

		301-341 MADEIRA AVE 301-341 MADEIRA AVE CORAL GABLES, FLORIDA	BEHAR • FONT PARTNERS, P.A. ARCHITECTURE • PLANNING • INTERIORS CORAL GABLES • ATLANTA



LIST OF DRAWINGS

A - 0.0	COVER
A - 0.01	INDEX
	SURVEY
R - 1.0	RENDERING 1
R - 1.1	RENDERING 2
R - 1.2	RENDERING 3
R - 1.3	RENDERING 4
R - 1.4	RENDERING 5
R - 1.5	RENDERING 6
R - 1.6	RENDERING 7
CP - 0.01	ZONING
CP - 1.0	LOCATION PLAN
CP - 1.1	SITE CONTEXT
A - 0.1	MEDITERRANEAN BONUS
A - 0.2	LOT COVERAGE
A - 0.3	F.A.R DIAGRAMS
A - 1.0	SITE PLAN
A - 1.1	GROUND FLOOR PLAN
A - 1.2	2ND FLOOR PLAN
A - 1.3	3RD FLOOR PLAN
A - 1.4	4TH FLOOR PLAN (AMENITIES DECK)
A - 1.5	5TH - 7TH FLOOR PLAN
A - 1.6	8TH FLOOR PLAN
A - 1.7	9TH FLOOR PLAN
A - 2.0	SOUTH ELEVATION
A - 2.1	EAST & WEST ELEVATIONS
A - 2.2	NORTH ELEVATION
L - 1	LANDSCAPE PLAN GROUND FLOOR
L - 2	LANDSCAPE PLAN RECREATIONAL FLOOR
L - 3	LANDSCAPE NOTES

INDEX



RENDERING



SEAL:

ROBERT BEHAR AR No. 14339

301-341 MADEIRA
301-341 MADEIRA AVE
CORAL GABLES, FLORIDA 33134

© 2020 BEHAR FONT PARTNERS, P.A. THE DESIGN AND DRAWINGS FOR THIS PROJECT ARE PROPERTY OF THIS ARCHITECT AND ARE PROTECTED UNDER THE COPYRIGHT PROTECTION ACT.

REV. 01-28-2021

RENDERING

DATE: 04-26-2021
PROJECT NO: 18-035
DRAWING NAME:
SHEET NO:

R-1.1



SEAL:

ROBERT BEHAR AR No. 14339

301-341 MADEIRA
301-341 MADEIRA AVE
CORAL GABLES, FLORIDA 33134

© 2020 BEHAR FONT PARTNERS, P.A. THE DESIGN AND DRAWINGS FOR THIS PROJECT ARE PROPERTY OF THIS ARCHITECT AND ARE PROTECTED UNDER THE COPYRIGHT PROTECTION ACT.

REV. 01-28-2021

RENDERING

DATE: 04-26-2021
PROJECT NO: 18-035
DRAWING NAME:
SHEET NO:

R-1.2



SEAL:

ROBERT BEHAR AR No. 14339

301-341 MADEIRA
301-341 MADEIRA AVE
CORAL GABLES, FLORIDA 33134

© 2020 BEHAR FONT PARTNERS, P.A. THE DESIGN AND DRAWINGS FOR THIS PROJECT ARE PROPERTY OF THIS ARCHITECT AND ARE PROTECTED UNDER THE COPYRIGHT PROTECTION ACT.

REV. 01-28-2021

RENDERING

DATE: 04-26-2021
PROJECT NO: 18-035
DRAWING NAME:
SHEET NO:

R-1.3



SEAL:

ROBERT BEHAR AR No. 14339

301-341 MADEIRA
301-341 MADEIRA AVE
CORAL GABLES, FLORIDA 33134

© 2020 BEHAR FONT PARTNERS, P.A. THE DESIGN AND DRAWINGS FOR THIS PROJECT ARE PROPERTY OF THIS ARCHITECT AND ARE PROTECTED UNDER THE COPYRIGHT PROTECTION ACT.

REV. 01-28-2021

RENDERING

DATE: 04-26-2021
PROJECT NO: 18-035
DRAWING NAME:
SHEET NO:

R-1.4



RENDERING



SEAL:

ROBERT BEHAR AR No. 14339

301-341 MADEIRA
301-341 MADEIRA AVE
CORAL GABLES, FLORIDA 33134


© 2020 BEHAR FONT PARTNERS, P.A. THE DESIGN AND DRAWINGS FOR THIS PROJECT ARE PROPERTY OF THIS ARCHITECT AND ARE PROTECTED UNDER THE COPYRIGHT PROTECTION ACT.

REV. 01-28-2021

RENDERING

DATE: 04-26-2021
PROJECT NO: 18-035
DRAWING NAME:
SHEET NO:

R-1.6

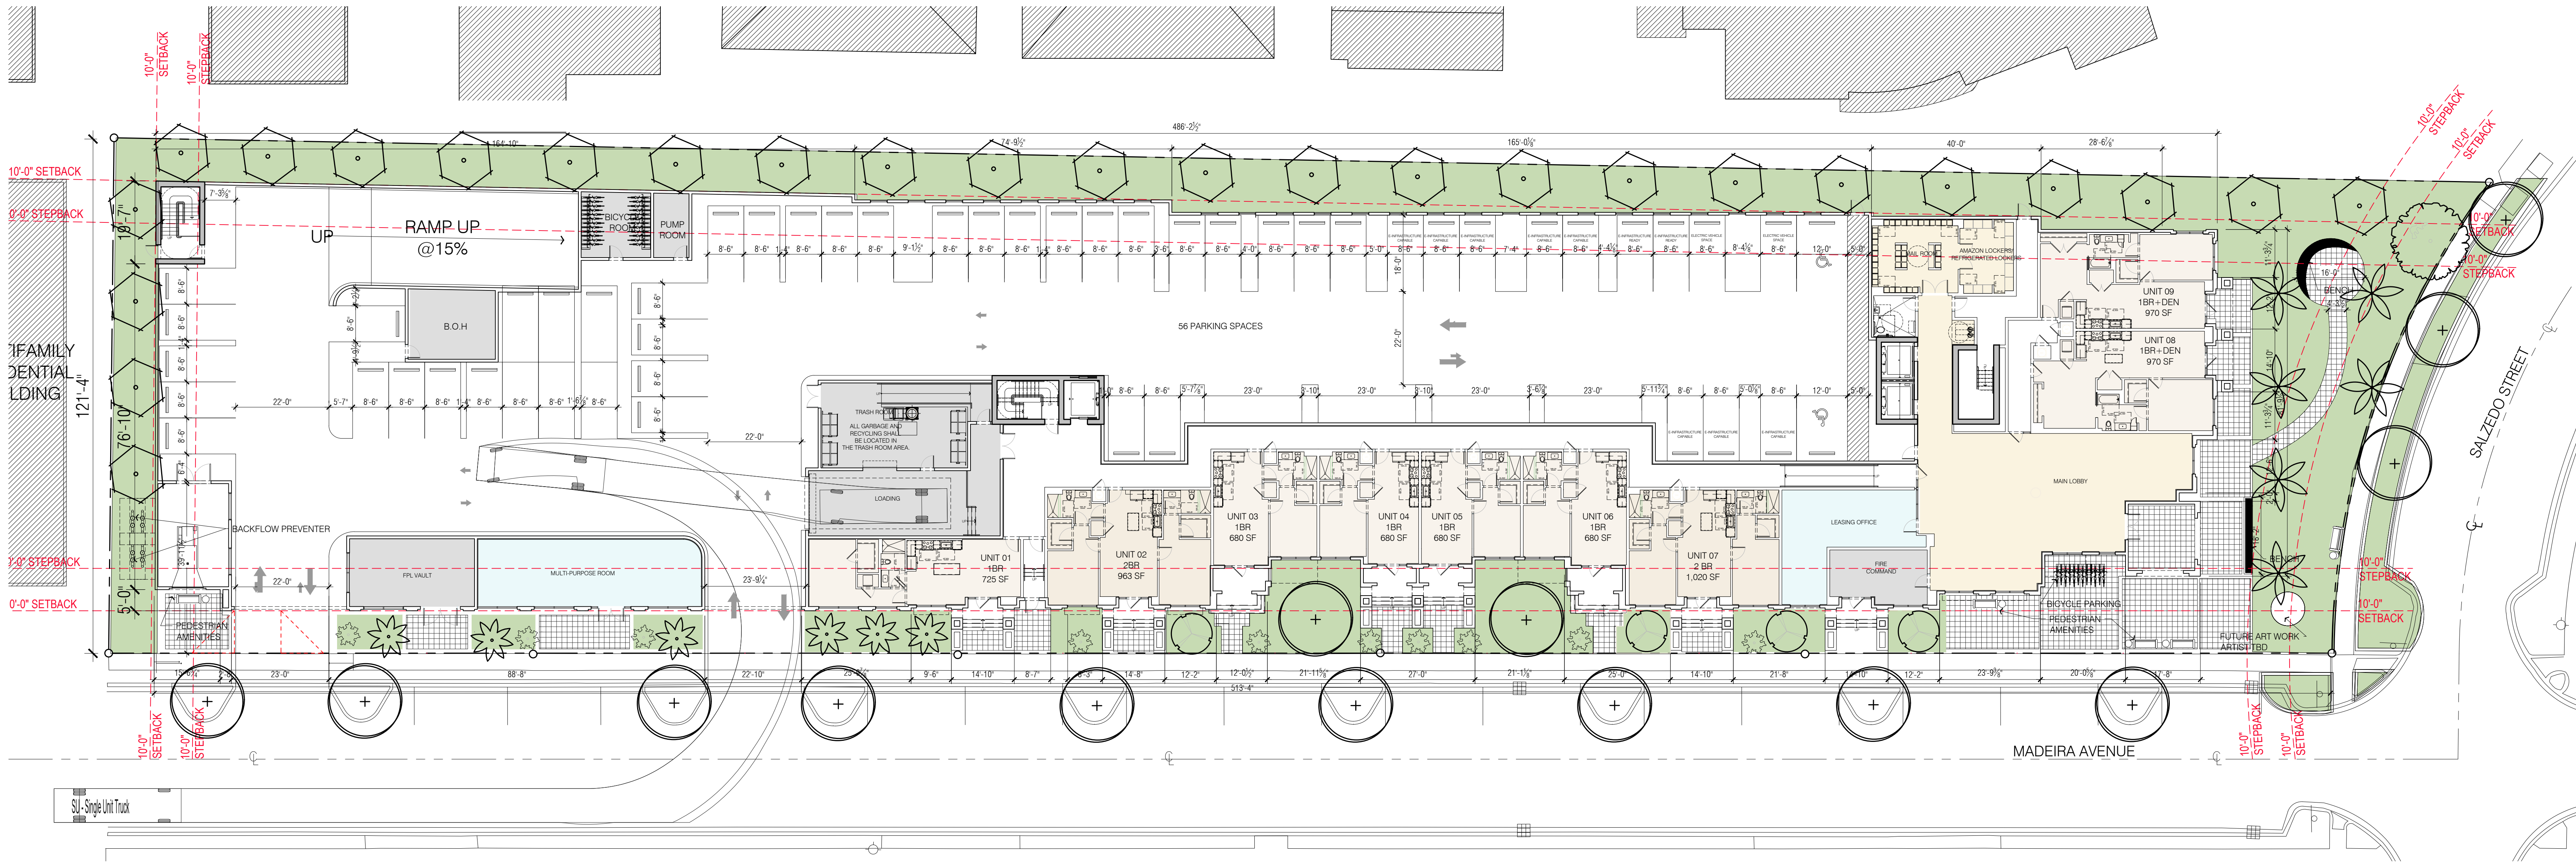

MASTER SITE PLAN
SCALE: N.T.S.

ZONING INFORMATION		
PROJECT NAME:	301-341 MADEIRA AVENUE	
PROPERTY ADDRESS:	301-341 MADEIRA AVENUE, CORAL GABLES, FL 33134	
LEGAL DESCRIPTION:	LOTS 4 THRU 24 OF BLOCK 1 OF "REVISED PLAT OF CORAL GABLES SECTION K" ACCORDING TO THE PLAT THEREOF AS RESEARCHED IN PLAT BOOK 30 AT PAGE 60 OF THE PUBLIC RECORDS OF MIAMI DADE COUNTY, FLORIDA. (SEE SURVEY).	
EXISTING ZONING:	MULTI-FAMILY 2 (MF2) AND RESIDENTIAL INFILL OVERLAY (RIR)	
PROPOSED ZONING APPROVALS:	PAD W/ RIR SITE PLAN APPROVAL	
NET LOT AREA:	62,474 SQ. FT.	1.434 Acres
FEDERAL FLOOD HAZARD:	ZONE "X"	

FLOOR AREA RATIO			
FAR ALLOWED: 62,474 X 2.5 = 156,185			
FAR PROVIDED: 151,368			
FLOOR	AREA	# FLOORS	TOTAL
GROUND FLOOR	9,471	1	9,471
2ND LEVEL	13,556	1	13,556
3RD LEVEL	13,556	1	13,556
4TH REC LEVEL	19,801	1	19,801
5TH-7TH LEVELS	19,043	3	57,129
8TH LEVEL	19,078	1	19,078
9TH LEVEL	18,777	1	18,777
TOTAL			151,368 41.30%

DENSITY	ALLOWED	PROVIDED
(As per 4-201 E.13 City of Coral Gables Zoning Code)	100 Units per Acre	141
	1,434 Acres X 100 = 143 UNITS	

BUILDING SETBACKS (As per 3-502.C.10 City of Coral Gables Zoning Code)	REQUIRED	PROVIDED
	AS PER RIR	AS PER PAD
EAST FRONT (SALZEDO STREET)	10'-0" MINIMUM	25'-6" UP TO 45'-0" 34'-9" ABOVE 45'-0"
SOUTH SIDE STREET (MADEIRA AVE) (FRONT)	10'-0" UP TO 45'-0"	19'-4" ABOVE 45'-0"
WEST INTERIOR SIDE (ADJACENT PROPERTY)	10'-0" MINIMUM	10'-0" UP TO 45'-0" 139'-10" ABOVE 45'-0"
NORTH REAR SIDE (ADJACENT PROPERTY)	10'-0" MINIMUM	10'-0" UP TO 45'-0" 29'-7" ABOVE 45'-0"

OPEN SPACE	REQUIRED	PROVIDED	
	25% OF 62,474 SF @ GROUND LEVEL = 15,619 SF 5% @ ELEVATED DECK = 3,151 SF	GROUND LEVEL: 17,115 (Within property line) 1,730 SF (Right of way) TOTAL: 18,849	ELEVATED DECK: 3,151 SF (5%) TOTAL: 22,000 SF = 35.1%

NOTES:

FLORIDA GREEN BUILDING COUNCIL EQUIVALENT TO LEED SILVER CERTIFICATION WILL BE PROVIDED.

PARKING	REQUIRED	PROVIDED
RESIDENTIAL PARKING		
EFF. & 1BR UNITS @ 1.00	1BR UNITS: 48	48.00
2BR UNITS @ 1.75	2BR UNITS: 85	148.75
3BR UNITS @ 2.25	3BR UNITS: 8	18.00
OFFICE @ 1 SPACE/300 SF	619 SF	2.06
	TOTAL PARKING:	216.81
		216

BICYCLE PARKING	REQUIRED	PROVIDED
Minimum of 1 bicycle storage spaces for every 4 dwelling units	36	36

HANDICAPPED PARKING	REQUIRED	PROVIDED
HANDICAP PARKING		
201-300 SPACES = 7 HC SPACES REQUIRED	7	7
NUMBER OF HANDICAP SPACES REQUIRED TO BE VAN ACCESSIBLE (1 PER 6 REQ. HC SPACES) = 1.16 REQUIRED	2	2

ELECTRIC VEHICLE PARKING	REQUIRED	PROVIDED
ELECTRIC VEHICLE		
2% of the required parking	2% X 215 =	4
ELECTRIC VEHICLE - READY		
3% of the required parking	3% X 215 =	6
ELECTRIC VEHICLE - CAPABLE		
15% of the required parking	15% X 215 =	32

TOTAL PARKING SPACES PROVIDED PER FLOOR	# SPACES PROVIDED				
	TOTAL:	HANDICAP: (2HC SPACES)	ELECTRIC VEHICLE	E-READY	E-INFRASTRUCTURE READY
GROUND FLOOR	56	2	2	2	12
PARKING LEVEL 2	75	2	2	2	10
PARKING LEVEL 3	87	2	0	2	9
TOTAL		7	4	6	31
					218 SPACES

UNIT MIX	1 BEDROOM		2 BEDROOM		3 BEDROOM	
	UNITS	SQ. FT.	UNITS	SQ. FT.	UNITS	SQ. FT.
GROUND FLOOR	7	660-970 SF	2	1,020 SF		
2ND LEVEL	9	660-970 SF	4	920-1,050 SF		
3RD LEVEL	9	660-970 SF	4	920-1,050 SF		
4TH REC LEVEL	5	660-690 SF	7	980-1,020 SF	3	1,167 SF
TYP LEVEL (5TH-7TH)	9	660-690 SF	42	917-1,020 SF	3	1,430 SF
8TH LEVEL	6	670-690 SF	12	869-1,020 SF	1	1,430 SF
9TH LEVEL	3	670-690 SF	14	869-1,020 SF	1	1,430 SF
TOTAL	48 34%		85 60%		8 6%	141

ZONING

4.3.2.1


SEAL:


ROBERT BEHAR AR No. 14339

301-341 MADEIRA
301-341 MADEIRA AVE
CORAL GABLES, FLORIDA 33134

REV. 04-26-2021
REV. 03-16-2021
REV. 01-28-2021
REV. 12-15-2020

DATE: 04-26-2021
PROJECT NO: 18-035
DRAWING NAME:
SHEET NO:
CP-0.01

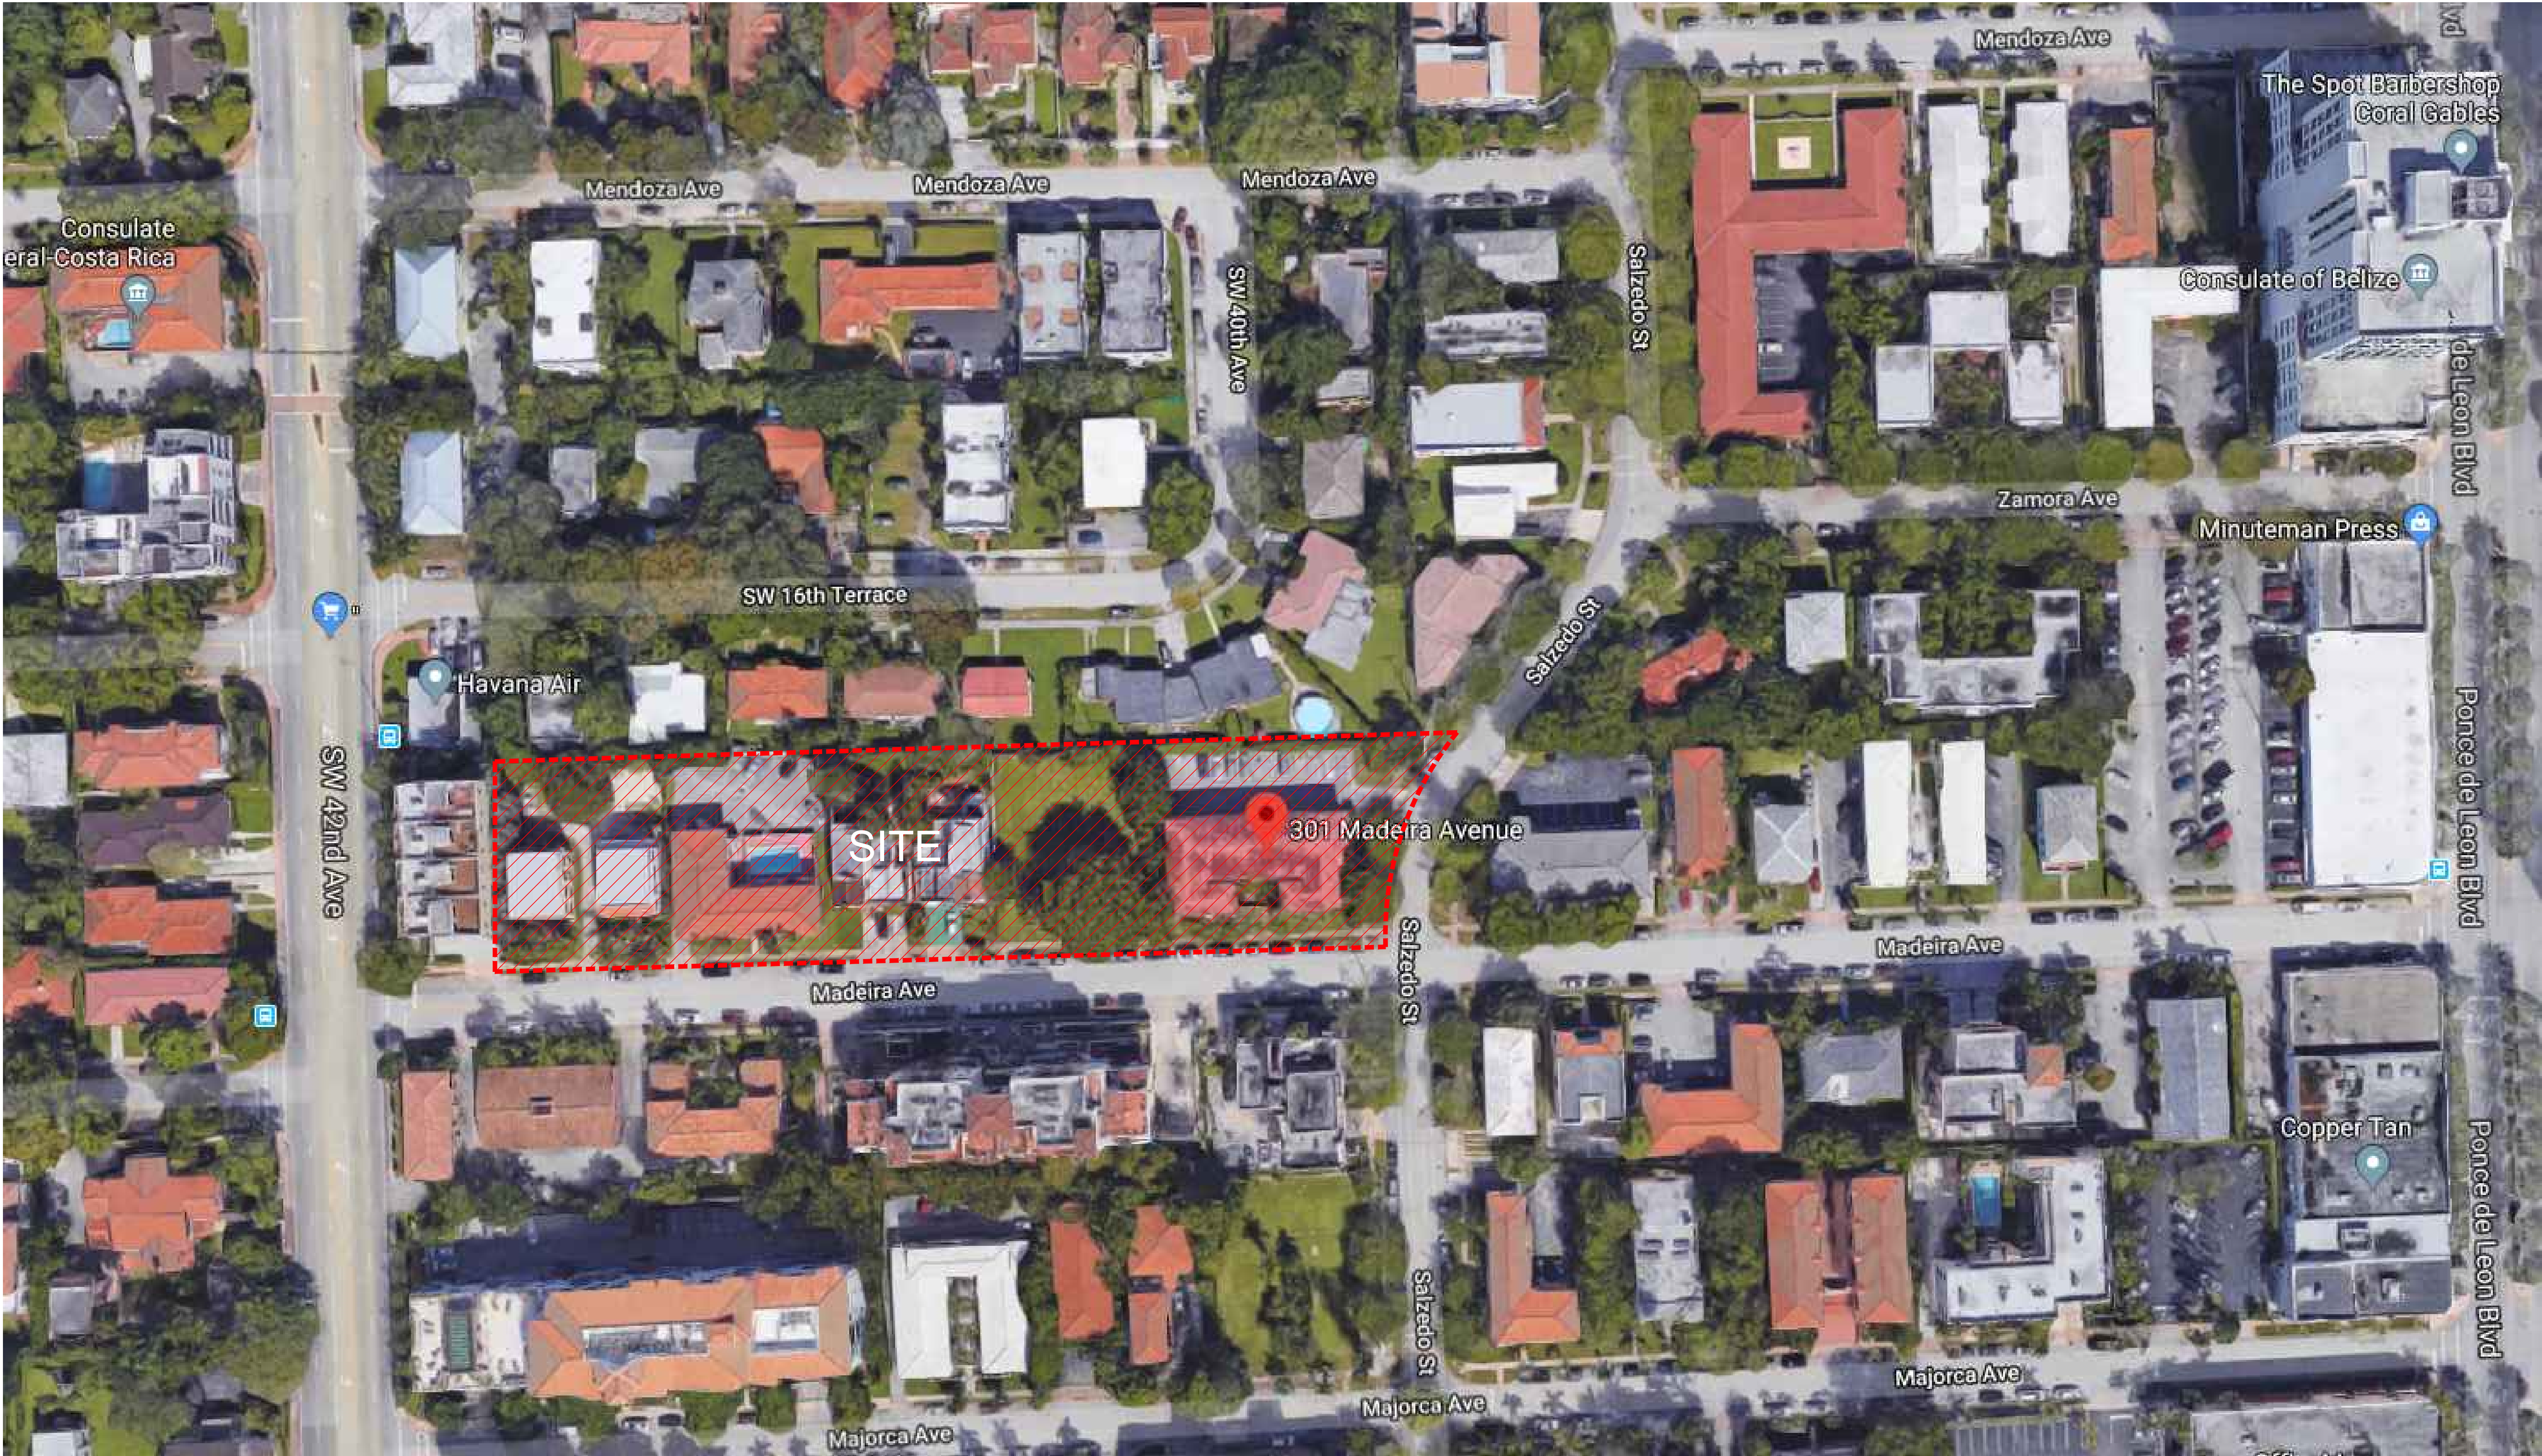

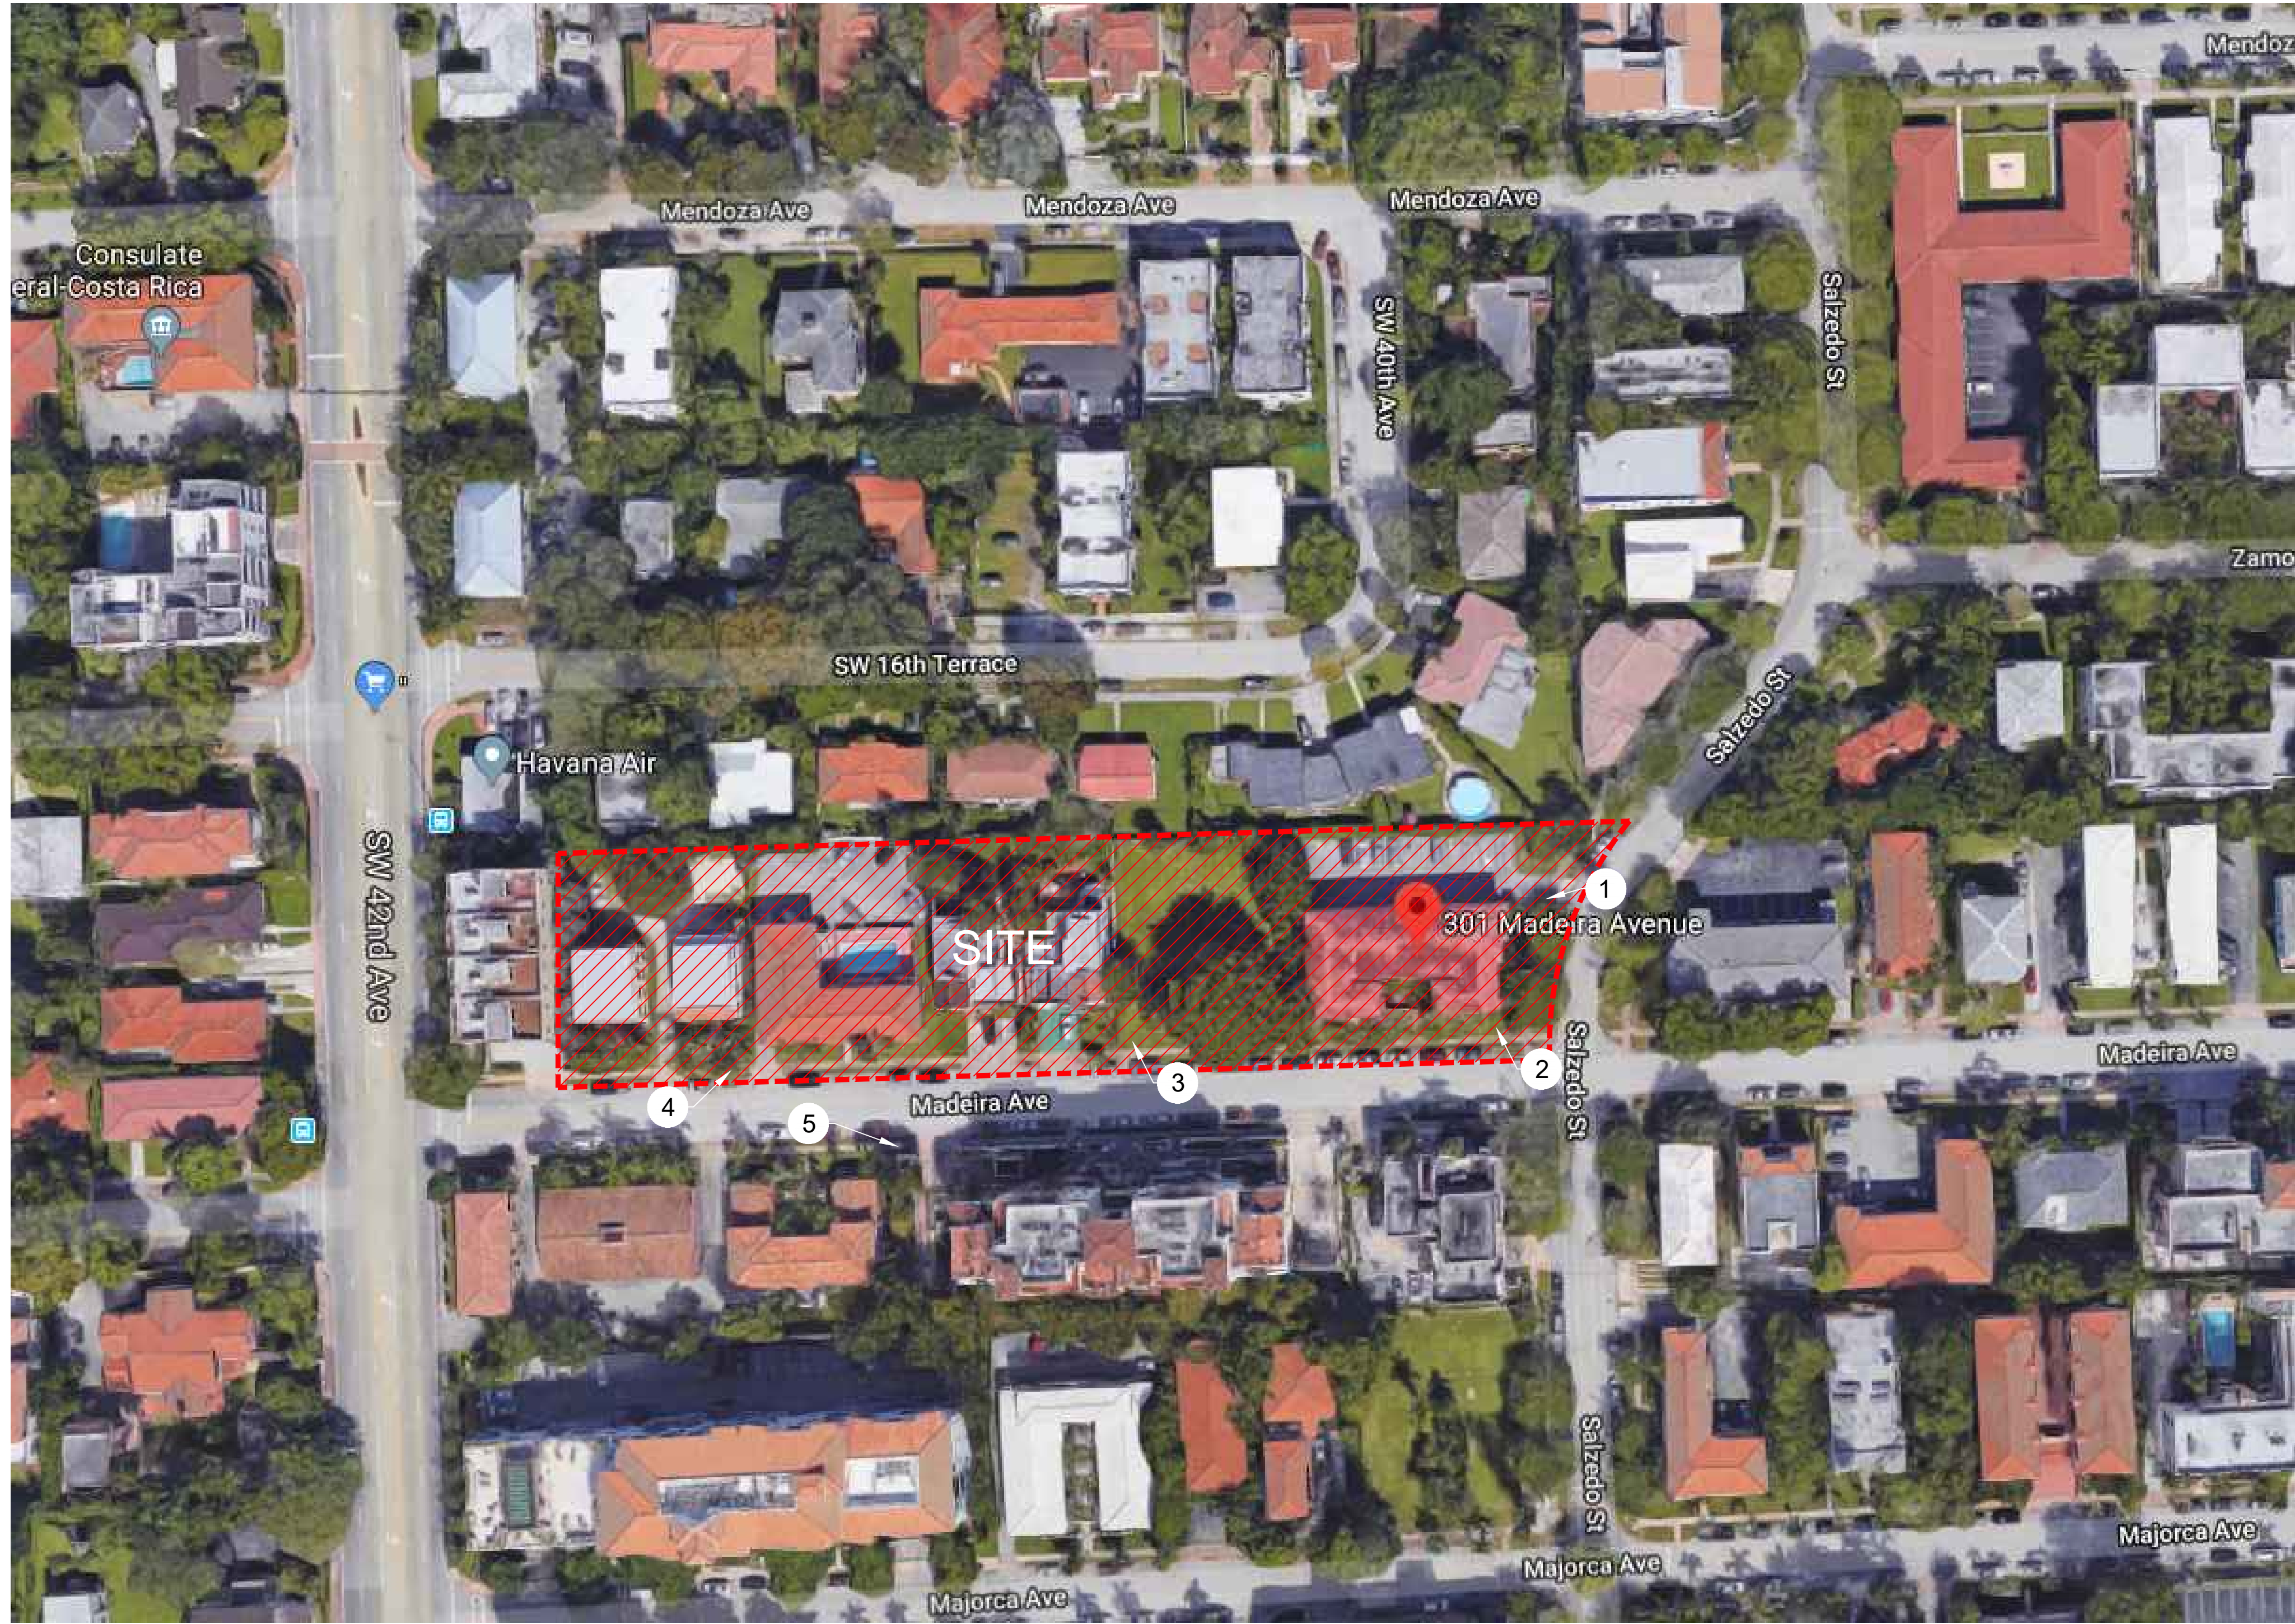

1. 301 MADEIRA AVE.



2. 301 MADEIRA AVE.




3. 317-321 MADEIRA AVE.



4. 341-323 MADEIRA AVE.



5. 340-322 MADEIRA AVE.

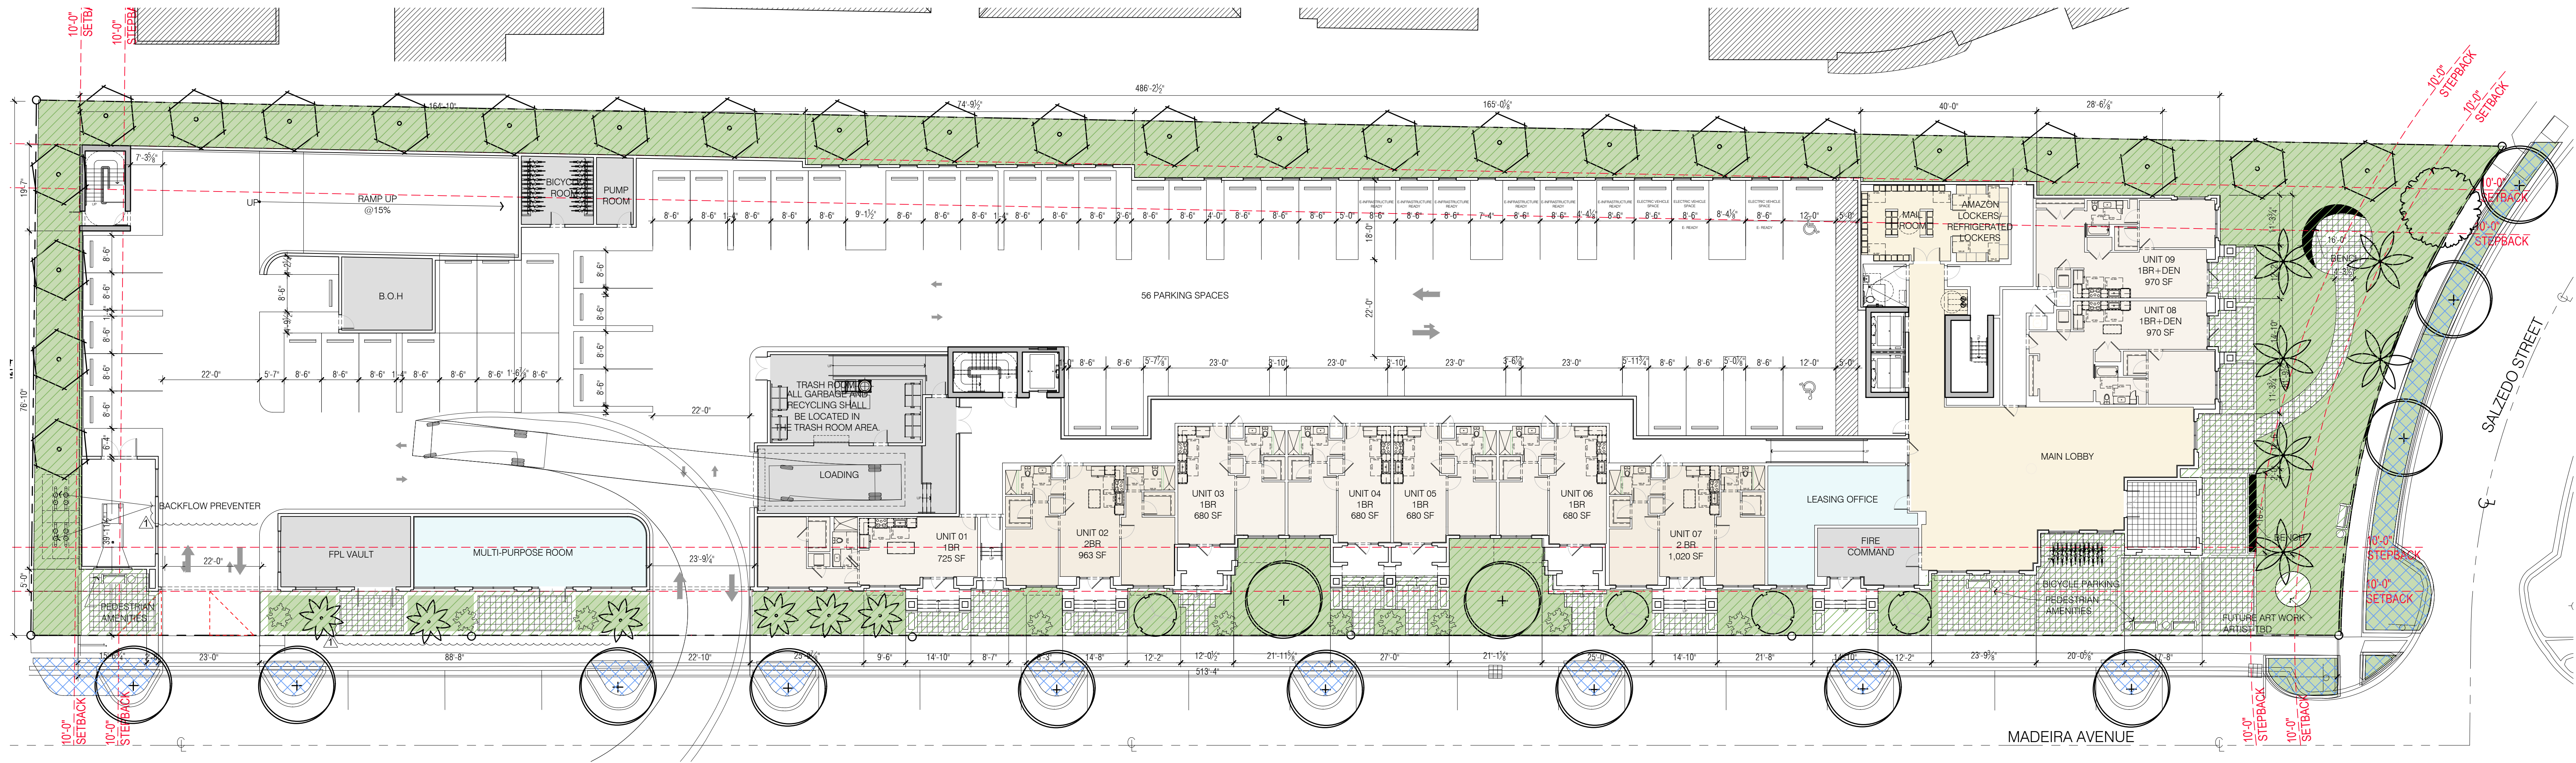

GROUND FLOOR PLAN
SCALE: 1/16"=1'-0"

MEDITERRANEAN STYLE DESIGN			
(REQUIRED STANDARDS) TABLE 1 (ALL REQUIRED)			
REF	TYPE	PROVIDED	COMMENTS
1	ARCHITECTURAL ELEMENTS ON BUILDING FACADES	YES	SEE ELEVATIONS SHEETS A-2.0, A-2.1, A-2.2, A-2.3 & A-2.4
2	ARCHITECTURAL RELIEF ELEMENTS AT STREET LEVEL	YES	SEE FLOOR PLAN SHEET A-1.1 & ELEVATION SHEETS A-2.0, A-2.1, A-2.2, A-2.3 & A-2.4
3	ARCHITECTURAL ELEMENTS ON THE TOP OF BLDG.	YES	SEE ELEVATIONS SHEETS A-2.0, A-2.1, A-2.2, A-2.3 & A-2.4
4	BICYCLE STORAGE	YES	SEE FLOOR PLANS A-1.0, A-1.1 & L-1
5	BUILDING FACADES	YES	SEE ELEVATIONS SHEETS, A-2.0, A-2.1, A-2.2, A-2.3 & A-2.4
6	BUILDING LOT COVERAGE	YES	SEE LEGEND THIS SHEET A-0.1
7	DRIVE THRU FACILITIES	N/A	
8	LANDSCAPE / OPEN SPACE AREA	YES	SEE LEGEND ON THESE SHEETS A-0.1 & L-1
9	STREET LIGHTING	N/A	
10	PARKING GARAGES	YES	
11	PORTE-COCHERES	N/A	
12	SIDEWALK / PEDESTRIAN ACCESS	YES	SEE THIS SHEET & A-1.0
13	RIGHT-OF-WAY PLANTING REQUIREMENTS	YES	SEE SHEET A-1.0 & L-1
14	STRUCTURAL SOIL	YES	SEE LANDSCAPE SHEET L-3
15	WINDOWS ON MEDITERRANEAN BUILDINGS	YES	SEE ELEVATION SHEETS A-2.0, A-2.1, A-2.2, A-2.3 & A-2.4

** THIS SHEET DEPICTS:
1- CONTINUOUS SIDEWALKS AT MADEIRA AVE.
3- PEDESTRIAN ENTRIES FROM MADEIRA AVE.

MEDITERRANEAN STYLE DESIGN			
(ARCHITECTURAL AND PUBLIC REALM STANDARDS) TABLE 2 (SIX OF TWELVE REQUIRED)			
REF	TYPE	PROVIDED	COMMENTS
1	ARCADES AND OR / LOGGIAS	NO	
2	BUILDING ROOF LINES	YES	SEE ELEVATIONS
3	BUILDING STEPBACK	YES	SEE SHEET A-1.0 SITE PLAN & ELEVATIONS
4	BUILDING TOWERS	YES	SEE ELEVATIONS
5	DRIVEWAYS	YES	SEE PLAN ON THIS SHEET (PARKING GARAGE DRIVEWAY ENTRY FROM MADEIRA AVENUE .
6	LIGHTING OF LANDSCAPING	N/A	
7	MATERIALS ON EXTERIOR BUILDING FACADES	YES	PAINTED STUCCO, KEYSTONE VENEER AT PEDESTRIAN ENTRIES, DECORATIVE TERRACOTTA BLOCKS.
8	OVERHEAD DOORS	YES	
9	KEYSTONE PAVER TREATMENT	YES	PAVERS ARE SHOWN THROUGHOUT THE GROUND FLOOR SEE THIS SHEET A-1.0 & A-1.1
10	PEDESTRIAN AMENITIES	YES	SEE THIS SHEET A-1.0
11	PEDESTRIAN PASS-THROUGHS / PASEOS	NO	
12	UNDERGROUND PARKING	N/A	

MEDITERRANEAN STYLE DESIGN		
REF	TYPE	COMMENTS
1	BUILDING SET BACKS	N/A
2	R.O.W. ENCROACHMENTS	N/A
3	PARKING EXCEPTIONS	N/A
4	MULTY-FAMILY DENSITY	N/A

LEGEND	
TOTAL NET LOT AREA	62,474 SQ.FT.
GROUND FLOOR LANDSCAPE OPEN SPACE (WITHIN PROPERTY LINE)	16,559 SQ.FT.
GROUND FLOOR LANDSCAPE OPEN SPACE (WITHIN THE PUBLIC RIGHT-OF-WAY SECTION 5-604)	1,659 SQ.FT.

LANDSCAPE	
TOTAL NET LOT AREA	62,474 S.F. (100%)
TOTAL LANDSCAPE OPEN SPACE AREA	18,218 SF. (29.2%)
25% MINIMUM GROUND-LEVEL LANDSCAPE OPEN SPACE FOR RESIDENTIAL PROPERTIES (SECT 5-604 TABLE 1)	
FOOT PRINT BUILDING	44,932 SQ.FT.

SEAL:



ROBERT BEHAR AR No. 14339

301-341 MADEIRA
301-341 MADEIRA AVE
CORAL GABLES, FLORIDA 33134

REV. 01-28-2021
REV. 12-15-2020

DATE: 09-30-2020
PROJECT NO: 18-035
DRAWING NAME:
SHEET NO:
A-0.2

© 2020 BEHAR FONT PARTNERS, P.A. THE DESIGN AND DRAWINGS FOR THIS PROJECT ARE PROPERTY OF THIS ARCHITECT AND ARE PROTECTED UNDER THE COPYRIGHT PROTECTION ACT.

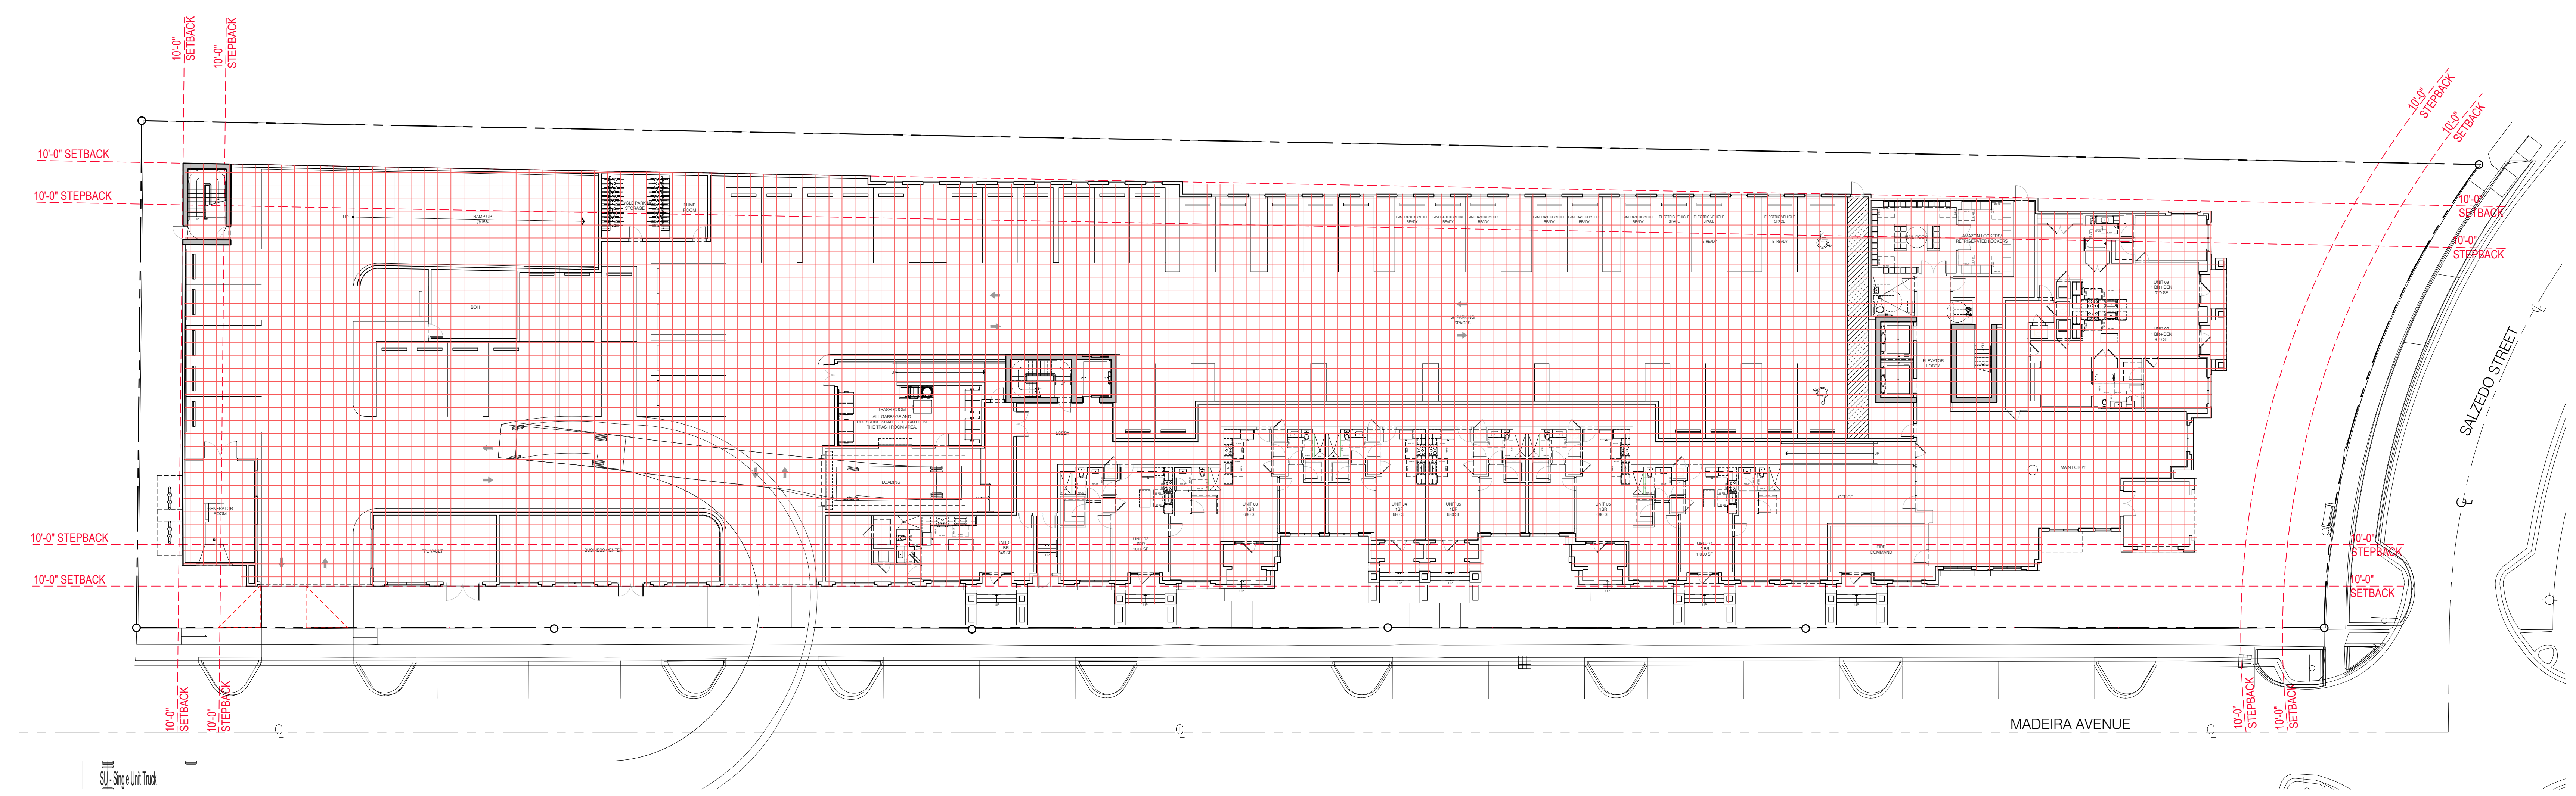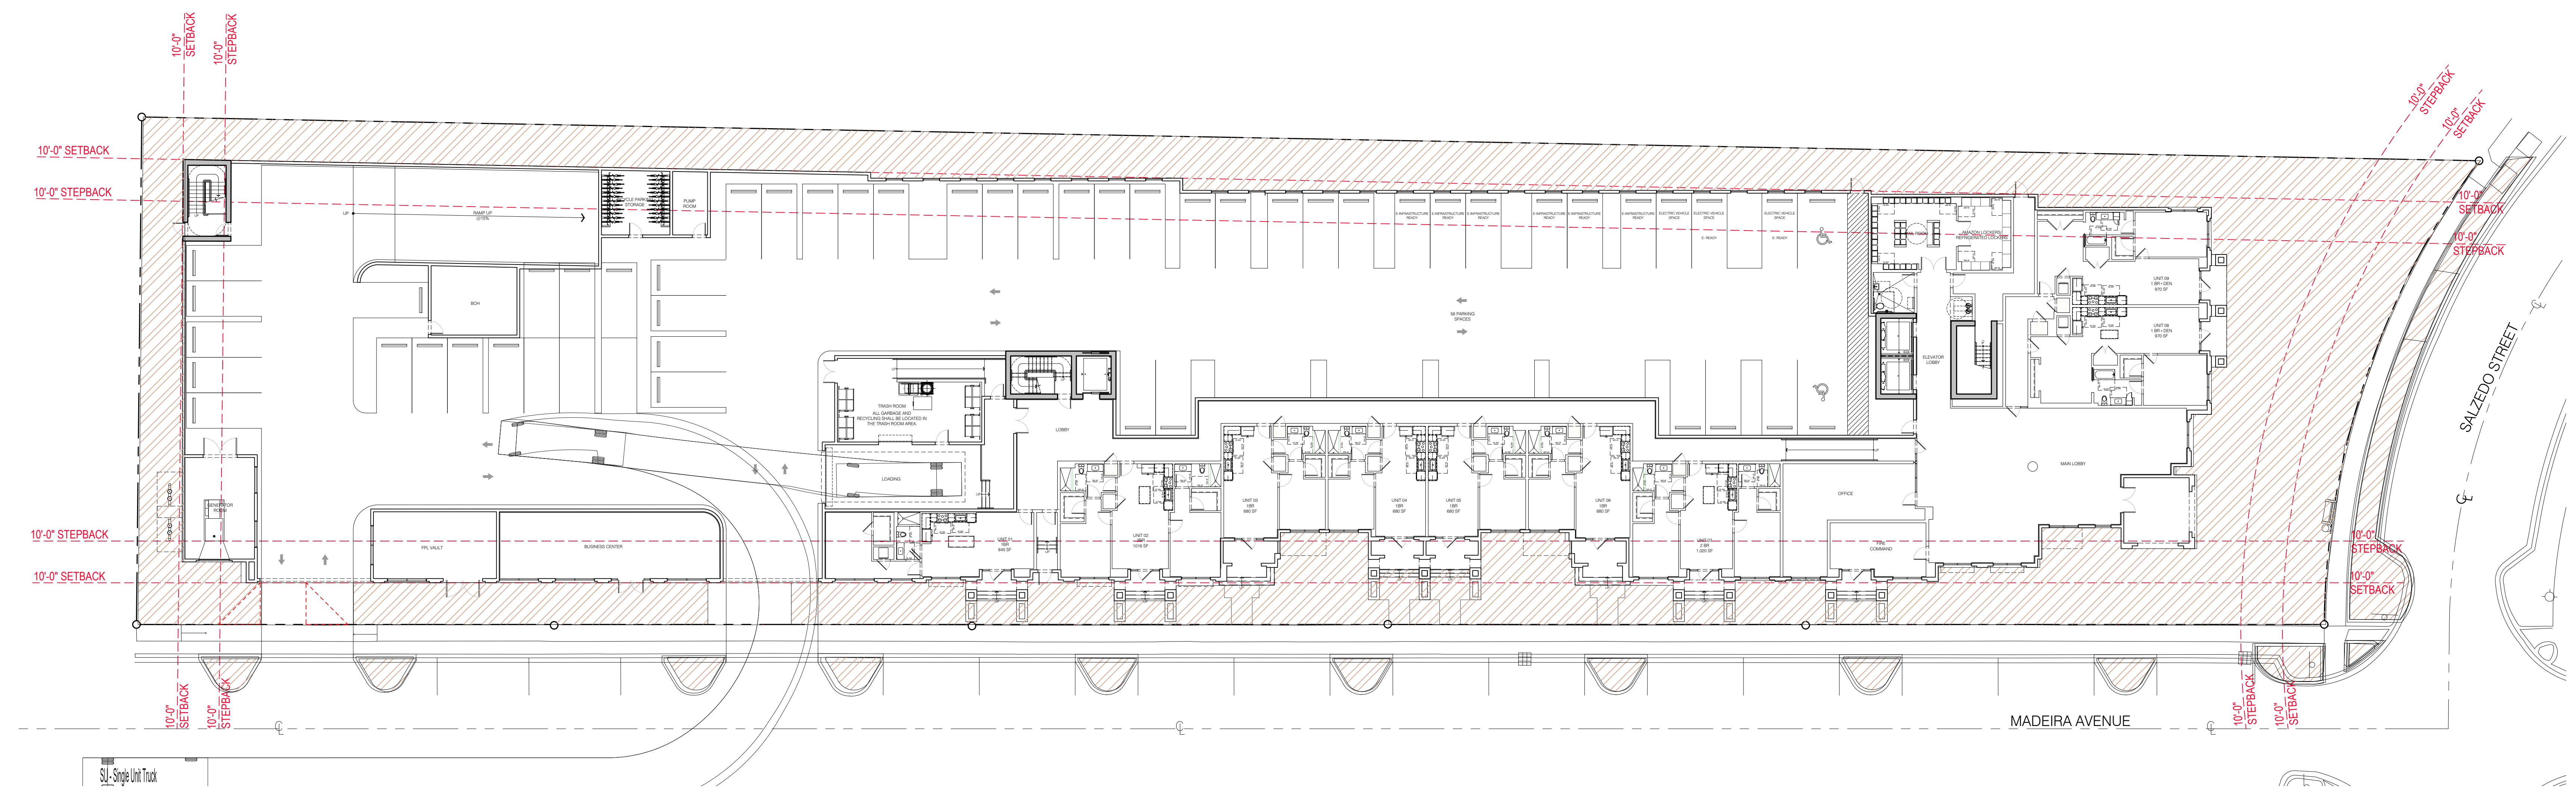


LEGEND

TOTAL NET LOT AREA	62,474 SQ.FT.
GROUND FLOOR OPEN SPACE (WITHIN PROPERTY LINE)	16,383 SQ.FT.
GROUND FLOOR OPEN SPACE (WITHIN RIGHT OF WAY)	1,536 SQ.FT.


OPEN SPACE

TOTAL NET LOT AREA	62,474 SQ.FT. (100%)
TOTAL OPEN SPACE AREA	17,919 SQ.FT. (28.7%)


TOTAL NET LOT AREA	62,474 SQ.FT.
LOT COVERAGE	45,675 SQ.FT. (73%)

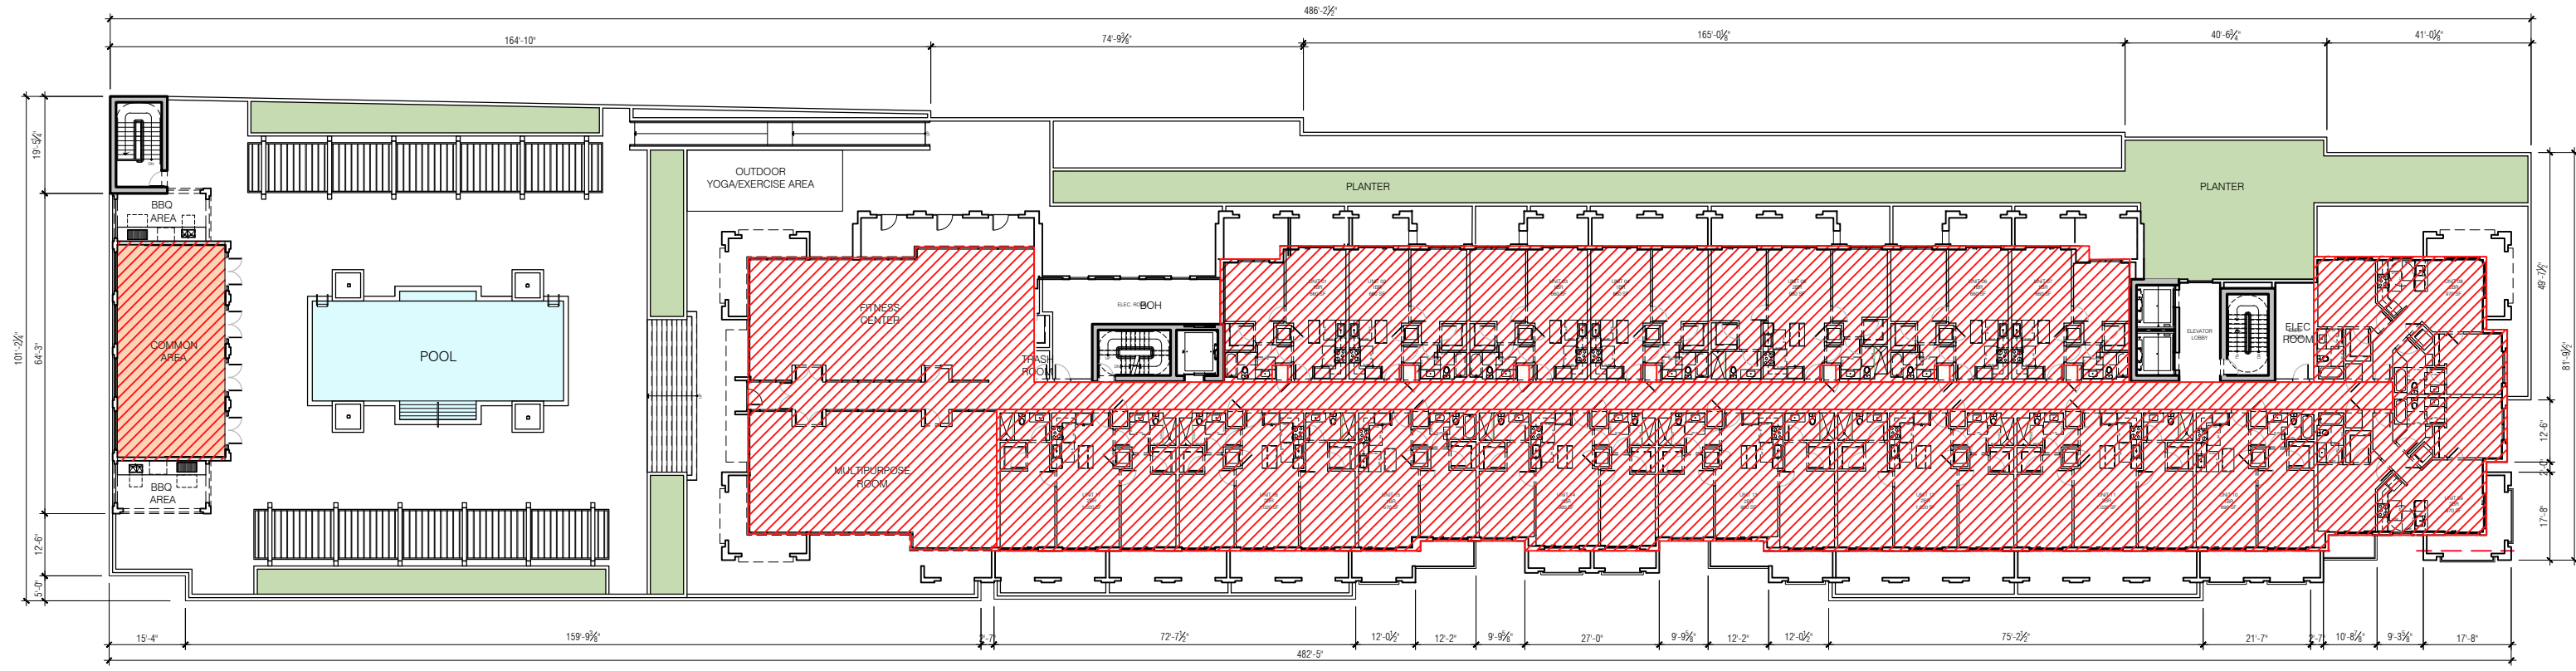


4TH LEVEL

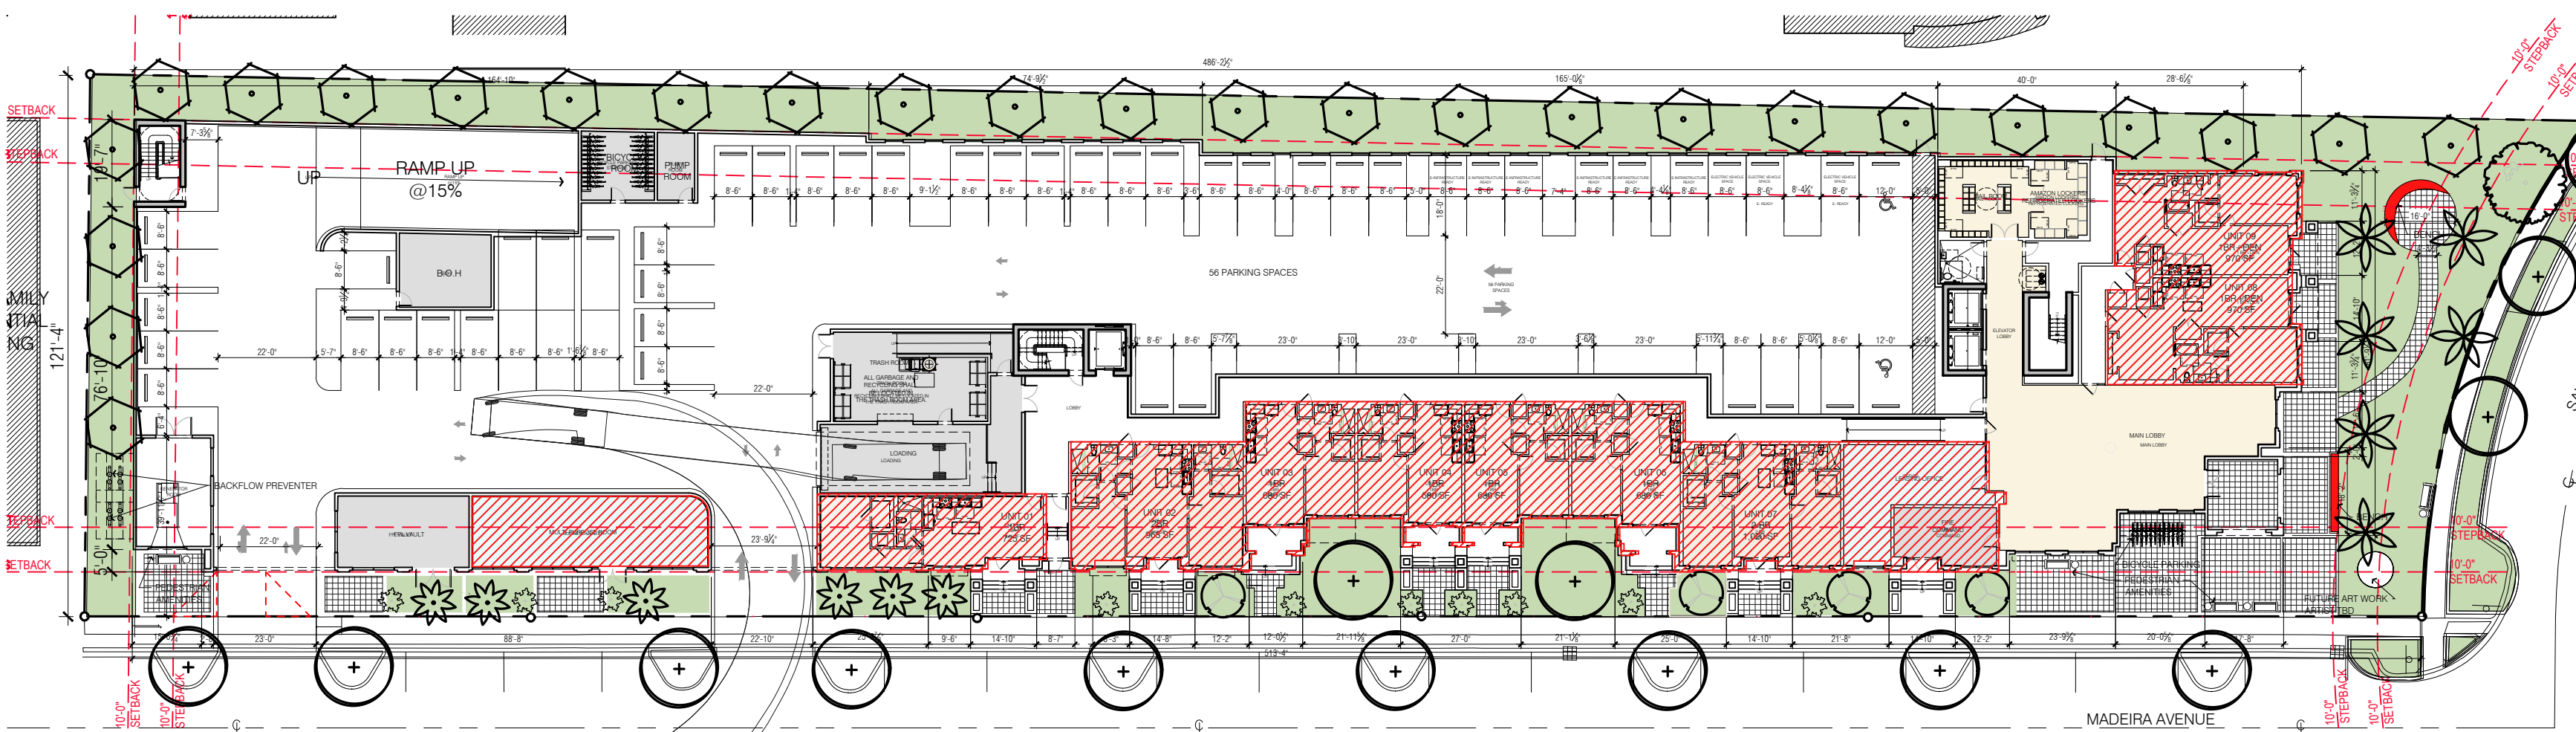


GROUND LEVEL

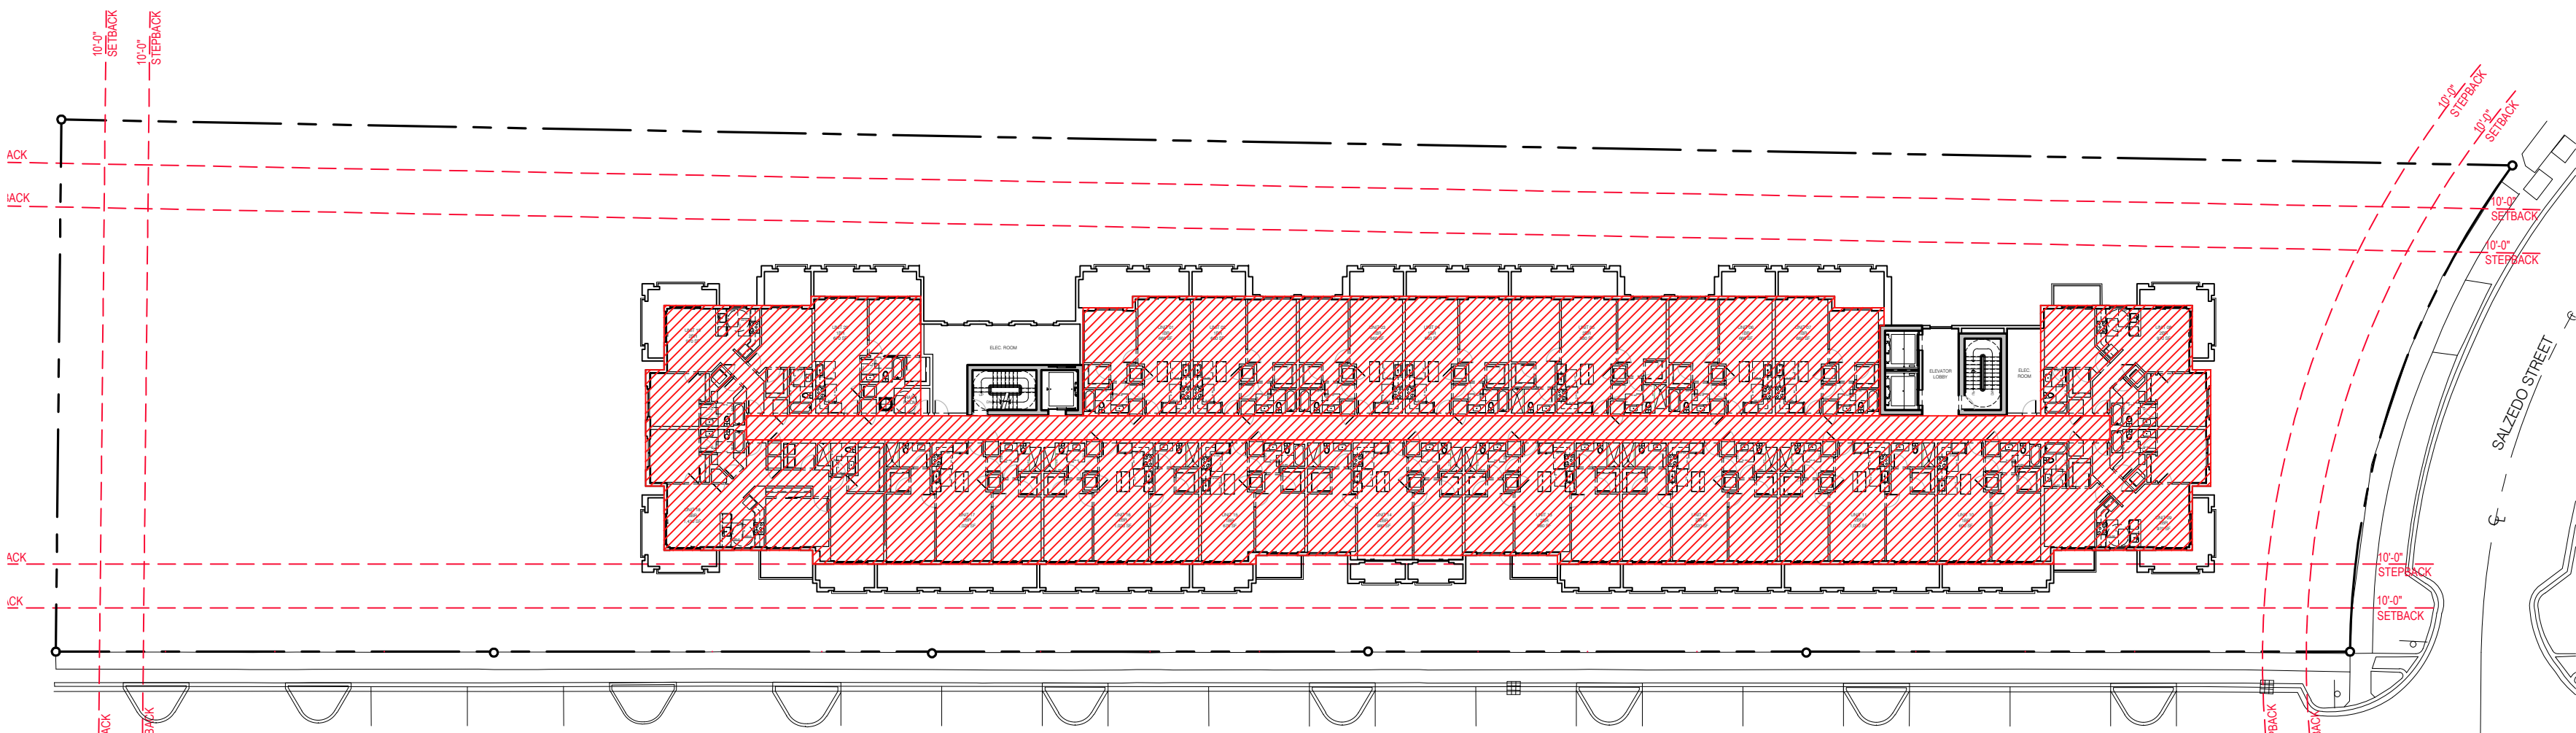


5TH - 7TH LEVEL

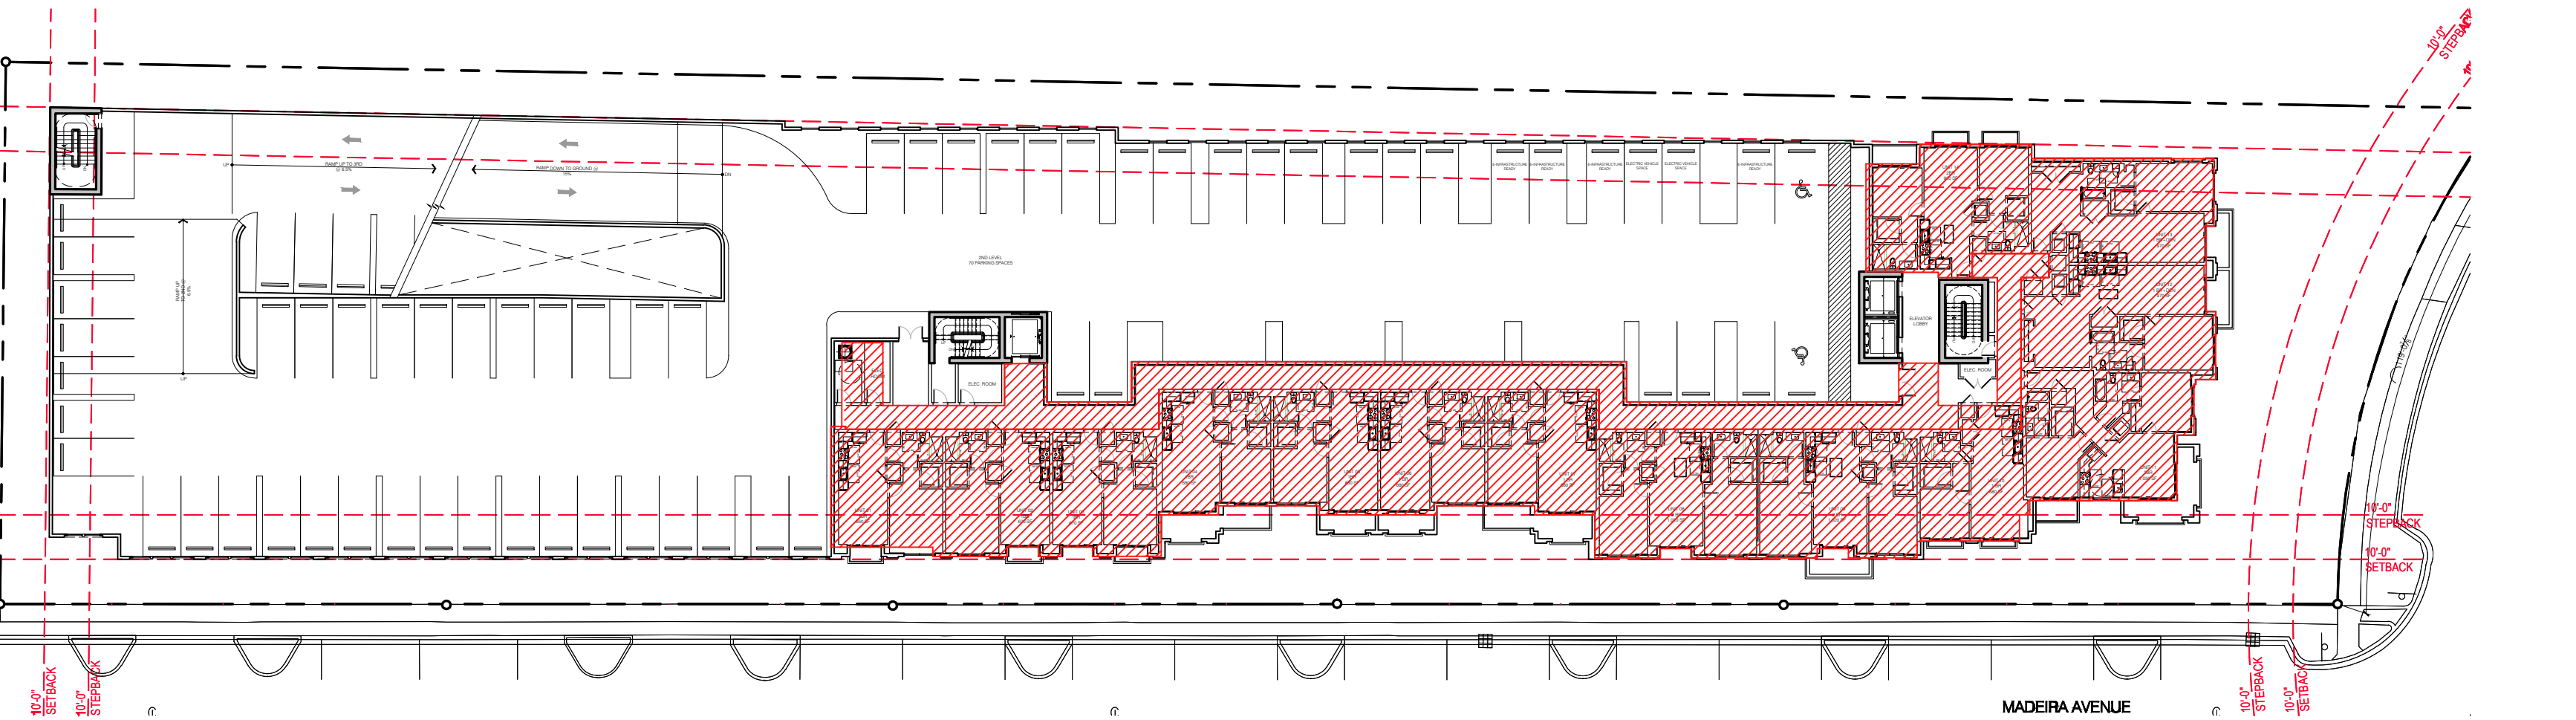


2ND LEVEL

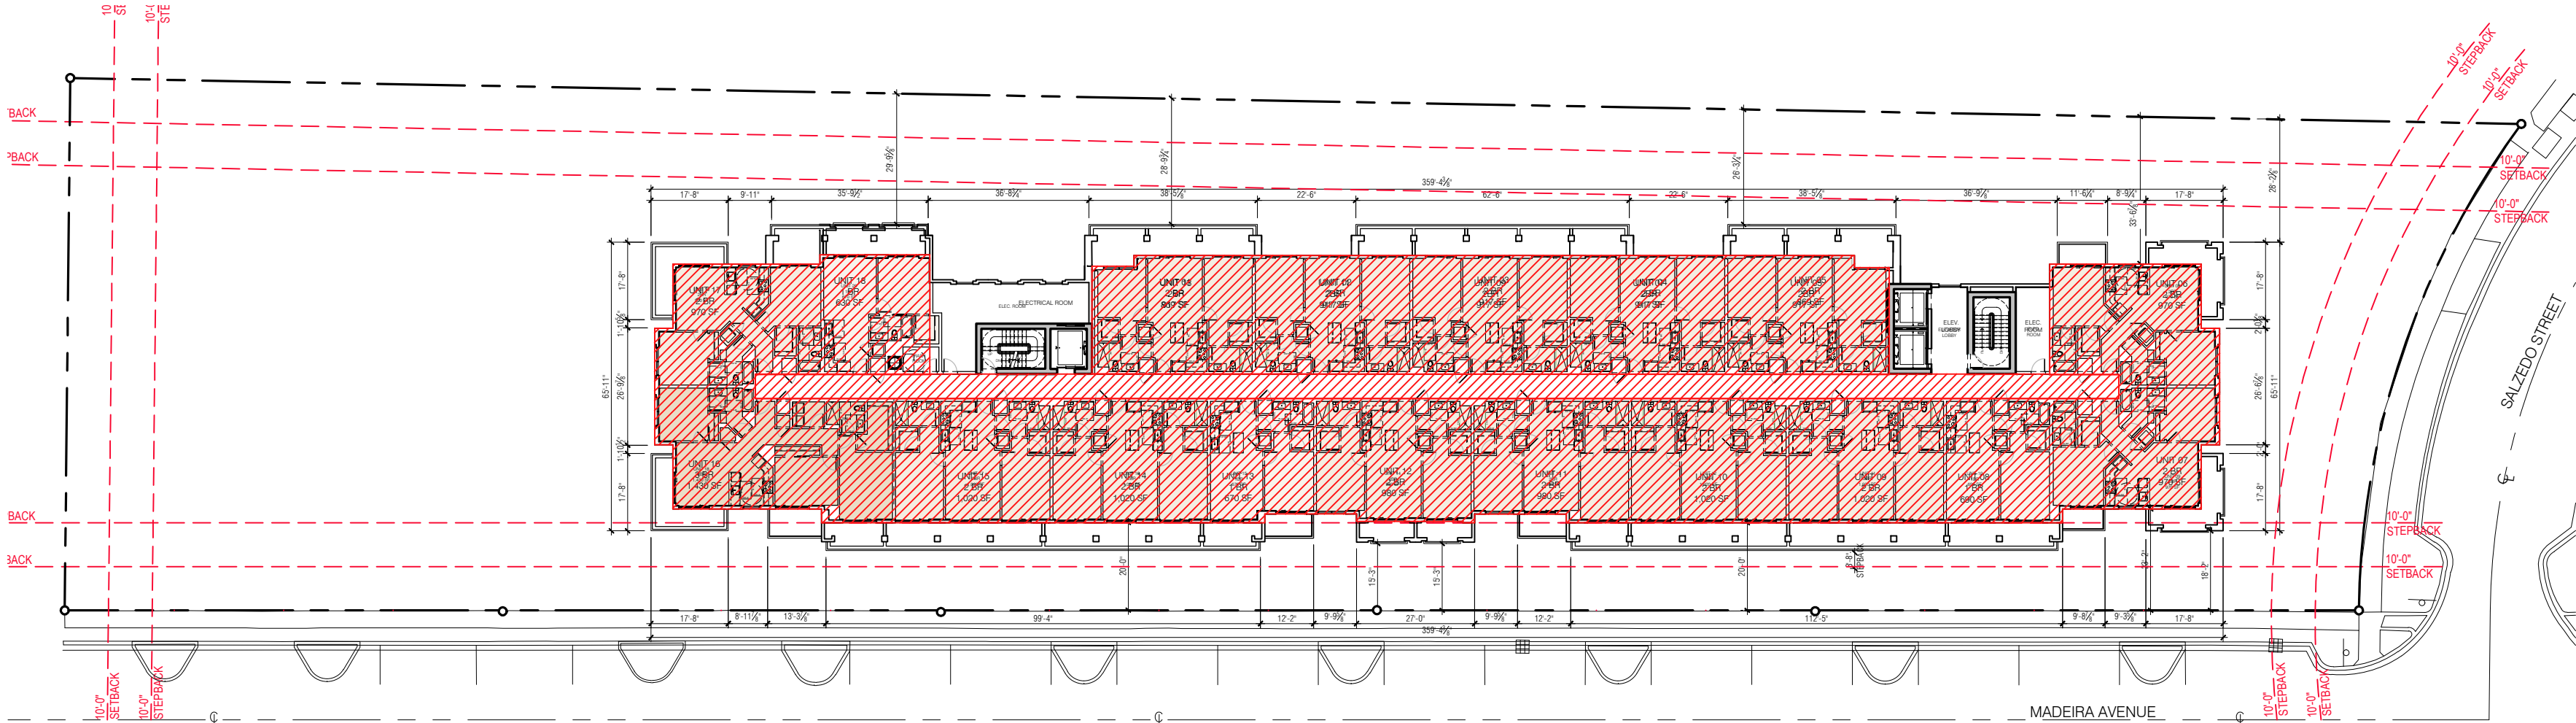

8TH LEVEL

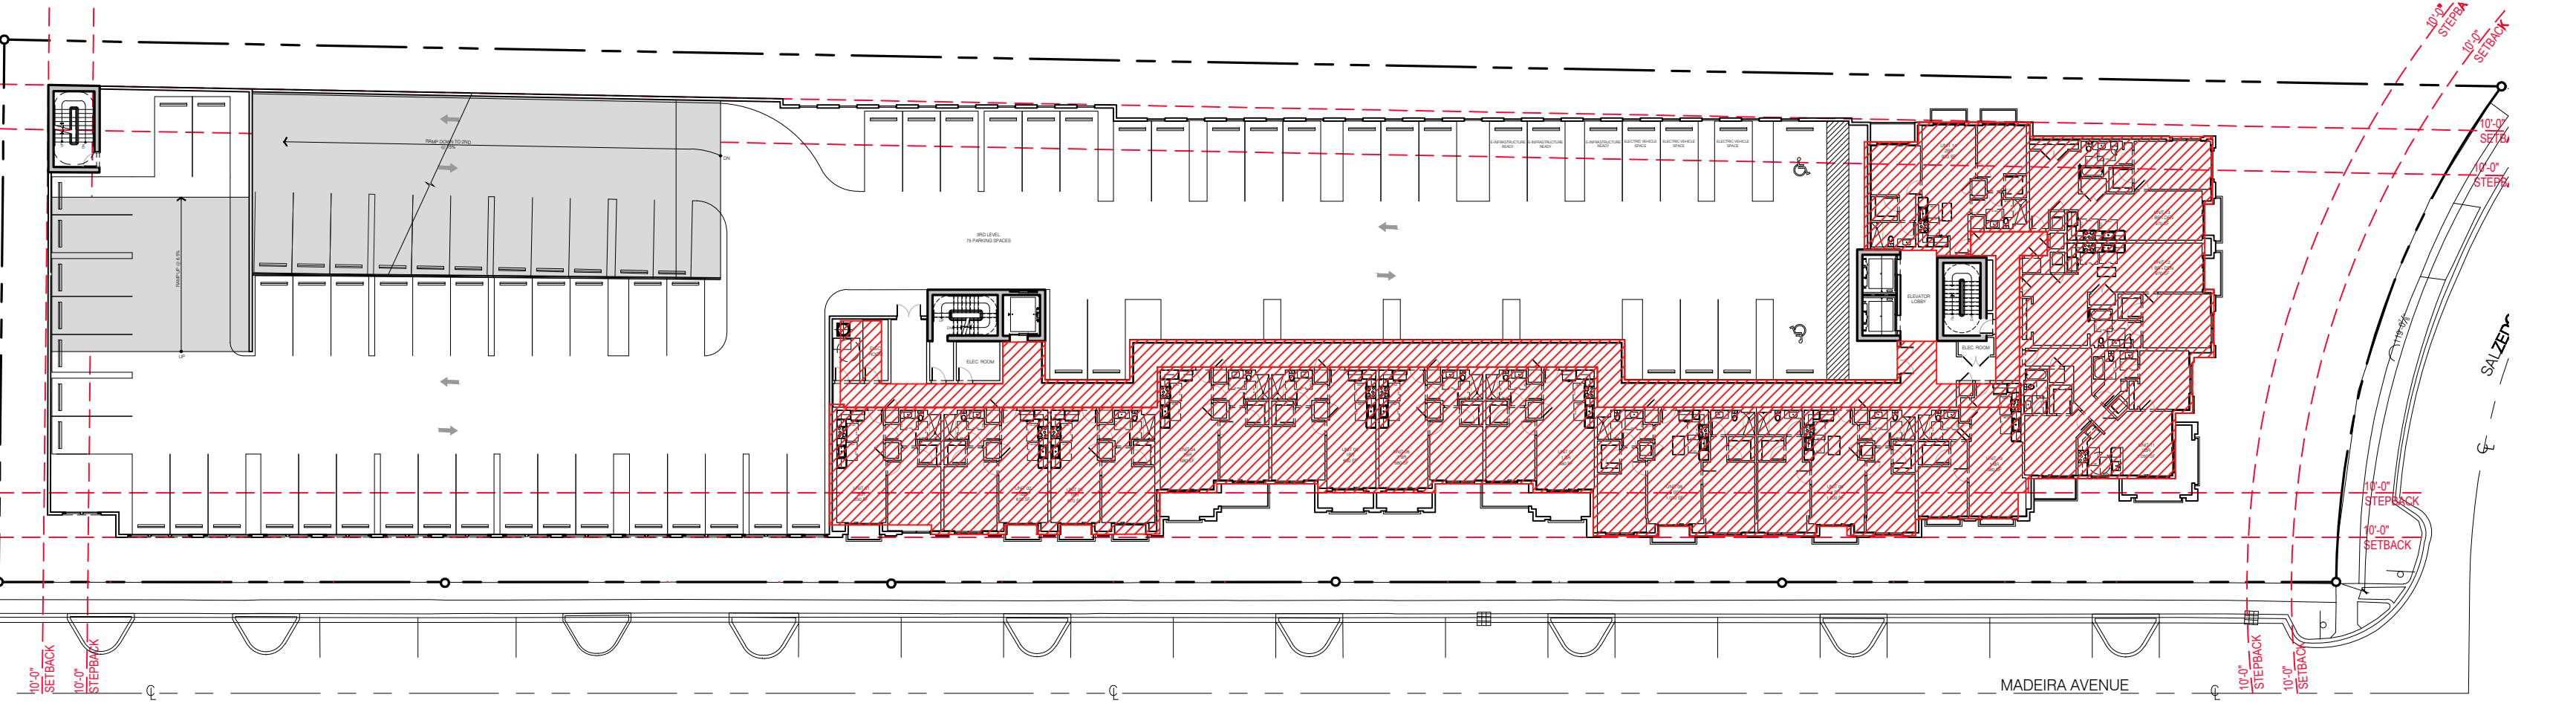


3RD LEVEL

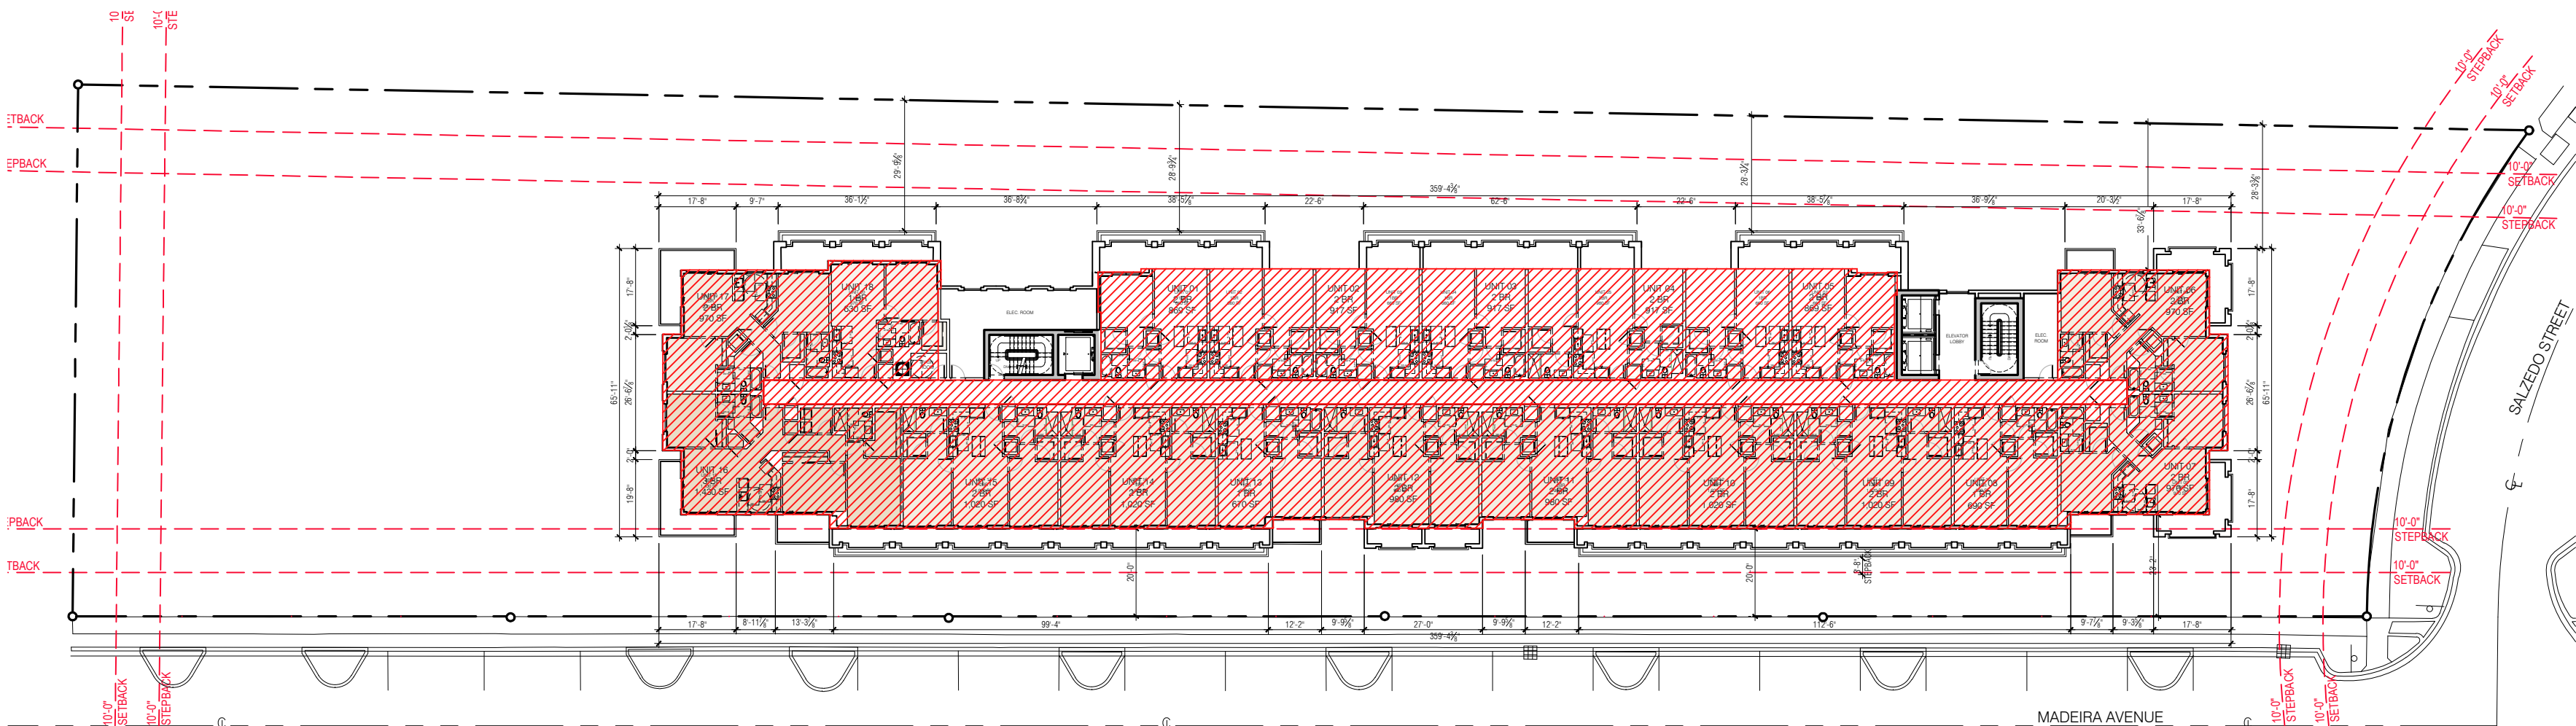

9TH LEVEL

F.A.R.	PROVIDED
GROUND LEVEL	9,471 S.F.
2ND LEVEL	13,556 S.F.
3RD LEVEL	13,556 S.F.
4TH (REC) LEVEL	19,801 S.F.
5TH - 7TH LEVEL	19,043 S.F. x 3L = 57,129 S.F.
8TH LEVEL	19,078 S.F.
9TH LEVEL	18,777 S.F.
TOTAL F.A.R.	151,368 S.F.

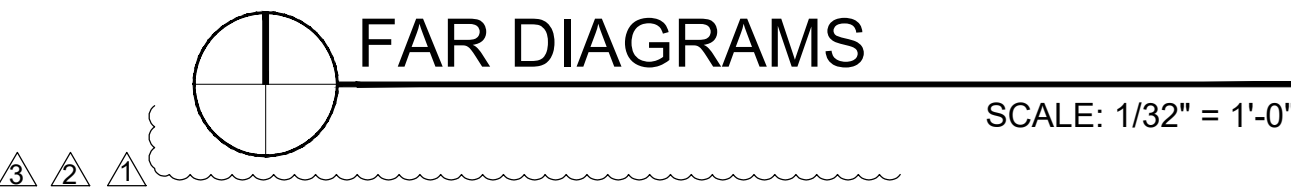



SEAL:

ROBERT BEHAR AR No. 14339


301-341 MADEIRA
301-341 MADEIRA AVE
CORAL GABLES, FLORIDA 33134

© 2020 BEHAR FONT PARTNERS, P.A. THE DESIGN AND DRAWINGS FOR THIS PROJECT ARE PROPERTY OF THIS ARCHITECT AND ARE PROTECTED UNDER THE COPYRIGHT PROTECTION ACT.

REV. 03-16-2021
REV. 01-28-2021
REV. 12-15-2020

DATE: 09-30-2020
PROJECT NO: 18-035
DRAWING NAME:
SHEET NO:

A-1.1

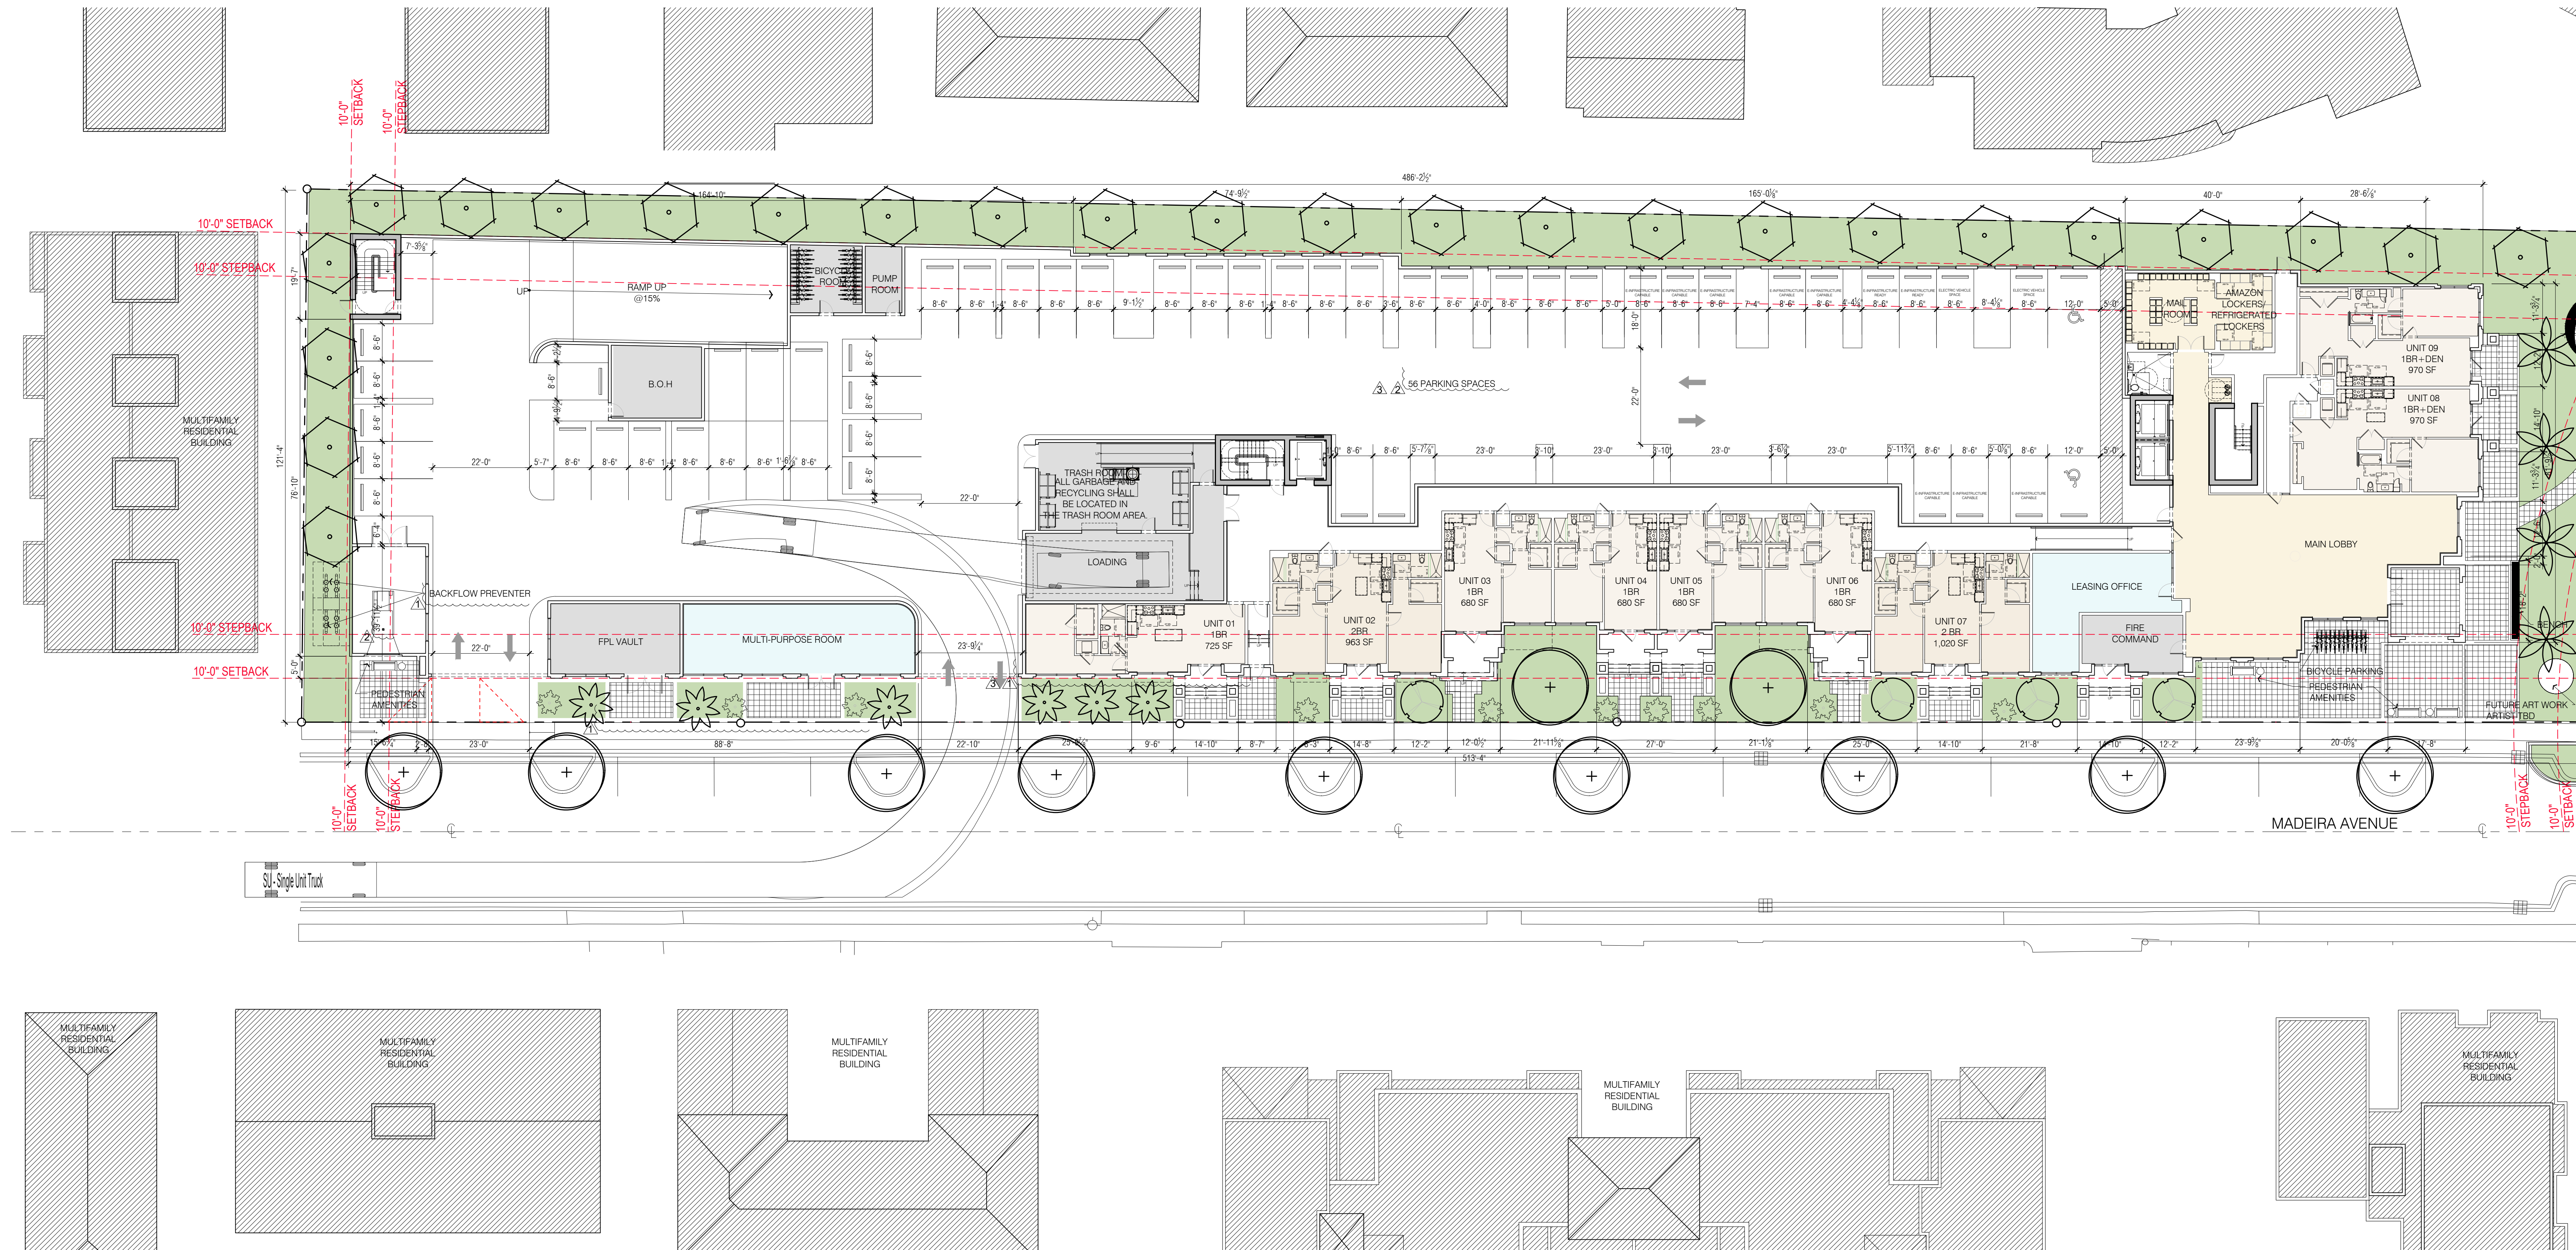

GROUND FLOOR PLAN

SCALE: 1/16" = 1'-0"

SEAL:

ROBERT BEHAR AR No. 14339


301-341 MADEIRA
301-341 MADEIRA AVE
CORAL GABLES, FLORIDA 33134

REV. 04-26-2021
REV. 03-16-2021
REV. 01-28-2021

DATE: 04-26-2021
PROJECT NO: 18-035
DRAWING NAME:
SHEET NO:

A-1.2

© 2020 BEHAR FONT PARTNERS, P.A. THE DESIGN AND DRAWINGS FOR THIS PROJECT ARE PROPERTY OF THIS ARCHITECT AND ARE PROTECTED UNDER THE COPYRIGHT PROTECTION ACT.

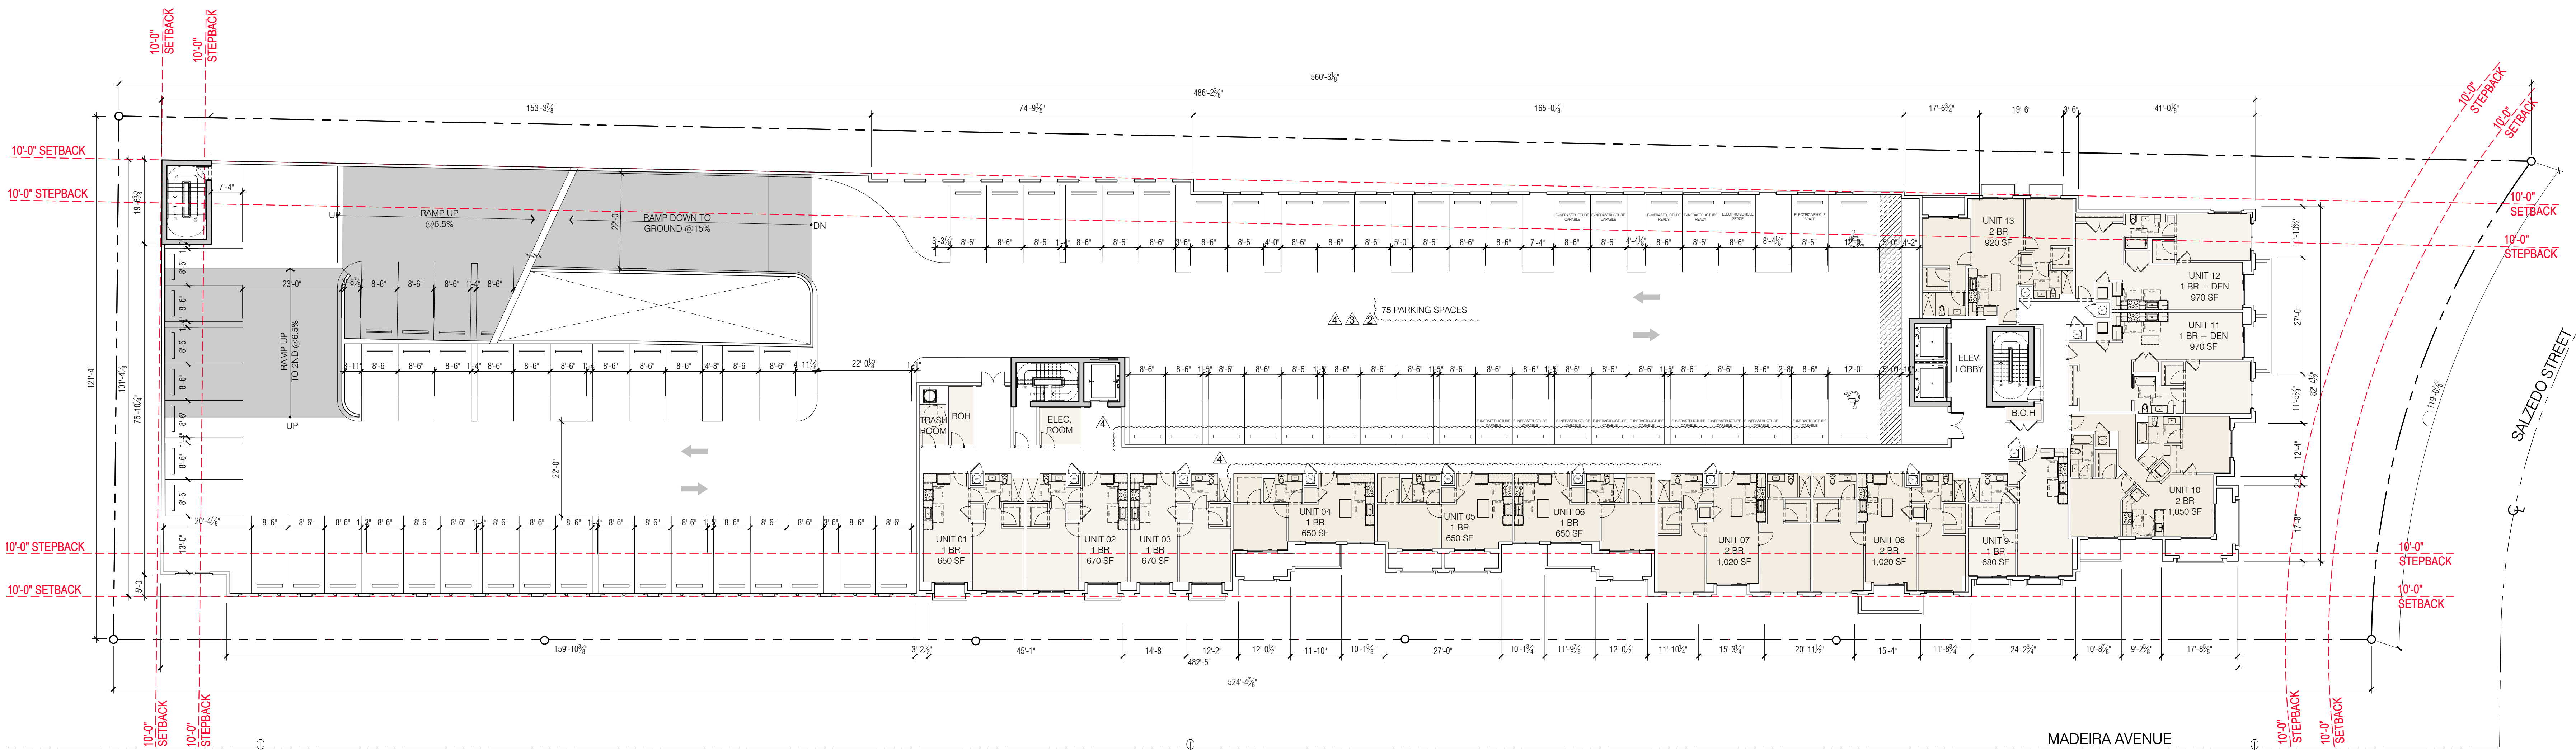

2ND FLOOR PLAN

SCALE: 1/16" = 1'-0"

SEAL:


ROBERT BEHAR AR No. 14339

301-341 MADEIRA
301-341 MADEIRA AVE
CORAL GABLES, FLORIDA 33134

© 2020 BEHAR FONT PARTNERS, P.A. THE DESIGN AND DRAWINGS FOR THIS PROJECT ARE PROPERTY OF THIS ARCHITECT AND ARE PROTECTED UNDER THE COPYRIGHT PROTECTION ACT.

△ REV. 04-26-2021
△ REV. 03-16-2021
△ REV. 01-28-2021

DATE: 04-26-2021
PROJECT NO: 18-035
DRAWING NAME:
SHEET NO:
A-1.3

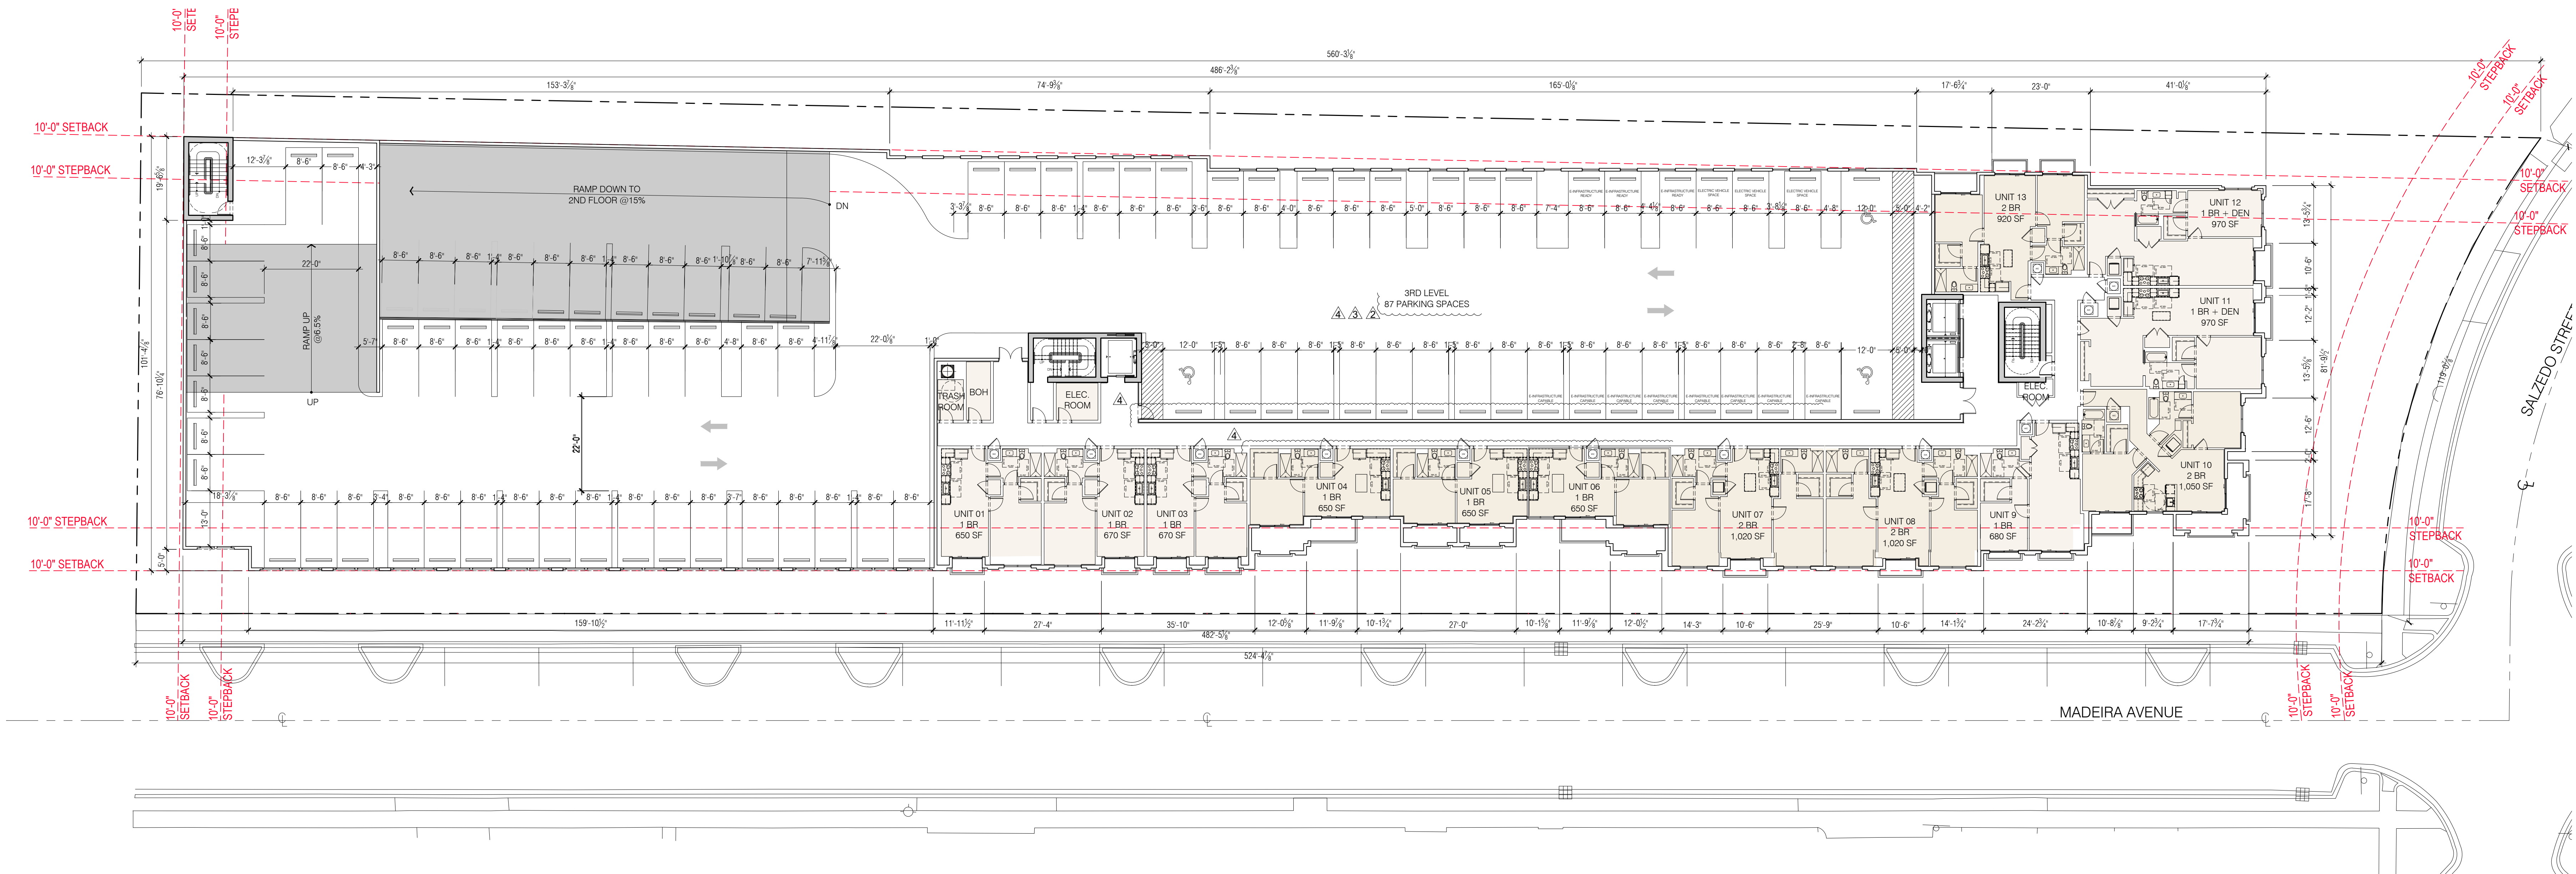

3RD FLOOR PLAN

SCALE: 1/16" = 1'-0"



SEAL:

ROBERT BEHAR AR No. 14339

© 2020 BEHAR FONT PARTNERS, P.A. THE DESIGN AND DRAWINGS FOR THIS PROJECT ARE PROPERTY OF THIS ARCHITECT AND ARE PROTECTED UNDER THE COPYRIGHT PROTECTION ACT.

301-341 MADEIRA

301-341 MADEIRA AVE

CORAL GABLES, FLORIDA 33134

REV. 01-28-2021

DATE: 09-30-2020

PROJECT NO: 18-035

DRAWING NAME:

SHEET NO:

A-1.5



TYP (5TH-7TH) FLOOR PLAN
SCALE: 1/16" = 1'-0"

SEAL:

ROBERT BEHAR AR No. 14339

301-341 MADEIRA
301-341 MADEIRA AVE
CORAL GABLES, FLORIDA 33134

© 2020 BEHAR FONT PARTNERS, P.A. THE DESIGN AND DRAWINGS FOR THIS PROJECT ARE PROPERTY OF THIS ARCHITECT AND ARE PROTECTED UNDER THE COPYRIGHT PROTECTION ACT.

REV. 04-26-2021

REV. 01-28-2021


DATE: 04-26-2021

PROJECT NO: 18-035

DRAWING NAME:

SHEET NO:

A-1.6

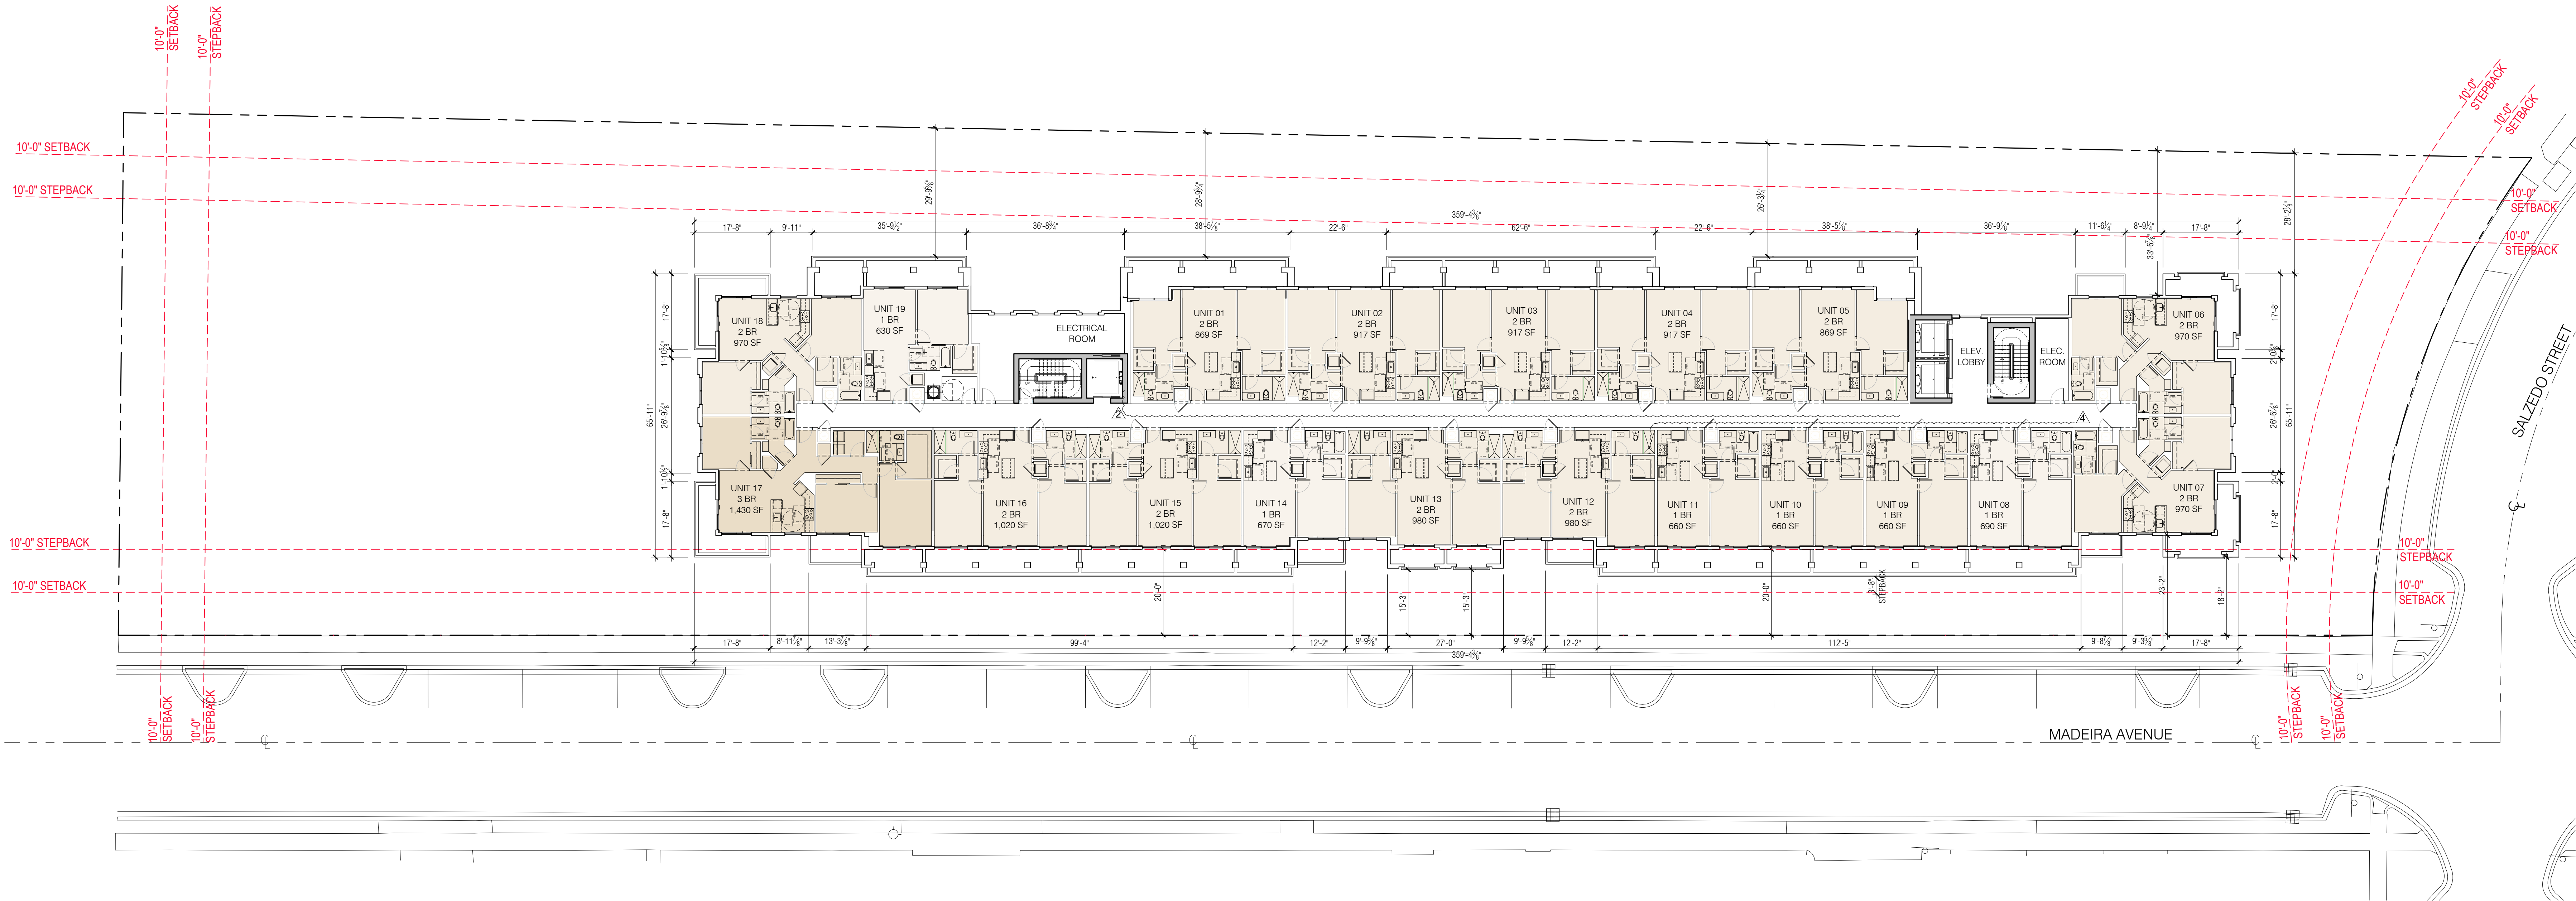

8TH FLOOR PLAN

SCALE: 1/16" = 1'-0"

SEAL:

ROBERT BEHAR AR No. 14339


301-341 MADEIRA
301-341 MADEIRA AVE
CORAL GABLES, FLORIDA 33134

© 2020 BEHAR FONT PARTNERS, P.A. THE DESIGN AND DRAWINGS FOR THIS PROJECT ARE PROPERTY OF THIS ARCHITECT AND ARE PROTECTED UNDER THE COPYRIGHT PROTECTION ACT.

REV. 12-15-2020

DATE: 09-30-2020
PROJECT NO: 18-035
DRAWING NAME:
SHEET NO:

A-1.7

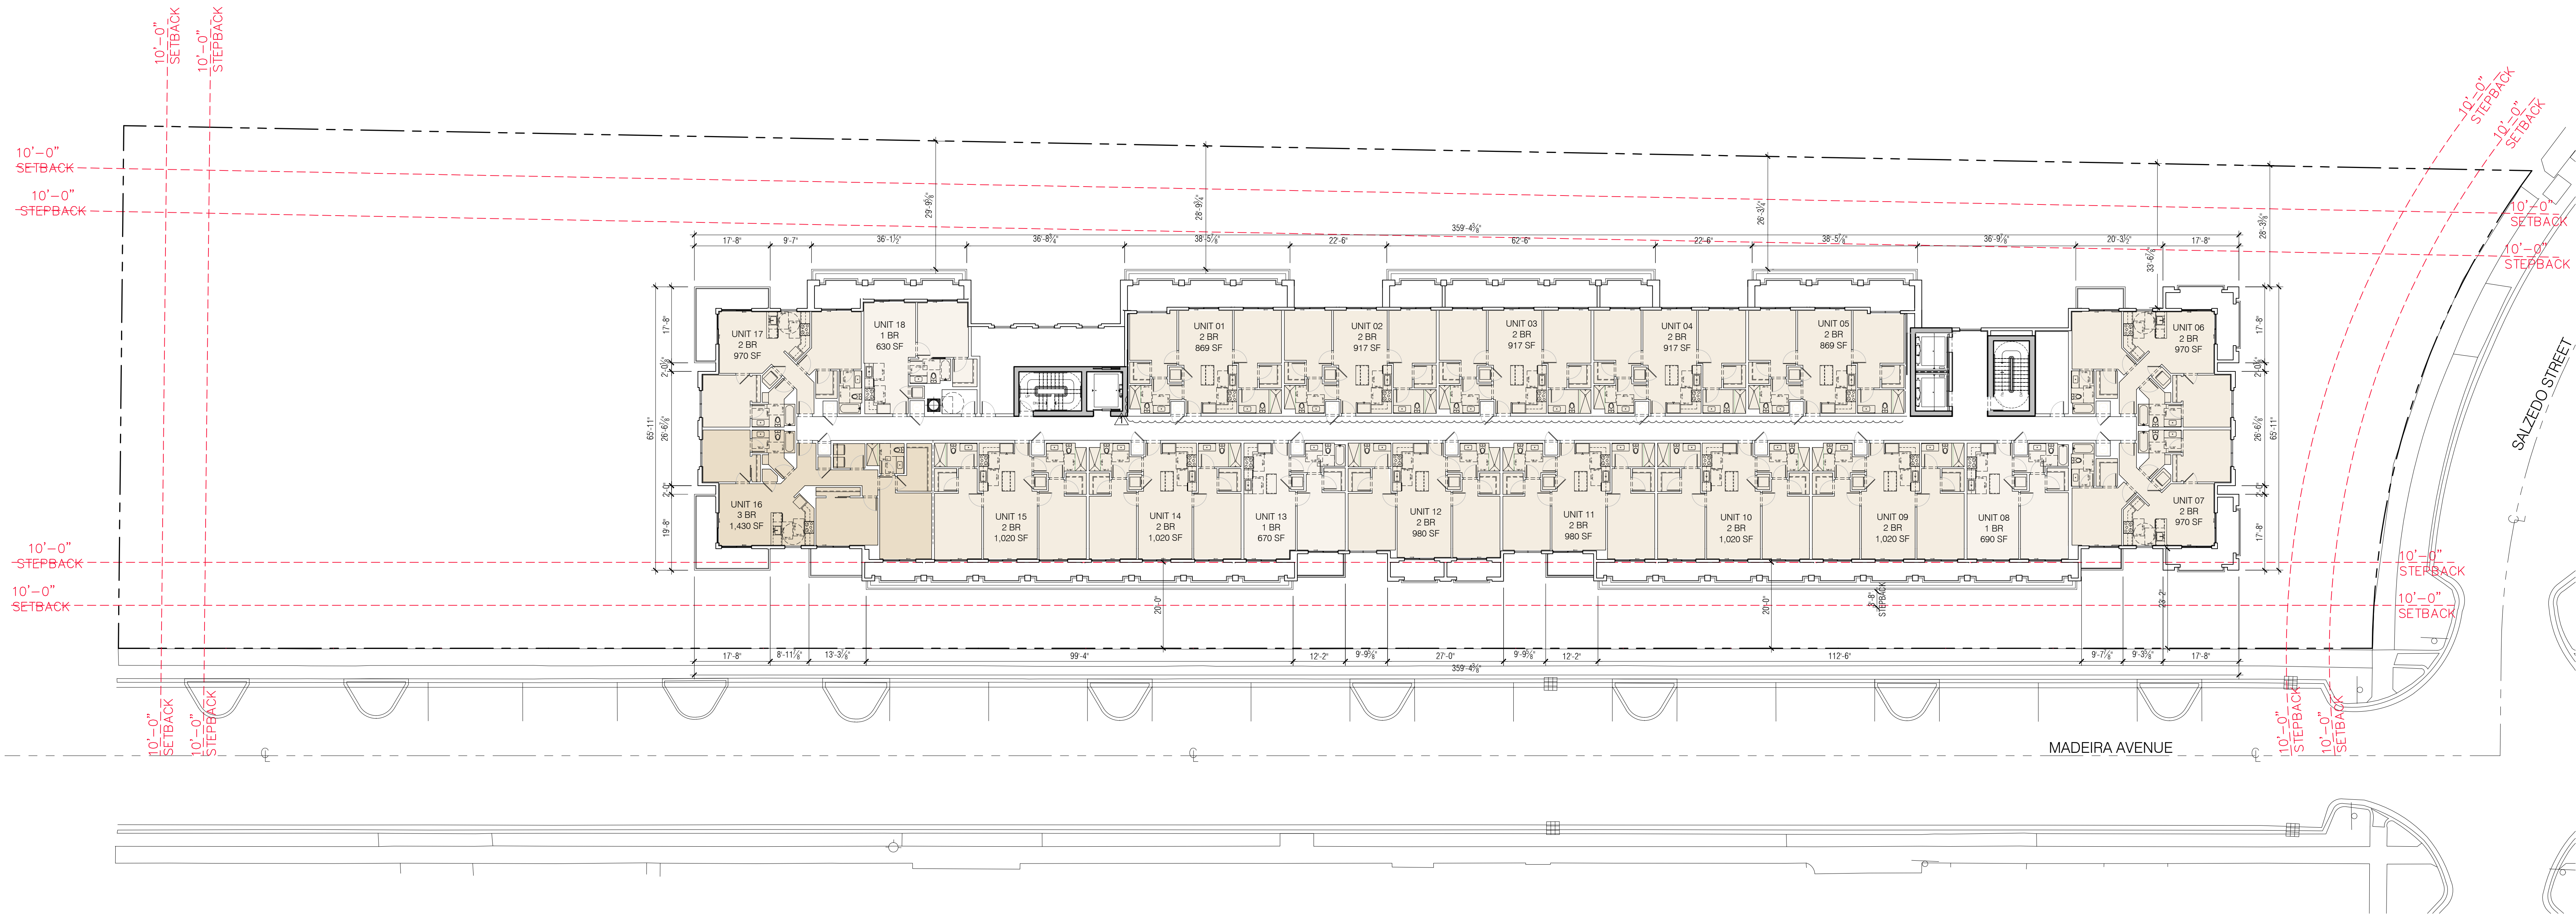

9TH FLOOR PLAN

SCALE: 1/16" = 1'-0"

SEAL:

ROBERT BEHAR AR No. 14339



301-341 MADEIRA
301-341 MADEIRA AVE
CORAL GABLES, FLORIDA 33134

© 2020 BEHAR FONT PARTNERS, P.A. THE DESIGN AND DRAWINGS FOR THIS PROJECT ARE PROPERTY OF THIS ARCHITECT AND ARE PROTECTED UNDER THE COPYRIGHT PROTECTION ACT.

REV. 04-26-2021
REV. 01-28-2021
REV. 12-15-2020

SOUTH ELEVATION

SCALE: 1/16" = 1'-0"

DATE: 04-26-2021
PROJECT NO: 18-035
DRAWING NAME:
SHEET NO:
A-2.0

SEAL:

ROBERT BEHAR AR No. 14339

301-341 MADEIRA
301-341 MADEIRA AVE
CORAL GABLES, FLORIDA 33134

© 2020 BEHAR FONT PARTNERS, P.A. THE DESIGN AND DRAWINGS FOR THIS PROJECT ARE PROPERTY OF THIS ARCHITECT AND ARE PROTECTED UNDER THE COPYRIGHT PROTECTION ACT.

REV. 04-26-2021

REV. 01-28-2021

REV. 12-15-2020

DATE: 04-26-2021

PROJECT NO: 18-035

DRAWING NAME:

SHEET NO:

A-2.1



EAST AND WEST ELEVATIONS

SCALE: 3/32" = 1'-0"

SEAL:

ROBERT BEHAR AR No. 14339



301-341 MADEIRA
301-341 MADEIRA AVE
CORAL GABLES, FLORIDA 33134

© 2020 BEHAR FONT PARTNERS, P.A. THE DESIGN AND DRAWINGS FOR THIS PROJECT ARE PROPERTY OF THIS ARCHITECT AND ARE PROTECTED UNDER THE COPYRIGHT PROTECTION ACT.

REV. 04-26-2021
REV. 01-28-2021
REV. 12-15-2020

NORTH ELEVATION

SCALE: 1/16" = 1'-0"

DATE: 04-26-2021
PROJECT NO: 18-035
DRAWING NAME:
SHEET NO:
A-2.2


SEAL:

ANDREW M. WITKIN
LIC. # LA0000889

301-341 MADEIRA
301-341 MADEIRA AVE
CORAL GABLES, FLORIDA 33134

DATE: 11-20-2019
PROJECT NO: 2019-005
DRAWING NAME:
LANDSCAPE PLAN
SHEET NO:

L-1

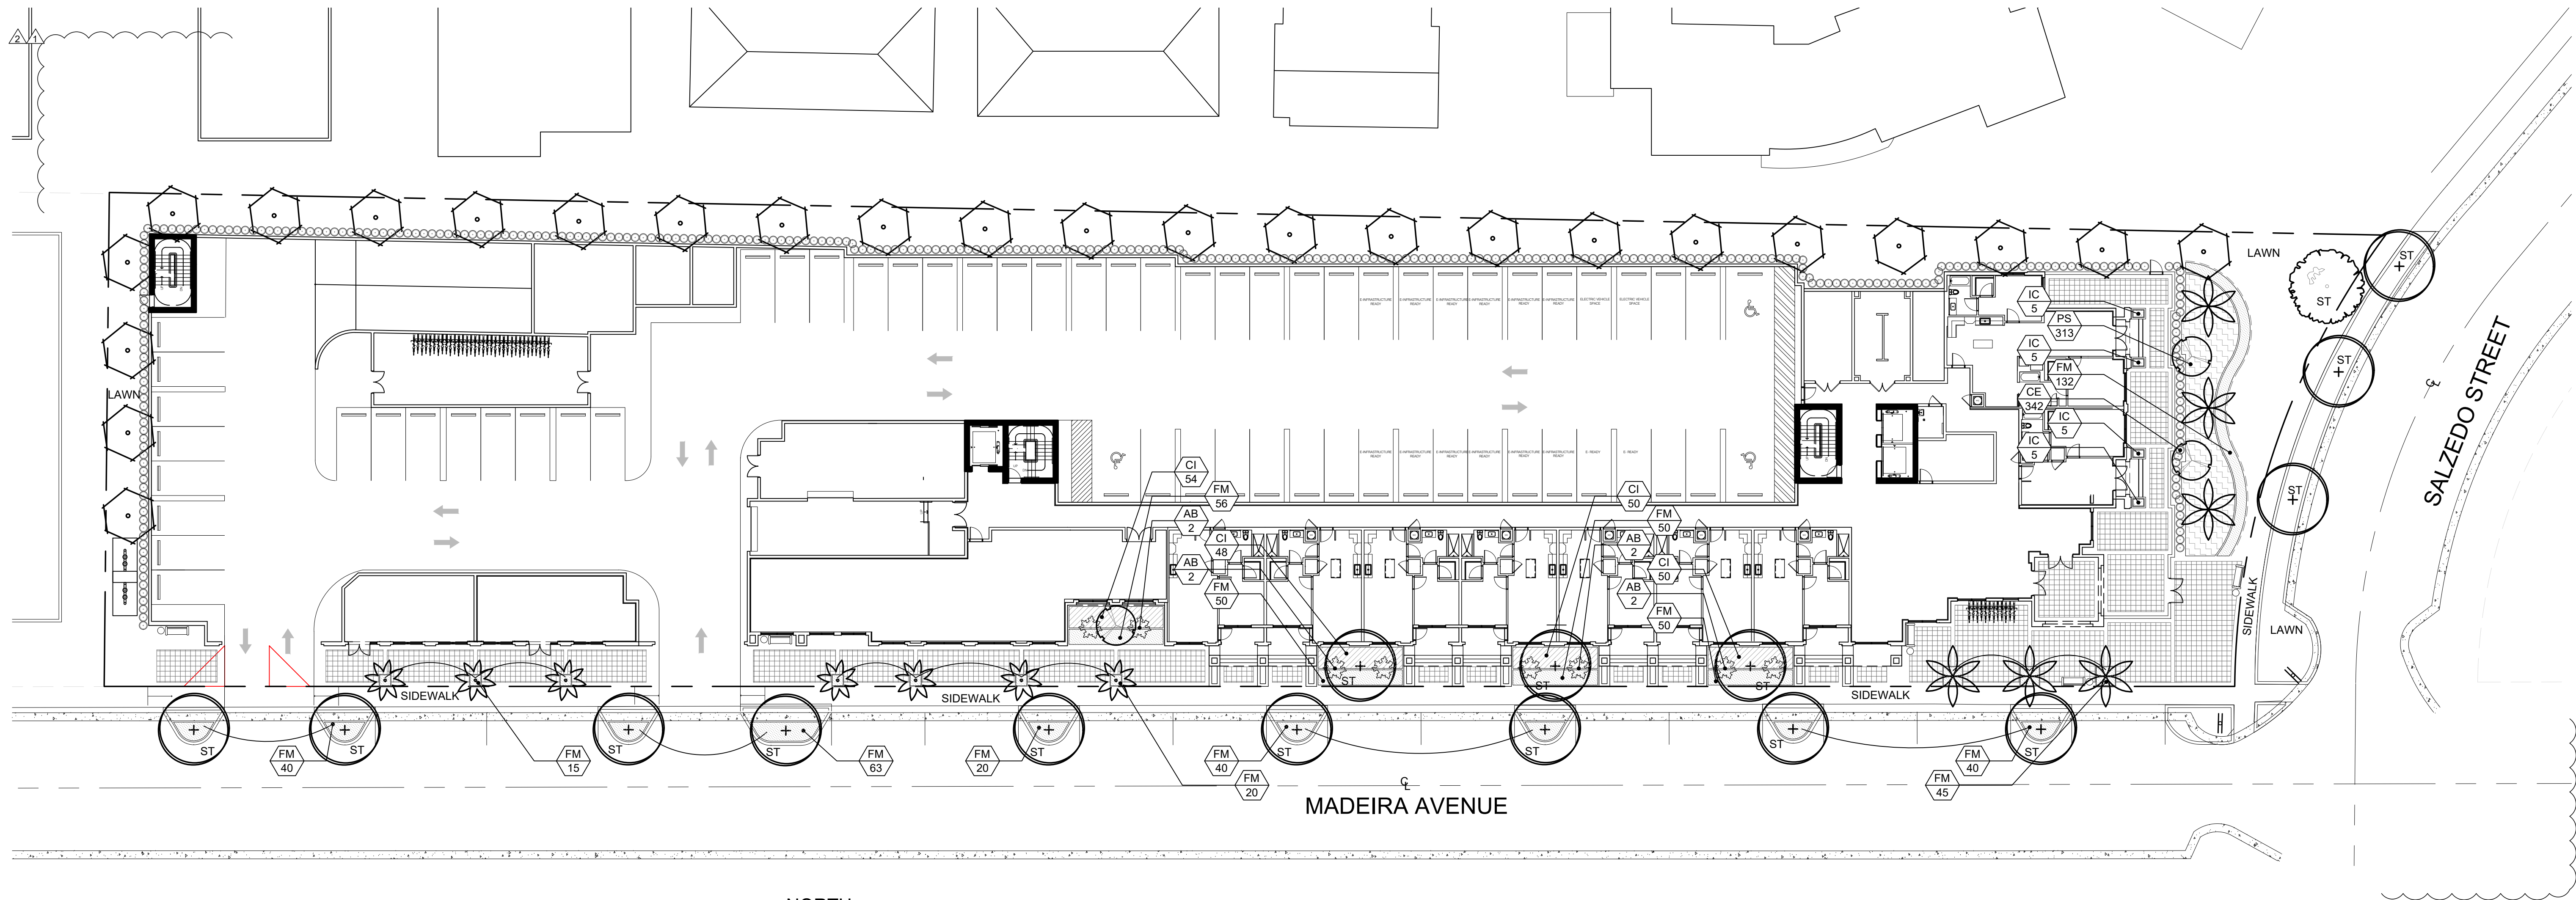

LANDSCAPE PLAN - GROUND FLOOR

Scale: 1"=20'-0"



LANDSCAPE LEGEND Information Required to be Permanently Affixed to Plan			
Zoning District: MF2	Net Lot Area 1,434	acres 62,474	s.f.
OPEN SPACE	REQUIRED/ ALLOWED	PROVIDED	
A. Square Feet of open space required by Article 5, Development Standards: Net lot area = 62,474 s.f. x 25 % = 15,619 s.f.	15,619	15,991	
TREES			
A. No. of Trees required: 28 x 1,434 = 40	40	40	
B. % Palms Allowed: No. Trees required x 25% =	10	10	
C. % Natives required: No. Trees required x 30% =	12	44	
STREET TREES (maximum average spacing of 35' o.c.):			
A. 524 linear feet along Madeira Avenue =	13	13	
B. 117 linear feet along Salzedo Street =	3	3	
G. Total Trees Required	56	56	
SHRUBS			
A. No. shrubs required: 224 x 1,434 = 321	321	1,147	
B. Natives requirement 30%	96	808	

ST = Street Tree

MITIGATION REQUIRED

TOTAL CANOPY REMOVED:	TOTAL CANOPY REPLACEMENT PROVIDED:
24,114 sf	16 - Large Tree (500 sf each) = 8,000 sf 30 - Medium Tree Species (300 sf each) = 9,000 sf 10 - Large Palm Species (300 sf each) = 3,000 sf 26 - Small Palm Species (100 sf each) = 2,600 sf Total Canopy Replacement Provided = 22,600 sf Remaining Canopy for Mitigation = 1,514 sf \$1,500.00 for every 500 sf of replacement tree coverage = \$4,500 to be contributed to Tree Trust Fun

LANDSCAPE LIST

TREES			
SYMBOL	QUAN.	PROPOSED MATERIAL	DESCRIPTION
●	15	*Bursera simaruba [STREET TREE]	16' HT. X 6" SPR. 3.5" CAL.
○		GUMBO LIMBO	F.G.
○	25	*Coccoloba diversiflora	12' HT. X 6" SPR. 2" CAL.
○		PIGEON PLUM	F.G.
○	5	Lagerstroemia indica 'Muskogee'	12' HT. X 6" SPR. 2" CAL.
○		MUSKOGEE CREPE MYRTLE	F.G.
○	4	Phoenix dactylifera 'Medjool'	10' C.T.
○		MEDJOOOL DATE PALM	F.G.
○	1	*Quercus virginiana [STREET TREE]	16' HT. X 6" SPR. 3.5" CAL.
○		LIVE OAK	F.G.
○	6	*Roystonea elata	20' O.A. HT. MIN.
○		ROYAL PALM	F.G., MATCHED HTS.
○	26	*Veitchia montgomeryana 'single'	16' O.A. HT. MIN.
○		SINGLE MONTGOMERY PALM	F.G.
SHRUBS AND GROUNDCOVERS			
SYMBOL	QUAN.	PROPOSED MATERIAL	DESCRIPTION
AB	8	Aechmea blanchettiana	36" HT. X 24" SPR.
		BRIGHT YELLOW BROMELIAD	10" POT
AO	18	Alcantarea odorata	3' O.A. HT.
		BROMELIAD SP.	9" POT
CE	342	*Conocarpus erectus	24" HT. X 24" SPR. / 24" O.C.
		GREEN BUTTWOOD	3 GAL.
CG	146	*Clusia guttifera	36" HT. X 24" SPR. / 24" O.C.
		SMALL LEAF CLUSIA	7 GAL.
CI	202	*Chrysobalanus icaco 'Red Tip'	18" HT. X 18" SPR. / 18" O.C.
		RED TIP COCOPLUM	3 GAL.
FM	669	Ficus microcarpa 'Green Island'	15" HT. X 15" SPR. / 15" O.C.
		GREEN ISLAND FICUS	3 GAL.
HP	118	*Hamelia patens	24" HT. X 24" SPR. / 24" O.C.
		FIREBUSH	3 GAL.
IC	20	Ipomoea 'Margarita'	15" O.C.
		CHARTREUSE SWEET POTATO	1 GAL. FULL
JC	350	Juniperus chinensis 'Parsonii'	15" HT. X 15" SPR. / 15" O.C.
		PARSON'S JUNIPER	3 GAL.
PS	313	Pennisetum setaceum 'Alba'	18" HT. X 18" SPR. / 24" O.C.
		WHITE FOUNTAIN GRASS	3 GAL.
LAWN	As Required	Stenotaphrum secundatum 'Floratam'	SOLID EVEN SOD
		ST. AUGUSTINE GRASS	

* DENOTES NATIVE SPECIES


SEAL:

ANDREW M. WITKIN
LIC. # LA0000889

301-341 MADEIRA
301-341 MADEIRA AVE
CORAL GABLES, FLORIDA 33134

DATE: 11-20-2019
PROJECT NO: 2019-005
DRAWING NAME:
LANDSCAPE PLAN
SHEET NO:

L-2

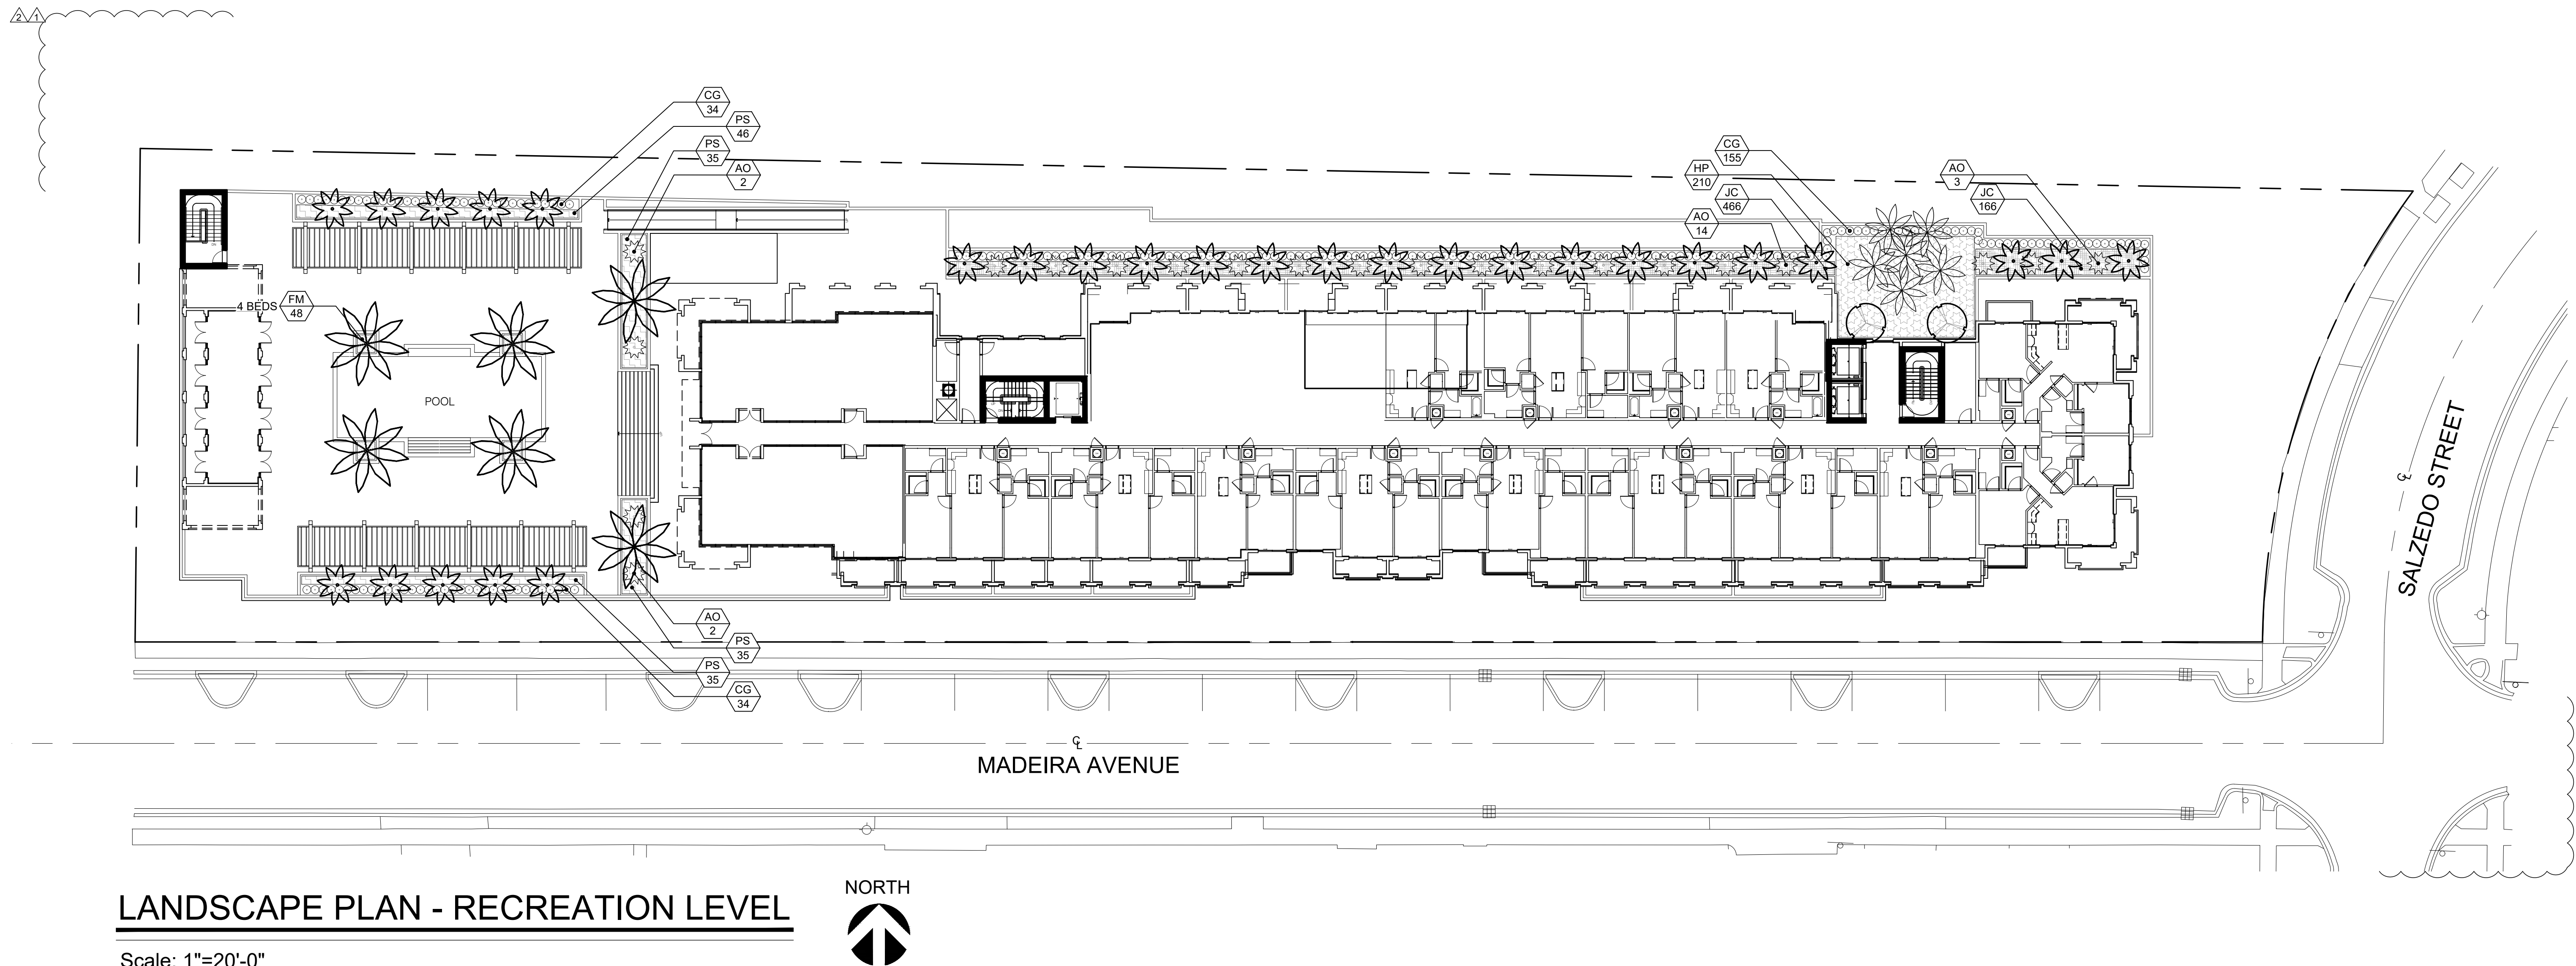

LANDSCAPE PLAN - RECREATION LEVEL

Scale: 1"=20'-0"



LANDSCAPE LEGEND Information Required to be Permanently Affixed to Plan			
Zoning District: MF2	Net Lot Area	1.434	acres 62,474 s.f.
OPEN SPACE	REQUIRED/ ALLOWED	PROVIDED	
A. Square Feet of open space required by Article 5, Development Standards: Net lot area = 62,474 s.f. x 25 % = 15,619 s.f.	15,619	15,991	
TREES			
A. No. of Trees required: 28 x 1.434 = 40	40	41	
B. % Palms Allowed: No. Trees required x 25% =	10	10	
C. % Natives required: No. Trees required x 30% =	12	30	
STREET TREES (maximum average spacing of 35' o.c.):			
A. 524 linear feet along Madeira Avenue =	13	13	
B. 117 linear feet along Salzedo Street =	3	3	
G. Total Trees Required	56	57	
SHRUBS			
A. No. shrubs required: 224 x 1.434 = 321	321	1,933	
B. Natives requirement 30%	96	1,750	

ST = Street Tree

MITIGATION REQUIRED

TOTAL CANOPY REMOVED:	TOTAL CANOPY REPLACEMENT PROVIDED:
24,114 sf	17 - Large Tree (500 sf each) = 8,500 sf 30 - Medium Tree Species (300 sf each) = 9,000 sf 12 - Large Palm Species (300 sf each) = 3,600 sf 36 - Small Palm Species (100 sf each) = 3,600 sf Total Canopy Replacement Provided = 24,700 sf


LANDSCAPE LIST

TREES			
SYMBOL	QUAN.	PROPOSED MATERIAL	DESCRIPTION
	1	*Bursera simaruba	18" HT. X 8" SPR. 4" CAL.
		GUMBO LIMBO	F.G.
	15	Caesalpinia granadillo	16" HT. X 6" SPR. 3.5" CAL.
		BRIDALVEIL TREE	F.G.
	25	*Coccotoba diversiflora	12" HT. X 6" SPR. 2" CAL.
		PIGEON PLUM	F.G.
	5	Lagerstroemia indica 'Muskogee'	12" HT. X 6" SPR. 2" CAL.
		MUSKOGEE CREPE MYRTLE	F.G.
	6	Phoenix dactylifera 'Medjool'	10" C.T.
		MEDJOOL DATE PALM	F.G.
	1	*Quercus virginiana	16" HT. X 6" SPR. 3.5" CAL.
		LIVE OAK	F.G.
	6	*Roystonea elata	12" G.W., 28" O.A. HT. MIN.
		ROYAL PALM	F.G., MATCHED HTS.
	35	Veitchia montgomeryana 'single'	16" O.A. HT. MIN.
		SINGLE MONTGOMERY PALM	F.G.
	1	Veitchia montgomeryana 'quad'	16" O.A. HT. MIN.
		QUADRUPLE MONTGOMERY PALM	F.G.
SHRUBS AND GROUNDCOVERS			
SYMBOL	QUAN.	PROPOSED MATERIAL	DESCRIPTION
AB	11	Aechmea blanchettiana	36" HT. X 24" SPR.
		BRIGHT YELLOW BROMELIAD	10" POT
AO	21	Alcantarea odorata	3' O.A. HT.
		BROMELIAD SP.	9" POT
CE	344	*Conocarpus erectus	24" HT. X 24" SPR. / 24" O.C.
		GREEN BUTTOWOOD	3 GAL.
CG	223	*Clusia guttifera	36" HT. X 24" SPR. / 24" O.C.
		SMALL LEAF CLUSIA	7 GAL.
CI	973	*Chrysobalanus icaco 'Red Tip'	18" HT. X 18" SPR. / 18" O.C.
		RED TIP COCOPLUM	3 GAL.
FM	1,733	Ficus microcarpa 'Green Island'	15" HT. X 15" SPR. / 15" O.C.
		GREEN ISLAND FICUS	3 GAL.
HP	210	*Hamelia patens	24" HT. X 24" SPR. / 24" O.C.
		FIREBUSH	3 GAL.
IC	46	Ipomoea 'Margarite'	15" O.C.
		CHARTREUSE SWEET POTATO	1 GAL. FULL
JC	632	Juniperus chinensis 'Parsonii'	15" HT. X 15" SPR. / 15" O.C.
		PARSON'S JUNIPER	3 GAL.
PS	151	Pennisetum setaceum 'Alba'	18" HT. X 18" SPR. / 24" O.C.
		WHITE FOUNTAIN GRASS	3 GAL.
LAWN	As Required	Stenotaphrum secundatum 'Floratum'	SOLID EVEN SOD
		ST. AUGUSTINE GRASS	


* DENOTES NATIVE SPECIES

SEAL:


ANDREW M. WITKIN
LIC. # LA0000889

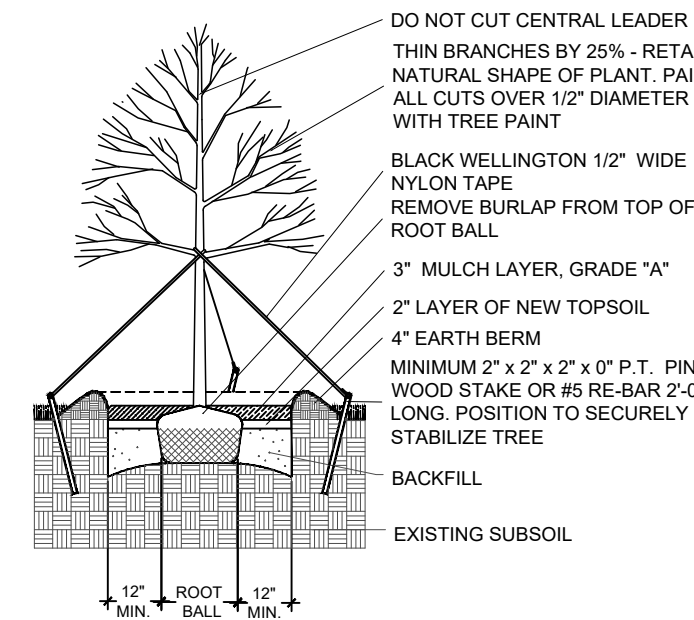


LARGE TREE PLANTING DETAIL

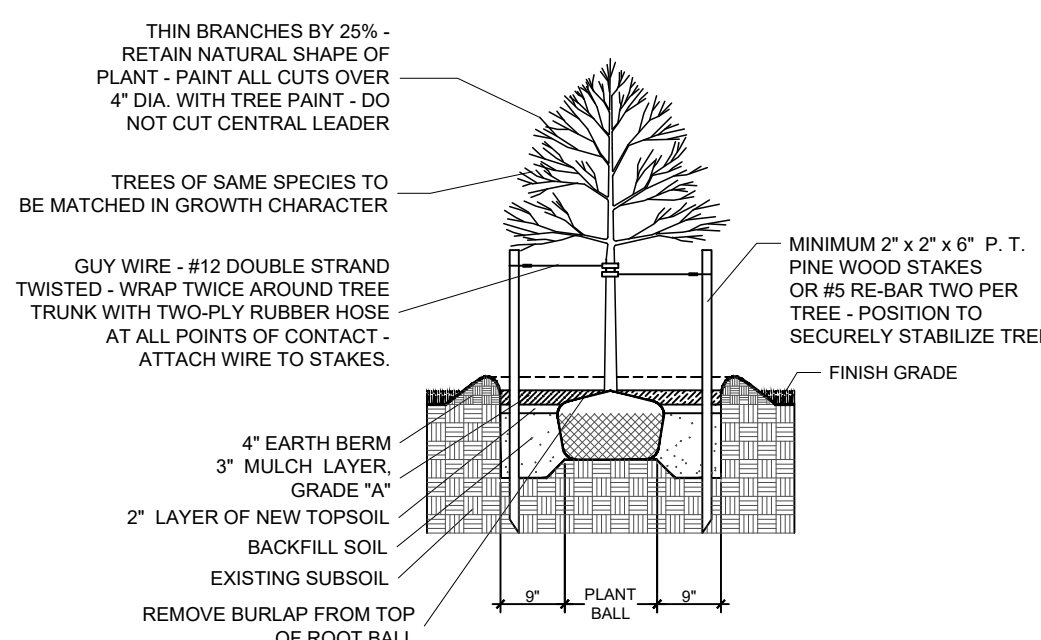


SMALL TREE PLANTING DETAIL

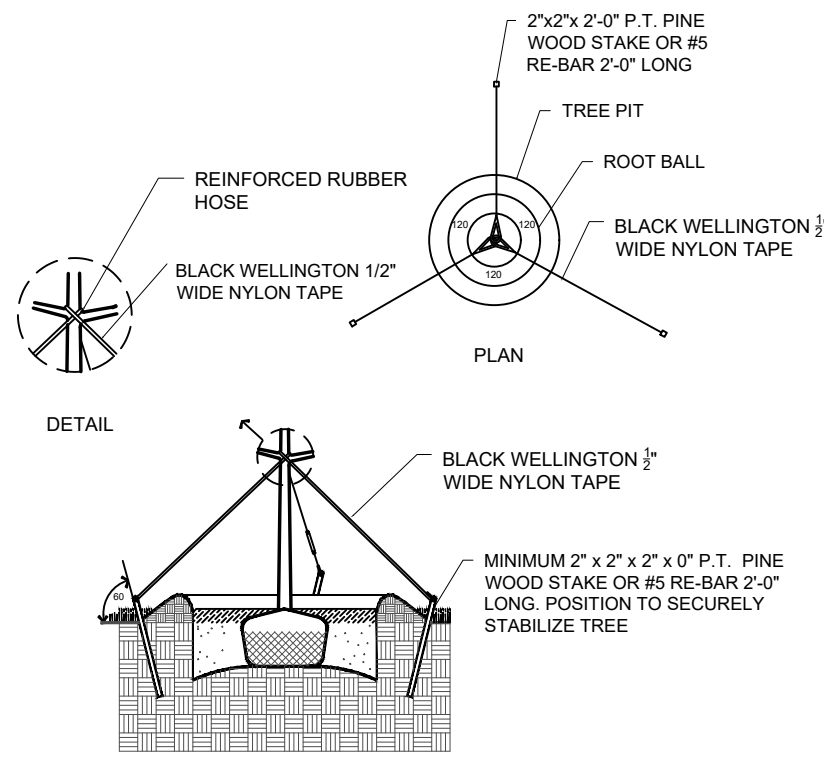


TYPICAL TREE GUYING DETAIL

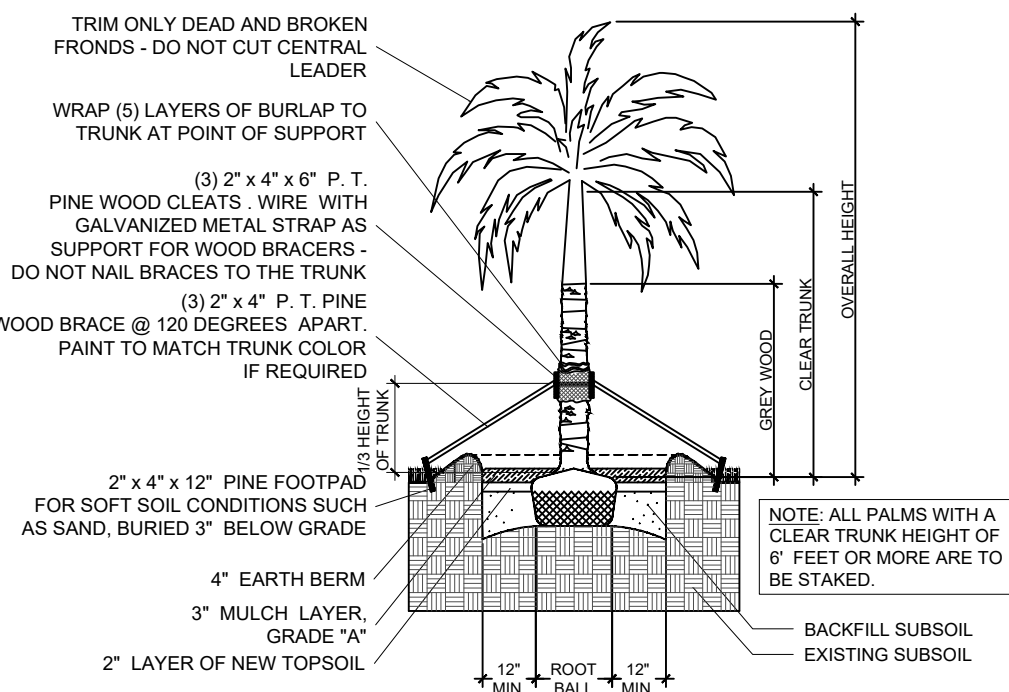


STRAIGHT TRUNK PALM PLANTING DETAIL

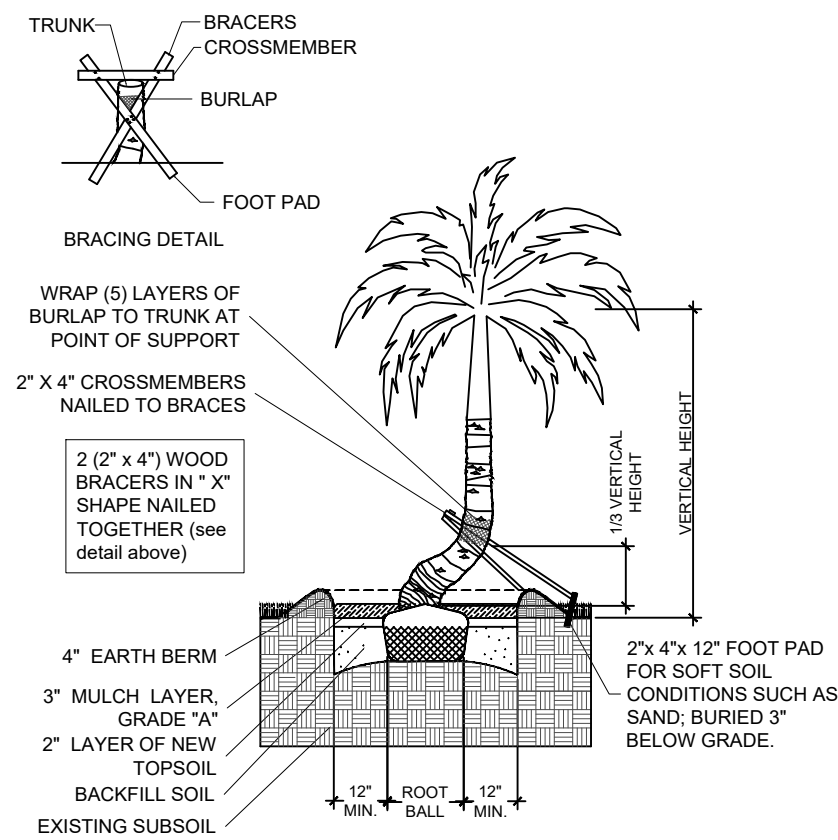


CURVED TRUNK PALM PLANTING DETAIL

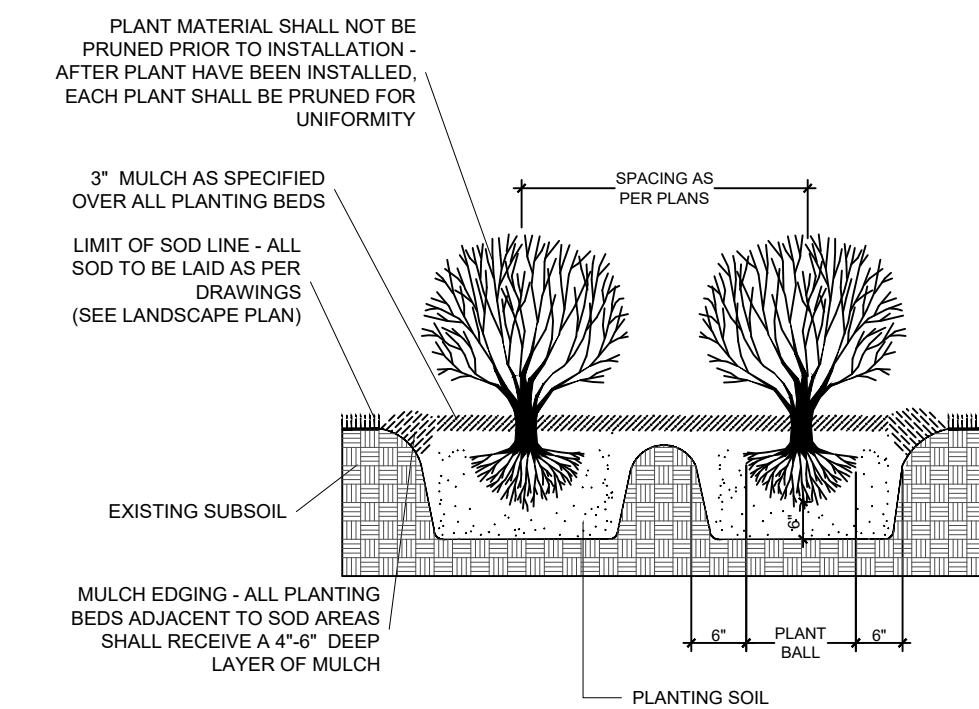

TYPICAL SHRUB PLANTING DETAIL

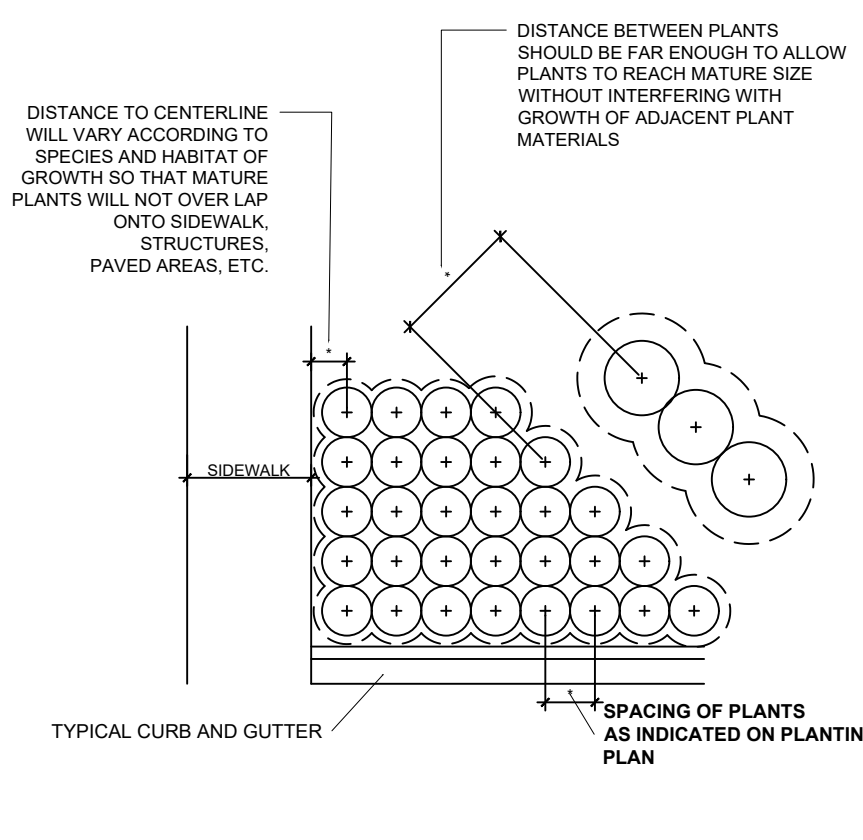

TYPICAL CONTAINER SPACING DETAIL

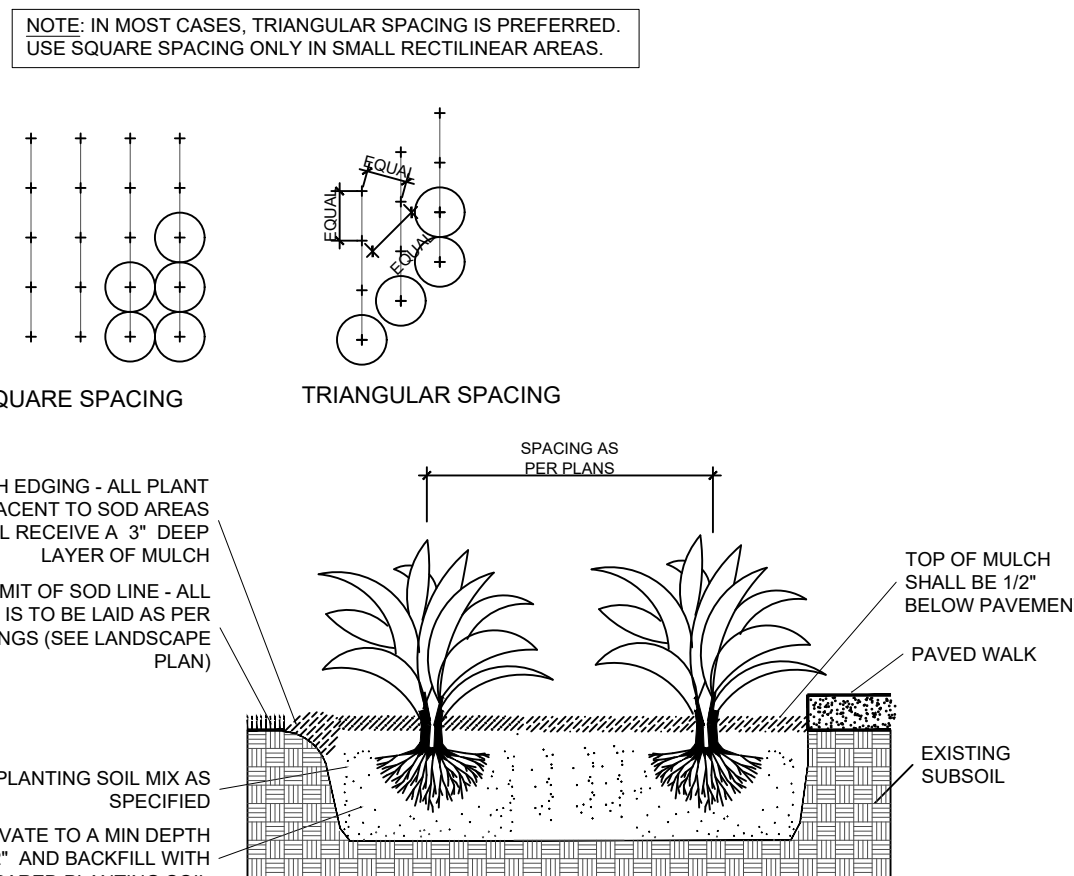

TYPICAL GROUNDCOVER PLANTING DETAIL

PLANTING NOTES:

-All plant material is to be Florida Number 1 or better pursuant to the Florida Department of Agriculture's Grades and Standards for Nursery Plants.

-All plants are to be top dressed with a minimum 3" layer of Melaleuca mulch, Eucalyptus mulch or equal.

-Planting plans shall take precedence over plant list in case of discrepancies.

-No changes are to be made without the prior consent of the Landscape Architect and Owner. Additions and deletions to the plant material must be approved by the project engineer.

-Landscape Contractor is responsible for providing their own square footage takeoffs and field verification for 100% sod coverage for all areas specified.

- All landscape areas are to be provided with automatic sprinkler system which provide 100% coverage, and 50% overlap.

- All trees in lawn areas are to receive a 24" diameter mulched saucer at the base of the trunk.

- Trees are to be planted within parking islands after soil is brought up to grade. Deeply set root balls are not acceptable.

- Planting soil for topsoil and backfill shall be 50/50 mix, nematode free. Planting soil for annual beds to be comprised of 50% Canadian peat moss, 25% salt free coarse sand and 25% Aerolite.

- Tree and shrub pits will be supplemented with "Agriform Pells", 21 gram size with a 20-10-5 analysis, or substitute application accepted by Landscape Architect. Deliver in manufacturer's standard containers showing weight, analysis and name of manufacturer.

SOD NOTES:

-Sod is to be grade "A" weed free.

-All areas marked "LAWN" shall be solid sodded with St. Augustine 'Floritam' solid sod. See limit on plan. All areas marked 'Bahia Grass' shall be solid sodded with Paspalum.

-Provide a 2" deep blanket of planting soil as described in planting notes this sheet. Prior to planting, remove stones, sticks, etc. from the sub soil surface. Excavate existing non-conforming soil as required so that the finish grade of sod is flush with adjacent pavement or top of curb as well as adjacent sod in the case of sod patching.

-Place sod on moistened soil, with edges tightly butted, in staggered rows at right angles to slopes.

-Keep edge of sod bed a minimum of 18" away from groundcover beds and 24" away from edge of shrub beds and 36" away from trees, measured from center of plant.

-Sod Shall be watered immediately after installation to uniformly wet the soil to at least 2" below the bottom of the sod strips.
-Excavate and remove excess soil so top of sod is flush with top of curb or adjacent pavement or adjacent existing sod.

GENERAL NOTES:

-The Landscape Contractor is to locate and verify all underground and overhead utilities prior to beginning work. Contact proper utility companies and / or General Contractor prior to digging for field verification. The Owner and the Landscape Architect shall not be responsible for any damages to utility or irrigation lines (see Roadway Plans for more utility notes).

-Landscape Contractor is to verify all current drawings and check for discrepancies and bring to the attention of the Landscape Architect prior to commencing with the work.

-All unattended and unplanted tree pits are to be properly barricaded and flagged during installation.

-All planting plans are issued as directives for site layout. Any deviations, site changes, etcetera are to be brought to the attention of the Landscape Architect for clarification prior to installation.