


SANTA MARIA RESIDENCE

4125 SANTA MARIA STREET - CORAL GABLES - FLORIDA - 33146

PERMIT SET
05/26/2020 REVISION C-3 OWNER REQUEST

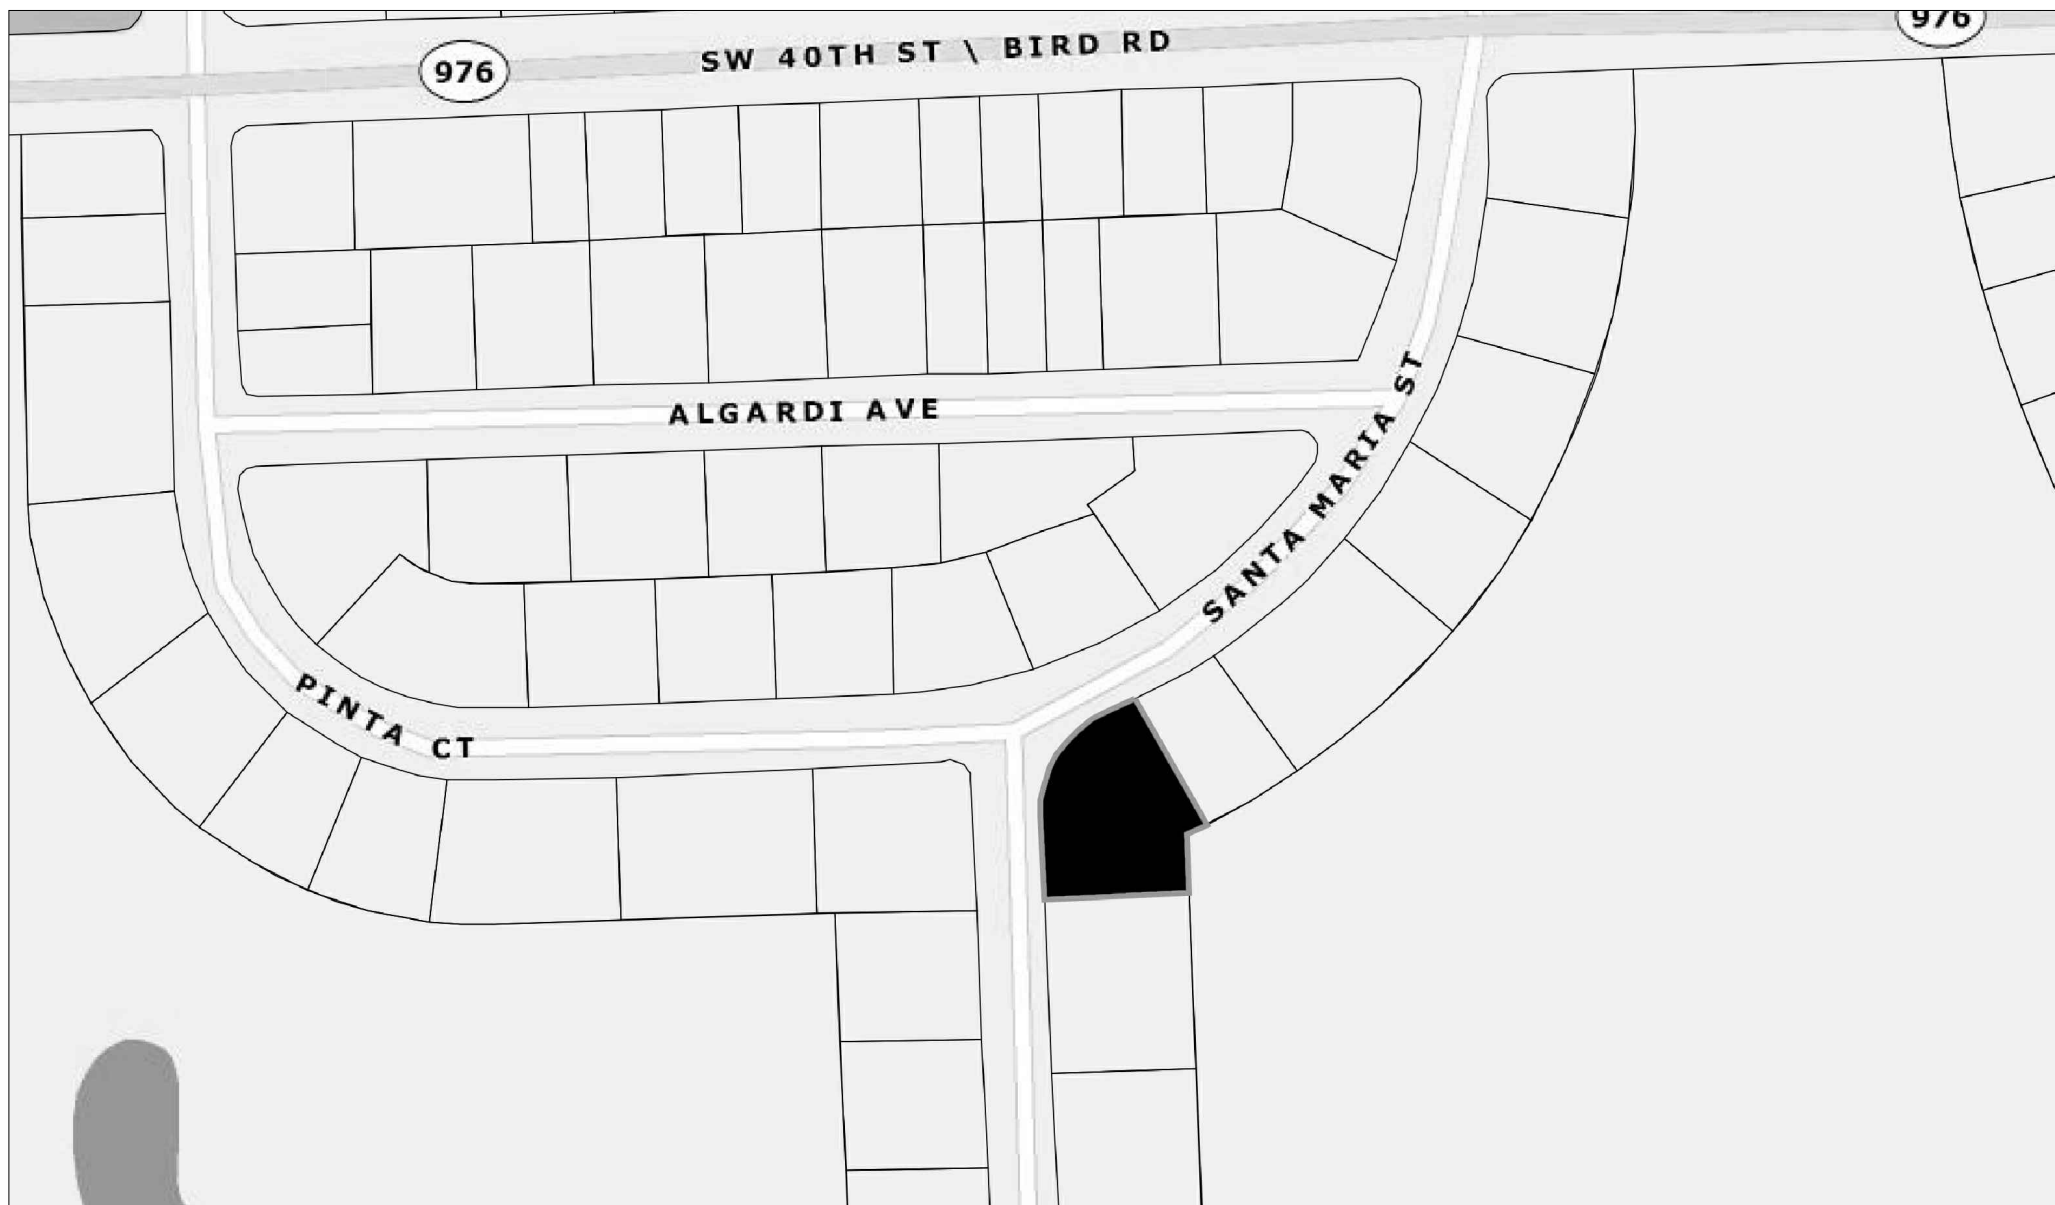

PROJECT NO.: 2016-05



PORTUONDO PEROTTI ARCHITECTS, INC.
5717 S.W. 8th STREET
MIAMI, FLORIDA 33144
PH: (305) 260 -9331
FAX: (305) 260 -9318
E-MAIL: info@PORTUONDO-PEROTTI.COM

ABBREVIATIONS

AB

ANCHOR BOLT

AGGR

AGGREGATE

AL, ALUM

ALUMINUM

AP

ACCESS PANEL

APVD

APPROVED

APPROX

APPROXIMATE

ARCH

ARCHITECT (URAL)

ASPH

ASPHALT

AUTO

AUTOMATIC

AVE

AVENUE

AVG

AVERAGE

AL, CD, WD

ALUMINUM CLAD WOOD

BD

BOARD

BITUM

BITUMINOUS

BLDG

BUILDING

BLK

BLOCK

BM

BENCH MARK

BOT

BOTTOM

BRG

BEARING

BLVD

BOULEVARD

CAB

CABINET

CEM

CEMENT

CER

CERAMIC

CFLG

COUNTER FLASHING

CFM

CUBIC FEET PER MINUTE

CI

CAST IRON

CIRC

CIRCULAR, CIRCUMFERENCE

C, JT

CONTROL JOINT

CLG

CEILING

CLO

CLOSET

CMU

CONCRETE MASONRY UNIT

CD

CLEAN OUT

COL

COLUMN

CONC

CONCRETE

CONT

CONTINUOUS-CONTINUED

C to C

CENTER TO CENTER

CCTV

CLOSED CIRCUIT TELEVISION

DET

DETAIL

DIAG

DIAGONAL

DIA

DIAMETER

DM

DIMENSION

DL

DEAD LOAD

DN

DOWN

DR

DOOR

DBL

DOUBLE

DW

DUMBWATER CAR

DWG

DRAWING

DWR

DRAWER

E

EAST

EA

EACH

EL

ELEVATION

ELEC

ELECTRICAL, ELECTRIC

ELEV

ELEVATOR

EMER

EMERGENCY

EQPT

EQUIPMENT

EQUIV

EQUIVALENT

EXH

EXHAUST

EXST

EXISTING

EXP, JT

EXPANSION JOINT

EXT

EXTERIOR, EXTERNAL

EW

EACH WAY

EWV

ELECTRIC WATER COOLER

FAB

FABRICATED

FD

FLOOR DRAIN

FIN

FINISH

FXTR

FIXTURE

FL

FLOOR

FLOUR

FLUORESCENT

FDN

FOUNDATION

FT

FOOT, FEET

FTG

FOOTING

FUT

FUTURE

FEXT

FIRE EXTINGUISHER

FH

FIRE HYDRANT

FEC

FIRE EXTINGUISHING CABINET

FHC

FIRE HOSE CABINET

GA

GAGE, GAUGE

GAL

GALLON

GALV

GALVANIZED

GEN, CONT

GENERAL CONTRACTOR

GALVI

GALVANIZED IRON

GL

GLASS

GYP, BD

GYPNUM BOARD

HC

HOLLOW CORE

HDW

HARDWARE

HDWD

HARDWOOD

HR

HOUR

HM

HOLLOW METAL

HORIZ

HORIZONTAL

H, PT

HIGH POINT

HGT

HEIGHT

HVAC

HEATING/ VENTILATING

AC

AIR CONDITIONING

HWY

HIGHWAY

ID

INSIDE DIAMETER

IN

INCH

INCAND

INCANDESCENT

INSUL

INSULATE, INSULATED, INSULATION

INTR

INTERIOR

INVT

INVERT

JT

JOINT

LB

POUND

LL

LIVE LOAD

LT

LIGHT

LG

LONG

MAX

MAXIMUM

MECH

MECHANICAL

MEMB

MEMBRANE

MET

METAL

MFR

MANUFACTURER

MH

MAN HOLE

MIN

MINIMUM

MISC

MISCELLANEOUS

MO

MASONRY OPENING

MOD

MODULE/ MODULAR

MATL

MATERIAL

N

NORTH

NIC

NOT IN CONTRACT

NO

NUMBER

NOM

NOMINAL

NTS

NOT TO SCALE

OA

OVERALL

OB

OBSCURE

OC

ON CENTER

OD

OUTSIDE DIAMETER

OPNG

OPENING

OPP

OPPOSITE

OVHD

OVERHEAD

OU

OUNCE

PSF

POUNDS PER SQUARE FOOT

PSI

POUNDS PER SQUARE INCH

PVC

POLYVINYL CHLORIDE

PC

PIECE

PERP

PERPENDICULAR

PL

PLATE

PL

PROPERTY LINE

PLAS

PLASTER

PLYWD

PLYWOOD

PROP

PROPERTY

PREST

PRECAST

PREFAB

PREFABRICATED

PT

POINT

PTN

PARTITION

QTY

QUANTITY

RA

RETURN AIR

RAD

RADIUS

RD

ROOF DRAIN

REQD

REQUIRED

REV

REVERSE, REVISION

RGD

RIGID

RH

RIGHT HAND

RM

ROOM

ROU

ROUGH OPENING

RR

RAILROAD

RW

RIGHT OF WAY

RECT

RECTANGLE, RECTANGULAR

REINF

REINFORCE, REINFORCING

S

SOUTH

SA

SUPPLY AIR

SECT

SECTION

SIM

SIMILAR

SHT

SHEET

SPEC

SPECIFICATION

SPKR

SPEAKER

SQ

SQUARE

SST

STAINLESS STEEL

ST

STREET

STA

STATION

STD

STANDARD

STL

STEEL

STR

STRUCTURAL

SURF

SURFACE

SUSP

SUSPEND, SUSPENDED

SYS

SYSTEM

UL

UNDERWRITERS LABORATORY

TEL

TELEPHONE

TEMP

TEMPERATURE

T&G

TONGUE AND GROOVE

THK

THICK, THICKNESS

TIR

TOP OF RAIL

TS/TL

TOP OF STEEL

TV

TELEVISION

TW

TOP OF WALL

TYP

TYPICAL

TIS

TOP OF SLAB

UGND

UNDERGROUND

UNF

UNFINISHED

XHCJ

EXTRA HEAVY CAST IRON

VERT

VERTICAL

V, JT

VEE JOINT

VOL

VOLUME

W

WEST

WI

WITH

WC

WATER CLOSET

WD

WOOD

WO

WITHOUT

WTRPRF

WATERPROOF

WT

WEIGHT

WWF

WELDED WIRE FABRIC

WP

WORK POINT

YD

YARD

GRAPHIC LEGEND

EXISTING WALL TO BE REMOVED

EXTERIOR

INTERIOR

8" CONCRETE BLOCK WALL

EXTERIOR

INTERIOR

CAST-IN-PLACE CONCRETE WALL

EXTERIOR

INTERIOR

CONCRETE COLUMN. REFER TO STRUCTURAL DRAWINGS

EXTERIOR

INTERIOR

4" OR 6" PARTITION WALL

INSULATED PARTITION WALL

STEEL COLUMN. REFER TO STRUCTURAL DRAWINGS

GLASS BLOCK

EXTERIOR DOOR. REFER TO DOOR SCHEDULE

INTERIOR DOOR. REFER TO DOOR SCHEDULE

WINDOW. REFER TO WINDOW SCHEDULE

DETAIL

WALL SECTION

BUILDING SECTION

ELEVATION INDICATOR

BORING INDICATOR

BENCHMARK INDICATOR

WALL TYPE

CENTER LINE

PROPERTY LINE OR BOUNDARY LINE

INTERIOR ROOM ELEVATIONS

INTERIOR DOOR NUMBER

EXTERIOR DOOR/WINDOW NUMBER

ROOM NUMBER

REVISION INDICATOR

GRID LINE INDICATOR

MATCH LINE INDICATOR

FINISH DIMENSION

ROUGH DIMENSION

CENTERLINE DIMENSION

DISCIPLINE DESIGNATORS

G

GENERAL

H

HAZARDOUS MATERIALS

C

CIVIL

L

LANDSCAPE

S

STRUCTURAL

A

ARCHITECTURAL

I

INTERIORS

Q

EQUIPMENT

F

FIRE PROTECTION

P

PLUMBING

M

MECHANICAL

E

ELECTRICAL

T

TELECOMMUNICATIONS

R

RESOURCE

X

OTHER DISCIPLINES

Z

CONTRACTOR/SHOP DRAWINGS

SHEET TYPE DESIGNATORS

0

GENERAL (SYMBOLS LEGEND, NOTES, ETC.)

1

PLANS (HORIZONTAL VIEWS)

2

ELEVATIONS (VERTICAL VIEWS)

3

SECTIONS (SECTIONAL VIEWS)

4

LARGE SCALE VIEWS (PLANS, ELEVATIONS, OR SECTIONS, NOT DETAILS)

5

DETAILS

6

SCHEDULES AND DIAGRAMS

7

USER DEFINED (FOR TYPES WHICH DO NOT FALL IN OTHER CATEGORIES)

8

USER DEFINED (FOR TYPES WHICH DO NOT FALL IN OTHER CATEGORIES)

9

END PAGE RESERVED FOR CITY COMMENTS

SHEET SEQUENCE NUMBER

DISCIPLINE DESIGNATORS

A

-

2

0

1

SHEET SEQUENCE NUMBER

SHEET TYPE DESIGNATOR

GENERAL NOTES

EL, 0'-0" = 13.625' N.G.V.D.

INSTRUCTION TO BIDDERS

THE "INSTRUCTION TO BIDDERS", DOCUMENT A-701 AND STANDARD FORM OF "AGREEMENT BETWEEN OWNERS AND CONTRACTOR", DOCUMENT A- 101, ISSUED BY THE AMERICAN INSTITUTE OF ARCHITECTS, 1997 (AND ITS SUPPLEMENT IF ANY) RELATES DIRECTLY TO THE WORK OF THIS PROJECT AND IS HEREBY MADE PART OF THE CONTRACT AS THOUGH FULLY CONTAINED IN THESE SPECIFICATIONS.

GENERAL CONDITIONS

THE "GENERAL CONDITIONS OF THE CONTRACT FOR CONSTRUCTION", DOCUMENT 201, ISSUED BY THE AMERICAN INSTITUTE OF ARCHITECTS, 1997, FOURTEENTH EDITION (AND ITS SUPPLEMENTS IF ANY) RELATED DIRECTLY TO THE WORK OF THIS PROJECT AND IS HEREBY MADE PART OF THE CONTRACT AS THOUGH FULLY CONTAINED IN THESE SPECIFICATIONS.

THE CONTRACTOR IS HEREBY SPECIFICALLY DIRECTED, AS A CONDITION OF THE CONTRACT, TO OBTAIN THE NECESSARY NUMBER OF COPIES OF DOCUMENT A-201, TO ACQUAINT HIMSELF WITH THE ARTICLES CONTAINED THEREIN AND TO NOTIFY AND APPRAISE ALL SUBCONTRACTORS, SUPPLIERS, AND ANY OTHER PARTIES TO THE CONTRACTORS OR INDIVIDUALS OR AGENCIES ENGAGED ON THE WORK AS TO ITS CONTENTS.

NO CONTRACTUAL ADJUSTMENTS SHALL BE DUE OR BECOME EXIGENT AS A RESULT OF FAILURE OF THE PART OF THE CONTRACTOR TO FULLY ACQUAINT HIMSELF AND ALL OTHER PARTIES TO THE CONTRACT WITH THE CONDITIONS OF DOCUMENT A-201.

SHOULD THE NOTES OR DETAILS ON THE DRAWINGS DIRECTLY CONFLICT WITH PROVISIONS OF THE SPECIFICATIONS, SPECIFICATIONS SHALL SUPERCEDE UNLESS THE ARCHITECT SPECIFICALLY DIRECTS OTHERWISE. IN THE EVENT OF INCONSISTENCY WITHIN EITHER DOCUMENT, NOT CLARIFIED BY ADDENDUM, PROVIDE THE BETTER QUALITY OR GREATER QUANTITY OF WORK AS INTERPRETED BY THE ARCHITECT.

EXECUTION, CORRELATION, INTENT AND INTERPRETATION BY EXECUTING THE CONTRACT, THE CONTRACTOR REPRESENTS THAT HE HAS VISITED THE SITE AND FAMILIARIZED HIMSELF WITH THE LOCAL CONDITIONS UNDER WHICH THE WORK IS TO BE PERFORMED.

THE DRAWINGS AND THE OUTLINE SPECIFICATIONS ARE INTENDED TO AGREE AND BE MUTUALLY EXPLANATORY AND SHALL BE ACCEPTED AND USED AS A WHOLE AND NOT SEPARATELY. SHOULD ANY ITEM BE OMITTED FROM THE DRAWINGS AND BE SPECIFIED IN THE OUTLINE SPECIFICATIONS, OR VICEVERSA, IT SHALL BE EXECUTED THE SAME AS IF SHOWN AS CONTAINED IN BOTH AT NO EXTRA COST TO THE OWNER, SHOULD ANYTHING BE OMITTED FROM THE DRAWINGS AND THE SPECIFICATIONS NECESSARY FOR THE PROPER CONSTRUCTION OF THE WORK HEREIN SPECIFIED, OR SHOULD ANY ERROR OR DISAGREEMENT BETWEEN THE SPECIFICATIONS AND DRAWINGS EXIST OR APPEAR TO EXIST, THE CONTRACTOR SHALL NOT AVAIL HIMSELF OF SUCH MANIFESTLY UNINTENTIONALLY ERROR OR OMISSION, BUT MUST HAVE SAME EXPLAINED OR ADJUSTED BY THE ARCHITECT BEFORE PROCEEDING WITH THE WORK IN QUESTION. THE ARCHITECT RESERVES THE RIGHT TO CHANGE THE DESIGN OF ANY DETAILS SHOWN IN THE ARCHITECTS' DOCUMENTS WITHOUT ADDITIONAL COST, PROVIDED THAT THERE IS NO INCREASE IN THE AMOUNT OF MATERIALS, WORKMANSHIP AND COST TO THE CONTRACTOR, ANY CONFLICT OR INCONSISTENCY BETWEEN DRAWINGS AND SPECIFICATION, AND ANY DISCREPANCY BETWEEN THE FIGURES AND DRAWINGS SHALL BE SUBMITTED BY THE CONTRACTOR TO THE ARCHITECT, WHOSE DECISION THEREON SHALL BE CONCLUSIVE.

DURING THE COURSE OF THE WORK, SHOULD ANY ERRORS, AMBIGUITIES, OR DISCREPANCIES BE FOUND ON THE DRAWINGS OR IN THE SPECIFICATIONS OR SHOULD THERE BE FOUND ANY DISCREPANCIES BETWEEN THE DRAWINGS AND THE SPECIFICATIONS TO WHICH THE CONTRACTOR HAS FAILED TO CALL ATTENTION BEFORE SUBMITTING HIS BID, THEN THE ARCHITECT WILL INTERPRET THE INTENT OF THE DRAWINGS AND SPECIFICATIONS AND THE CONTRACTOR HEREBY AGREES TO ABIDE BY THE ARCHITECTS' INTERPRETATION AND AGREES TO CARRY OUT THE WORK IN ACCORDANCE WITH THE DECISION OF THE ARCHITECT. THE CONTRACTOR WILL BE HELD TO HAVE INCLUDED IN HIS PROPOSAL- AGREEMENT THE MOST EXPENSIVE MATERIAL AND OR METHOD OF CONSTRUCTION WHEREVER THE INTENT OF THE DRAWINGS OF SPECIFICATION IS NOT INDICATED CLEARLY.

CONTRACTOR'S CONSTRUCTION SCHEDULE

COMPLETE CONSTRUCTION SCHEDULE SHALL BE SUBMITTED TO THE ARCHITECT NO LATER THAN THIRTY (30) CALENDAR DAYS AFTER THE DATE OF THE AGREEMENT AND SHALL BE UPDATED DURING CONSTRUCTION AS REQUIRED TO KEEP IT CURRENT. NOTHING IN THIS REQUIREMENT SHALL BE DEEMED TO BE AN USURPATION OF THE CONTRACTOR'S AUTHORITY AND RESPONSIBILITY TO PLAN AND SCHEDULE THE WORK AS HE SEES IT FIT, SUBJECT TO ALL OTHER REQUIREMENTS OF THE CONTRACT DOCUMENTS.

SCHEDULE OF VALUES

PREPARE SCHEDULES OF VALUES, AS REQUIRED BY GENERAL CONDITIONS, IN COORDINATION WITH PREPARATION OF PROGRESS SCHEDULE. PROVIDE BREAKDOWN OF CONTRACT SUM IN SUFFICIENT DETAIL TO FACILITATE CONTINUED EVALUATION OF PAYMENT REQUESTS AND PROGRESS REPORTS, BREAKDOWN PRINCIPAL SUBCONTRACT AMOUNTS INTO SEVERAL LINE ITEMS, ROUND OFF TO NEAREST WHOLE DOLLAR, BUT WITH TOTAL EQUAL TO CONTRACT SUM. SUBMIT THREE COPIES OF SCHEDULE OF VALUES TO ARCHITECT AND OWNER FOR REVIEW AND APPROVAL.

COORDINATION AND MEETINGS

WEEKLY COORDINATING MEETING - IN ADDITION TO SPECIFIC PRE- INSTALLATION MEETINGS, COORDINATION MEETINGS FOR EACH MAJOR ELEMENT OF WORK, REGULAR MEETINGS FOR THE PURPOSES, HOLD MONTHLY GENERAL PROJECT COORDINATION MEETINGS AT REGULARLY SCHEDULED TIMES ARE CONVENIENT FOR EVERYONE INVOLVED. REQUEST REPRESENTATION (AT EACH MEETING) BY EVERY ENTITY CURRENTLY INVOLVED IN COORDINATION OR PLANNING FOR WORK OF ENTIRE PROJECT. CONDUCT MEETINGS IN MANNER WHICH WILL RESOLVE COORDINATION PROBLEMS, RECORD RESULTS OF MEETINGS, DISTRIBUTE COPIES TO EVERYONE IN ATTENDANCE, TO OTHERS AFFECTED BY DECISIONS OR ACTIONS RESULTING FROM EACH MEETING.

ARCHITECT/ ENGINEER SITE VISITS

IT IS THE RESPONSIBILITY OF THE GENERAL CONTRACTOR TO REQUEST IN WRITING WITH 24 HRS. NOTICE IN ORDER FOR THE ARCHITECT/ ENGINEER TO PROVIDE THE NECESSARY SITE OBSERVATIONS AND ISSUE A COMPLIANCE LETTER.

SHOP DRAWINGS AND SAMPLES

THE CONTRACTOR SHALL APPROVE ALL SHOP DRAWINGS PRIOR TO SUBMITTING SHOP DRAWING AND SAMPLES, THEREBY REPRESENTING THAT HE HAS DETERMINED AND VERIFIED ALL FIELD MEASUREMENTS, FIELD CONSTRUCTION CRITERIA, MATERIALS, CATALOGS NUMBERS AND SIMILAR DATA, AND THAT HE HAS CHECKED AND COORDINATED EACH SHOP DRAWING AND SAMPLE WITH THE REQUIREMENTS OF THE CONTRACT DOCUMENT.

THE ARCHITECT WILL REVIEW AND APPROVE SHOP DRAWINGS AND SAMPLES WITH REASONABLE PROMPTNESS SO AS TO CAUSE NO DELAY, BUT ONLY FOR CONFORMANCE WITH DESIGN CONCEPT OF THE PROJECT AND WITH THE INFORMATION GIVEN IN THE CONTRACT DOCUMENTS.

THE ARCHITECT'S APPROVAL OF A SEPERATE ITEM SHAL NOT INDICATE APPROVAL OF AN ASSEMBLY IN WHICH THE ITEM FUNCTIONS. THE ARCHITECTS APPROVAL OF SHOP DRAWING OR SAMPLES SHALL NOT RELIEVE THE CONTRACTOR OF RESPONSIBILITY FOR ANY DEVIATION FROM THE REQUIREMENTS OF THE CONTRACT DOCUMENTS UNLESS THE CONTRACTOR HAS INFORMED THE ARCHITECT IN WRITING OF SUCH DEVIATION AT THE TIME OF SUBMISSION AND THE ARCHITECT HAS GIVEN WRITTEN APPROVAL TO THE SPECIFIC DEVIATION, NOR SHALL THE ARCHITECTS APPROVAL RELIEVE THE CONTRACTOR FROM RESPONSIBILITY FOR ERRORS OR OMISSIONS IN THE SHOP DRAWINGS OR SAMPLES.

NO PORTION OF THE WORK REQUIRING A SHOP DRAWING OR SAMPLES SUBMISSION SHALL BE COMMENCED UNTIL THE SUBMISSION HAS BEEN APPROVED BY THE ARCHITECT. ALL SUCH PORTIONS OF THE WORK SHALL BE IN ACCORDANCE WITH APPROVED SHOP DRAWINGS AND SAMPLES.

CONTRACTOR SHALL SUBMIT FOUR SETS OF PRINTS OF ALL SHOP DRAWINGS.

CLEANING UP

THE CONTRACTOR AT ALL TIMES SHALL KEEP THE PREMISES FREE FROM ACCUMULATION OF WASTE MATERIALS OR RUBBISH CAUSED BY HIS OPERATIONS. AT LEAST WEEKLY, DURING THE CONSTRUCTION PHASE, AND AT THE COMPLETION OF THE WORK HE SHALL REMOVE ALL HIS WASTE MATERIALS AND RUBBISH FROM AND ABOUT THE PROJECT AS WELL AS ALL HIS TOOLS, CONSTRUCTION EQUIPMENT, MACHINERY AND SURPLUS MATERIALS, AND SHALL CLEAN ALL GLASS SURFACES AND LEAVE THE WORKS "BROOM CLEAN", EXCEPT AS OTHERWISE SPECIFIED.

TEMPORARY UTILITIES AND FACILITIES

CONTRACTOR SHALL MAINTAIN ALL TEMPORARY UTILITIES, FACILITIES, FIELD OFFICES, SHEDS AND STORAGE AS REQUIRED AS LONG AS NEEDED FOR THE COMPLETION OF THE WORK. REMOVE ALL SUCH TEMPORARY INSTALLATION AT COMPLETION OF THE WORK AND RESTORE AREAS TO ORIGINAL CONDITIONS.

MATERIALS FOR TEMPORARY UTILITIES MAY BE NEW OR USED, BUT MUST BE SUITABLE FOR INTENDED PURPOSE AND ADEQUATE IN APPLICABLE CODES AND STANDARDS.

ARRANGE WITH UTILITY COMPANY, PROVIDE SERVICE REQUIRED FOR POWER AND LIGHTING, WATER, TELEPHONE AND PAY ALL COSTS FOR SERVICE AND FOR UTILITIES USED.

TEMPORARY SUPPORT FACILITIES

TYPES OF TEMPORARY FACILITIES REQUIRED INCLUDE, BUT NOT BY WAY OF LIMITATION, FIELD OFFICES, STORAGE SHEDS, FABRICATION SHEDS, SANITARY FACILITIES, BULLETIN BOARD, PRIVATE, PUBLIC PHONE, CLOCKS, THERMOMETER, PROJECT IDENTIFICATION SIGNS, CLEAN UP FACILITIES, WASTE DISPOSAL SERVICE, RODENT AND PEST CONTROL, SIMILAR MISCELLANEOUS GENERAL SERVICES, ALL AS MAY BE REASONABLY REQUIRED FOR PROFICIENT PERFORMANCE OF WORK. ACCOMMODATION OF PERSONNEL AT SITE INCLUDING OWNERS, ARCHITECTS' PERSONNEL. LOCATE TEMPORARY SUPPORT FACILITIES FOR CONVENIENCE OF USERS, FOR MINIMUM INTERFERENCE WITH CONSTRUCTION ACTIVITIES.

PROJECT RECORD DOCUMENTS

MAINTAIN AT THE SITE OF THE OWNER, ONE RECORD OF: DRAWINGS ADDENDA(S) SPECIFICATIONS CHANGE ORDERS AND OTHERS MODIFICATIONS TO THE CONTRACT ARCHITECT FIELD ORDERED OR WRITTEN INSTRUCTIONS APPROVED SHOP DRAWINGS, PRODUCT DATA AND SAMPLES FIELD TEST RECORDS CONSTRUCTION PHOTOGRAPHS

MAKE DOCUMENTS AND SAMPLES AVAILABLE AT ALL TIMES FOR INSPECTION BY ARCHITECT, OR ARCHITECTS FIELD REPRESENTATIVE, OR OWNER.

RECORD DRAWINGS - MAINTAIN A WHITE-PRINT SET (BLUE-LINE OR BLACK-LINE) OF CONTRACT DRAWINGS AND SHOP DRAWINGS IN CLEAN UNDAMAGED CONDITION, WITH MARK-UP OF ACTUAL INSTALLATIONS WHICH VARY SUBSTANTIALLY FROM WORK AS ORIGINALLY SHOWN. MARK WHICH EVER DRAWING IS MOST CAPABLE OF SHOWING "FIELD" CONDITION FULLY, ACCURATELY, HOWEVER WHERE SHOP DRAWINGS ARE USED FOR MARK-UP, RECORD CROSS REFERENCE AT CORRESPONDING LOCATION OF WORKING DRAWINGS. MARK WITH RED ERASABLE PENCIL, WHERE FEASIBLE, USE OTHER COLORS TO DISTINGUISH BETWEEN VARIATIONS IN SEPARATE CATEGORIES OF WORK, MARK UP NEW INFORMATION WHICH IS RECOGNIZED TO BE OF IMPORTANCE TO OWNER, BUT WAS FOR SOME REASON NOT SHOWN ON EITHER CONTRACT DRAWINGS OR SHOP DRAWINGS. GIVE PARTICULAR ATTENTION TO CONCEALED WORK, WHICH WOULD BE DIFFICULT TO MEASURE, RECORD AT A LATER DATE. NOTE RELATED CHANGE ORDER NUMBERS WHERE APPLICABLE. ORGANIZE RECORD DRAWINGS SHEET INTO MANAGEABLE SETS, BIND WITH DURABLE PAPER COVER SHEETS, PRINT SUITABLE TITLES, DATES AND OTHER IDENTIFICATIONS ON COVER OF EACH SET.

AT CONTRACT CLOSE-OUT, DELIVER RECORD DOCUMENTS TO ARCHITECT FOR THE OWNER.

GENERAL NOTES

EL, 0'-0" = 13.625' N.G.V.D.

INSTRUCTION TO BIDDERS

THE "INSTRUCTION TO BIDDERS", DOCUMENT A-701 AND STANDARD FORM OF "AGREEMENT BETWEEN OWNERS AND CONTRACTOR", DOCUMENT A- 101, ISSUED BY THE AMERICAN INSTITUTE OF ARCHITECTS, 1997 (AND ITS SUPPLEMENT IF ANY) RELATES DIRECTLY TO THE WORK OF THIS PROJECT AND IS HEREBY MADE PART OF THE CONTRACT AS THOUGH FULLY CONTAINED IN THESE SPECIFICATIONS.

GENERAL CONDITIONS

THE "GENERAL CONDITIONS OF THE CONTRACT FOR CONSTRUCTION", DOCUMENT 201, ISSUED BY THE AMERICAN INSTITUTE OF ARCHITECTS, 1997, FOURTEENTH EDITION (AND ITS SUPPLEMENTS IF ANY) RELATED DIRECTLY TO THE WORK OF THIS PROJECT AND IS HEREBY MADE PART OF THE CONTRACT AS THOUGH FULLY CONTAINED IN THESE SPECIFICATIONS.

THE CONTRACTOR IS HEREBY SPECIFICALLY DIRECTED, AS A CONDITION OF THE CONTRACT, TO OBTAIN THE NECESSARY NUMBER OF COPIES OF DOCUMENT A-201, TO ACQUAINT HIMSELF WITH THE ARTICLES CONTAINED THEREIN AND TO NOTIFY AND APPRAISE ALL SUBCONTRACTORS, SUPPLIERS, AND ANY OTHER PARTIES TO THE CONTRACTORS OR INDIVIDUALS OR AGENCIES ENGAGED ON THE WORK AS TO ITS CONTENTS.

NO CONTRACTUAL ADJUSTMENTS SHALL BE DUE OR BECOME EXIGENT AS A RESULT OF FAILURE OF THE PART OF THE CONTRACTOR TO FULLY ACQUAINT HIMSELF AND ALL OTHER PARTIES TO THE CONTRACT WITH THE CONDITIONS OF DOCUMENT A-201.

SHOULD THE NOTES OR DETAILS ON THE DRAWINGS DIRECTLY CONFLICT WITH PROVISIONS OF THE SPECIFICATIONS, SPECIFICATIONS SHALL SUPERCEDE UNLESS THE ARCHITECT SPECIFICALLY DIRECTS OTHERWISE. IN THE EVENT OF INCONSISTENCY WITHIN EITHER DOCUMENT, NOT CLARIFIED BY ADDENDUM, PROVIDE THE BETTER QUALITY OR GREATER QUANTITY OF WORK AS INTERPRETED BY THE ARCHITECT.

EXECUTION, CORRELATION, INTENT AND INTERPRETATION BY EXECUTING THE CONTRACT, THE CONTRACTOR REPRESENTS THAT HE HAS VISITED THE SITE AND FAMILIARIZED HIMSELF WITH THE LOCAL CONDITIONS UNDER WHICH THE WORK IS TO BE PERFORMED.

THE DRAWINGS AND THE OUTLINE SPECIFICATIONS ARE INTENDED TO AGREE AND BE MUTUALLY EXPLANATORY AND SHALL BE ACCEPTED AND USED AS A WHOLE AND NOT SEPARATELY. SHOULD ANY ITEM BE OMITTED FROM THE DRAWINGS AND BE SPECIFIED IN THE OUTLINE SPECIFICATIONS, OR VICEVERSA, IT SHALL BE EXECUTED THE SAME AS IF SHOWN AS CONTAINED IN BOTH AT NO EXTRA COST TO THE OWNER, SHOULD ANYTHING BE OMITTED FROM THE DRAWINGS AND THE SPECIFICATIONS NECESSARY FOR THE PROPER CONSTRUCTION OF THE WORK HEREIN SPECIFIED, OR SHOULD ANY ERROR OR DISAGREEMENT BETWEEN THE SPECIFICATIONS AND DRAWINGS EXIST OR APPEAR TO EXIST, THE CONTRACTOR SHALL NOT AVAIL HIMSELF OF SUCH MANIFESTLY UNINTENTIONALLY ERROR OR OMISSION, BUT MUST HAVE SAME EXPLAINED OR ADJUSTED BY THE ARCHITECT BEFORE PROCEEDING WITH THE WORK IN QUESTION. THE ARCHITECT RESERVES THE RIGHT TO CHANGE THE DESIGN OF ANY DETAILS SHOWN IN THE ARCHITECTS' DOCUMENTS WITHOUT ADDITIONAL COST, PROVIDED THAT THERE IS NO INCREASE IN THE AMOUNT OF MATERIALS, WORKMANSHIP AND COST TO THE CONTRACTOR, ANY CONFLICT OR INCONSISTENCY BETWEEN DRAWINGS AND SPECIFICATION, AND ANY DISCREPANCY BETWEEN THE FIGURES AND DRAWINGS SHALL BE SUBMITTED BY THE CONTRACTOR TO THE ARCHITECT, WHOSE DECISION THEREON SHALL BE CONCLUSIVE.

DURING THE COURSE OF THE WORK, SHOULD ANY ERRORS, AMBIGUITIES, OR DISCREPANCIES BE FOUND ON THE DRAWINGS OR IN THE SPECIFICATIONS OR SHOULD THERE BE FOUND ANY DISCREPANCIES BETWEEN THE DRAWINGS AND THE SPECIFICATIONS TO WHICH THE CONTRACTOR HAS FAILED TO CALL ATTENTION BEFORE SUBMITTING HIS BID, THEN THE ARCHITECT WILL INTERPRET THE INTENT OF THE DRAWINGS AND SPECIFICATIONS AND THE CONTRACTOR HEREBY AGREES TO ABIDE BY THE ARCHITECTS' INTERPRETATION AND AGREES TO CARRY OUT THE WORK IN ACCORDANCE WITH THE DECISION OF THE ARCHITECT. THE CONTRACTOR WILL BE HELD TO HAVE INCLUDED IN HIS PROPOSAL- AGREEMENT THE MOST EXPENSIVE MATERIAL AND OR METHOD OF CONSTRUCTION WHEREVER THE INTENT OF THE DRAWINGS OF SPECIFICATION IS NOT INDICATED CLEARLY.

CONTRACTOR'S CONSTRUCTION SCHEDULE

COMPLETE CONSTRUCTION SCHEDULE SHALL BE SUBMITTED TO THE ARCHITECT NO LATER THAN THIRTY (30) CALENDAR DAYS AFTER THE DATE OF THE AGREEMENT AND SHALL BE UPDATED DURING CONSTRUCTION AS REQUIRED TO KEEP IT CURRENT. NOTHING IN THIS REQUIREMENT SHALL BE DEEMED TO BE AN USURPATION OF THE CONTRACTOR'S AUTHORITY AND RESPONSIBILITY TO PLAN AND SCHEDULE THE WORK AS HE SEES IT FIT, SUBJECT TO ALL OTHER REQUIREMENTS OF THE CONTRACT DOCUMENTS.

SCHEDULE OF VALUES

PREPARE SCHEDULES OF VALUES, AS REQUIRED BY GENERAL CONDITIONS, IN COORDINATION WITH PREPARATION OF PROGRESS SCHEDULE. PROVIDE BREAKDOWN OF CONTRACT SUM IN SUFFICIENT DETAIL TO FACILITATE CONTINUED EVALUATION OF PAYMENT REQUESTS AND PROGRESS REPORTS, BREAKDOWN PRINCIPAL SUBCONTRACT AMOUNTS INTO SEVERAL LINE ITEMS, ROUND OFF TO NEAREST WHOLE DOLLAR, BUT WITH TOTAL EQUAL TO CONTRACT SUM. SUBMIT THREE COPIES OF SCHEDULE OF VALUES TO ARCHITECT AND OWNER FOR REVIEW AND APPROVAL.

COORDINATION AND MEETINGS

WEEKLY COORDINATING MEETING - IN ADDITION TO SPECIFIC PRE- INSTALLATION MEETINGS, COORDINATION MEETINGS FOR EACH MAJOR ELEMENT OF WORK, REGULAR MEETINGS FOR THE PURPOSES, HOLD MONTHLY GENERAL PROJECT COORDINATION MEETINGS AT REGULARLY SCHEDULED TIMES ARE CONVENIENT FOR EVERYONE INVOLVED. REQUEST REPRESENTATION (AT EACH MEETING) BY EVERY ENTITY CURRENTLY INVOLVED IN COORDINATION OR PLANNING FOR WORK OF ENTIRE PROJECT. CONDUCT MEETINGS IN MANNER WHICH WILL RESOLVE COORDINATION PROBLEMS, RECORD RESULTS OF MEETINGS, DISTRIBUTE COPIES TO EVERYONE IN ATTENDANCE, TO OTHERS AFFECTED BY DECISIONS OR ACTIONS RESULTING FROM EACH MEETING.

ARCHITECT/ ENGINEER SITE VISITS

IT IS THE RESPONSIBILITY OF THE GENERAL CONTRACTOR TO REQUEST IN WRITING WITH 24 HRS. NOTICE IN ORDER FOR THE ARCHITECT/ ENGINEER TO PROVIDE THE NECESSARY SITE OBSERVATIONS AND ISSUE A COMPLIANCE LETTER.

SHOP DRAWINGS AND SAMPLES

THE CONTRACTOR SHALL APPROVE ALL SHOP DRAWINGS PRIOR TO SUBMITTING SHOP DRAWING AND SAMPLES, THEREBY REPRESENTING THAT HE HAS DETERMINED AND VERIFIED ALL FIELD MEASUREMENTS, FIELD CONSTRUCTION CRITERIA, MATERIALS, CATALOGS NUMBERS AND SIMILAR DATA, AND THAT HE HAS CHECKED AND COORDINATED EACH SHOP DRAWING AND SAMPLE WITH THE REQUIREMENTS OF THE CONTRACT DOCUMENT.

THE ARCHITECT WILL REVIEW AND APPROVE SHOP DRAWINGS AND SAMPLES WITH REASONABLE PROMPTNESS SO AS TO CAUSE NO DELAY, BUT ONLY FOR CONFORMANCE WITH DESIGN CONCEPT OF THE PROJECT AND WITH THE INFORMATION GIVEN IN THE CONTRACT DOCUMENTS.

THE ARCHITECT'S APPROVAL OF A SEPERATE ITEM SHAL NOT INDICATE APPROVAL OF AN ASSEMBLY IN WHICH THE ITEM FUNCTIONS. THE ARCHITECTS APPROVAL OF SHOP DRAWING OR SAMPLES SHALL NOT RELIEVE THE CONTRACTOR OF RESPONSIBILITY FOR ANY DEVIATION FROM THE REQUIREMENTS OF THE CONTRACT DOCUMENTS UNLESS THE CONTRACTOR HAS INFORMED THE ARCHITECT IN WRITING OF SUCH DEVIATION AT THE TIME OF SUBMISSION AND THE ARCHITECT HAS GIVEN WRITTEN APPROVAL TO THE SPECIFIC DEVIATION, NOR SHALL THE ARCHITECTS APPROVAL RELIEVE THE CONTRACTOR FROM RESPONSIBILITY FOR ERRORS OR OMISSIONS IN THE SHOP DRAWINGS OR SAMPLES.

NO PORTION OF THE WORK REQUIRING A SHOP DRAWING OR SAMPLES SUBMISSION SHALL BE COMMENCED UNTIL THE SUBMISSION HAS BEEN APPROVED BY THE ARCHITECT. ALL SUCH PORTIONS OF THE WORK SHALL BE IN ACCORDANCE WITH APPROVED SHOP DRAWINGS AND SAMPLES.

CONTRACTOR SHALL SUBMIT FOUR SETS OF PRINTS OF ALL SHOP DRAWINGS.


CLEANING UP

THE CONTRACTOR AT ALL TIMES SHALL KEEP THE PREMISES FREE FROM ACCUMULATION OF WASTE MATERIALS OR RUBBISH CAUSED BY HIS OPERATIONS. AT LEAST WEEKLY, DURING THE CONSTRUCTION PHASE, AND AT THE COMPLETION OF THE WORK HE SHALL REMOVE ALL HIS WASTE MATERIALS AND RUBBISH FROM AND ABOUT THE PROJECT AS WELL AS ALL HIS TOOLS, CONSTRUCTION EQUIPMENT, MACHINERY AND SURPLUS MATERIALS, AND SHALL CLEAN ALL


PROJECT DIRECTORY		INDEX OF DRAWINGS																							
OWNER		SHEET NO.		TITLE		100% CD	REV-01	REV-02	REV-03	REV-04	REV-05	REV-06	PERMIT	REV C-01	REV C-1.1	REV C-02	REV C-02.1	REV C-03	REV C-05	REV C-06	REV C-07	REV C-08	REV C-09	REV C-10	REV C-11
1. MR. CLAUDIO ALVAREZ 4125 SANTA MARIA STREET CORAL GABLES, FL. 33146		CIVIL				04/12/2018	05/07/2018	06/21/2018	11/05/2018	12/17/2018				05/06/2019	09/20/2019	09/23/2019	04/02/2020	05/26/2020							
		C-1	PAVING, GRADING, AND DRAINAGE PLAN VIEW		X								X												
ARCHITECT																									
2. PORTUONDO PEROTTI ARCHITECTS 5717 SW 8th STREET MIAMI, FLORIDA- 33144 PHONE (305) 260-9331 FAX (305) 260 9318 LICENSE # AAC001407																									
STRUCTURAL ENGINEER																									
3. K + A, Inc. 7400 SW 50TH TERRACE, SUIT 105 MIAMI, FLORIDA 33155 PH: (305) 662 2301 FAX: (305) 661 3962																									
MEP ENGINEER																									
4. R. P. J. ENGINEERING 4977 SOUTH WEST 74TH COURT MIAMI, FLORIDA 33155 PHONE (305) 666-2131 FAX (305) 665-0131 LICENSE # 16395																									
LANDSCAPE ARCHITECT																									
5. AJ MORALES ONE SEED MIAMI FL PH:(305) 984-0457																									
5. BRUCE HOWARD & ASSOCIATES 4872 SW 72ND AVENUE MIAMI FL 33155 PH:(305) 668-3196																									
CIVIL ENGINEER																									
6. PETER LOPEZ MIRASCAPE, Inc. PH: (305) 854 9824 FAX: (305) 856 1797																									
GEOTECHNICAL ENG.																									
7. MR.EVELIO N.HORTA ARDAMAN & ASSOCIATES INC. 2608 WEST 84 th STREET HIALEAH, FLORIDA 33016 PH: (305) 825 2683 FAX: (305) 825 2686																									
BUILDING DEPARTMENT																									
8. CORAL GABLES BLDG. DEPT. 405 BILTMORE WAY CORAL GABLES, FL. 33134 PH: (305) 446-6800 FAX: (305) 460-5371																									
CODES & STANDARDS																									
1 - MIAMI-DADE COUNTY BUILDING CODE 2014 EDITION																									
2 - MUNICIPALITY ZONING CODE																									
3 - (FLORIDA) ENERGY EFFICIENCY CODE FOR BUILDING CONSTRUCTION LATEST EDITION																									
4 - NATIONAL ELECTRIC CODE 2014 EDITION																									
5 - NATIONAL FIRE PROTECTION ASSOCIATION NFPA LIFE SAFETY CODE LATEST EDITION																									
6 - FLORIDA ACCESSIBILITY CODE FOR BUILDING CONSTRUCTION LATEST EDITION																									
7 - AMERICAN NATIONAL STANDARDS INSTITUTE ANSI A117.1 HANDICAP CODE																									
8 - AMERICAN WITH DISABILITY ACT ADA ACCESSIBILITY GUIDELINES LATEST EDITION																									
</																									

THE ABOVE FORMS, TECHNIQUE AND DESIGN ARE THE PROPERTY OF PORTLANDO PEROUTI ARCHITECTS, INC. NO PART THEREOF SHALL BE COPIED, DISCLOSED TO OTHERS, OR USED WITHOUT THE WRITTEN CONSENT OF THE ARCHITECT


SHEET: A-003

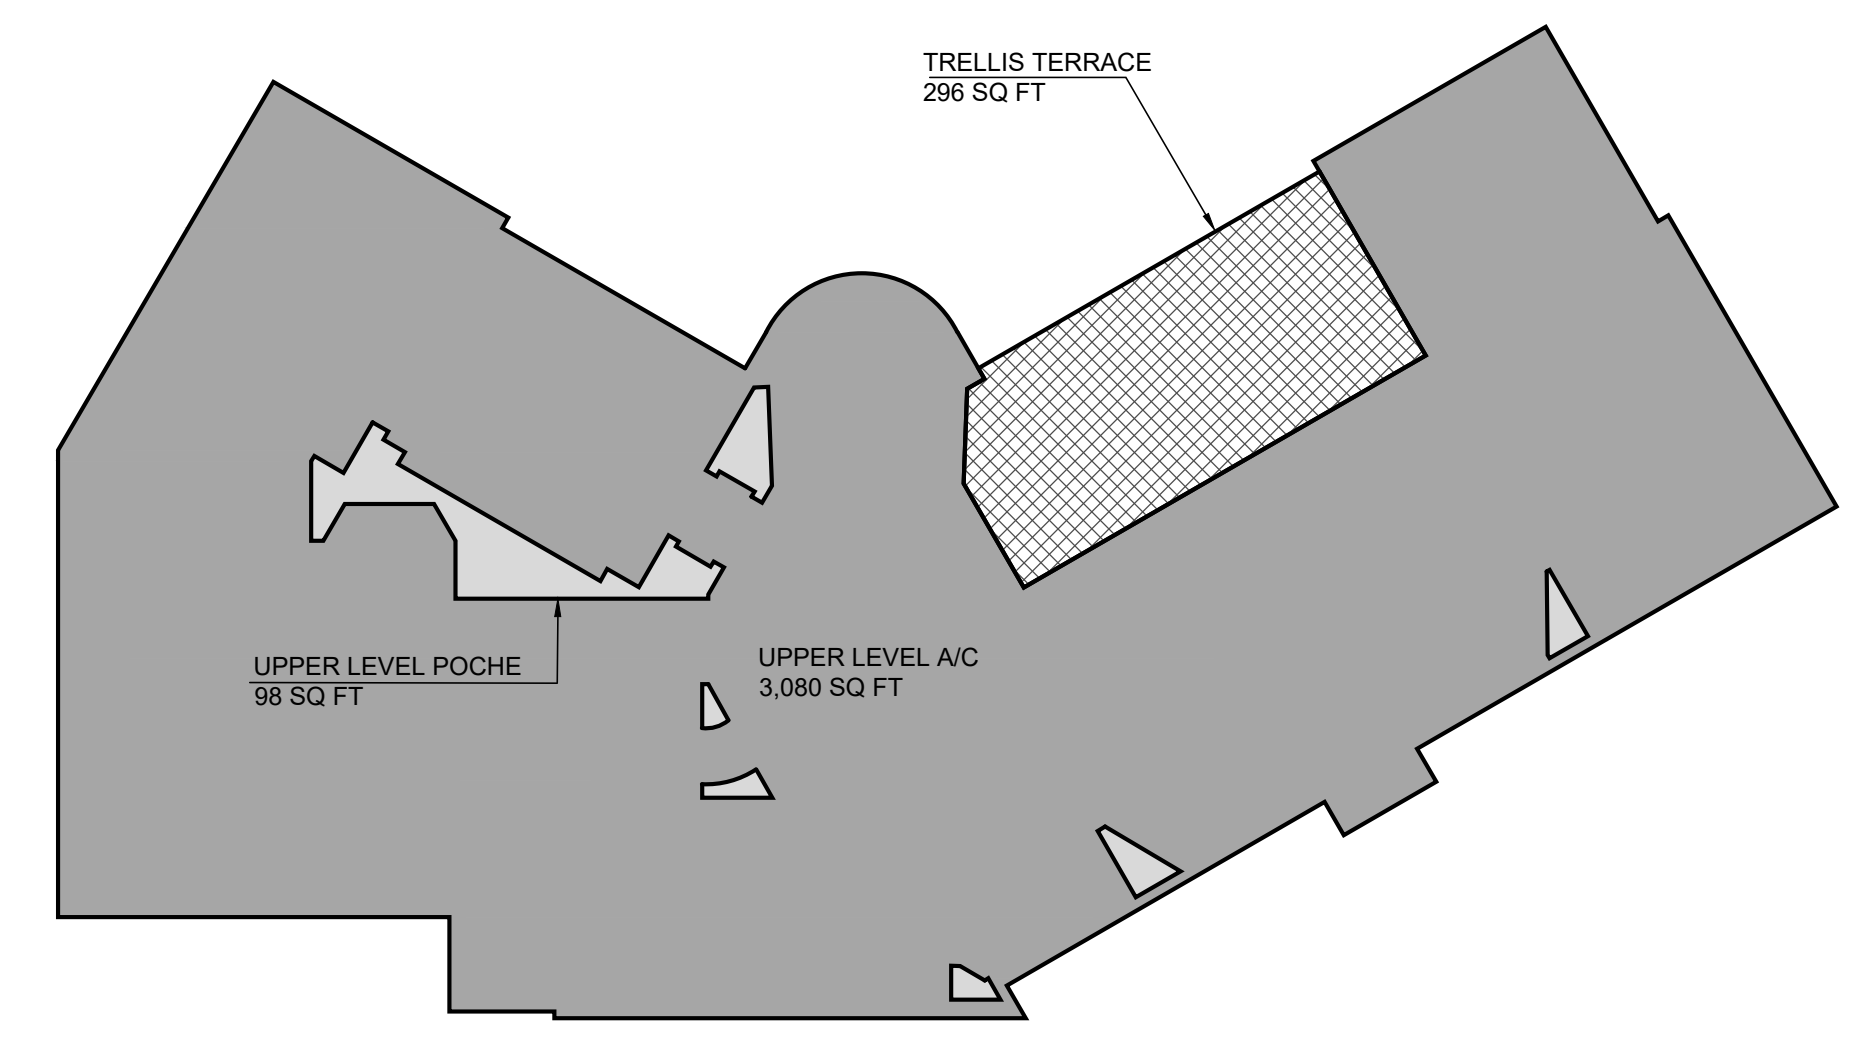

03 _____ UPPER LEVEL DIAGRAM

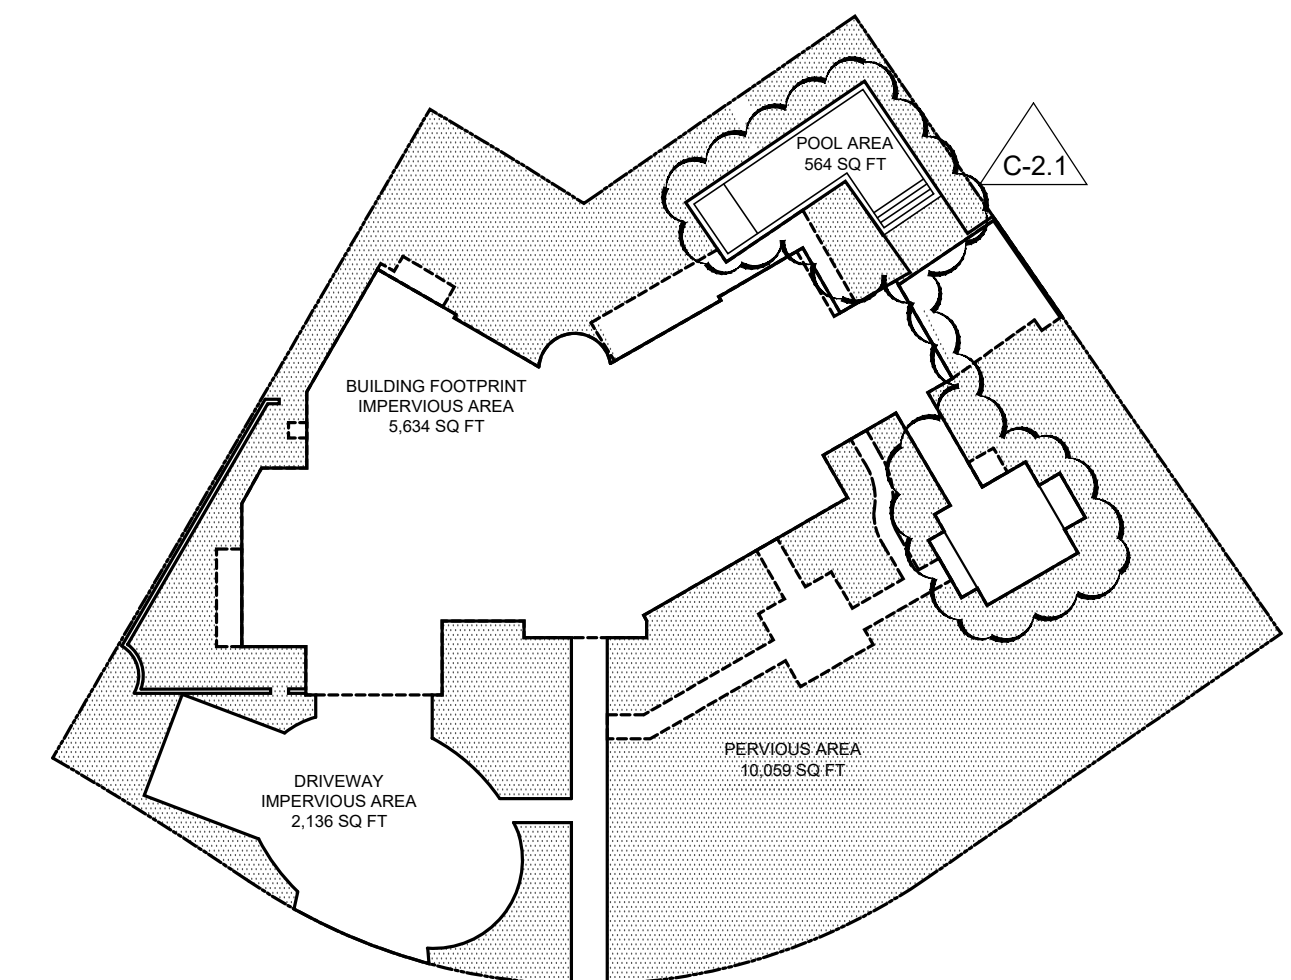

PERVIOUS AREA DIAGRAM

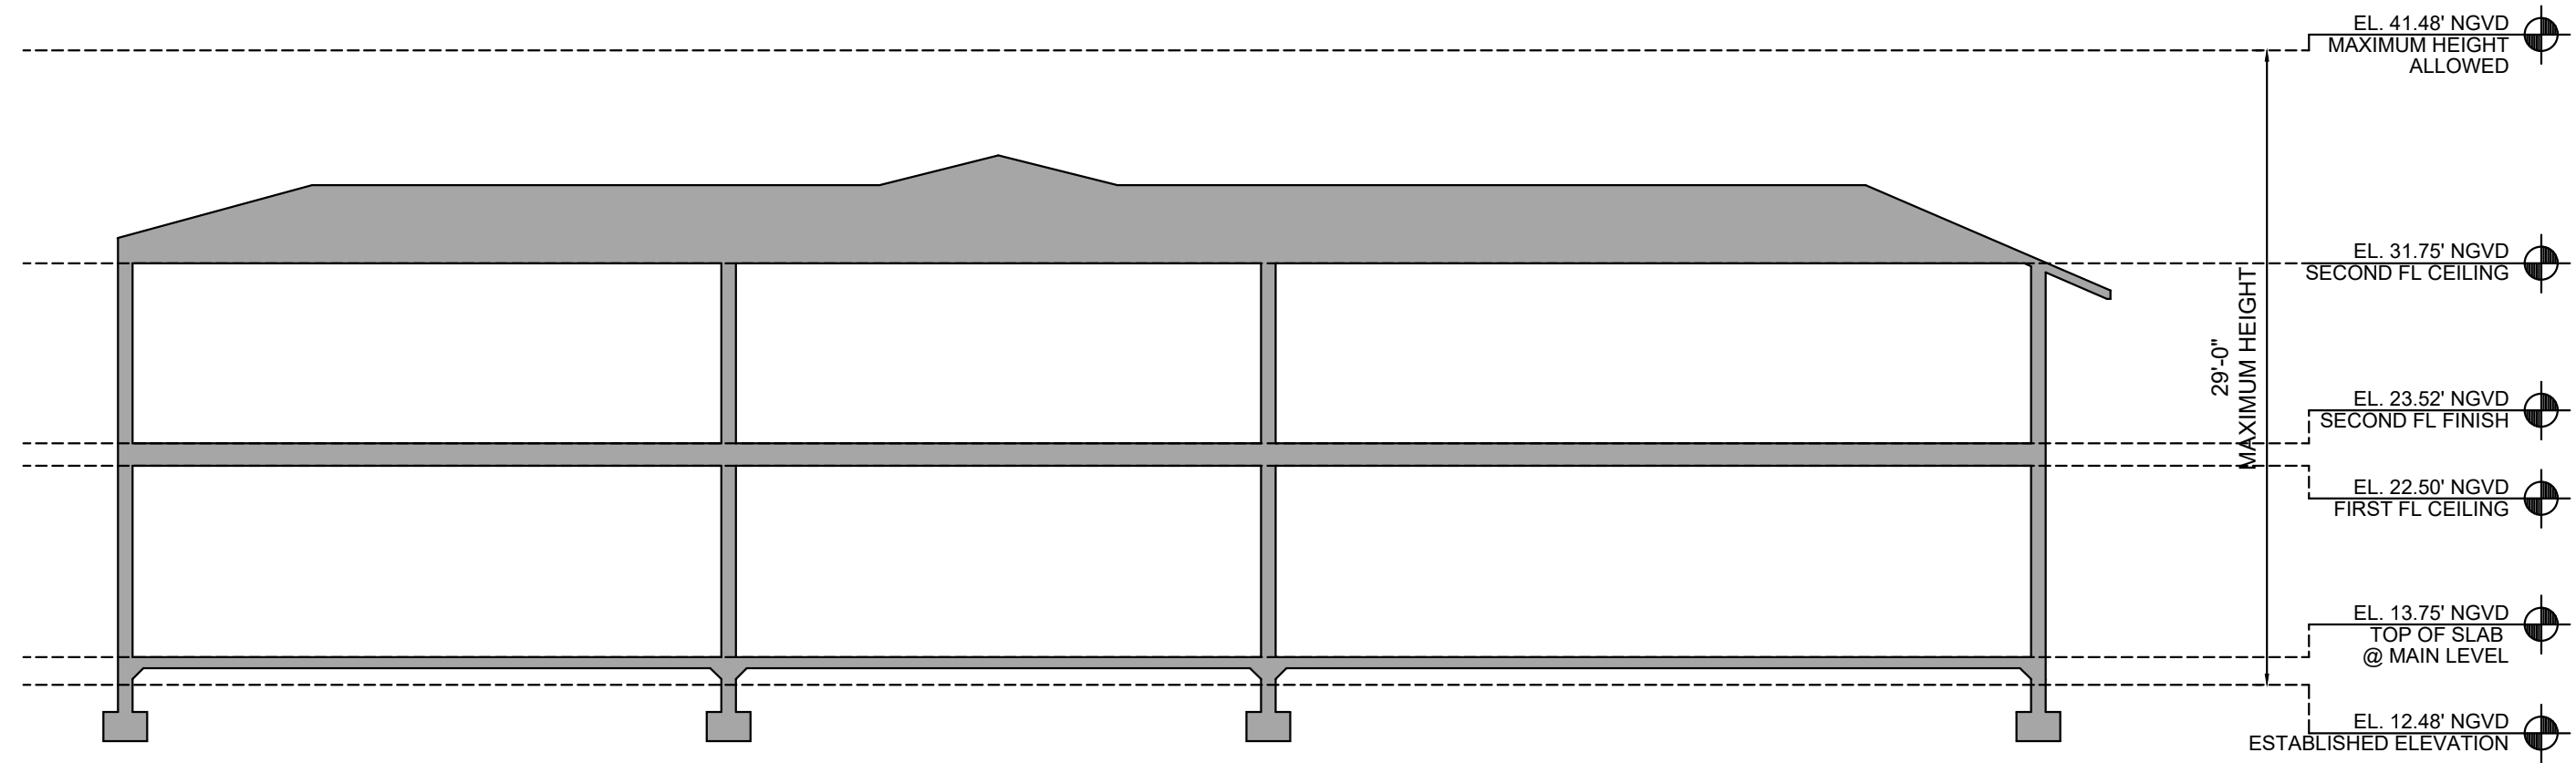

04 _____ HEIGHT DIAGRAM
Scale: 1/8" = 1'-0"

OVER BY: 117.00 SQ.FT } 163.00 SQ.FT BY APPROVED VARIANCE

POCHE SPACE	-107	SQ.FT		
-------------	------	-------	--	--


SQUARE FOOTAGE		AREA TABULATION		TOTAL	
	A/C	NON-A/C			
GROUND FLOOR					
A/C SPACE EXC. LIBRARY	3018 SQ.FT.			3018.0000	SQ.FT.
A/C LIBRARY SPACE	340 SQ.FT.			340	SQ.FT.
POCHE SPACE	161 SQ.FT.			161	SQ.FT.
GARAGE	545 SQ.FT.			545	SQ.FT.
STORAGE		175 SQ.FT.		175	SQ.FT.
COVERED TERRACE		481.57 SQ.FT.		481.5700	SQ.FT.
COVERED PORCH		296.1900 SQ.FT.		296	SQ.FT.
COVERED ENTRANCE		223.0000 SQ.FT.		223.0000	SQ.FT.
COVERED WALKWAY		109.0000 SQ.FT.		109.0000	SQ.FT.
SECOND FLOOR					
A/C SPACE	3180.0000 SQ.FT.				
POCHE SPACE	-107 SQ.FT.				
TRELLIS TERRACE		295.6300 SQ.FT.			
TOTAL	7241.0000 SQ.FT.	1579.0000 SQ.FT.		8820.0000	SQ.FT.
TOTAL COMBINED AREA (A/C & NON-A/C)				8820.0000	SQ.FT.

EL. 0'-0" = 13.625' N.G.V.D.



REFER TO SHEET A-101.1
FOR ENLARGED FLOOR
PLAN

REFER TO SHEET A-101.2
FOR ENLARGED FLOOR
PLAN

MATCH LINE

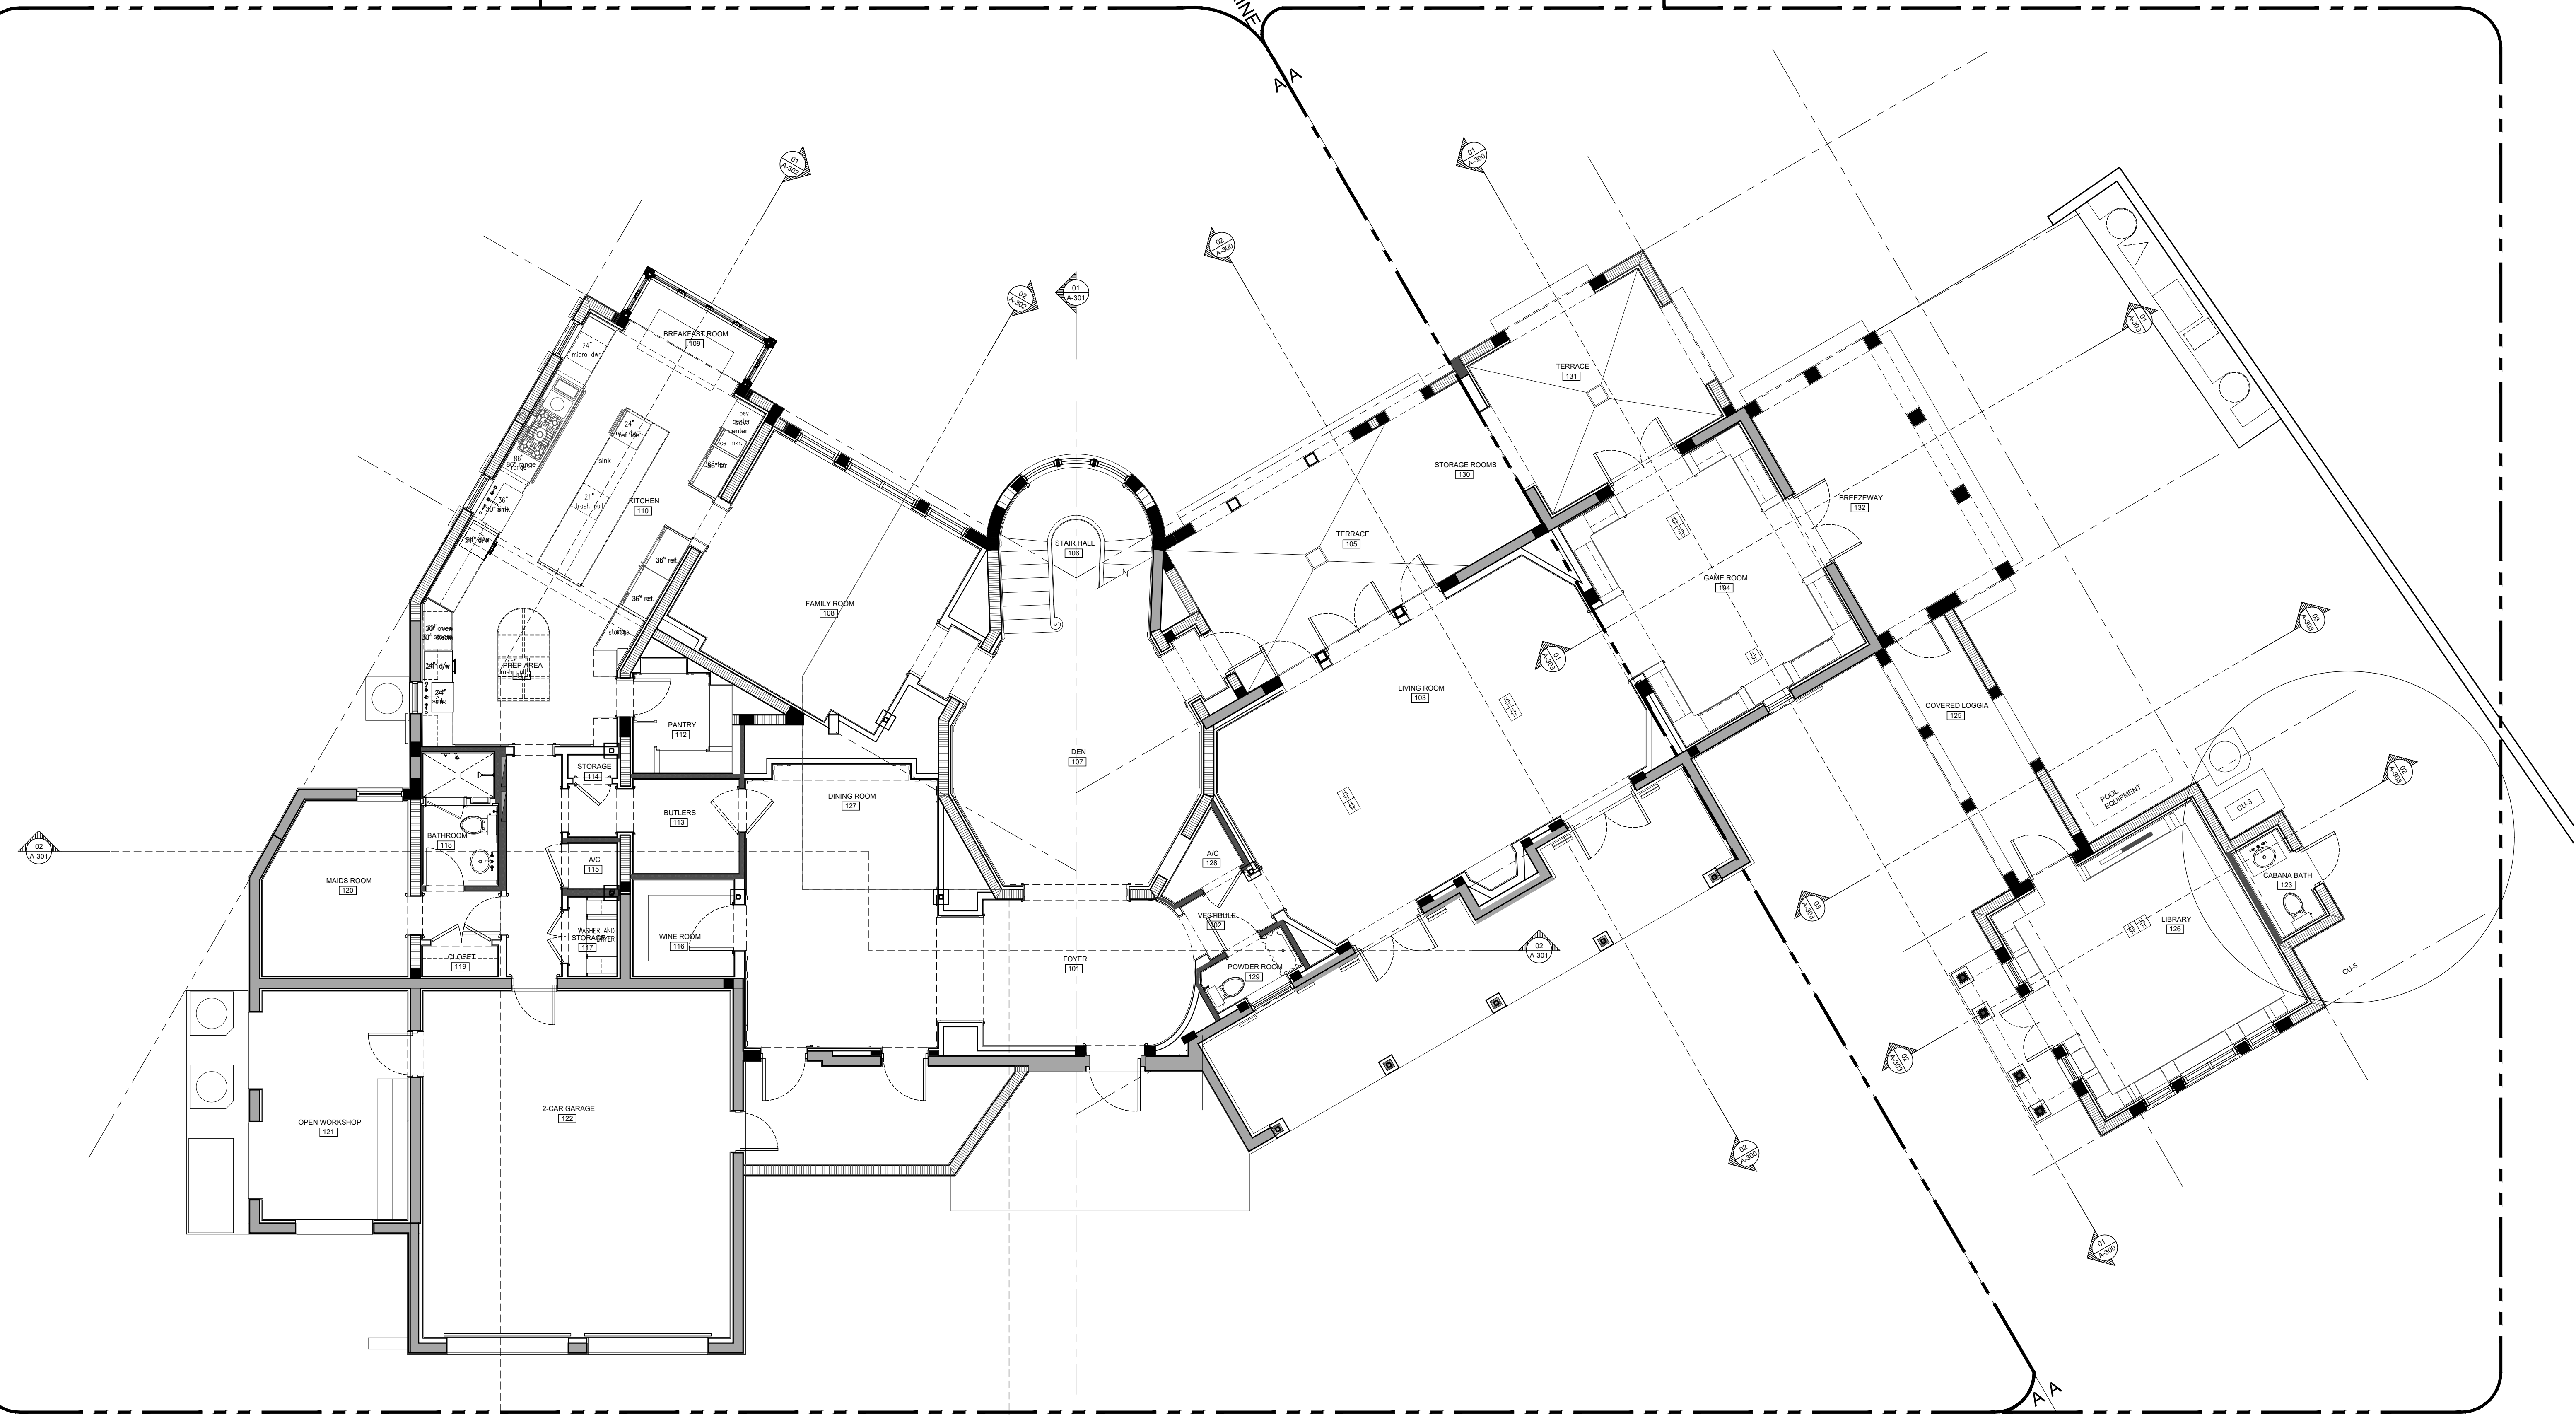

SYMBOLS LEGEND	
	PROPOSED RENOVATION OR ADDITION
	EXISTING TO REMAIN AS IS

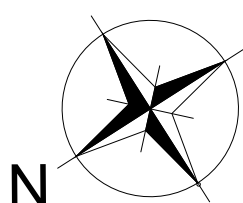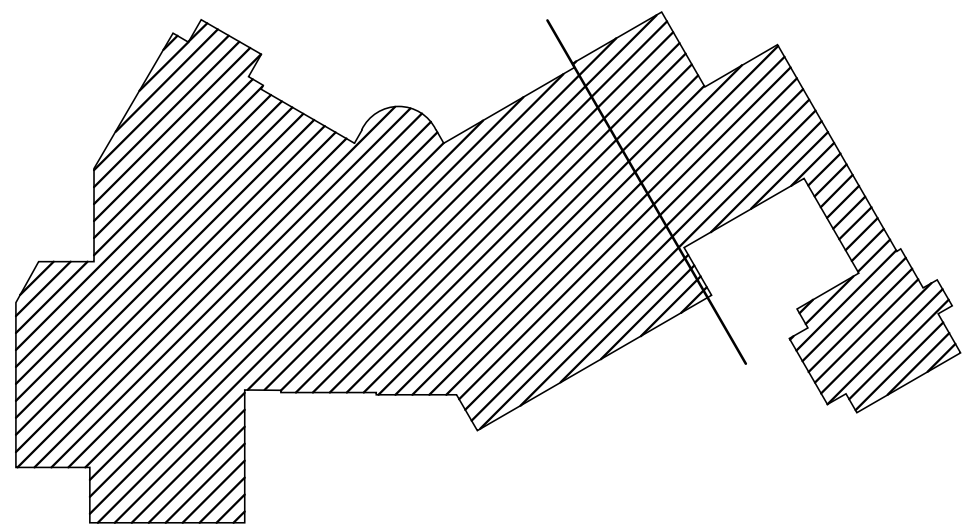

01 PROPOSED GROUND FLOOR PLAN_OVERALL
Scale: 3/16" = 1'-0"

ARCHITECTS
PORTUONDO PEROTTI ARCHITECTS
Architecture - Planning - Interior Design
A A C O 0 1 4 0 7
5717 S.W. 8th Street, Miami, Florida 33144, USA
Tel: (305) 260-5331 - Fax: (305) 260-5318
http://www.portupero.com

SANTA MARIA RESIDENCE
4125 SANTA MARIA STREET
CORAL GABLES, FLORIDA 33146

OWNER
CLAUDIO J. ALVAREZ



TITLE: PROPOSED GROUND FLOOR PLAN_OVERALL
SCALE: AS NOTED

SHEET:
A-101.0
OF
01
© COPYRIGHT 2009

PROJECT NUMBER: 2016-05
DATE: 05/16/19
DRAWN BY: LG/JE
CHECKED BY:
REVISIONS:
05/16/19 05/16/19 OWNER REQUEST
08/23/19 08/23/19 OWNER REQUEST

THE ABOVE FORMAT, TECHNIQUE AND DESIGN ARE THE PROPERTY OF PORTUONDO PEROTTI ARCHITECTS, INC. NO PART THEREOF SHALL BE COPIED, REPRODUCED OR USED WITHOUT THE WRITTEN CONSENT OF THE ARCHITECT.

EL. 0'-0" = 13.625' N.G.V.D.

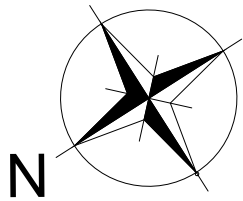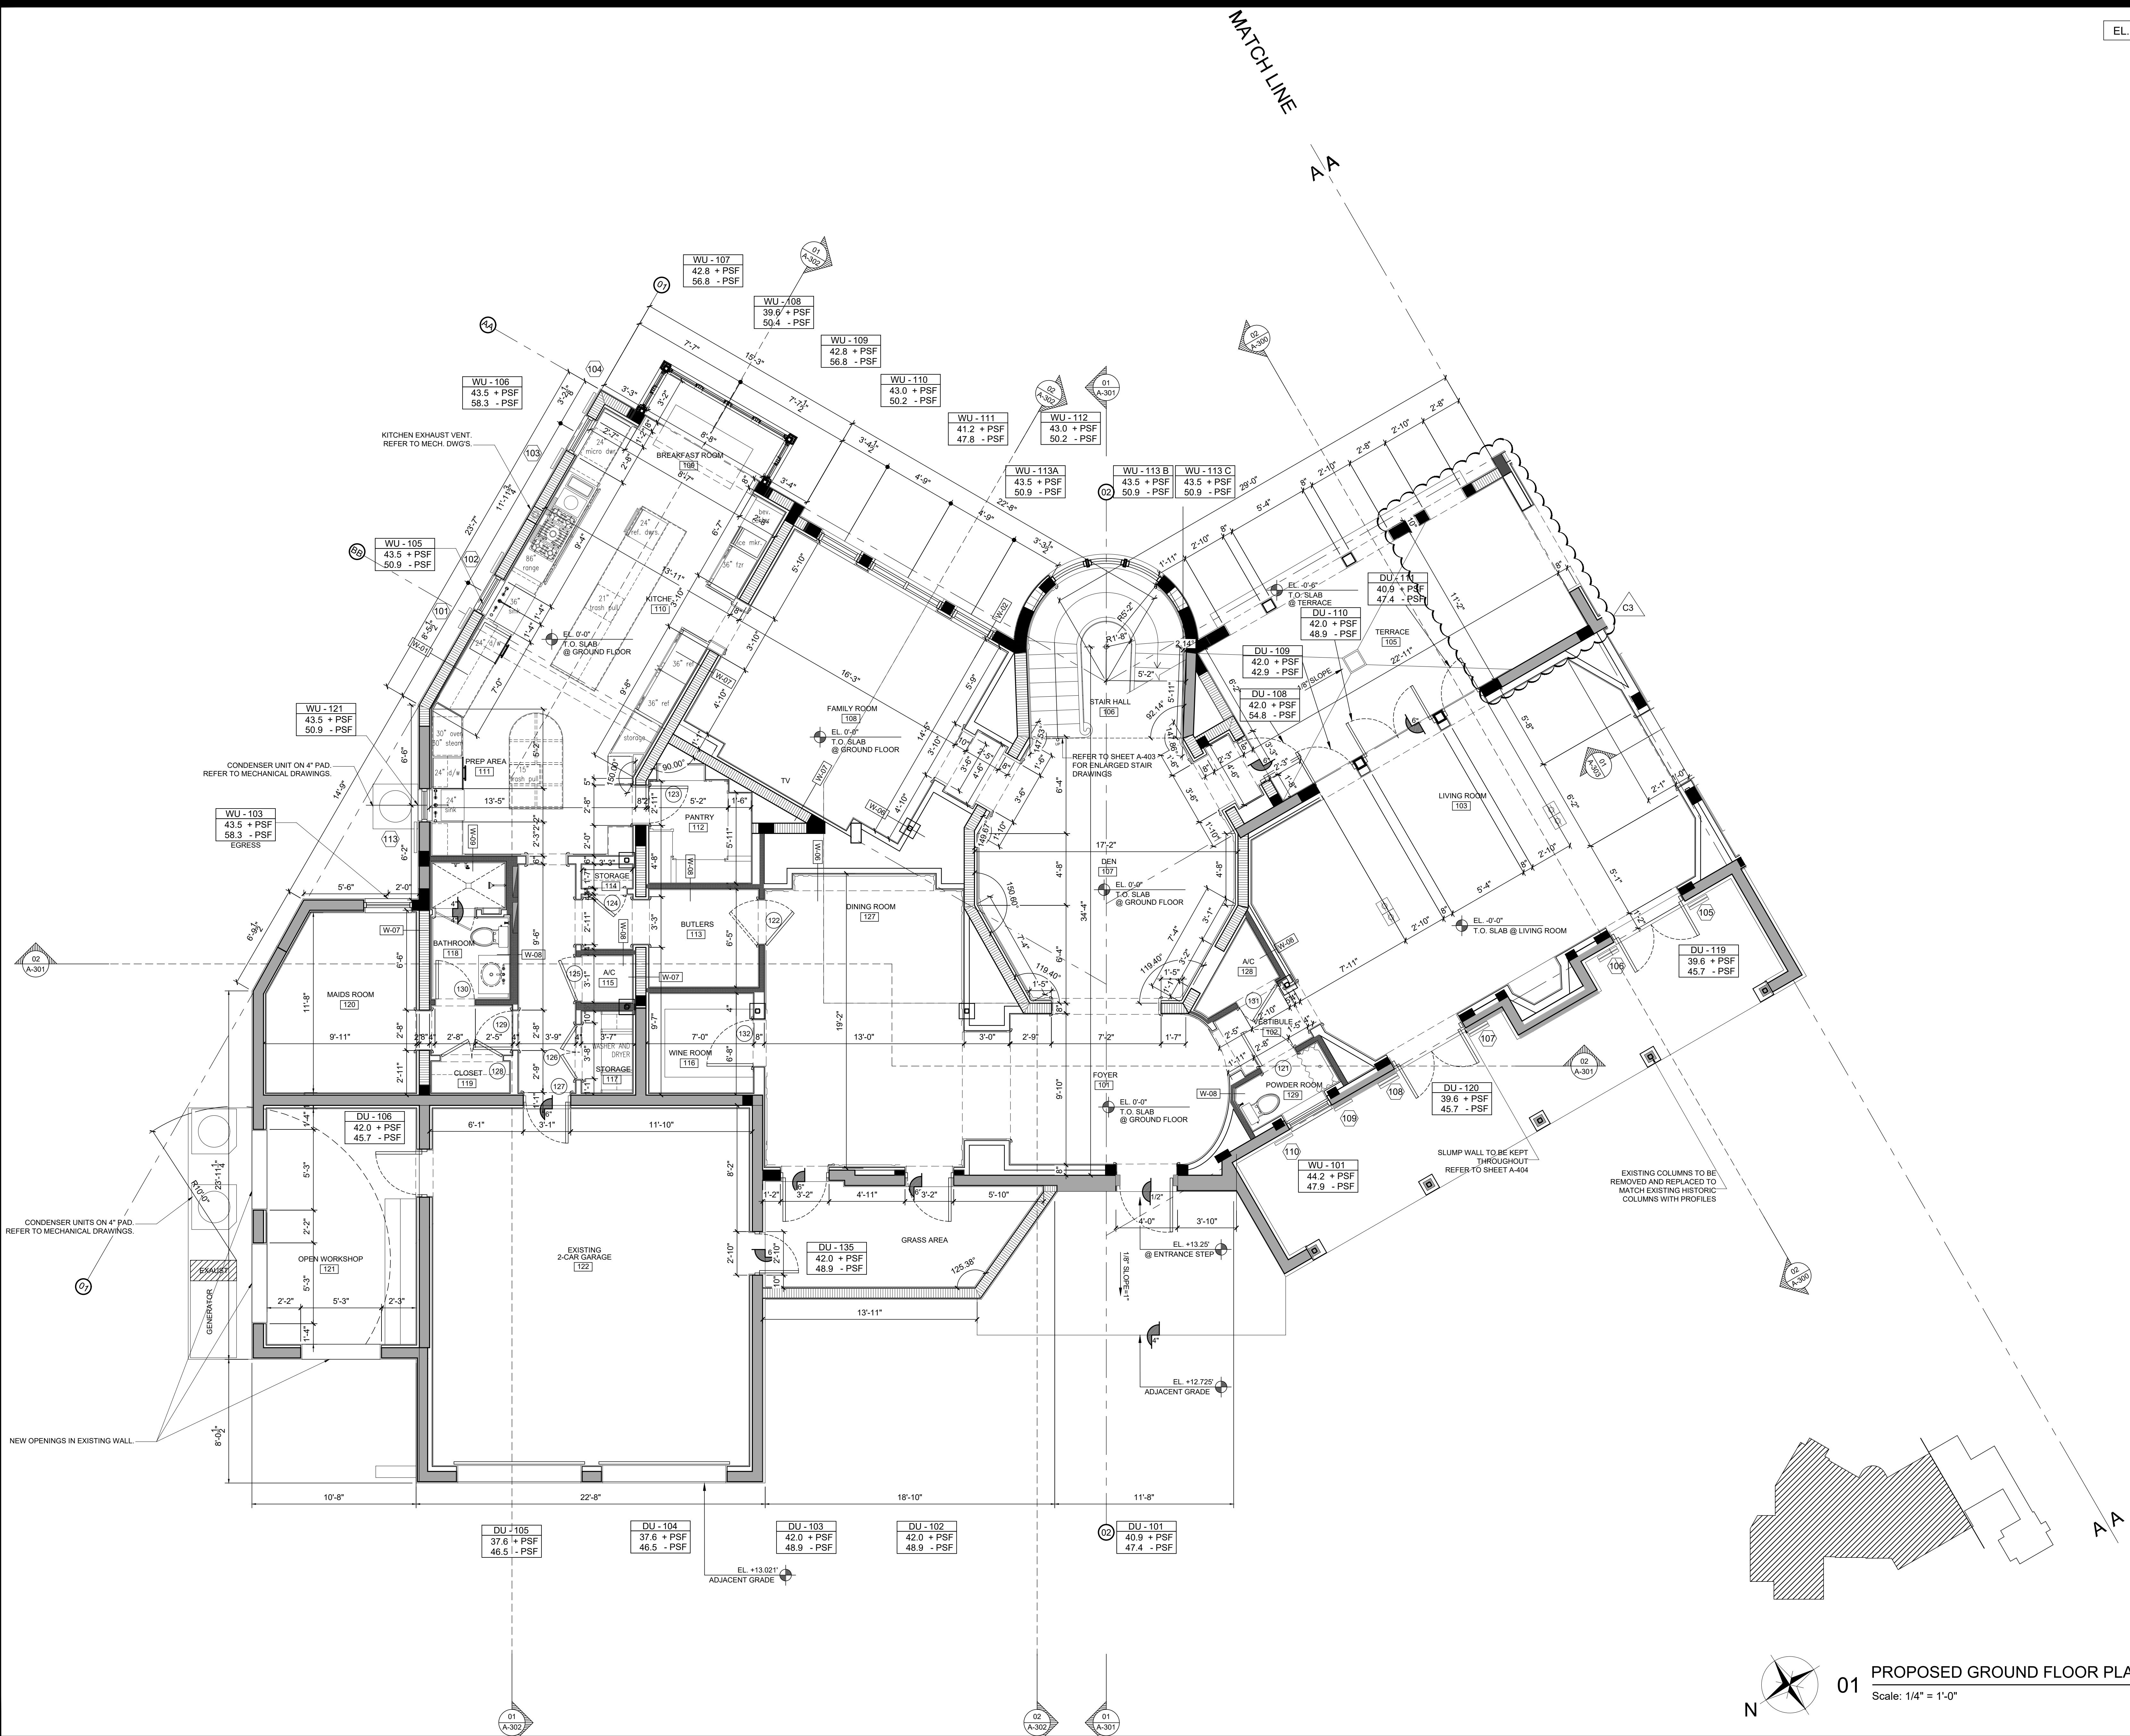

01 PROPOSED GROUND FLOOR PLAN_PARTIAL
Scale: 1/4" = 1'-0"

PROJECT NUMBER: 2016-05 DATE: 05/16/19 DRAWN BY: LG/JE CHECKED BY:	REVISIONS: 05/16/19 OWNER REQUEST 08/23/19 OWNER REQUEST LG/JE	ARCHITECTS PORTUONDO PEROTTI ARCHITECTS Architecture, Planning, Interior Design A A C O 0 1 4 0 7 5717 S.W. 8th Street, Miami, Florida 33144, USA Tel: (305) 280-9331 Fax: (305) 280-9318 http://www.portundo-perotti.com	OWNER SANTA MARIA RESIDENCE 4125 SANTA MARIA STREET CORAL GABLES, FLORIDA 33146 CLAUDIO ALVAREZ	TITLE PROPOSED GROUND FLOOR PLAN_PARTIAL SCALE: AS NOTED	SHEET A-101.1 OF 01 © COPYRIGHT 2019
--	---	---	---	---	--

THE ABOVE FORMAT, TECHNIQUE AND DESIGN ARE THE PROPERTY OF PORTUONDO PEROTTI ARCHITECTS, INC. NO PART THEREOF SHALL BE COPIED, REPRODUCED OR USED WITHOUT THE WRITTEN CONSENT OF THE ARCHITECT.

© COPYRIGHT 2009	©	AS NOTED	©	©	©
------------------	---	----------	---	---	---


SANTA MARIA RESIDENCE

4125 SANTA MARIA STREET
CORAL GABLES, FLORIDA . 33146


OWNER

TITLE: PROPOSED GROUND FLOOR PLAN_PARTIAL

SCALE:

AS NOTED

OF A-101.2

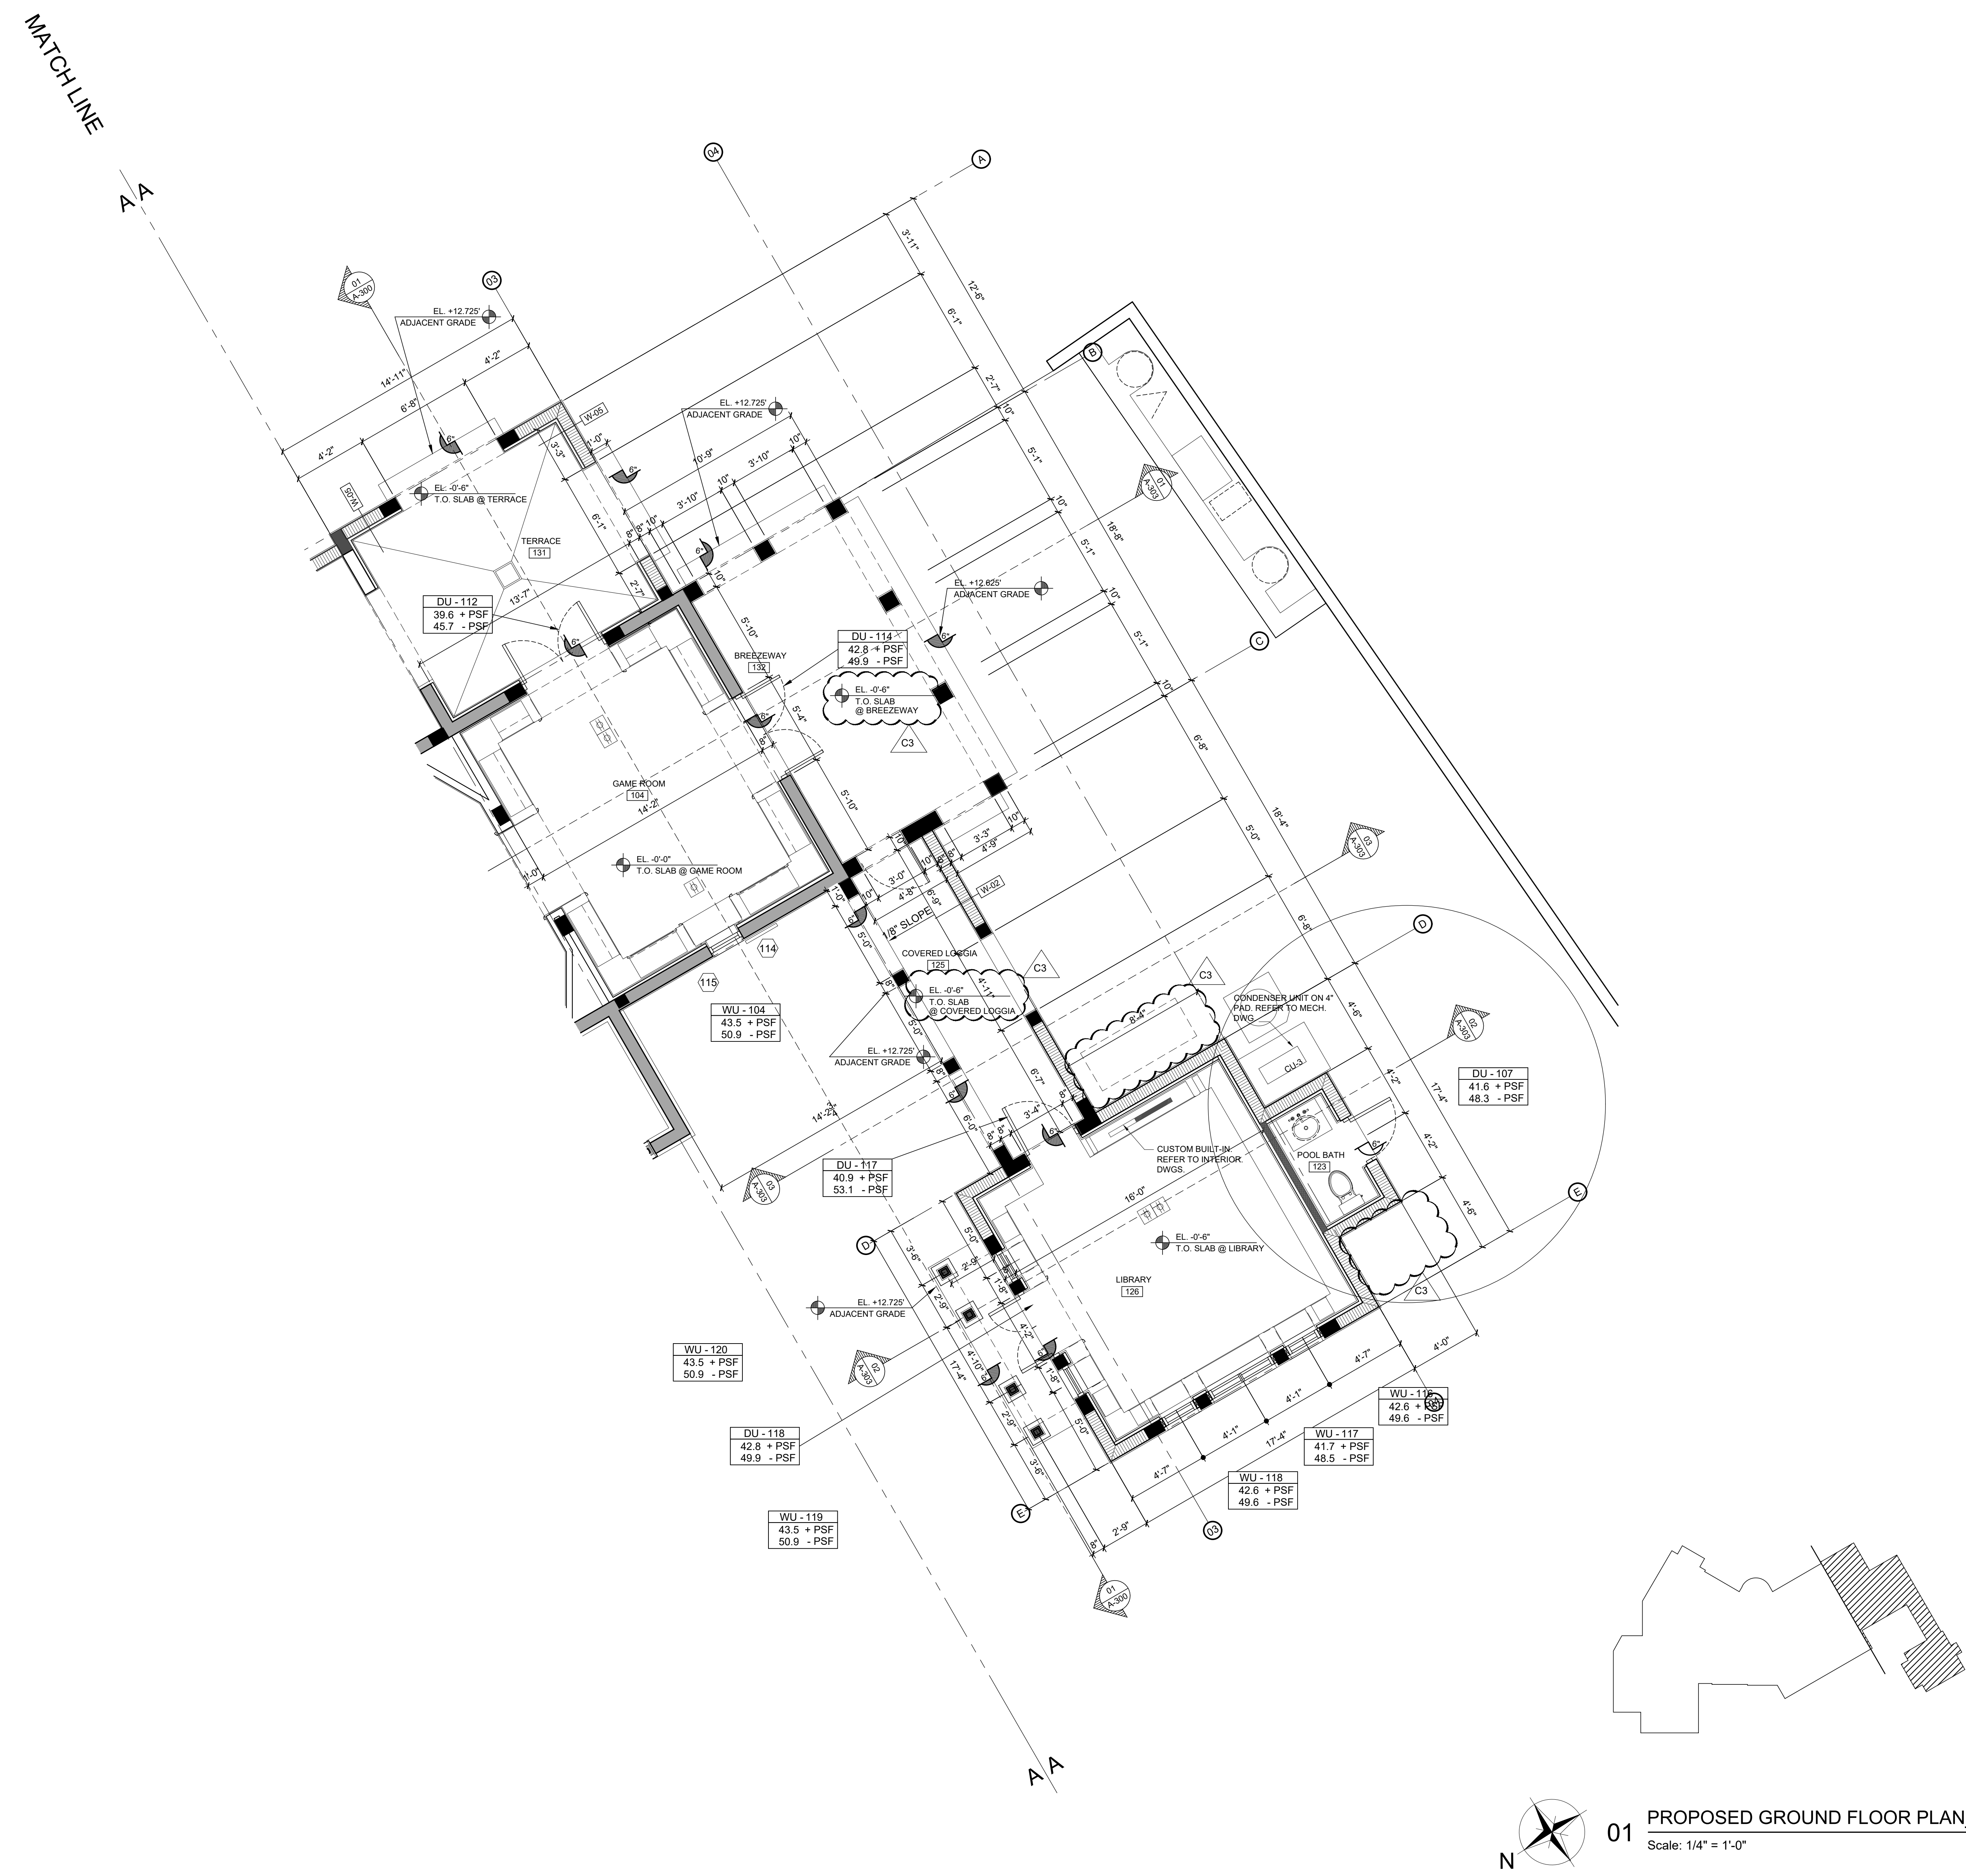

01 PROPOSED GROUND FLOOR PLAN_PARTIAL
Scale: 1/4" = 1'-0"

JOSE LUIS GONZALEZ PEROTTI

CHECKED BY:


5717 S.W. 8th Street, Miami, Florida 33144, USA
Tel: (305) 260 - 9331 . Fax: (305) 260 - 9318
<http://www.portuendo-perottii.com>

CORAL GABLES, FLORIDA . 33146




CLAUDIO I. ALVAREZ


THE ABOVE FORMAT, TECHNIQUE AND DESIGN ARE THE PROPERTY OF PORTLANDO PEROTTI ARCHITECTS, INC. NO PART THEREOF SHALL BE COPIED, DISCLOSED TO OTHERS, OR USED WITHOUT THE WRITTEN CONSENT OF THE ARCHITECT

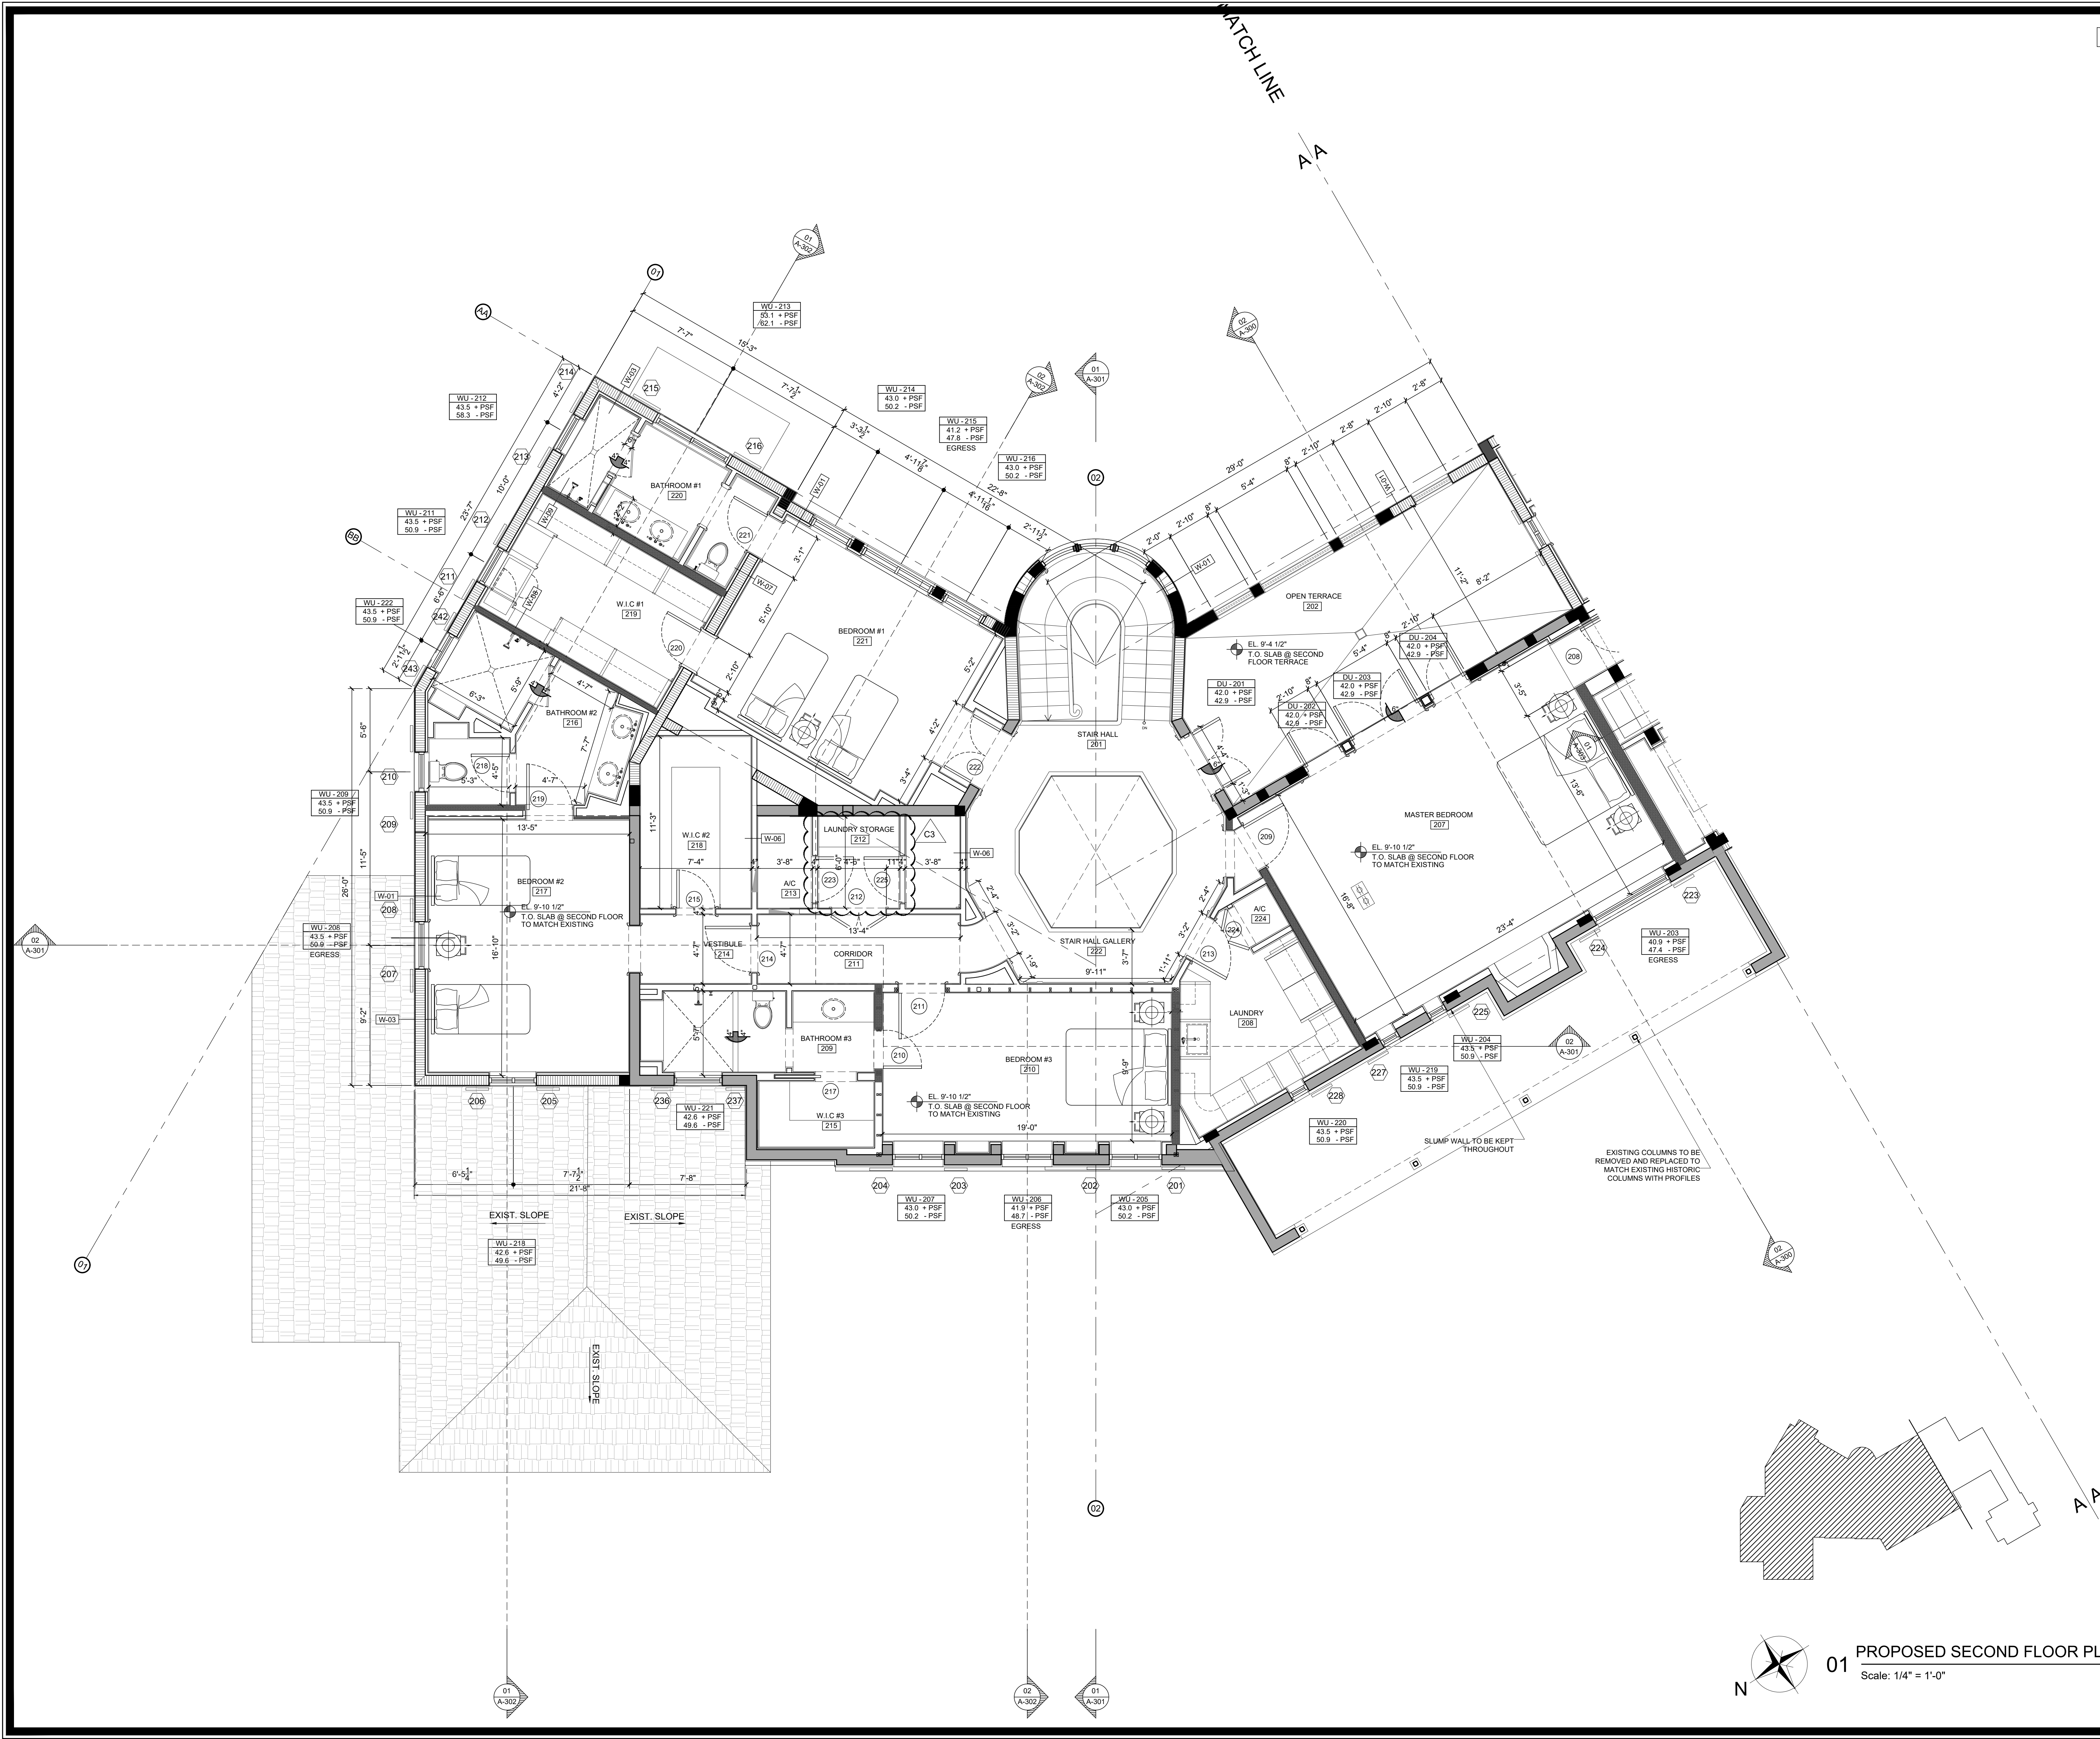

MATCH LINE

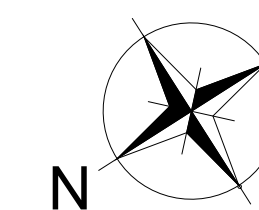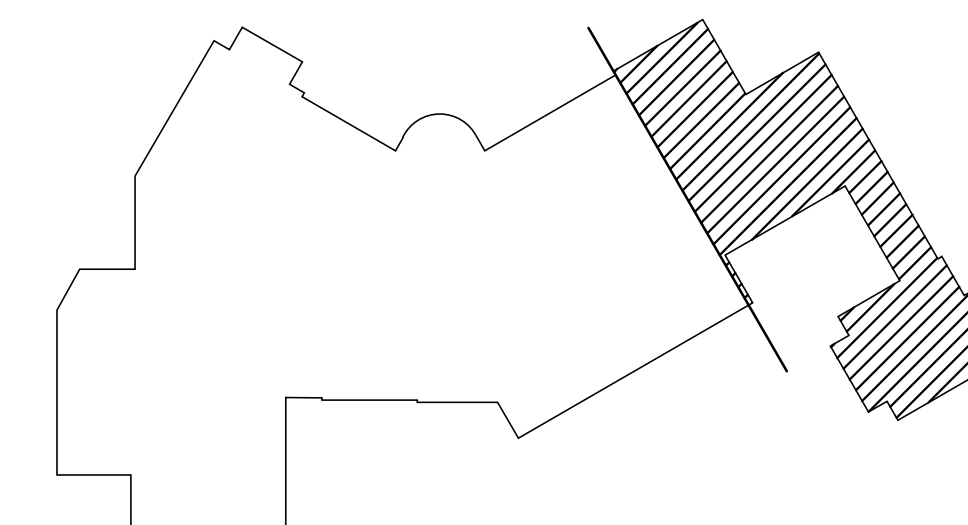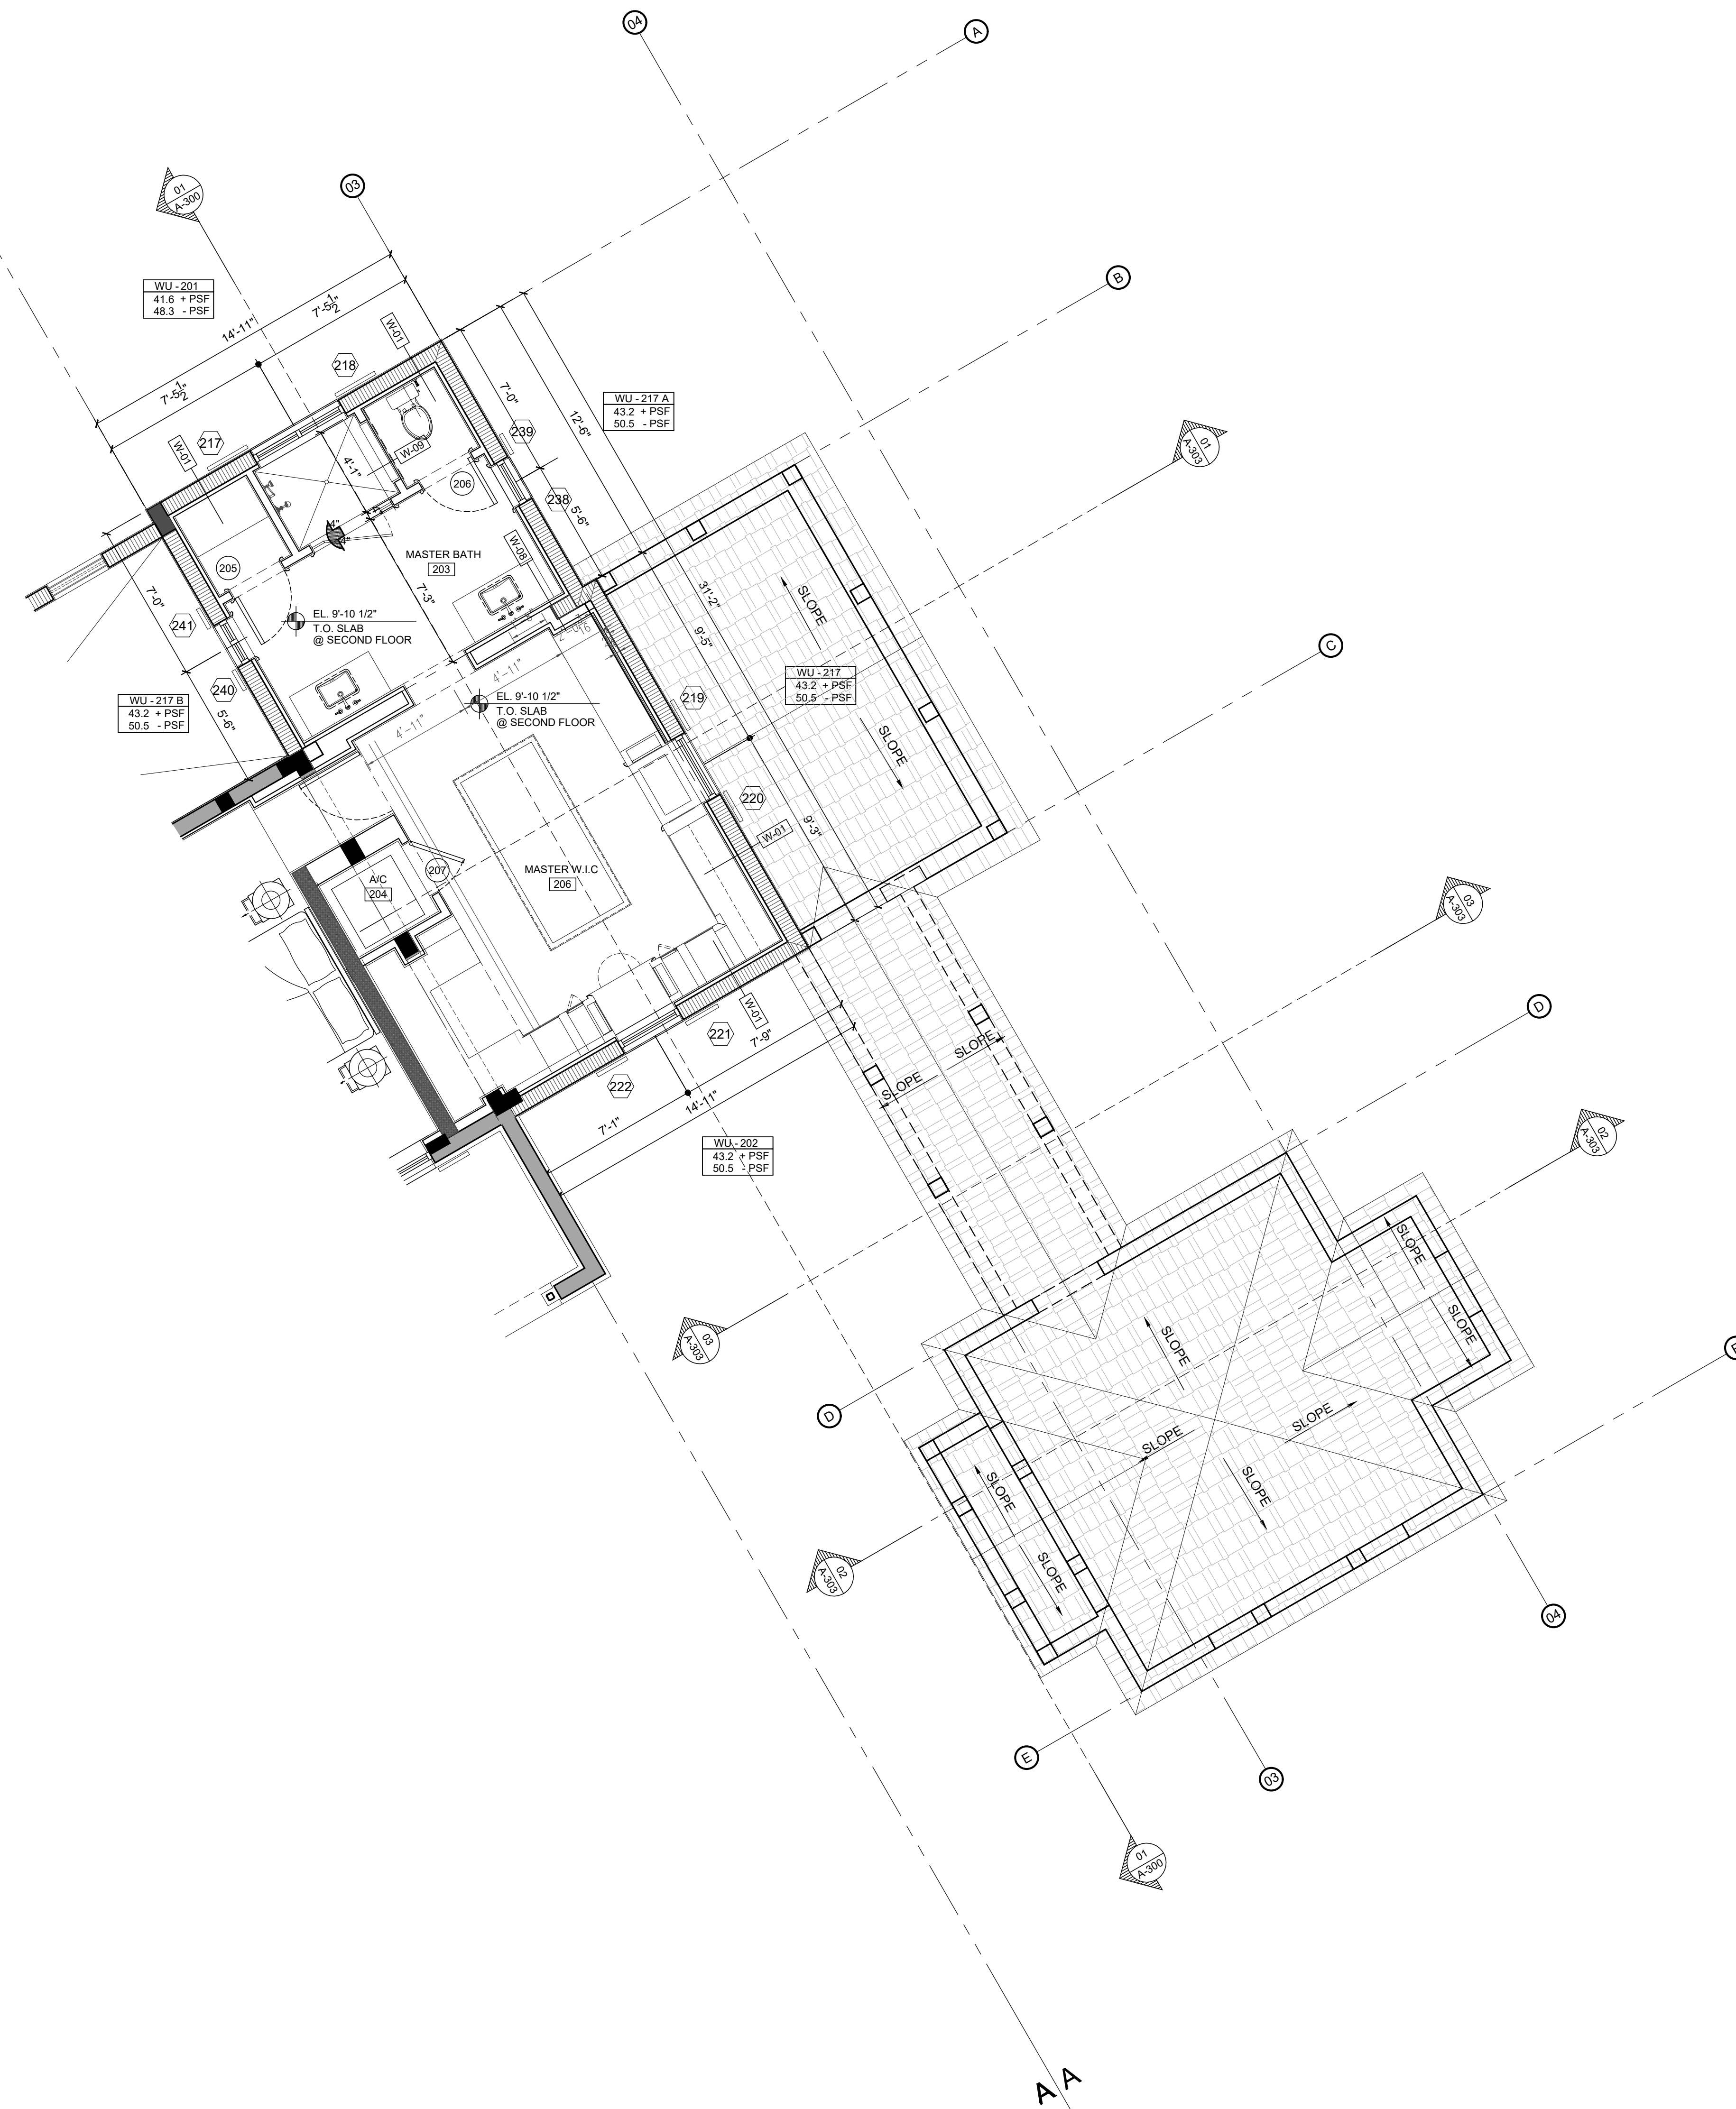

01 PROPOSED SECOND FLOOR PLAN_PARTIAL
Scale: 1/4" = 1'-0"

SHEET
A-102.2
OF
© COPYRIGHT 2009

PROPOSED SECOND FLOOR PLAN_PARTIAL

TITLE:

SCALE AS NOTED

0	OWNER	0
CLAUDIO I. ALVAREZ		

SANTA MARIA RESIDENCE
4125 SANTA MARIA STREET
CORAL GABLES, FLORIDA, 33146

ARCHITECTS
PORTUONDO PEROTTI ARCHITECTS
 Architecture • Planning • Interior Design
 AAC001407
 5717 S.W. 8th Street, Miami, Florida 33144, USA
 Tel.: (305) 260 - 9331 Fax: (305) 260 - 9318
 http://www.portuondo-perotti.com

0	PROJECT NUMBER:	2016-05	REVISIONS:	0
	DATE:	05/16/19	△ 05/16/19 OWNER REQUEST	
	DRAWN BY:	LG / JE	△ 09/23/19 OWNER REQUEST	
	CHECKED BY:			

JOSE LUIS GONZALEZ FEROTTI




[illegible]

EL. 0'-0" = 13.625' N.G.V.D.

REFER TO SHEET A-103.1
FOR ENLARGED FLOOR
PLAN

REFER TO SHEET A-103.2
FOR ENLARGED FLOOR
PLAN

MATCH LINE
A-A

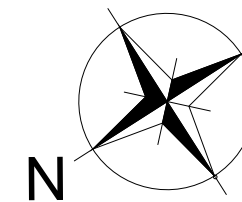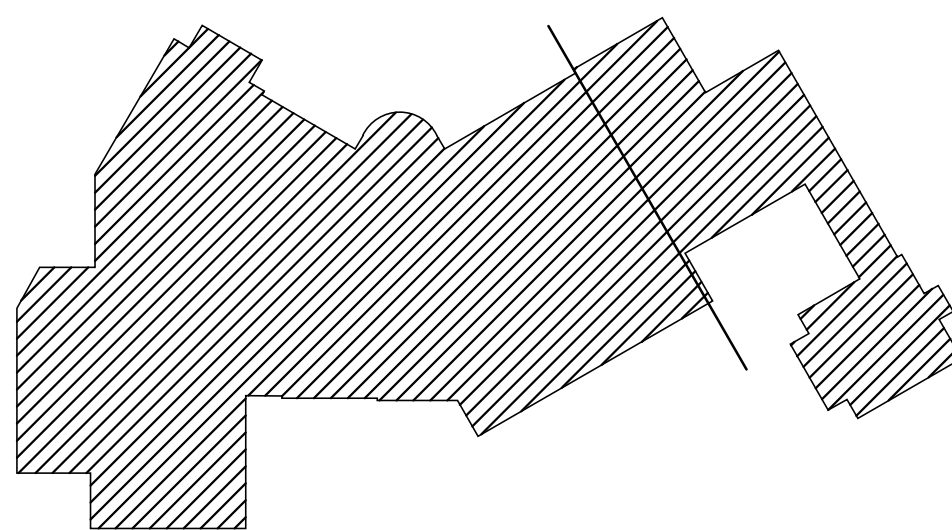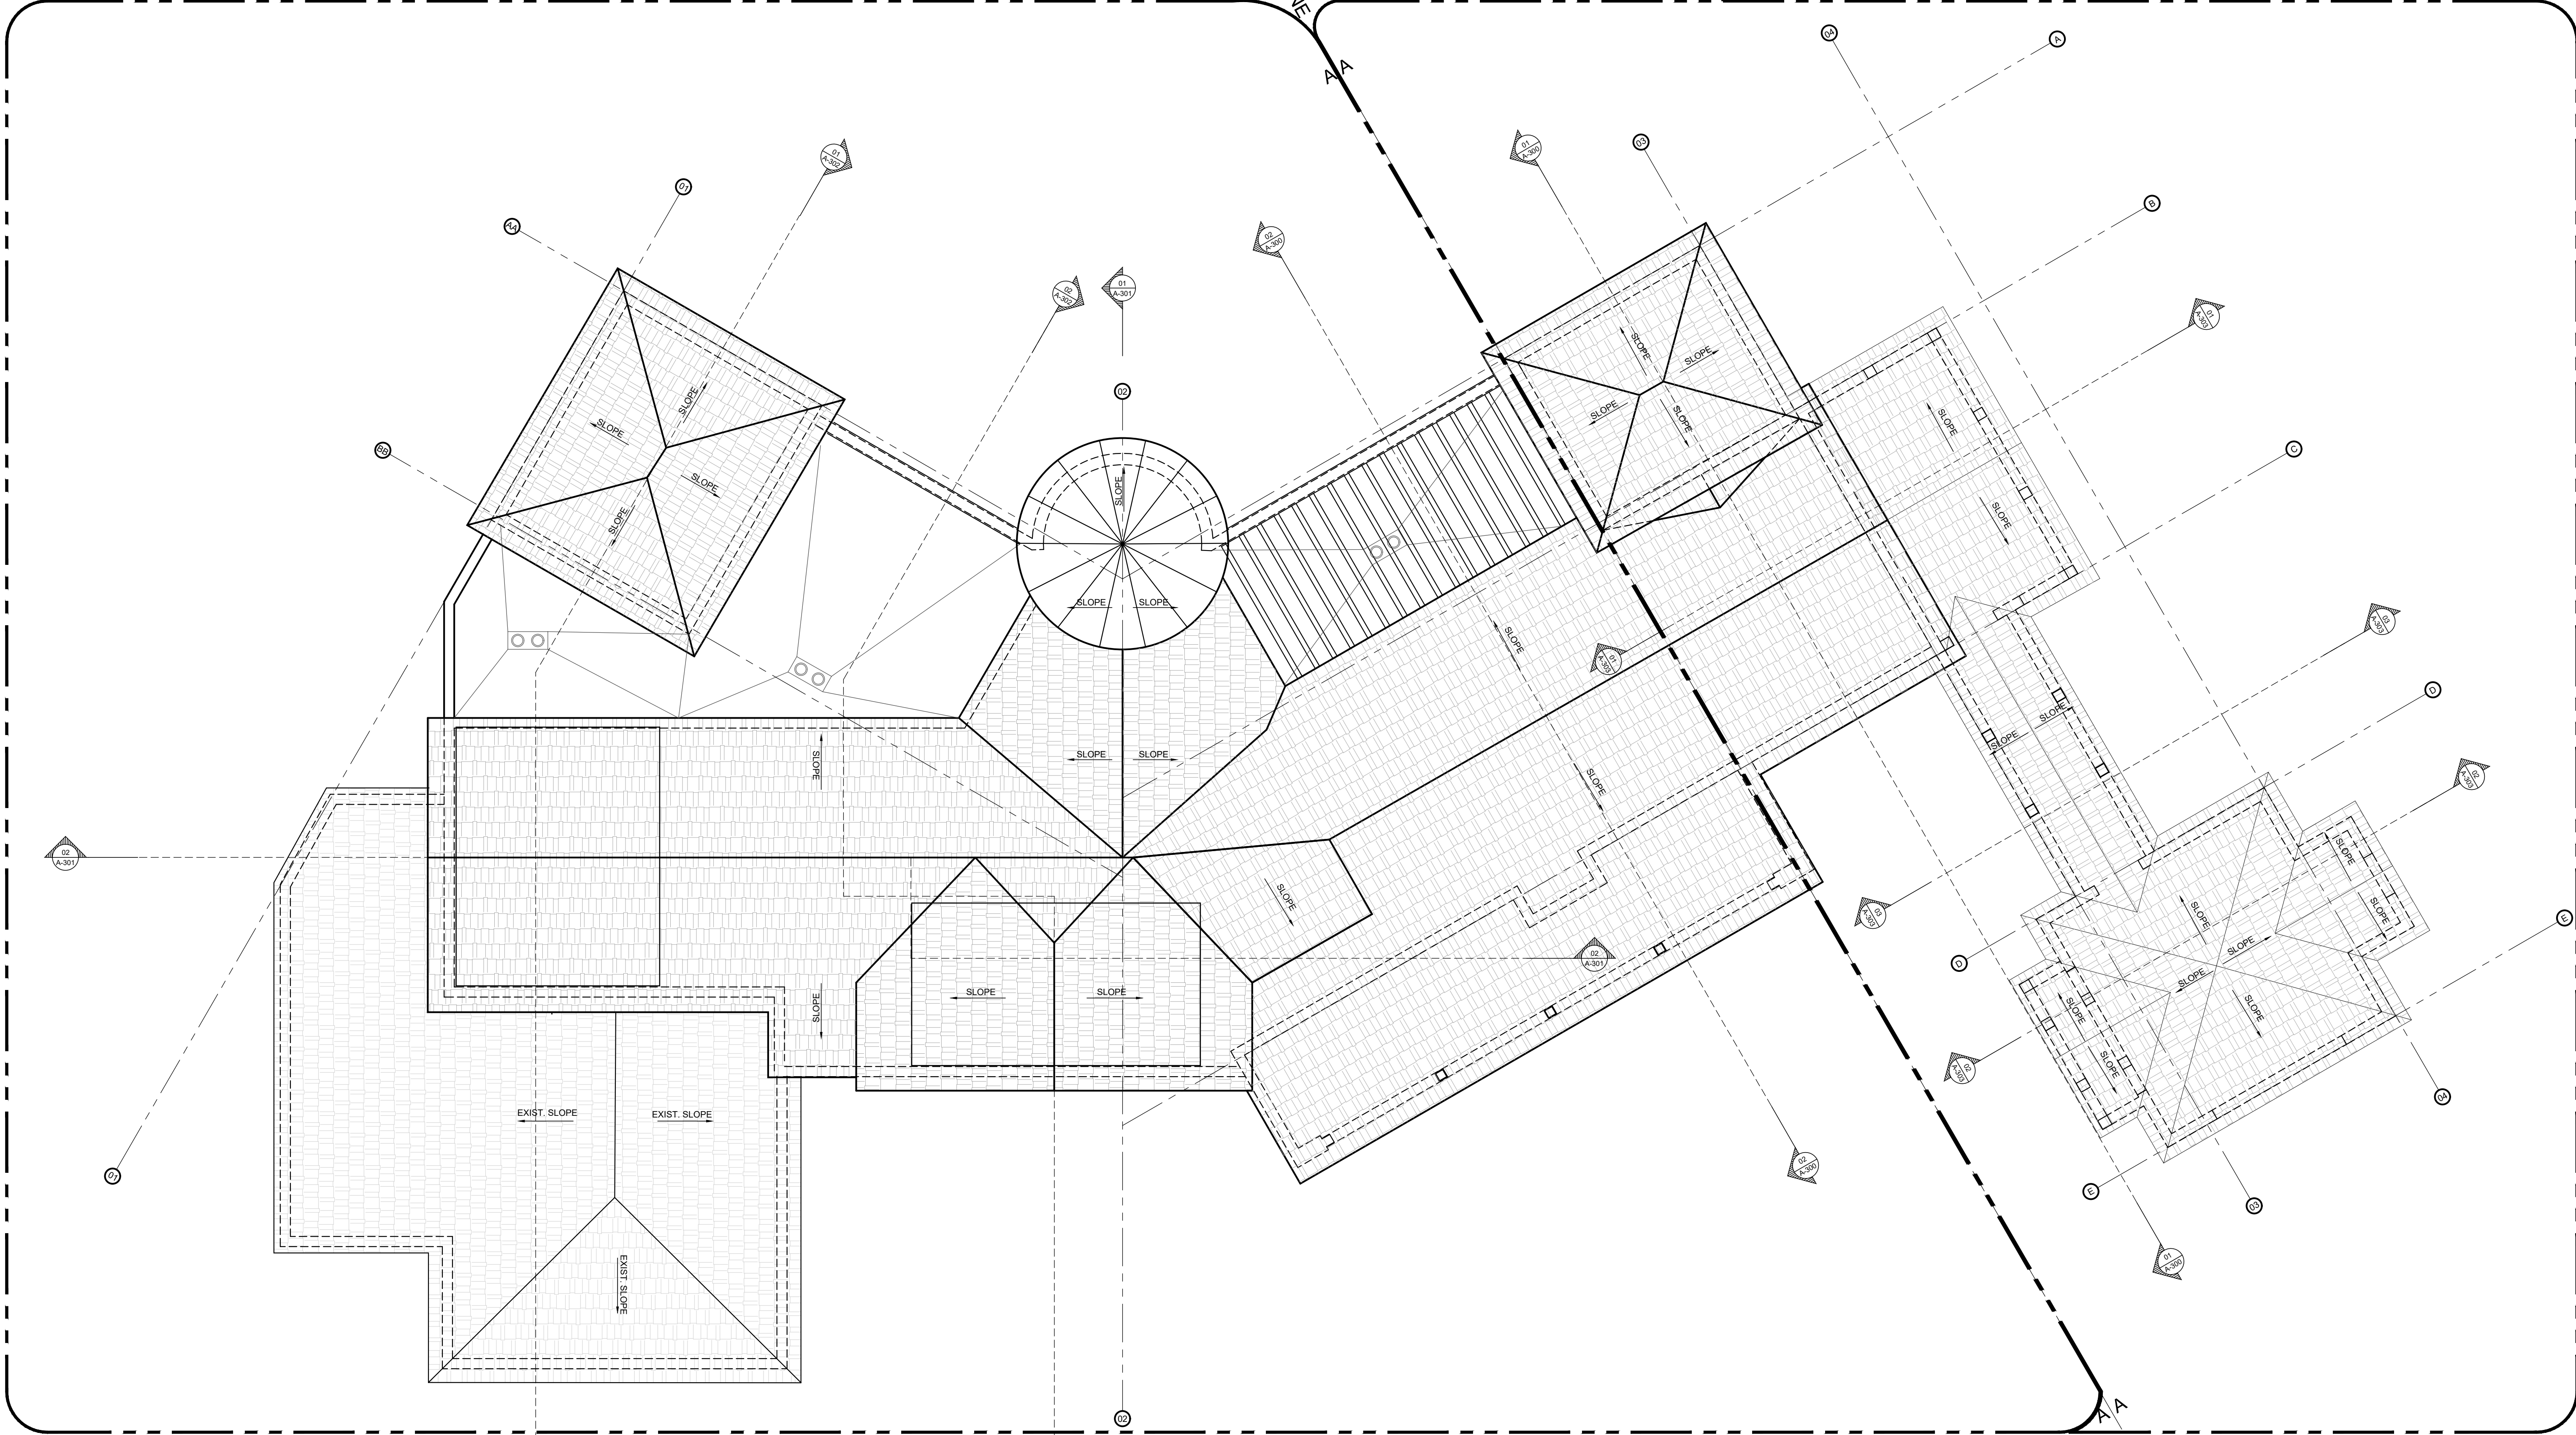

01

PROPOSED ROOF PLAN_OVERALL

Scale: 3/16" = 1'-0"

SP
A-103.0
OF

© COPYRIGHT 2009

TITLE: PROPOSED ROOF PLAN_OVERALL

SCALE: AS NOTED

OWNER

CLAUDIO J. ALVAREZ

SANTA MARIA RESIDENCE

4125 SANTA MARIA STREET
CORAL GABLES, FLORIDA 33146

ARCHITECTS

PORTUONDO PEROTTI ARCHITECTS

Architecture - Planning - Interior Design

AAC001407

5717 S.W. 8th Street, Miami, Florida 33144, USA

Tel: (305) 260-5931 Fax: (305) 260-5918

http://www.portuondoperotti.com

PROJECT NUMBER: 2016-05

DATE: 05/16/19

DRAWN BY: LG/JE

CHECKED BY:


REVISIONS:

05/16/19 05/16/19 OWNER REQUEST

05/16/19 05/16/19 OWNER REQUEST

THE ABOVE FORMAT, TECHNIQUE AND DESIGN ARE THE PROPERTY OF PORTUONDO PEROTTI ARCHITECTS, INC. NO PART THEREOF SHALL BE COPIED, REPRODUCED OR USED WITHOUT THE WRITTEN CONSENT OF THE ARCHITECT.

EL. 0'-0" = 13.625' N.G.V.D.

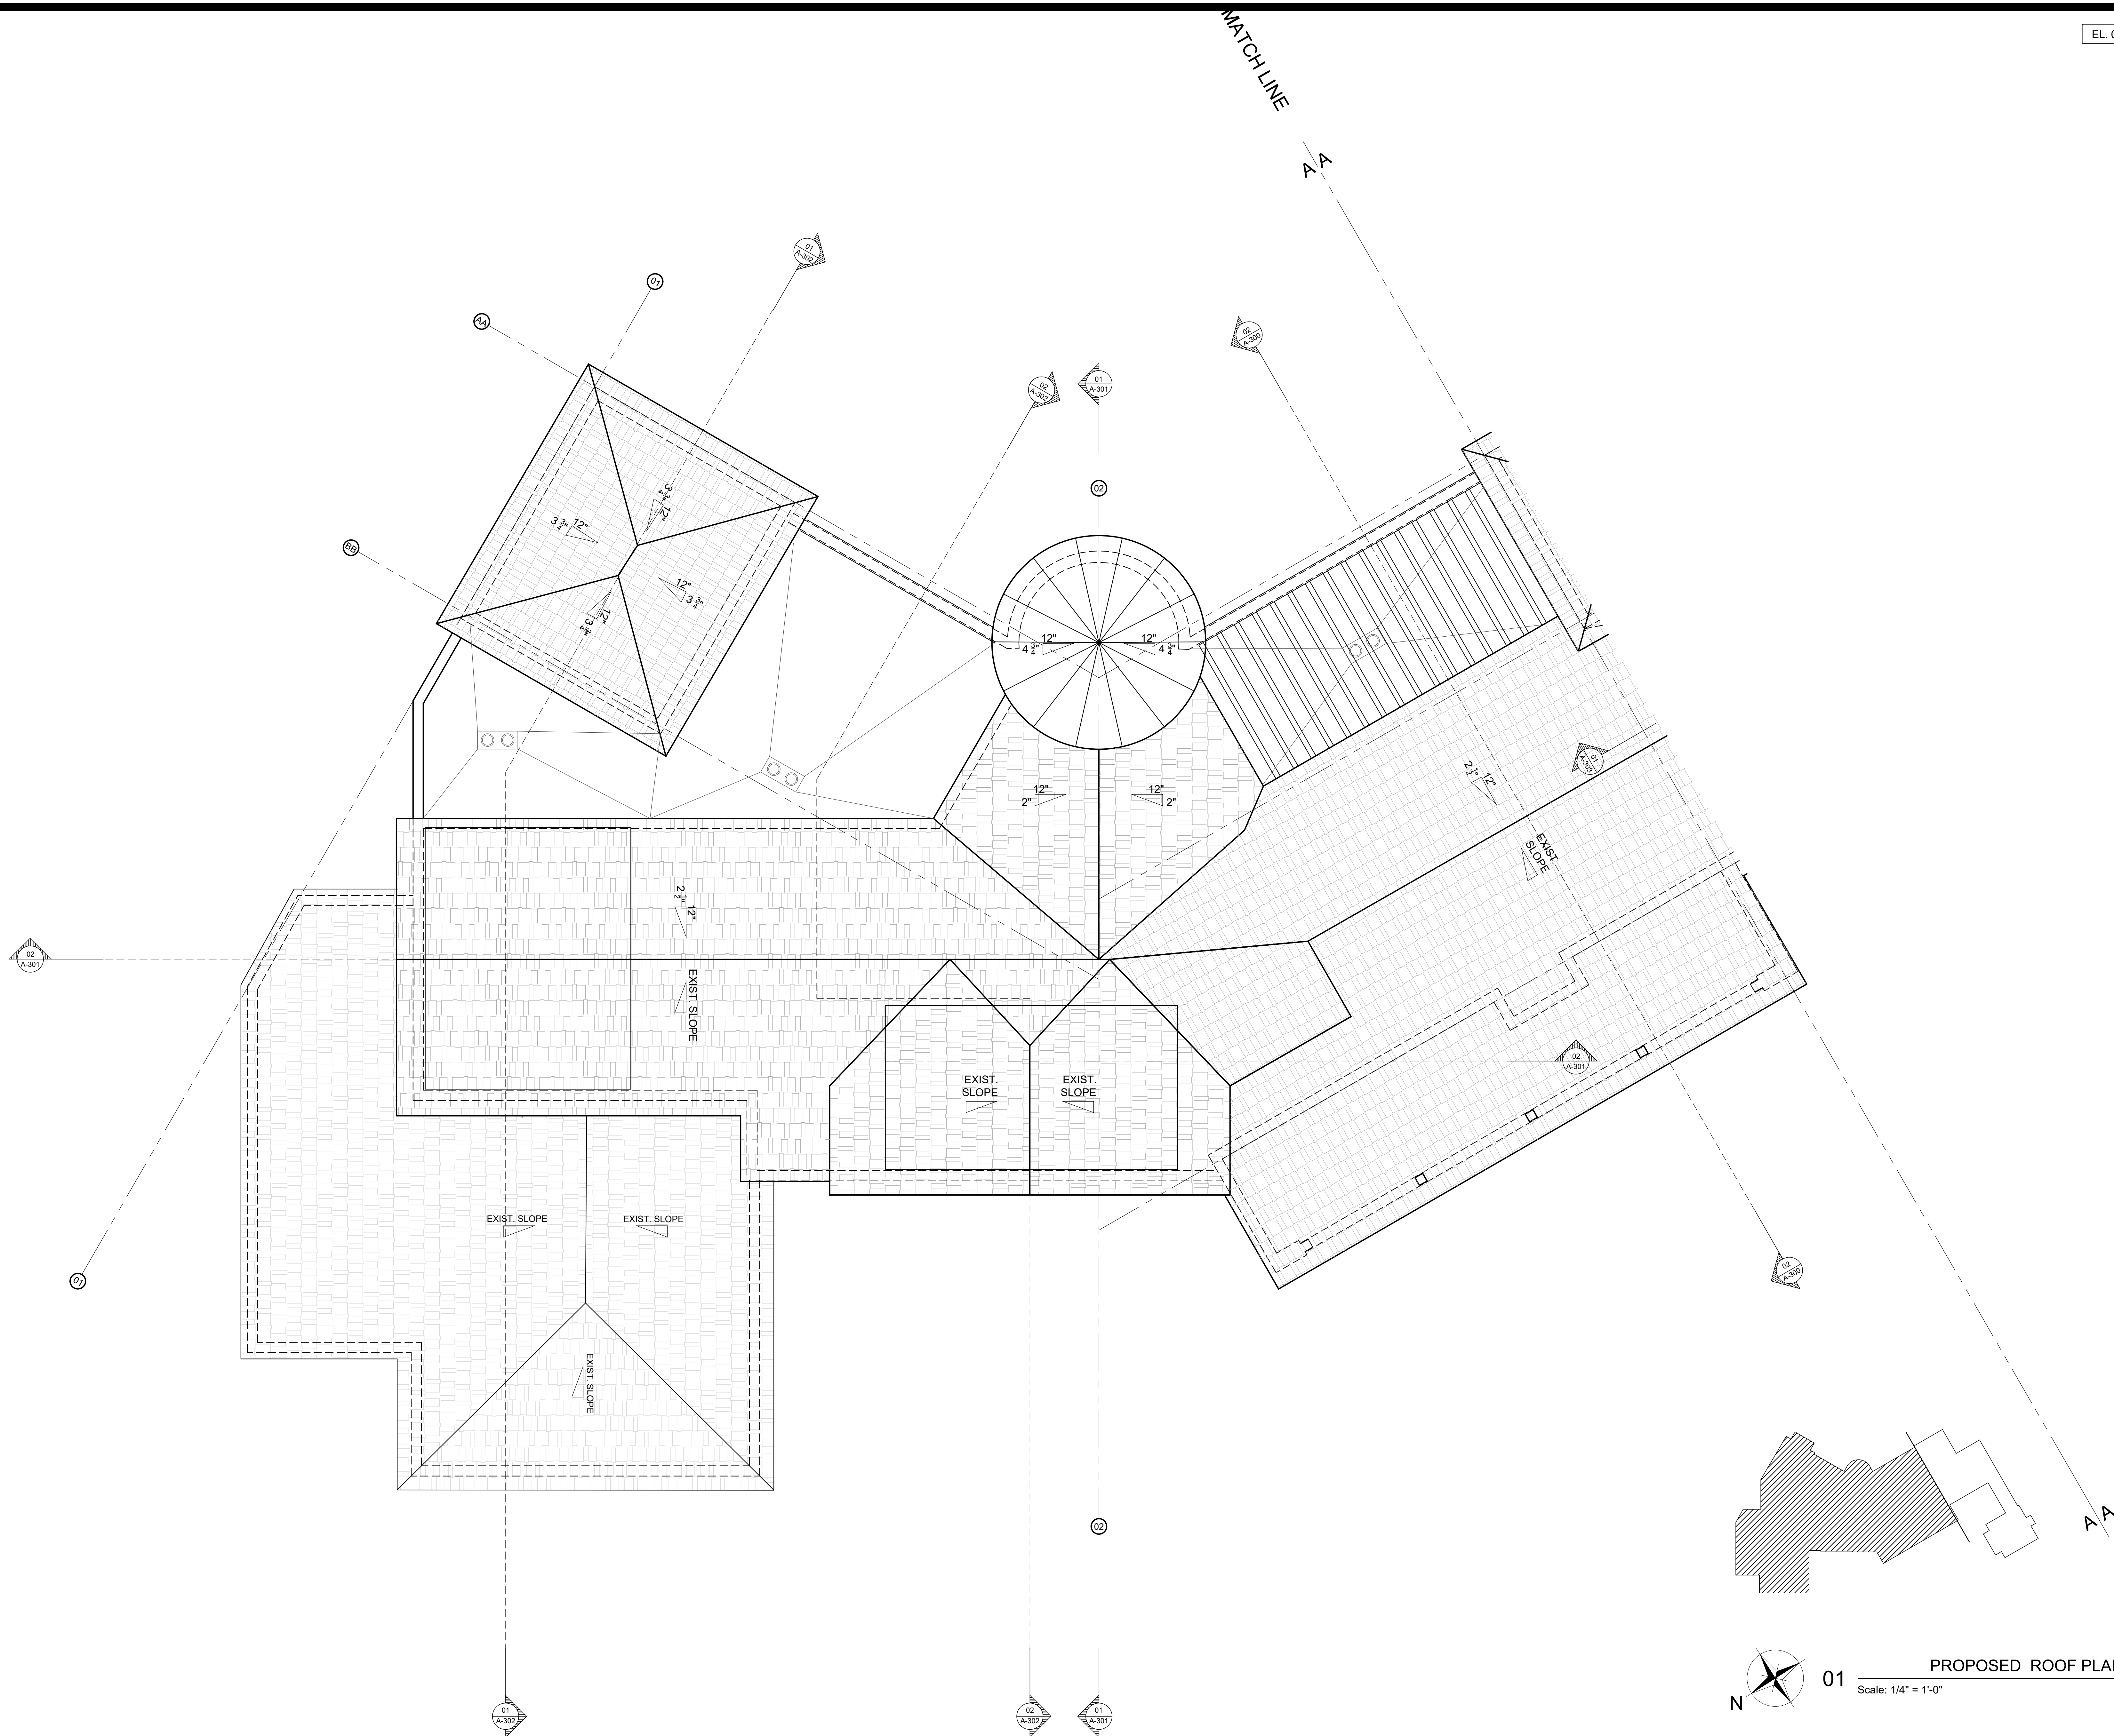

01

PROPOSED ROOF PLAN_PARTIAL

Scale: 1/4" = 1'-0"



SHEET A-103.1 OF 01 COPYRIGHT 2009	TITLE: PROPOSED ROOF PLAN_PARTIAL SCALE: AS NOTED	OWNER CLAUDIO J. ALVAREZ	SANTA MARIA RESIDENCE 4125 SANTA MARIA STREET CORAL GABLES, FLORIDA 33146	ARCHITECTS PORTUONDO PEROTTI ARCHITECTS Architecture - Planning - Interior Design AAC001407 5717 S.W. 8th Street, Miami, Florida 33144, USA Tel: (305) 260-5931 - Fax: (305) 260-5918 http://www.portuondoperotti.com	PROJECT NUMBER: 2016-05 DATE: 04/22/2018 DRAWN BY: LG/JL CHECKED BY: REVISIONS:	DATE: 04/22/2018 BY: LG/JL CHECKED BY: DATE: 04/22/2018 BY: LG/JL CHECKED BY:
--	---	--	---	---	---	---

THE ABOVE FORMAT, TECHNIQUE AND DESIGN ARE THE PROPERTY OF PORTUONDO PEROTTI ARCHITECTS, INC. NO PART THEREOF SHALL BE COPIED, REPRODUCED OR USED WITHOUT THE WRITTEN CONSENT OF THE ARCHITECT.

EL. 0'-0" = 13.625' N.G.V.D.

MATCH LINE

A/A

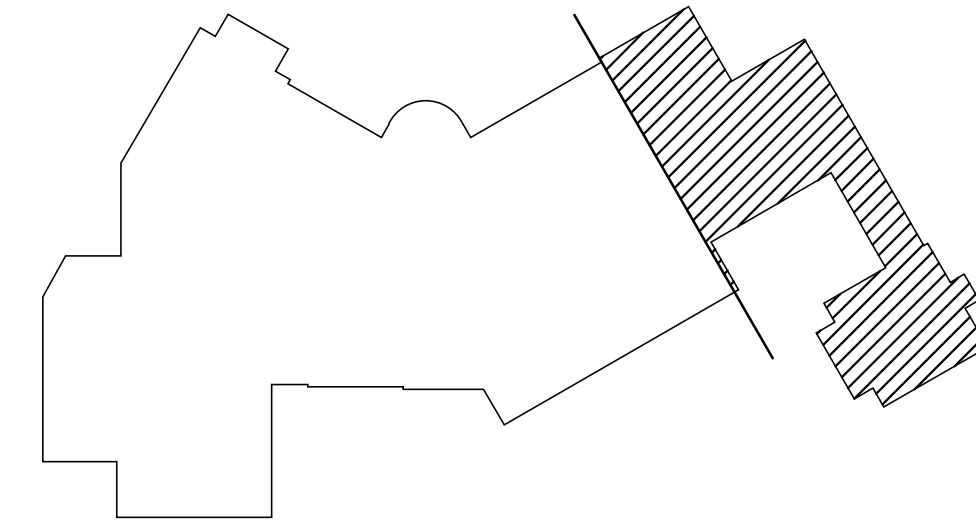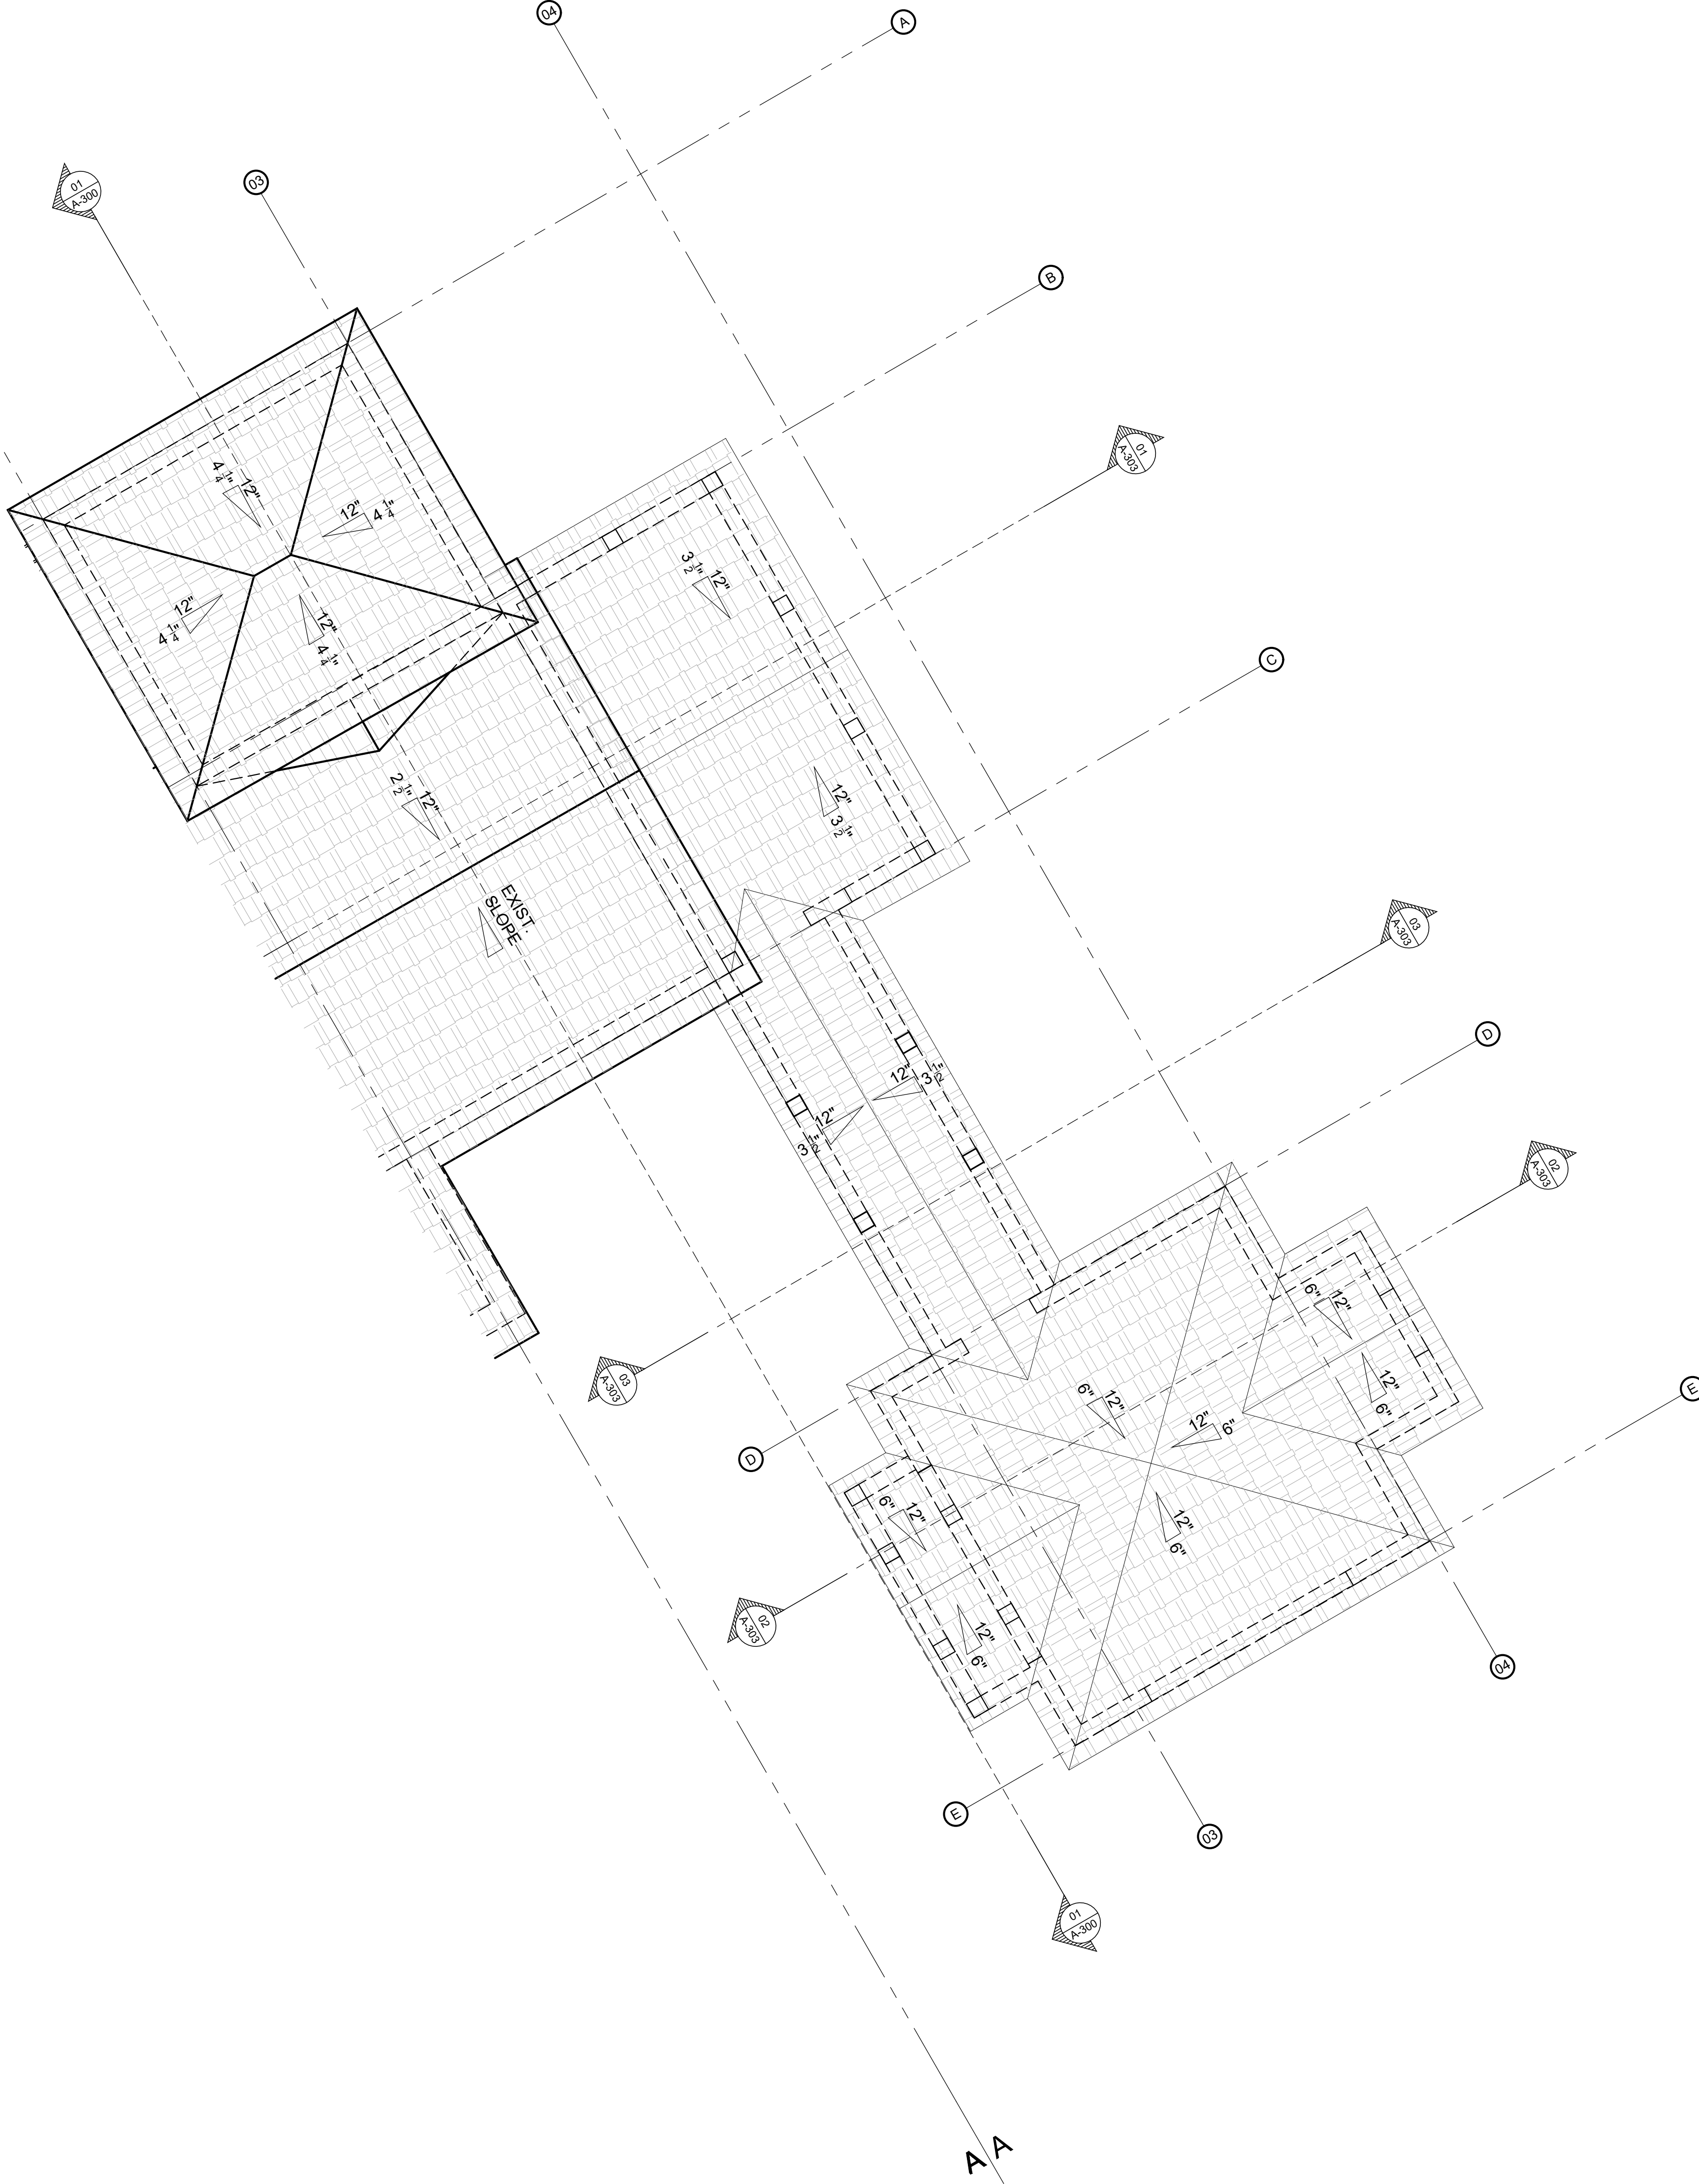

01

PROPOSED ROOF PLAN_PARTIAL

Scale: 1/4" = 1'-0"

SHEET
A-103.2
OF

SCALE
AS NOTED

© COPYRIGHT 2009

TITLE: PROPOSED ROOF PLAN_PARTIAL

OWNER

CLAUDIO J. ALVAREZ

SANTA MARIA RESIDENCE

4125 SANTA MARIA STREET
CORAL GABLES, FLORIDA 33146

ARCHITECTS
PORTUONDO PEROTTI ARCHITECTS

Architecture - Planning - Interior Design
A A C O 0 1 4 0 7

5717 S.W. 8th Street, Miami, Florida 33144, USA
Tel: (305) 260-5931 Fax: (305) 260-5918
http://www.portuondoperotti.com

PROJECT NUMBER:
2016-05

DATE:
05/16/19

DRAWN BY:
LG/JE


CHECKED BY:

REVISIONS:
01 05/16/19 OWNER REQUEST

02 08/23/19 OWNER REQUEST

DO NOT USE FOR CONSTRUCTION

THE ABOVE FORMS, TECHNIQUE AND DESIGN ARE THE PROPERTY OF PORTLANDO PEROUTI ARCHITECTS, INC. NO PART THEREOF SHALL BE COPIED, DISCLOSED TO OTHERS, OR USED WITHOUT THE WRITTEN CONSENT OF THE ARCHITECT

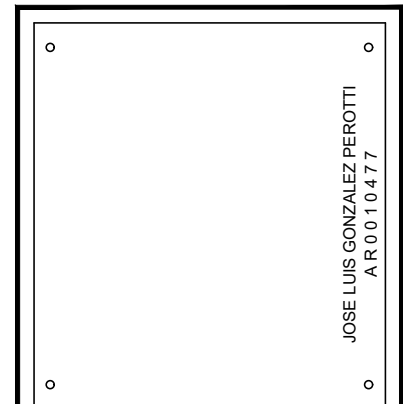

0 0

ARCHITECTS

PORTUONDO PEROTTI ARCHITECTS

Architecture, Planning, Interior Design

AAC001407


5717 S.W. 8th Street, Miami, Florida, 33144, USA
Tel: (305) 260-9331, Fax: (305) 260-9318
<http://www.portuondo-perotti.com>

0 0

Figure 1 is a schematic diagram of the experimental setup. It shows a participant (P) sitting at a table, looking at a screen. The screen displays a 'OWNER' and a 'CLAUDIO I. ALVAREZ' with a '0' next to each. The participant is also looking at a '0' on the table. The setup is labeled 'P' and '0'.

SHEET:
A-100.2
OF
© COPYRIGHT 2009

02 FRONT PEDESTRIAN/ LOW WALL ELEVATION
Scale: 3/4" = 1'-0"

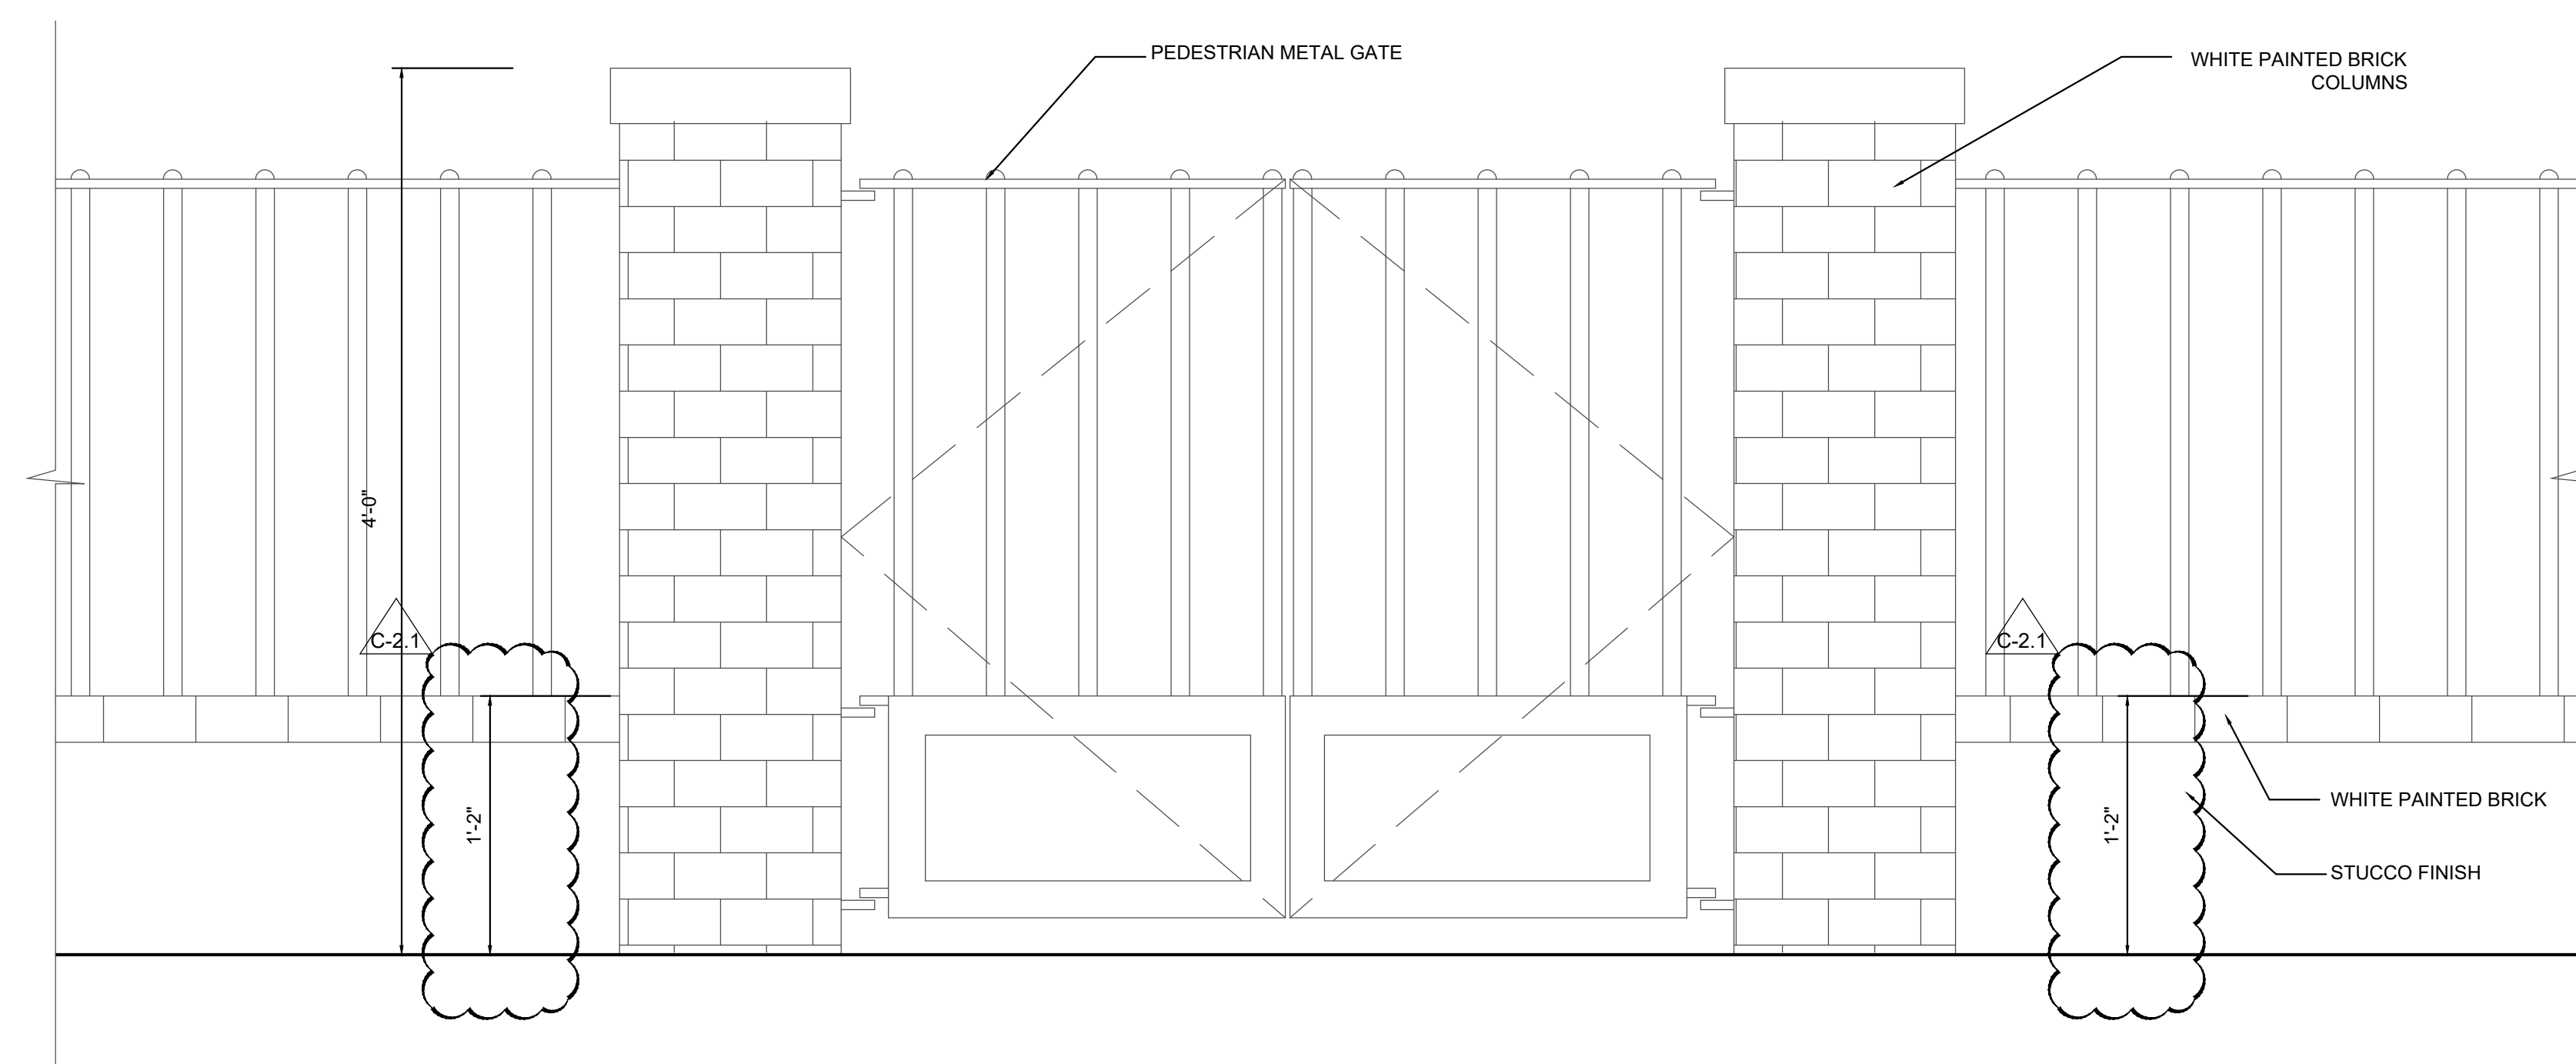

03 LOW WALL SECTION
Scale: 1-1/2" = 1'-0"

PORTUONDO PEROTT
Architecture Planning Interiors

SANTA MARIA RESIDENCE

SITE FRONT LOW WALL

SHEET:

EL. 0'-0" = 13.625' N.G.V.D.

SITE PLAN GENERAL NOTES:

- 01- REFER TO THE RECORDED PLAT FOR INFORMATION RELATED TO THIS PROPERTY.
- 02- SITE TO BE FILED TO GOVERNMENT FLOOD CRITERIA ELEVATION N.G.V.D. OR AN ELEVATION NOT LESS THAN THE HIGHEST APPROVED CROWN ELEVATIONS OF THE ROAD ABUTTING THE PROPERTY.
- 03- LOT WILL BE GRADED SO AS TO PREVENT DIRECT OVERLAND DISCHARGE OF STORM WATER ONTO ADJACENT PROPERTIES.
- 04- REFER TO CIVIL ENGINEERING DRAWINGS FOR SITE GRADING AND DRAINAGE
- 05- REFER TO LEGAL SURVEY FOR SITE GEOMETRY, BOUNDARIES, ELEVATIONS AND LOCATION OF EXISTING ELEMENTS.
- 06- REFER TO LANDSCAPING DRAWINGS FOR LANDSCAPING REQUIREMENTS AND FOR ROAD PATTERNS AND MATERIALS. LANDSCAPING SHALL WILL COMPLY WITH DADE COUNTY LANDSCAPE REQUIREMENT ORD. 98-13 CHAPTER 18A.

- 07- THE FIRST INCH OF RAINWATER WILL BE RETAINED ON PROPERTY.
- 08- PROVIDE TERMITE PROTECTION: AS PER FLORIDA BUILDING CODE - RESIDENTIAL 2014 EDITION, R409.13.5 TERMITE PROTECTION.

ALL BUILDINGS SHALL HAVE A PRE-CONSTRUCTION TREATMENT PROTECTION AGAINST SUBTERRANEAN TERMITES. THE RULES AND LAWS ESTABLISHED BY THE FLORIDA DEPARTMENT OF AGRICULTURE AND CONSUMER SERVICES SHALL BE DEEMED AS APPROVED WITH PRE-CONSTRUCTION SOIL TREATMENT FOR PROTECTION AGAINST SUBTERRANEAN TERMITES. A CERTIFICATE BY THE LICENSED PEST CONTROL COMPANY THAT CONTAINS THE FOLLOWING STATEMENT:


"THE BUILDING HAS RECEIVED A COMPLETE TREATMENT FOR THE PREVENTION OF SUBTERRANEAN TERMITES. TREATMENT IS IN ACCORDANCE WITH RULES AND LAWS ESTABLISHED BY THE FLORIDA DEPARTMENT OF AGRICULTURE AND CONSUMER SERVICES."

NOTES:

- 01 - LANDSCAPING SHALL WILL COMPLY WITH DADE COUNTY LANDSCAPE REQUIREMENT ORD. 98-13 CHAPTER 18A.
- 02 - ALL RAINWATER SHALL BE RETAINED ON PROPERTY. REFER TO CIVIL ENGINEERING DRAWINGS FOR DRAINAGE INFORMATION.


LEGEND

-  BORING/PERCOLATION TEST LOCATION
-  DENOTES EXISTING ELEVATIONS
-  DENOTES PROPOSED ELEVATIONS

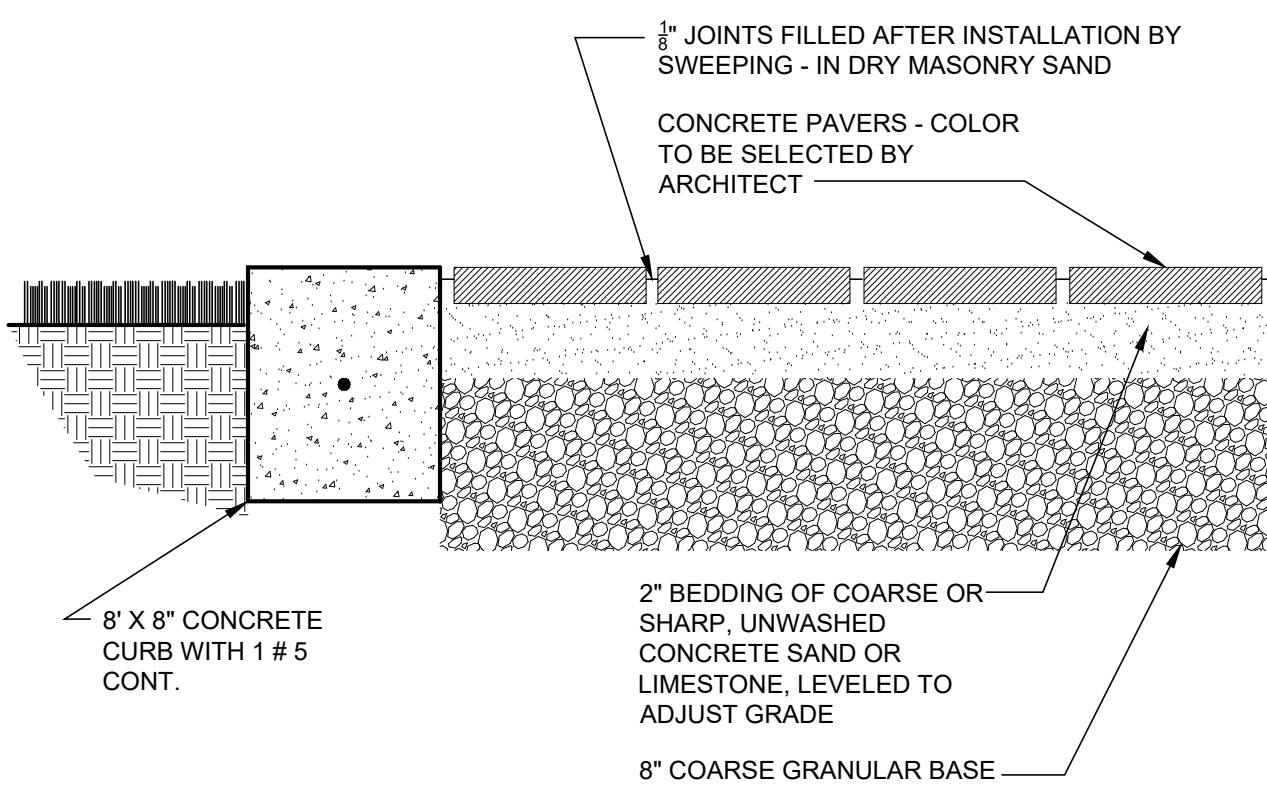

01
3" = 1'-0"

PAVER DETAIL

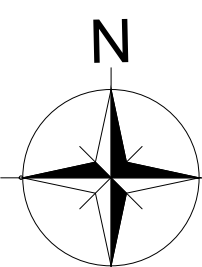

01
Scale: 1/8" = 1'-0"

PROPOSED SITE PLAN

ARCHITECTS
PORTUONDO PEROTTI ARCHITECTS
Architecture - Planning - Interior Design
A A C O 0 1 4 0 7
5717 S.W. 8th Street, Miami, Florida 33144, USA
Tel: (305) 280-5931 - Fax: (305) 280-5918
http://www.portuondo-perotti.com

SANTA MARIA RESIDENCE
4125 SANTA MARIA STREET
CORAL GABLES - FLORIDA - 33146

OWNER


CLAUDIO ALVAREZ

PROPOSED SITE PLAN
TITLE:
SCALE:
AS NOTED


SHEET
A-100
OF
© COPYRIGHT 2009

THE ABOVE FORMAT, TECHNIQUE AND DESIGN ARE THE PROPERTY OF PORTUONDO PEROTTI ARCHITECTS, INC. NO PART THEREOF SHALL BE COPIED, DISCLOSED TO OTHERS, OR USED WITHOUT THE WRITTEN CONSENT OF THE ARCHITECT.

EL. 0'-0" = 13.625' N.G.V.D.

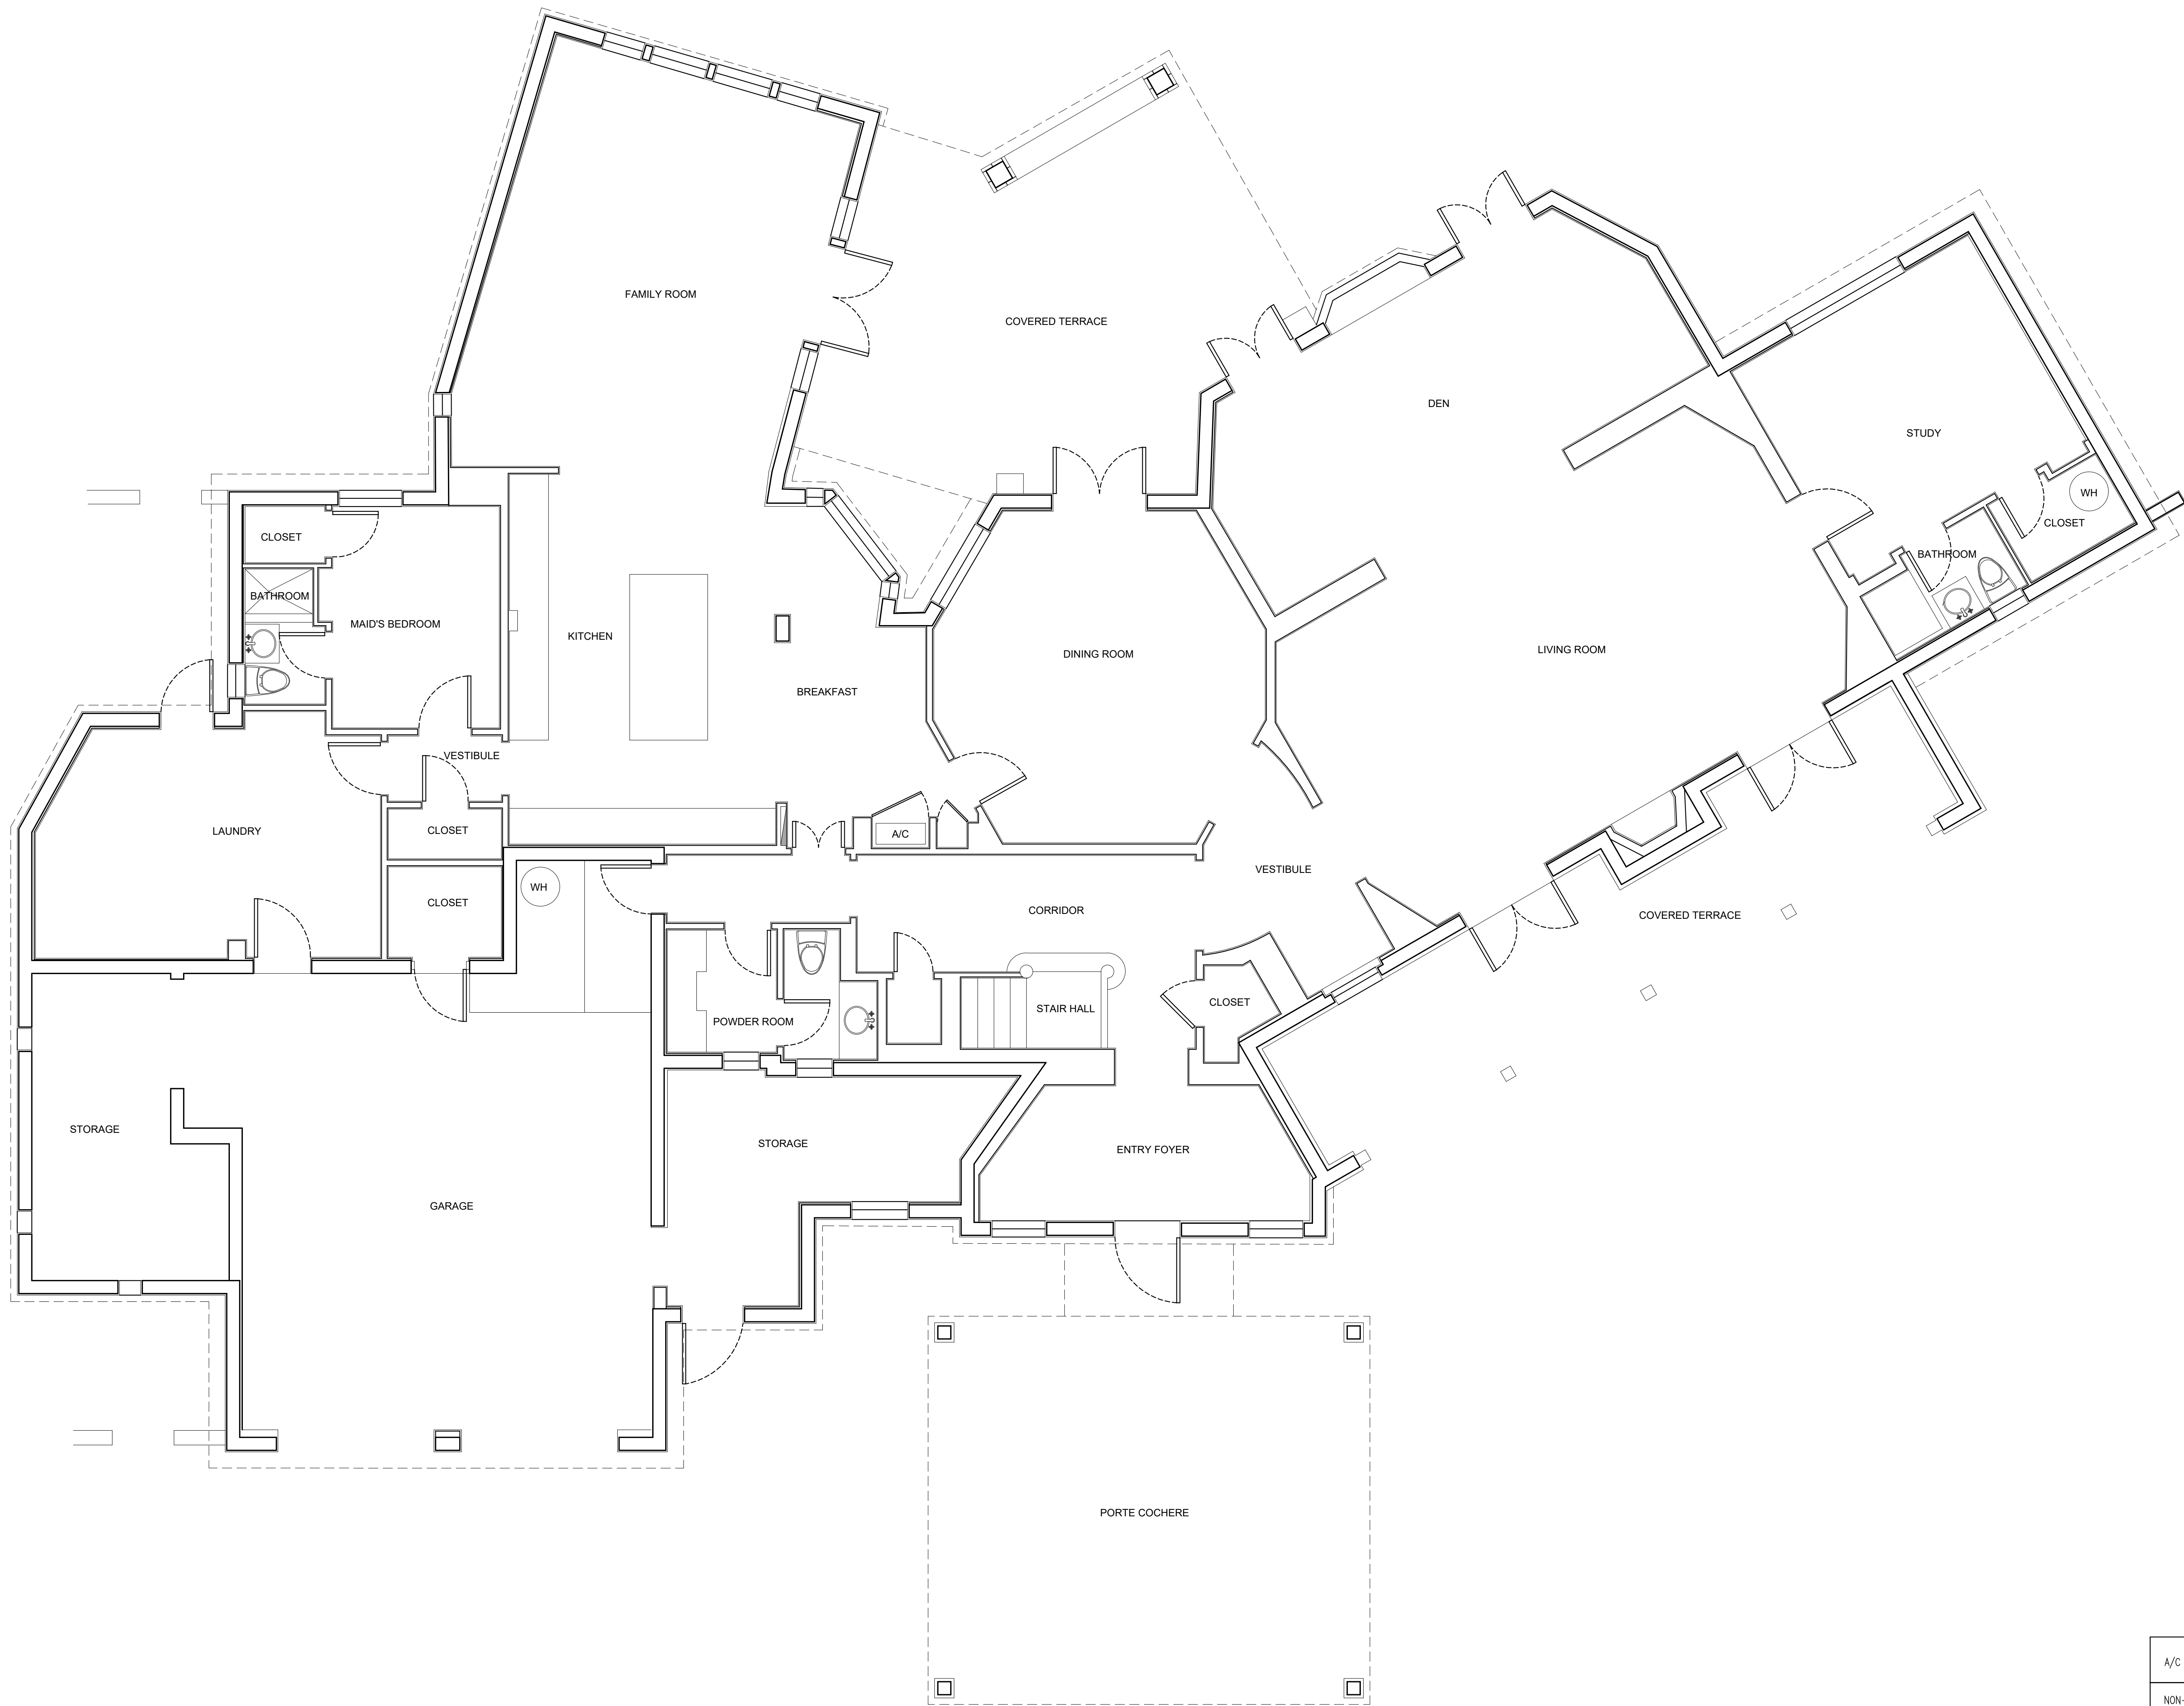

A/C SPACE	3,299 SF
NON-A/C SPACE	2,155 SF

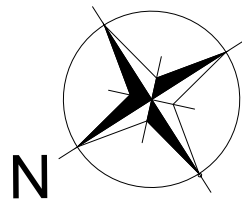

01

Scale: 1/4" = 1'-0"

GROUND FLOOR PLAN

TITLE: GROUND FLOOR PLAN

SCALE: AS NOTED

SHEET A-101

OF

© COPYRIGHT 2009

SANTA MARIA RESIDENCE

4125 SANTA MARIA STREET
CORAL GABLES, FLORIDA 33146

ARCHITECTS

PORTUONDO PEROTTI ARCHITECTS

Architecture - Planning - Interior Design

AAC001407

5717 S.W. 8th Street, Miami, Florida 33144, USA

Tel: (305) 260-5931 Fax: (305) 260-5918

http://www.portuondoperotti.com

REVISIONS:

PROJECT NUMBER:

DATE:

DRAWN BY:

CHECKED BY:


2016.05

04/22/2018


LG/JL

DO NOT SCALE
A-101-1-1-1

EL. 0'-0" = 13.625' N.G.V.D.

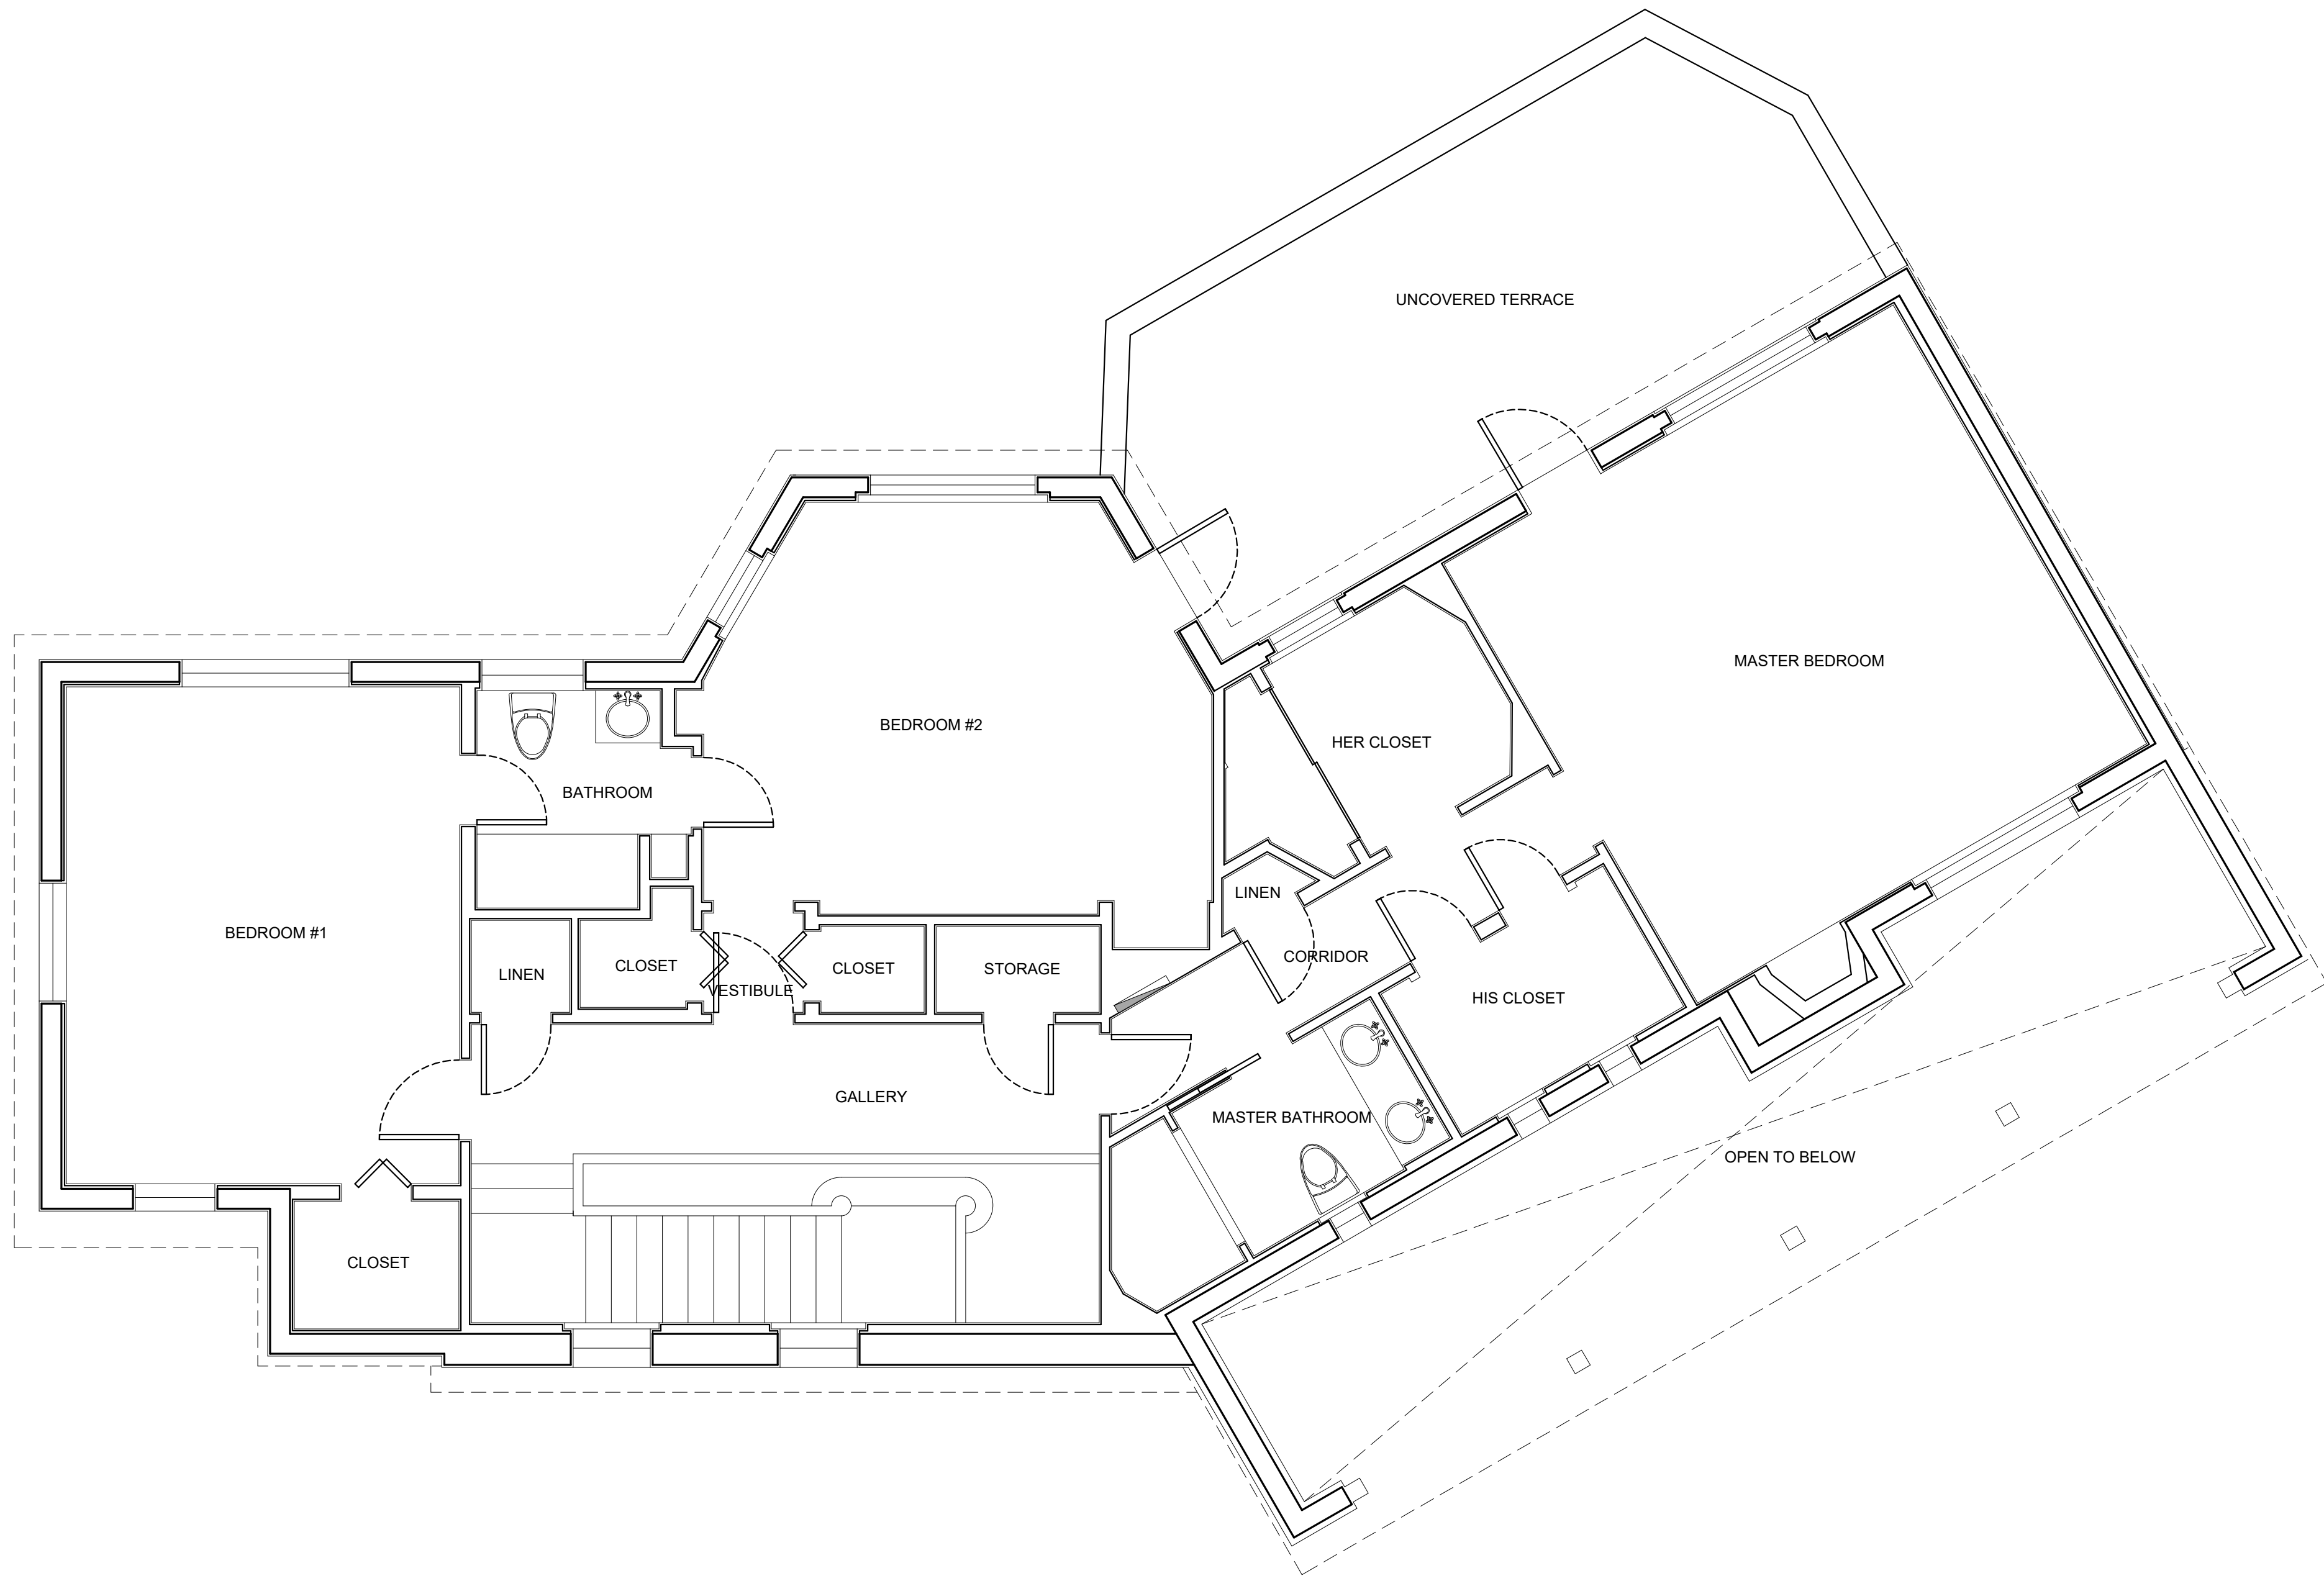

A/C SPACE	1,607 SF
NON-A/C SPACE	301 SF

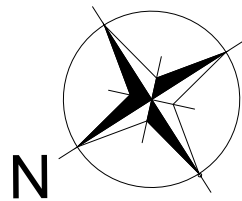

01

Scale: 1/4" = 1'-0"

SECOND FLOOR PLAN

SHEET
A-102
OF

© COPYRIGHT 2009

TITLE: SECOND FLOOR PLAN

SCALE: AS NOTED

OWNER

CLAUDIO J. ALVAREZ

SANTA MARIA RESIDENCE

4125 SANTA MARIA STREET
CORAL GABLES, FLORIDA 33146

ARCHITECTS
PORTUONDO PEROTTI ARCHITECTS

Architecture, Planning, Interior Design

AAC001407

5717 S.W. 8th Street, Miami, Florida 33144, USA
Tel: (305) 260-5931 Fax: (305) 260-5918
http://www.portuondoperotti.com

PROJECT NUMBER: 2016-05

DATE: 04/22/2018

DRAWN BY: LG/JL

CHECKED BY:


REVISIONS:

DO NOT SCALE FROM THIS SHEET
A-102 (A-102)

THIS DRAWING IS THE PROPERTY OF PORTUONDO PEROTTI ARCHITECTS, INC. NO PART THEREOF SHALL BE COPIED, REPRODUCED, OR USED WITHOUT THE WRITTEN CONSENT OF THE ARCHITECT.

EROTTI

REFER TO SHEET A-104.2
FOR ENLARGED FLOOR
PLAN

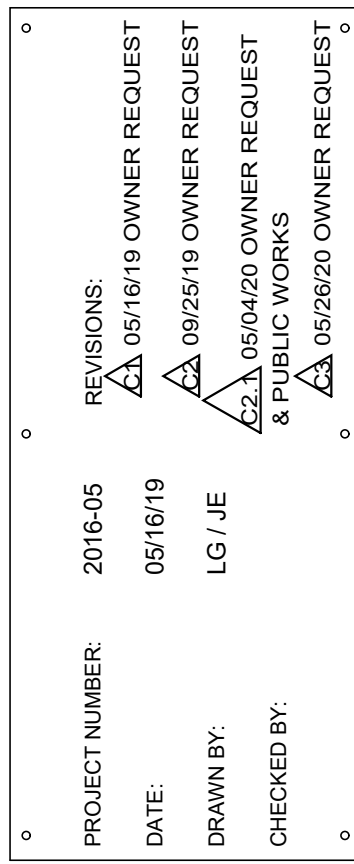

ARCHITECTS
PORTUONDO PEROTTI ARCHITECTS
Architecture · Planning · Interior Design
AAC001407
5717 S.W. 8th Street, Miami, Florida 33144, USA
Tel: (305) 260-9331 Fax: (305) 260-9318
<http://www.portuondo-perotti.com>

SANTA MARIA RESIDENCE



4125 SANTA MARIA STREET
CORAL GABLES, FLORIDA, 33146

OWNER	CLAUDIO I. ALVARADO
-------	---------------------

SCALE: AS NOTED



TITLE: MAIN LEVEL PROPOSED RCP_OVERALL



© COPYRIGHT 2009

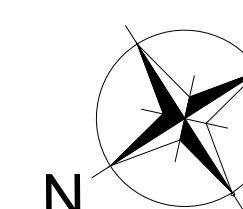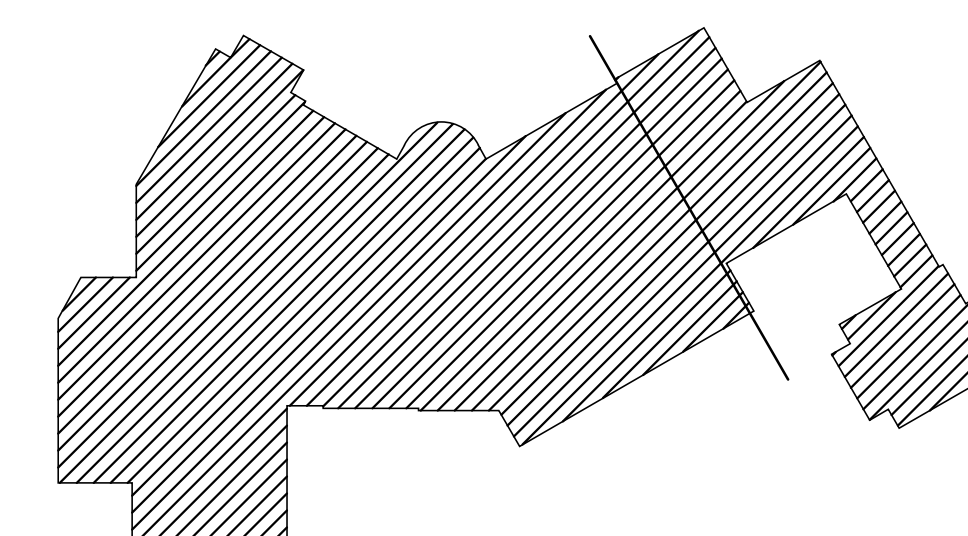

01 MAIN LEVEL PROPOSED RCP_OVERALL
Scale: 3/16" = 1'-0"

	1	2	
1	1	2	3	
2	2	4	6	
3	3	6	9	
4	4	8	12	
5	5	10	15	

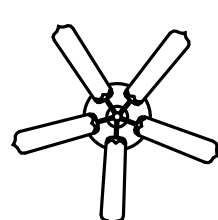 LEGEND		
MARK	SYMBOL	DESCRIPTION
A		SURFACE MOUNT FLUORESCENT FIXTURE
B		UNDER CABINET FIXTURE
C		RECESSED FIXTURE
D		SURFACE-MOUNT FIXTURE
E		WALL SCONCE
F		LINEAR A/C DIFFUSER
G		STANDARD A/C DIFFUSER
H		EXHAUST FAN
I		JUNCTION BOX
J		VAPOR PROOF FIXTURE
K		CEILING FAN
L		WALL LINEAR A/C DIFFUSER
M		A/C RETURN GRILL
N		ADJUSTABLE RECESSED FIXTURE
O		JAMB SWITCH
P		CLOCK OUTLET
NOTES: - REFER TO ROOM FINISH SCHEDULE ON SHEET A-601 FOR FINISHES. - REFER TO INTERIOR DESIGN DRAWINGS FOR COORDINATION OF MILLWORKS, TRIMS, M.E.P., ETC. - REFER TO INTERIOR DESIGN DRAWINGS FOR CEILING PROFILES & DIMENSIONS. - REFER TO MECHANICAL DRAWINGS FOR DIFFUSER & FOR SPECIFICATIONS.		

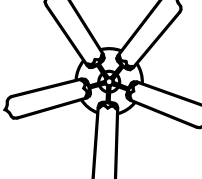 LEGEND		
MARK	SYMBOL	DESCRIPTION
A		SURFACE MOUNT FLUORESCENT FIXTURE
B		UNDER CABINET FIXTURE
C		RECESSED FIXTURE
D		SURFACE-MOUNT FIXTURE
E		WALL SCONCE
F		LINEAR A/C DIFFUSER
G		STANDARD A/C DIFFUSER
H		EXHAUST FAN
I		JUNCTION BOX
J		VAPOR PROOF FIXTURE
K		CEILING FAN
L		WALL LINEAR A/C DIFFUSER
M		A/C RETURN GRILL
N		ADJUSTABLE RECESSED FIXTURE
O		JAMB SWITCH
P		CLOCK OUTLET

NOTES:			
1. REFER TO ROOM FINISH SCHEDULE ON SHEET A-601 FOR FINISHES.			
2. REFER TO INTERIOR DESIGN DRAWINGS FOR COORDINATION OF MILLWORKS, TRIMS, M.E.P., ETC.			
3. REFER TO INTERIOR DESIGN DRAWINGS FOR CEILING PROFILES & DIMENSIONS.			
4. REFER TO MECHANICAL DRAWINGS FOR DIFFUSER & FOR SPECIFICATIONS.			

JOSE LUIS GONZALEZ PEROTTI
AR0010477

PROJECT NUMBER:	2016-05	REVISIONS:	05/16/19 OWNER REQUEST
DATE:	05/16/19		09/25/19 OWNER REQUEST
DRAWN BY:	LG / JE		05/04/20 OWNER REQUEST & PUBLIC WORKS
CHECKED BY:			05/26/20 OWNER REQUEST

PORTUONDO PEROTTI ARCHITECTS
ARCHITECTS
Architecture • Planning • Interior Design
AAC001407
5717 S.W. 8th Street, Miami, Florida 33144, USA
Tel.: (305) 260-9331 • Fax: (305) 260-9318
<http://www.portuondo-perotti.com>

SANTA MARIA RESIDENCE
4125 SANTA MARIA STREET
CORAL GABLES · FLORIDA · 33146

Year	OWNER (Solid line)	CLAUDIO L. ALVAREZ (Dashed line)
1980	0	0
1985	0	0
1990	0	0
1995	0	0
2000	0	0
2005	0	0
2010	0	0

TITLE: MAIN LEVEL PROPOSED RCP_PARTIAL

SCALE: AS NOTED

SHEET: A-104.2 OF 10

© COPYRIGHT 2009

THE ABOVE FORMAT, TECHNIQUE AND DESIGN ARE THE PROPERTY OF PORTUONDO PEROTTI ARCHITECTS, INC. NO PART THEREOF SHALL BE COPIED, DISCLOSED TO OTHERS, OR USED WITHOUT THE WRITTEN CONSENT OF THE ARCHITECT



EL. 0'-0" = 13.625' N.G.V.D.

REFER TO SHEET A-105.1
FOR ENLARGED FLOOR
PLAN

REFER TO SHEET A-105.2
FOR ENLARGED FLOOR
PLAN

MATCH LINE
A-A

A-A

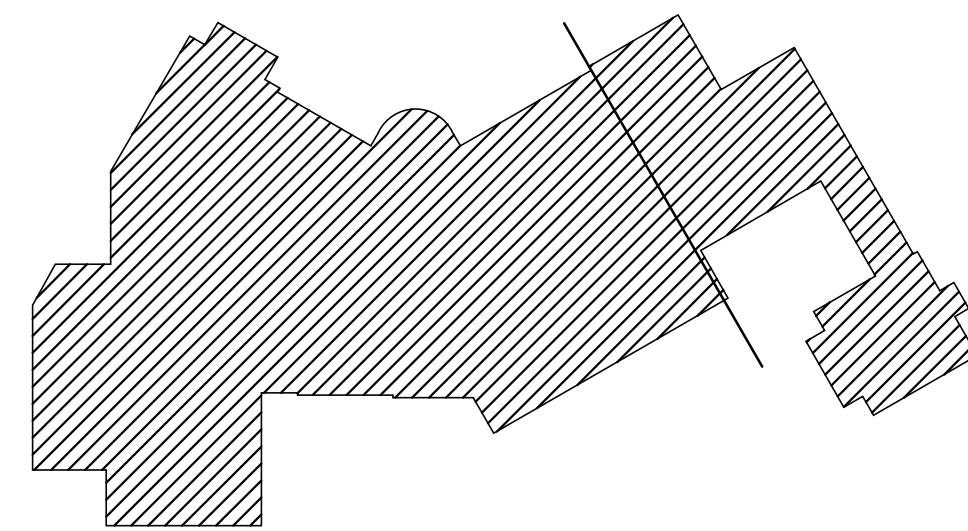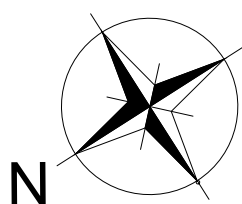

01 UPPER LEVEL PROPOSED RCP_OVERALL
Scale: 3/16" = 1'-0"

SHEET
A-105.0
OF

© COPYRIGHT 2009

TITLE: UPPER LEVEL PROPOSED RCP_OVERALL

SCALE:
AS NOTED

OWNER

CLAUDIO J. ALVAREZ

SANTA MARIA RESIDENCE

4125 SANTA MARIA STREET
CORAL GABLES, FLORIDA 33146

ARCHITECTS
PORTUONDO PEROTTI ARCHITECTS

Architecture - Planning - Interior Design
A A C O 0 1 4 0 7

5717 S.W. 8th Street, Miami, Florida 33144, USA
Tel: (305) 290-1931 Fax: (305) 290-1918
http://www.portuondoperotti.com

PROJECT NUMBER:
2016-05

DATE:
05/16/19

DRAWN BY:
LG/JE

REVISIONS:
2016-05

05/16/19

05/16/19

05/16/19

05/16/19

05/16/19


05/16/19

05/16/19

05/16/19

EL. 0'-0" = 13.625' N.G.V.D.

LEGEND		
MARK	SYMBOL	DESCRIPTION
A		SURFACE MOUNT FLUORESCENT FIXTURE
B		UNDER CABINET FIXTURE
C		RECESSED FIXTURE
D		SURFACE-MOUNT FIXTURE
E		WALL SCONCE
F		LINEAR A/C DIFFUSER
G		STANDARD A/C DIFFUSER
H		EXHAUST FAN
I		JUNCTION BOX
J		VAPOR PROOF FIXTURE
K		CEILING FAN
L		WALL LINEAR A/C DIFFUSER
M		A/C RETURN GRILL
N		ADJUSTABLE RECESSED FIXTURE
O		JAMB SWITCH
P		CLOCK OUTLET
NOTES:		
1. REFER TO ROOM FINISH SCHEDULE ON SHEET A-601 FOR FINISHES.		
2. REFER TO INTERIOR DESIGN DRAWINGS FOR COORDINATION OF MILLWORKS, TRIMS, M.E.P., ETC.		
3. REFER TO INTERIOR DESIGN DRAWINGS FOR CEILING PROFILES & DIMENSIONS.		
4. REFER TO MECHANICAL DRAWINGS FOR DIFFUSER & FOR SPECIFICATIONS.		

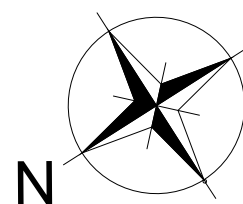

01 UPPER LEVEL PROPOSED RCP_PARTIAL
Scale: 1/4" = 1'-0"

SHEET
A-105.1
OF

© COPYRIGHT 2009

TITLE: UPPER LEVEL PROPOSED RCP_PARTIAL
SCALE: AS NOTED

OWNER
CLAUDIO / ALVAREZ

SANTA MARIA RESIDENCE
4125 SANTA MARIA STREET
CORAL GABLES, FLORIDA 33146

ARCHITECTS
PORTUONDO PEROTTI ARCHITECTS
Architecture, Planning, Interior Design
A A C O 1 4 0 7
5717 S.W. 8th Street, Miami, Florida 33144, USA
Tel: (305) 290-5931 Fax: (305) 290-5918
http://www.portuondoperotti.com

REVISIONS:
2016-05
PROJECT NUMBER:
DATE:
DRAWN BY:
CHECKED BY:
05/16/19
LG/JE
05/16/19 OWNER REQUEST
05/16/19 OWNER REQUEST
05/16/19 OWNER REQUEST
05/16/19 OWNER REQUEST

THE ABOVE FORMAT, TECHNIQUE AND DESIGN ARE THE PROPERTY OF PORTUONDO PEROTTI ARCHITECTS, INC. NO PART THEREOF SHALL BE COPIED, DISCLOSED TO OTHERS, OR USED WITHOUT THE WRITTEN CONSENT OF THE ARCHITECT.

MATCH LINE

A-A

A-A

02

02
A-302

01
A-301

01
A-302

01
A-300

01
A-300

01
A-300

02
A-302

01
A-302


02



04

02

02
A-301


EL. 0'-0" = 13.625' N.G.V.D

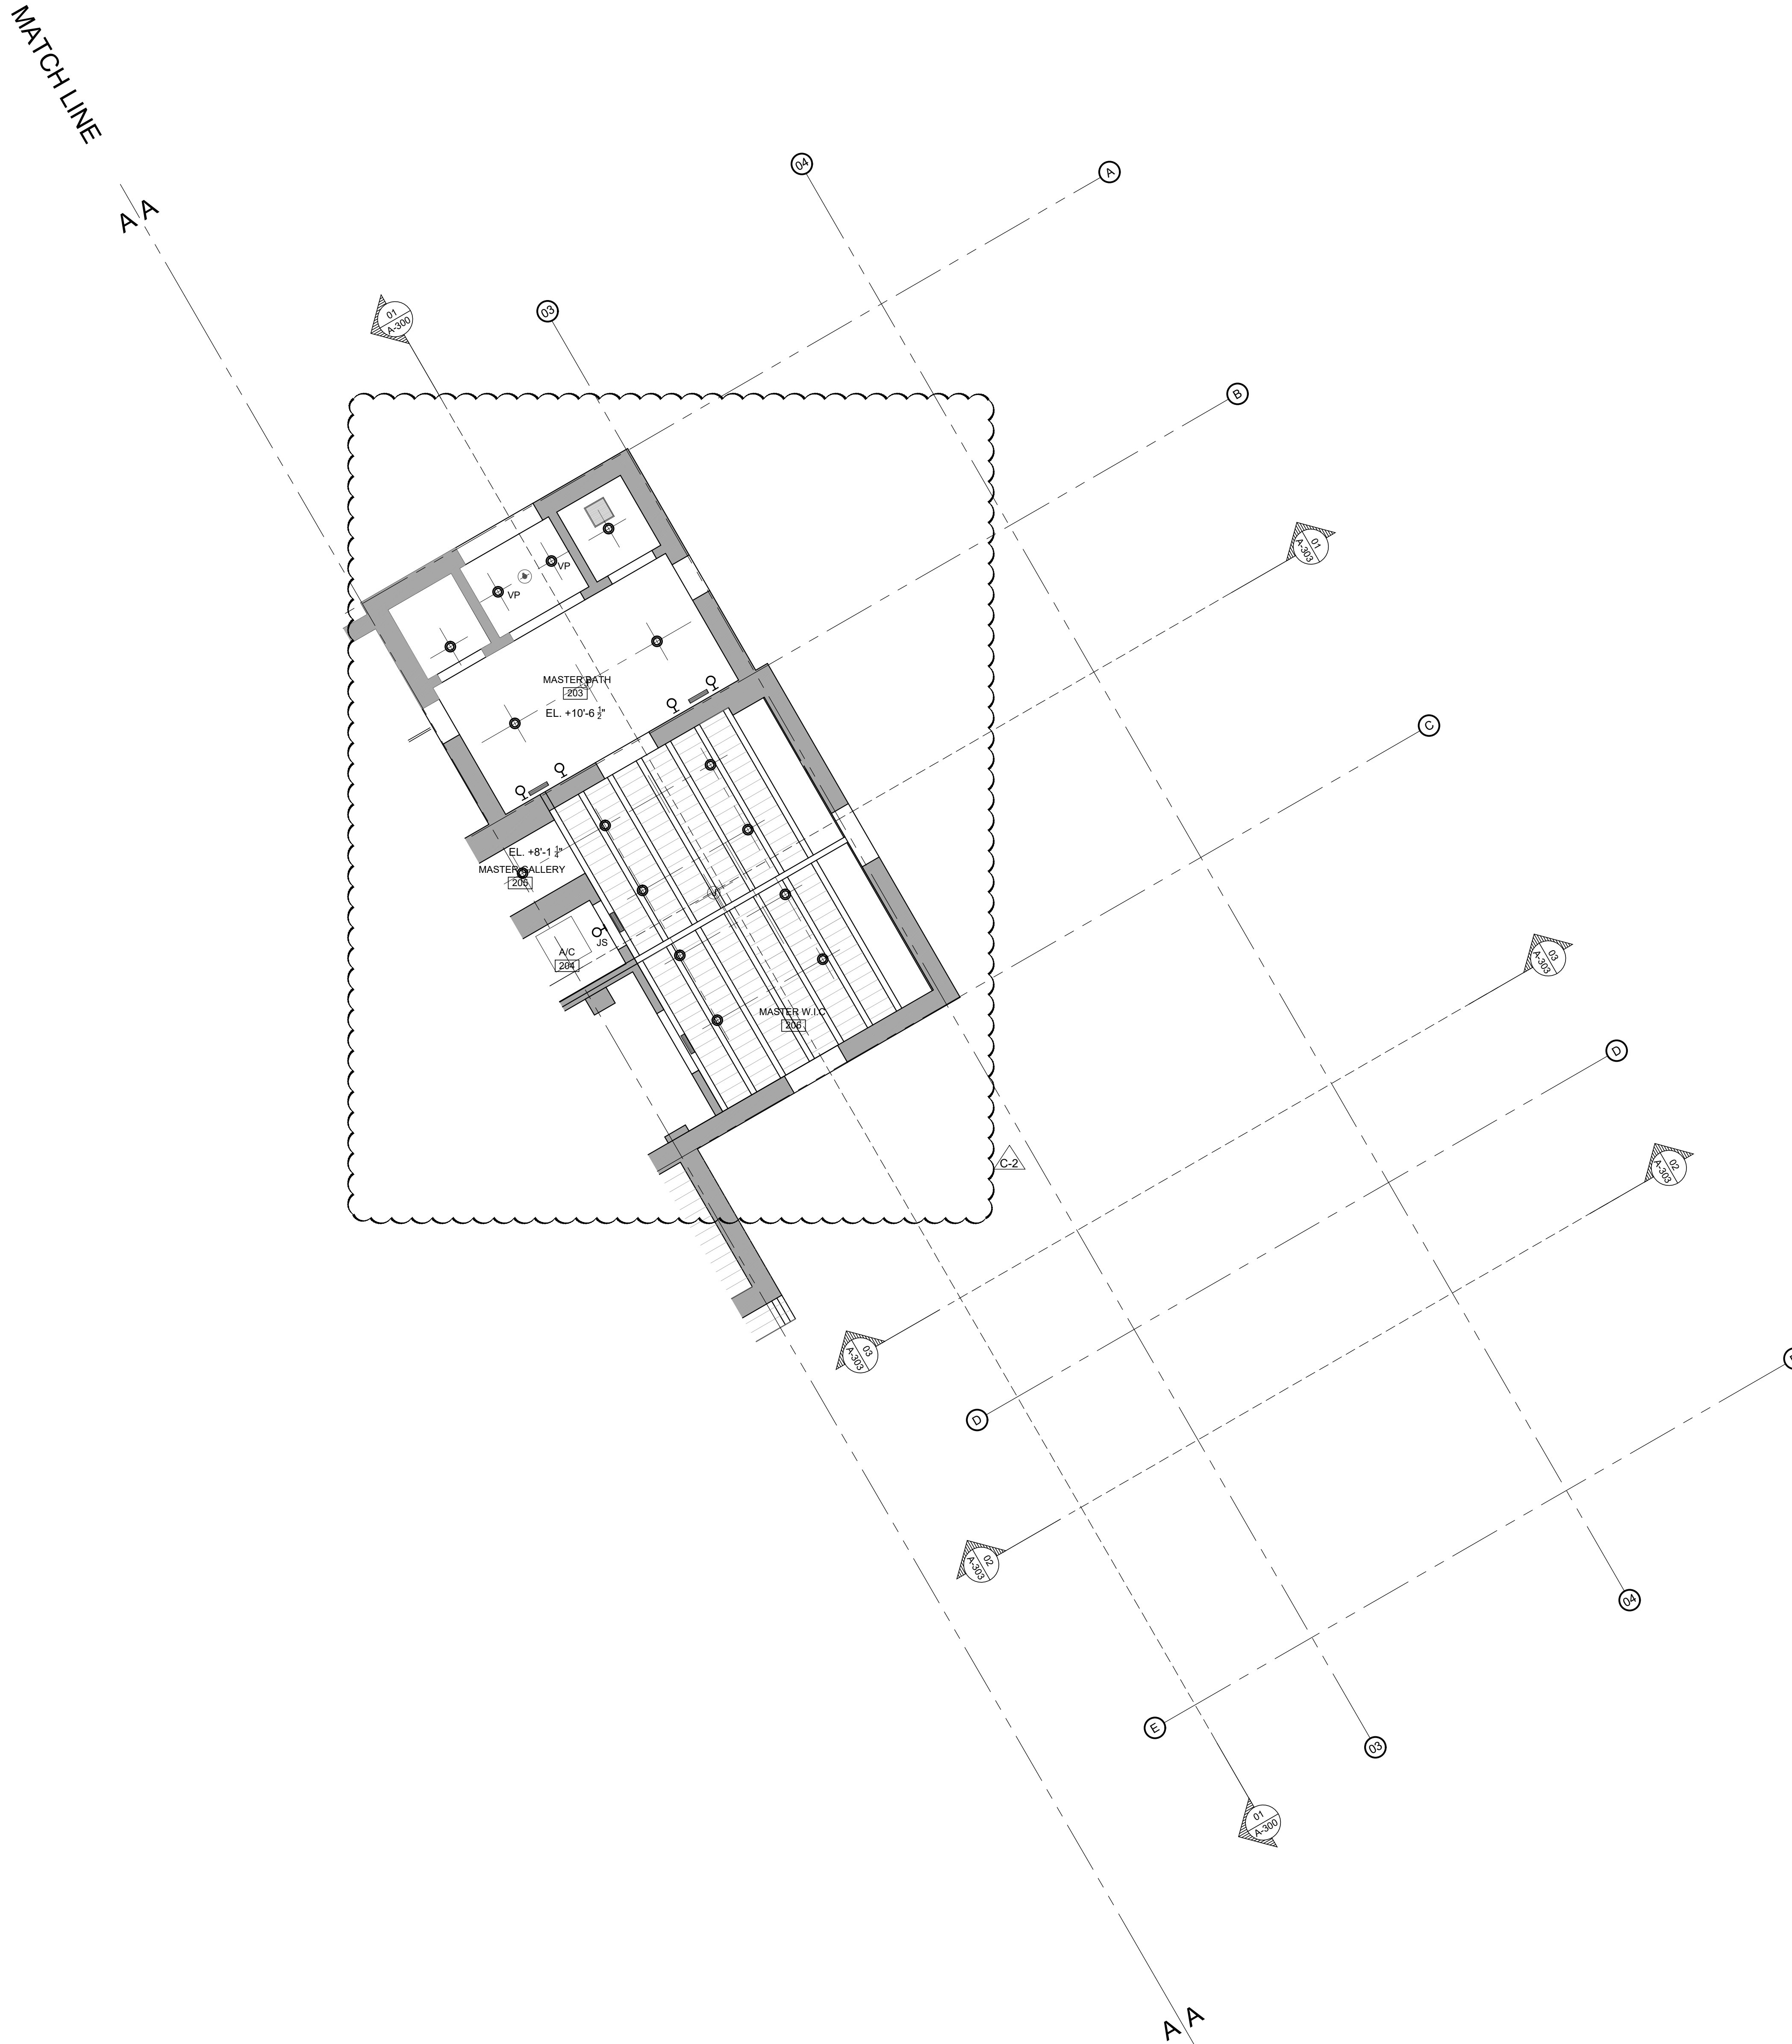

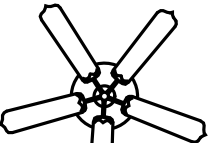 LEGEND		
MARK	SYMBOL	DESCRIPTION
A		SURFACE MOUNT FLUORESCENT FIXTURE
B		UNDER CABINET FIXTURE
C		RECESSED FIXTURE
D		SURFACE-MOUNT FIXTURE
E		WALL SCONCE
F		LINEAR A/C DIFFUSER
G		STANDARD A/C DIFFUSER
H		EXHAUST FAN
I		JUNCTION BOX
J	 VP	VAPOR PROOF FIXTURE
K		CEILING FAN
L		WALL LINEAR A/C DIFFUSER
M		A/C RETURN GRILL
N		ADJUSTABLE RECESSED FIXTURE
O	 JS	JAMB SWITCH
P	 CO	CLOCK OUTLET
NOTES:		
1. REFER TO ROOM FINISH SCHEDULE ON SHEET A-601 FOR FINISHES. 2. REFER TO INTERIOR DESIGN DRAWINGS FOR COORDINATION OF MILLWORKS, TRIMS, M.E.P. ETC. 3. REFER TO INTERIOR DESIGN DRAWINGS FOR CEILING PROFILES & DIMENSIONS. 4. REFER TO MECHANICAL DRAWINGS FOR DIFFUSER & FOR SPECIFICATIONS.		

NOTES:


1. REFER TO ROOM FINISH SCHEDULE ON SHEET A-601 FOR FINISHES
2. REFER TO INTERIOR DESIGN DRAWINGS FOR COORDINATION OF MILLWORKS, TRIMS, M.E.P., ETC.
3. REFER TO INTERIOR DESIGN DRAWINGS FOR CEILING PROFILES & DIMENSIONS.
4. REFER TO MECHANICAL DRAWINGS FOR DIFFUSER & FOR SPECIFICATIONS.

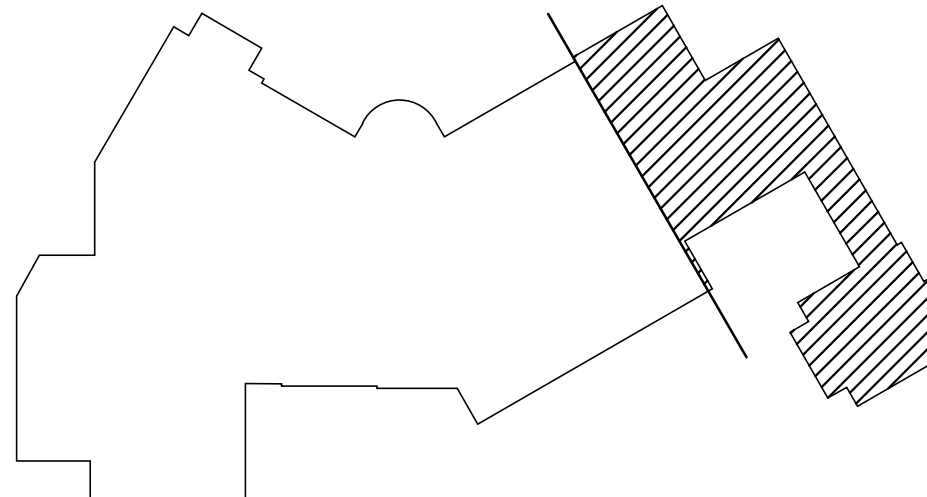



01 SECOND LEVEL RCP_PARTIAL
Scale: 1/4" = 1'-0"

SHEET A-105.2	TITLE SECOND LEVEL PROPOSED RCP_PARTIAL	OWNER CLAUDIO J. ALVAREZ	SANTA MARIA RESIDENCE 4125 SANTA MARIA STREET CORAL GABLES, FLORIDA 33146	ARCHITECTS PORTUONDO PEROTTI ARCHITECTS A A C 0 0 1 4 0 7 5717 SW 8th Street Miami, Florida 33144 USA Tel: (305) 360-8331 Fax: (305) 390-1918 http://www.ppa-architects.com	REVISIONS: Δ Δ 05/16/19 OWNER REQUEST Δ 05/25/19 OWNER REQUEST Δ 06/04/20 OWNER REQUEST Δ 06/26/20 OWNER REQUEST LG / JE	PROJECT NUMBER 2016-06 DATE 05/16/19 DRAWN BY LG / JE CHECKED BY:	JOSÉ LUIS ORTIZALES PEROTTI AIA 0513477
-------------------------	--	-----------------------------	--	---	---	---	--

EL. 0'-0" = 13.625' N.G.V.D.

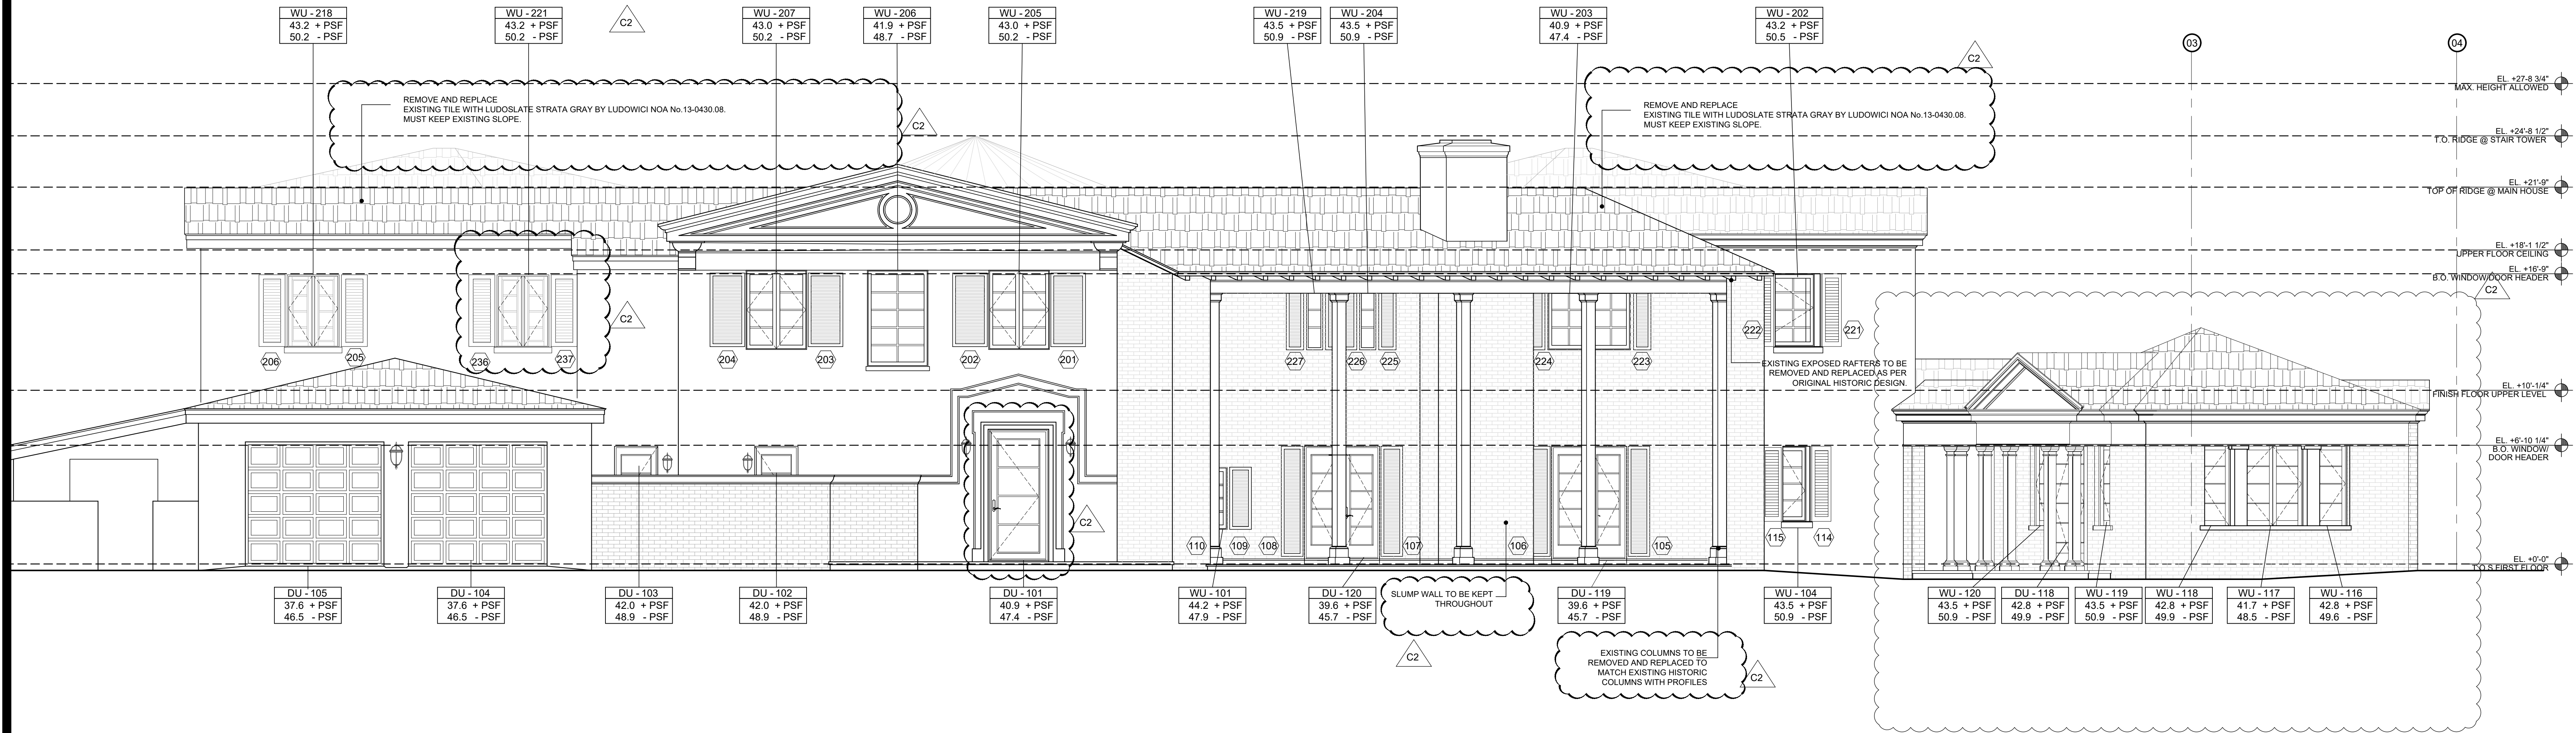


01 PROPOSED FRONT ELEVATION
Scale: 1/4" = 1'-0"

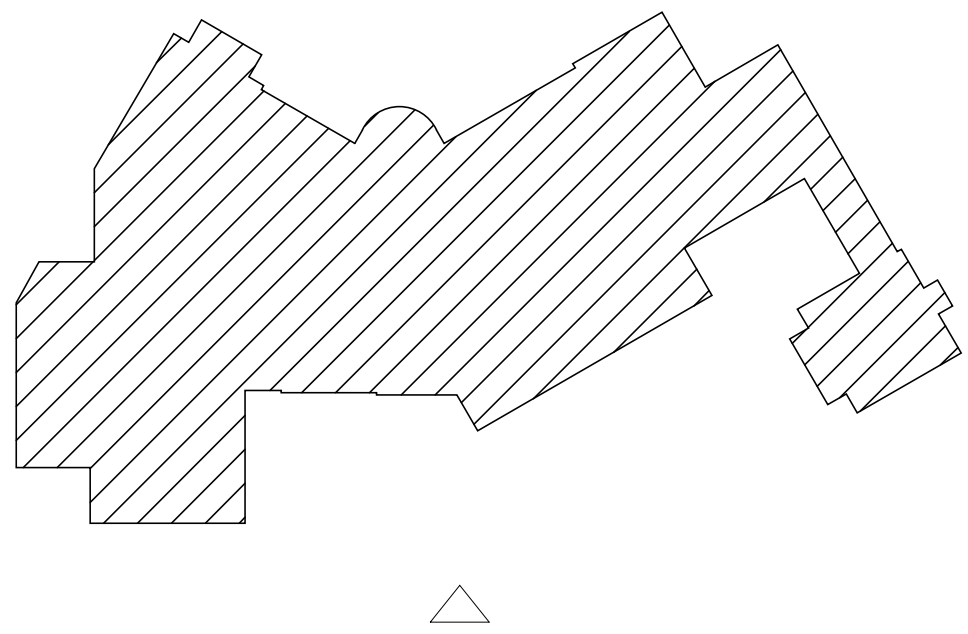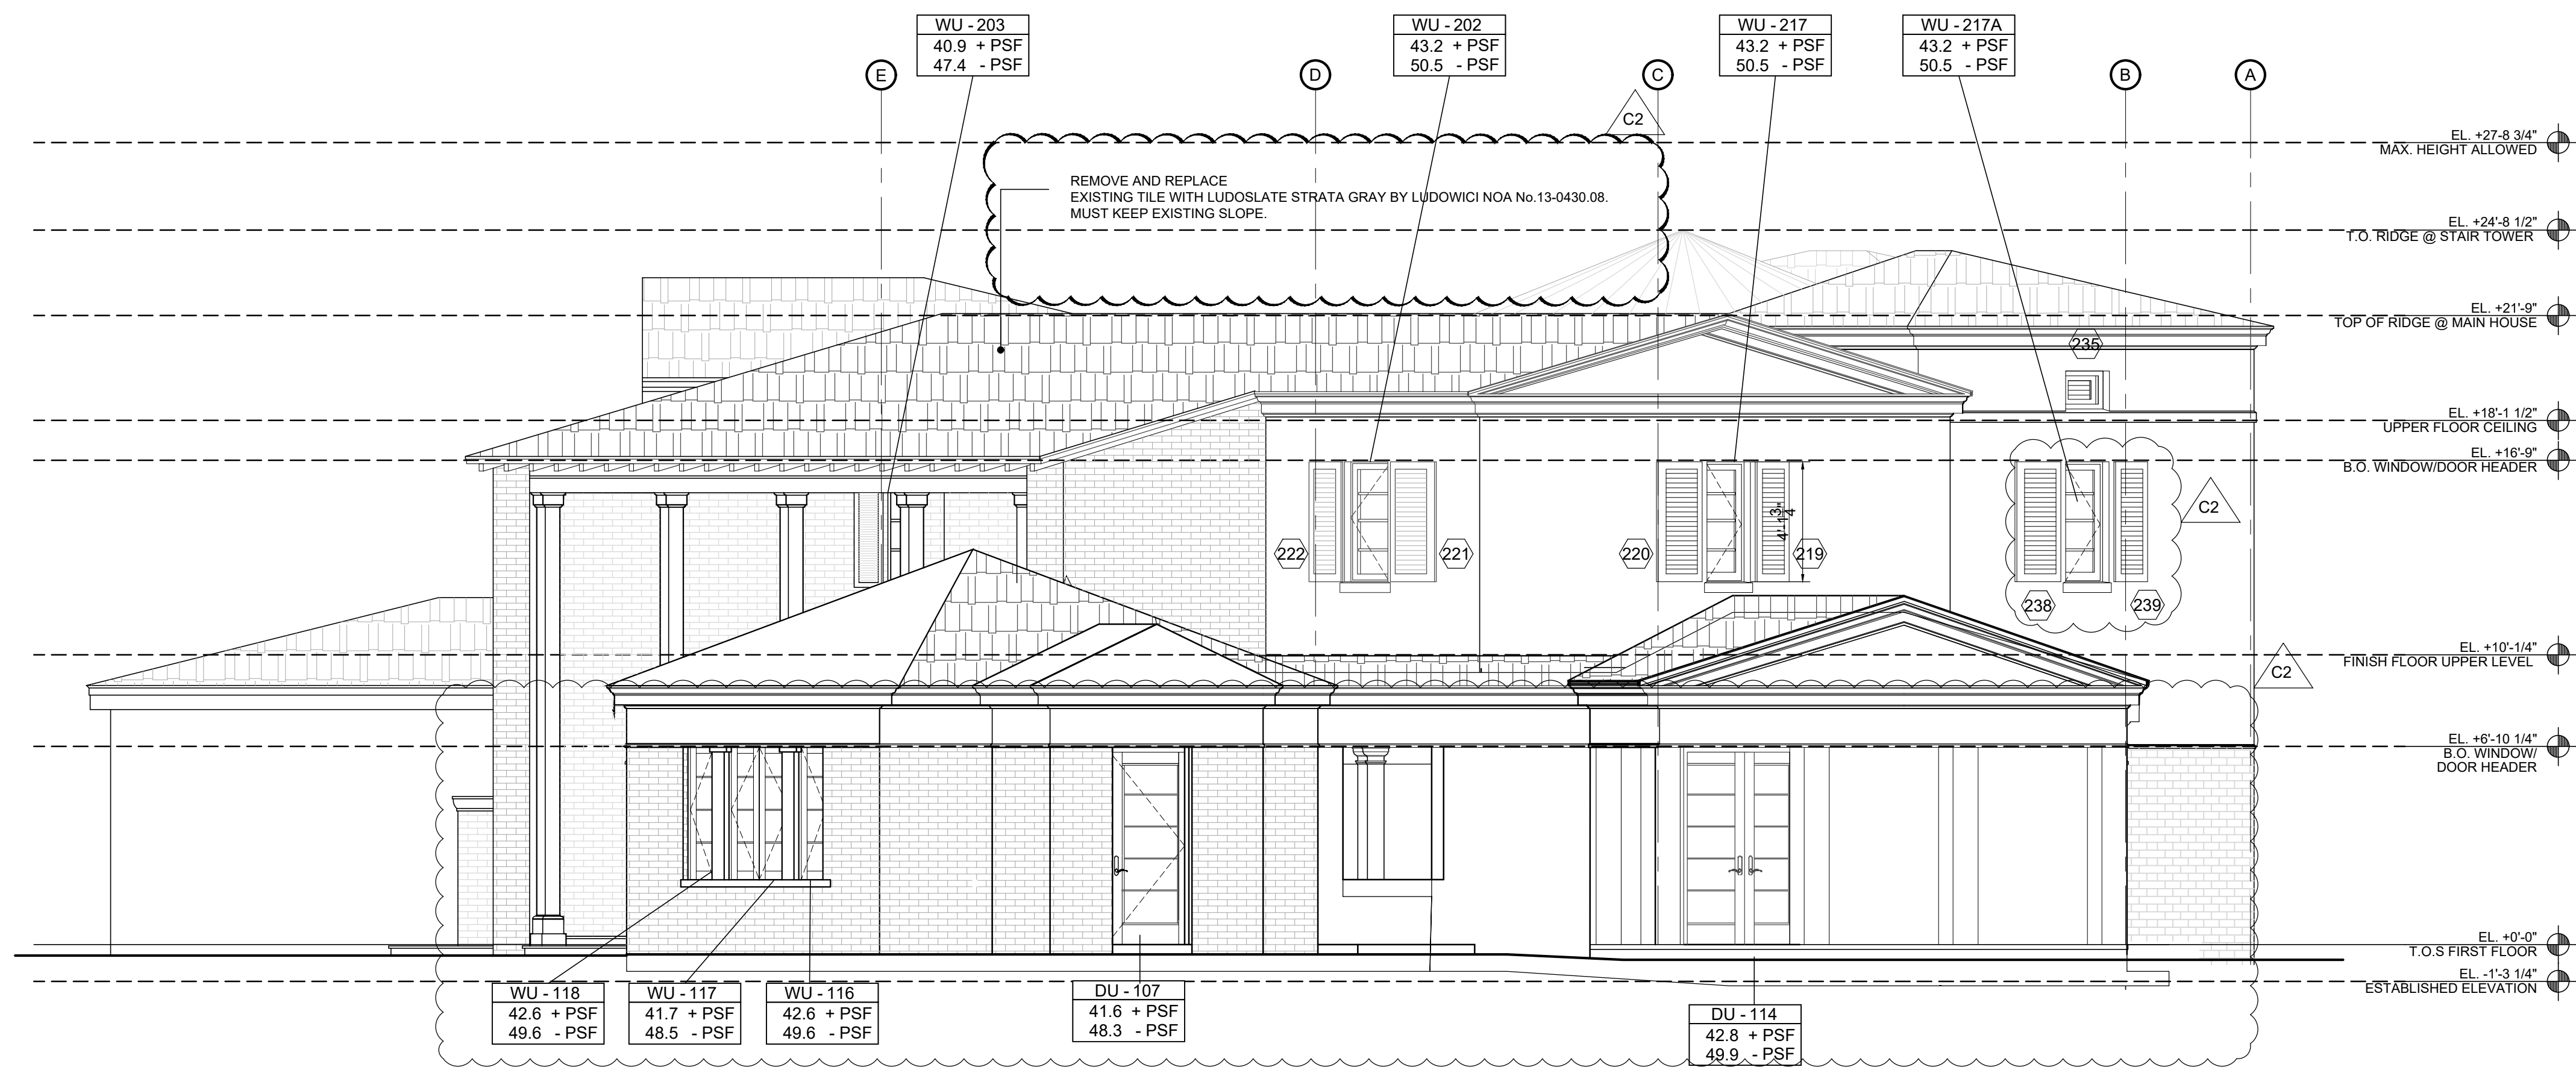


02 PROPOSED SIDE ELEVATION
Scale: 1/4" = 1'-0"

ARCHITECTS PORTUONDO PEROTTI ARCHITECTS Architecture Planning Interior Design A A C O 0 1 4 0 7 5717 S.W. 8th Street, Miami, Florida 33144, USA Tel: (305) 456-2258 http://www.portuondo-perotti.com		OWNER CLAUDIO ALVAREZ		ELEVATIONS TITLE: SCALE: AS NOTED		SHEET: A-200 OF © COPYRIGHT 2019	
PROJECT NUMBER 2016-05 DATE 05/16/19 DRAWN BY LG / JE CHECKED BY:		REVISIONS: 05/16/19 OWNER REQUEST 09/23/19 OWNER REQUEST		THE ARCHITECT'S TECHNICAL AND DESIGN ARE THE PROPERTY OF PORTUONDO PEROTTI ARCHITECTS, INC. NO PART HEREOF SHALL BE COPIED, DISSEMINATED TO OTHERS OR USED WITHOUT THE WRITTEN CONSENT OF THE ARCHITECT		JHE LUIS GONZALEZ PEROTTI A A C O 1 4 0 7	

EL. 0'-0" = 13.625' N.G.V.D.

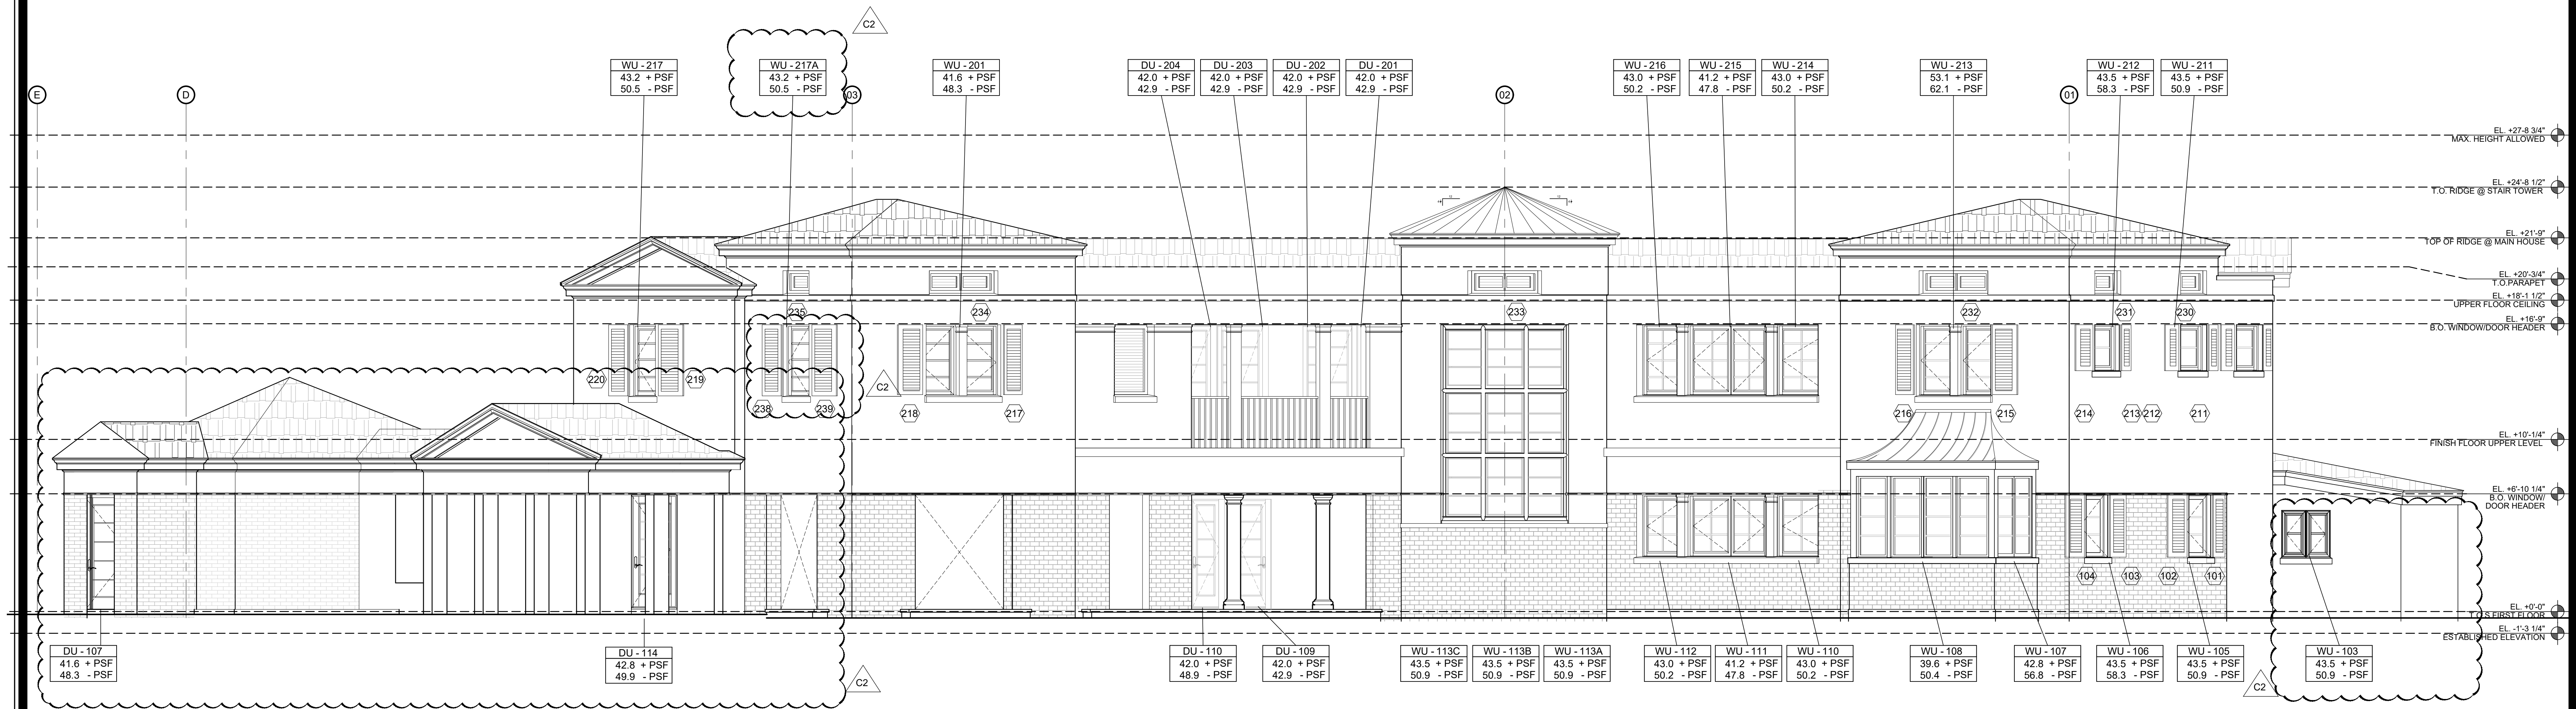

01 PROPOSED REAR ELEVATION
Scale: 1/4" = 1'-0"

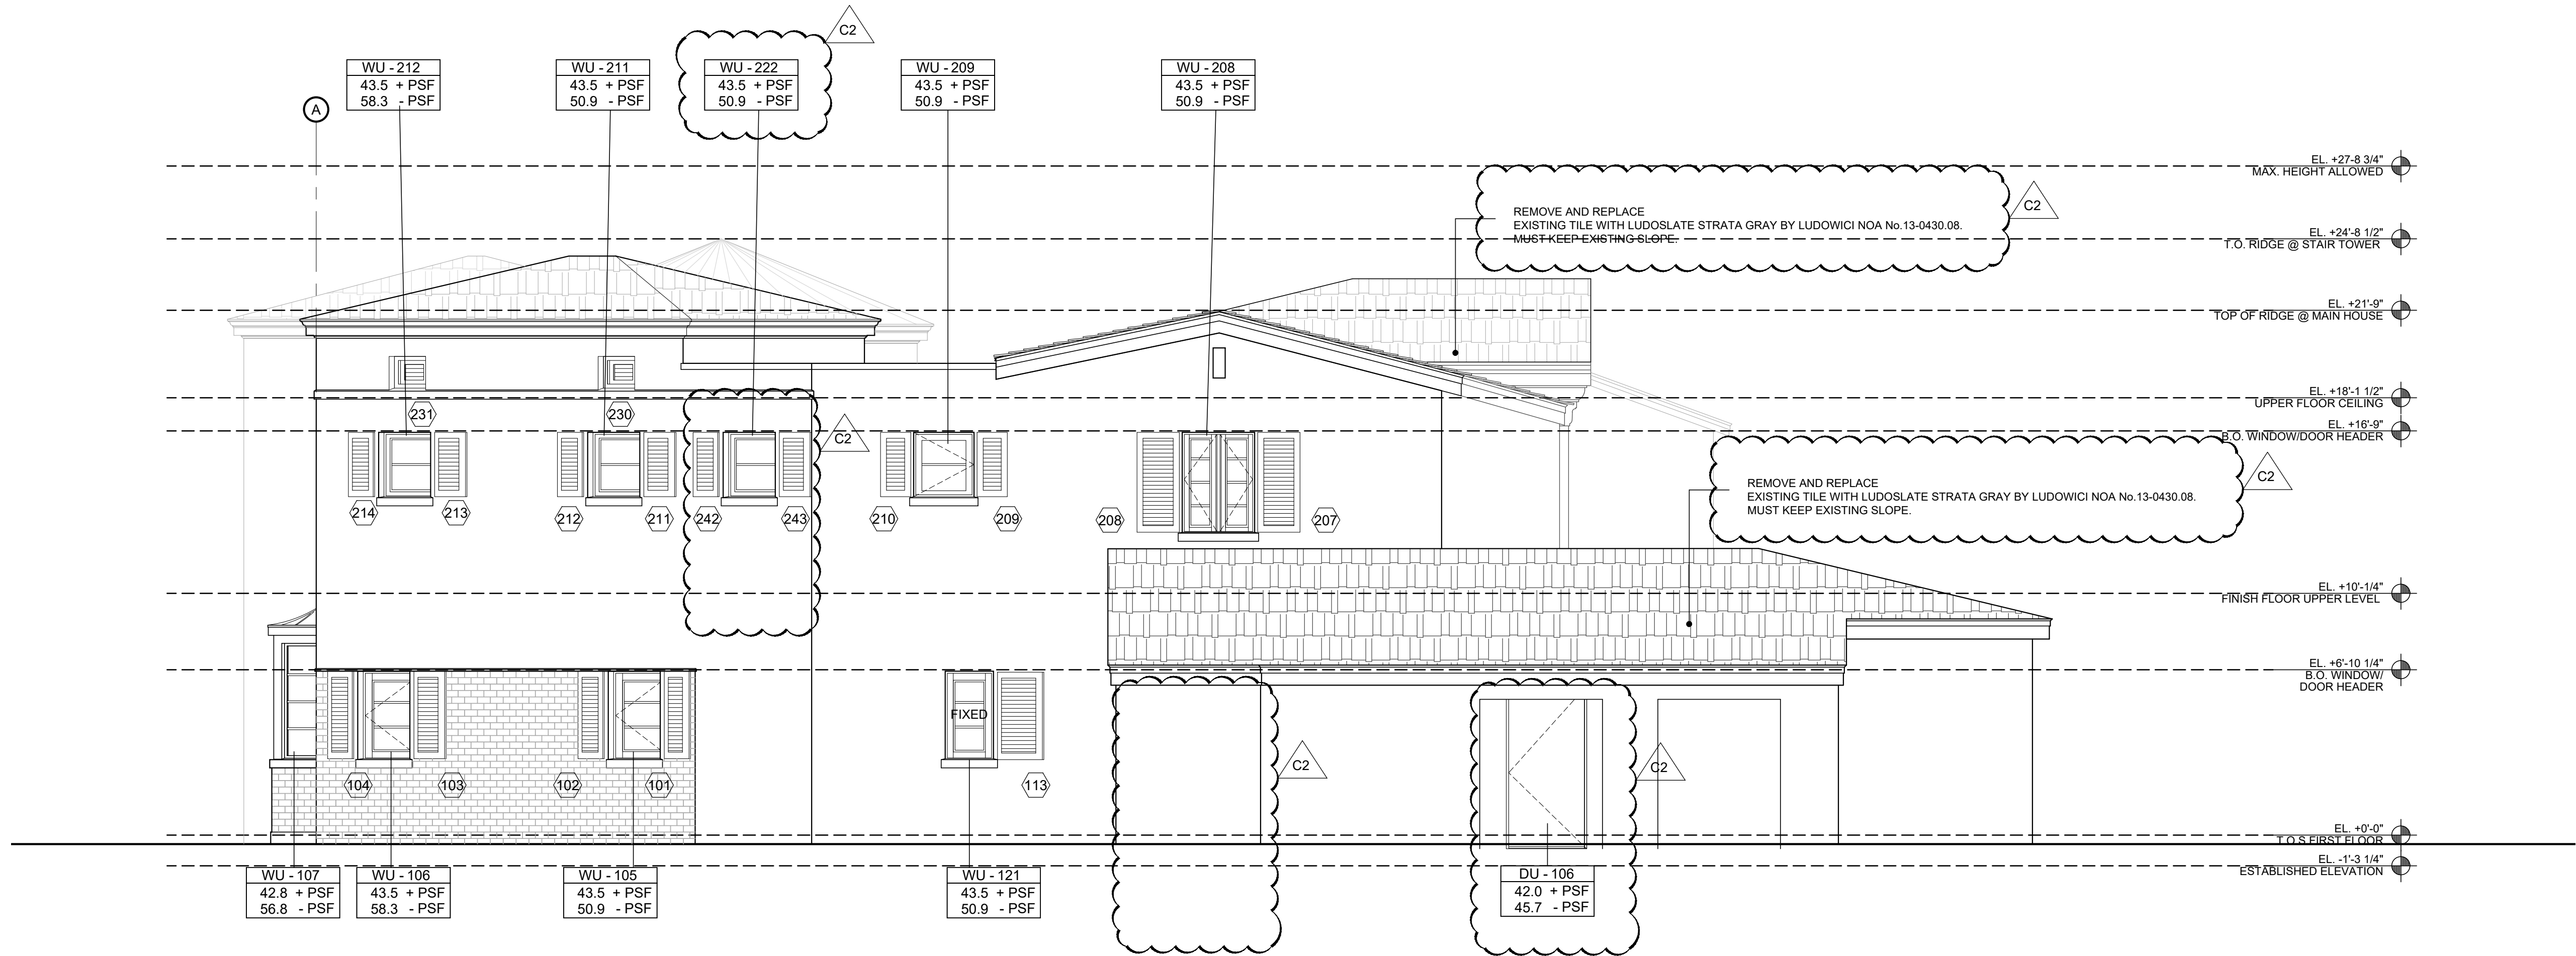

02 PROPOSED SIDE ELEVATION
Scale: 1/4" = 1'-0"

ARCHITECTS
PORTUONDO PEROTTI ARCHITECTS
Architecture, Planning, Interior Design
A A C O I 4 0 7
5717 S.W. 8th Street, Miami, Florida 33144, USA
Tel: (305) 360-5931 Fax: (305) 360-5918
http://www.portundoperotti.com

OWNER
CLAUDIO ALVAREZ

TITLE
ELEVATIONS
SCALE
AS NOTED


SHEET
A-201
OF
© COPYRIGHT 2009

PROJECT NUMBER:
2016-05
DATE:
05/16/19
DRAWN BY:
LG/JE
CHECKED BY:


REVISIONS:
05/16/19 OWNER REQUEST
08/23/19 OWNER REQUEST
LG/JE

USE AND DISSEMINATE PERMITTED
A A C O I 4 0 7


EL. 0'-0" = 13.625' N.G.V.D.

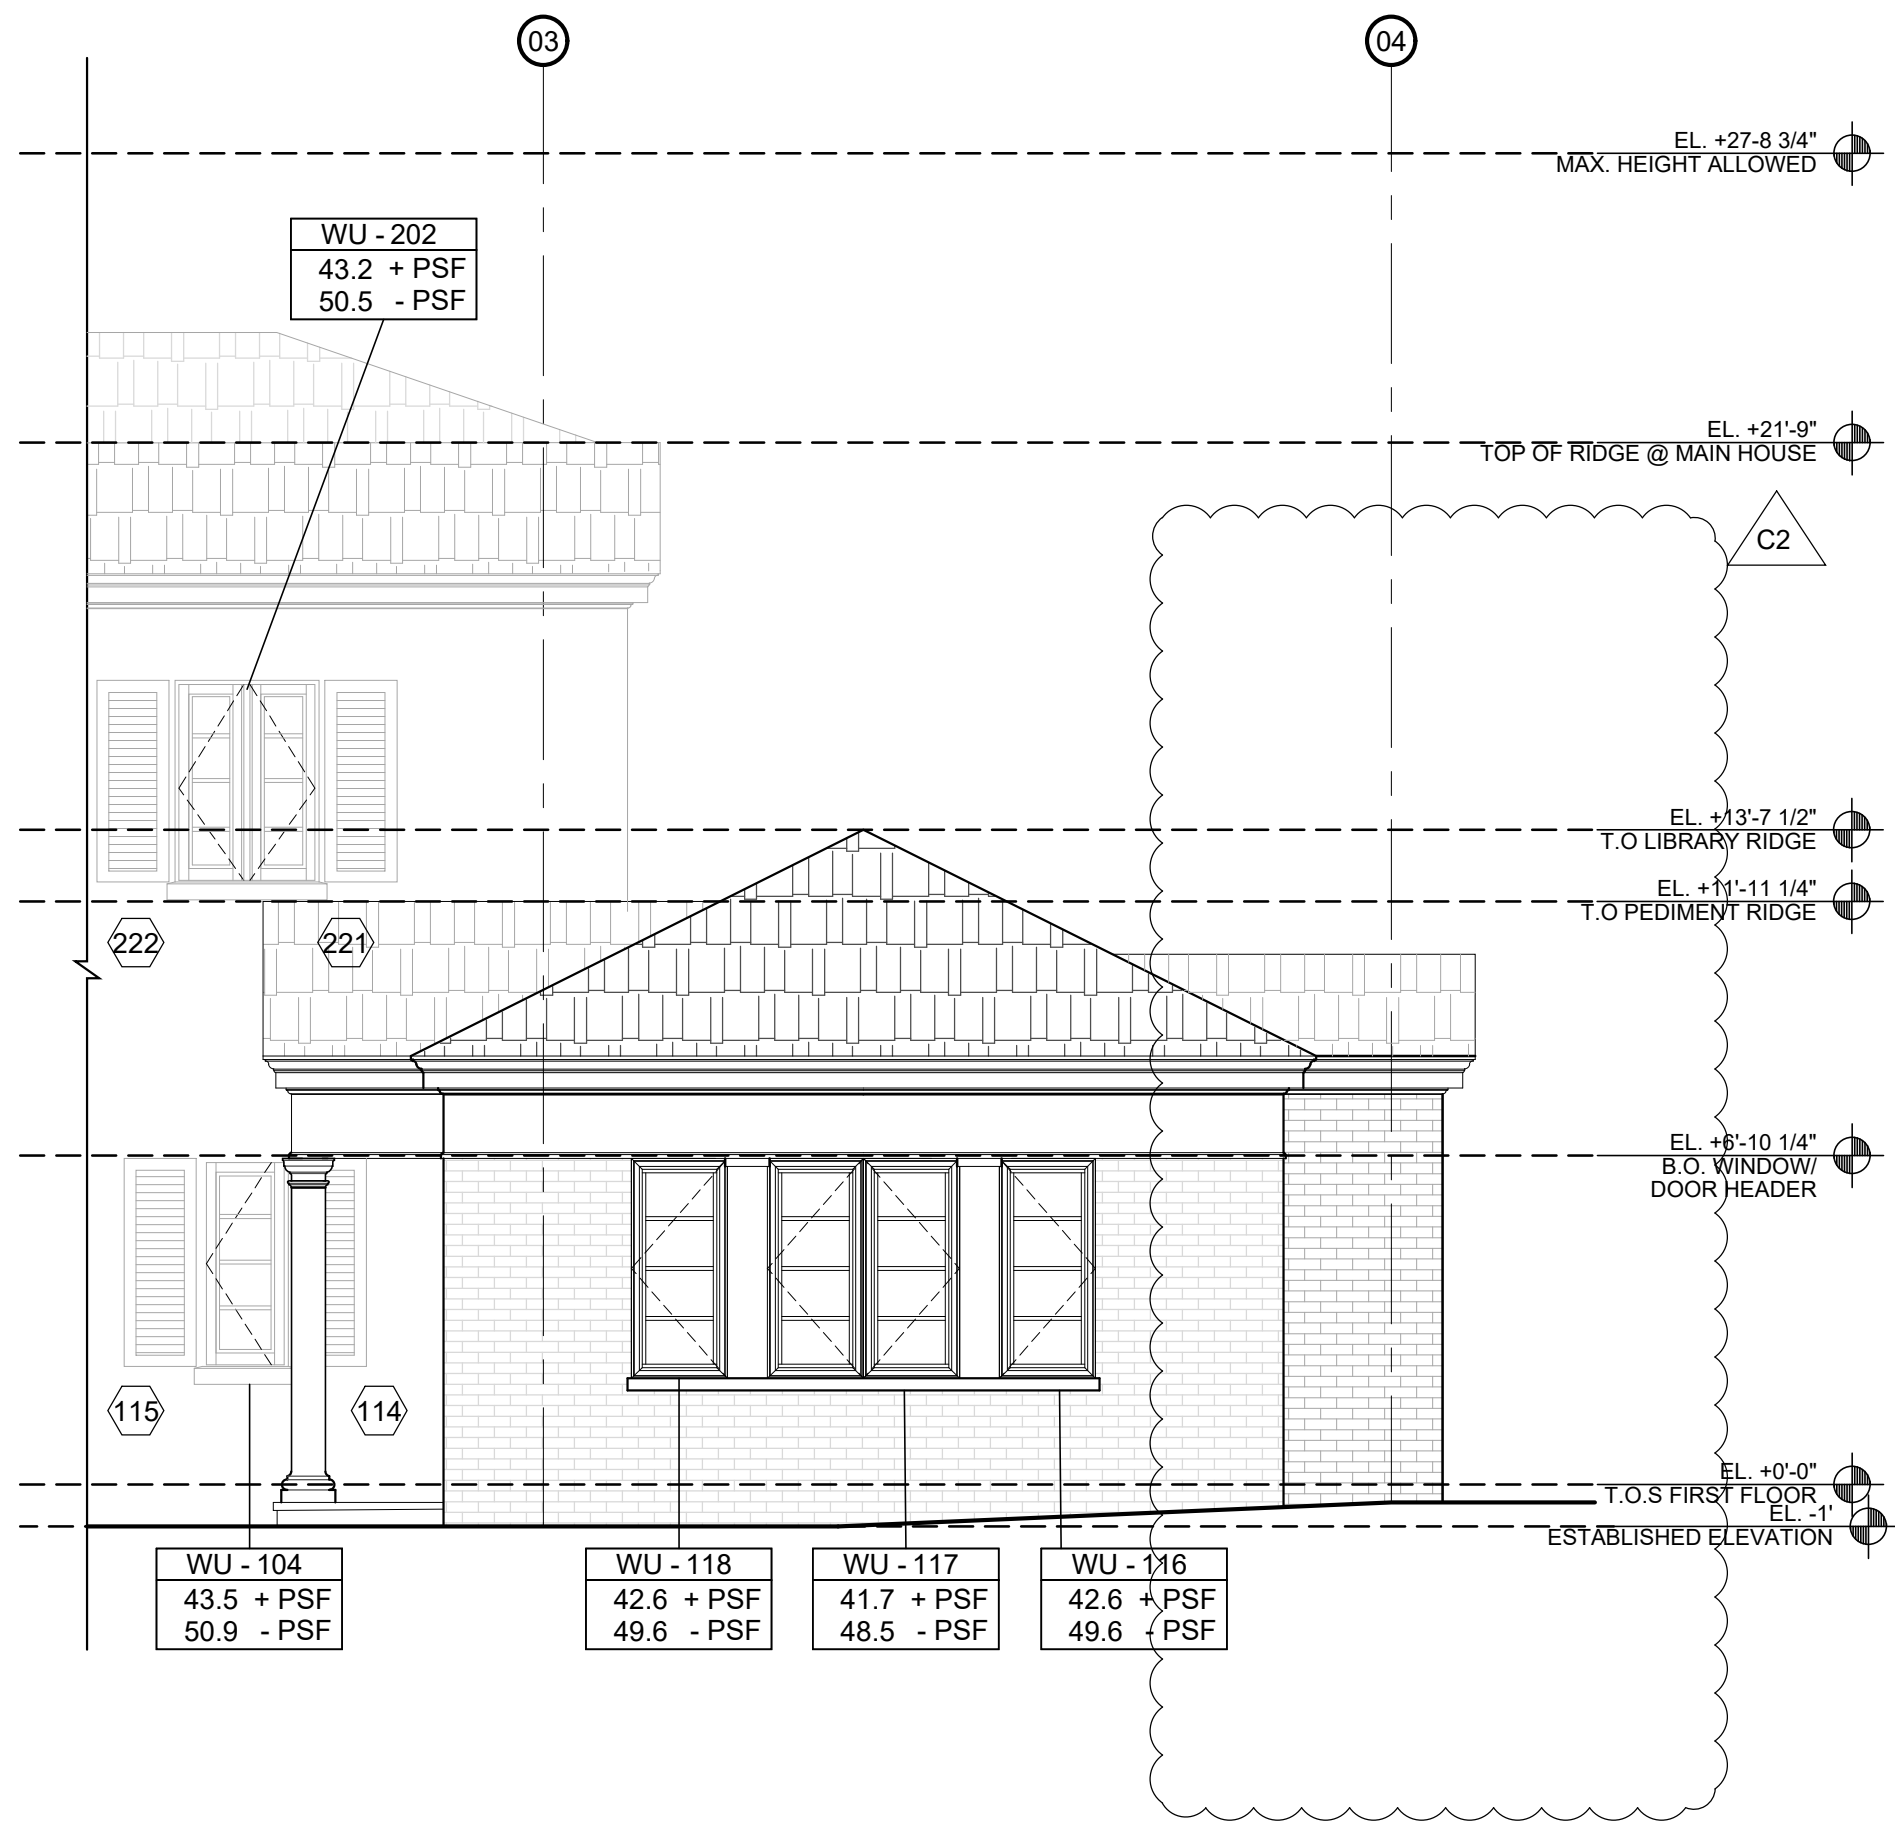


03 NORTH ELEVATION
Scale: 1/4" = 1'-0"

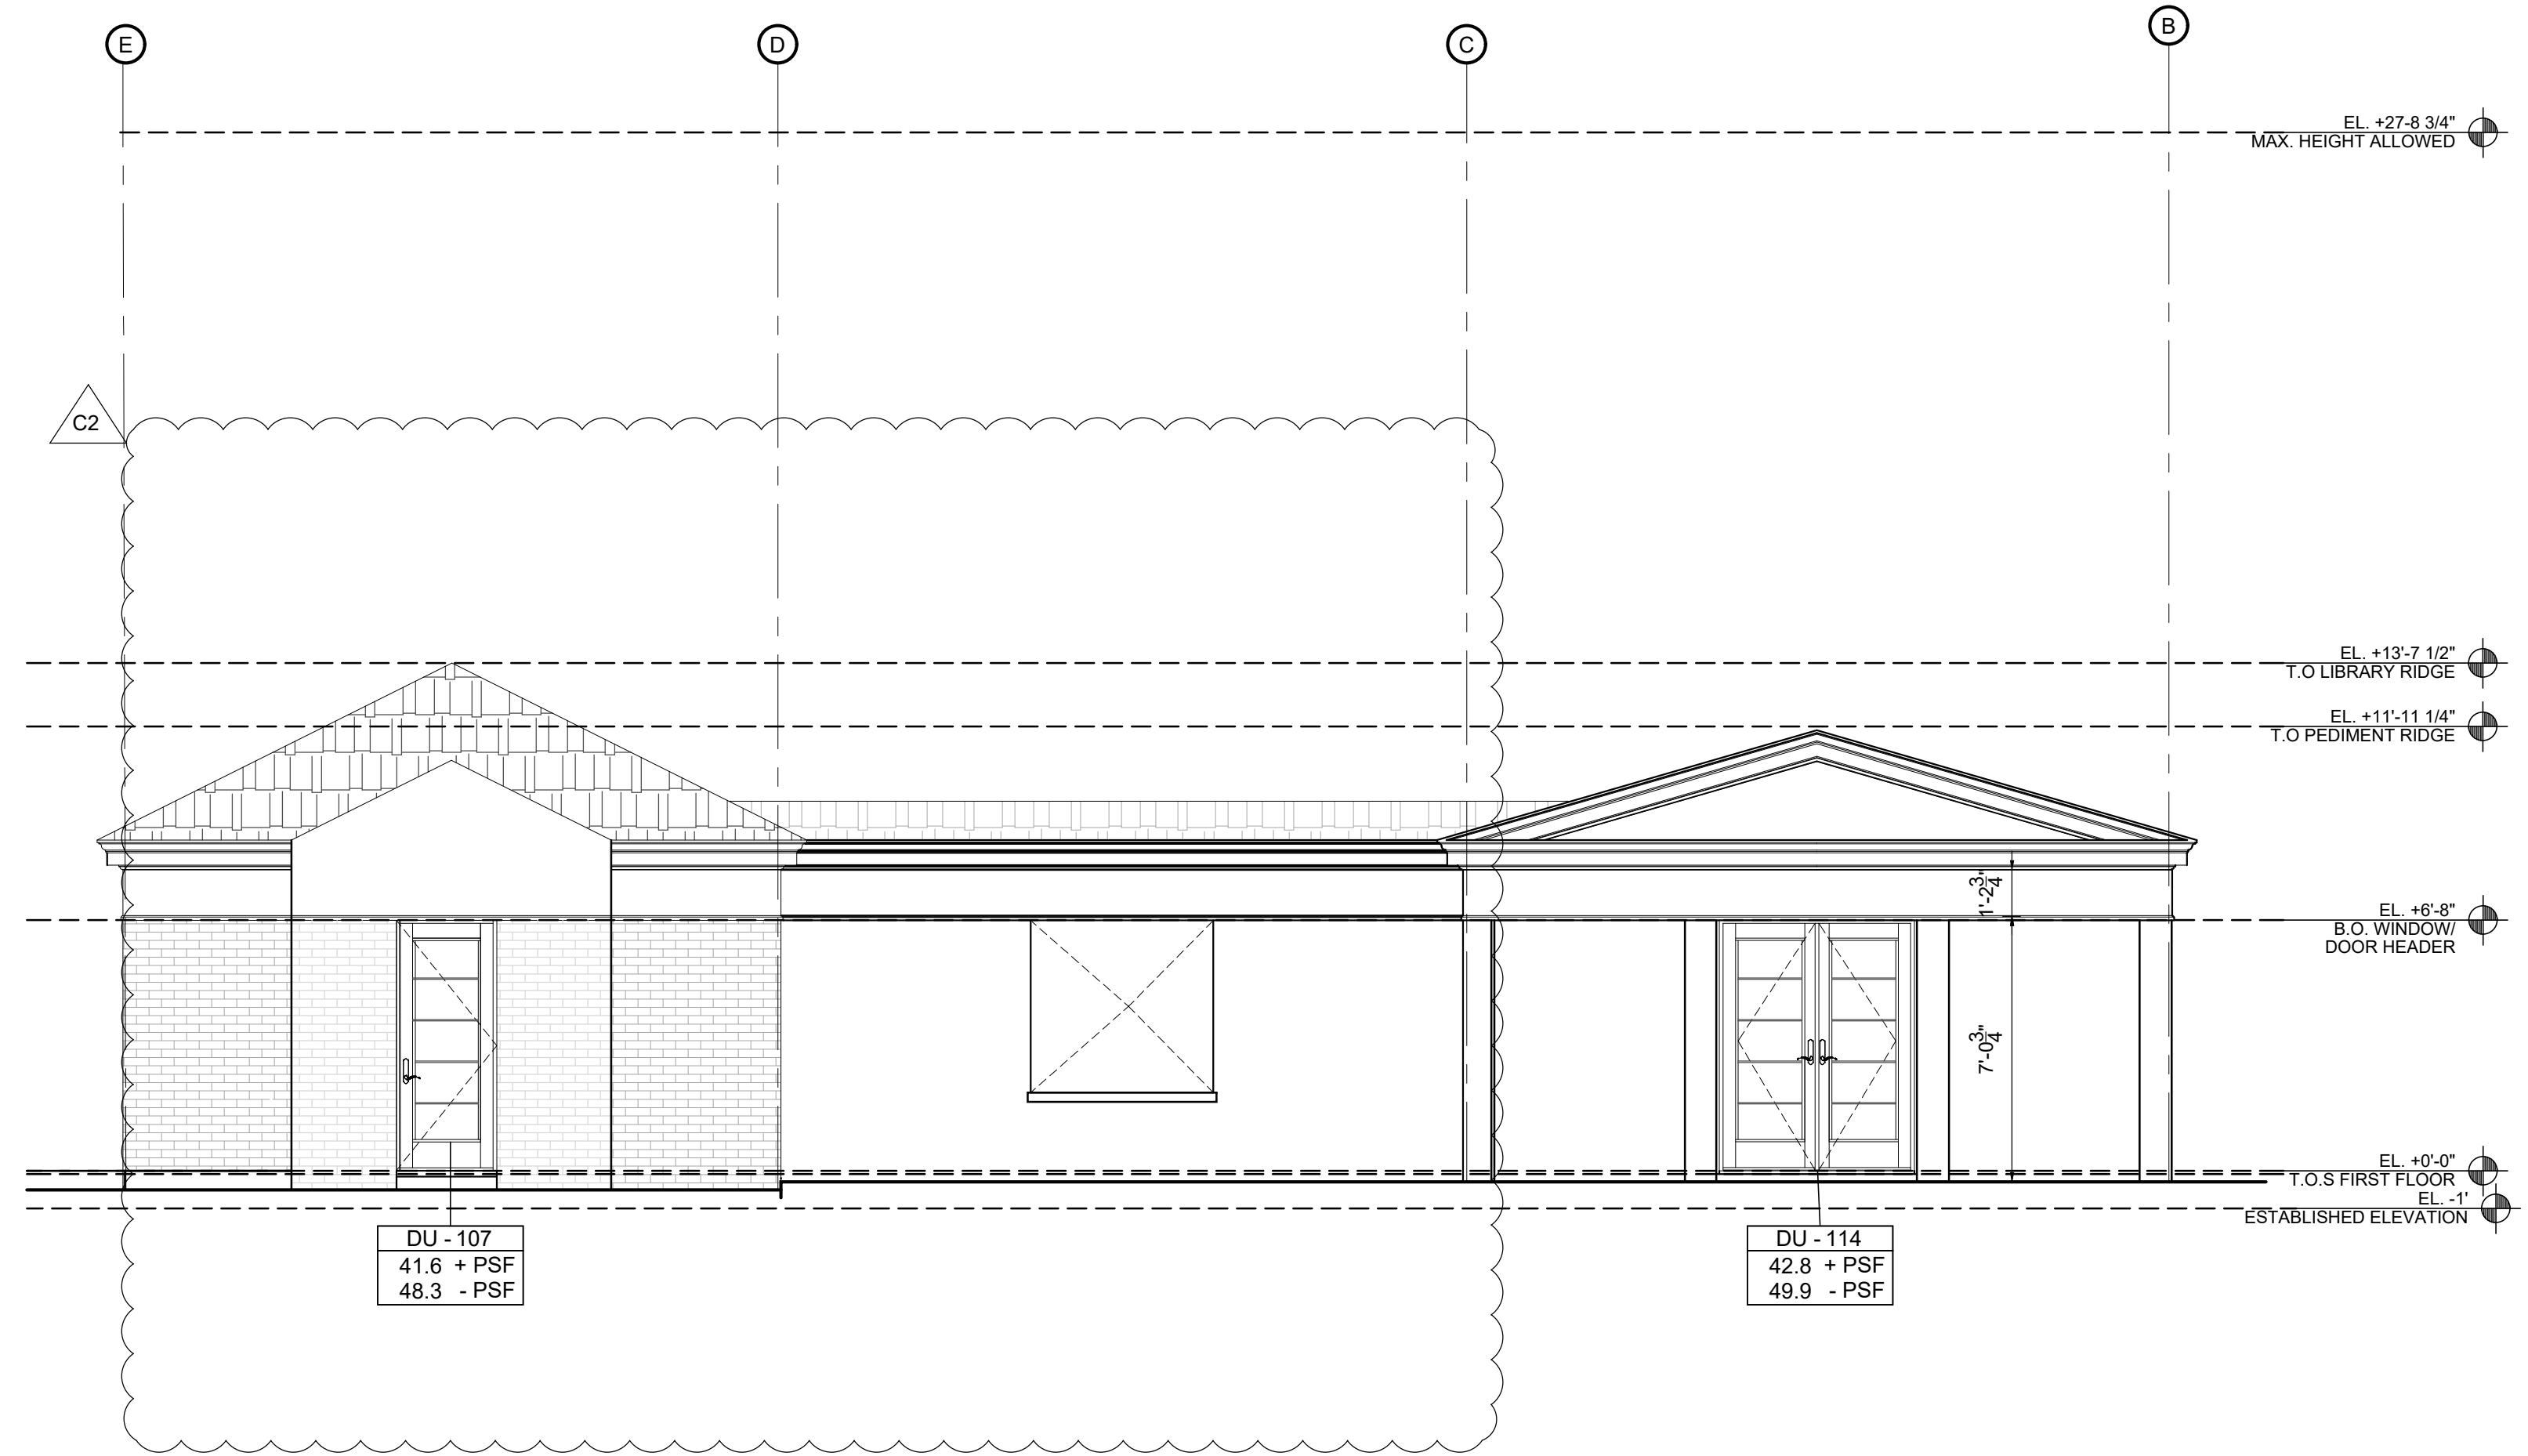


01 WEST ELEVATION
Scale: 1/4" = 1'-0"

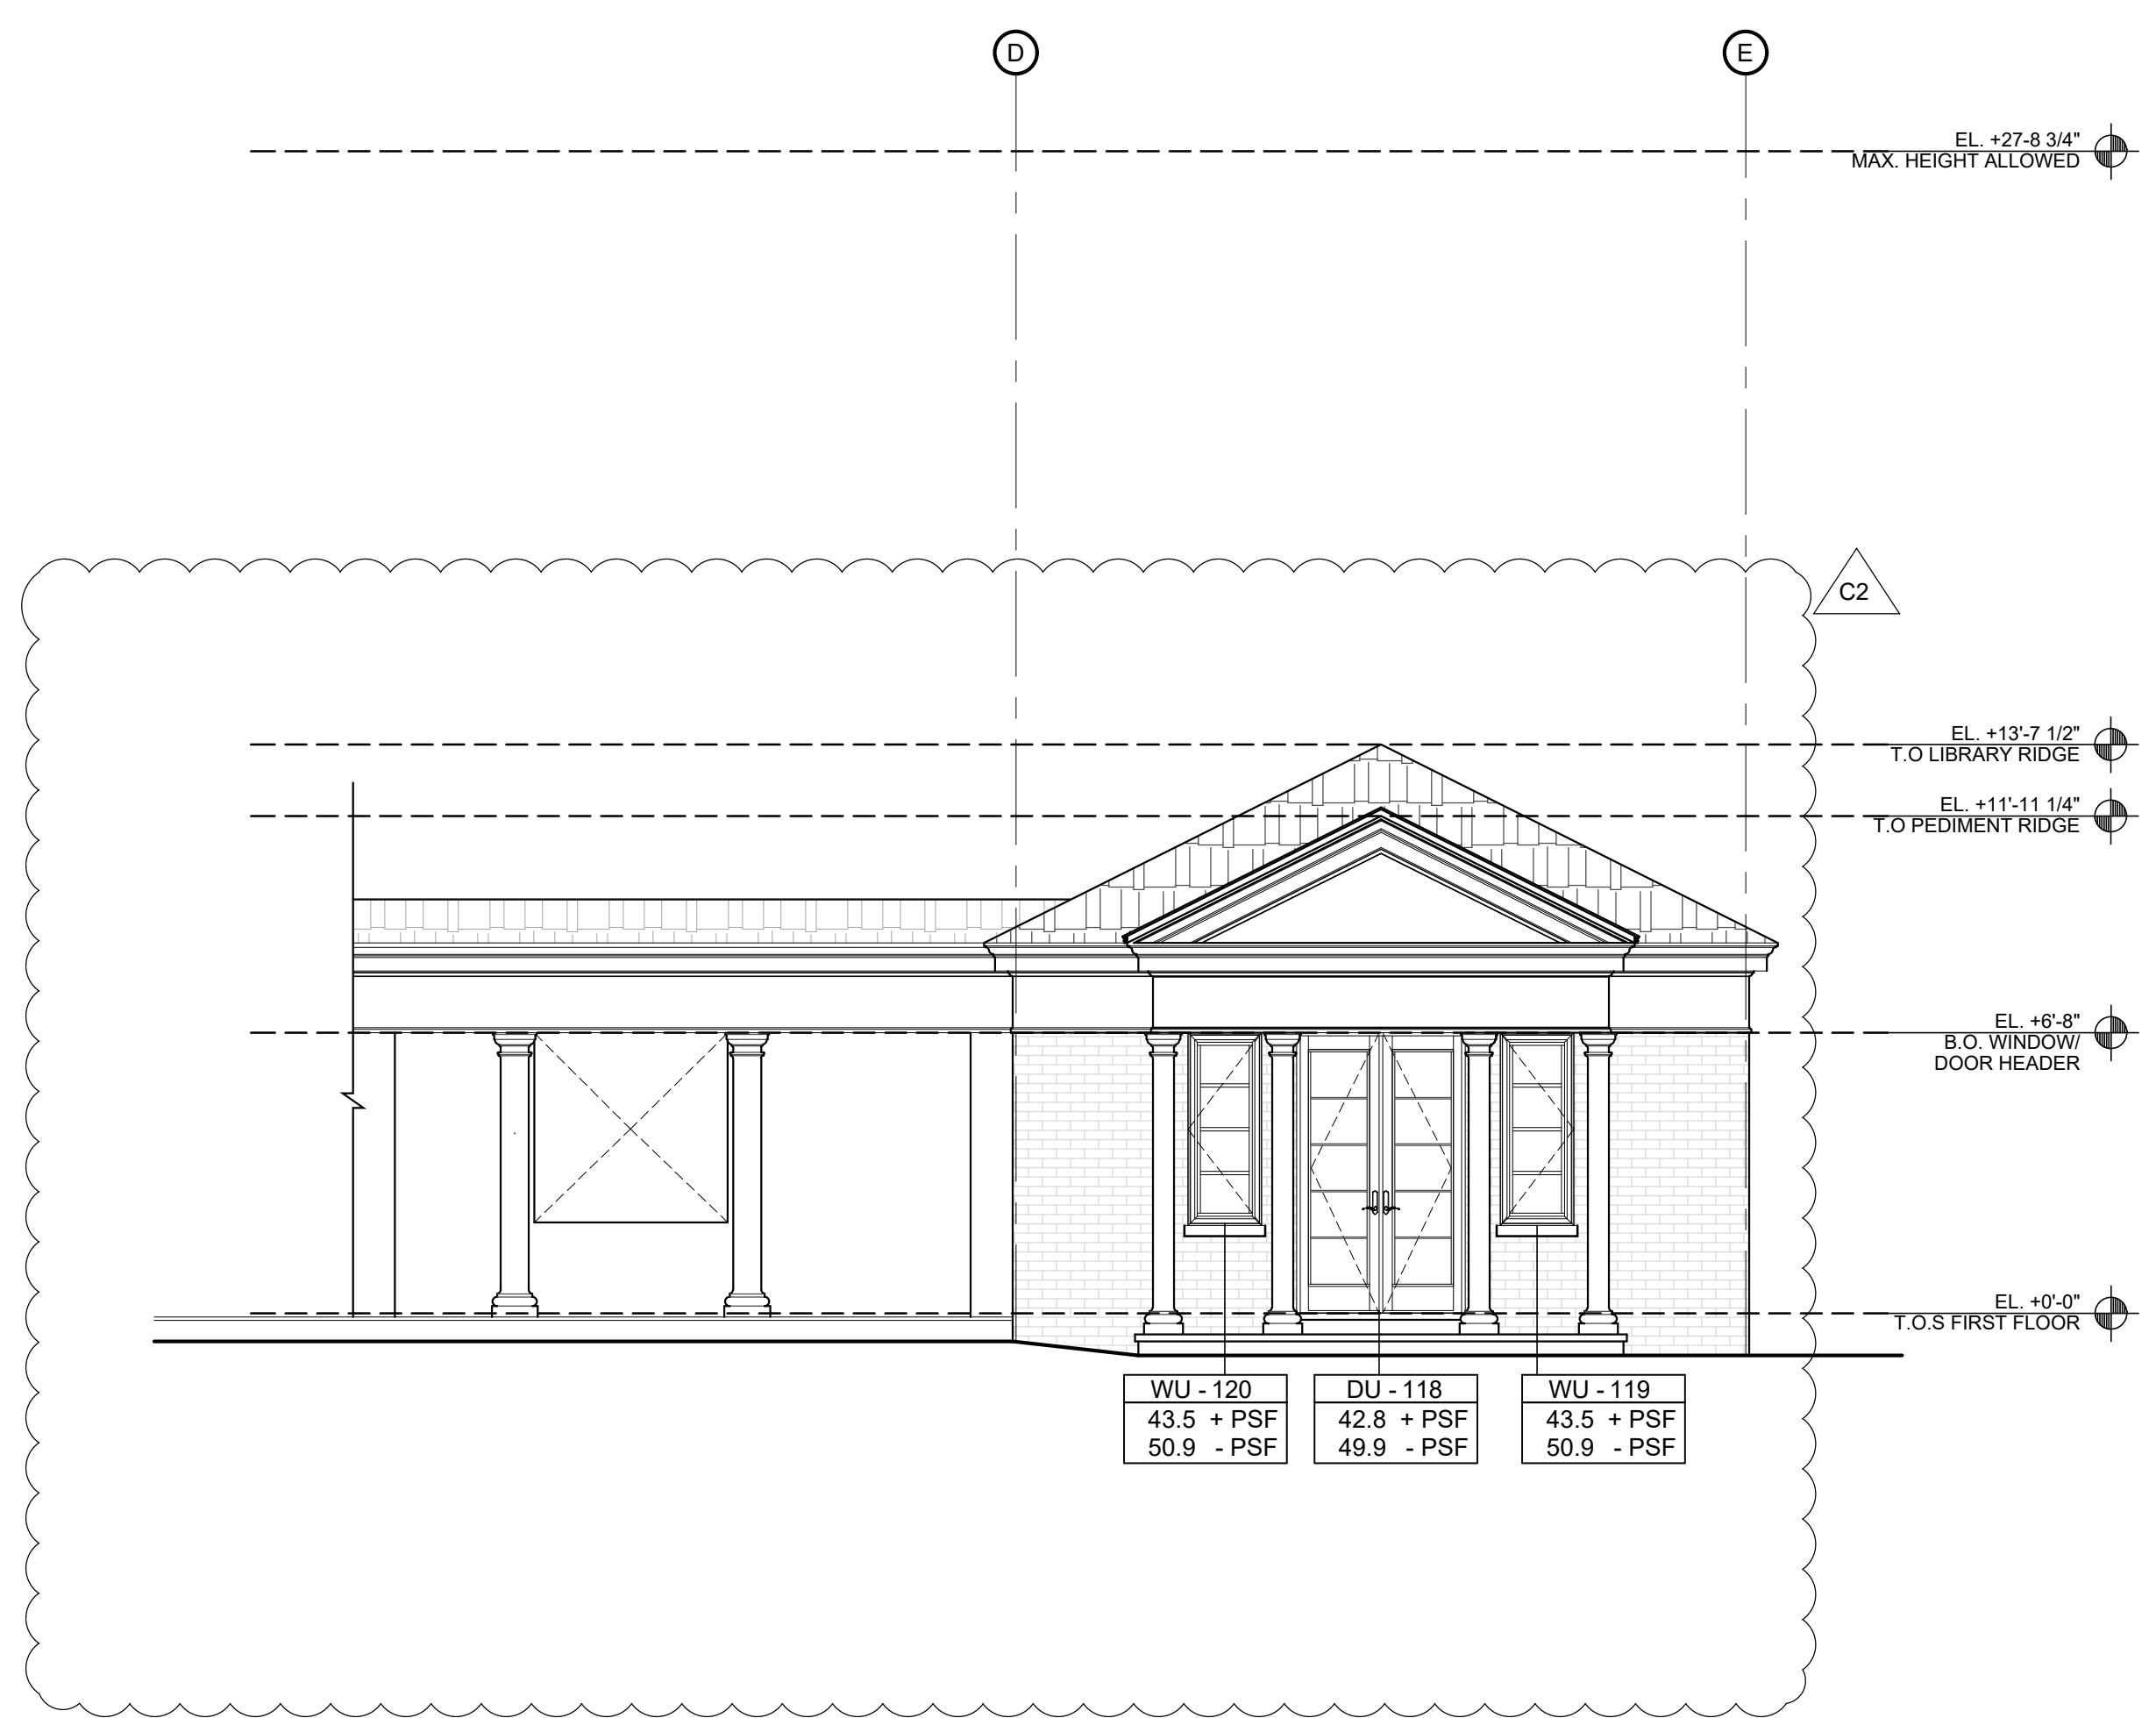

04 EAST ELEVATION
Scale: 1/4" = 1'-0"

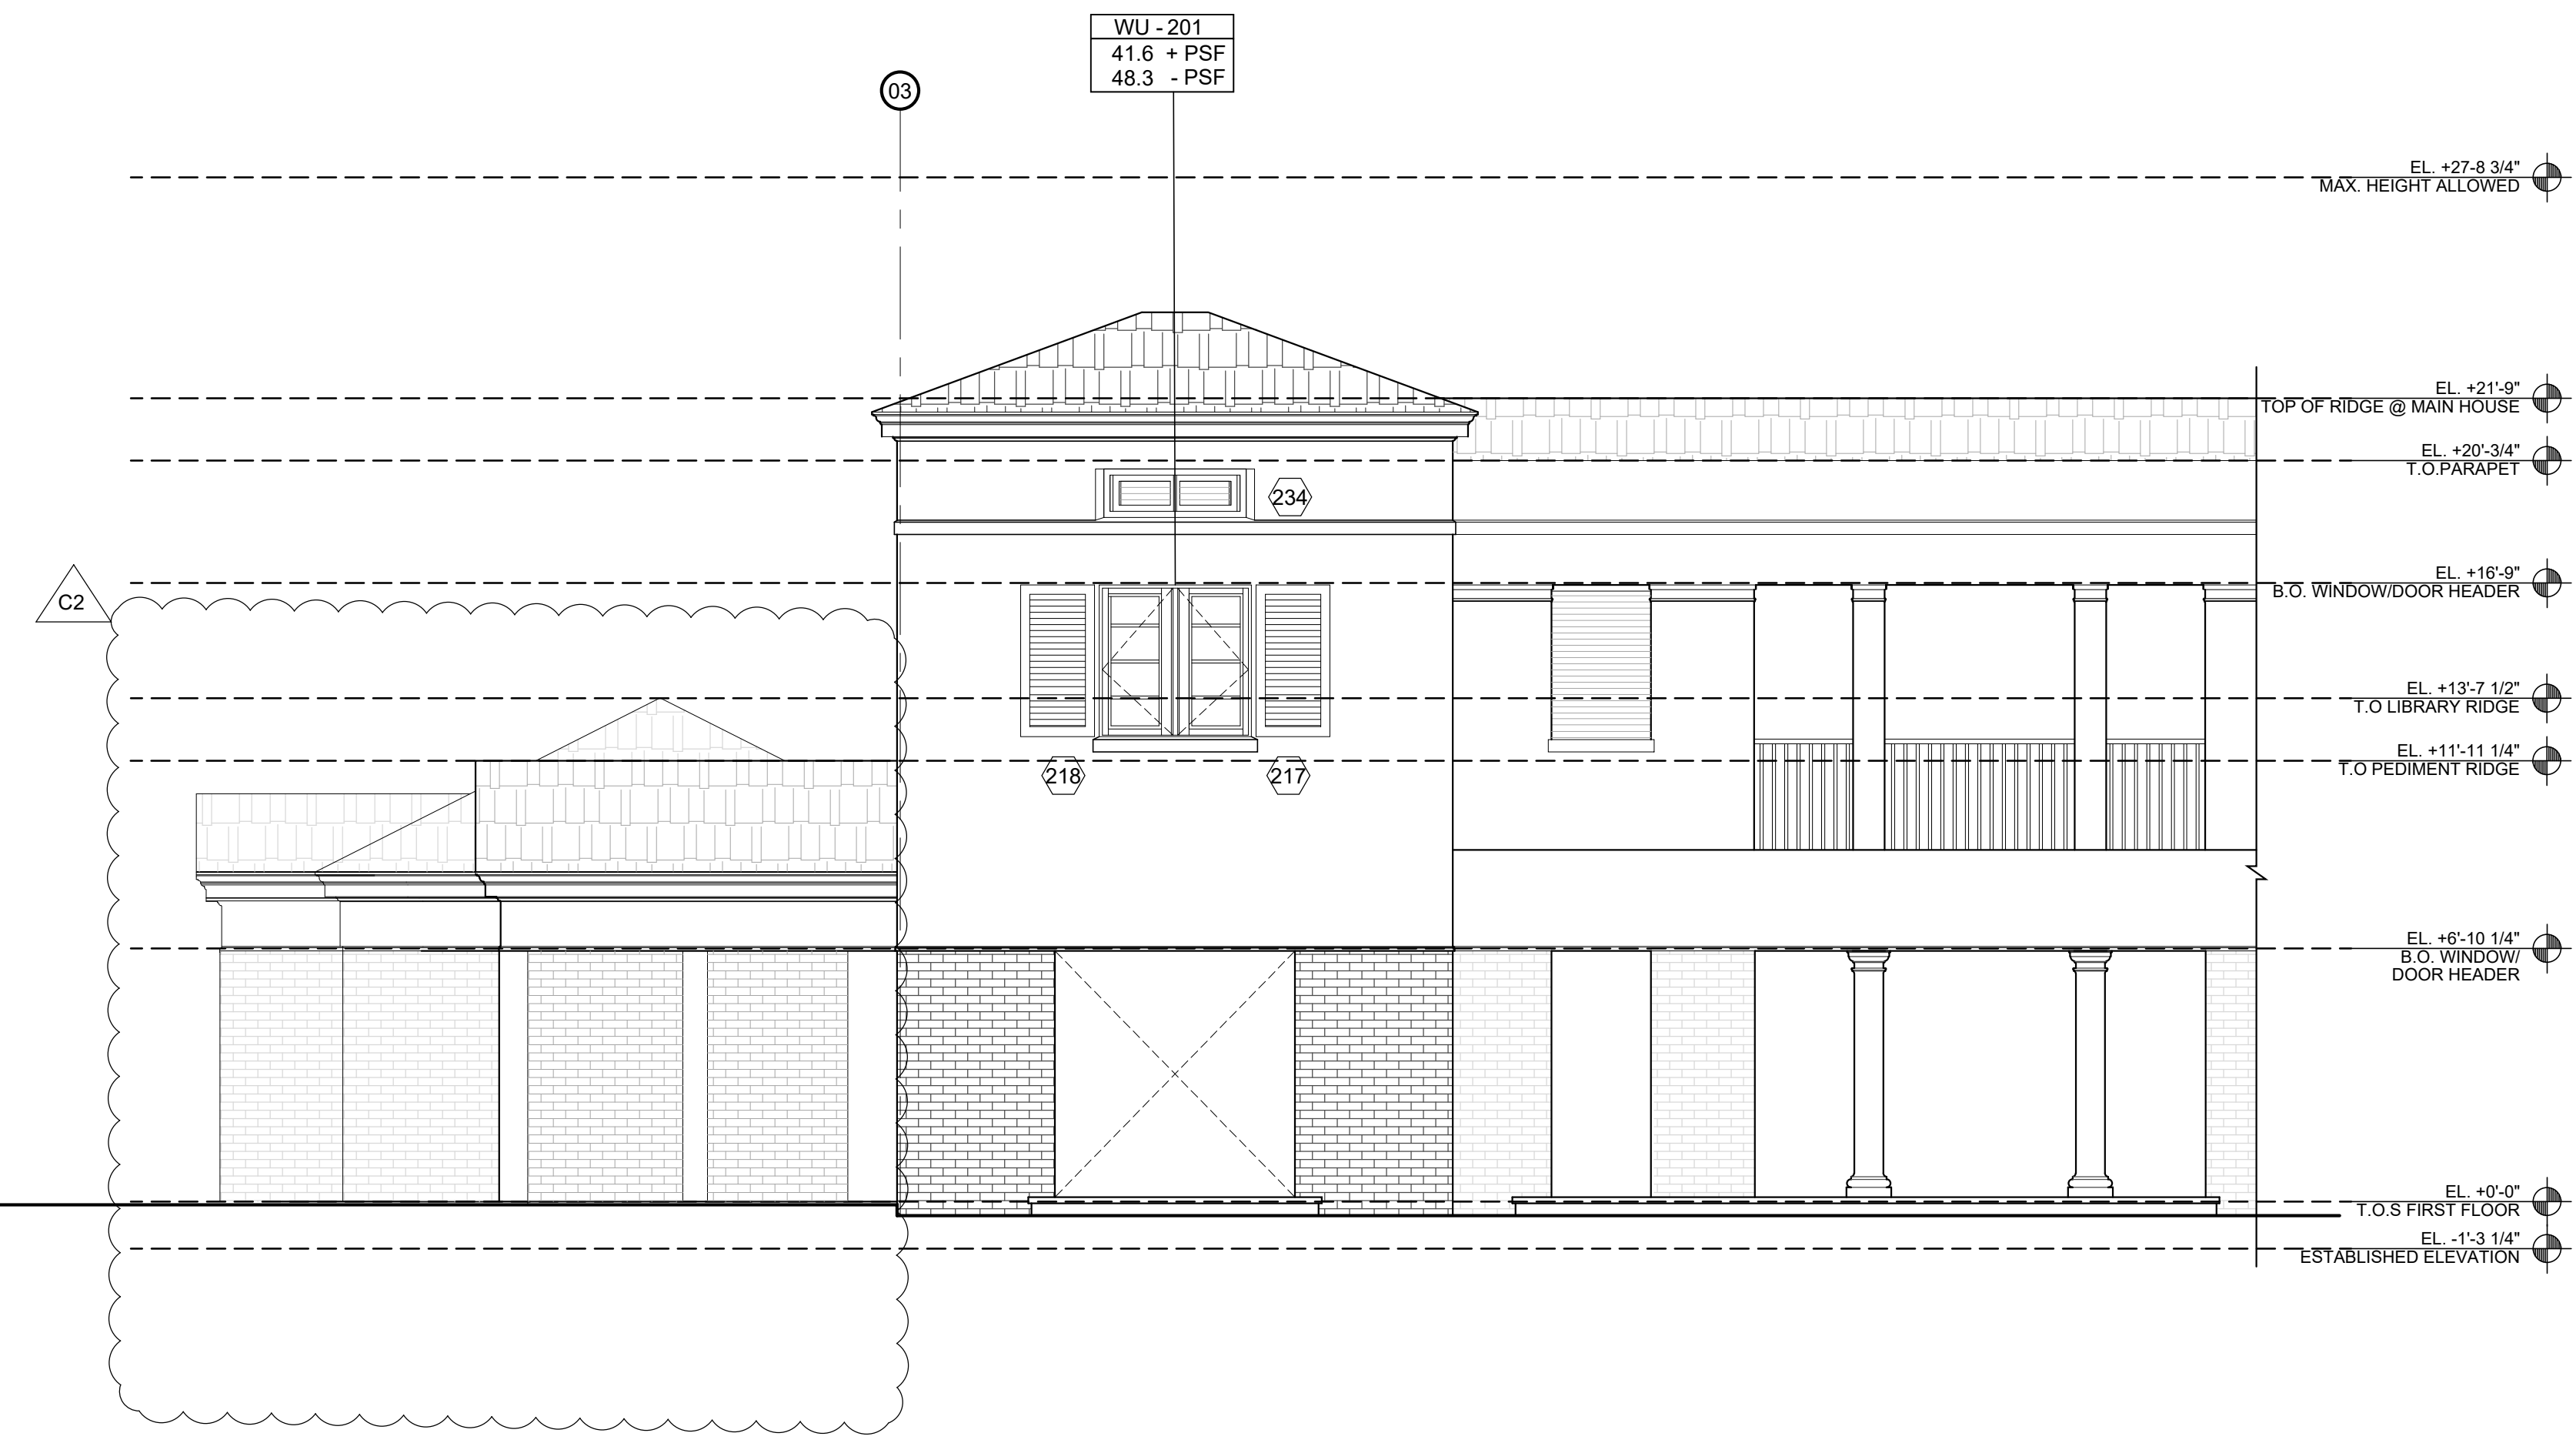


02 SOUTH ELEVATION
Scale: 1/4" = 1'-0"

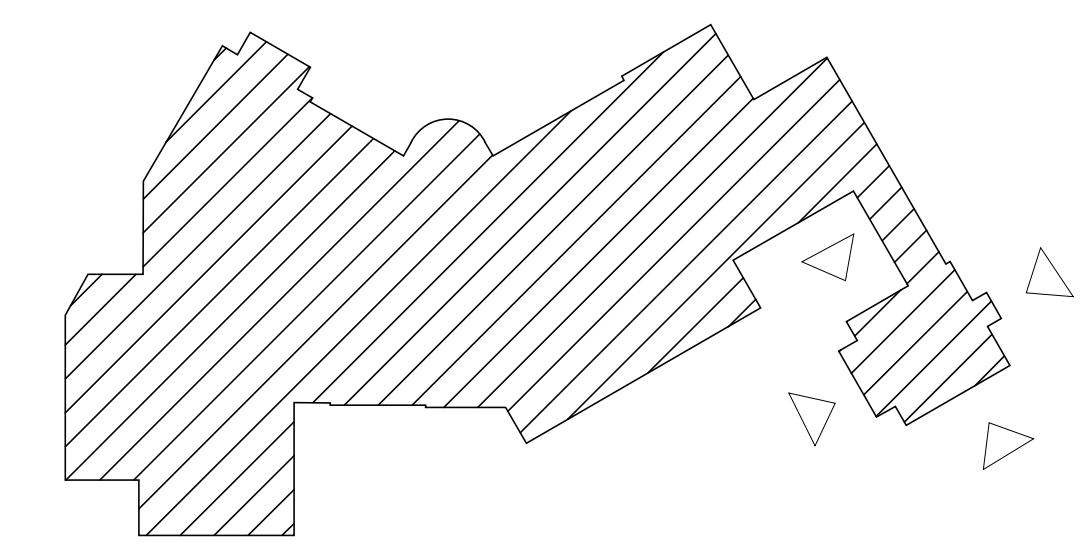


ARCHITECTS PORTUONDO PEROTTI ARCHITECTS Architecture - Planning - Interior Design A A C O 1 4 0 7 5717 S.W. 8th Street, Miami, Florida 33144, USA Tel: (305) 260-5931 - Fax: (305) 260-5918 http://www.portundoperotti.com		OWNER SANTA MARIA RESIDENCE 4125 SANTA MARIA STREET CORAL GABLES, FLORIDA 33146	
PROJECT NUMBER: 2016-05 DATE: 05/16/19		REVISIONS: 05/16/19 OWNER REQUEST 08/23/19 OWNER REQUEST LG/JE	
DRAWN BY: CHECKED BY:		TITLE: ELEVATIONS SCALE: AS NOTED	
SHEET: A-203 OF		© COPYRIGHT 2019	

THE ABOVE FORMAT, TECHNIQUE AND DESIGN ARE THE PROPERTY OF PORTUONDO PEROTTI ARCHITECTS, INC. NO PART THEREOF SHALL BE COPIED, DISCLOSED TO OTHERS, OR USED WITHOUT THE WRITTEN CONSENT OF THE ARCHITECT.


EL. 0'-0" = 13.625' N.G.V.D.

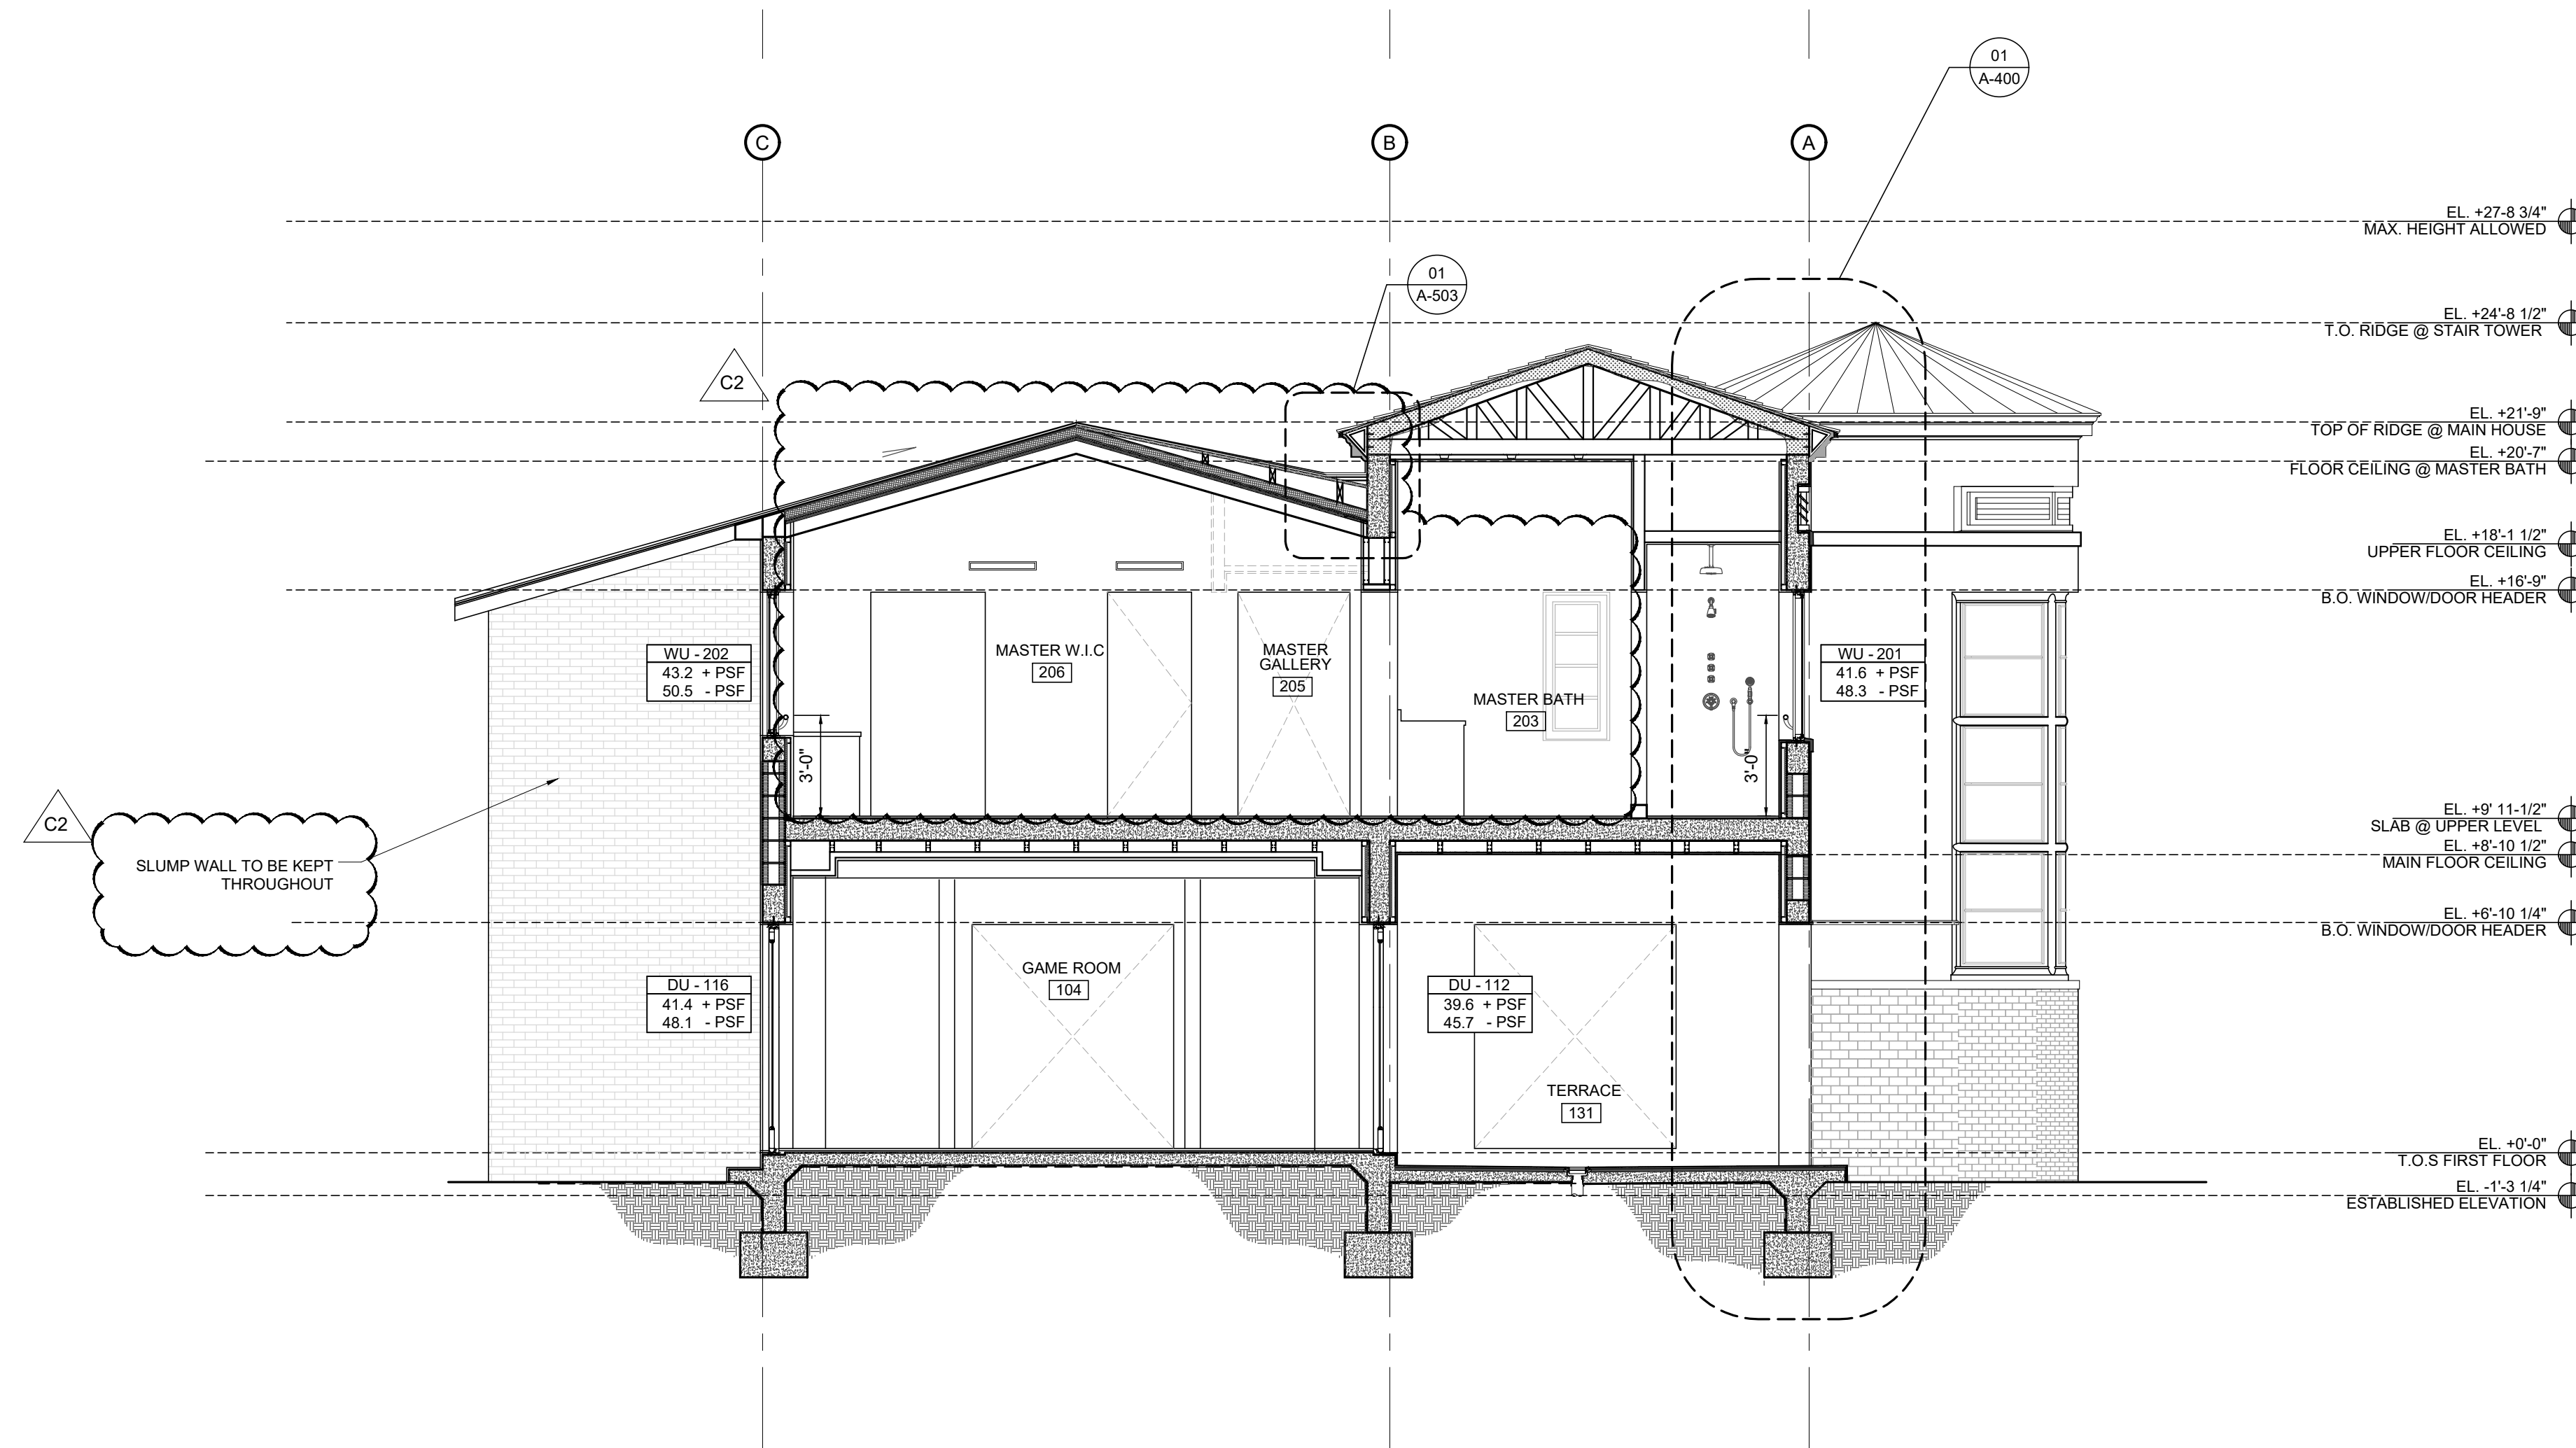

01 SECTION A-A THROUGH MASTER BATH
Scale: 1/4" = 1'-0"

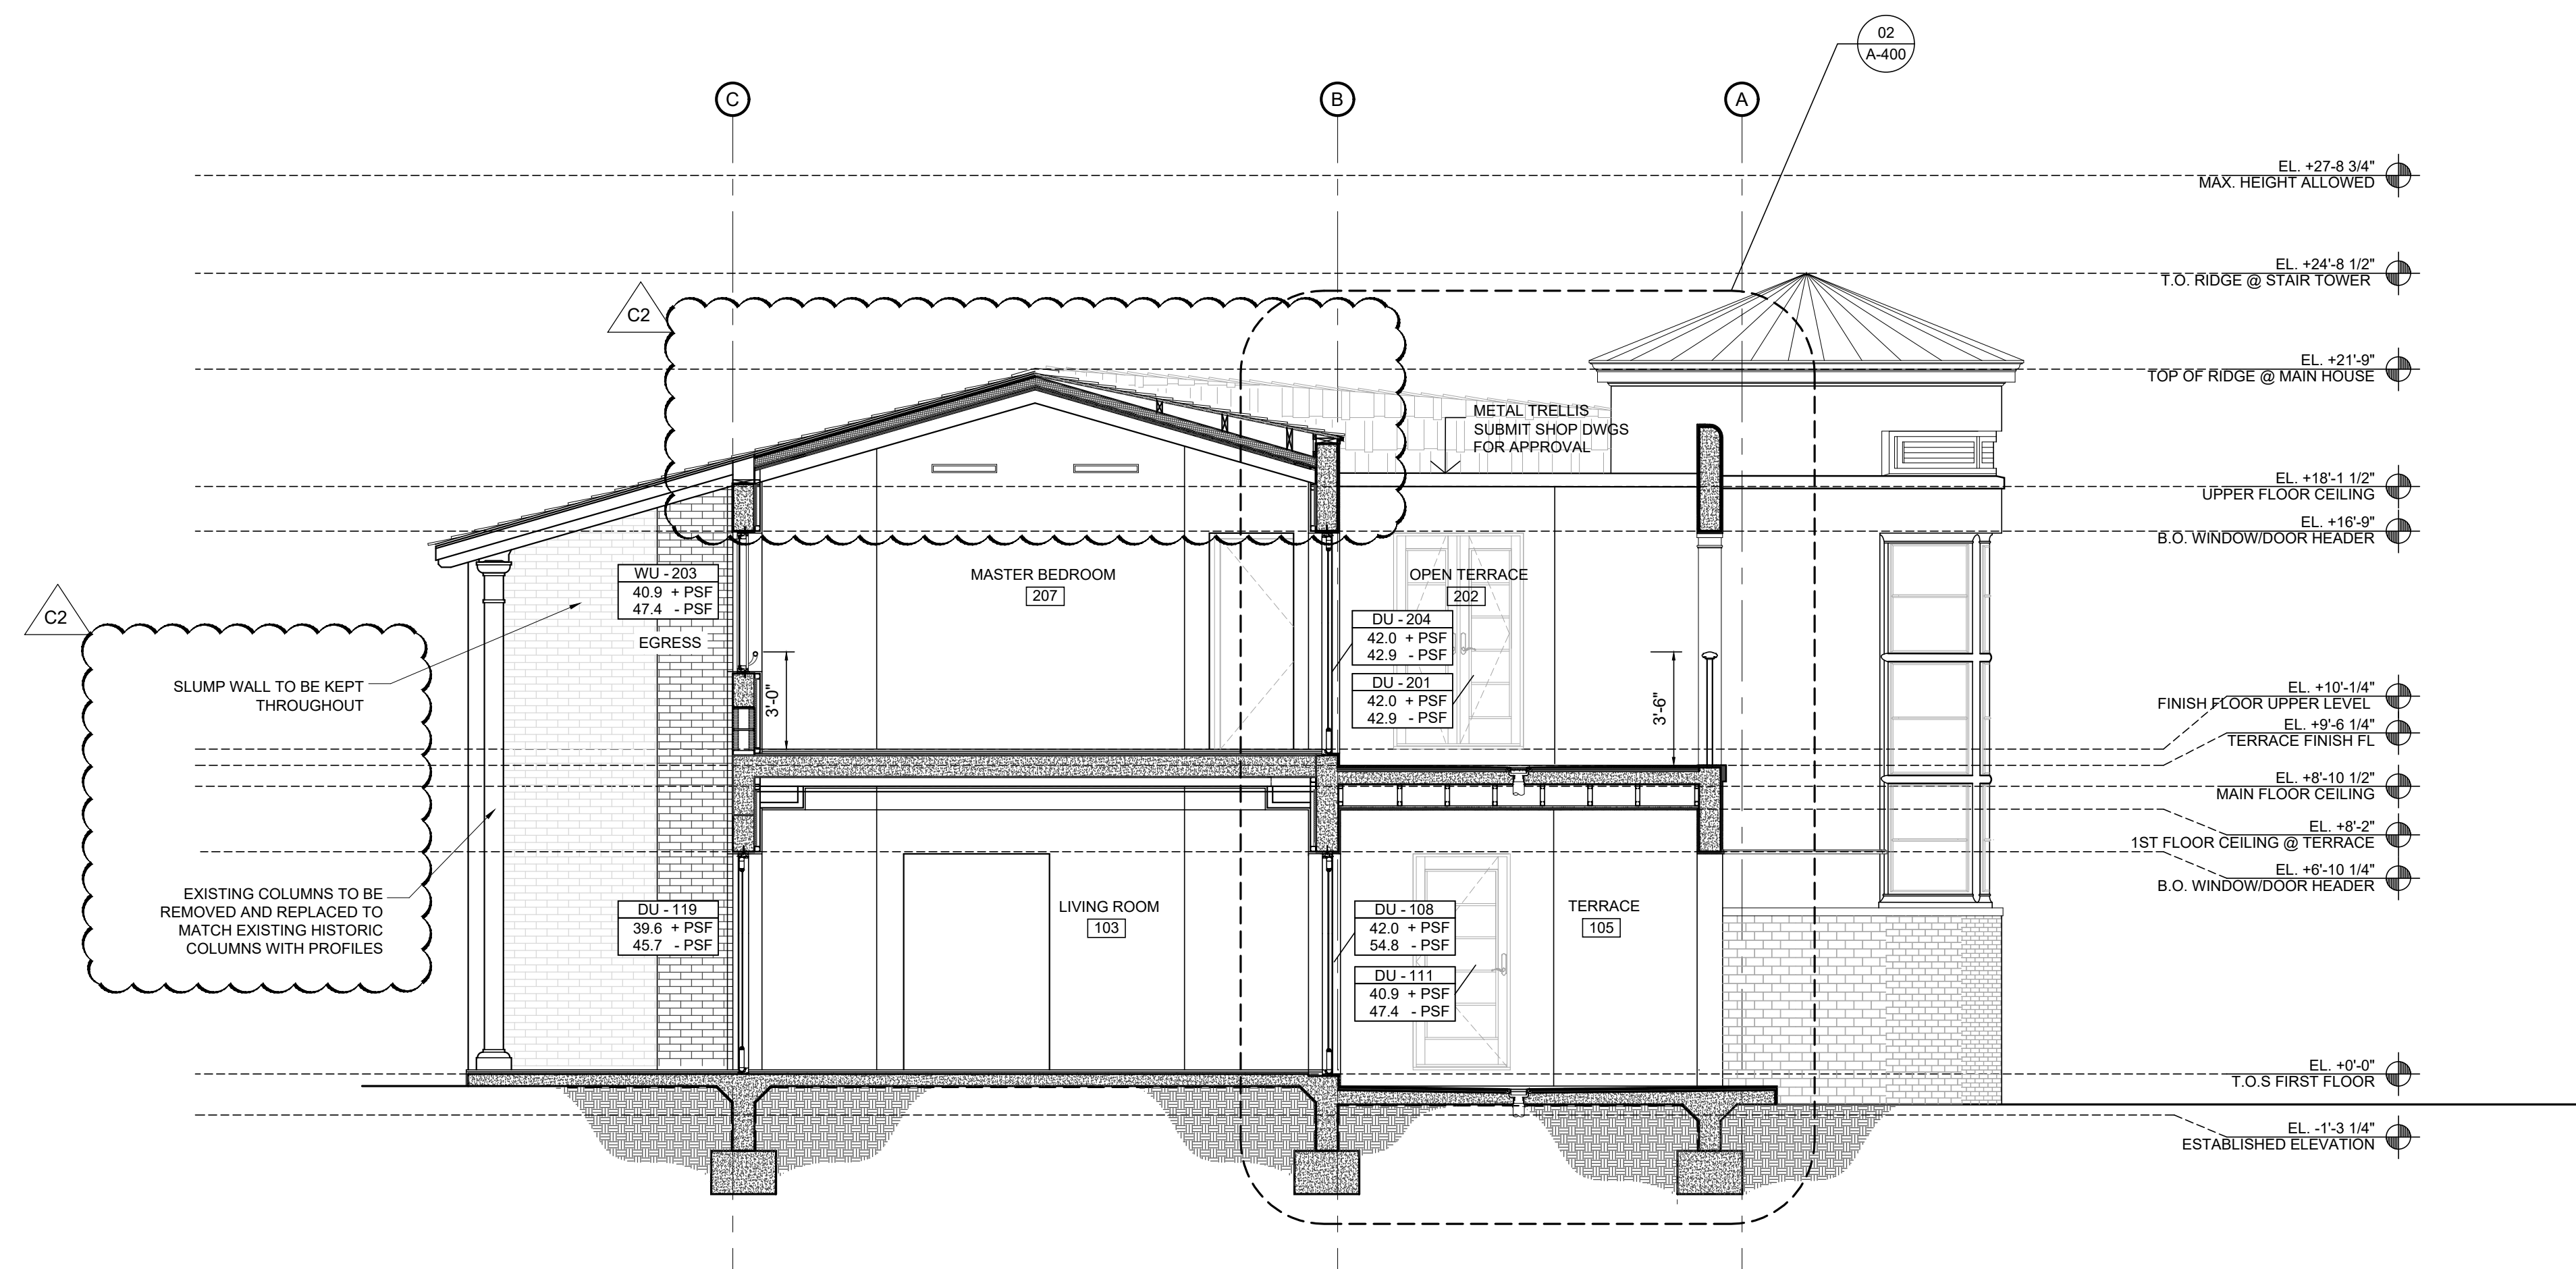


02 SECTION B-B THROUGH TRELLIS TERRACE
Scale: 1/4" = 1'-0"

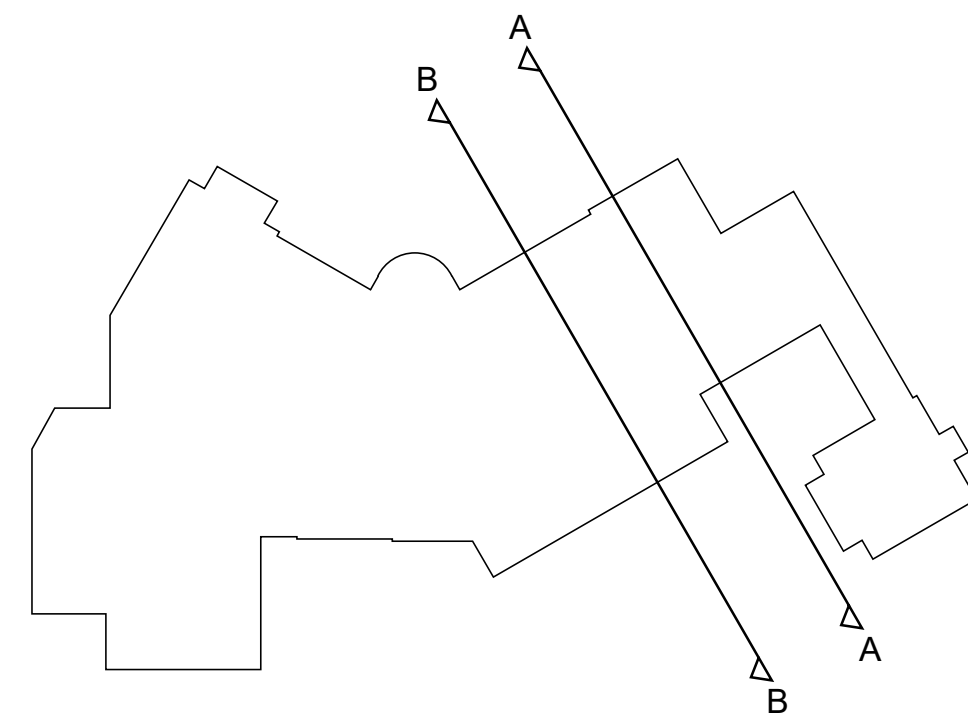

ARCHITECTS PORTUONDO PEROTTI ARCHITECTS Architecture - Planning - Interior Design A A C O 0 1 4 0 7 5717 S.W. 8th Street, Miami, Florida 33144, USA Tel: (305) 290-5931 - Fax: (305) 290-5918 http://www.portondoperotti.com		PROJECT NUMBER: 2016-05 DATE: 05/16/19 DRAWN BY: LG/JE CHECKED BY:		REVISIONS: 05/16/19 OWNER REQUEST 08/23/19 OWNER REQUEST		USE AND DISSEMINATION A A C O 0 1 4 0 7			
OWNER CLAUDIO ALVAREZ		TITLE: SECTIONS		SCALE: AS NOTED		SHEETS A-300 OF		© COPYRIGHT 2019	

THE ABOVE FORMAT, TECHNIQUES AND DESIGN ARE THE PROPERTY OF PORTUONDO PEROTTI ARCHITECTS, INC. NO PART THEREOF SHALL BE COPIED, REPRODUCED OR USED WITHOUT THE WRITTEN CONSENT OF THE ARCHITECT.

© COPYRIGHT 2009

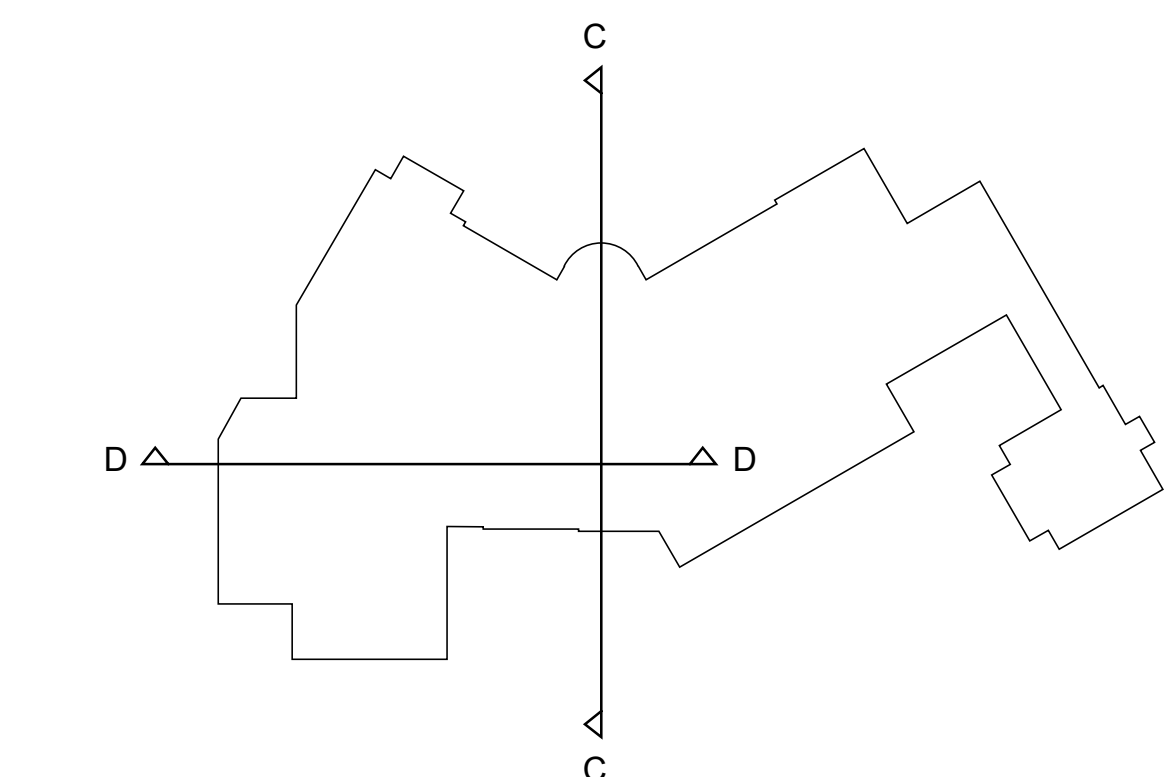

02 SECTION D-D THROUGH DINING ROOM
Scale: 1/4" = 1'-0"

PROJECT NUMBER:	2016-05	REVISIONS:	05/16/19 OWNER REQUEST
DATE:	05/16/19		09/25/19 OWNER REQUEST
DRAWN BY:	LG / JE		05/04/20 OWNER REQUEST & PUBLIC WORKS
CHECKED BY:			05/26/20 OWNER REQUEST

ARCHITECTS
PORTUONDO PEROTTI ARCHITECTS
 Architecture - Planning - Interior Design
 AAC001407
 5717 S.W. 8th Street, Miami, Florida 33144, USA
 Tel. (305) 260-9331 • Fax: (305) 260-9318
<http://www.portuondo-perotti.com>


SANTA MARIA RESIDENCE

4125 SANTA MARIA STREET
CORAL GABLES · FLORIDA · 33146


0	TITLE:	SECTIONS	0
0	SCALE:	AS NOTED	0

SHEET: A-301
OF


EL. 0'-0" = 13.625' N.G.V.D.

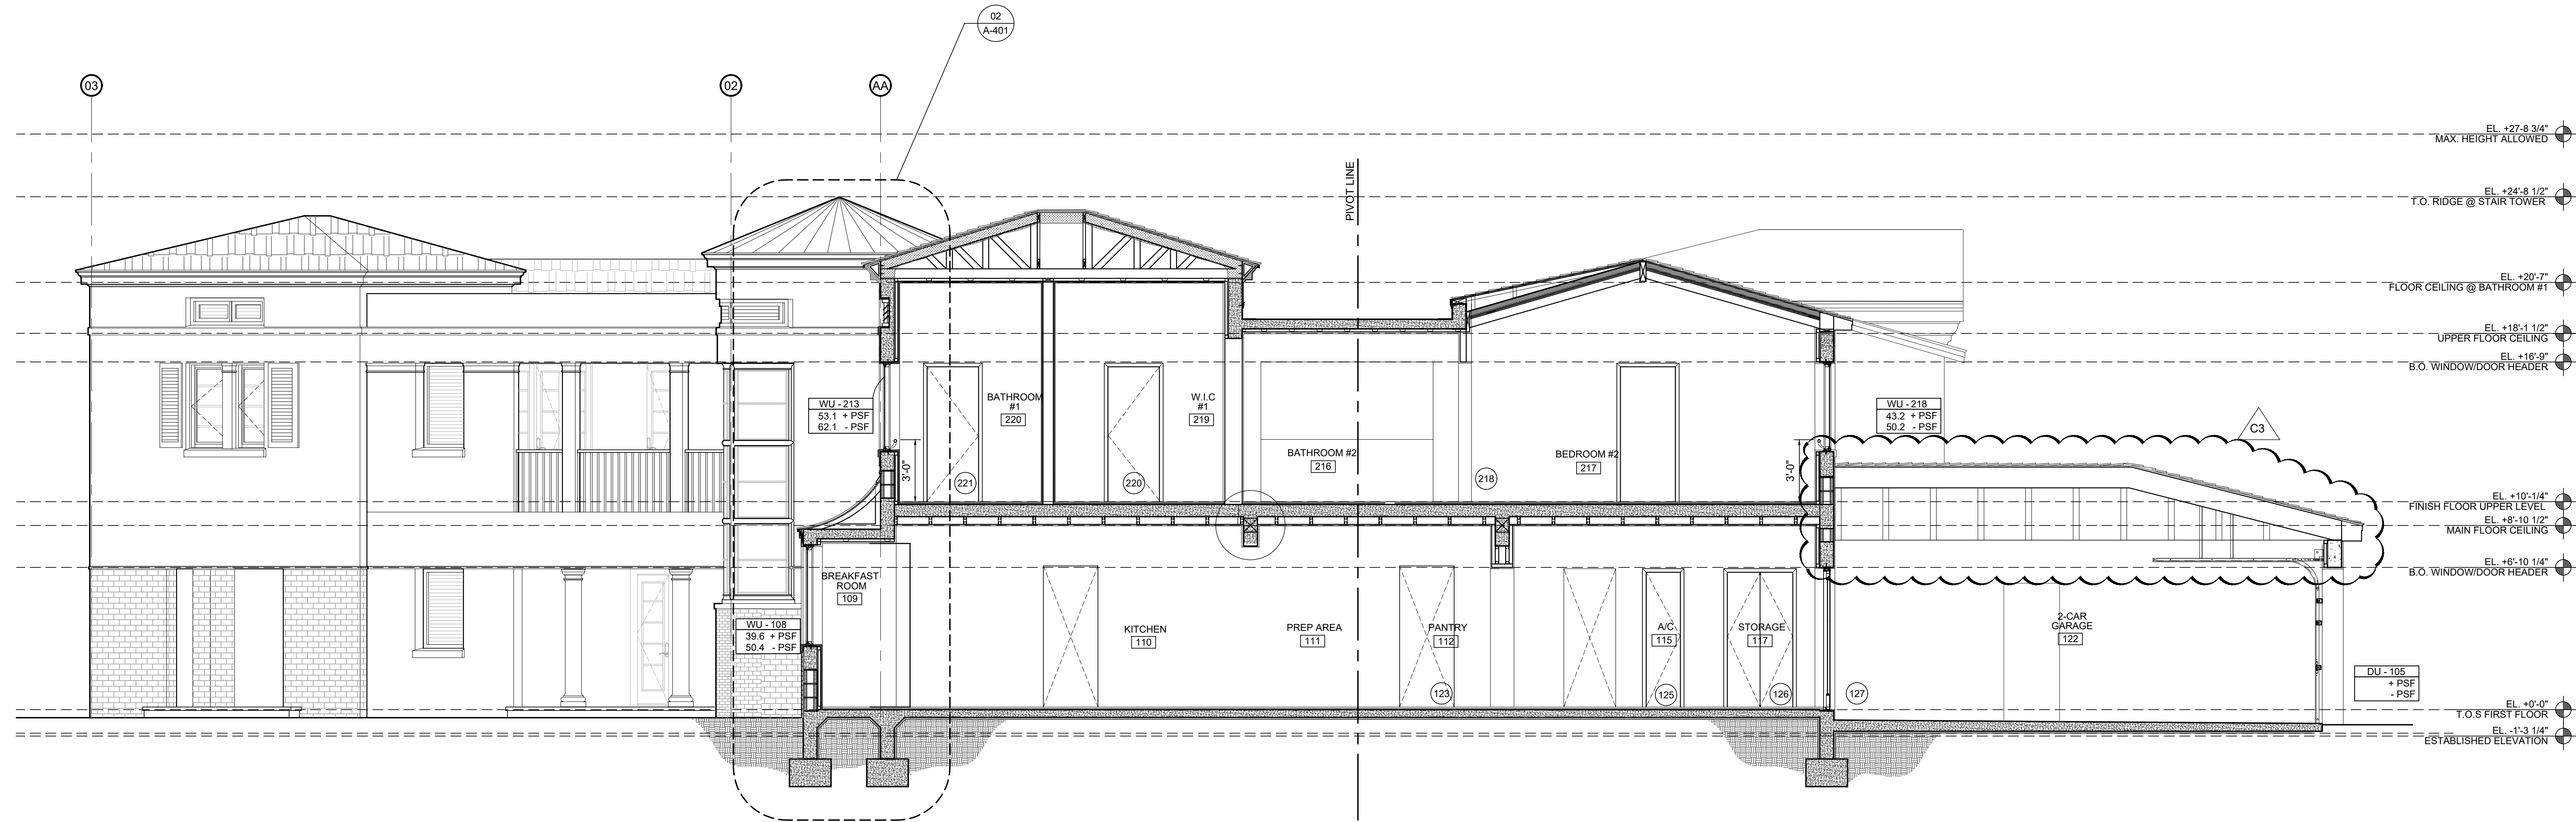

01 SECTION E-E THROUGH KITCHEN
Scale: 1/4" = 1'-0"

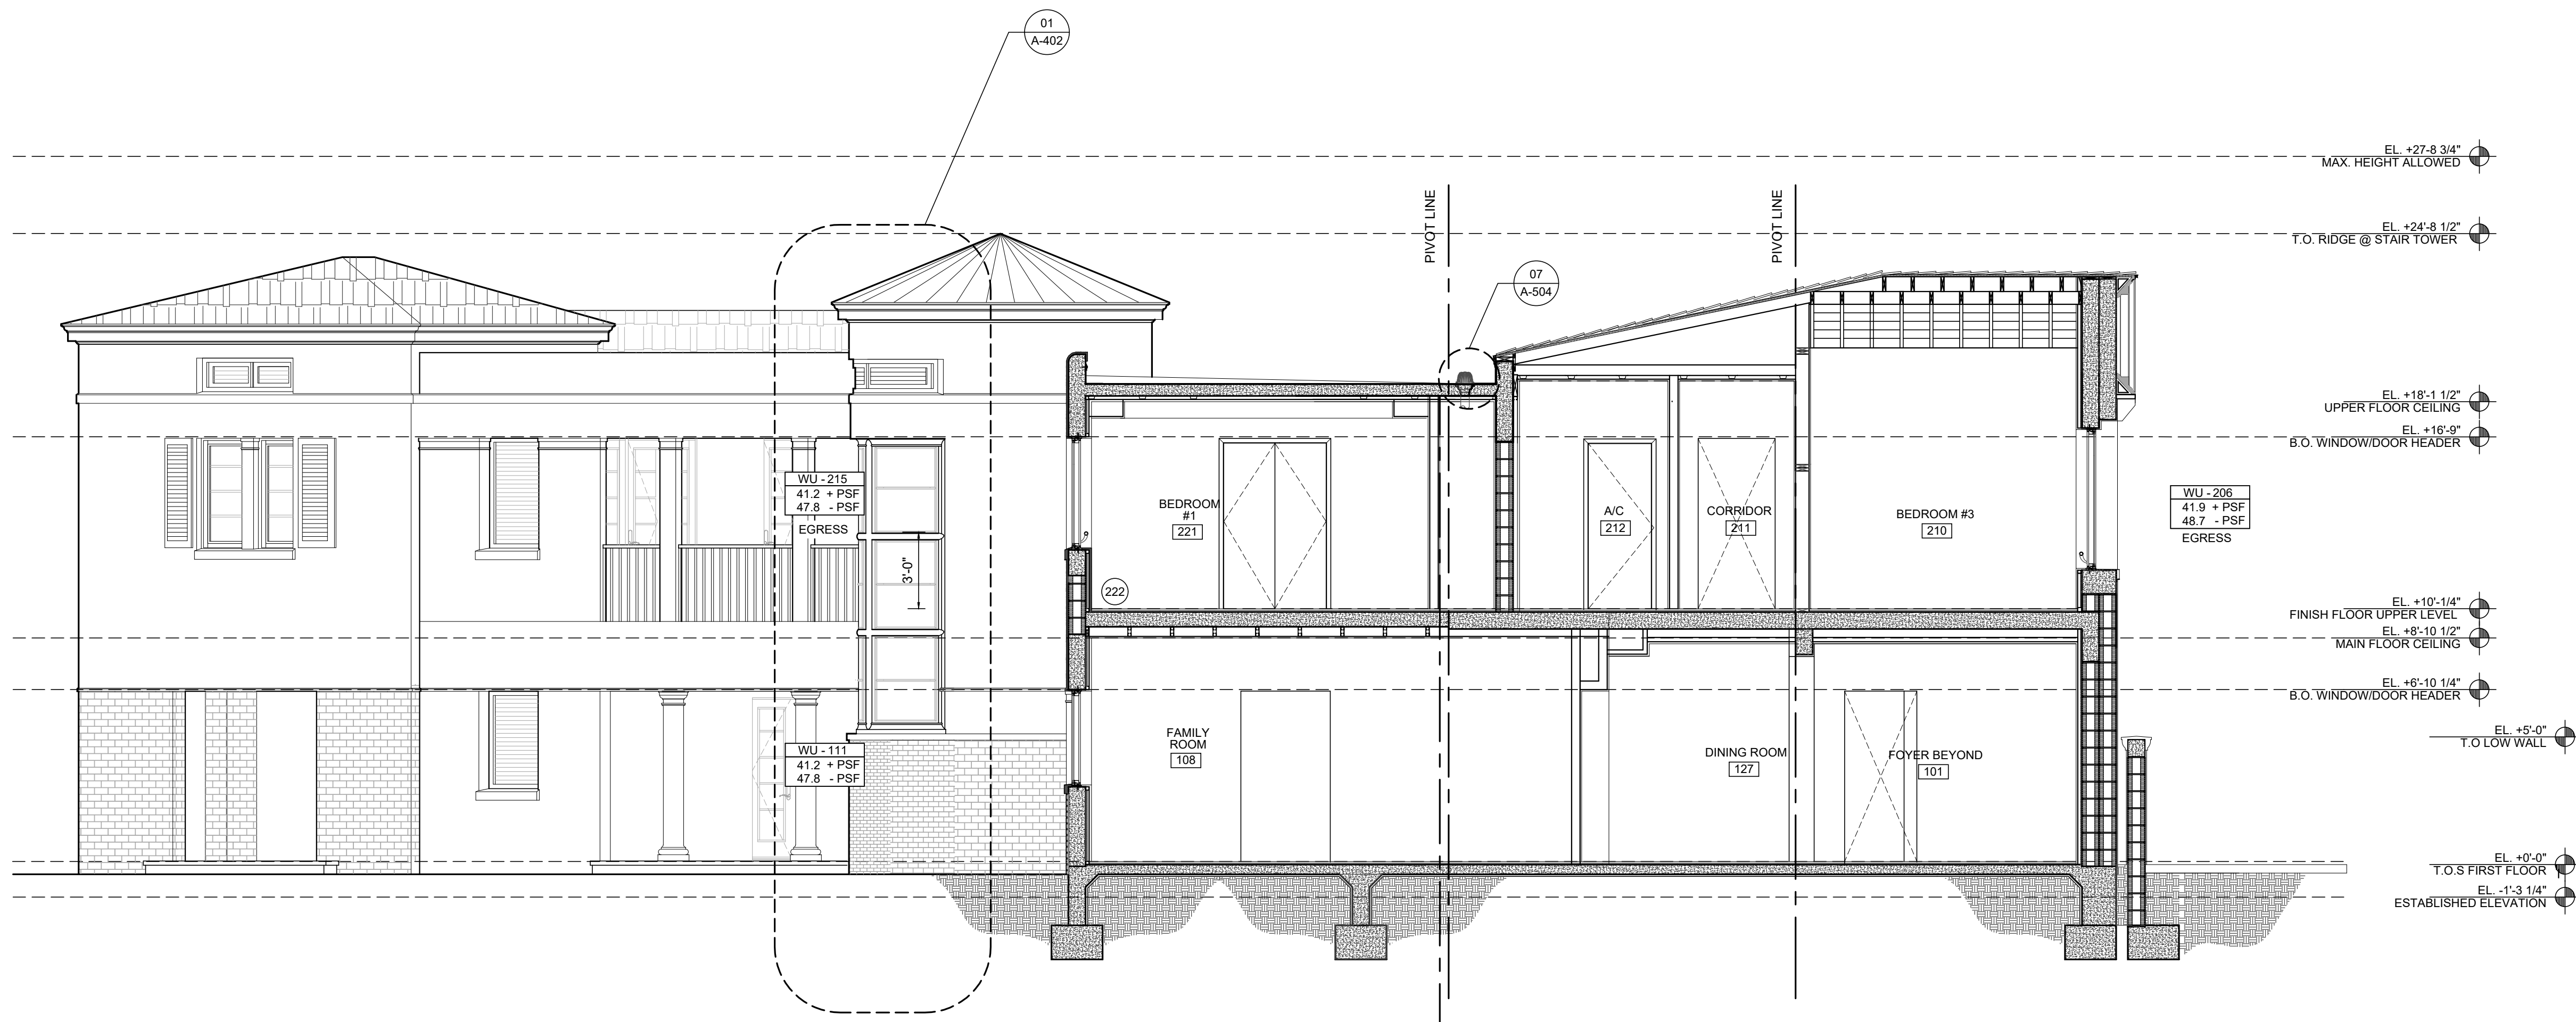


02 SECTION F-F THROUGH FAMILY ROOM
Scale: 1/4" = 1'-0"

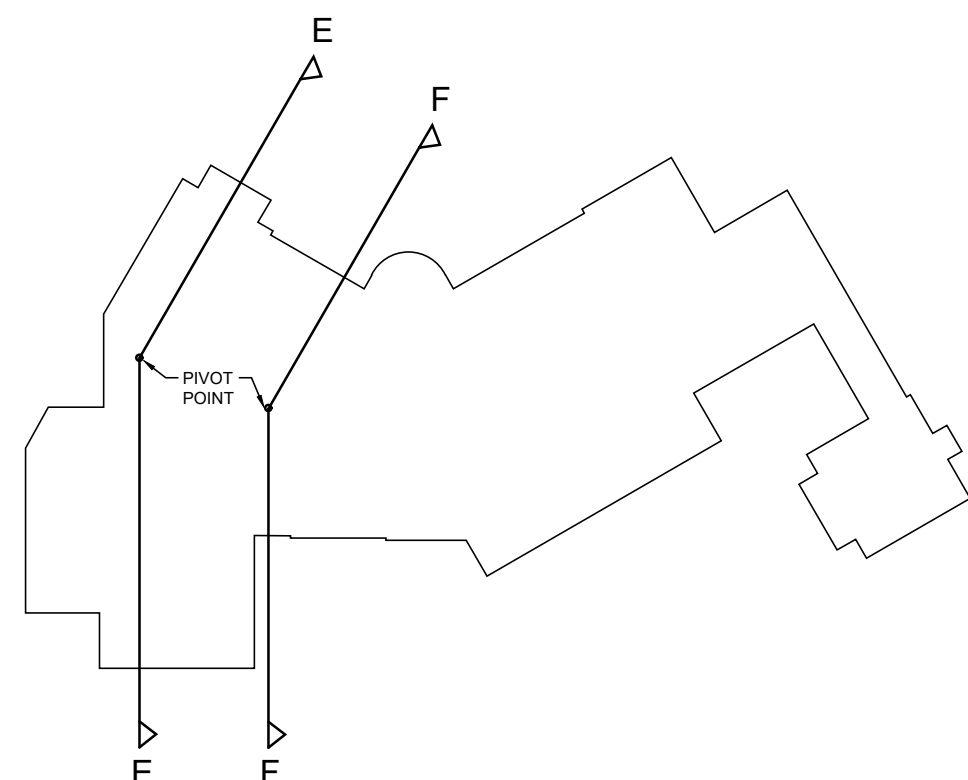


ARCHITECTS PORTUONDO PEROTTI ARCHITECTS Architecture, Planning, Interior Design A A C O 1 4 0 7 5717 S.W. 8th Street, Miami, Florida 33144, USA Tel. (305) 260-5931 • Fax (305) 260-5918 http://www.portundoperotti.com		OWNER CLAUDIO ALVAREZ	
REVISIONS: 2016/05 05/16/19 DATE: LG/JE DRAWN BY: LG/JE CHECKED BY: LG/JE		SECTIONS TITLE: AS NOTED SCALE: AS NOTED	
SHEET A-302 OF 2		© COPYRIGHT 2009	

THE ABOVE FORM, TECHNIQUE AND DESIGN ARE THE PROPERTY OF PORTUONDO PEROTTI ARCHITECTS, INC. NO PART THEREOF SHALL BE COPIED, REPRODUCED OR USED WITHOUT THE WRITTEN CONSENT OF THE ARCHITECT.


EL. 0'-0" = 13.625' N.G.V.D.

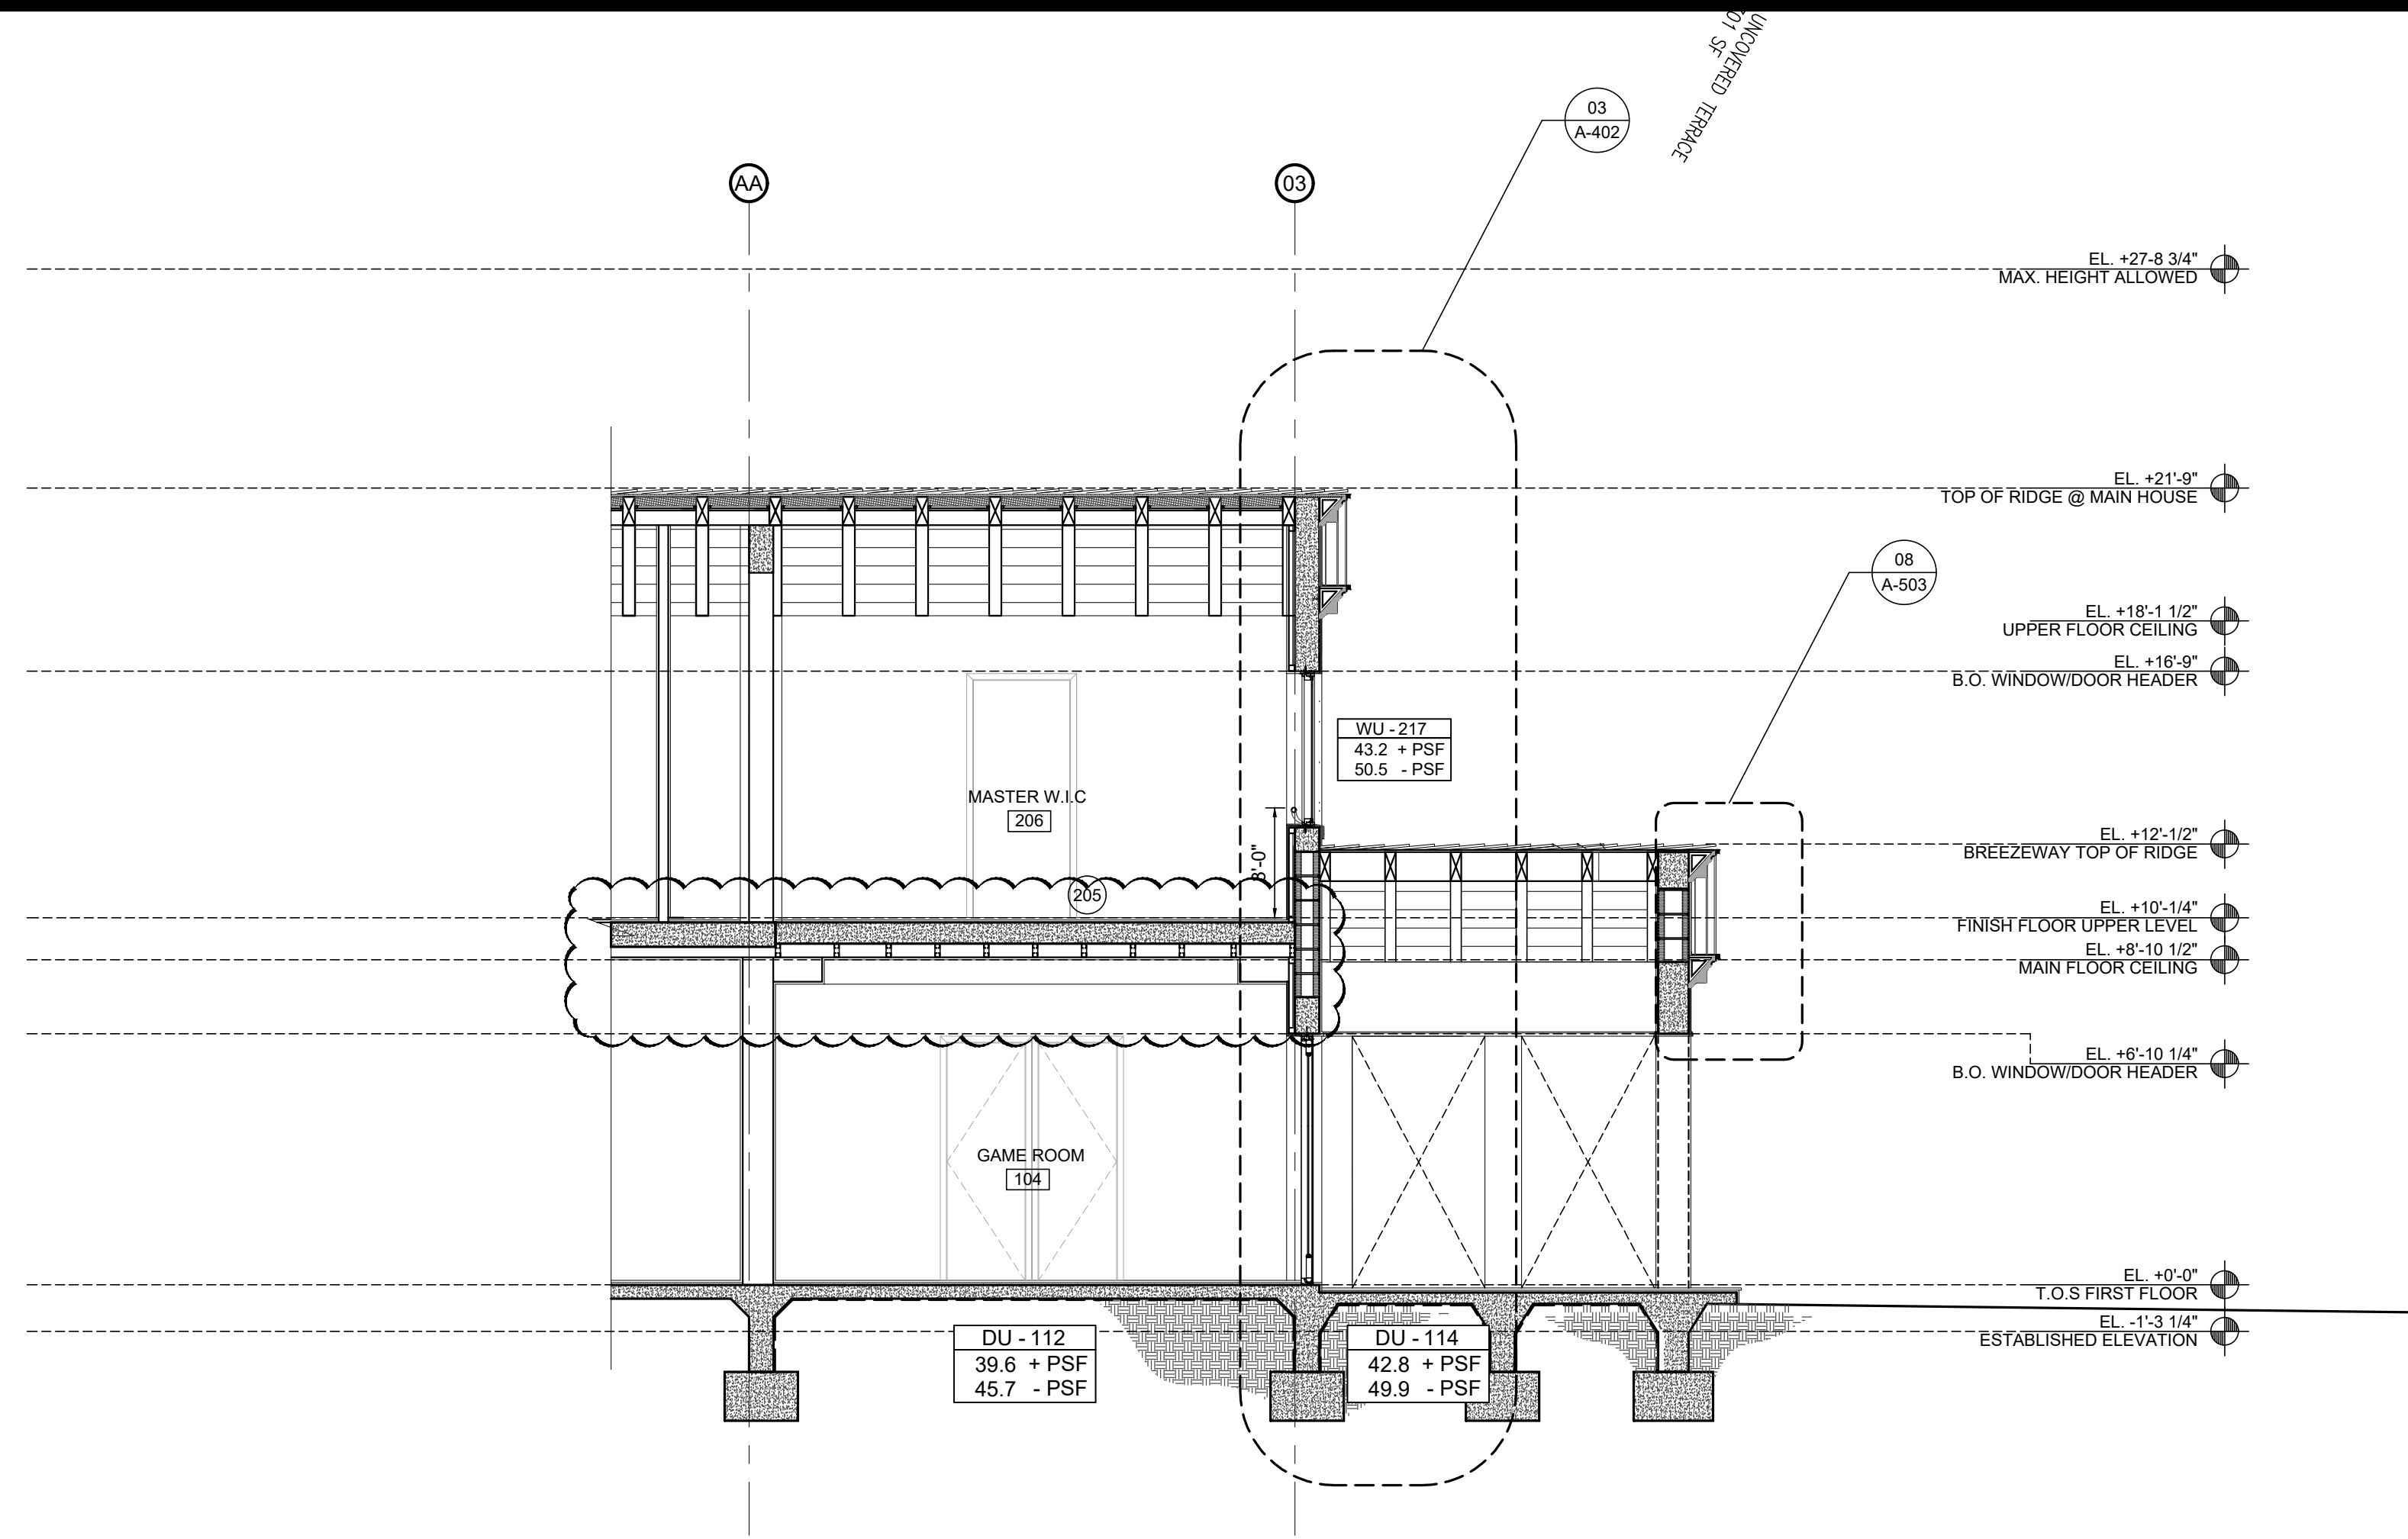


01 SECTION J-J THROUGH GAME ROOM
Scale: 1/4" = 1'-0"

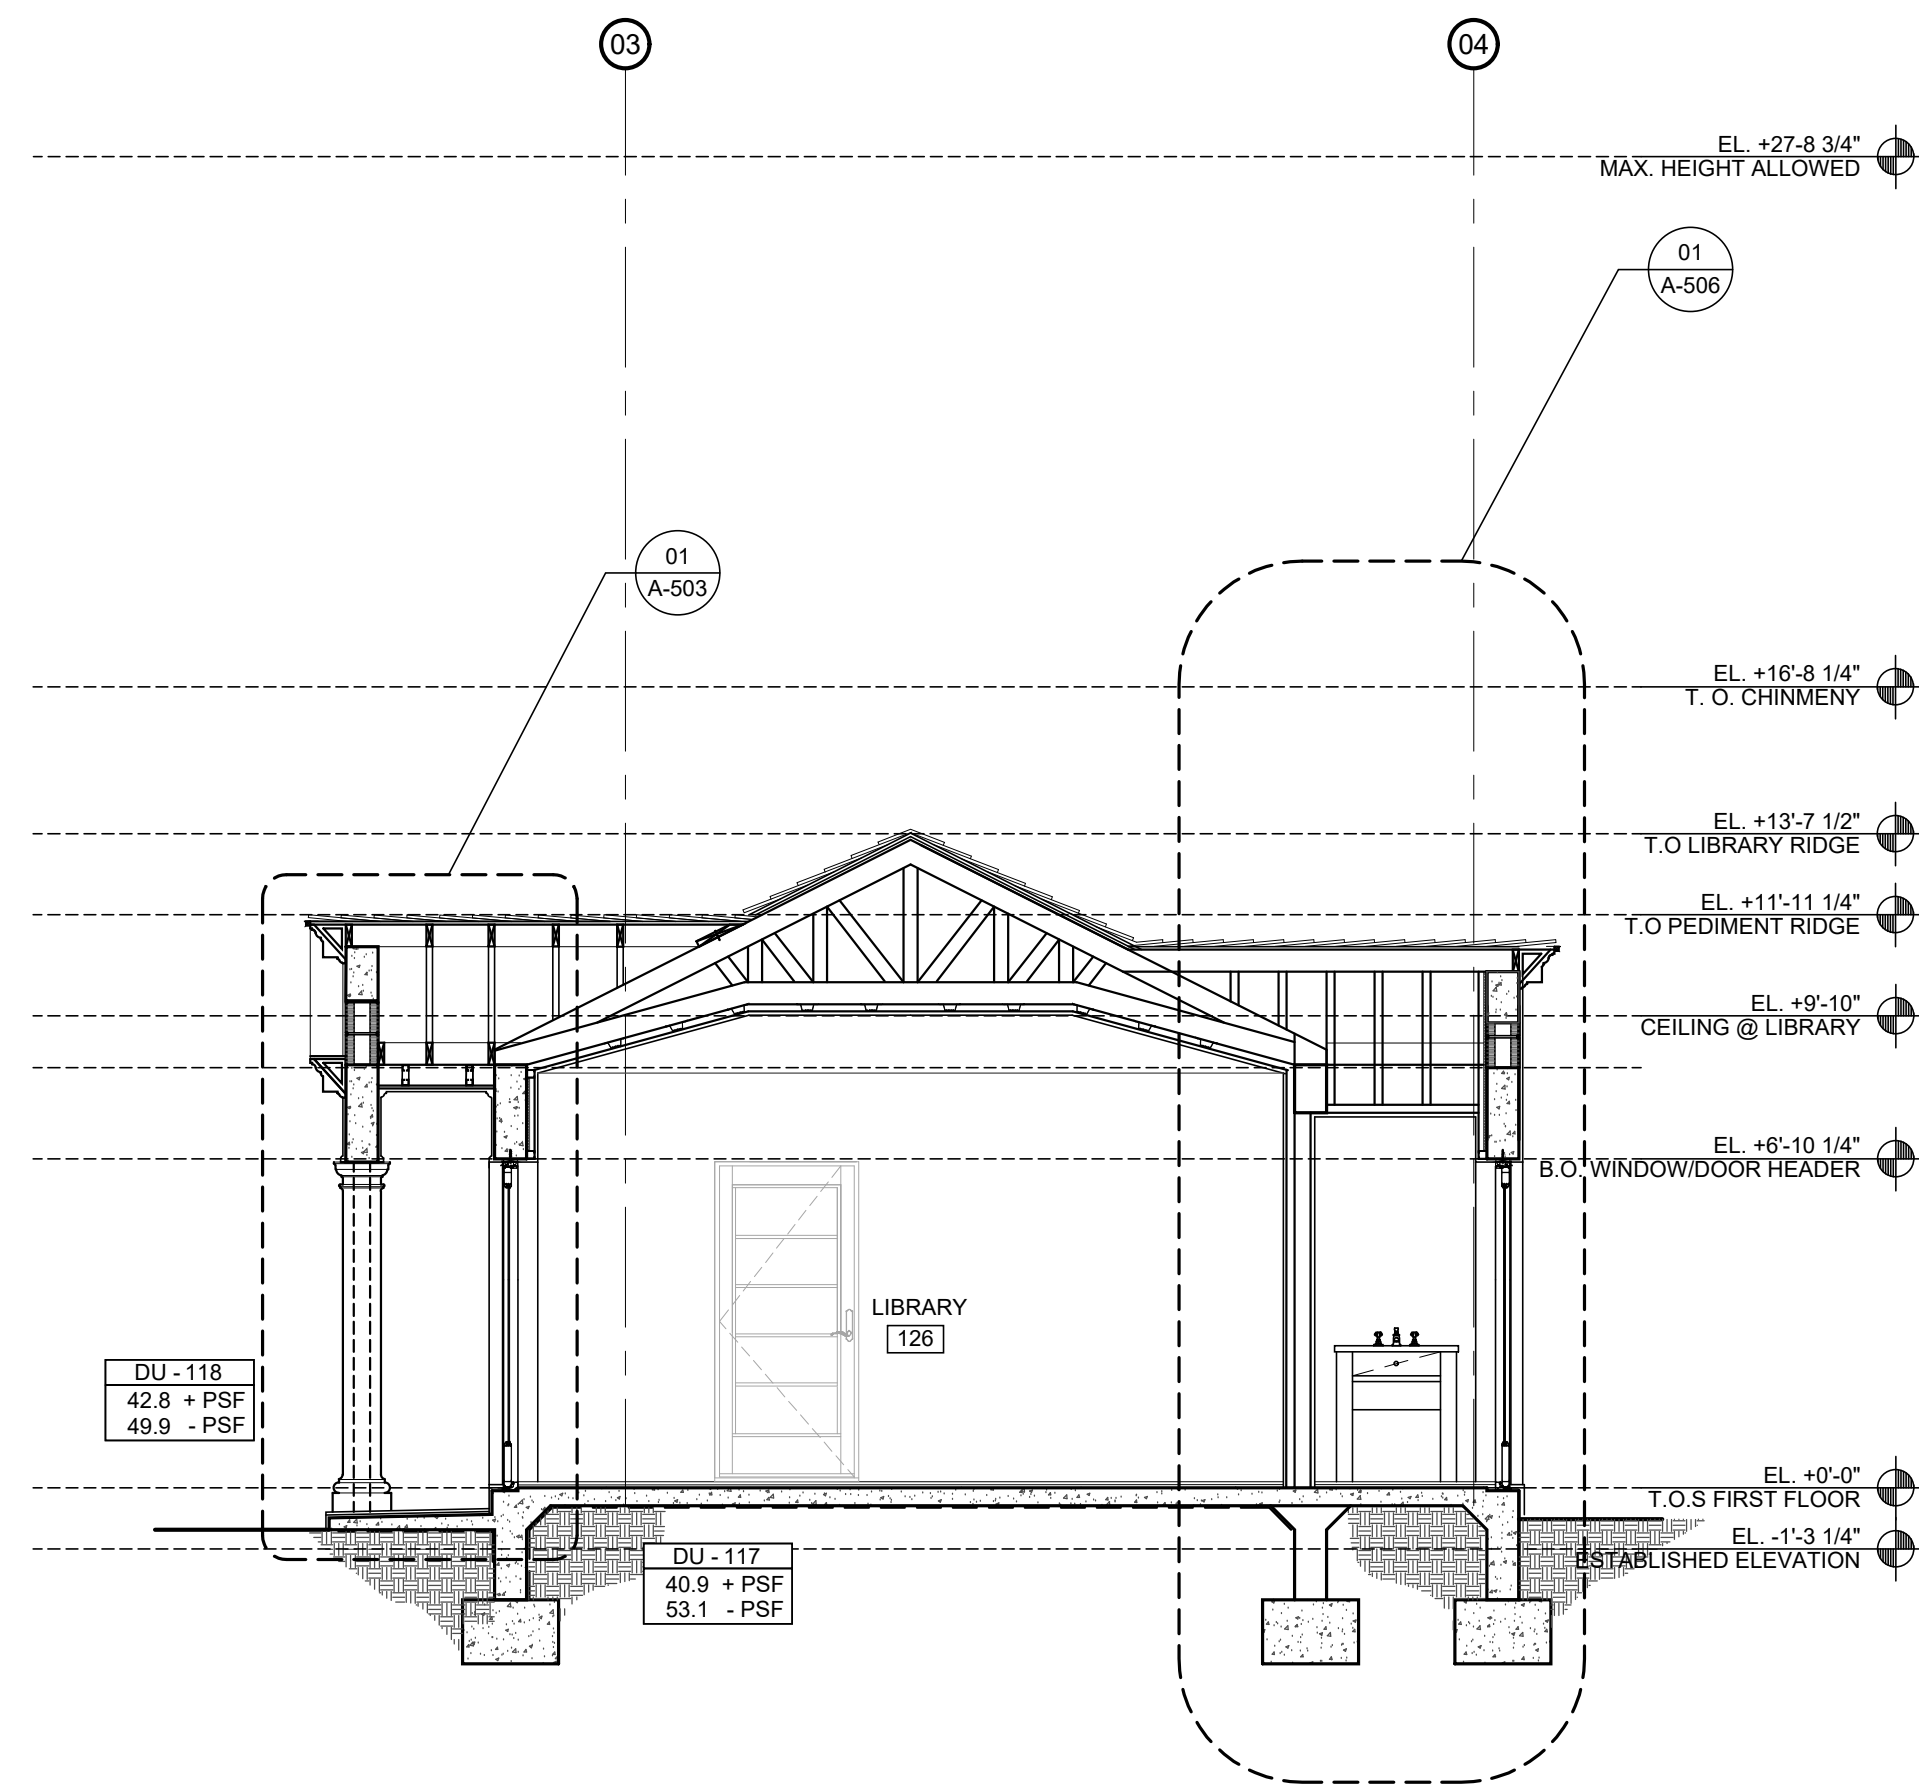

02 SECTION H-H THROUGH LIBRARY
Scale: 1/4" = 1'-0"

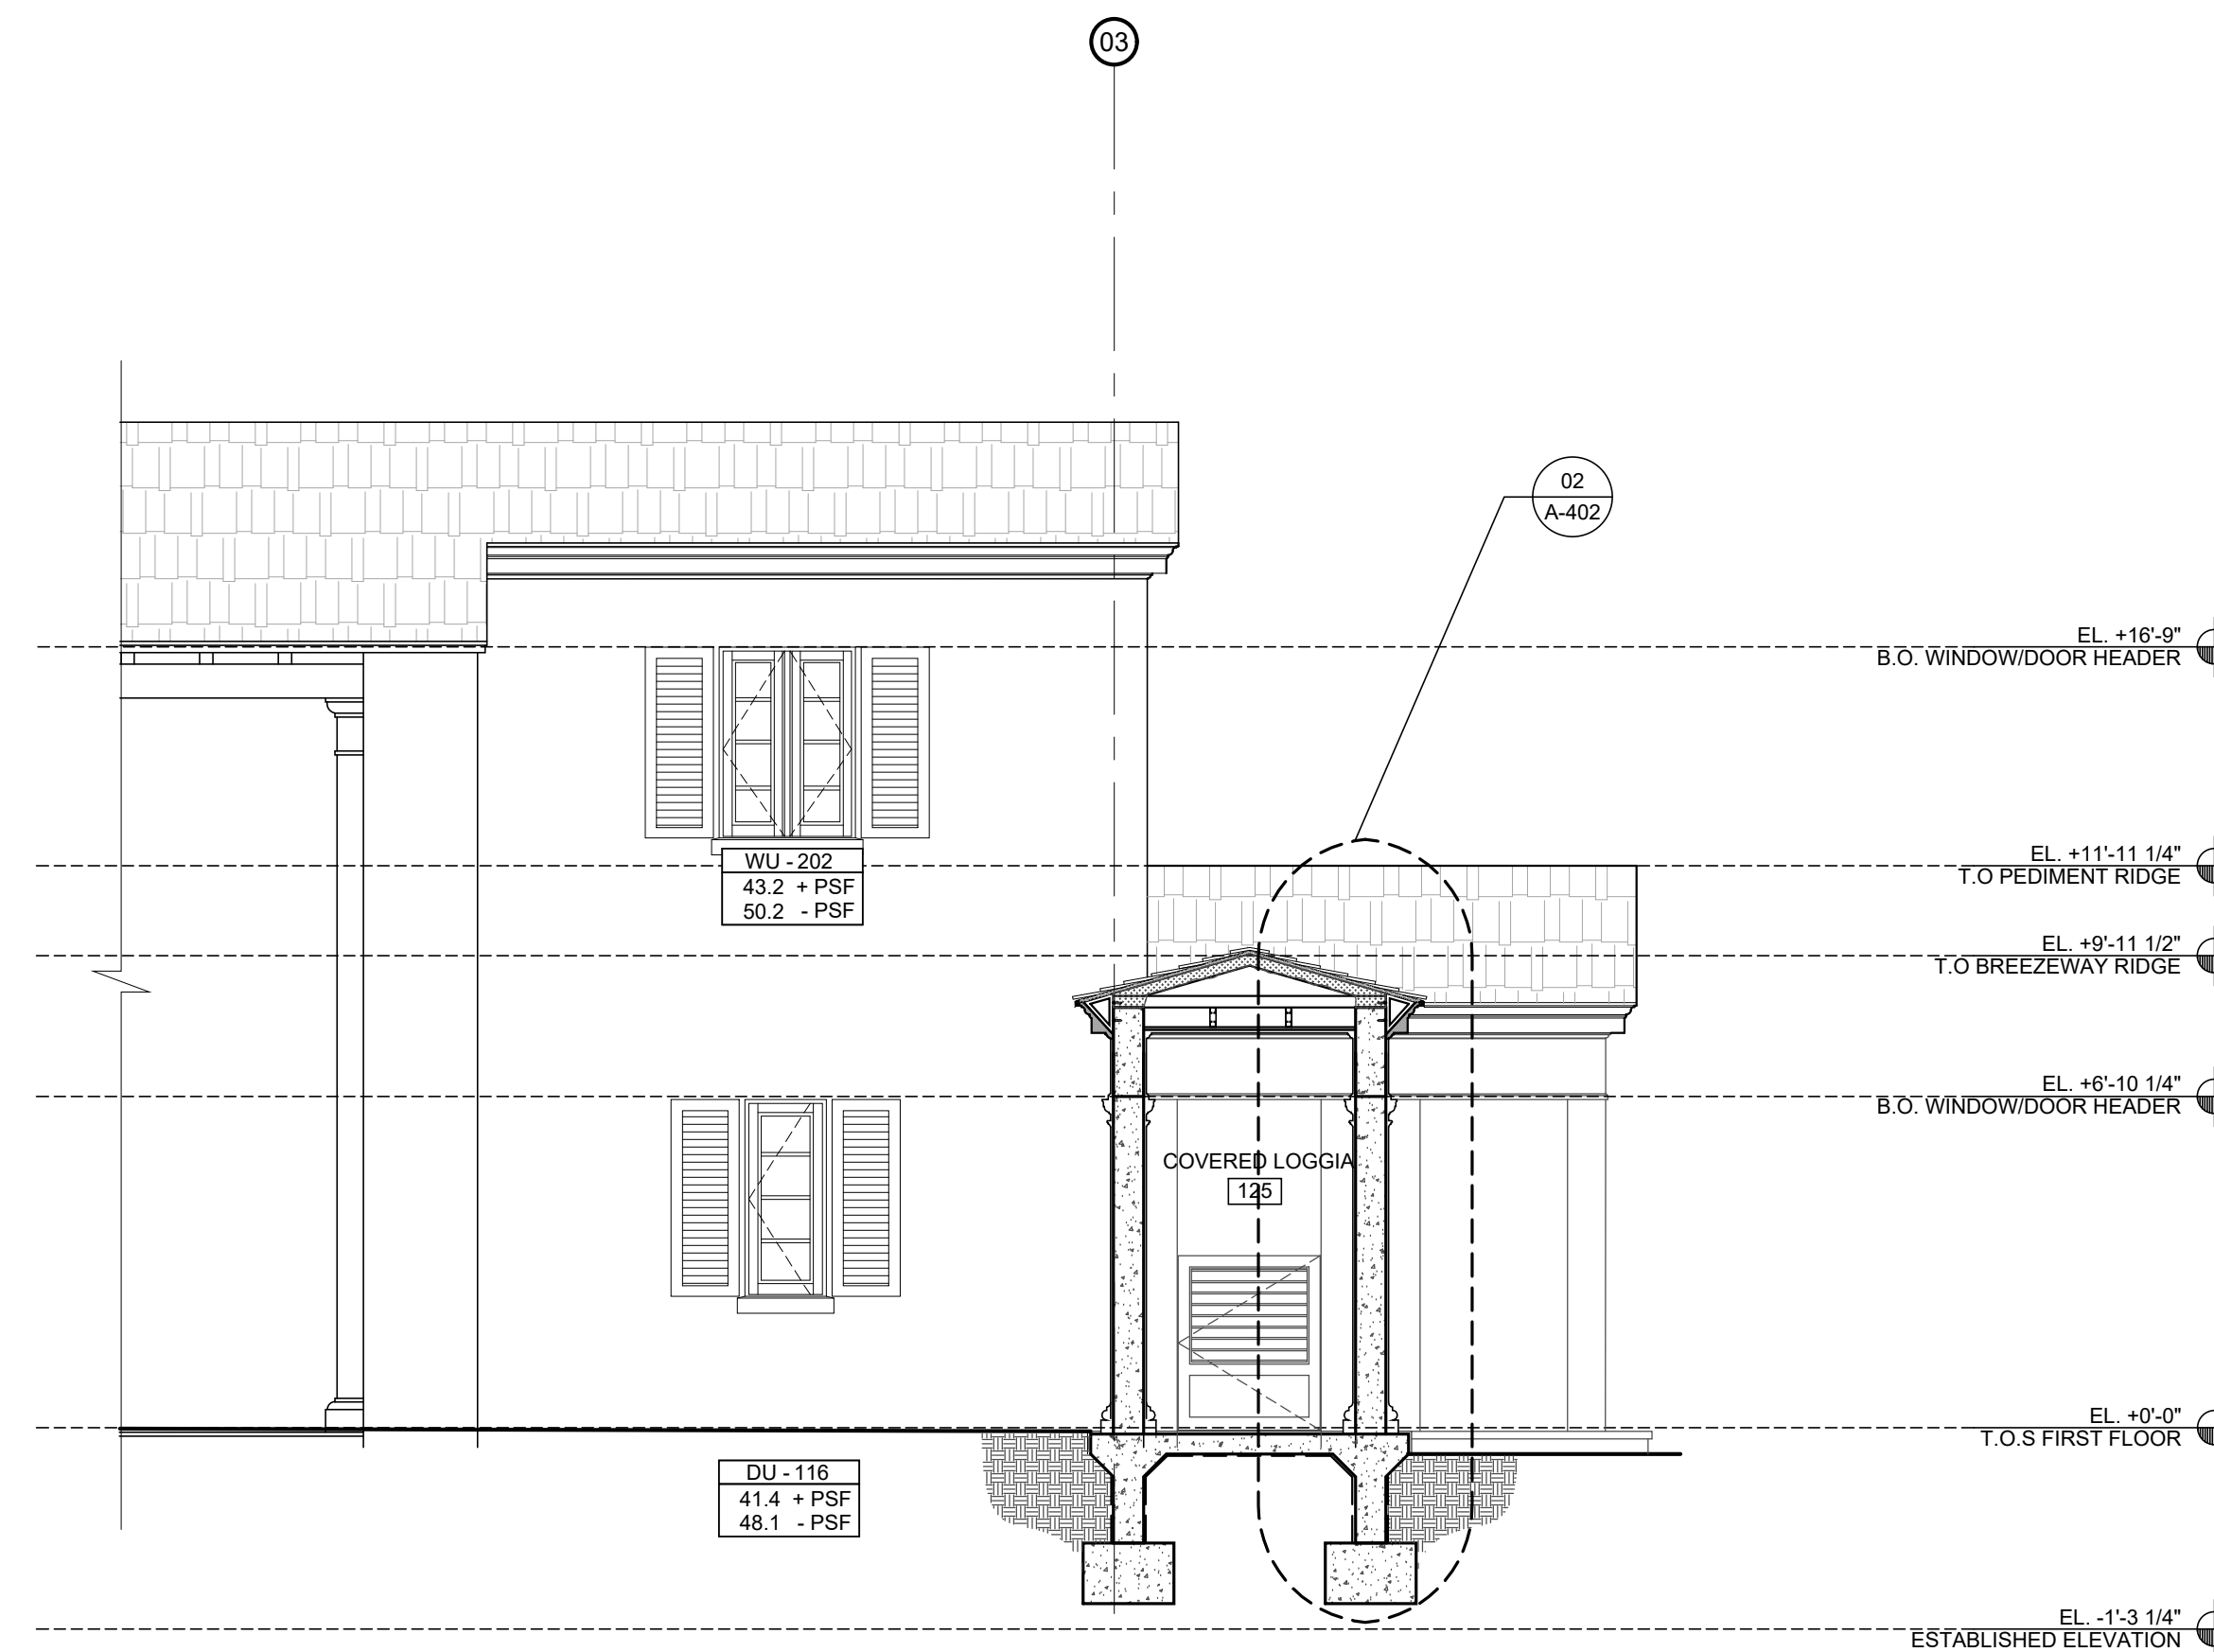


03 SECTION I-I THROUGH COVERED WALKWAY
Scale: 1/4" = 1'-0"

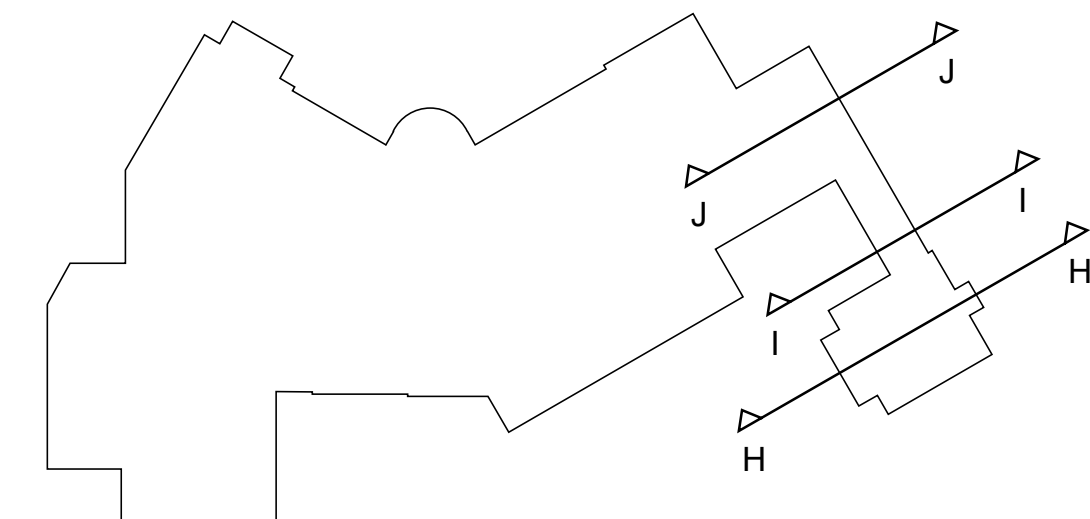

SHEET A-303 OF		TITLE: SECTIONS SCALE: AS NOTED		OWNER: CLAUDIO / ALVAREZ		ARCHITECTS PORTUONDO PEROTTI ARCHITECTS Architecture - Planning - Interior Design AAC001407 5717 S.W. 8th Street, Miami, Florida 33144, USA Tel: (305) 260-5931 - Fax: (305) 260-5918 http://www.portundoperotti.com		REVISIONS: 2016-05 PROJECT NUMBER: DATE: DRAWN BY: CHECKED BY:		2016-05 05/16/19 LG / JL USE AND DISSEMINATE PERMIT A-303 (A-17)	
-----------------------------	--	--	--	---------------------------------	--	--	--	---	--	--	--


EL. 0'-0" = 13.625' N.G.V.D.

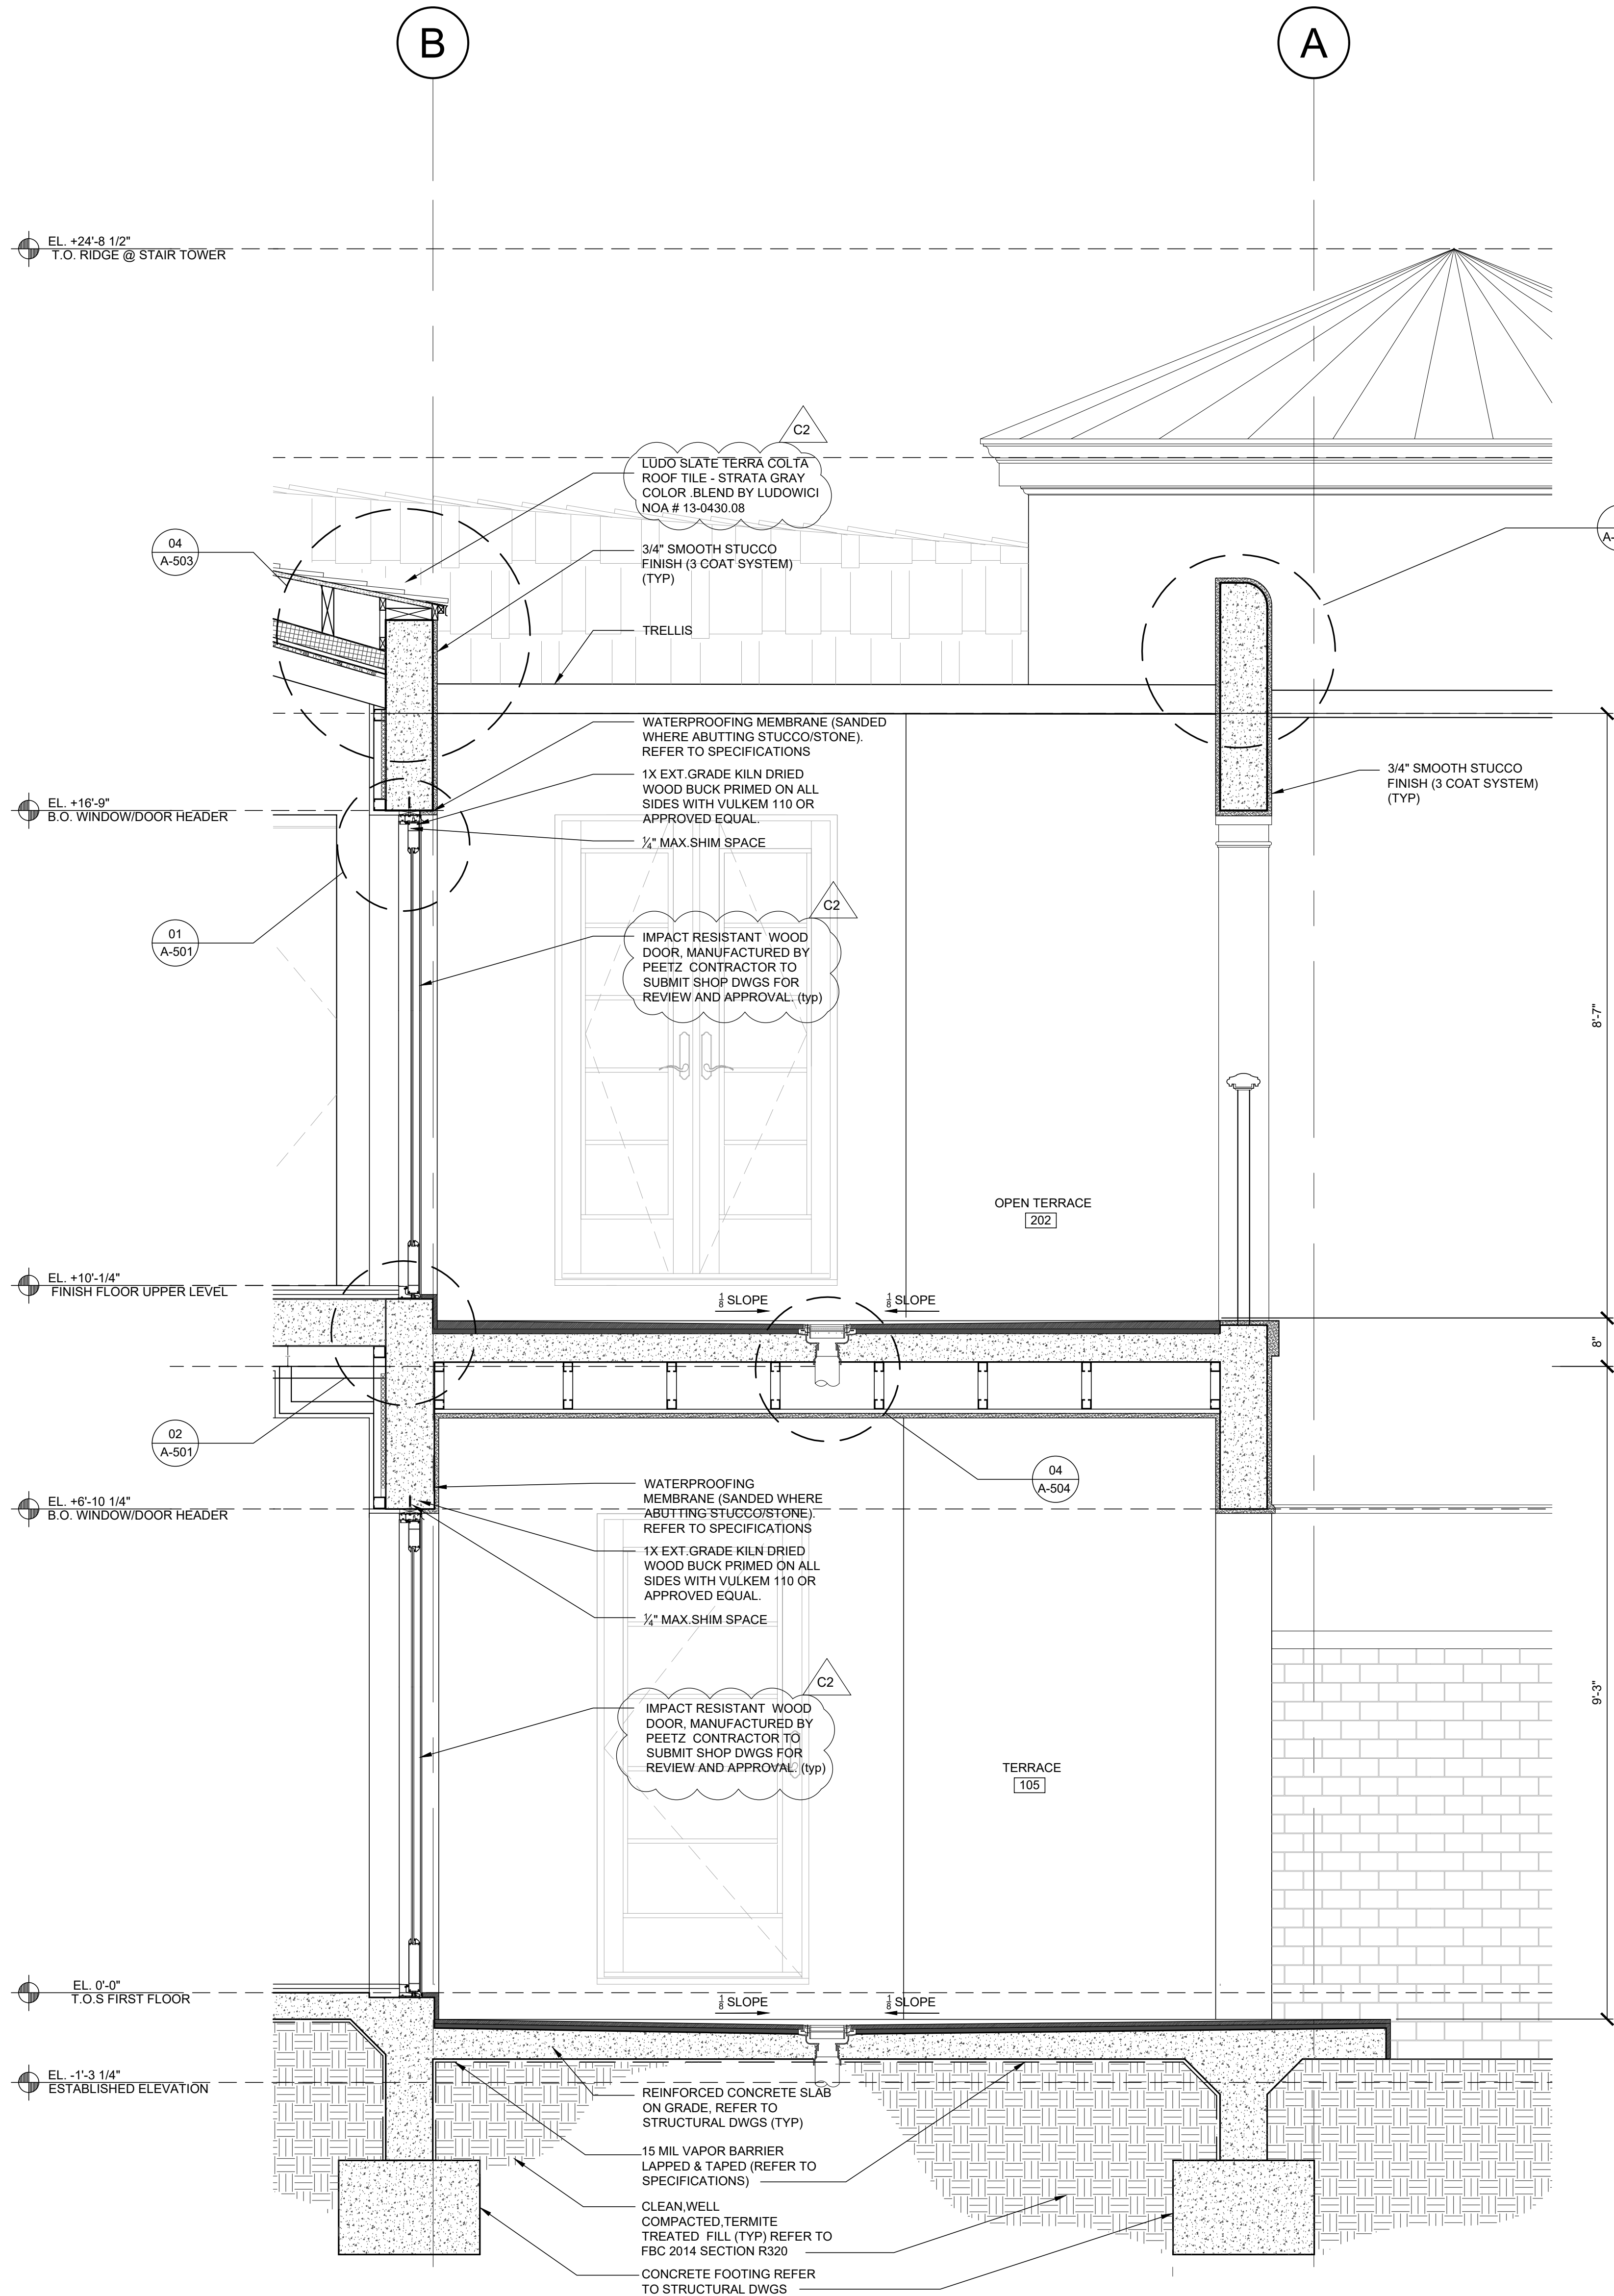

02

WALL SECTION B


Scale: 3/4" = 1'-0"

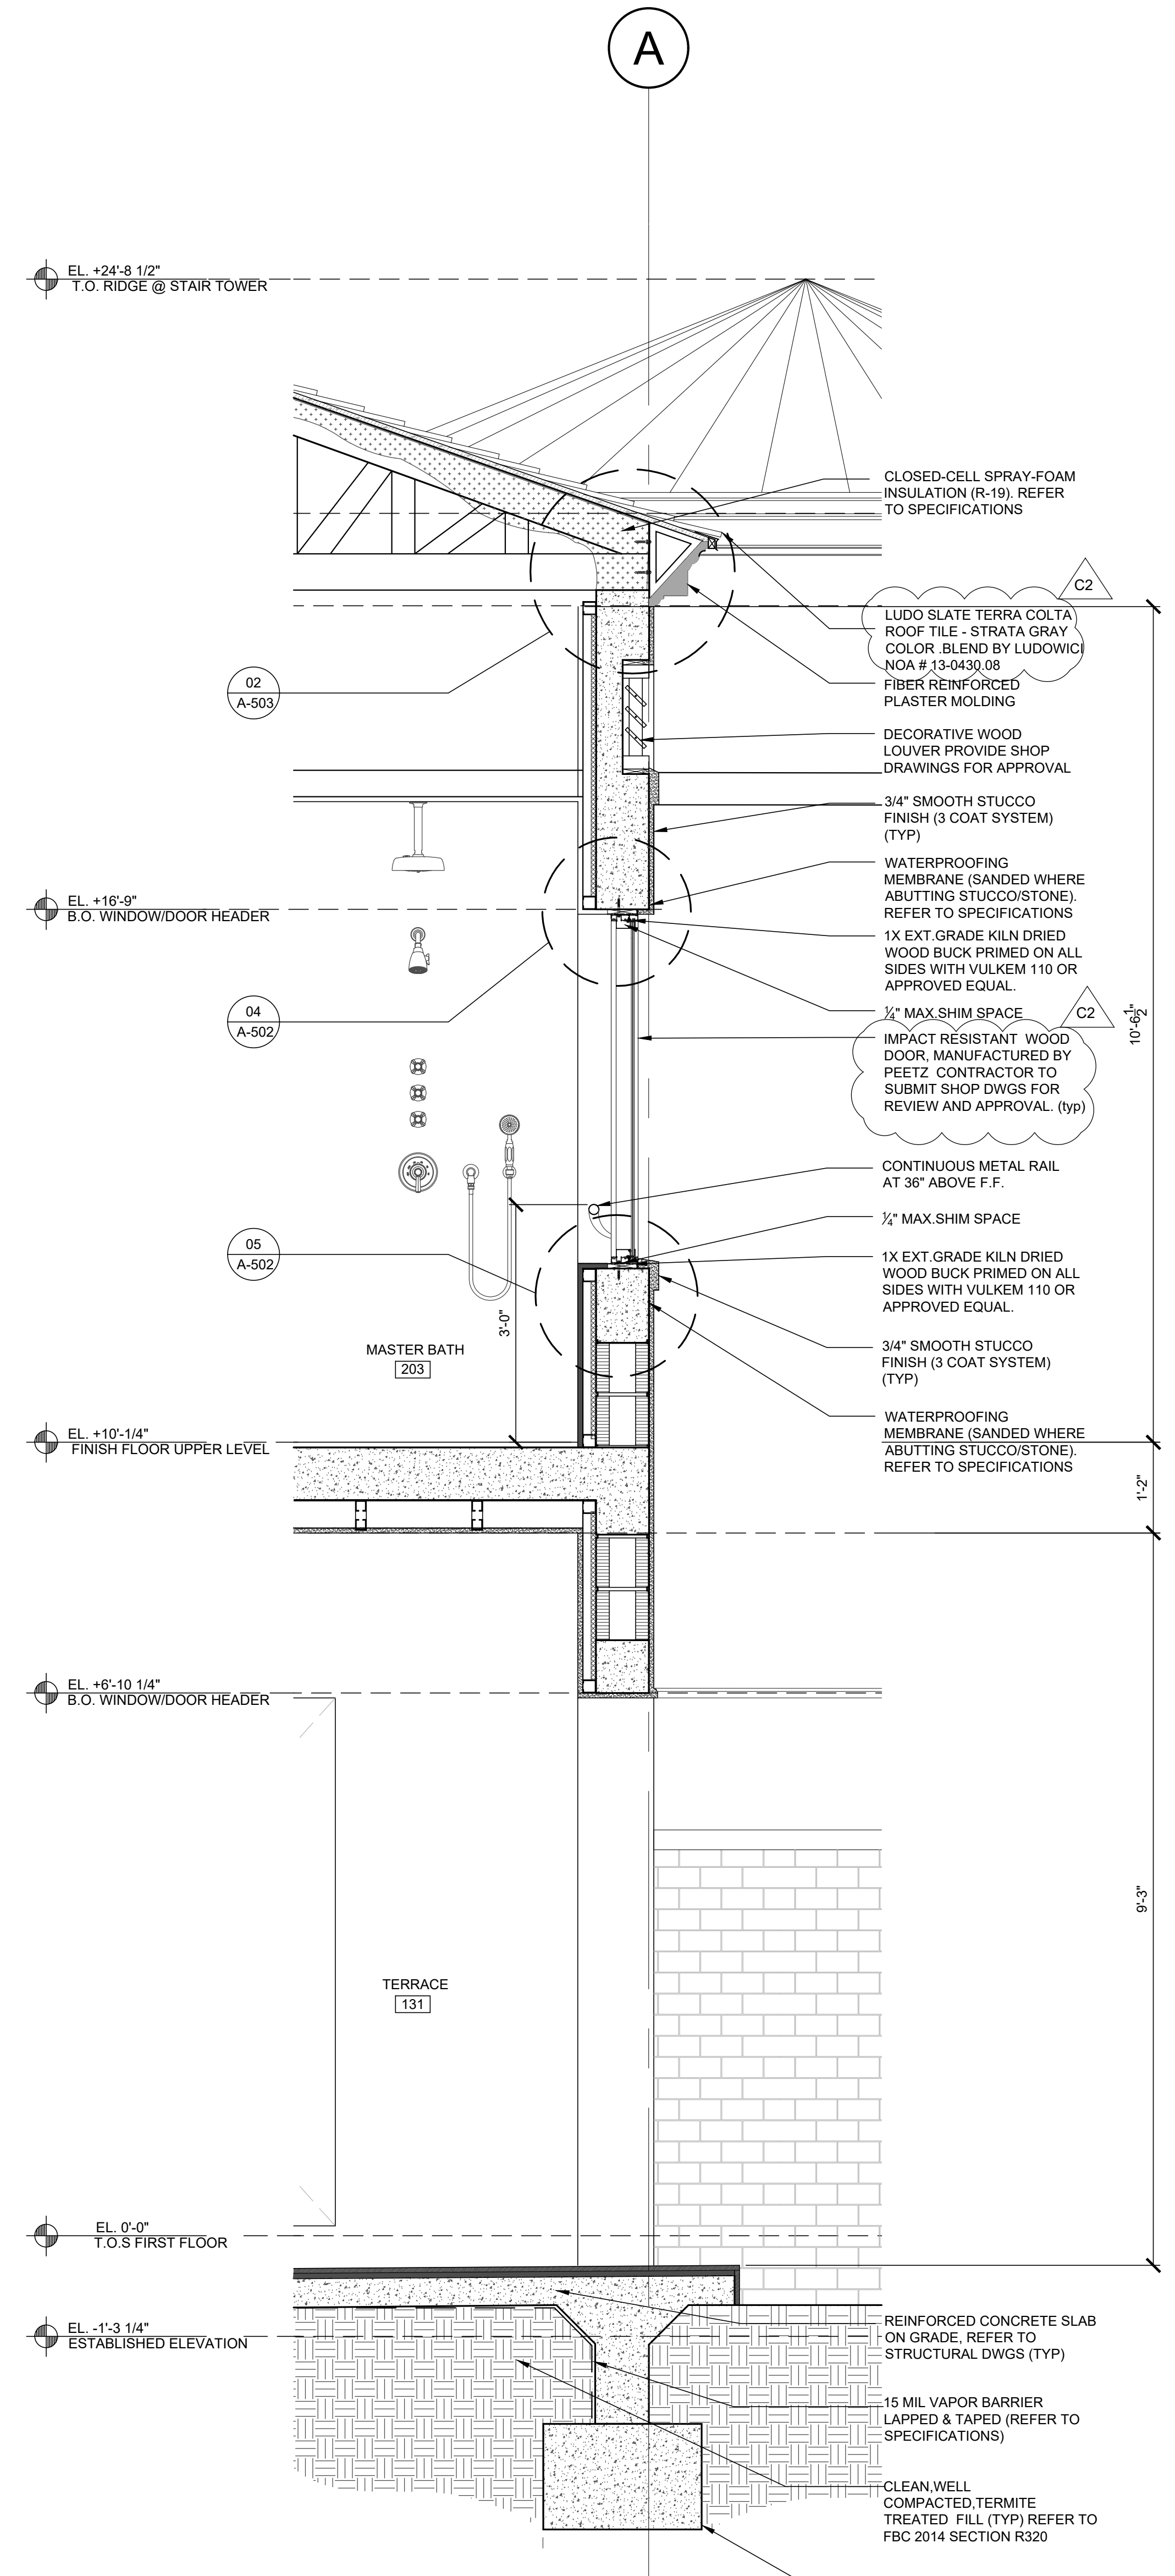

01

WALL SECTION A


Scale: 3/4" = 1'-0"

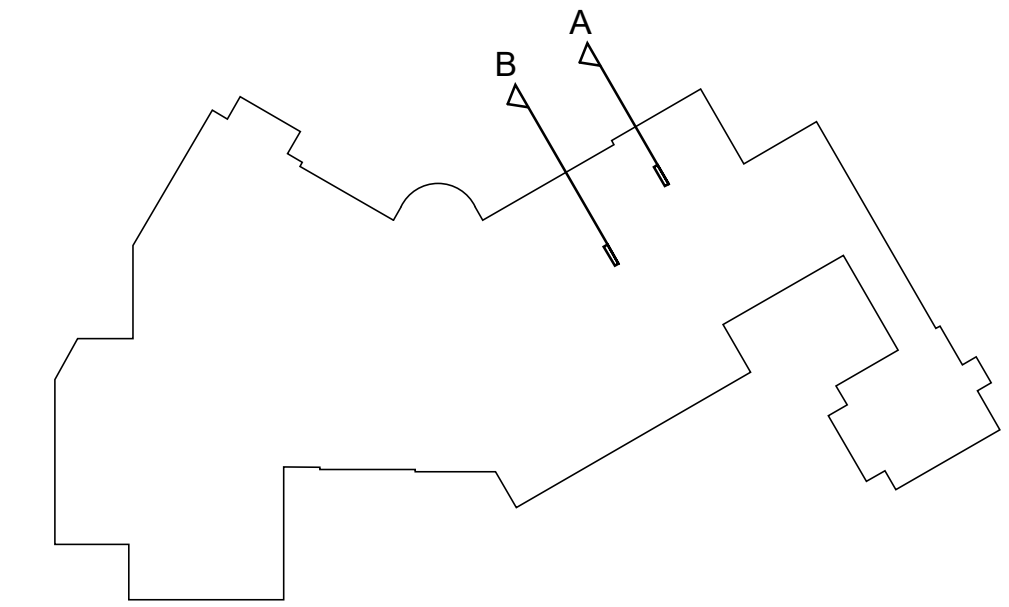

ARCHITECTS PORTUONDO PEROTTI ARCHITECTS Architecture - Planning - Interior Design AAO01407 5717 S.W. 8th Street, Miami, Florida 33144, USA Tel: (305) 260-5931 Fax: (305) 260-5918 http://www.portundoperotti.com		OWNER CLAUDIO ALVAREZ	
PROJECT NUMBER: 2016-05 DATE: 05/16/19 DRAWN BY: LG/JE CHECKED BY:		TITLE: WALL SECTIONS SCALE: AS NOTED	
REVISIONS: 2016-05 05/16/19 LG/JE 2016-05 05/16/19 LG/JE		SHEET: A-400 OF 02	
USE AND MANUFACTURE PERMIT A-001407		© COPYRIGHT 2019	


THE ABOVE FORMAT, TECHNIQUE AND DESIGN ARE THE PROPERTY OF PORTUONDO PEROTTI ARCHITECTS, INC. NO PART THEREOF SHALL BE COPIED, REPRODUCED OR USED WITHOUT THE WRITTEN CONSENT OF THE ARCHITECT.

EL. 0'-0" = 13.625' N.G.V.D.

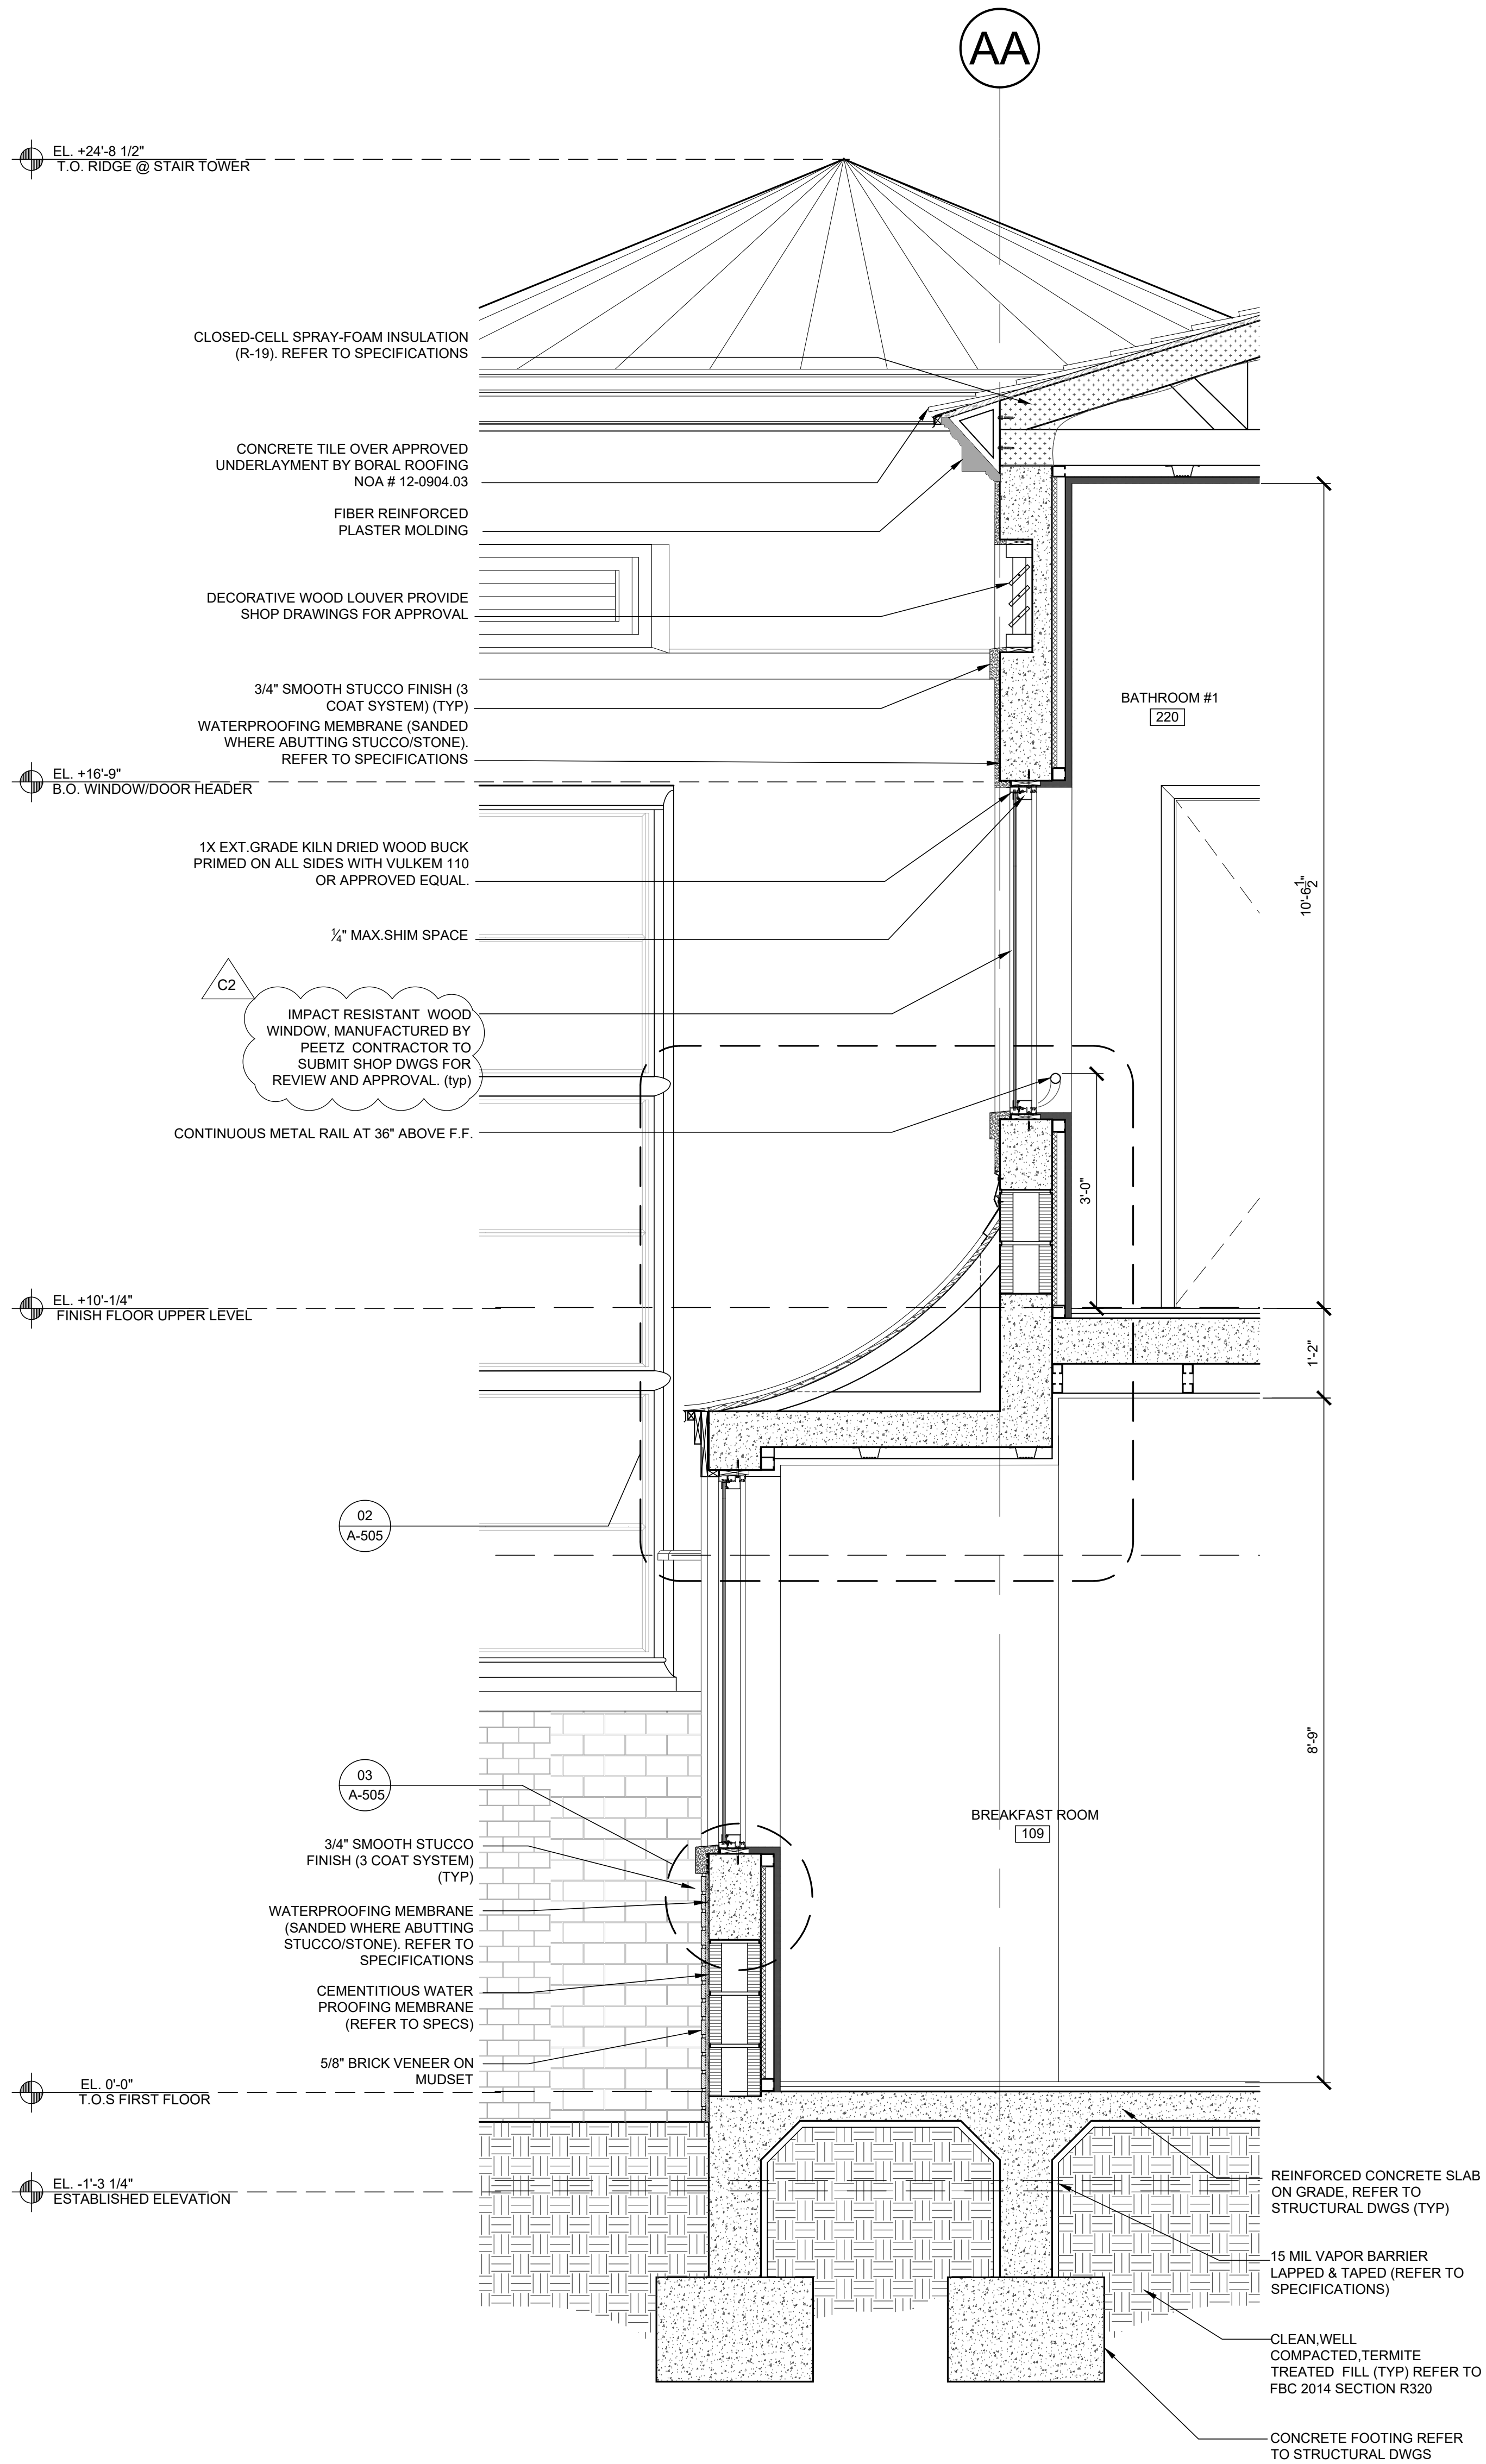


02
Scale: 3/4" = 1'-0"

WALL SECTION E

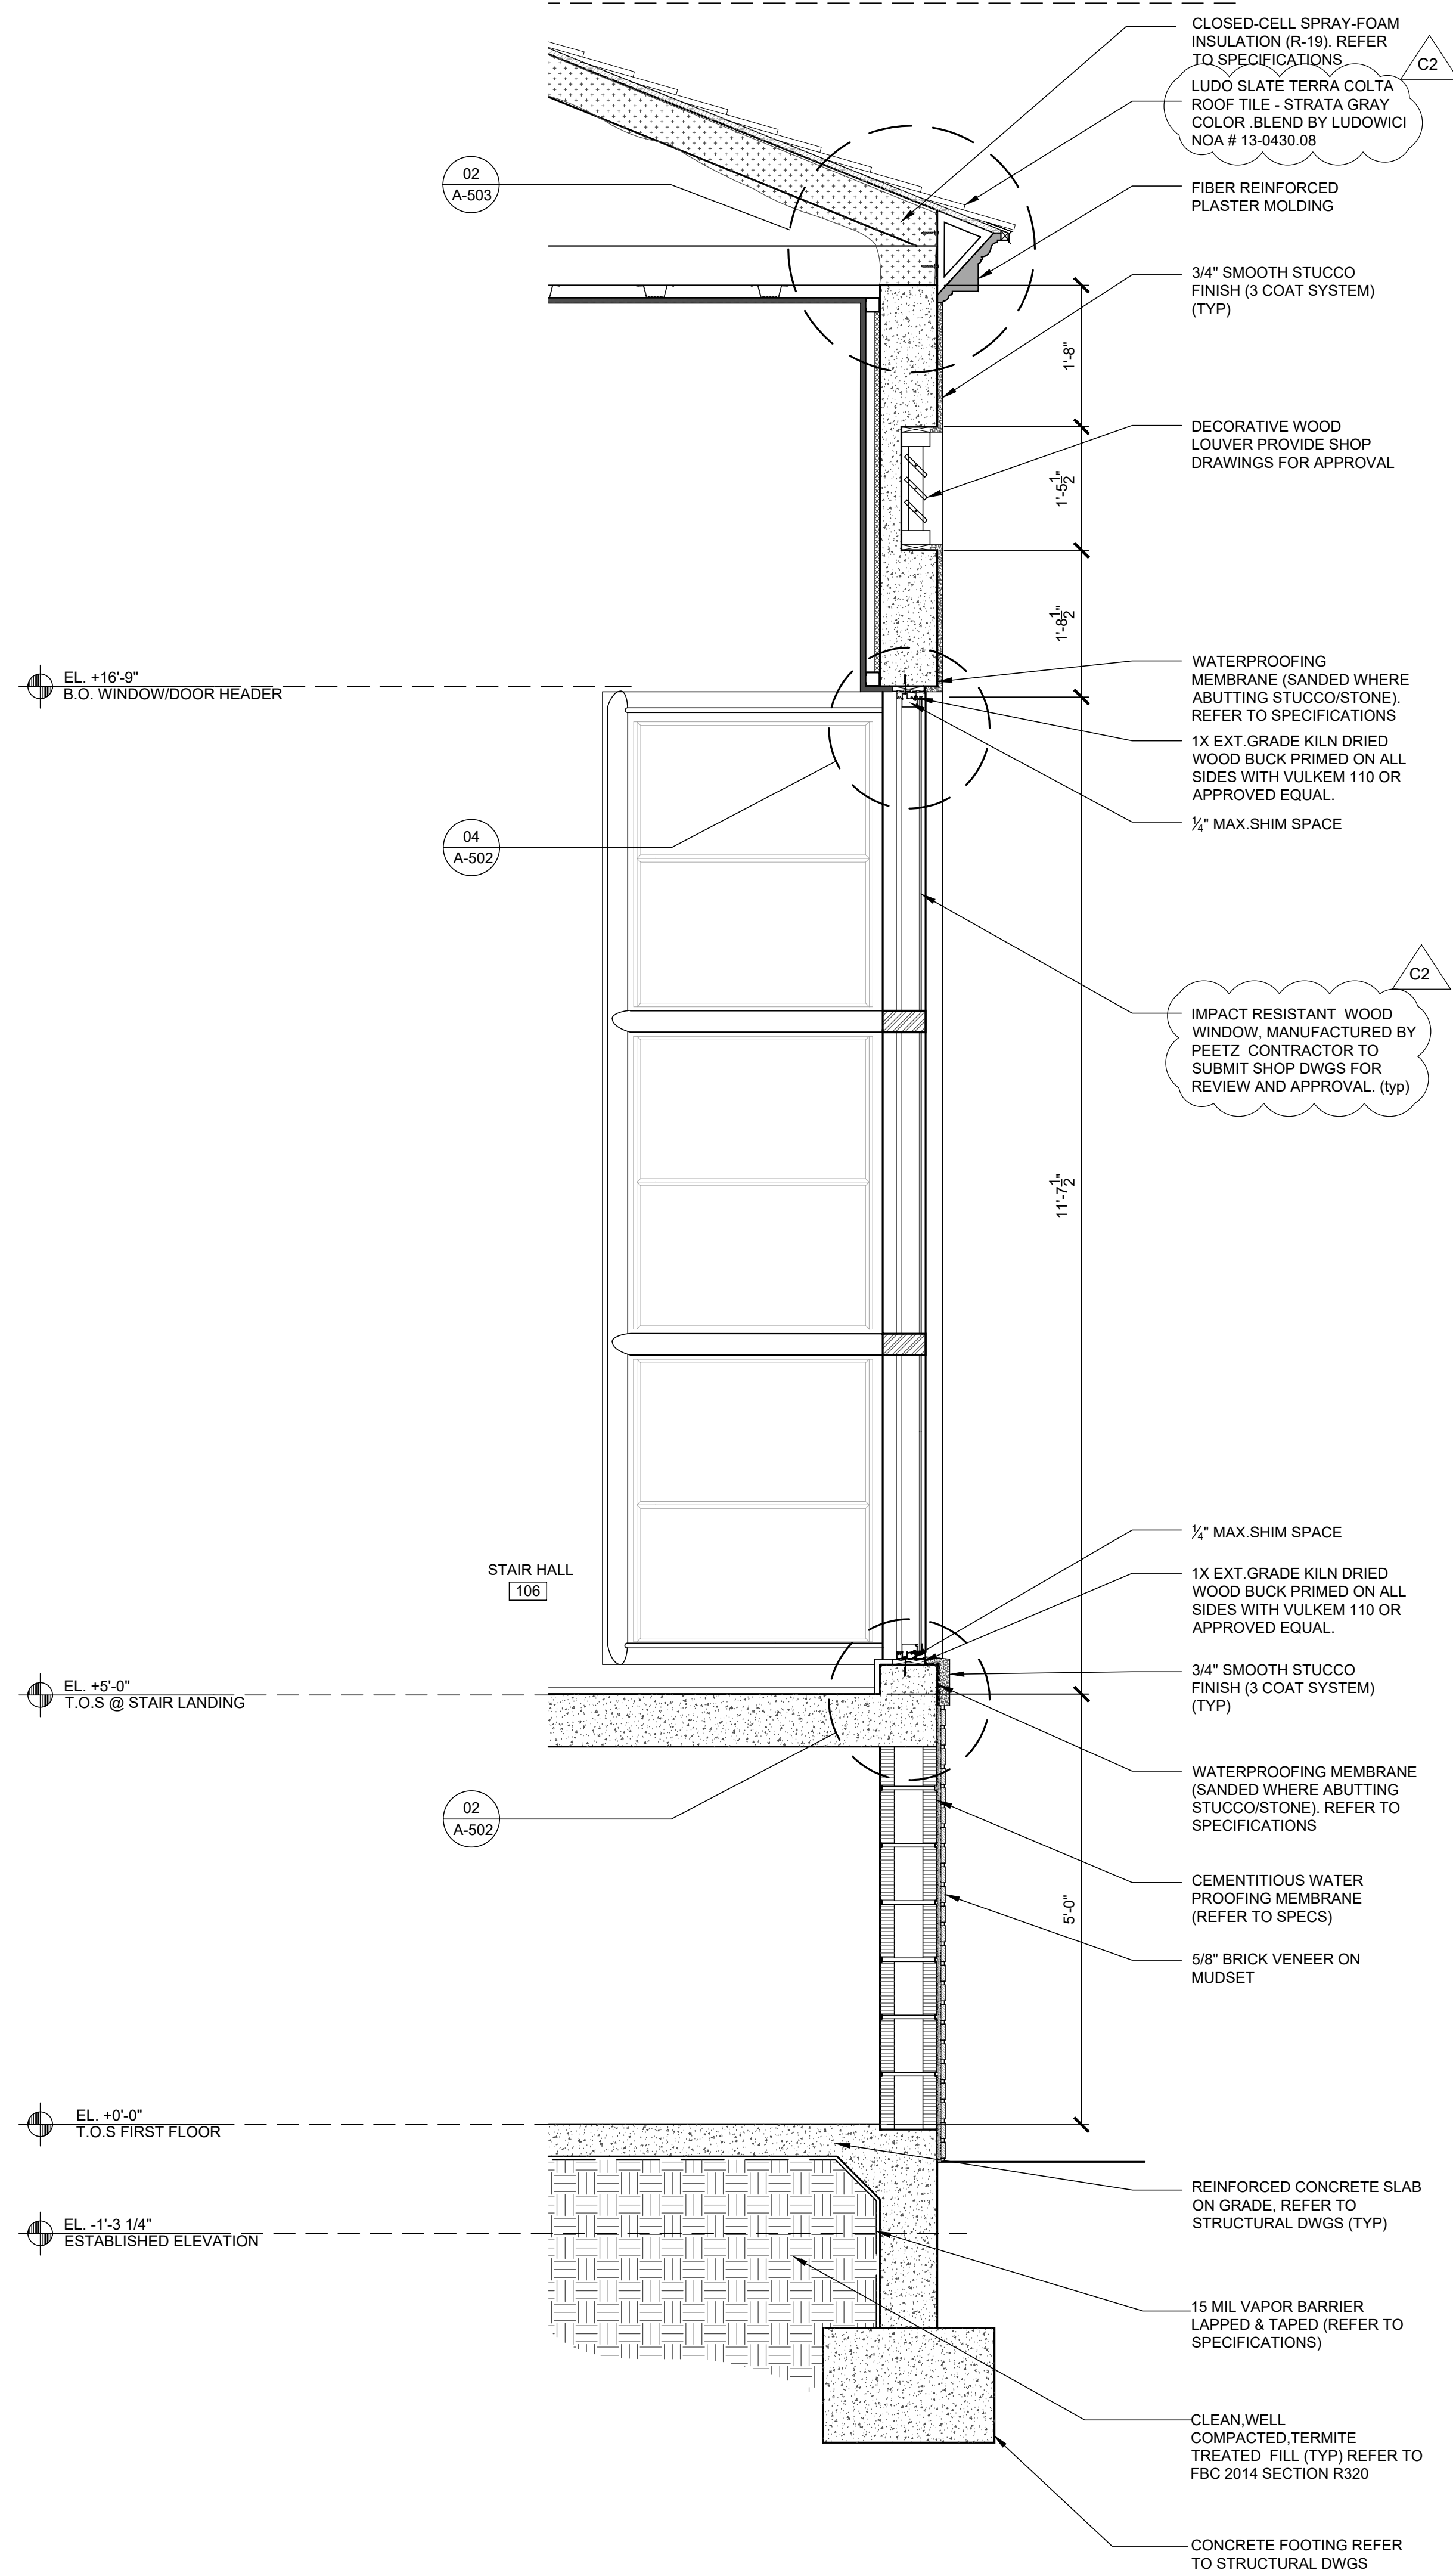



01
Scale: 3/4" = 1'-0"

WALL SECTION C

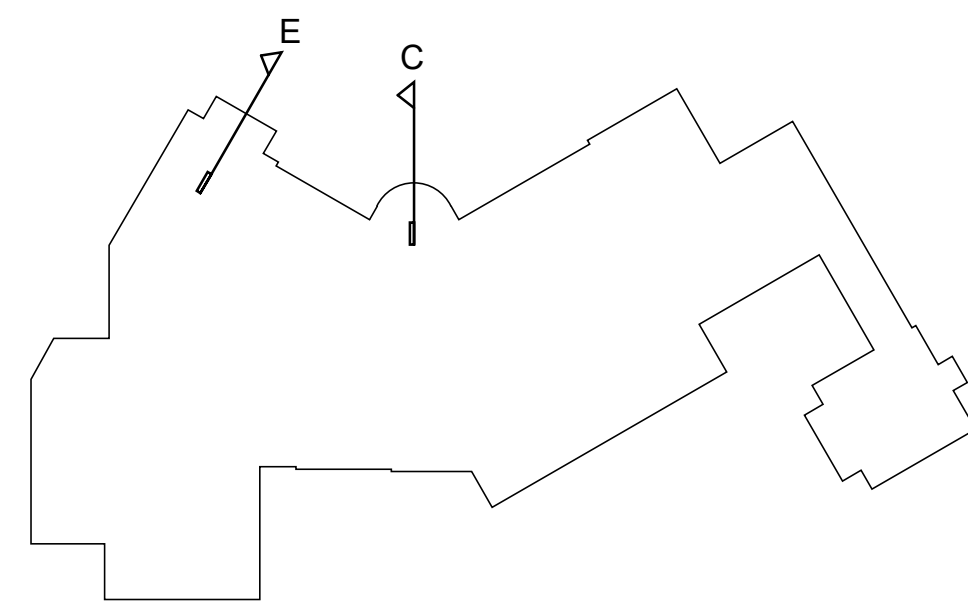


2016-05 PROJECT NUMBER: DATE: 05/16/19 DRAWN BY: LG/JE CHECKED BY:		REVISIONS: 05/16/19 OWNER REQUEST 08/23/19 OWNER REQUEST LG/JE		USE AND DISSEMINATION A-401 14.07	
PORTUONDO PEROTTI ARCHITECTS Architecture - Planning - Interior Design A A C O 1 4 0 7 5717 S.W. 8th Street, Miami, Florida 33144, USA Tel: (305) 260-5931 Fax: (305) 260-5918 http://www.portuondo-perotti.com					
SANTA MARIA RESIDENCE 4125 SANTA MARIA STREET CORAL GABLES, FLORIDA 33146					
OWNER		CLAUDIO ALVAREZ			
TITLE: WALL SECTIONS		SCALE: AS NOTED			
SHEET A-401 OF		© COPYRIGHT 2019			

THE ABOVE FORMAT, TECHNIQUE AND DESIGN ARE THE PROPERTY OF PORTUONDO PEROTTI ARCHITECTS, INC. NO PART THEREOF SHALL BE COPIED, REPRODUCED OR USED WITHOUT THE WRITTEN CONSENT OF THE ARCHITECT.

  


STAIR SECTION

01
Scale: 1/2" = 1'-0"

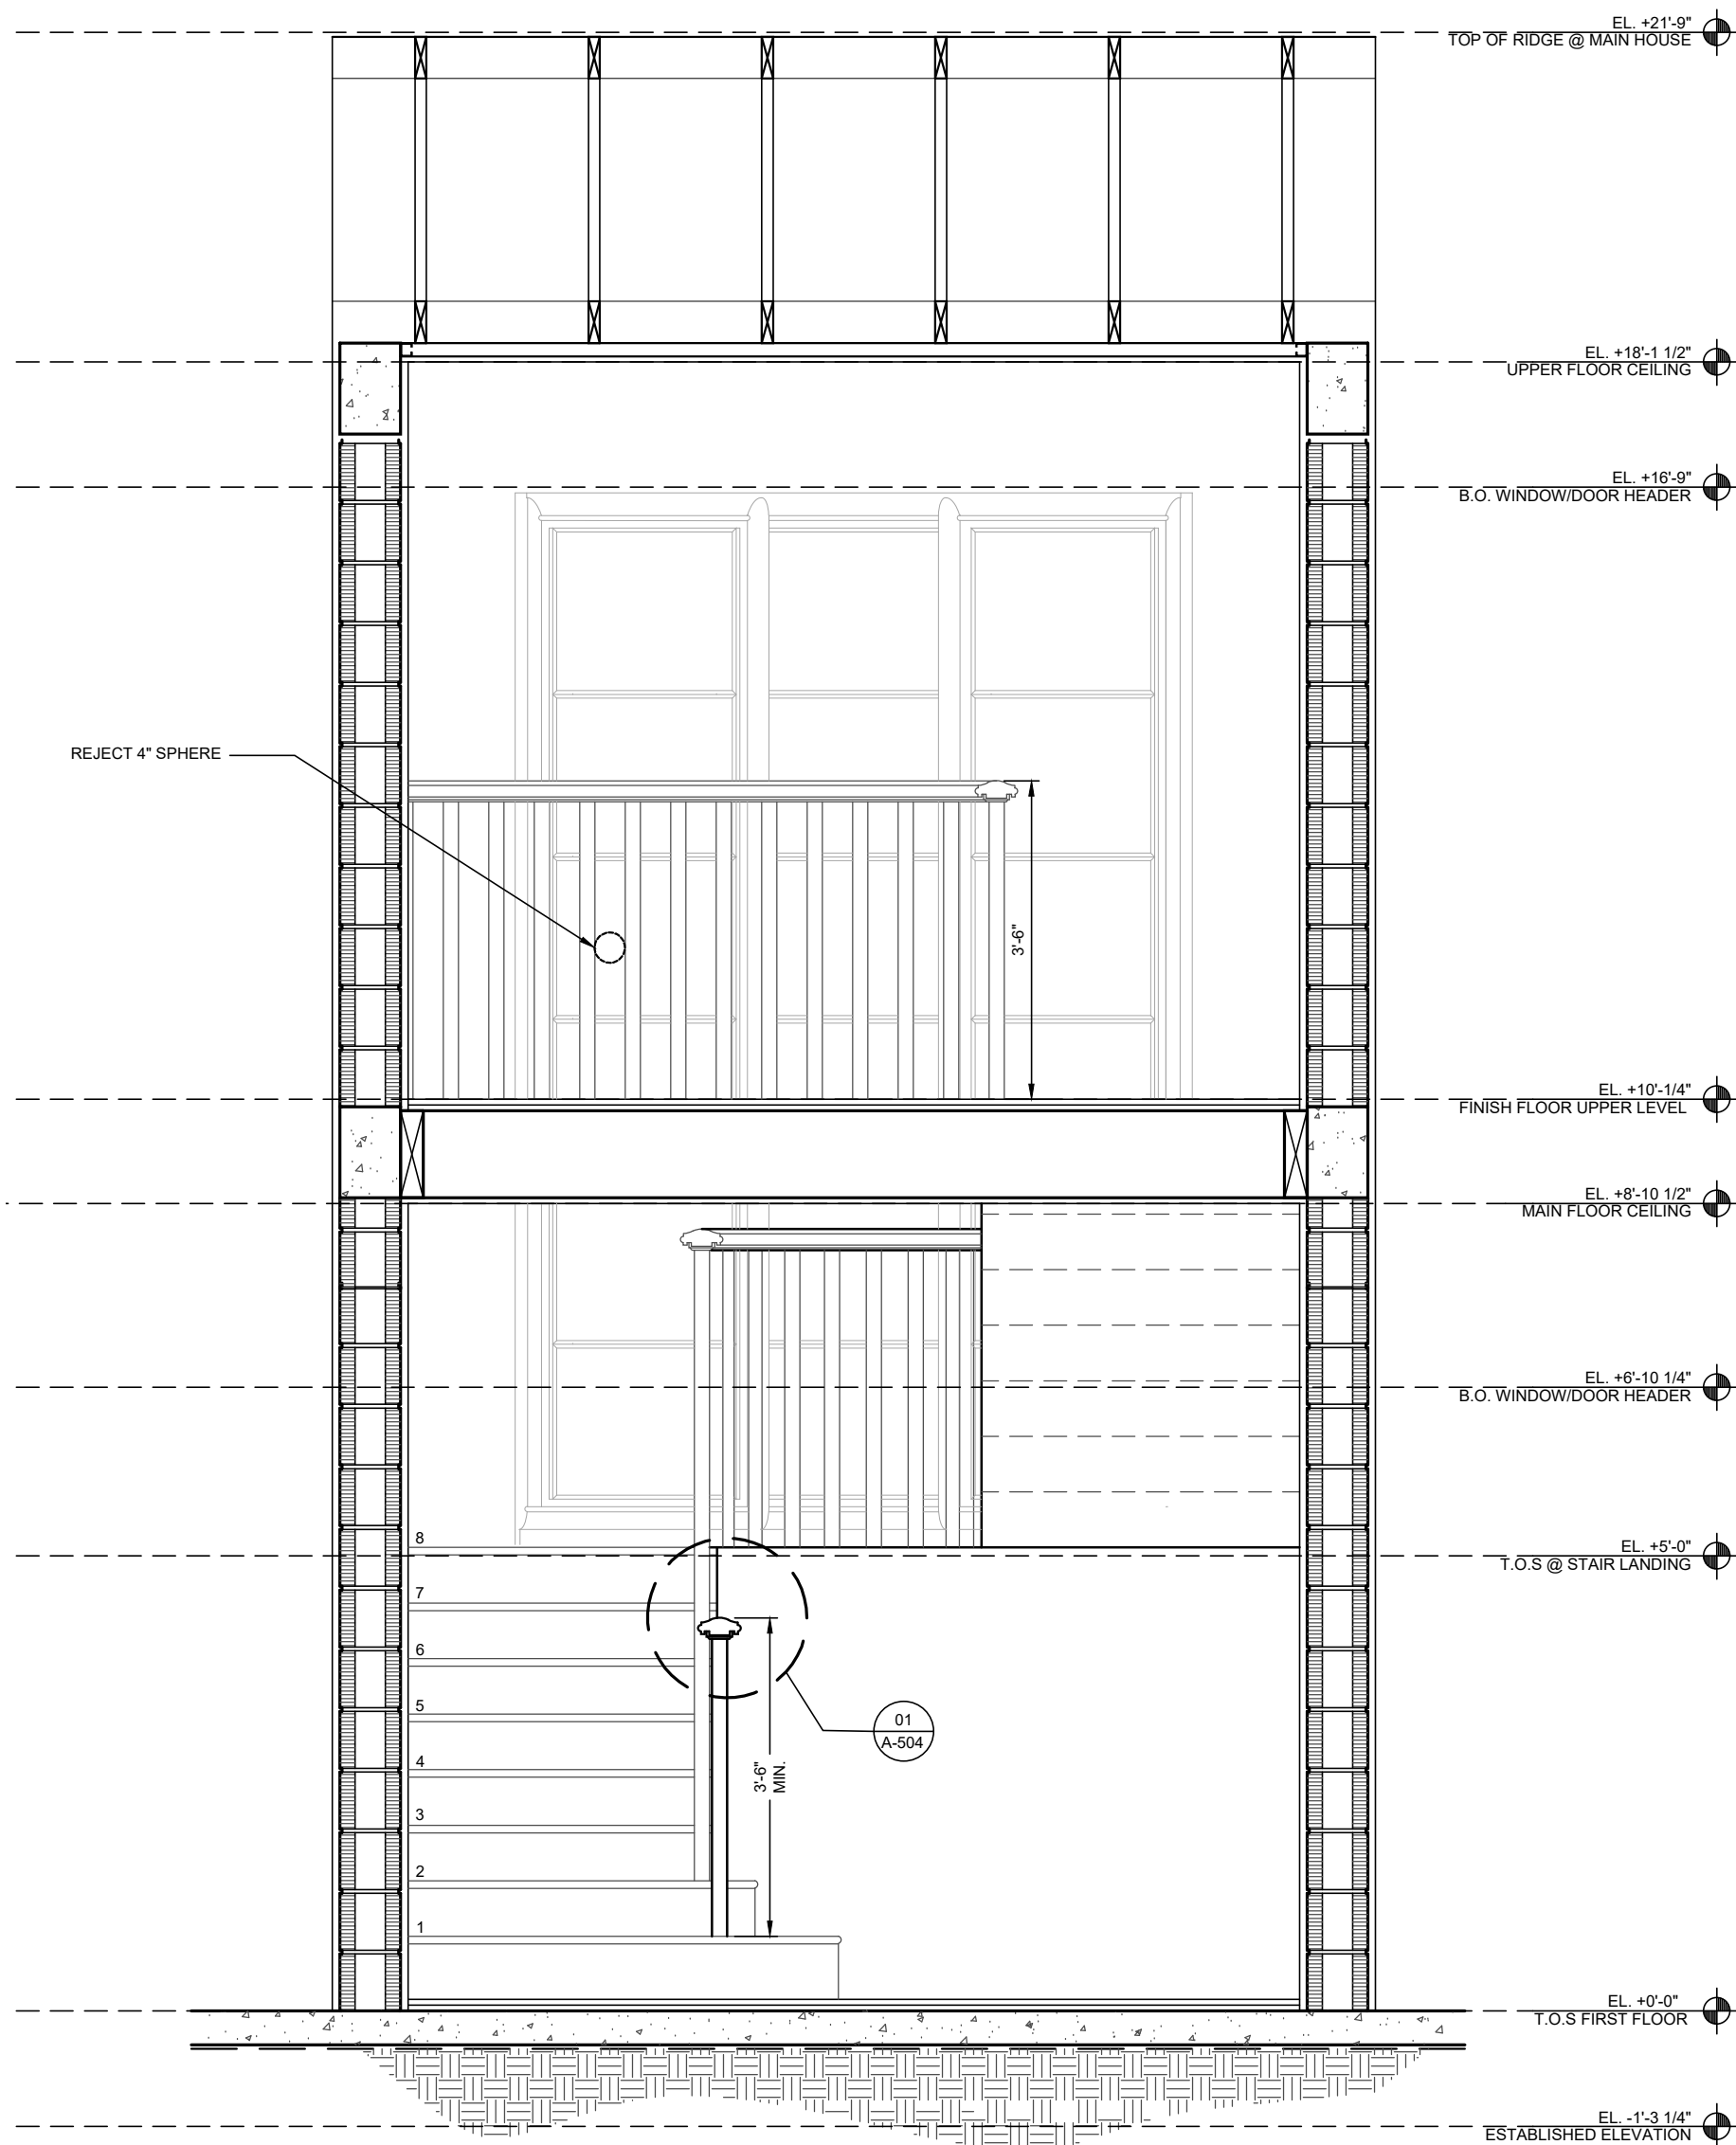


STAIR SECTION

02
Scale: 1/2" = 1'-0"

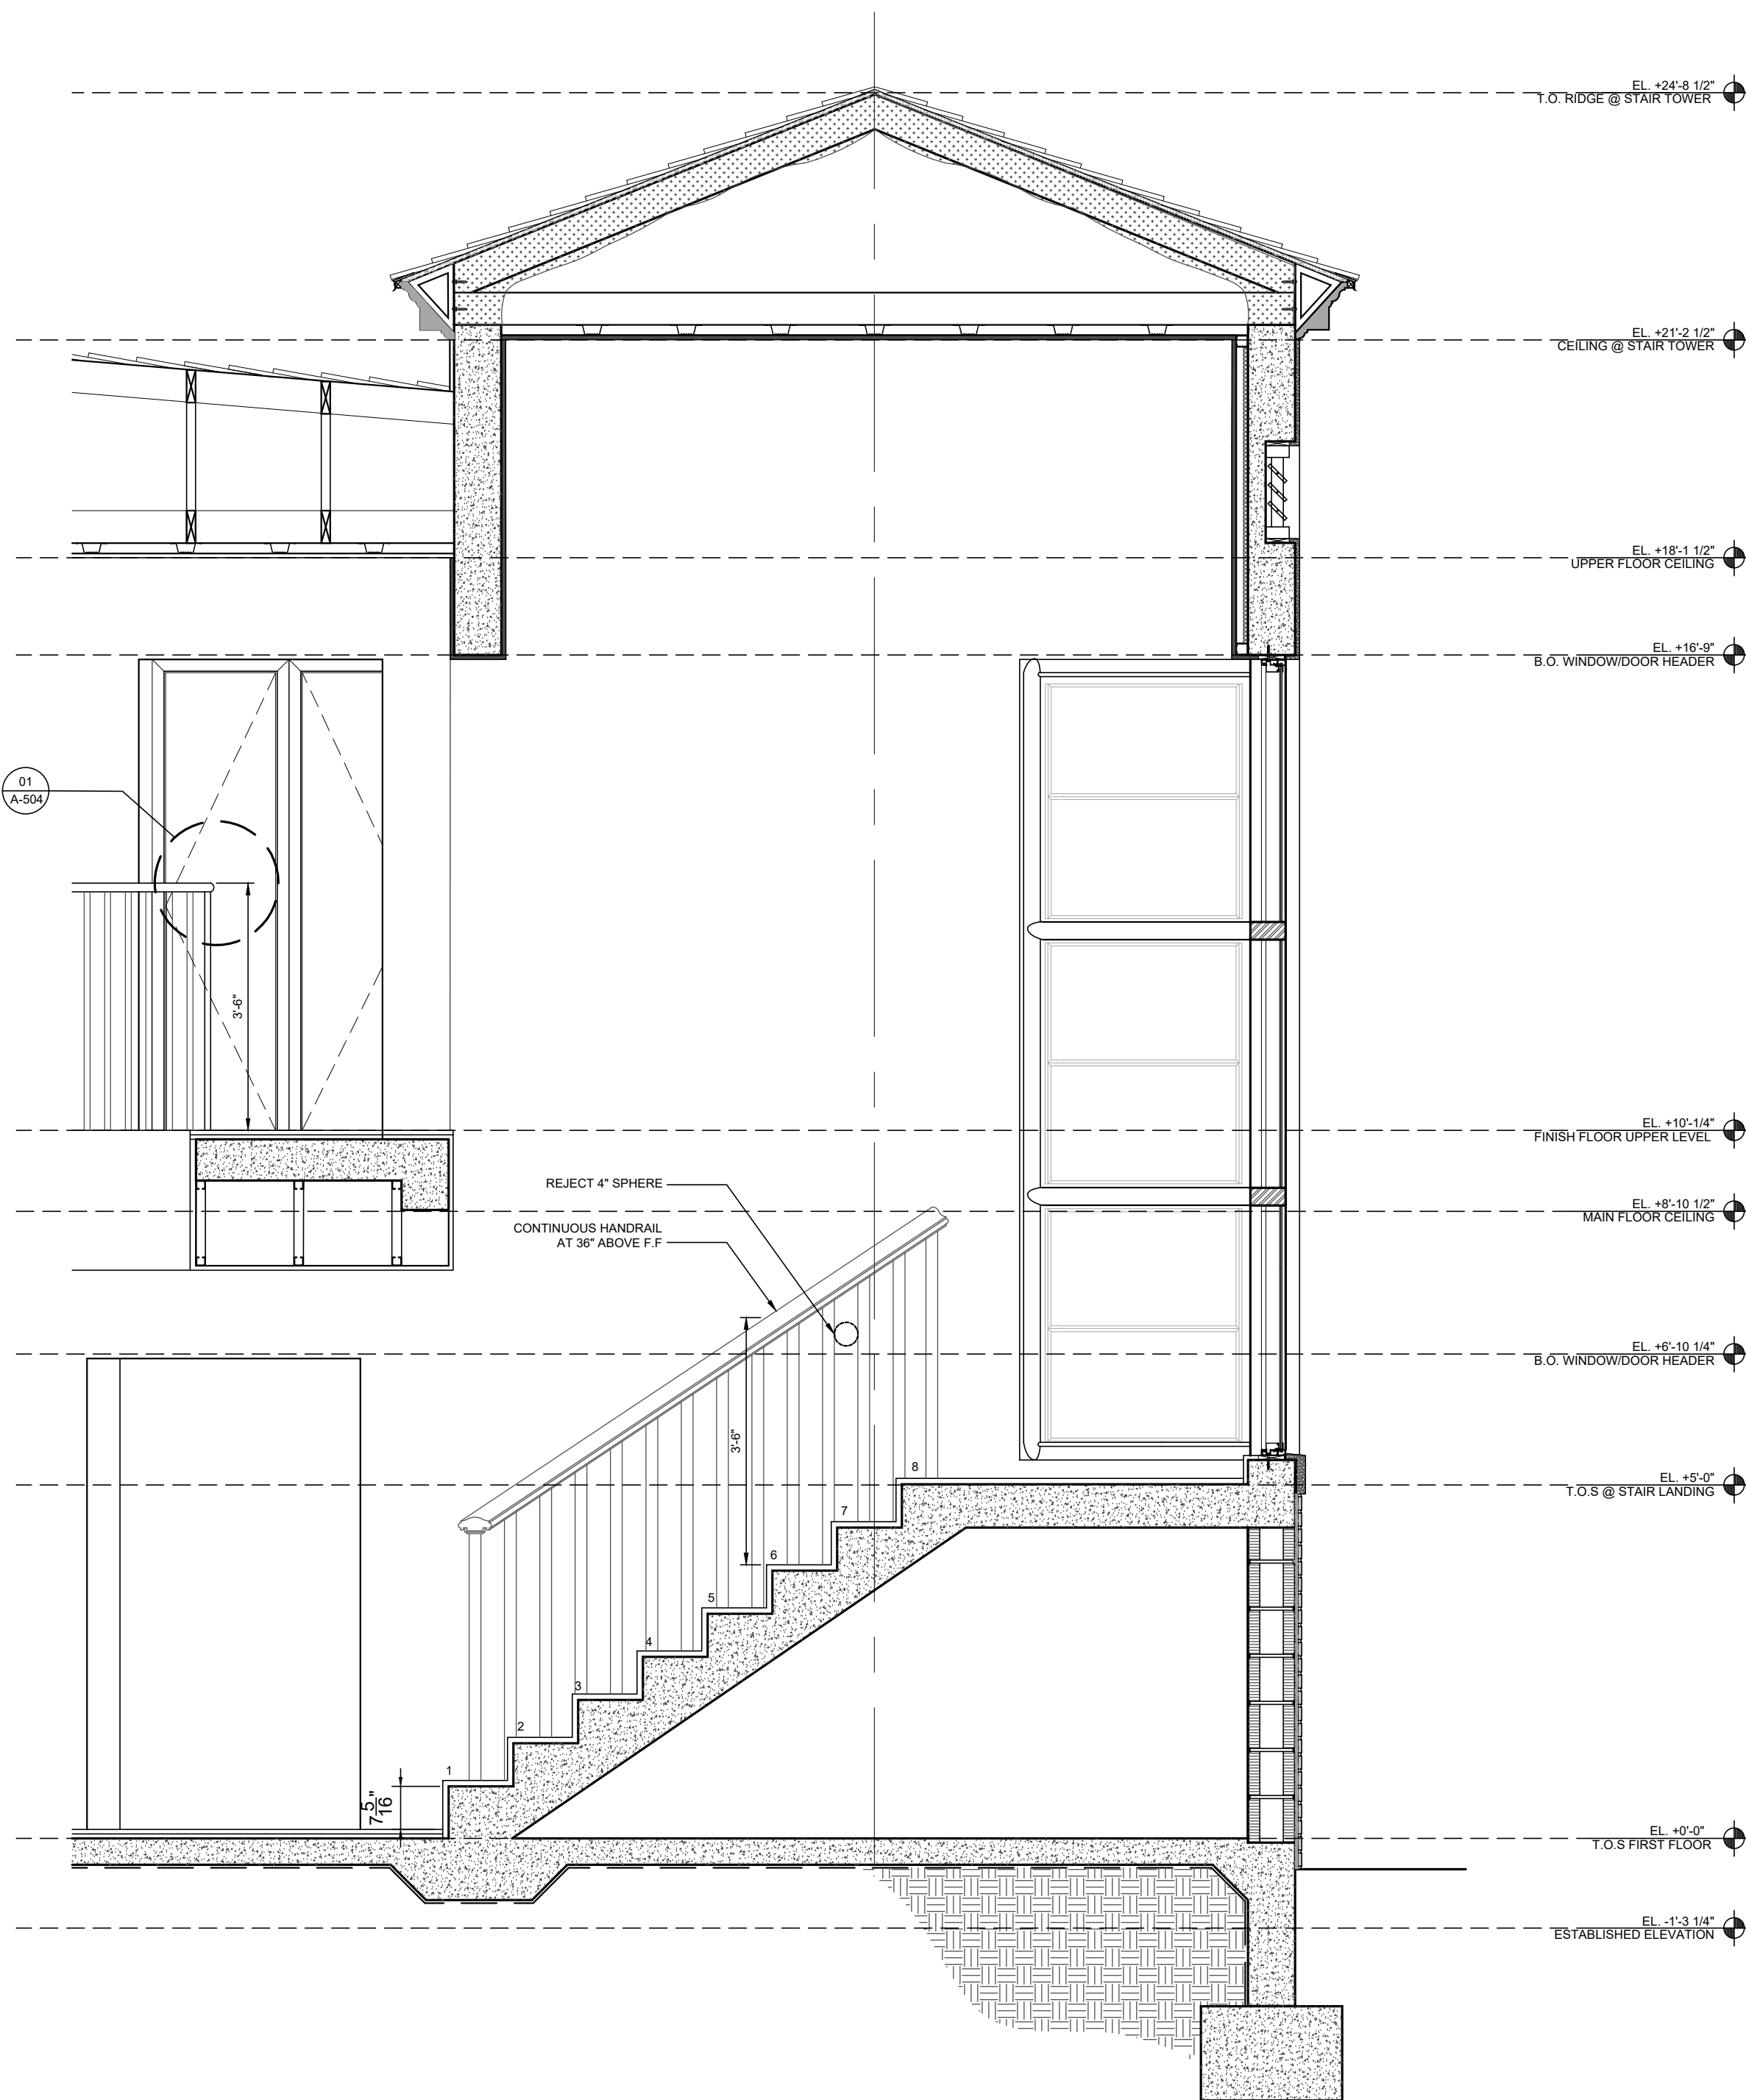


UPPER LEVEL FLOOR PLAN


04
Scale: 1/2" = 1'-0"

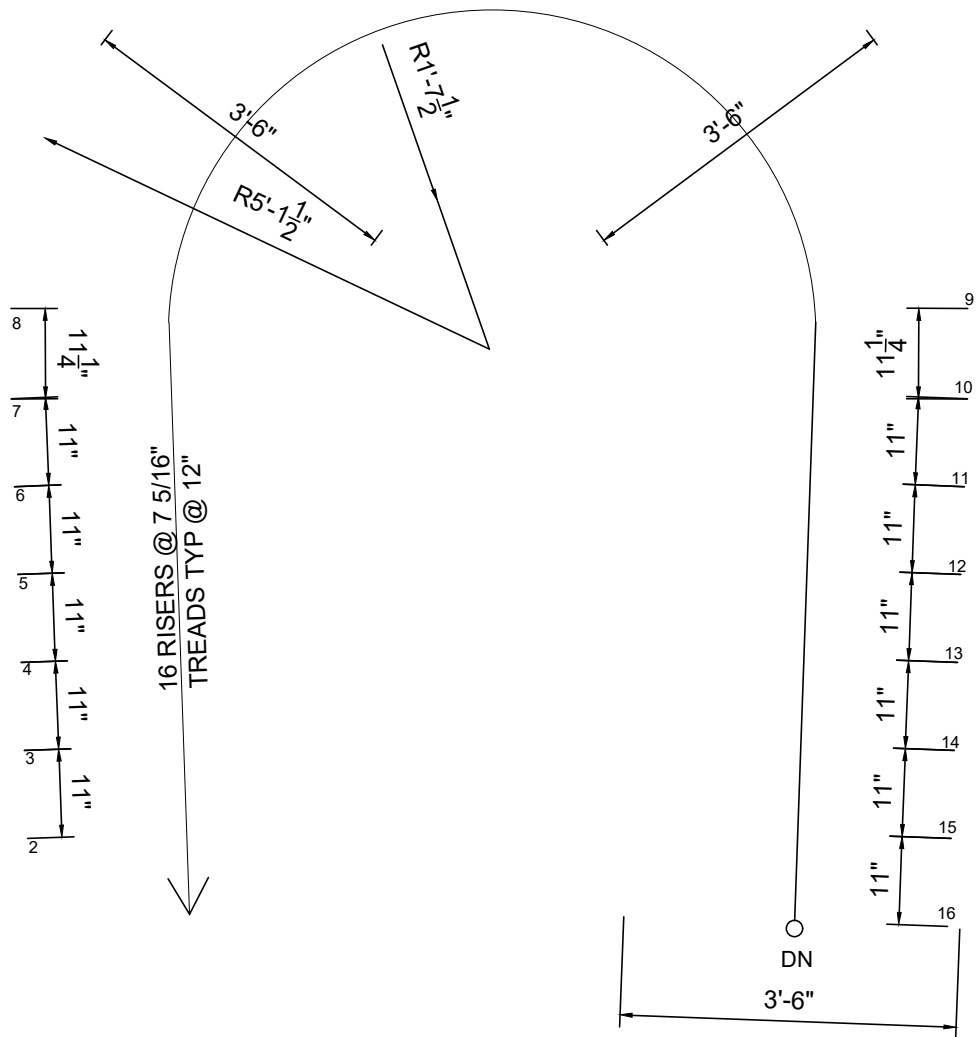

MAIN LEVEL FLOOR PLAN


03
Scale: 1/2" = 1'-0"

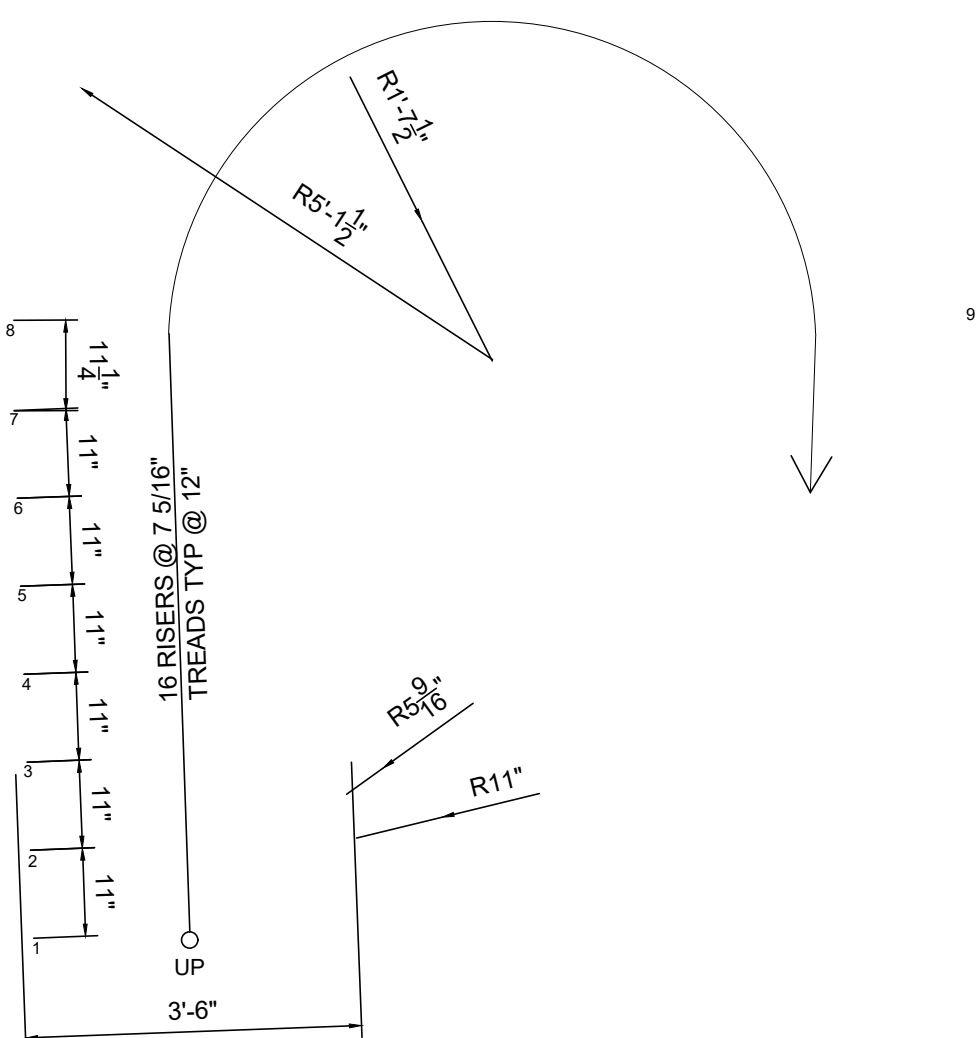

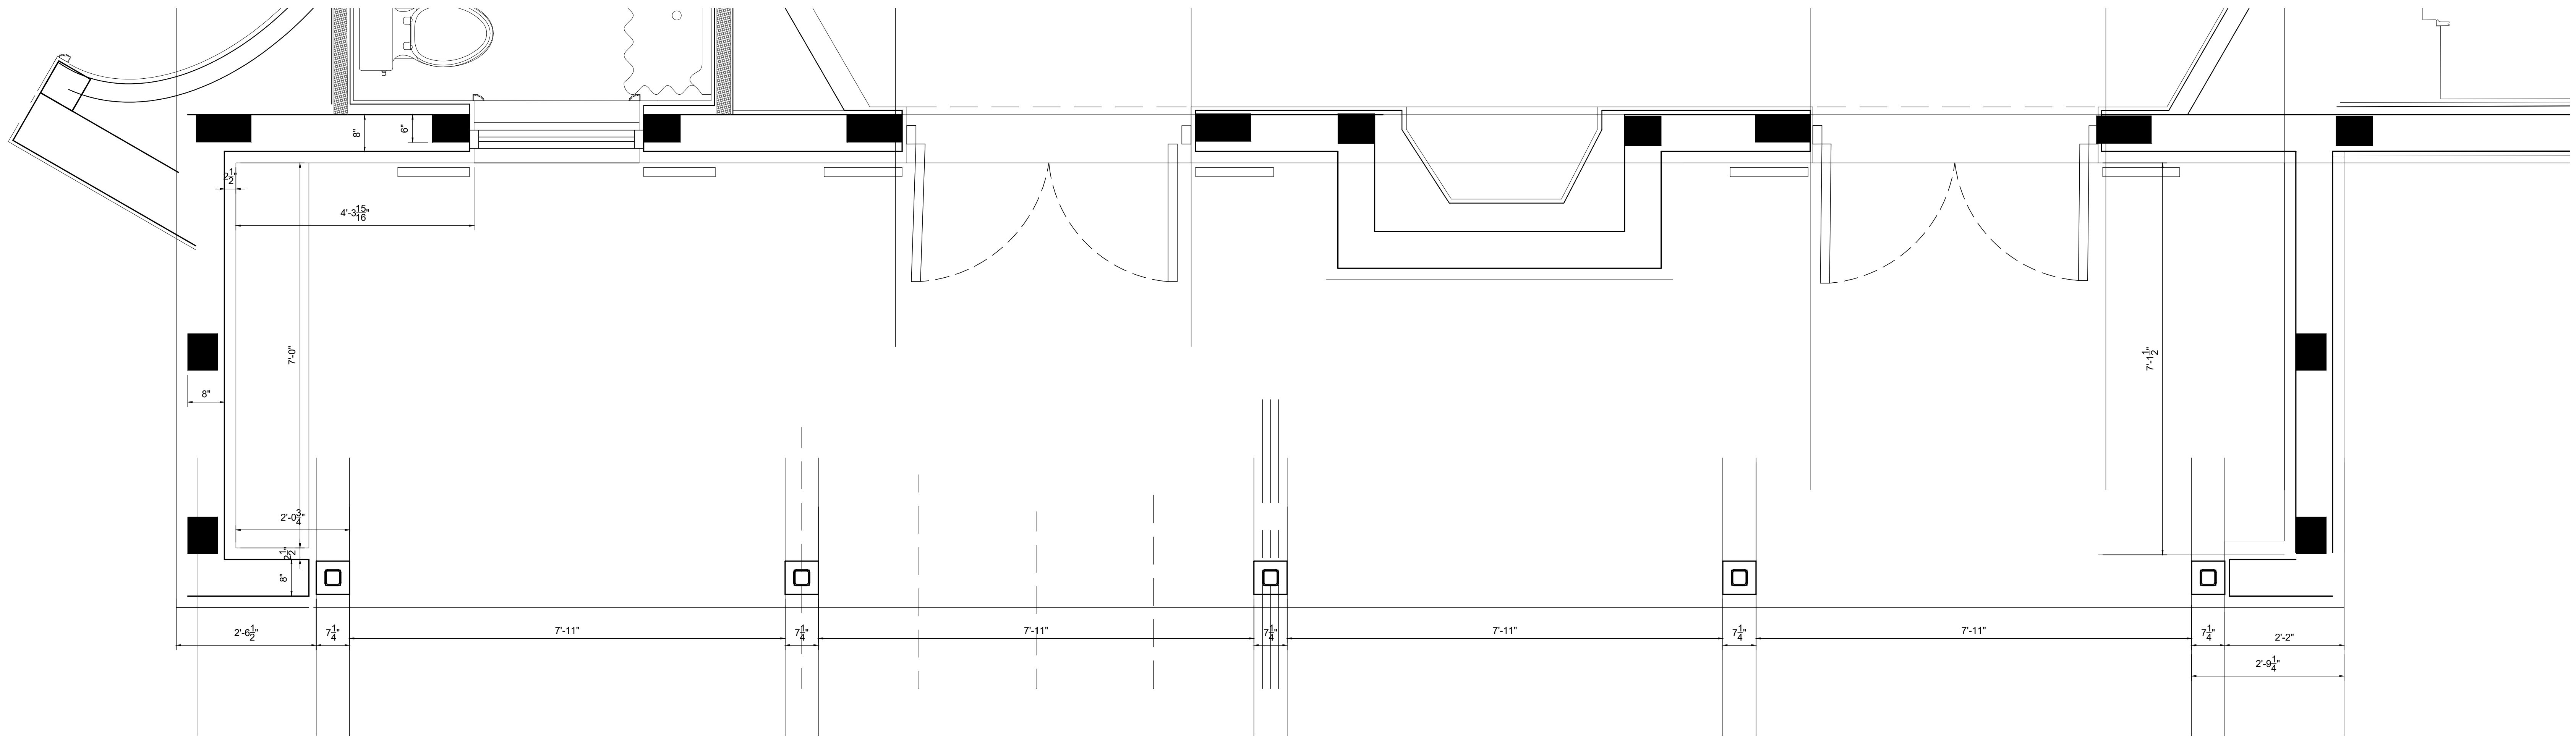


EL. 0'-0" = 13.625' N.G.V.D.

01 HISTORIC COVERED TERRACE FLOOR PLAN
Scale: 3/4" = 1'-0"

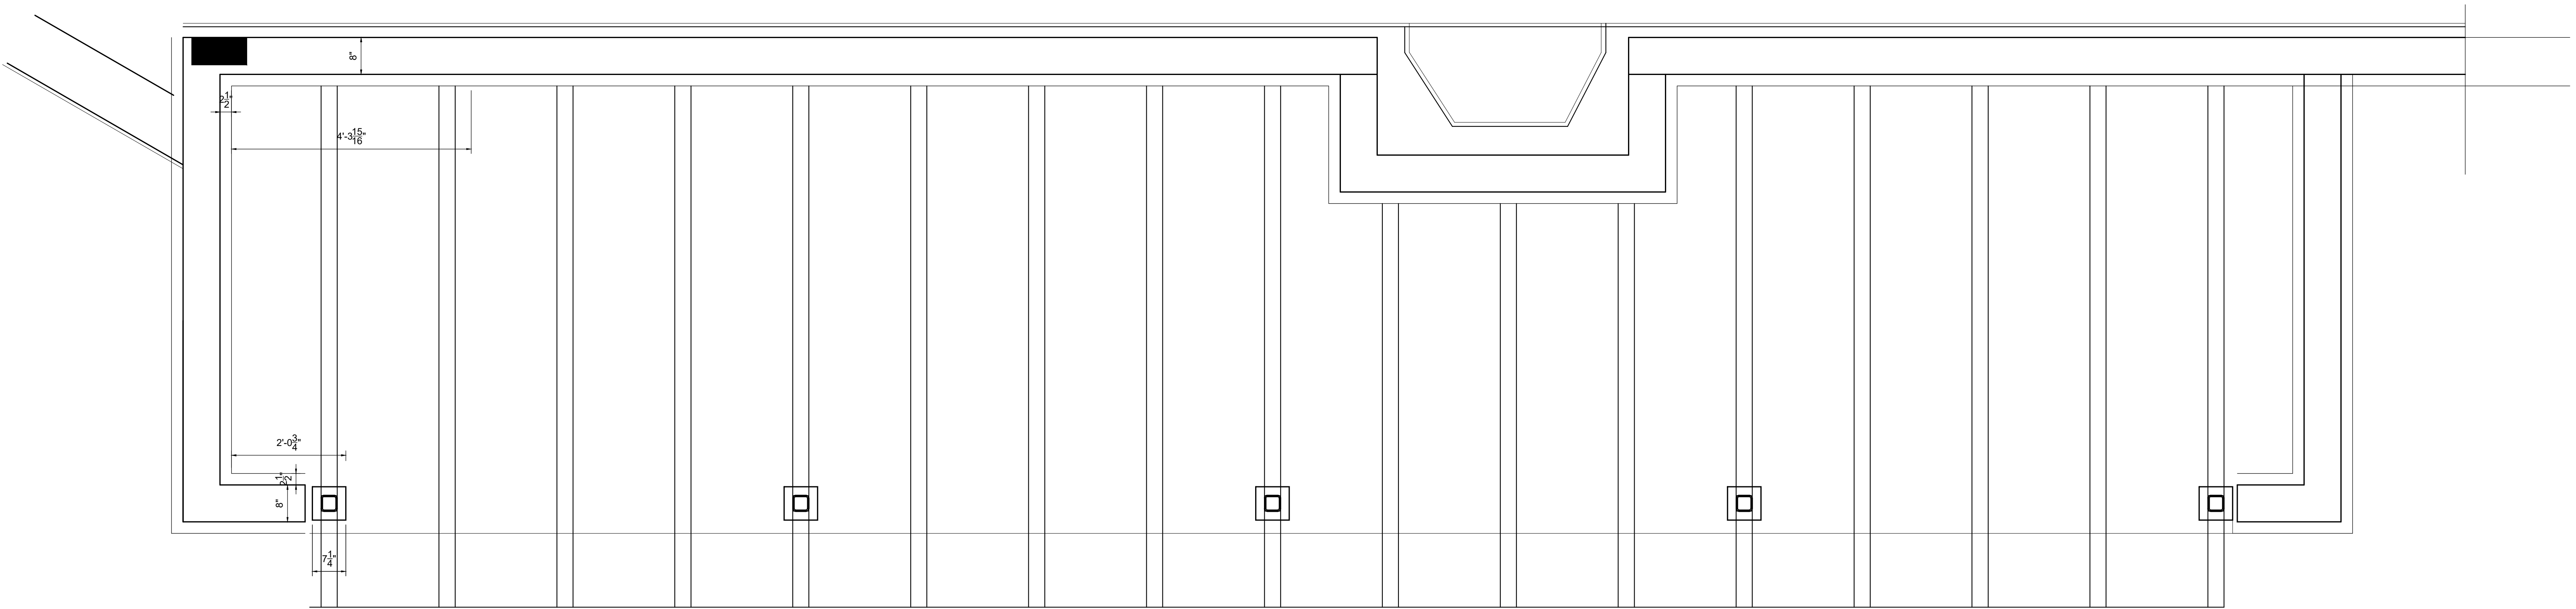


02 HISTORIC COVERED TERRACE RCP
Scale: 3/4" = 1'-0"


PROJECT NUMBER: 2016-05 DATE: 04/12/2018 DRAWN BY: LG / JL CHECKED BY:	ARCHITECTS PORTUONDO PEROTTI ARCHITECTS Architecture Planning Interior Design AAC001407 5717 SW 8th Street, Miami, Florida 33144, USA Tel: (305) 280-1331 Fax: (305) 280-8318 http://www.portuondo-perotti.com	OWNER CLAUDIO ALVAREZ	TITLE: HISTORIC WALL @ TERRACE SCALE: AS NOTED	SHEET A-404 OF
THE ABOVE FORM, TECHNIQUE AND DESIGN ARE THE PROPERTY OF PORTUONDO PEROTTI ARCHITECTS, INC. NO PART THEREOF SHALL BE COPIED, DISCLOSED TO OTHERS, OR USED WITHOUT THE WRITTEN CONSENT OF THE ARCHITECT				

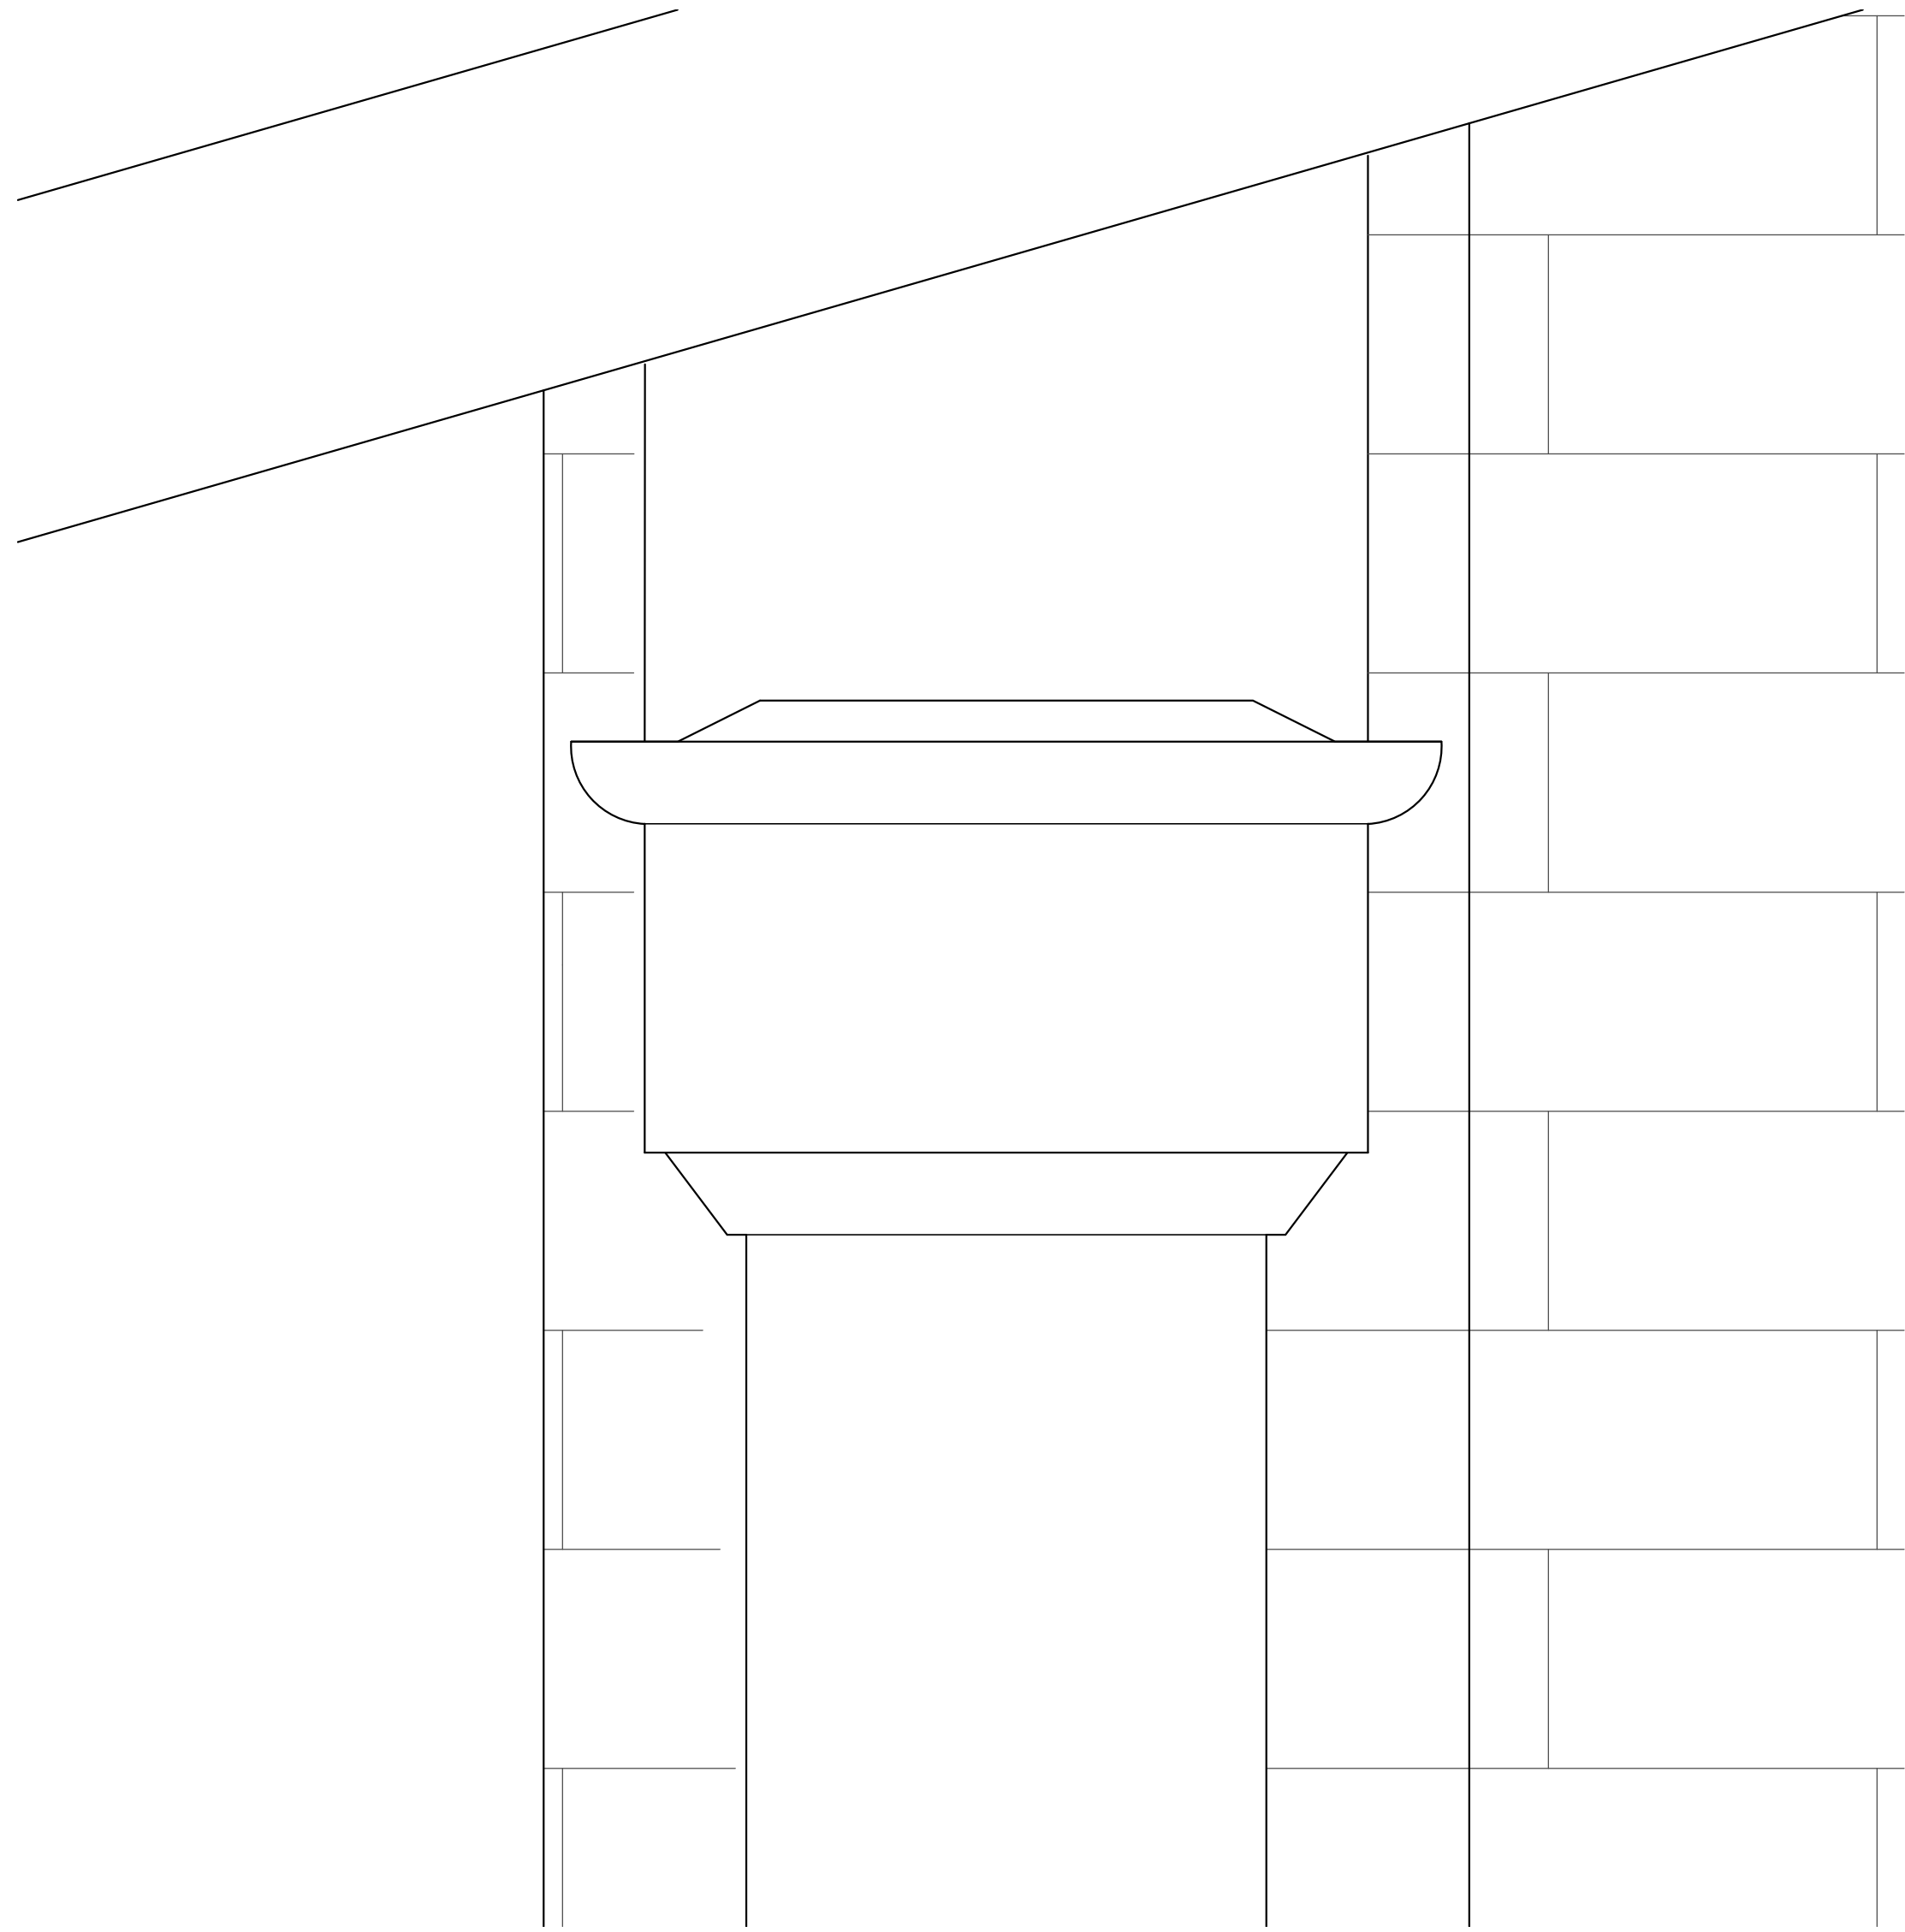

02 HISTORIC COLUMN CAPITOL DETAIL
Scale: 6" = 1'-0"

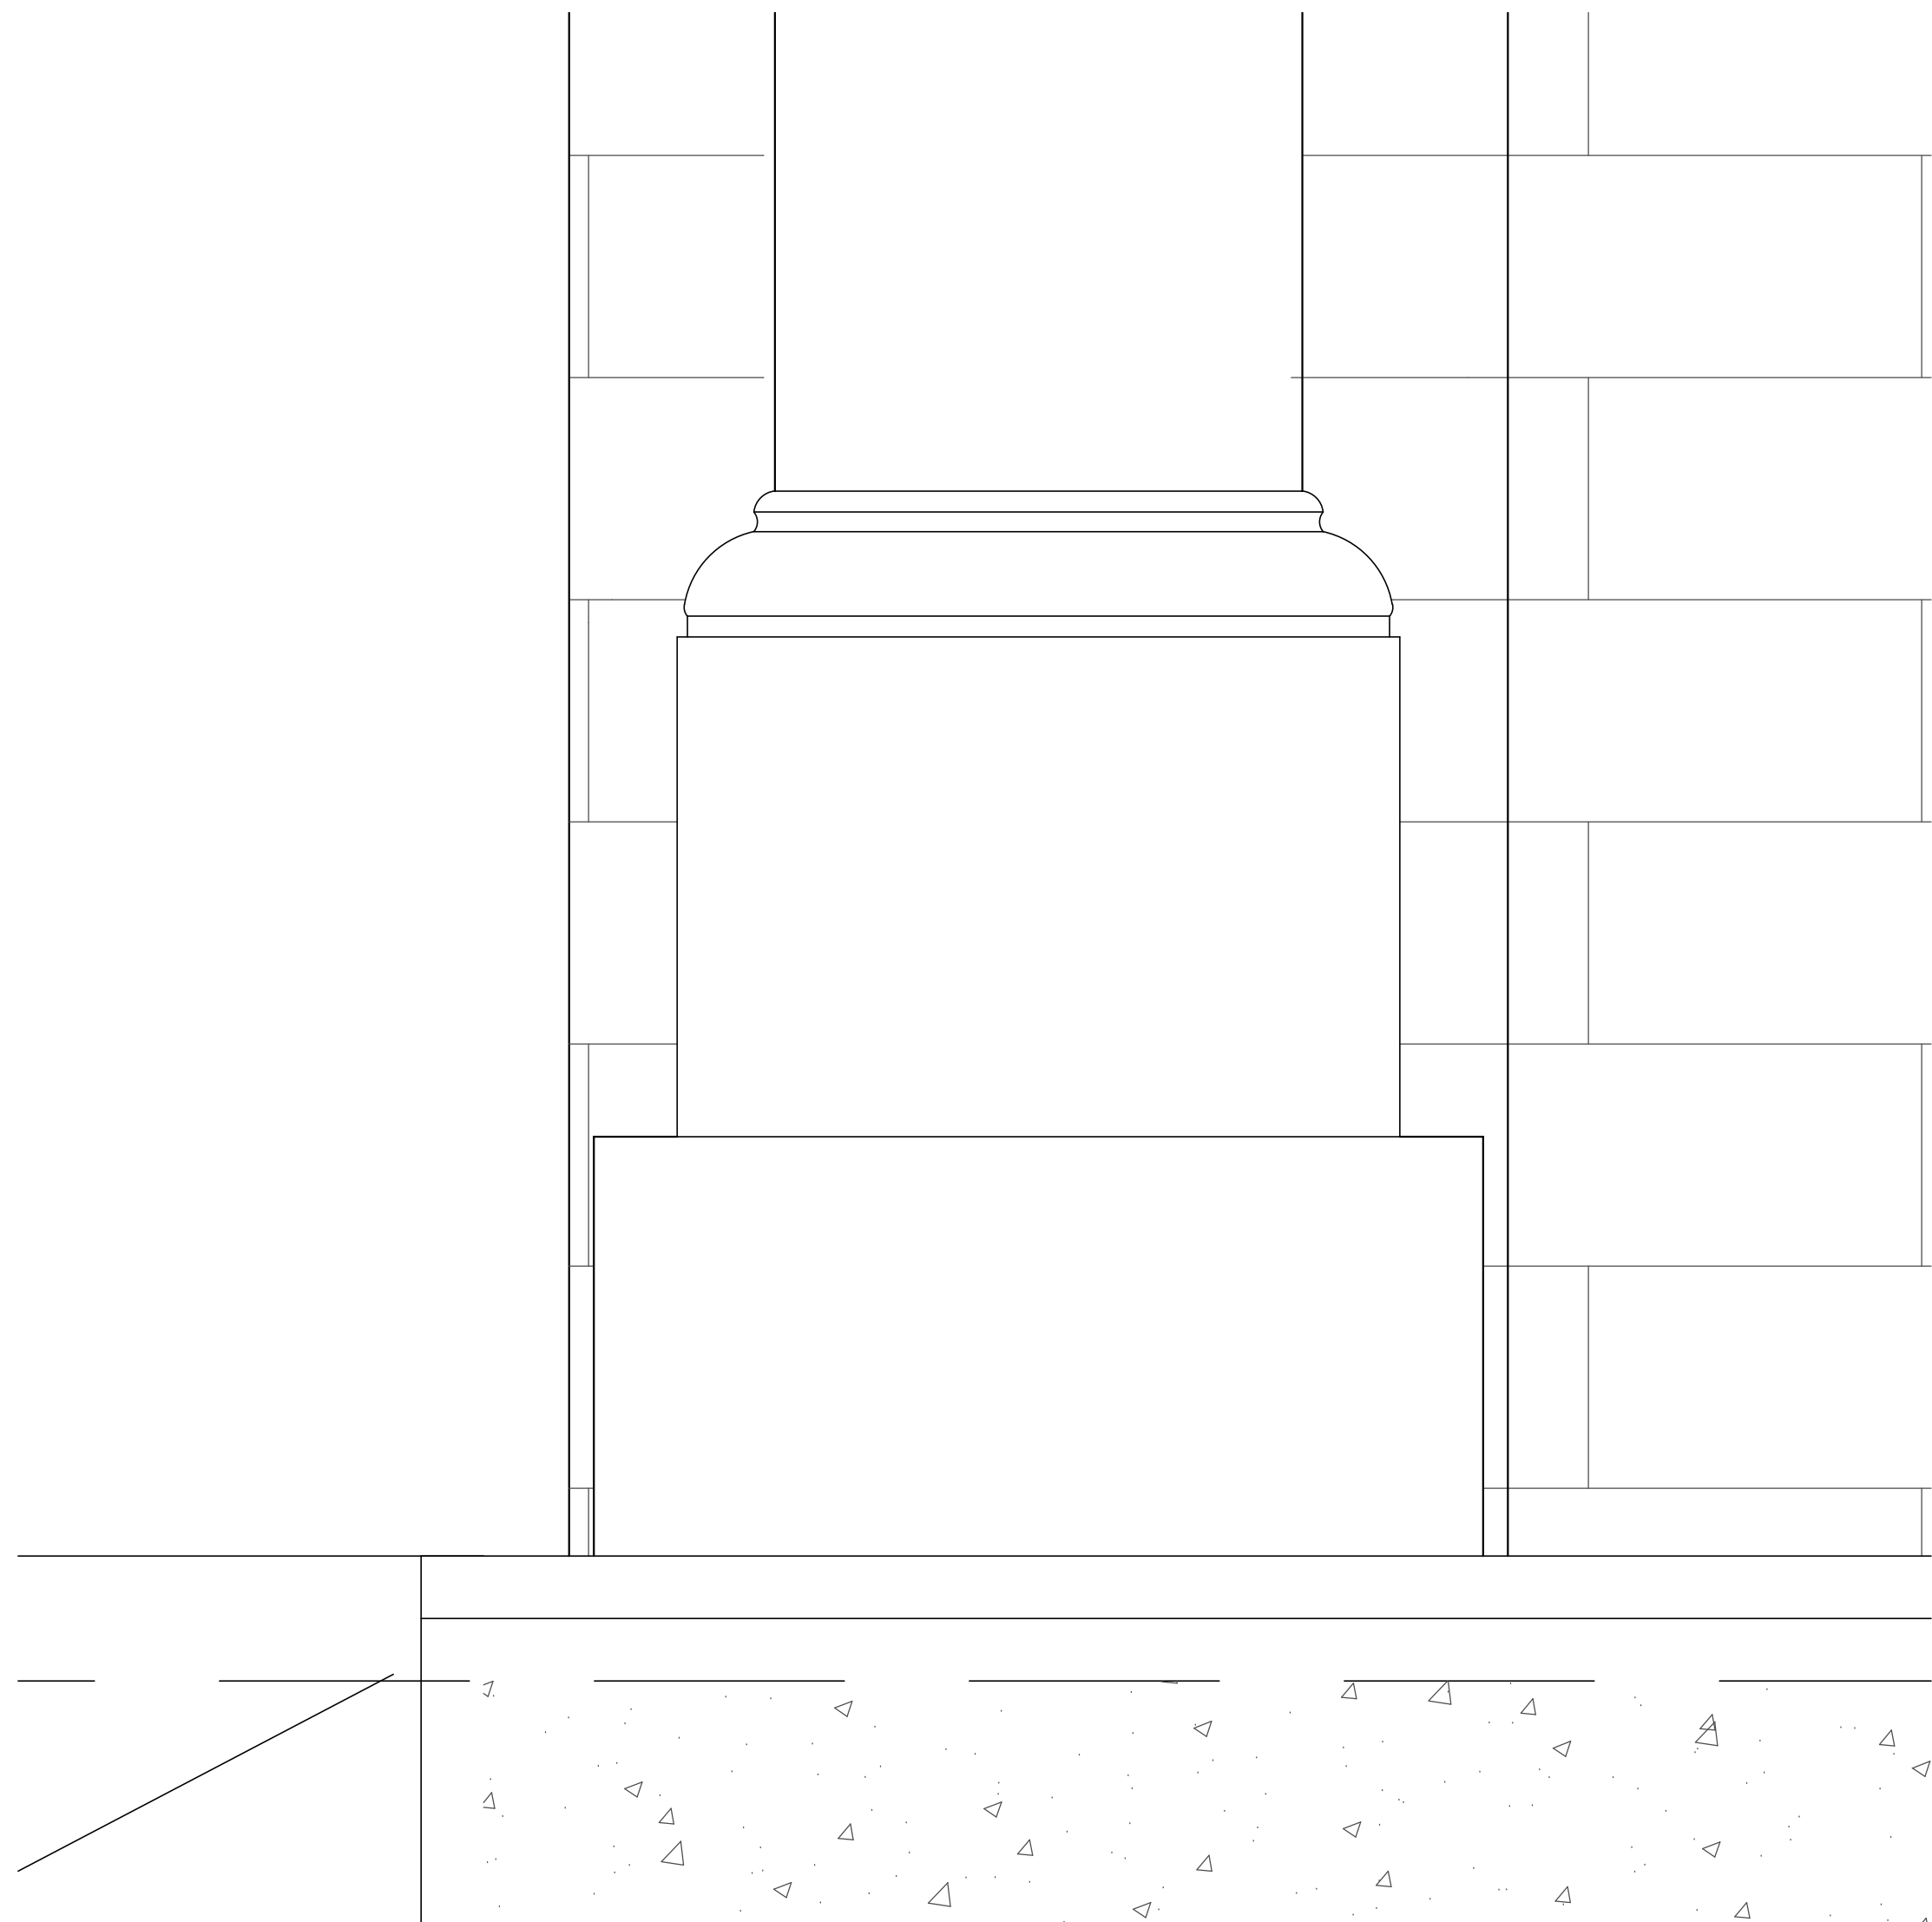

03 HISTORIC COLUMN BASE DETAIL
Scale: 6" = 1'-0"








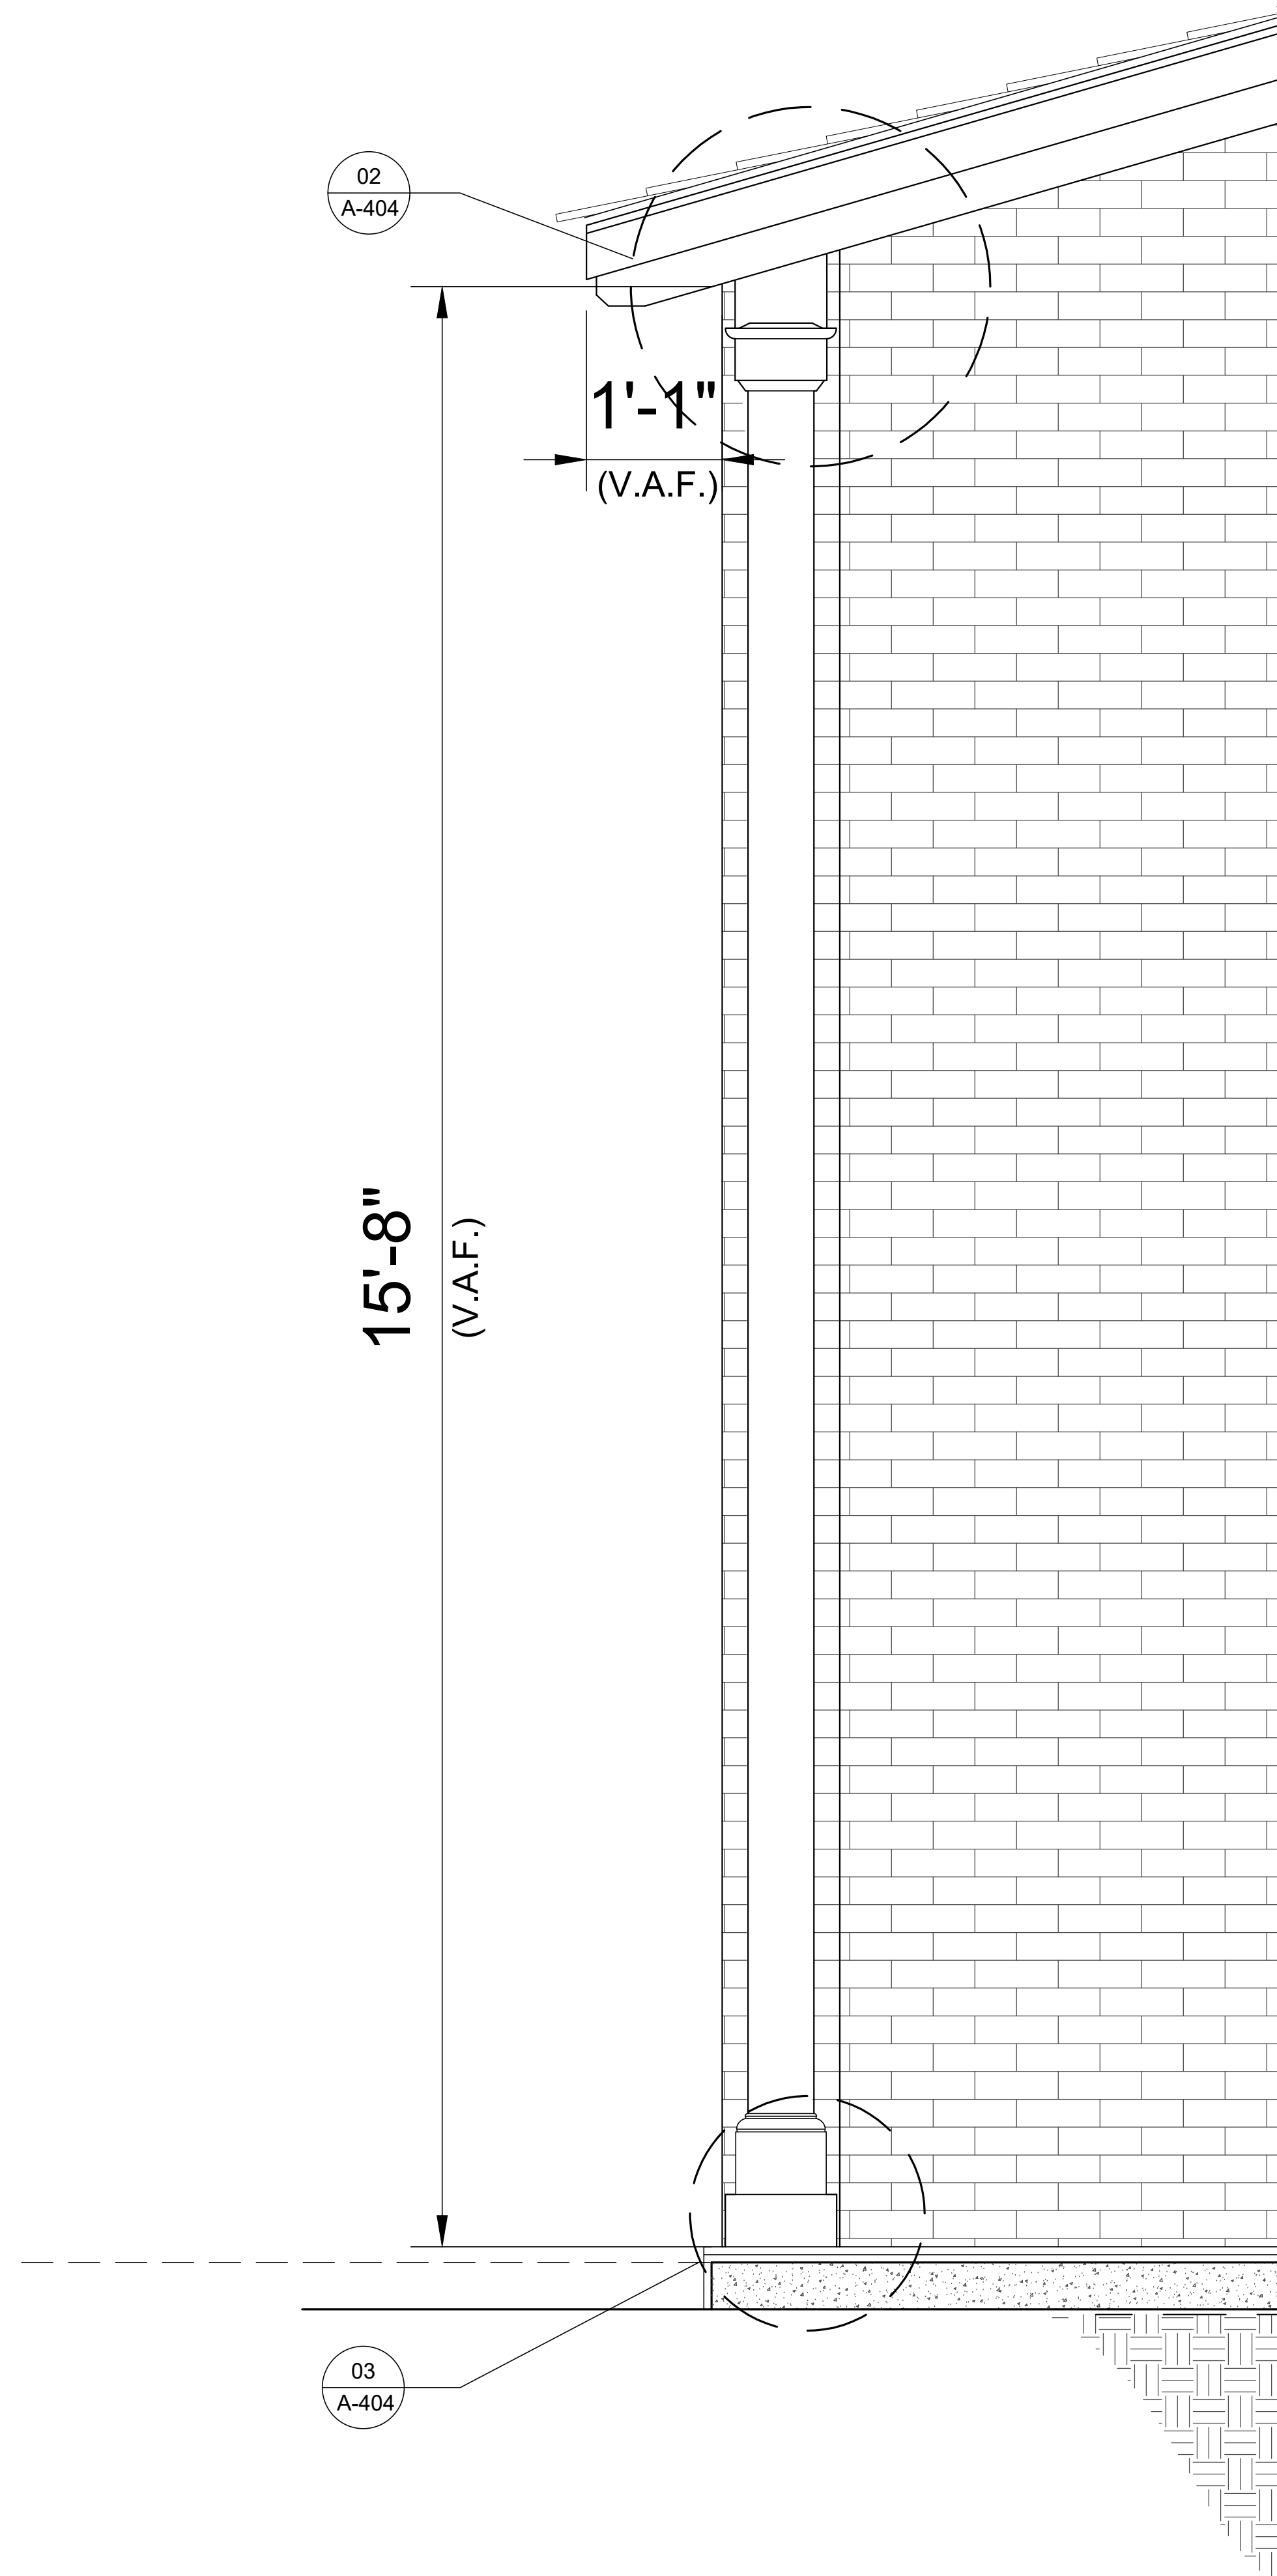


01 HISTORIC COVERED TERRACE SECTION
Scale: 1" = 1'-0"








EL. 0'-0" = 13.625' N.G.V.D.










SHEET A-404 OF		TITLE: HISTORIC WALL @ TERRACE SCALE: AS NOTED		OWNER: CLAUDIO / ALVAREZ		ARCHITECTS PORTUONDO PEROTTI ARCHITECTS Architecture - Planning - Interior Design AAC001407 5717 S.W. 8th Street, Miami, Florida 33144, USA Tel: (305) 260-5931 - Fax: (305) 260-5918 http://www.portundoperotti.com		PROJECT NUMBER: 2016-05 DATE: 04/12/2018 DRAWN BY: LG/JL CHECKED BY:		REVISIONS: 2016-05 04/12/2018 LG/JL		DOE USE PRODUCT RESIST A-001847.2	
-----------------------------	--	---	--	-----------------------------	--	--	--	--	--	--	--	--------------------------------------	--


THE ABOVE FORMAT, TECHNIQUE AND DESIGN ARE THE PROPERTY OF PORTUONDO PEROTTI ARCHITECTS, INC. NO PART THEREOF SHALL BE COPIED, REPRODUCED OR USED WITHOUT THE WRITTEN CONSENT OF THE ARCHITECT

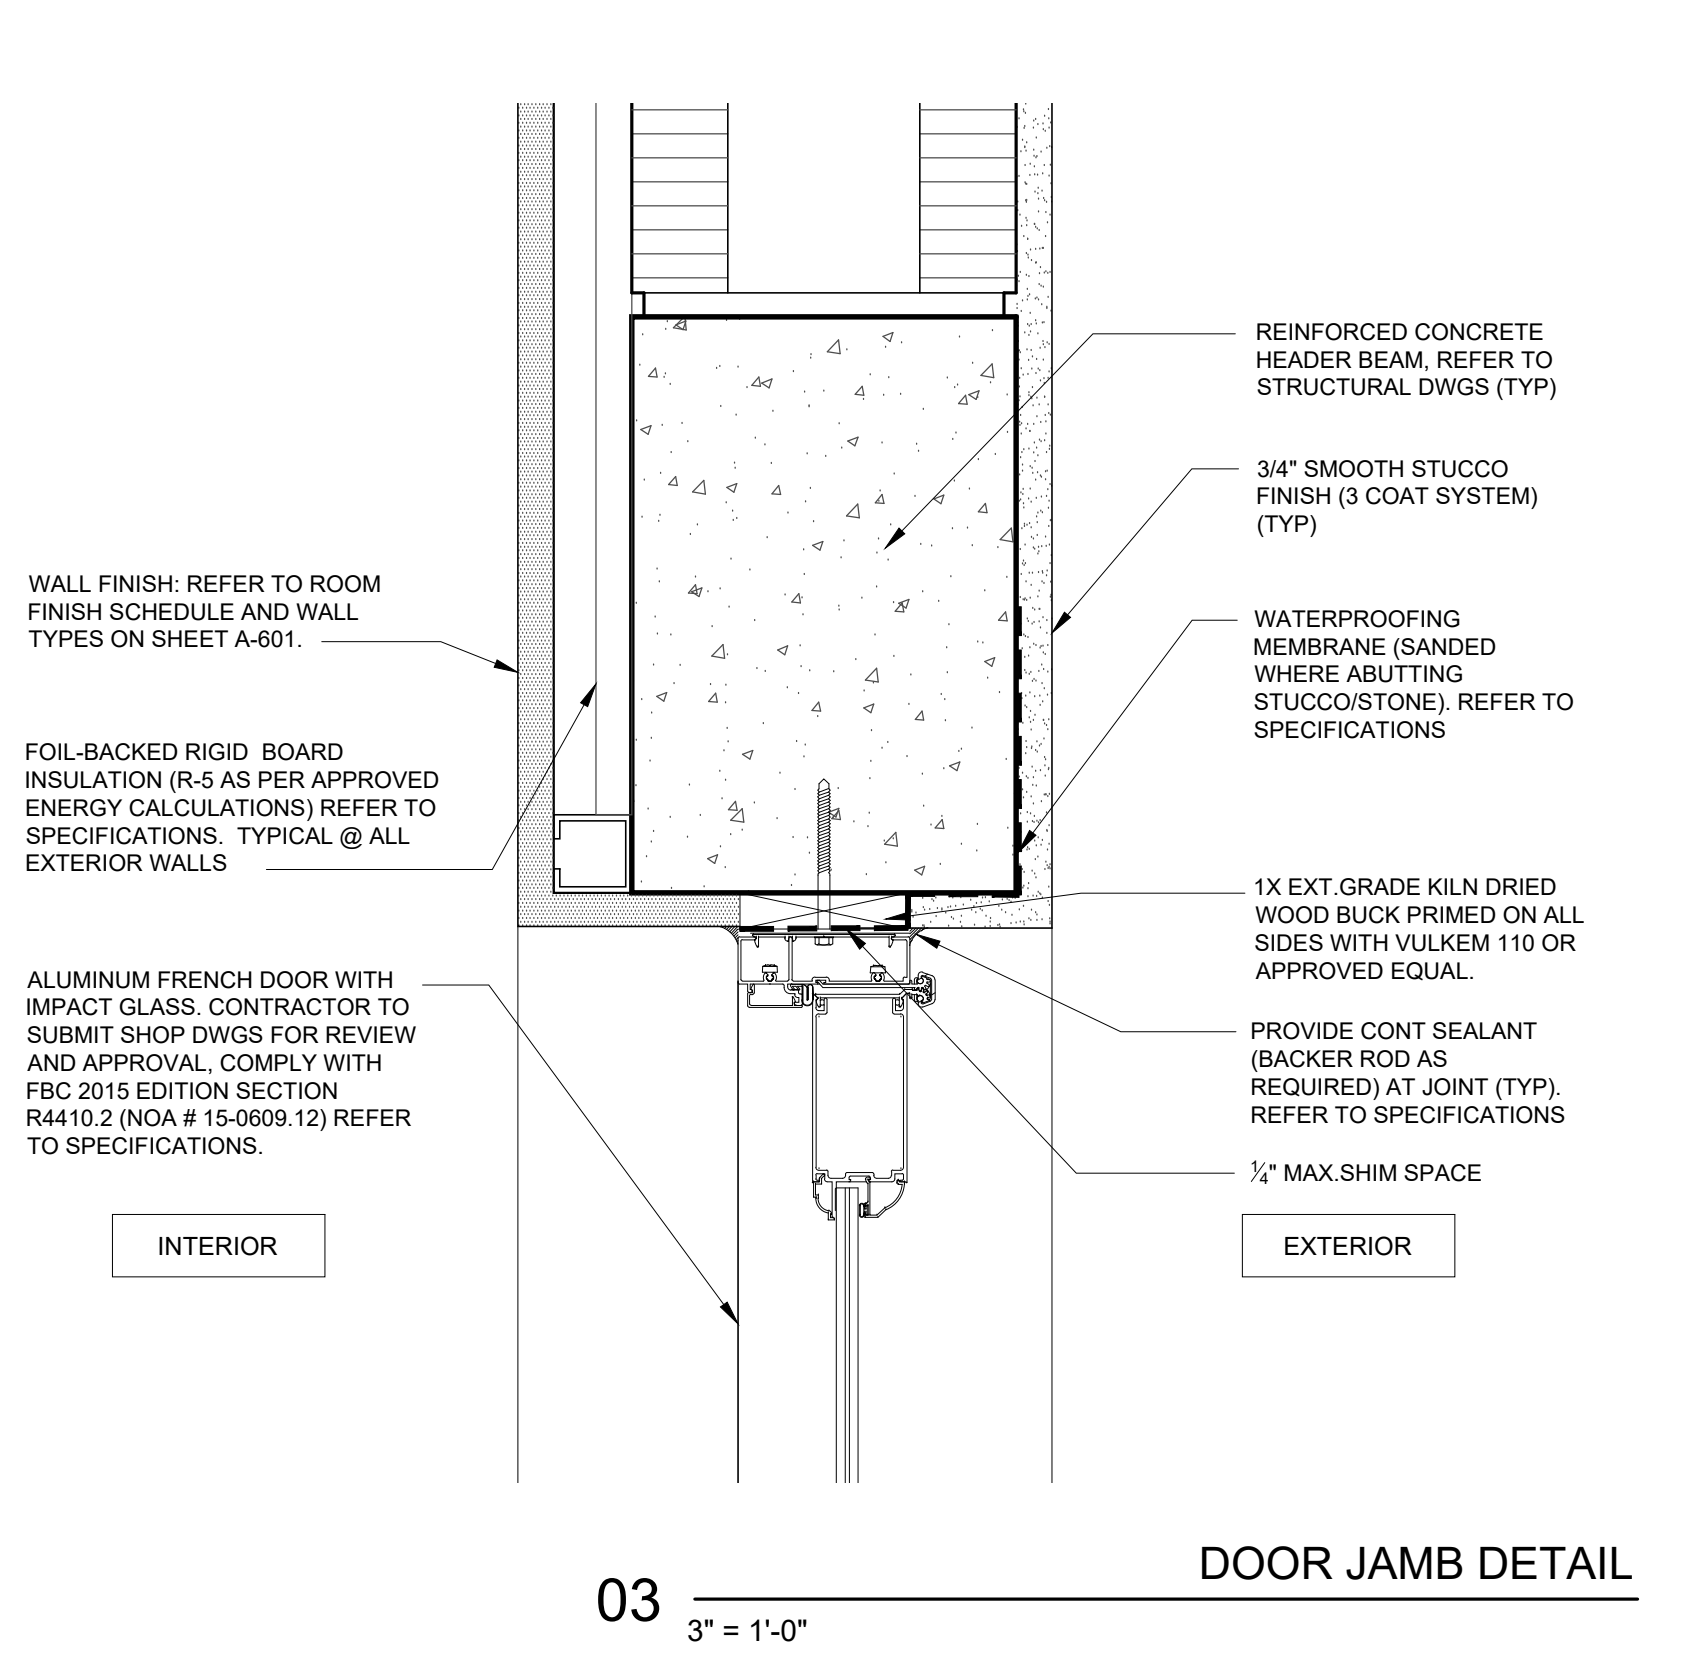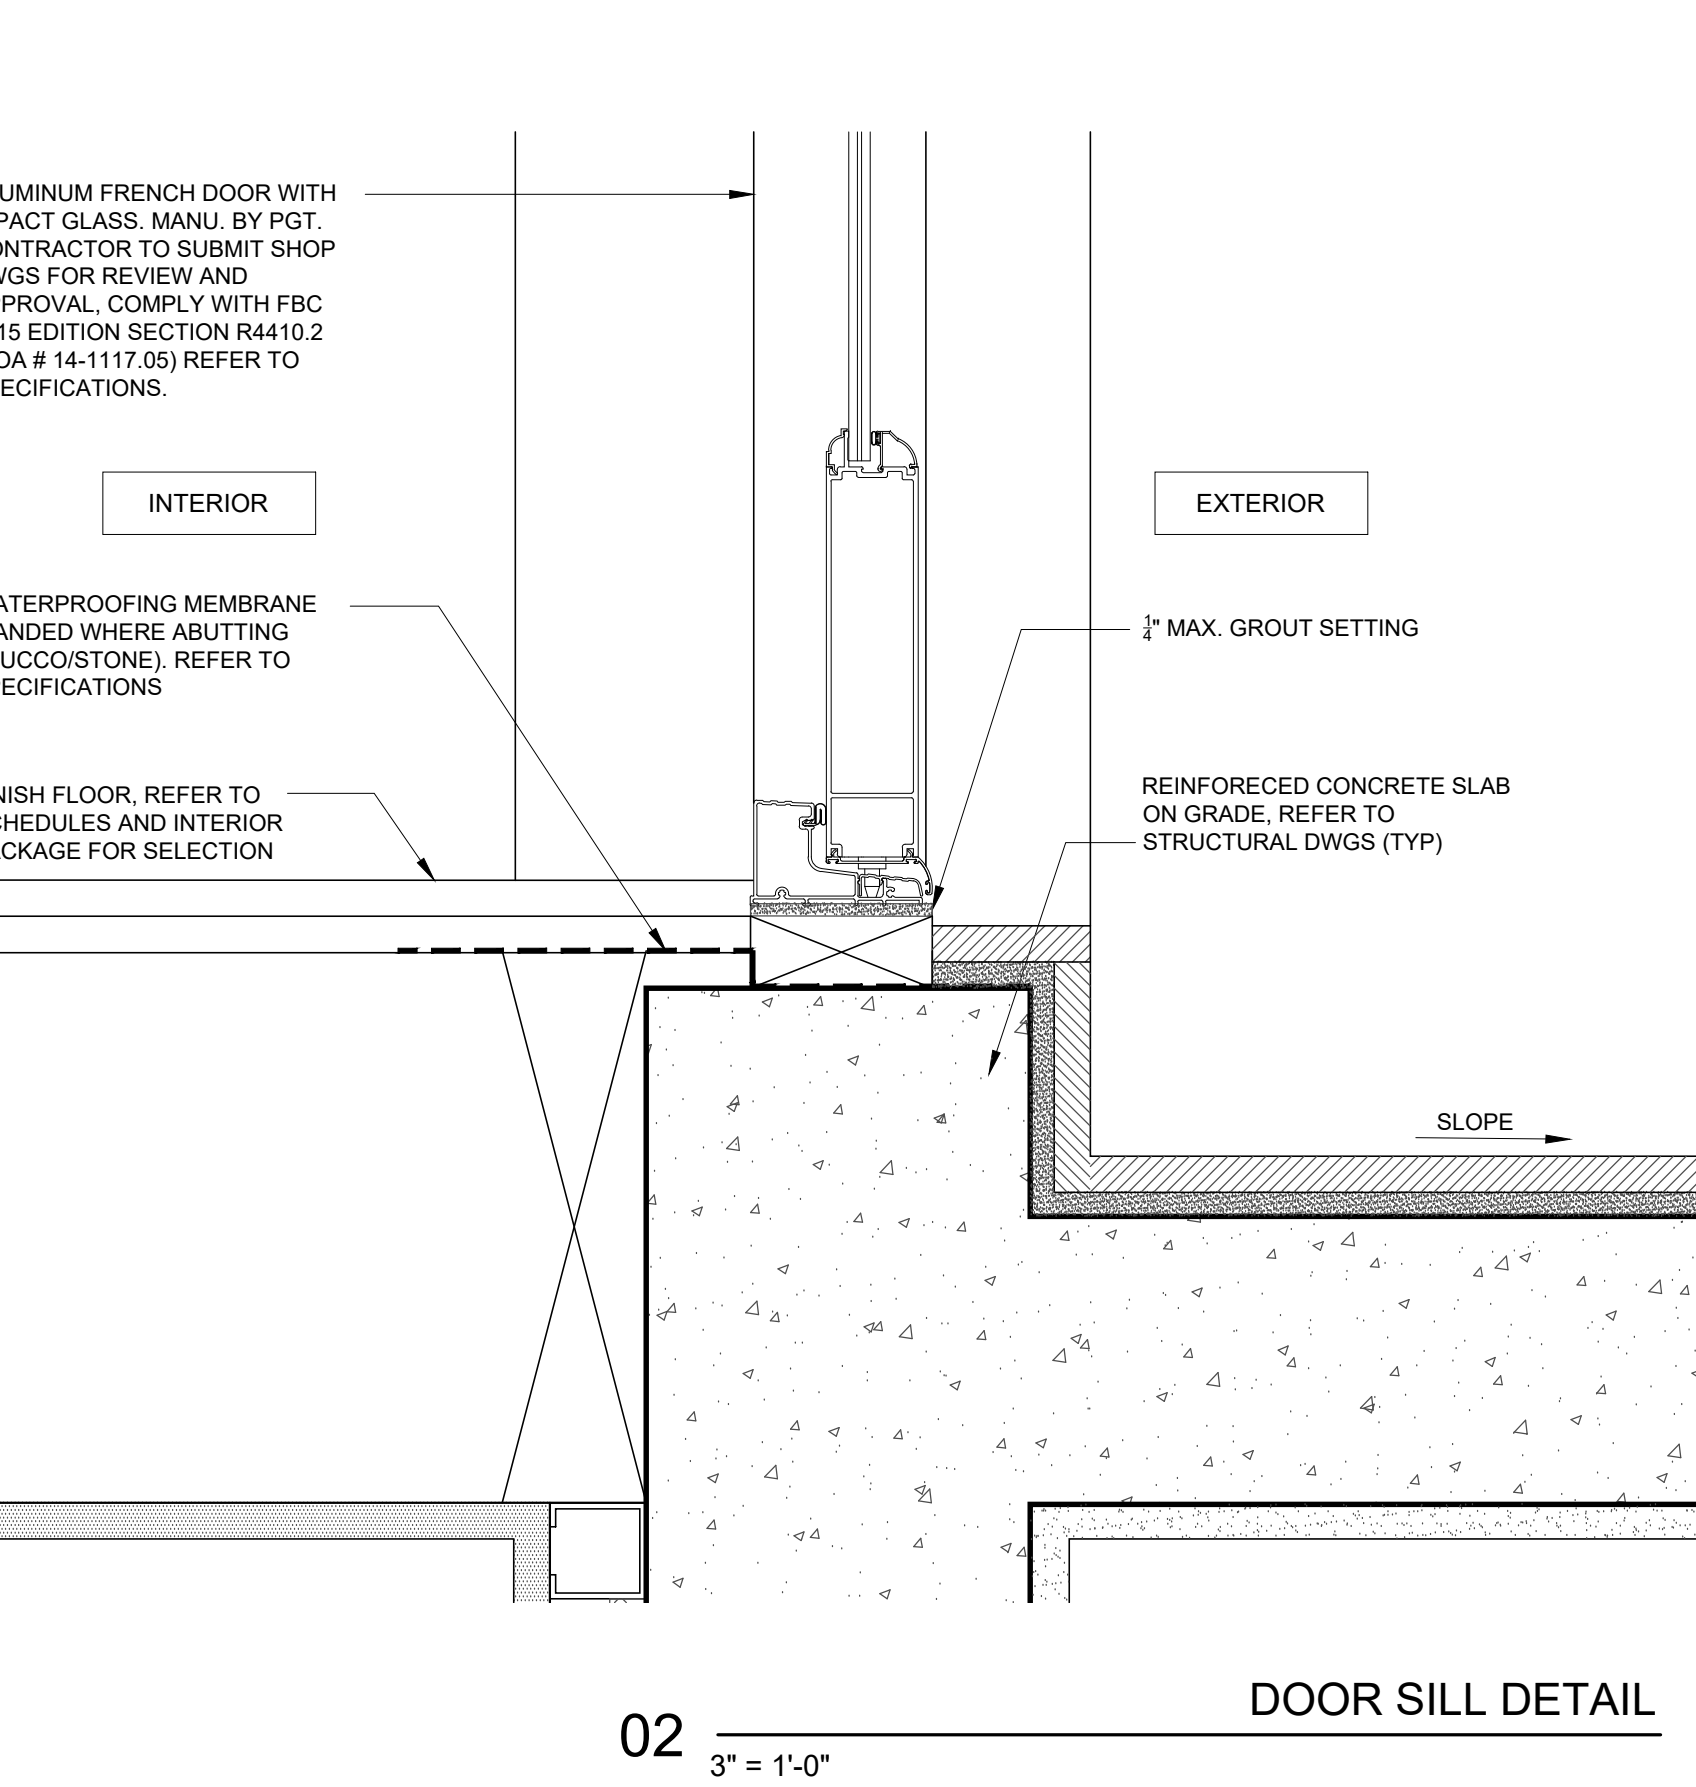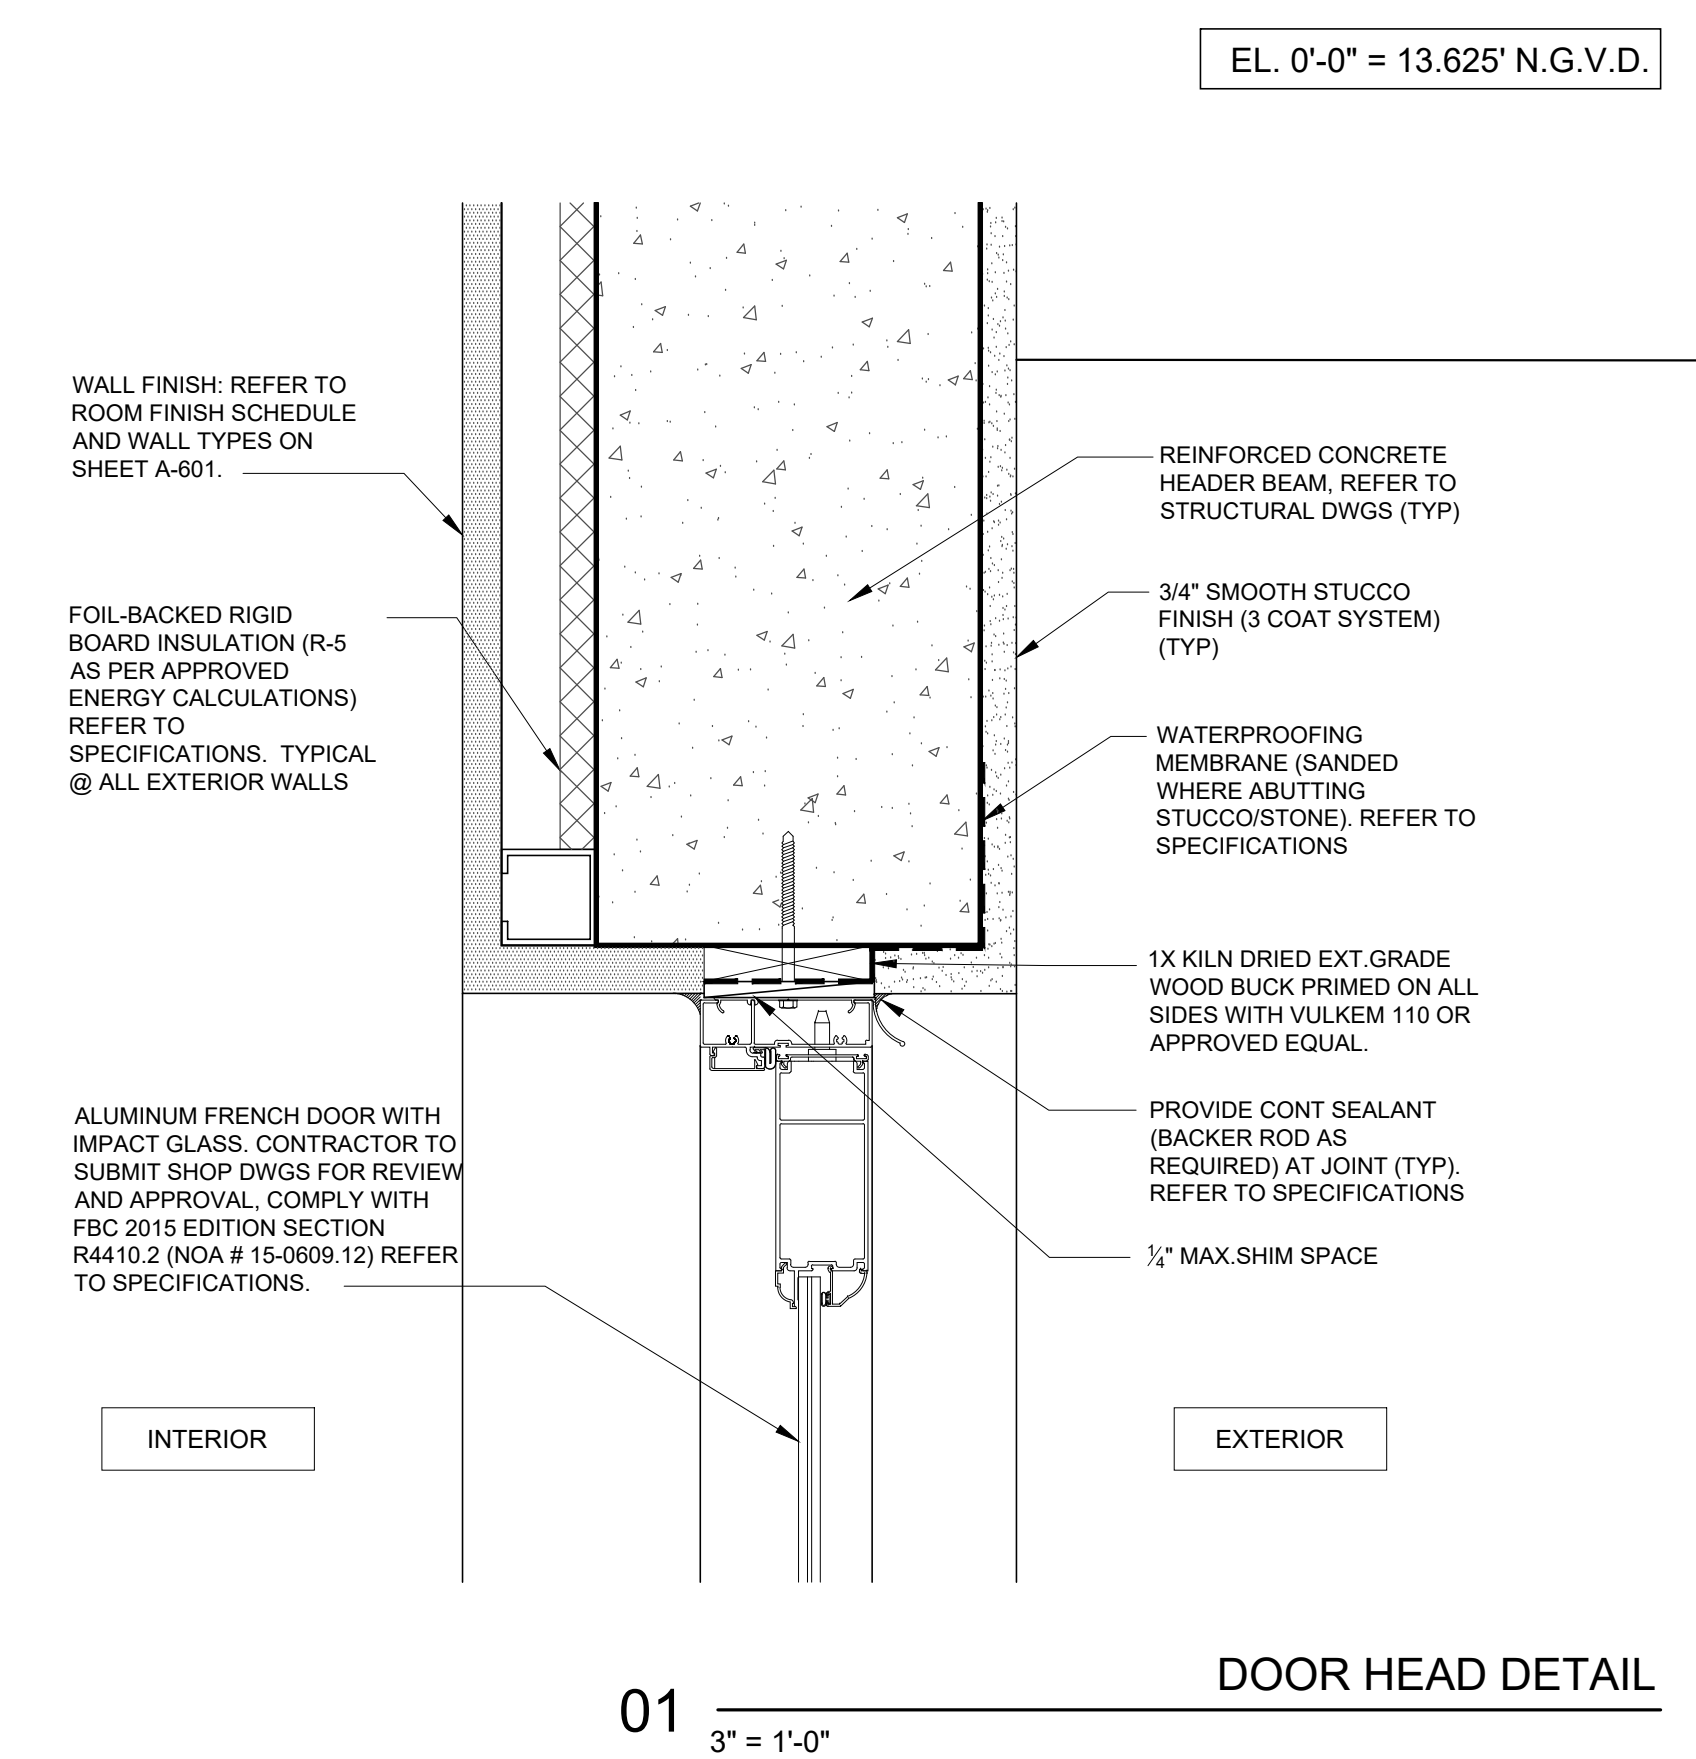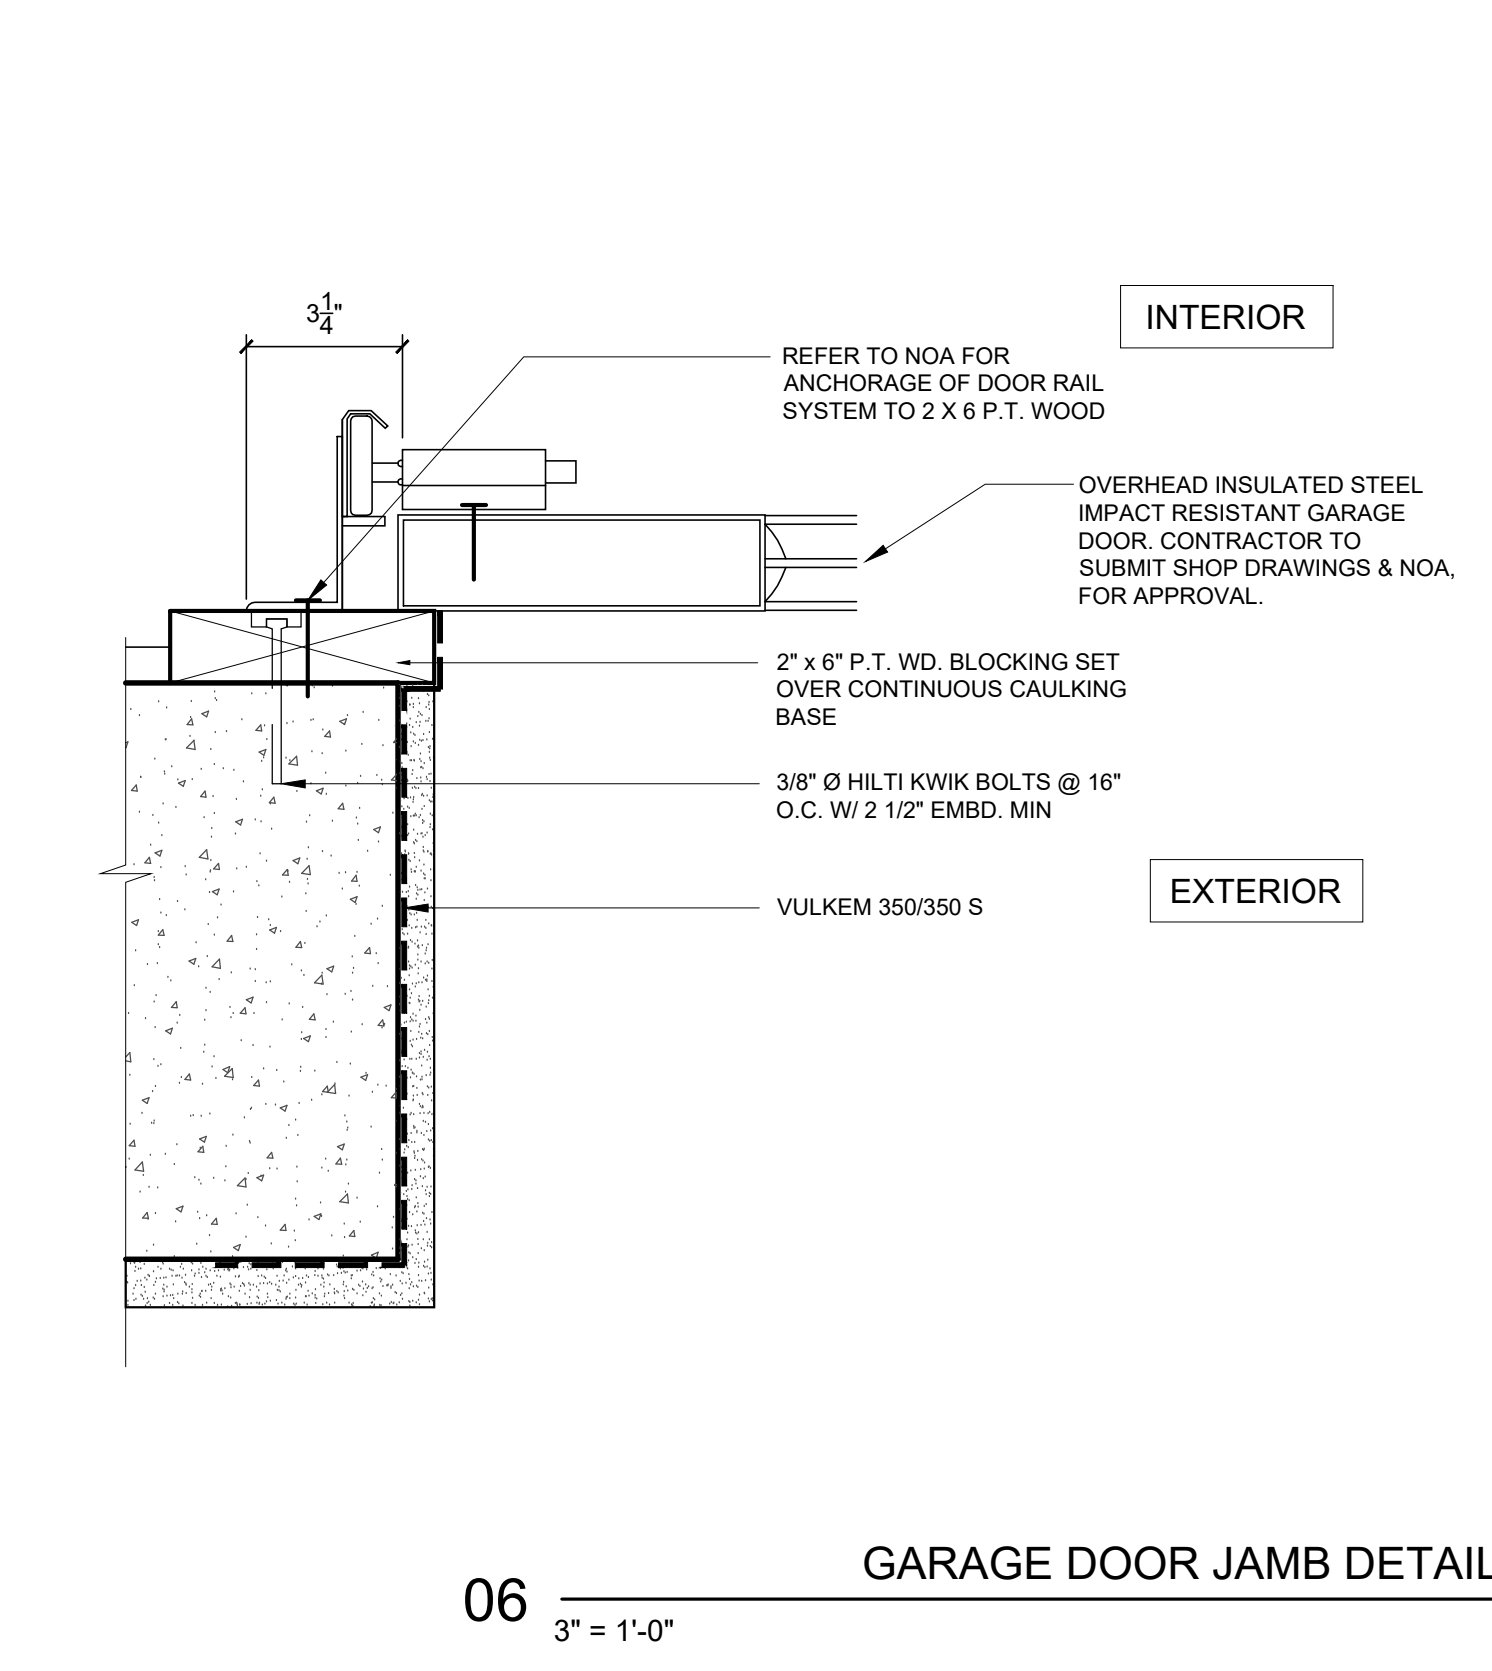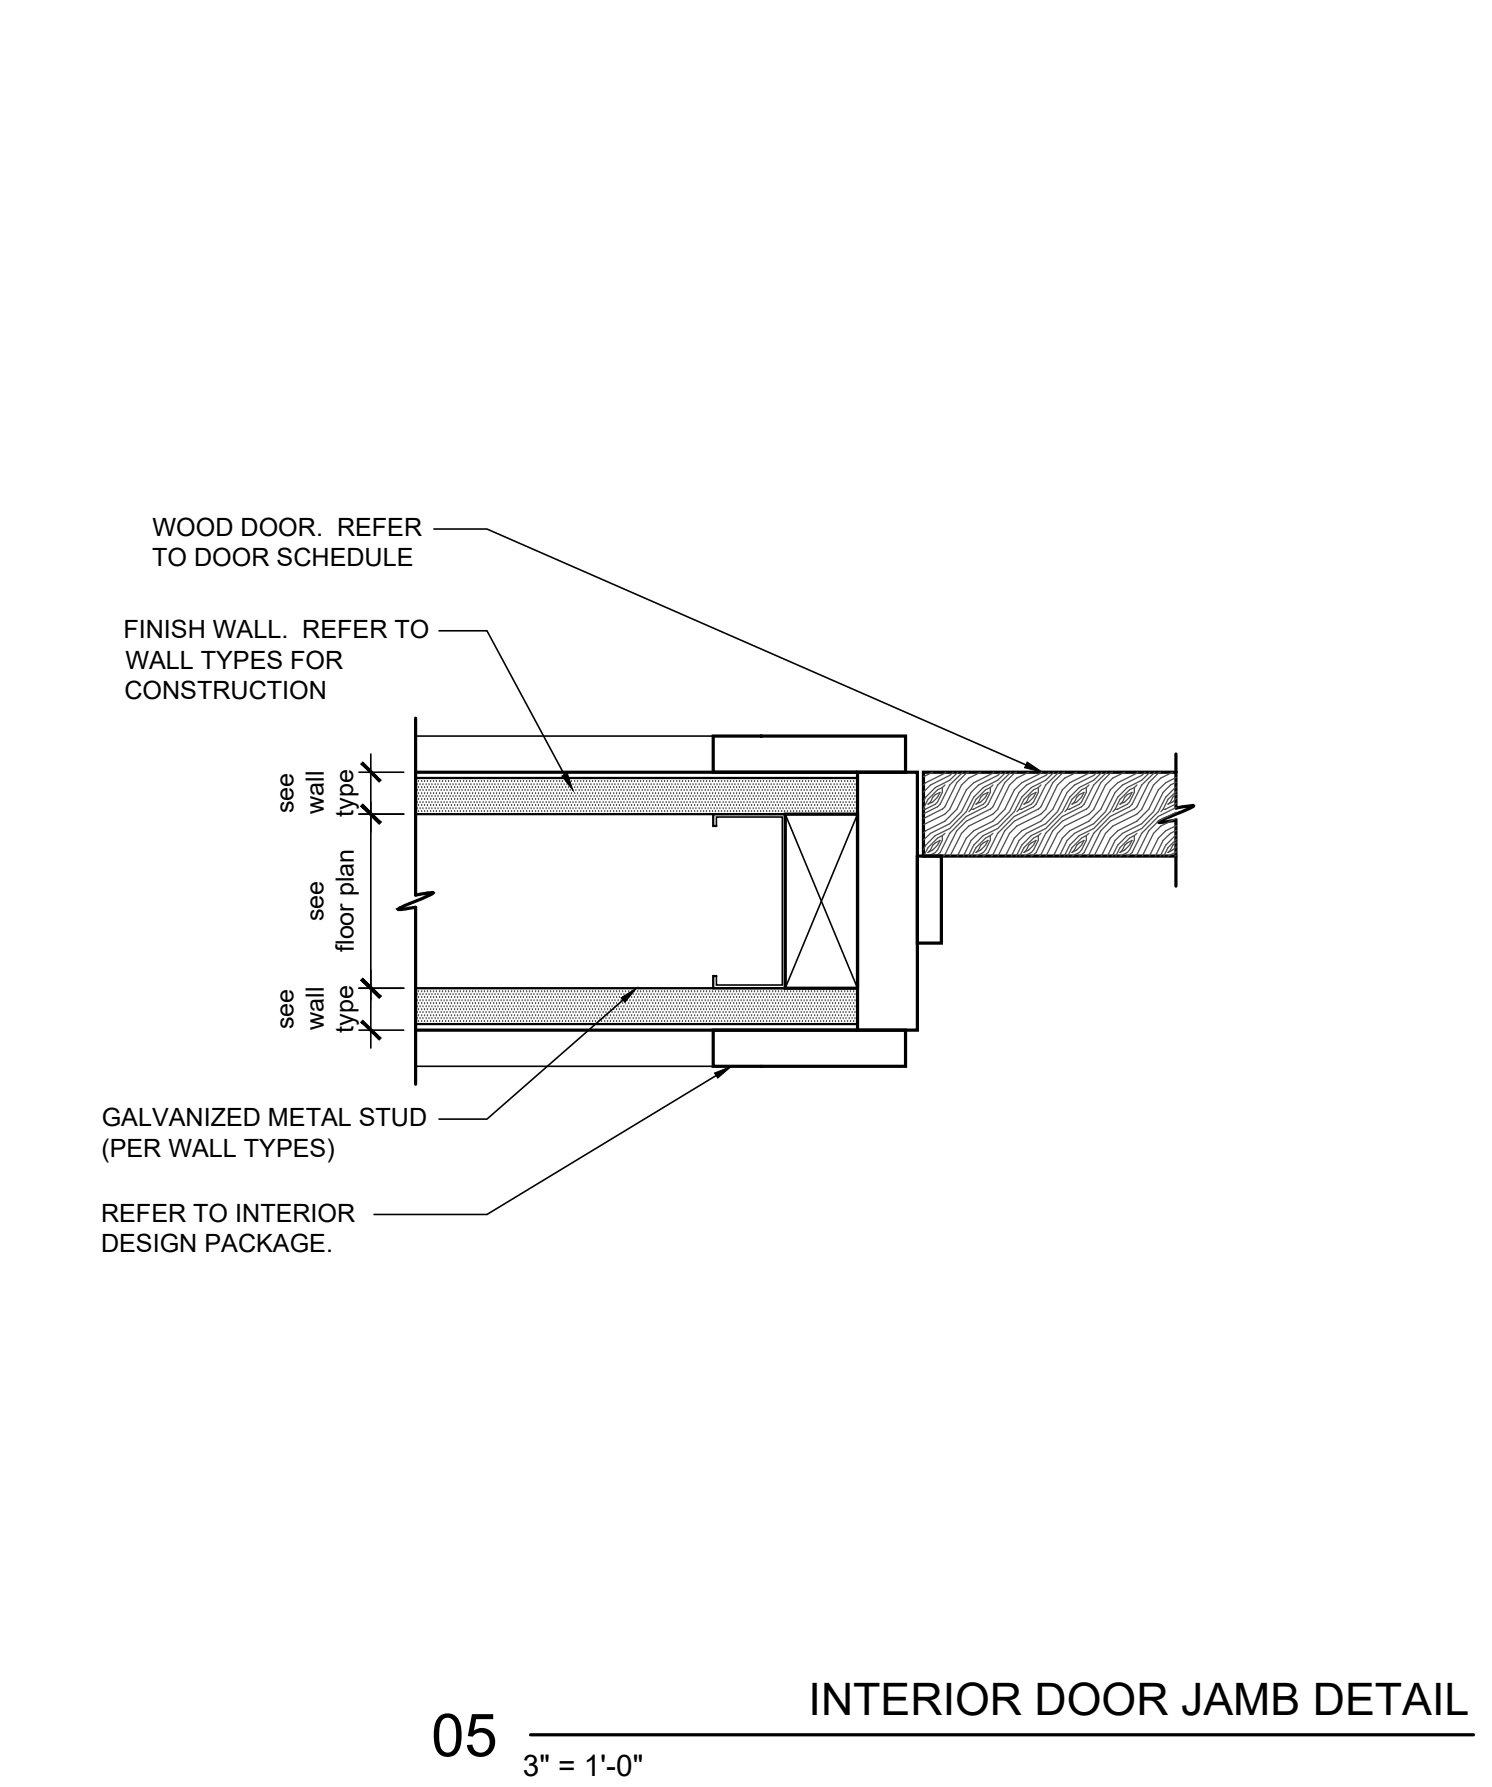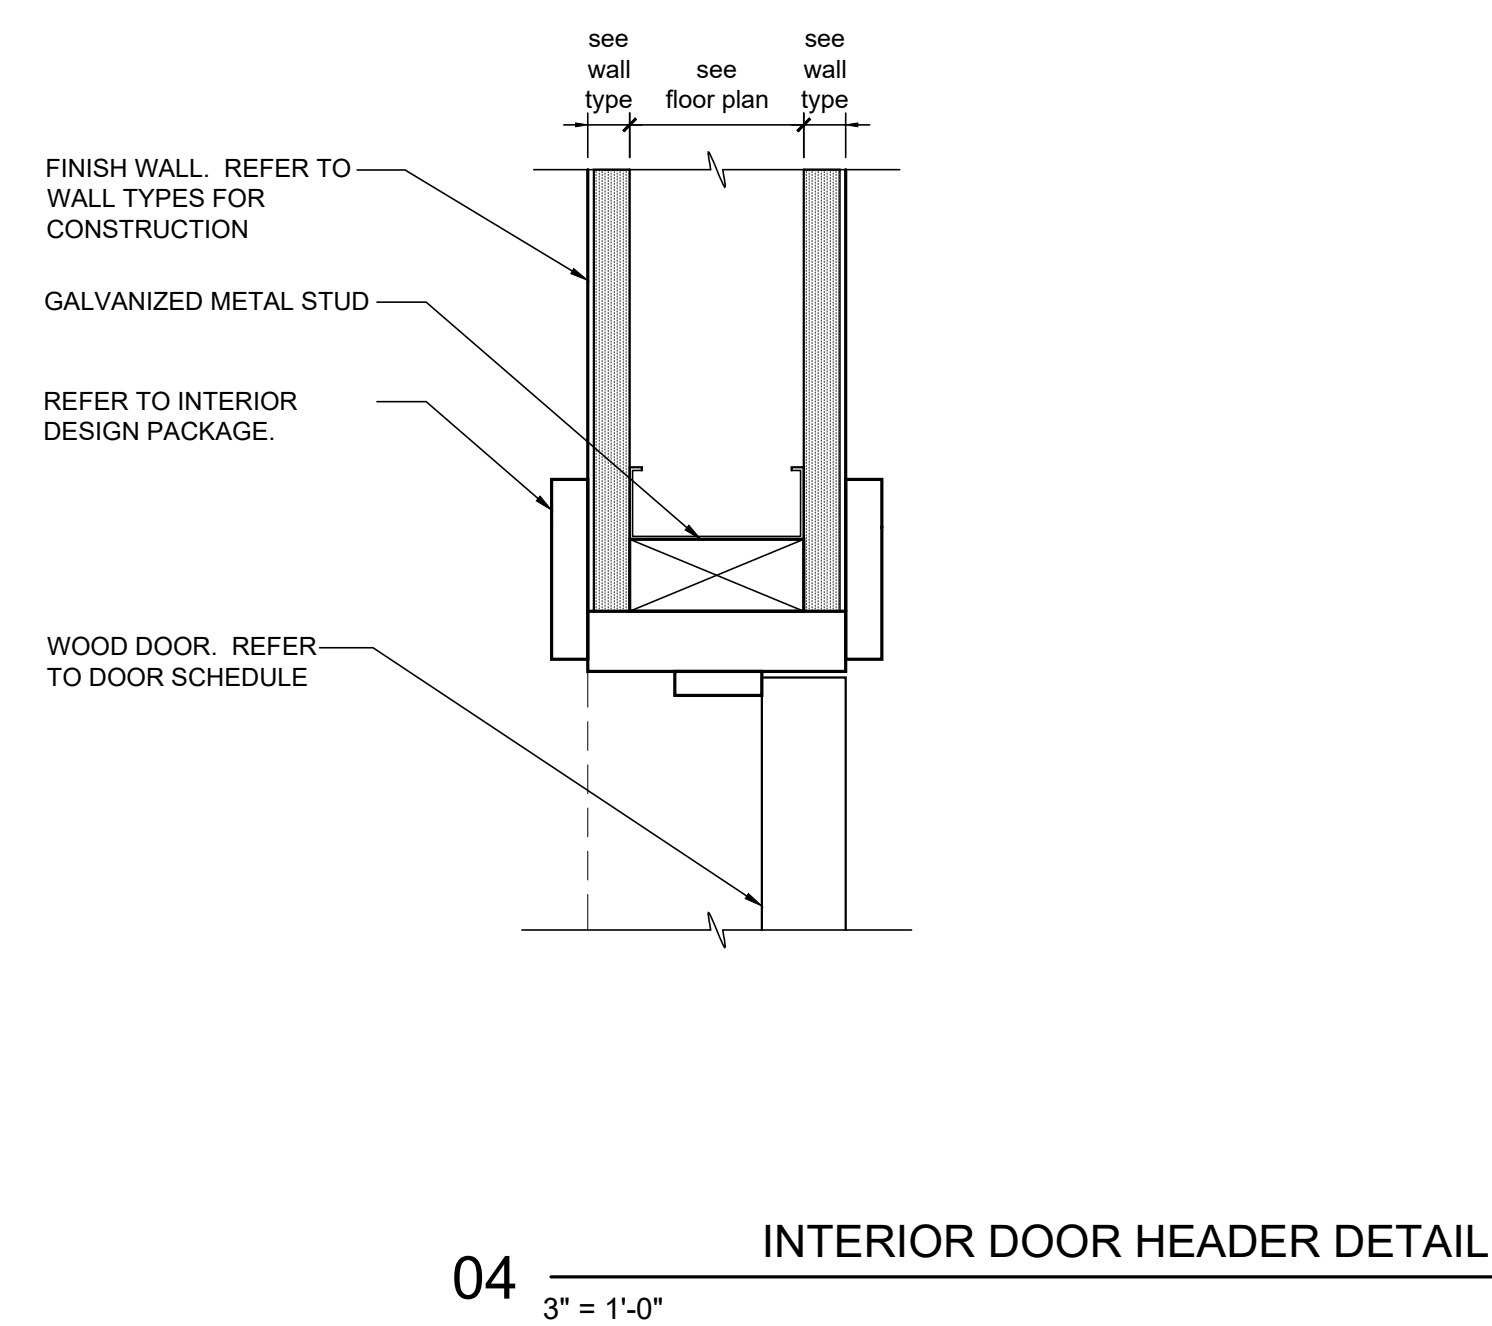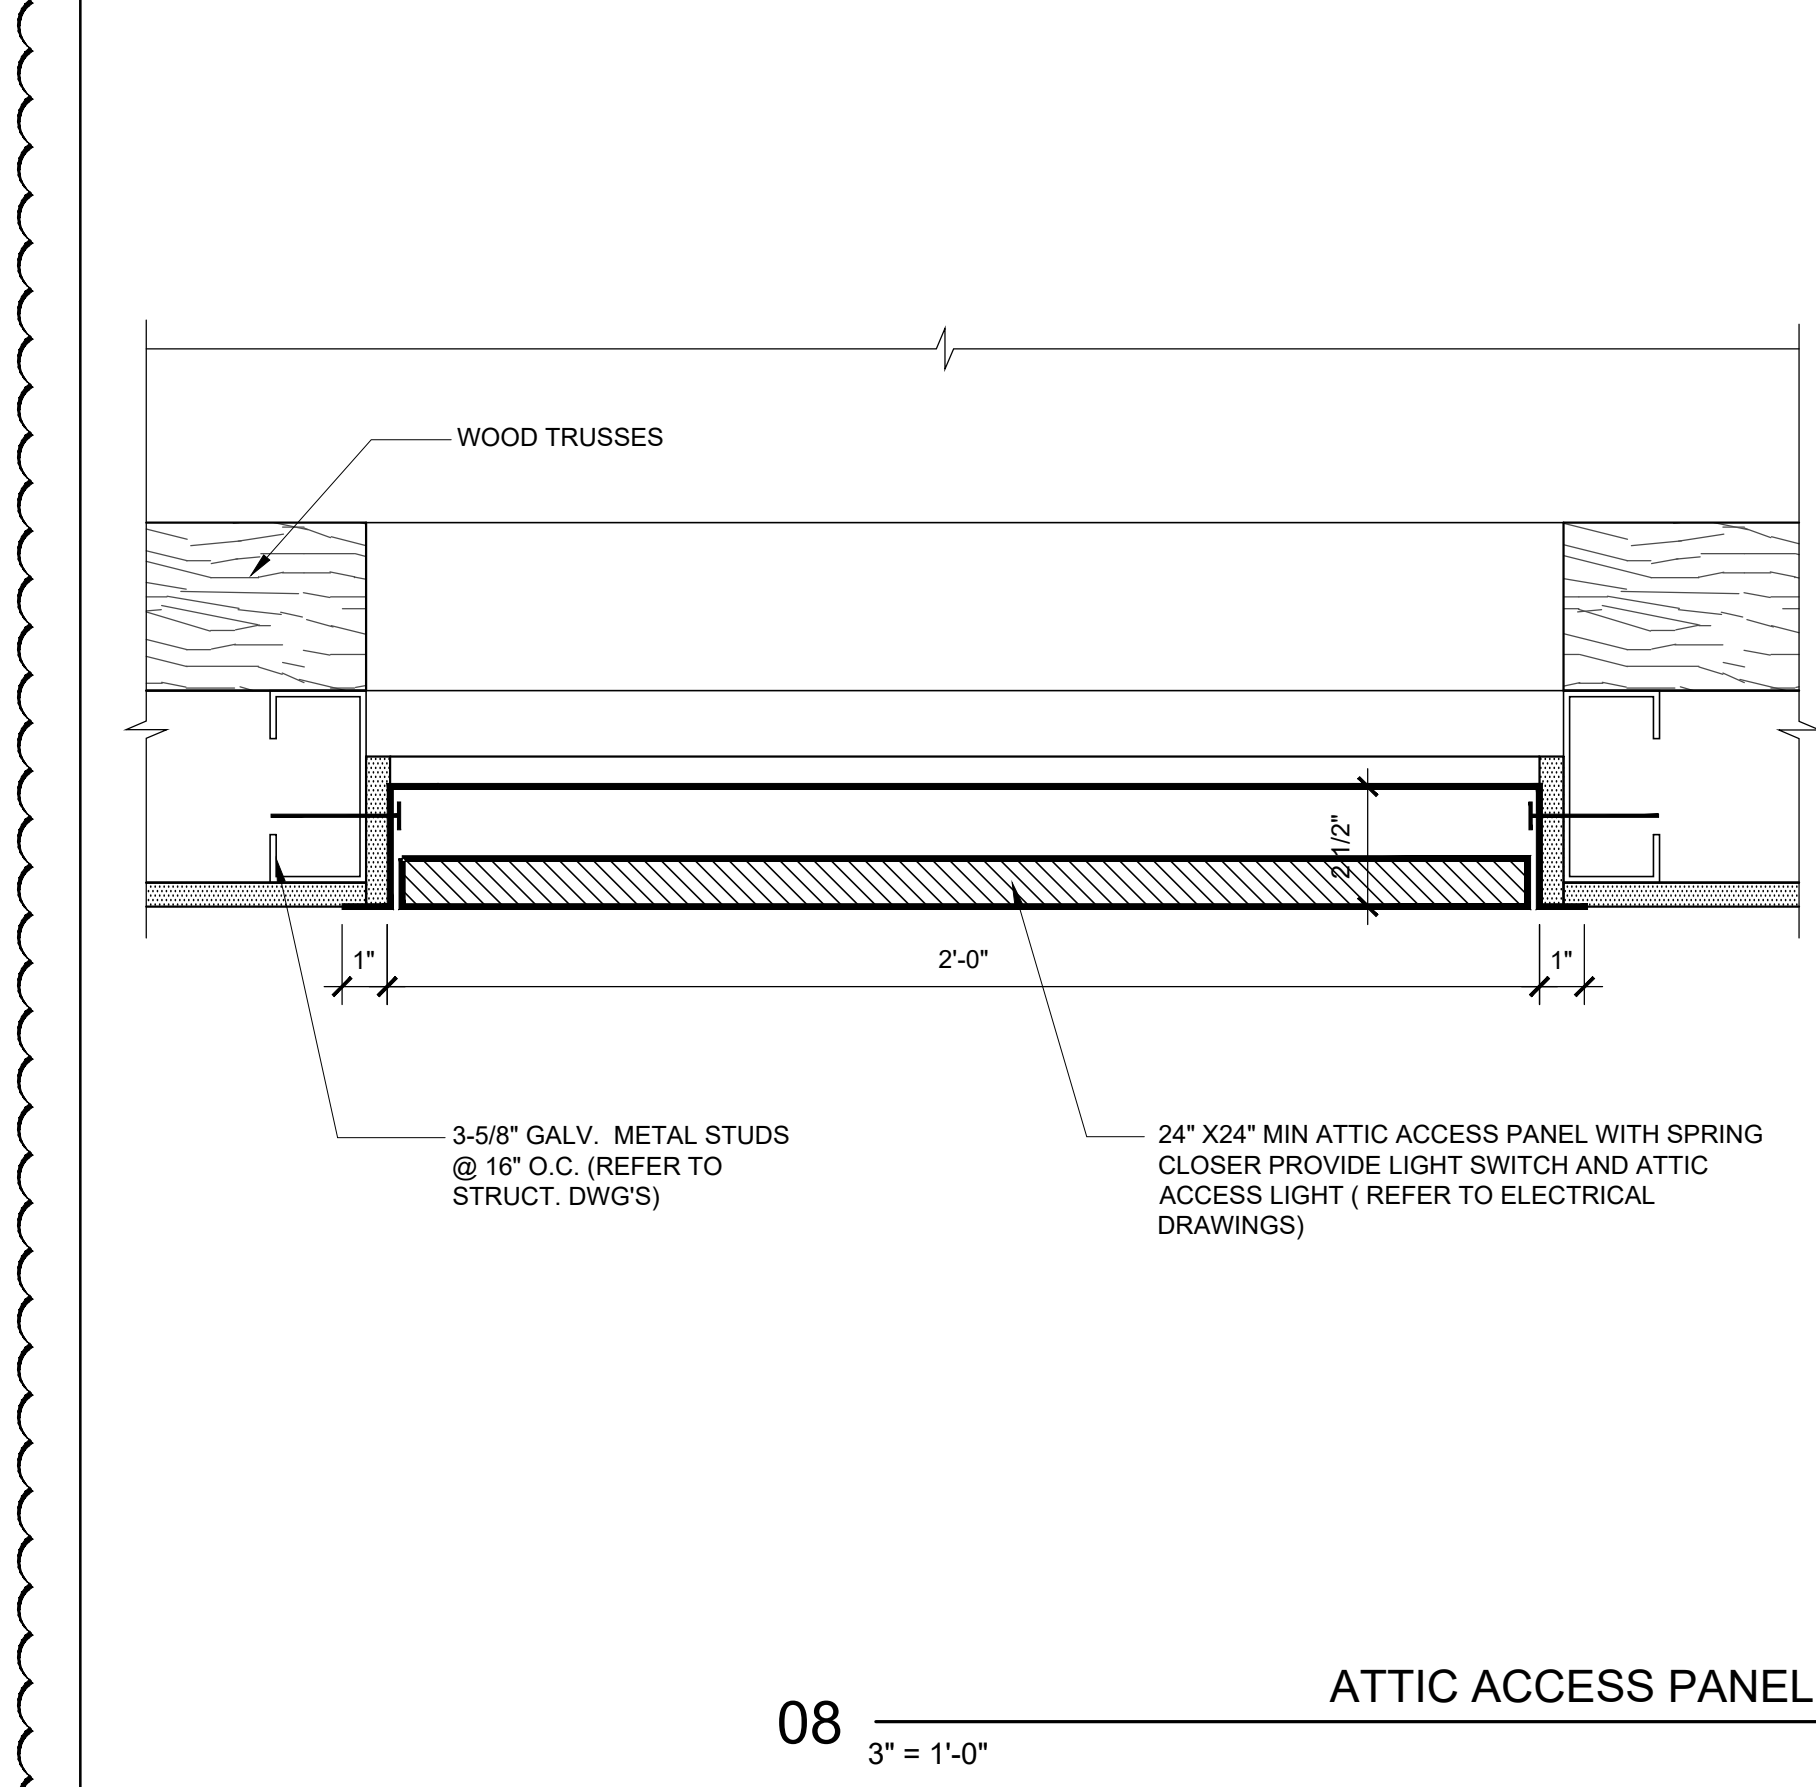
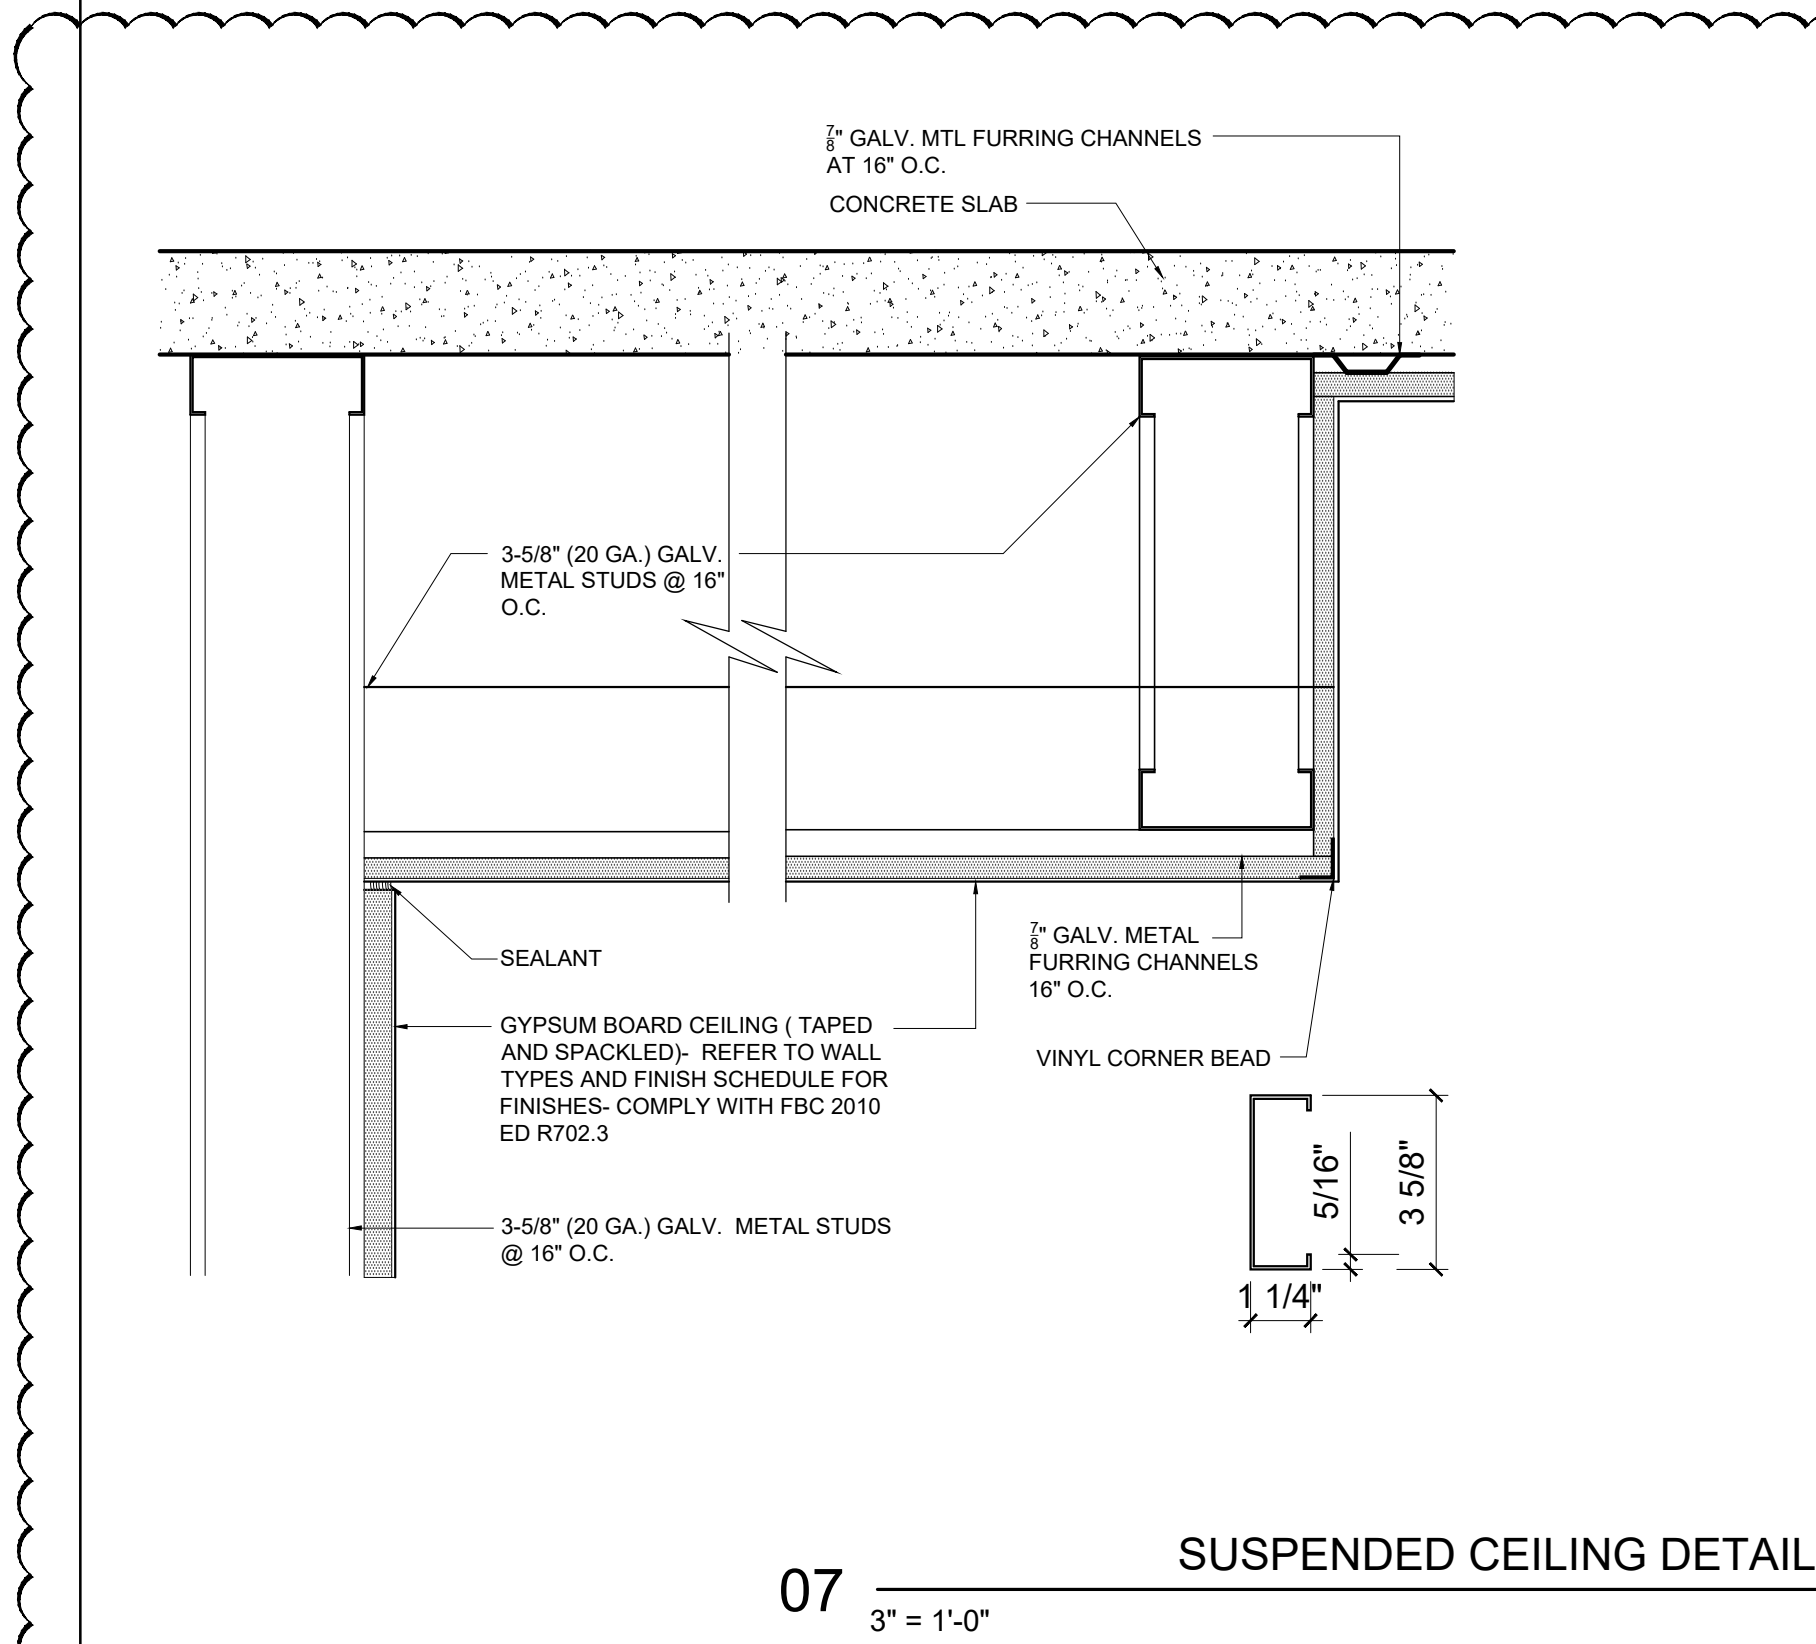


REVISIONS: 2016-05 04/12/2018 LG/JL CHECKED BY: DRAWN BY: DATE: PROJECT NUMBER: USE AND DISCLOSED TO OTHERS OR USED WITHOUT THE WRITTEN CONSENT OF THE ARCHITECT	
PORTUONDO PEROTTI ARCHITECTS ARCHITECTS Architecture - Planning - Interior Design A A C O 0 1 4 0 7 5717 S.W. 8th Street, Miami, Florida 33144, USA Tel: (305) 260-5931 - Fax: (305) 260-5918 http://www.portuondoperotti.com	
SANTA MARIA RESIDENCE 4125 SANTA MARIA STREET CORAL GABLES - FLORIDA - 33146	
OWNER CLAUDIO / ALVAREZ	DOOR DETAILS
TITLE: A-501	SCALE: AS NOTED
SHEET OF	© COPYRIGHT 2009

       


         

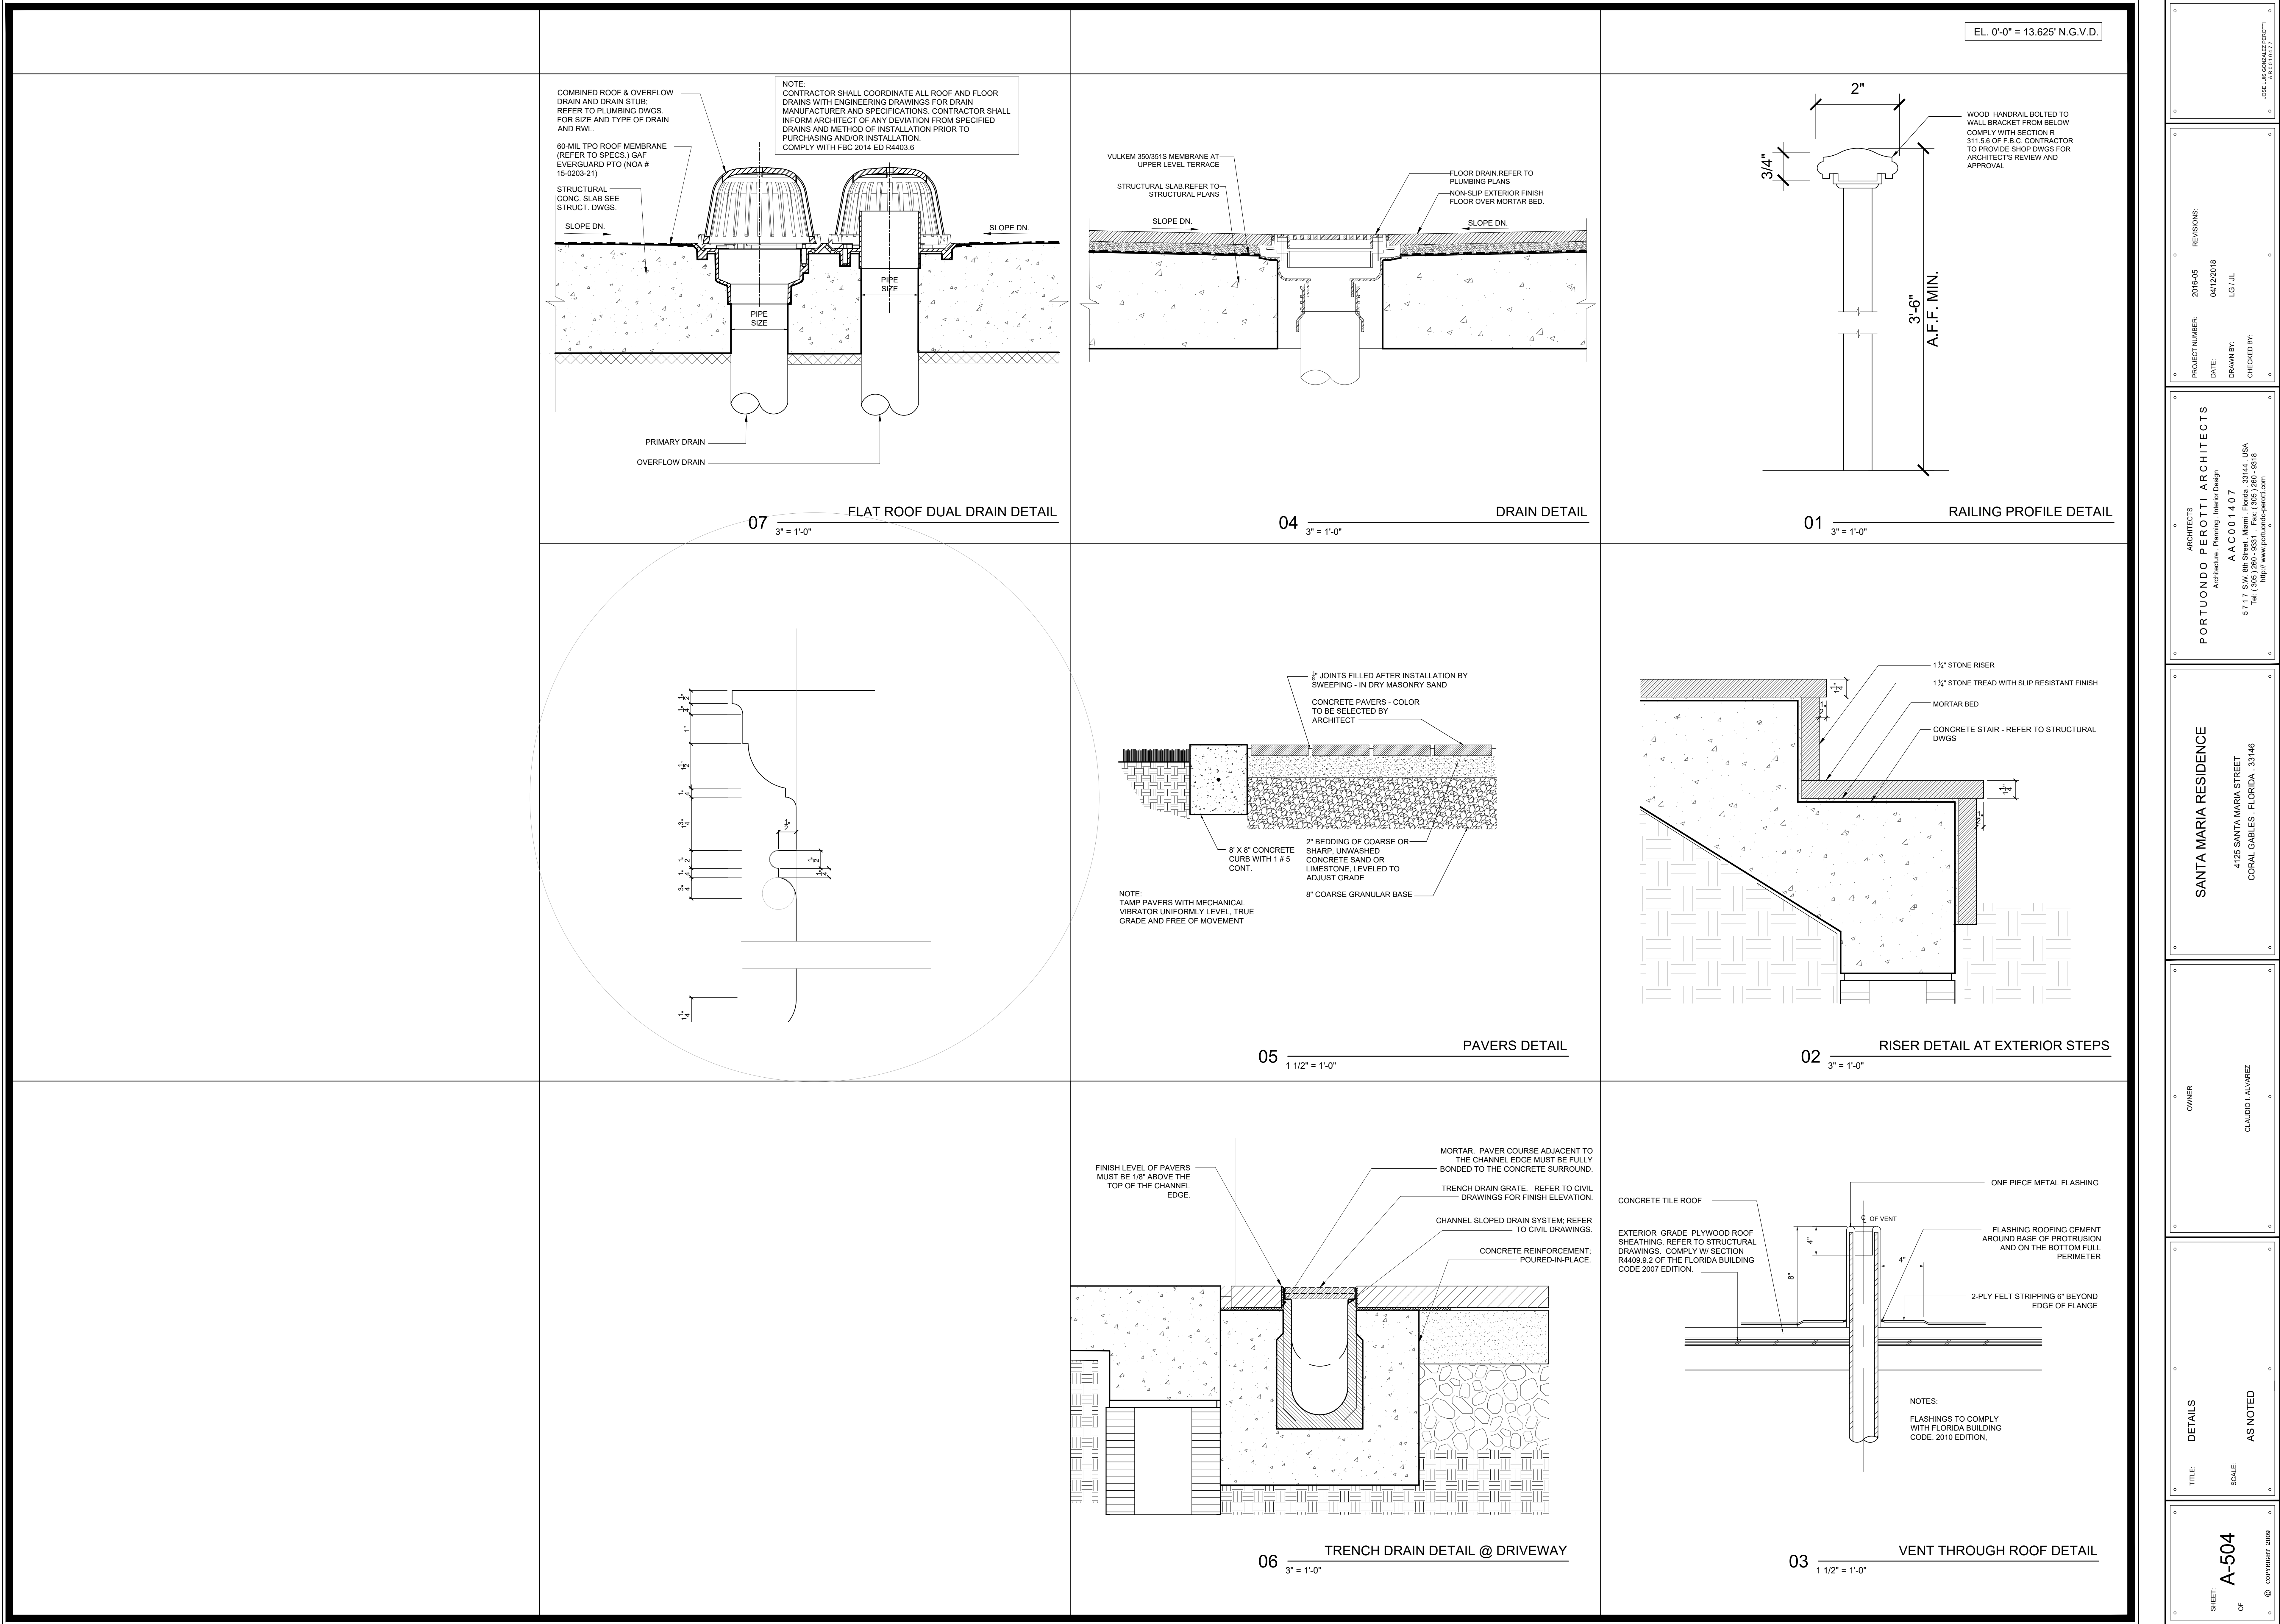

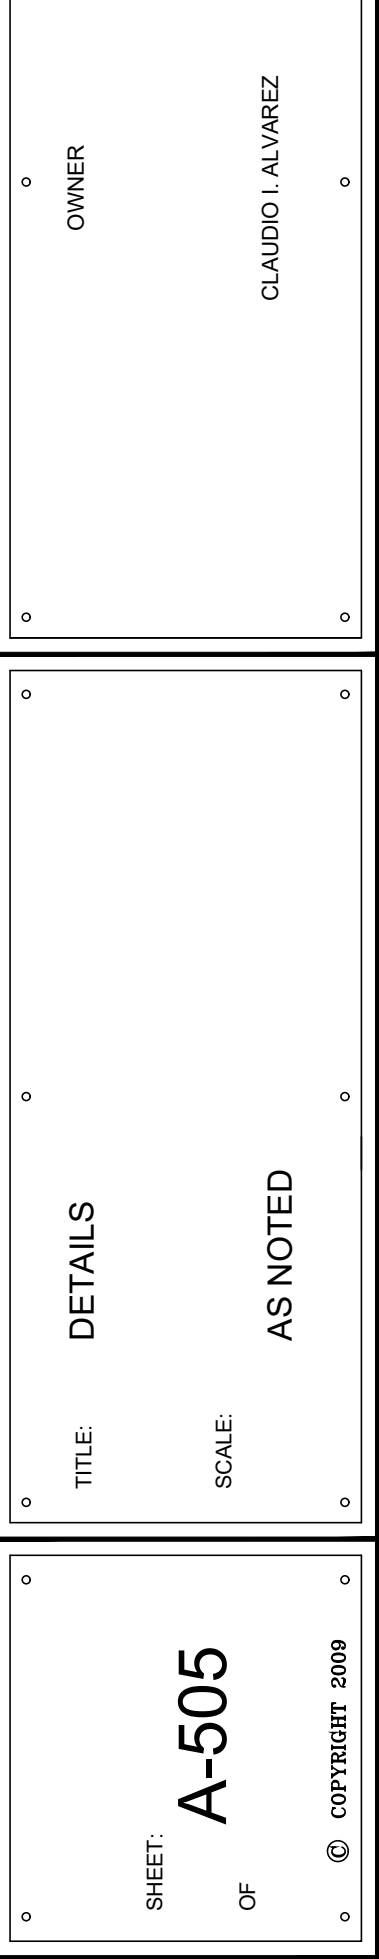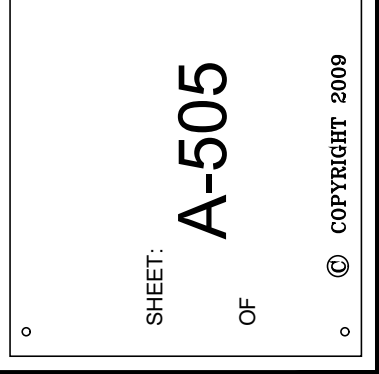

EL. 0'-0" = 13.625' N.G.V.D.

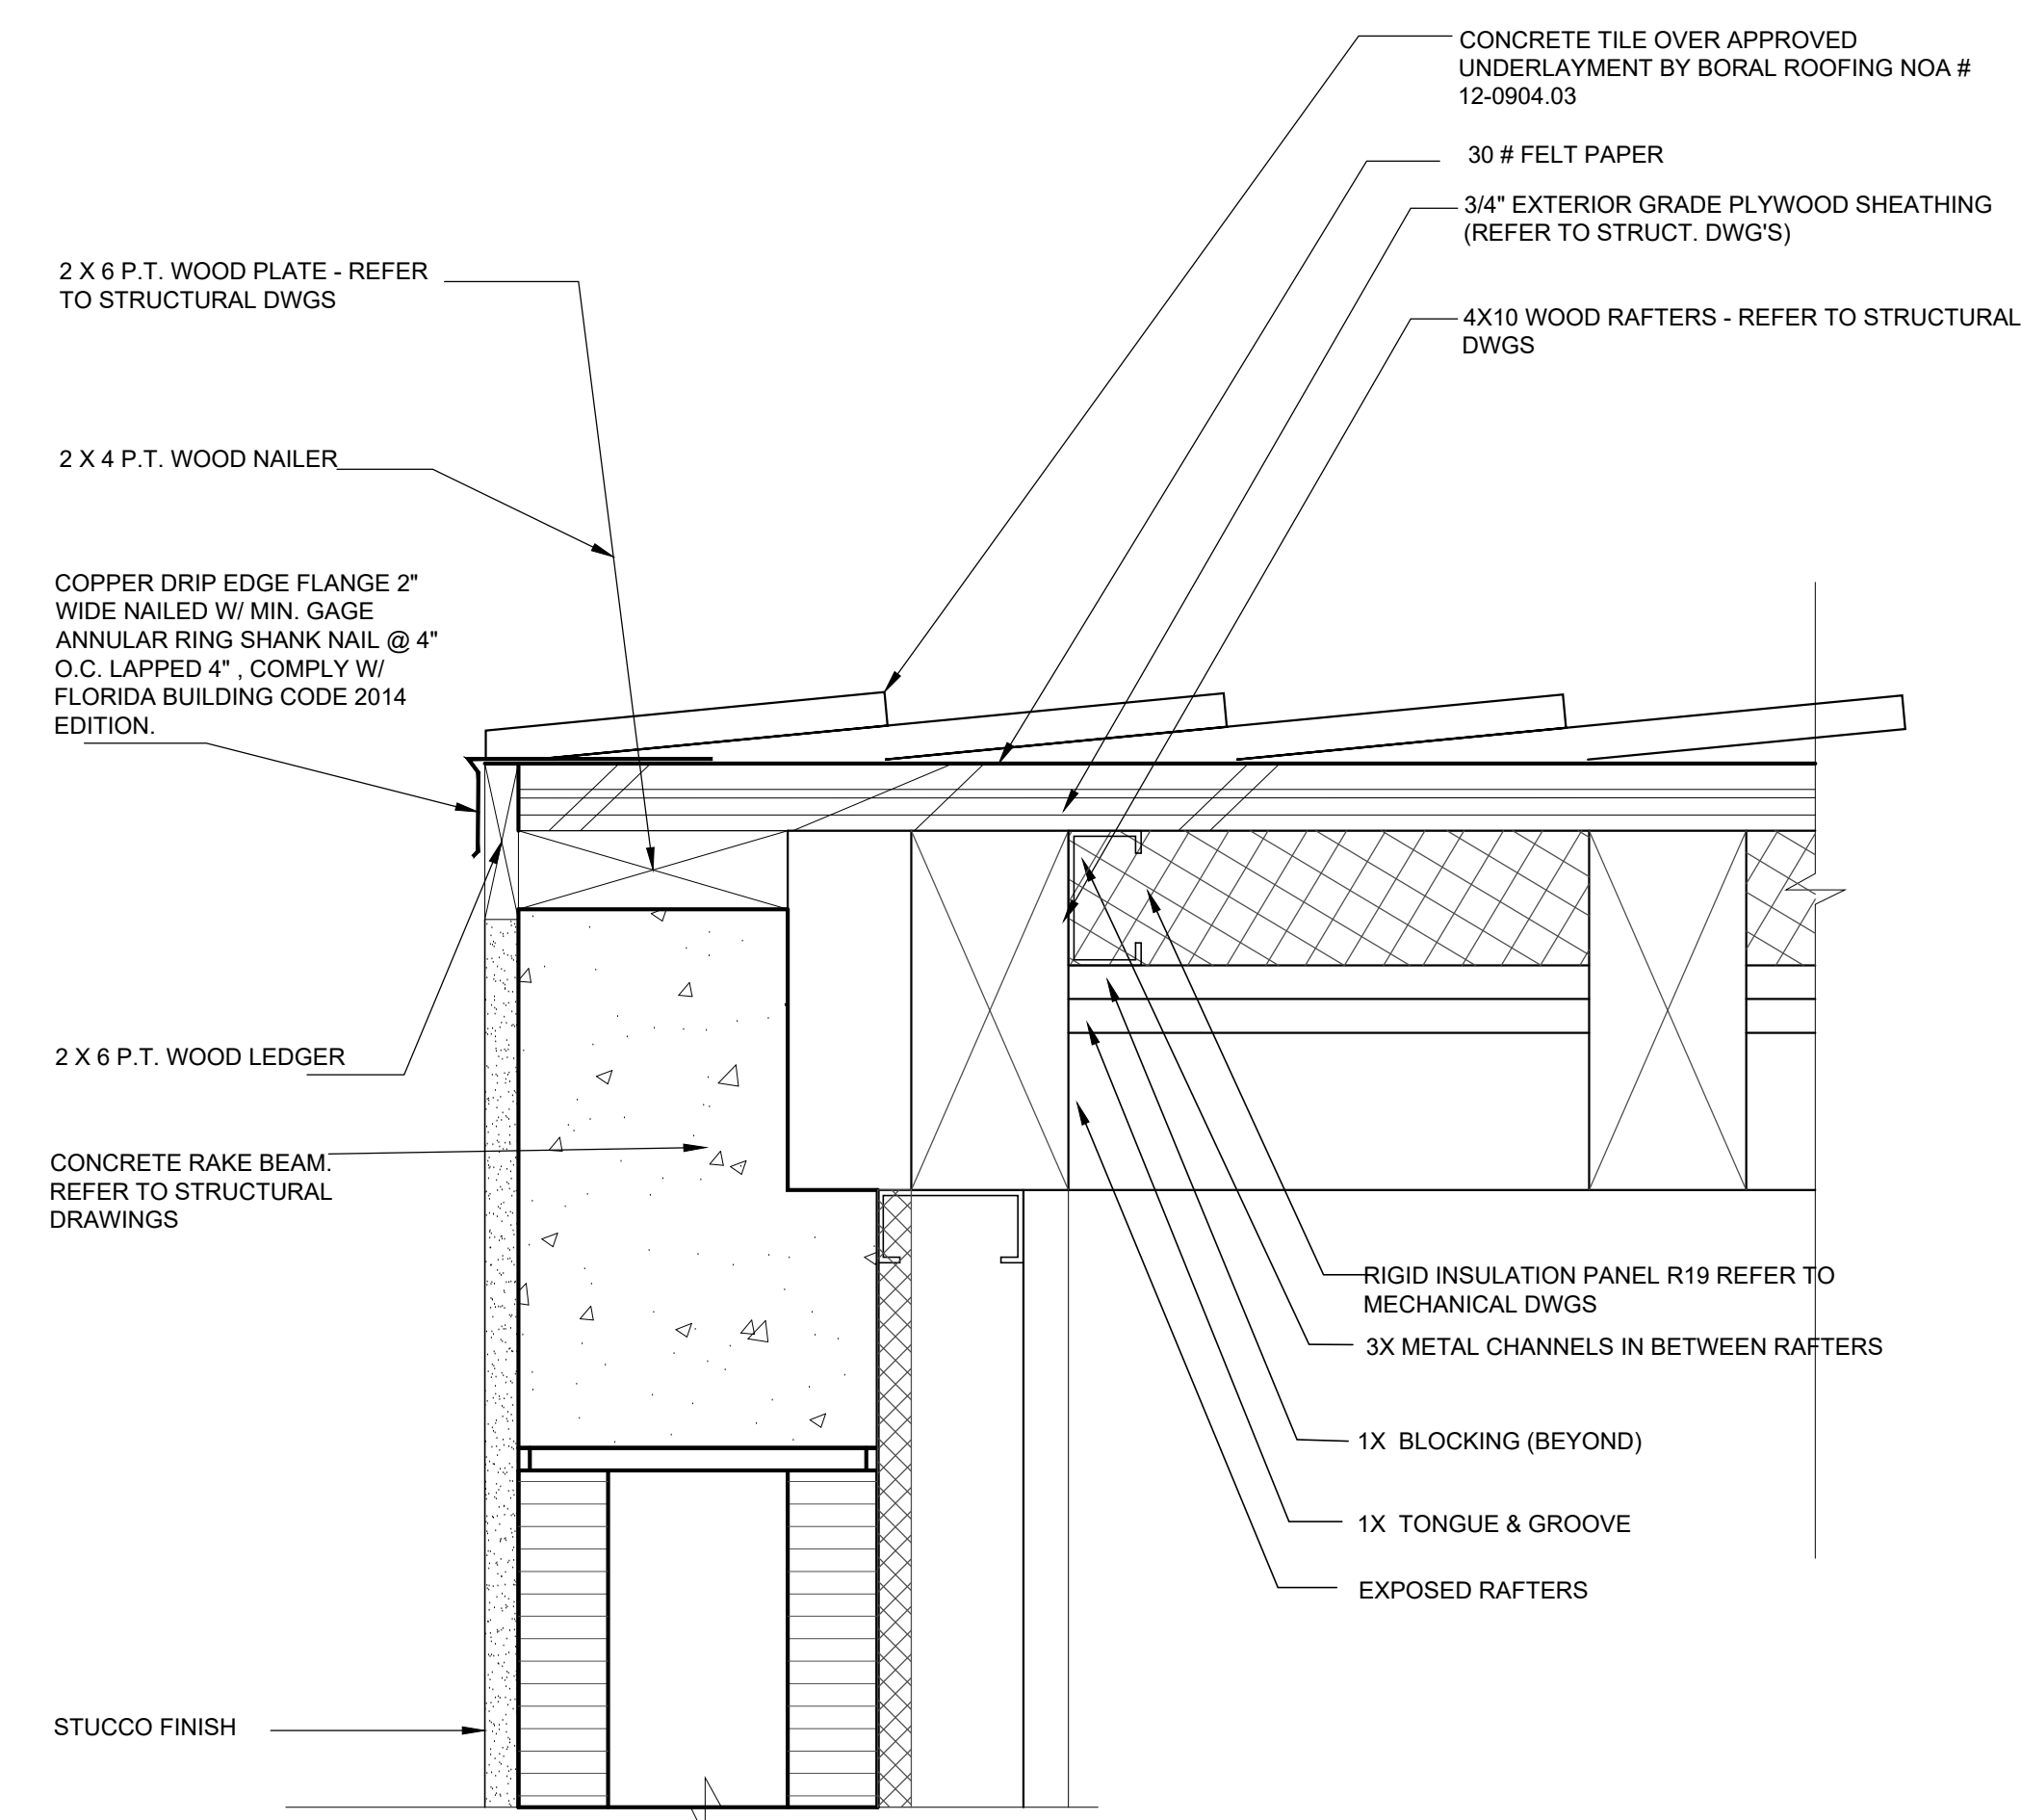

01 3/4" = 1'-0"

EAVE DETAIL

SANTA MARIA RESIDENCE

4125 SANTA MARIA STREET
CORAL GABLES, FLORIDA 33146

WINNER

CLAUDIO I. ALVAREZ

DETAILS

SCALE: AS NOTED

SHEET: A-506


© COPYRIGHT 2009

THE ABOVE FORMAT, TECHNIQUE AND DESIGN ARE THE PROPERTY OF PORTUONDO PEROTTI ARCHITECTS, INC. NO PART THEREOF SHALL BE COPIED, DISCLOSED TO OTHERS, OR USED WITHOUT THE WRITTEN CONSENT OF THE ARCHITECT

WINDOW SCHEDULE

WINDOW	TYPE	SIZE		ROUGH OPENING		FRAME		GLASS		DETAILS			DESIGN PRESSURES WINDOW TRANSOM				DIRECT MOUNT	REMARKS
		W	H	W	H	MATERIAL	FINISH	TYPE	HEAD	SILL	JAMB	POS	NEG	POS	NEG			
GROUND LEVEL																		
101	A	3'-0"	4'-4"			WOOD	PAINT	IMPACT	10 A-502	02 A-502	06 A-502	40.9	47.9			D	EQUIPPED W/ EXIT ALARM SIZE TO MATCH EXISTING OPENING(VIF)	
102	NOT USED																	
103	B	3'-0"	2'-9"			WOOD	PAINT	IMPACT	04 A-502	05 A-502	03 A-502	43.5	58.3				EQUIPPED W/ EXIT ALARM EGRESS	
104	D	2'-0"	3'-8"			WOOD	PAINT	IMPACT				43.5	50.9				EQUIPPED W/ EXIT ALARM SIZE TO MATCH EXISTING OPENING(VIF)	
105	D1	2'-6"	3'-8"			WOOD	PAINT	IMPACT	01 A-502	02 A-502	03 A-502	43.5	50.9				EQUIPPED W/ EXIT ALARM	
106	D1	2'-6"	3'-8"			WOOD	PAINT	IMPACT	01 A-502	02 A-502	03 A-502	43.5	58.3				EQUIPPED W/ EXIT ALARM	
107	A	2'-10"	4'-9"			WOOD	PAINT	IMPACT	01 A-505	03 A-505	04 A-505	42.8	56.8			D	EQUIPPED W/ EXIT ALARM	
108	E	8'-11"	4'-9"			WOOD	PAINT	IMPACT	01 A-505	03 A-505	04 A-505	39.6	50.4			D	EQUIPPED W/ EXIT ALARM	
109	A	2'-10"	4'-9"			WOOD	PAINT	IMPACT	01 A-505	03 A-505	04 A-505	42.8	56.8			D	EQUIPPED W/ EXIT ALARM	
110	D1	2'-10"	3'-8"			WOOD	PAINT	IMPACT	01 A-502	02 A-502	03 & 06 A-502	43.0	50.2				EQUIPPED W/ EXIT ALARM	
111	A1	5'-2"	3'-8"			WOOD	PAINT	IMPACT	01 A-502	02 A-502	03 A-502	41.2	47.8				EQUIPPED W/ EXIT ALARM	
112	D1	2'-10"	3'-8"			WOOD	PAINT	IMPACT	01 A-502	02 A-502	03 & 06 A-502	43.0	50.2				EQUIPPED W/ EXIT ALARM	
113 A	F	2'-2"	10'-10"			WOOD	PAINT	IMPACT	04 A-502	02 A-502	03 A-502	43.5	50.9			D		
113 B	F	2'-2"	10'-10"			WOOD	PAINT	IMPACT	01 A-502	02 A-502	06 A-502	43.5	50.9			D		
113 C	F	2'-2"	10'-10"			WOOD	PAINT	IMPACT	01 A-502	02 A-502	06 A-502	43.5	50.9			D		
114	NOT USED																	
115	NOT USED																	
116	D	2'-0"	4'-7"			WOOD	PAINT	IMPACT	01 A-502	02 A-502	03 & 06 A-502	42.6	49.6				EQUIPPED W/ EXIT ALARM	
117	A	4'-0"	4'-7"			WOOD	PAINT	IMPACT	01 A-502	02 A-502	06 A-502	41.7	48.5				EQUIPPED W/ EXIT ALARM	
118	D	2'-0"	4'-7"			WOOD	PAINT	IMPACT	01 A-502	02 A-502	06 A-502	42.6	49.6				EQUIPPED W/ EXIT ALARM	
119	D	1'-7"	4'-7"			WOOD	PAINT	IMPACT				43.5	50.9				EQUIPPED W/ EXIT ALARM	
120	D	1'-7"	4'-7"			WOOD	PAINT	IMPACT				43.5	50.9				EQUIPPED W/ EXIT ALARM	
121	D1	2'-0"	3'-8"			WOOD	PAINT	IMPACT				43.5	50.9				FIXED	
UPPER LEVEL																		
201	A	4'-4"	4'-2"			WOOD	PAINT	IMPACT	01 A-502	02 A-502	03 A-502	41.6	48.3					
202	D	3'-0"	4'-2"			WOOD	PAINT	IMPACT	01 A-502	02 A-502	03 A-502	43.2	50.5					
203	E	5'-6"	4'-2"			WOOD	PAINT	IMPACT	10 A-502	02 A-502	06 A-502	40.9	47.4			D	EGRESS SIZE TO MATCH EXISTING OPENING(VIF)	
204	D	1'-11"	4'-2"			WOOD	PAINT	IMPACT	10 A-502	02 A-502	06 A-502	43.5	50.9			D	SIZE TO MATCH EXISTING OPENING(VIF)	
205	A	3'-6"	4'-7"			WOOD	PAINT	IMPACT	04 A-502	05 A-502	03 A-502	43.0	50.2			D	SIZE TO MATCH EXISTING OPENING(VIF)	
206	A2	3'-6"	5'-6"			WOOD	PAINT	IMPACT	04 A-502	05 A-502	03 A-502	41.9	48.7			D	EGRESS SIZE TO MATCH EXISTING OPENING(VIF)	
207	A	3'-6"	4'-7"			WOOD	PIANT	IMPACT	04 A-502	05 A-502	03 A-502	43.0	50.2			D	SIZE TO MATCH EXISTING OPENING(VIF)	
208	A	3'-0"	4'-8"			WOOD	PAINT	IMPACT	04 A-502	05 A-502	03 A-502	43.5	50.9				EGRESS	
209	C	2'-6"	2'-8"			WOOD	PAINT	IMPACT	04 A-502	05 A-502	03 A-502	43.5	50.9					
210	NOT IN USED																	
211	C	2'-6"	2'-8"			WOOD	PAINT	IMPACT	04 A-502	05 A-502	03 A-502	43.5	50.9					
212	C	2'-6"	2'-8"			WOOD	PAINT	IMPACT	04 A-502	05 A-502	03 A-502	43.5	58.3					
213	A	5'-2"	4'-2"			WOOD	PAINT	IMPACT	04 A-502	05 A-502	03 A-502	53.1	62.1					
214	D	2'-10"	4'-2"			WOOD	PAINT	IMPACT	01 A-502	05 A-502	03 A-502	43.0	50.2					
215	A	5'-2"	4'-2"			WOOD	PAINT	IMPACT	01 A-502	05 A-502	03 A-502	41.2	47.8				EGRESS	
216	D	2'-10"	4'-2"			WOOD	PAINT	IMPACT	01 A-502	05 A-502	03 A-502	43.0	50.2					
217	D	3'-0"	4'-2"			WOOD	PAINT	IMPACT	04 A-502	05 A-502	03 A-502	43.2	50.5					
217 A	D	2'-0"	4'-2"			WOOD	PAINT	IMPACT				43.2	50.5					
217 B	D	2'-0"	4'-2"			WOOD	PAINT	IMPACT				43.2	50.5					
218	A	3'-0"	4'-2"			WOOD	PAINT	IMPACT	04 A-502	05 A-502	03 A-502	42.6	49.6			D		
219	D	1'-11"	4'-2"			WOOD	PAINT	IMPACT	10 A-502	02 A-502	06 A-502	43.5	50.9			D	SIZE TO MATCH EXISTING OPENING(VIF)	
220	D	1'-11"	4'-2"			WOOD	PAINT	IMPACT	10 A-502	02 A-502	06 A-502	43.5	50.9			D	SIZE TO MATCH EXISTING OPENING(VIF)	
221	A	3'-0"	4'-2"			WOOD	PAINT	IMPACT				42.6	49.6			D	SIZE TO MATCH EXISTING OPENING(VIF)	
222	C	2'-6"	2'-8"			WOOD	PAINT	IMPACT				43.5	50.9					

WINDOW TYPES

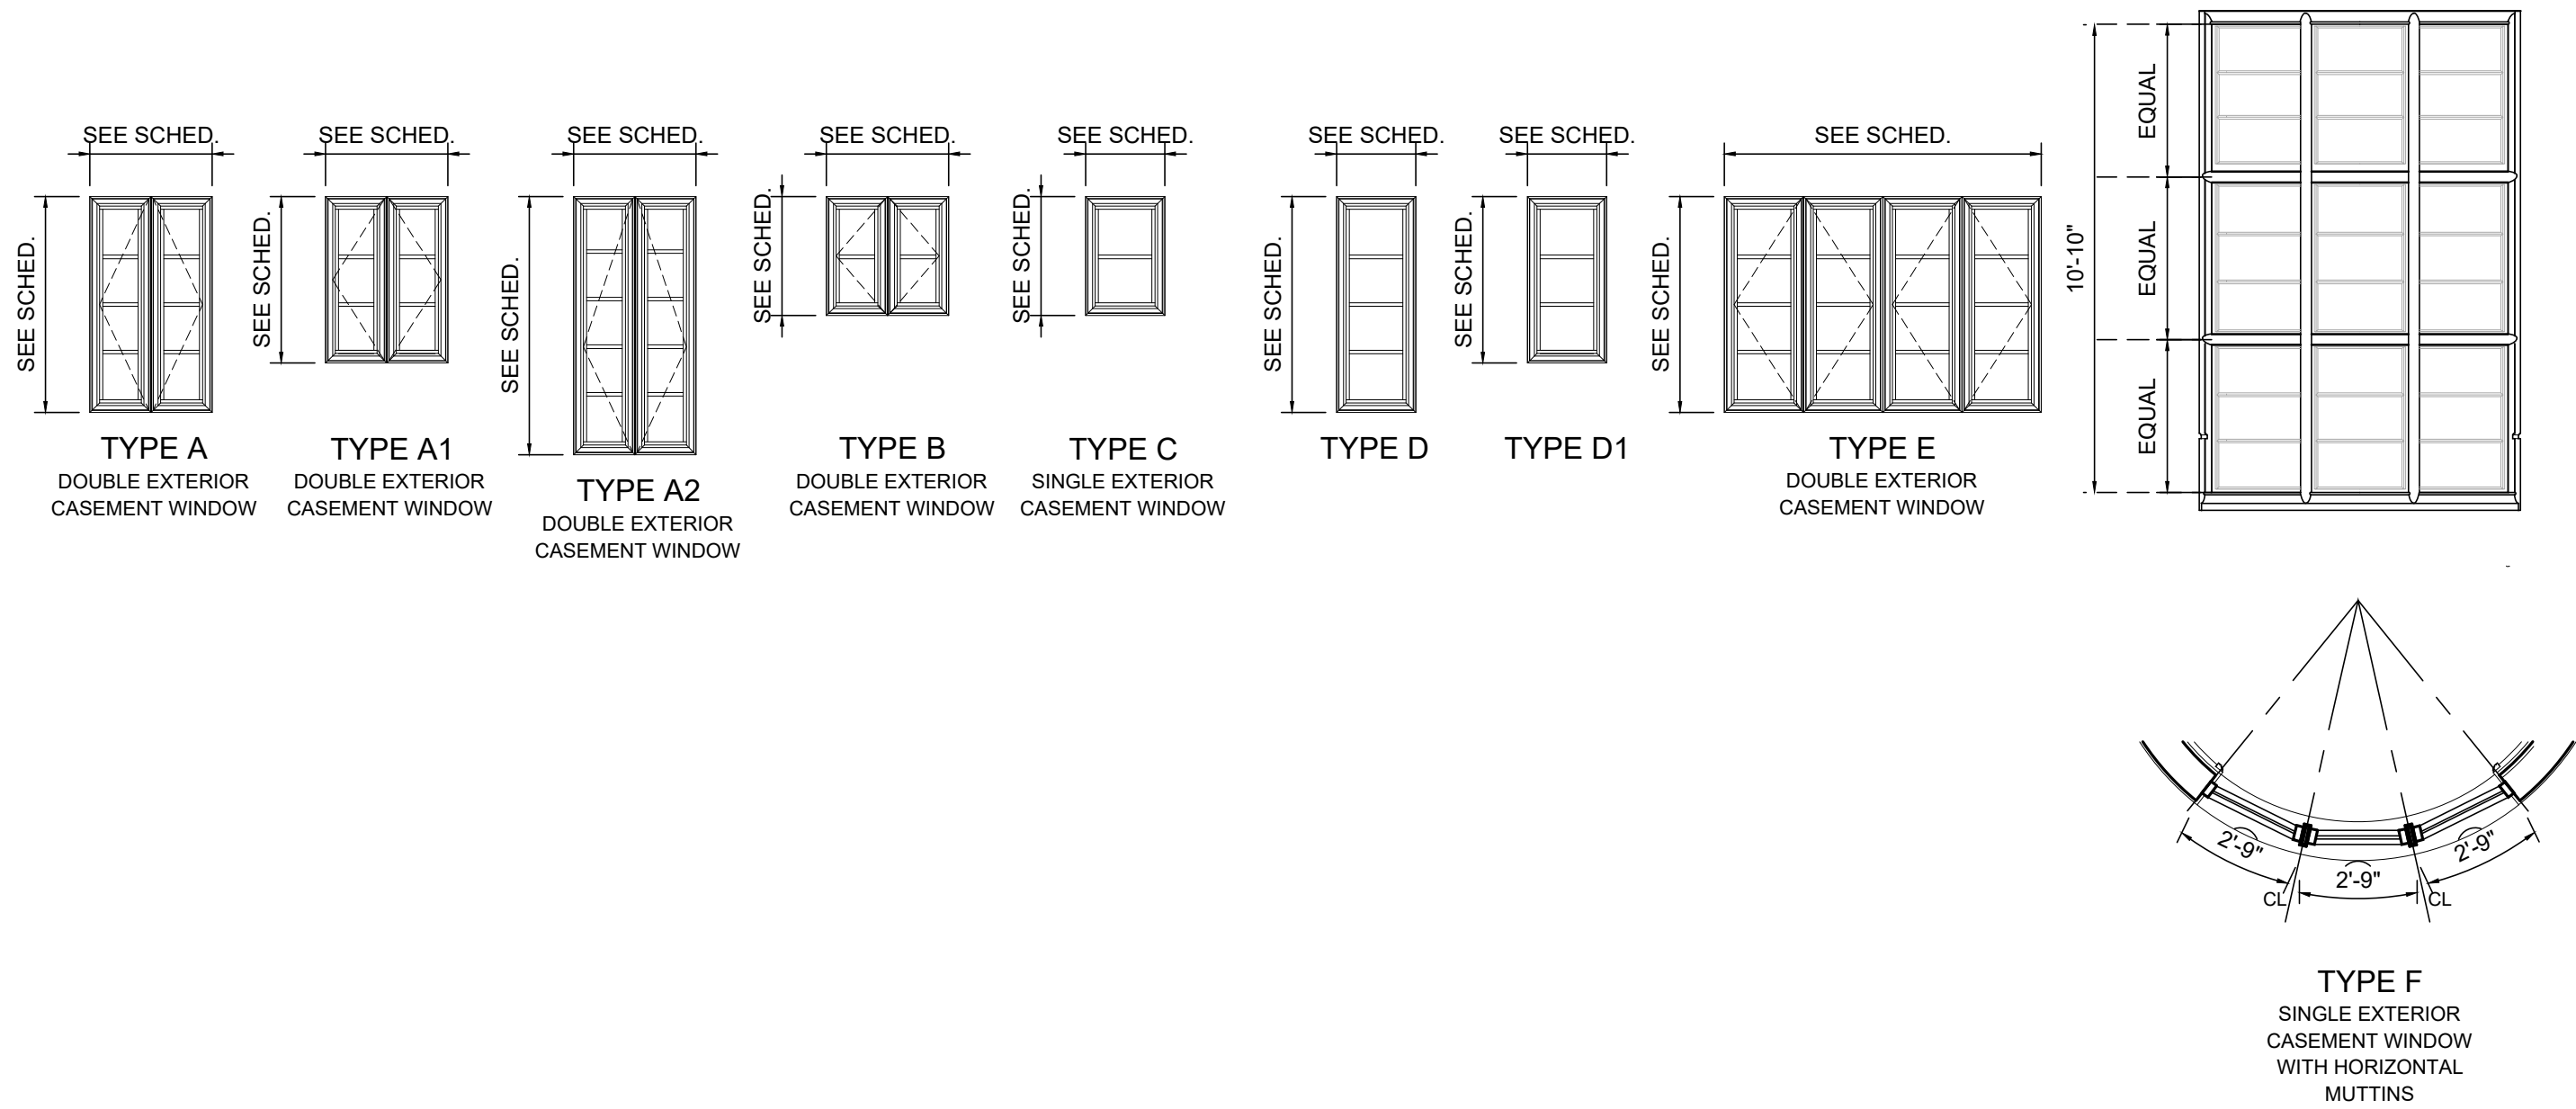

WINDOW / SHUTTERS NOTES

GENERAL CONTRACTOR TO COORDINATE FINAL ROUGH OPENING DIMENSIONS PRIOR TO ISSUING SHOP DRAWINGS FOR REVIEW & APPROVAL

CATEGORY II SAFETY GLAZING REQUIREMENTS:

R308.4 Hazardous locations. The following shall be considered specific hazardous locations for the purposes of glazing.

- Glazing in swinging doors except jalousies.
- Glazing in fixed and sliding panels of sliding door assemblies and panels in sliding and bifold closet door assemblies.
- Glazing to comply Table R308.3.1 (1)
- Safety glazing at second floor where below 36" A.F.F

GLAZING NOTES:

Exterior glazing to have 0.35 SHGC and 0.94 U-factor, typical at windows & doors.

R310.1 Emergency escape and rescue required. Basements and every sleeping room shall have at least one operable emergency escape and rescue opening. Such opening shall open directly into a public street, public alley, yard or court. Where basements contain one or more sleeping rooms, emergency egress and rescue openings shall be required in each sleeping room, but shall not be required in adjoining areas of the basement. Where emergency escape and rescue openings are provided they shall have a sill height of not more than 44 inches (1118 mm) above the floor. Where a door opening having a threshold below the adjacent ground elevation serves as an emergency escape and rescue opening and is provided with a bulkhead enclosure, the bulkhead enclosure shall comply with Section R310.3. The net clear opening dimensions required by this section shall be obtained by the normal operation of the emergency escape and rescue opening from the inside. Emergency escape and rescue openings with a finished sill height below the adjacent ground elevation shall be provided with a window well in accordance with Section R310.2. Emergency escape and rescue openings shall open directly into a public way, or to a yard or court that opens to a public way.

Exceptions:

- Basements used only to house mechanical equipment and not exceeding total floor area of 200 square feet (18.58 m2).
- The emergency escape and rescue opening shall be permitted to open into a screen enclosure, open to the atmosphere, where a screen door is provided leading away from the residence.

R310.1.1 Minimum opening area. All emergency escape and rescue openings shall have a minimum net clear opening of 5.7 square feet (0.530 m2).

Exception: Grade floor openings shall have a minimum net clear opening of 5 square feet (0.465 m2).

R310.1.2 Minimum opening height. The minimum net clear opening height shall be 24 inches (610 mm).

R310.1.3 Minimum opening width. The minimum net clear opening width shall be 20 inches (508 mm).

R310.1.4 Operational constraints. Emergency escape and rescue openings shall be operational from the inside of the room without the use of keys, tools or special knowledge.

R4410.2.6.1Swinging or Sliding doors of glass without a continuous frame shall be of only fully tempered glass not less than 3/8 inch (9.5mm) in thickness.

ARCHITECTS
PORTUONDO PEROTTI ARCHITECTS
Architecture - Planning - Interior Design
A A C O 0 1 4 0 7
5717 S.W. 8th Street, Miami, Florida 33144, USA
Tel. (305) 260-5931 - Fax (305) 260-5918
http://www.portupero.com

SANTA MARIA RESIDENCE
4125 SANTA MARIA STREET
CORAL GABLES, FLORIDA 33146

OWNER

CLAUDIO ALVAREZ

TITLE:
WINDOW

SCALE:
AS NOTED

SHEET
A-603
OF

© COPYRIGHT 2009