


SITE LOCATION

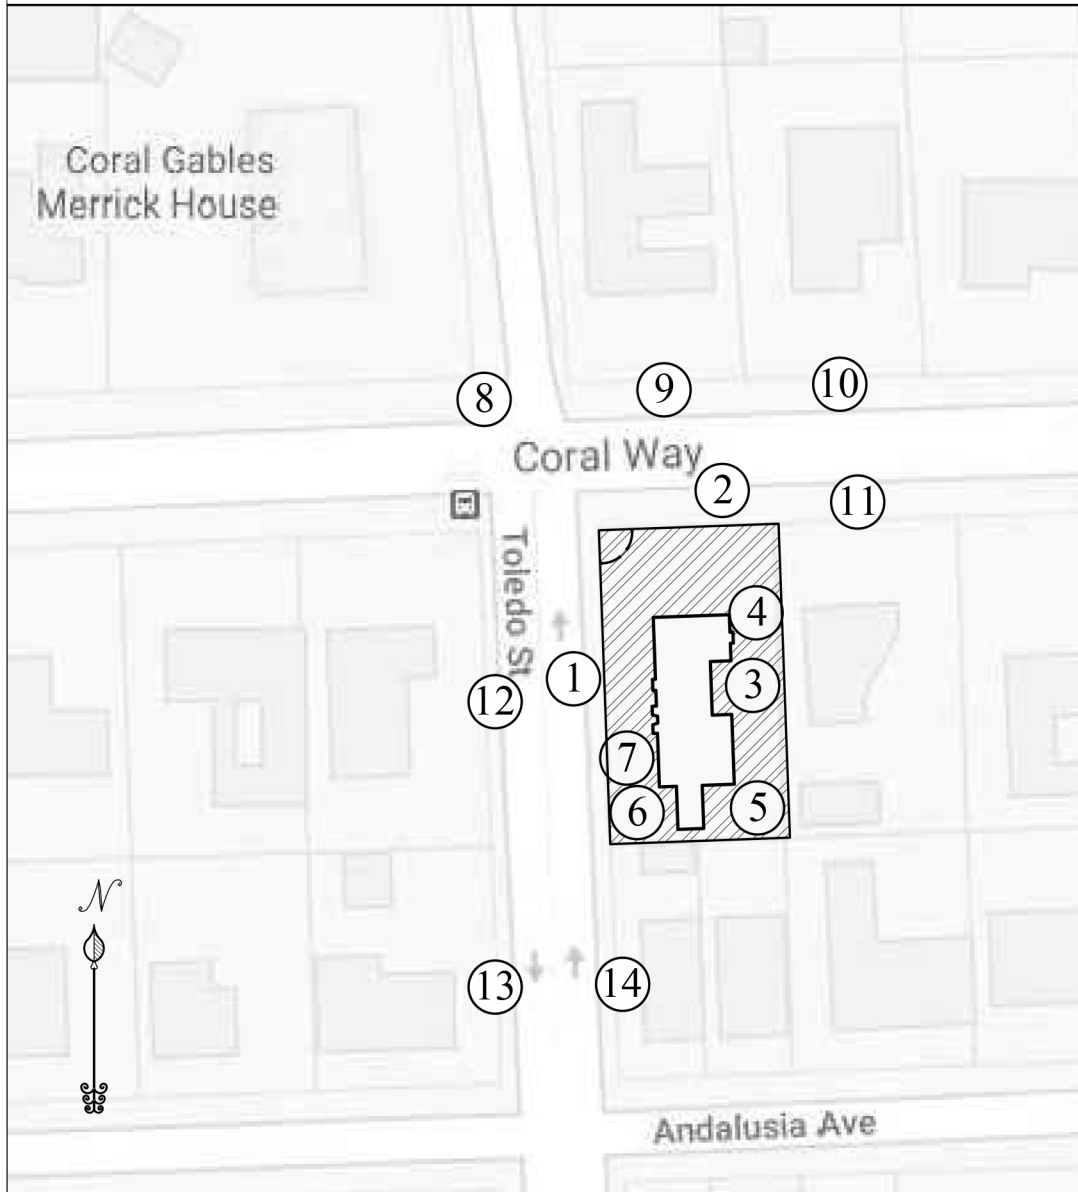

ALBUM OF SEGOVIA LOONEY EXISTING HOUSE & CONTEXT PHOTOS





1



2



3



4



5



6



7



8



9



10



11




12



13




14

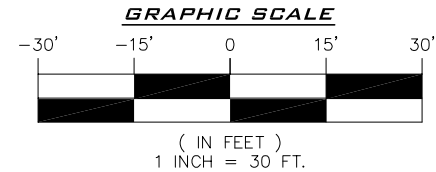

MAP OF BOUNDARY SURVEY

LOCATION MAP

SECTION 18, TOWNSHIP 54 SOUTH, RANGE 41 EAST
LYING AND BEING IN MIAMI-DADE COUNTY FLORIDA
(NOT TO SCALE)

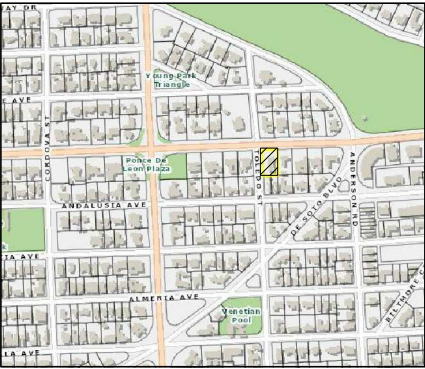

LB No. 7633

PROFESSIONAL SURVEYORS AND MAPPERS
1435 S.W. 87th AVENUE, SUITE "20"
MIAMI, FL 33174

PHONE: (305) 556-4002 FAX: (305) 556-4003
WWW.LMSURVEYING.COM
EMAIL-REQUEST@LMSURVEYING.COM

ABBREVIATIONS AND LEGEND:

AC	=DENOTES AIR CONDITIONING UNIT
B.B.	=DENOTES BASIS OF BEARINGS
ASPH.	=DENOTES ASPHALT
P	=DENOTES PROPERTY LINE
B.M.	=DENOTES BENCH MARK
C.B.S.	=DENOTES CONCRETE BLOCK STUCCO
CONC.	=DENOTES CONCRETE
L.P	=DENOTES LIGHT POLE
CB	=DENOTES CATCH BASIN
CL	=DENOTES CENTERLINE
ML	=DENOTES MONUMENT LINE
L.M.E.	=DENOTES LAKE & MAINTENANCE EASEMENT
D.E.	=DENOTES DRAINAGE EASEMENT
D.H.	=DENOTES DRILL HOLE
(M)	=DENOTES MEASURE
(R)	=DENOTES RECORD
WPP	=DENOTES WOOD POWER POLE
U.E.	=DENOTES UTILITY EASEMENT
P.B.	=DENOTES PLAT BOOK
PG.	=DENOTES PAGE
P.C.P.	=DENOTES PERMANENT CONTROL POINT
P.O.B.	=DENOTES POINT OF BEGINNING
TYP.	=DENOTES TYPICAL
M.H.W.	=DENOTES MEAN HIGH WATER LINE

— —	=DENOTES WOOD FENCE
— x —	=DENOTES CHAIN LINK FENCE
— o —	=DENOTES IRON FENCE

o	=DENOTES FOUND IRON PIPE (NO ID.)
Δ	=DENOTES FOUND NAIL AND DISC
▬	=DENOTES ASPHALT PAVEMENT
▨	=DENOTES BRICK
▩	=DENOTES CONCRETE PAD
x.xx	=DENOTES ELEVATIONS

ALL BEARINGS AND DISTANCES SHOWN
HEREON ARE RECORD AND MEASURED
UNLESS OTHERWISE NOTED.

LEGAL DESCRIPTION:

LOT 1 AND 2, BLOCK 1, OF "CORAL GABLES. SECTION A", ACCORDING TO THE PLAT THEREOF, AS RECORDED IN PLAT BOOK 5, AT PAGE 102, OF THE PUBLIC RECORDS OF MIAMI-DADE COUNTY, FLORIDA.

PROPERTY ADDRESS:

FOLIO NO. 03-4118-001-0010

840 CORAL WAY,
CORAL GABLES, FLORIDA 33134-4823

AREA OF PROPERTY: 17,500 SQUARE FEET AND/OR
0.402 ACRES MORE OR LESS.


CERTIFIED TO:

THIS BOUNDARY SURVEY HAS BEEN PREPARED FOR THE EXCLUSIVE
USE OF THE ENTITIES NAME HEREON. THE CERTIFICATIONS DO NOT
EXTEND TO ANY UNNAMED PARTIES.

-SEGOMIA GROUP LLC

SURVEYOR'S NOTES:

- 1.) THE ABOVE CAPTIONED PROPERTY WAS SURVEYED AND DESCRIBED BASED ON THE ABOVE LEGAL DESCRIPTION: PROVIDED BY CLIENT.
- 2.) THIS CERTIFICATION IS ONLY FOR THE LANDS AS DESCRIBED. IT IS NOT A CERTIFICATION OF TITLE, ZONING, EASEMENTS, OR FREEDOM OF ENCUMBRANCES. ABSTRACT NOT REVIEWED.
- 3.) THERE MAY BE ADDITIONAL RESTRICTIONS NOT SHOWN ON THIS BOUNDARY SURVEY THAT MAY BE FOUND IN THE PUBLIC RECORDS OF HIS COUNTY, EXAMINATION OF ABSTRACT OF TITLE WILL HAVE TO BE MADE TO DETERMINE RECORDED INSTRUMENTS, IF ANY AFFECTING THIS PROPERTY.
- 4.) ACCURACY: THE EXPECTED USE OF THE LAND, AS CLASSIFIED IN FLORIDA MINIMUM TECHNICAL STANDARDS (5J-17.51FAC), IS "RESIDENTIAL".THE MINIMUM RELATIVE DISTANCE ACCURACY FOR THIS TYPE OF BOUNDARY SURVEY IS 1 FOOT IN 7,500 FEET. THE ACCURACY OBTAINED BY MEASUREMENT AND CALCULATION OF A CLOSED GEOMETRIC FIGURE WAS FOUND TO EXCEED THIS REQUIREMENT.
- 5.) FOUNDATIONS AND/OR FOOTINGS THAT MAY CROSS BEYOND THE BOUNDARY LINES OF THE PARCEL HEREIN DESCRIBED ARE NOT SHOWN.
- 6.) TYPE OF SURVEY: BOUNDARY SURVEY
- 7.) ELEVATIONS SHOWN HEREON ARE BASED ON TO THE NATIONAL GEODETIC VERTICAL DATUM OF 1929 (N.G.V.D.29)
- 8.) ALL MEASUREMENTS ARE IN ACCORDANCE WITH THE UNITED STATES STANDARD U.S. FOOT
- 9.) CONTACT THE APPROPRIATE AUTHORITY PRIOR TO ANY DESIGN WORK ON THE HEREIN DESCRIBED PARCEL FOR BUILDING AND ZONING INFORMATION.
- 10.) UNDERGROUND UTILITIES ARE NOT DEPICTED HEREON, CONTACT THE APPROPRIATE AUTHORITY PRIOR TO ANY DESIGN WORK OR CONSTRUCTION ON THE PROPERTY HEREIN DESCRIBED. SURVEYOR SHALL BE NOTIFIED AS TO ANY DEVIATION FROM UTILITIES SHOWN HEREON.
- 11.) ENCUMBRANCES NOT SHOWN ON THE PLAT.
- 12.) THE WRITTEN CONSENT OF LANDMARK SURVEYING & ASSOCIATES, INC. UNDERGROUND PORTIONS OF FOOTING, FOUNDATIONS OR OTHER IMPROVEMENTS WERE NOT LOCATED.
- 13.) ONLY VISIBLE AND ABOVE GROUND ENCROACHMENTS LOCATED.
- 14.) WALL TIES ARE TO THE FACE OF THE WALL.
- 15.) FENCE OWNERSHIP NOT DETERMINED.
- 16.) BASIS OF BEARINGS REFERENCED TO LINE NOTED AS B.B.
- 17.) BOUNDARY SURVEY MEANS A DRAWING AND/OR GRAPHIC REPRESENTATION OF THE SURVEY WORK PERFORMED IN THE FIELD.
- 18.) NO IDENTIFICATION FOUND ON PROPERTY CORNERS UNLESS NOTED.
- 19.) THE SOURCES OF DATA USED FOR THE PREPARATION OF THIS BOUNDARY SURVEY IS "CORAL GABLES, SECTION A" RECORDED IN PLAT BOOK 5, AT PAGE 102.
- 20.) THIS MAP OF SURVEY IS INTENDED TO BE DISPLAYED AT A SCALE OF ONE INCH EQUALS 30 FEET OR SMALLER.

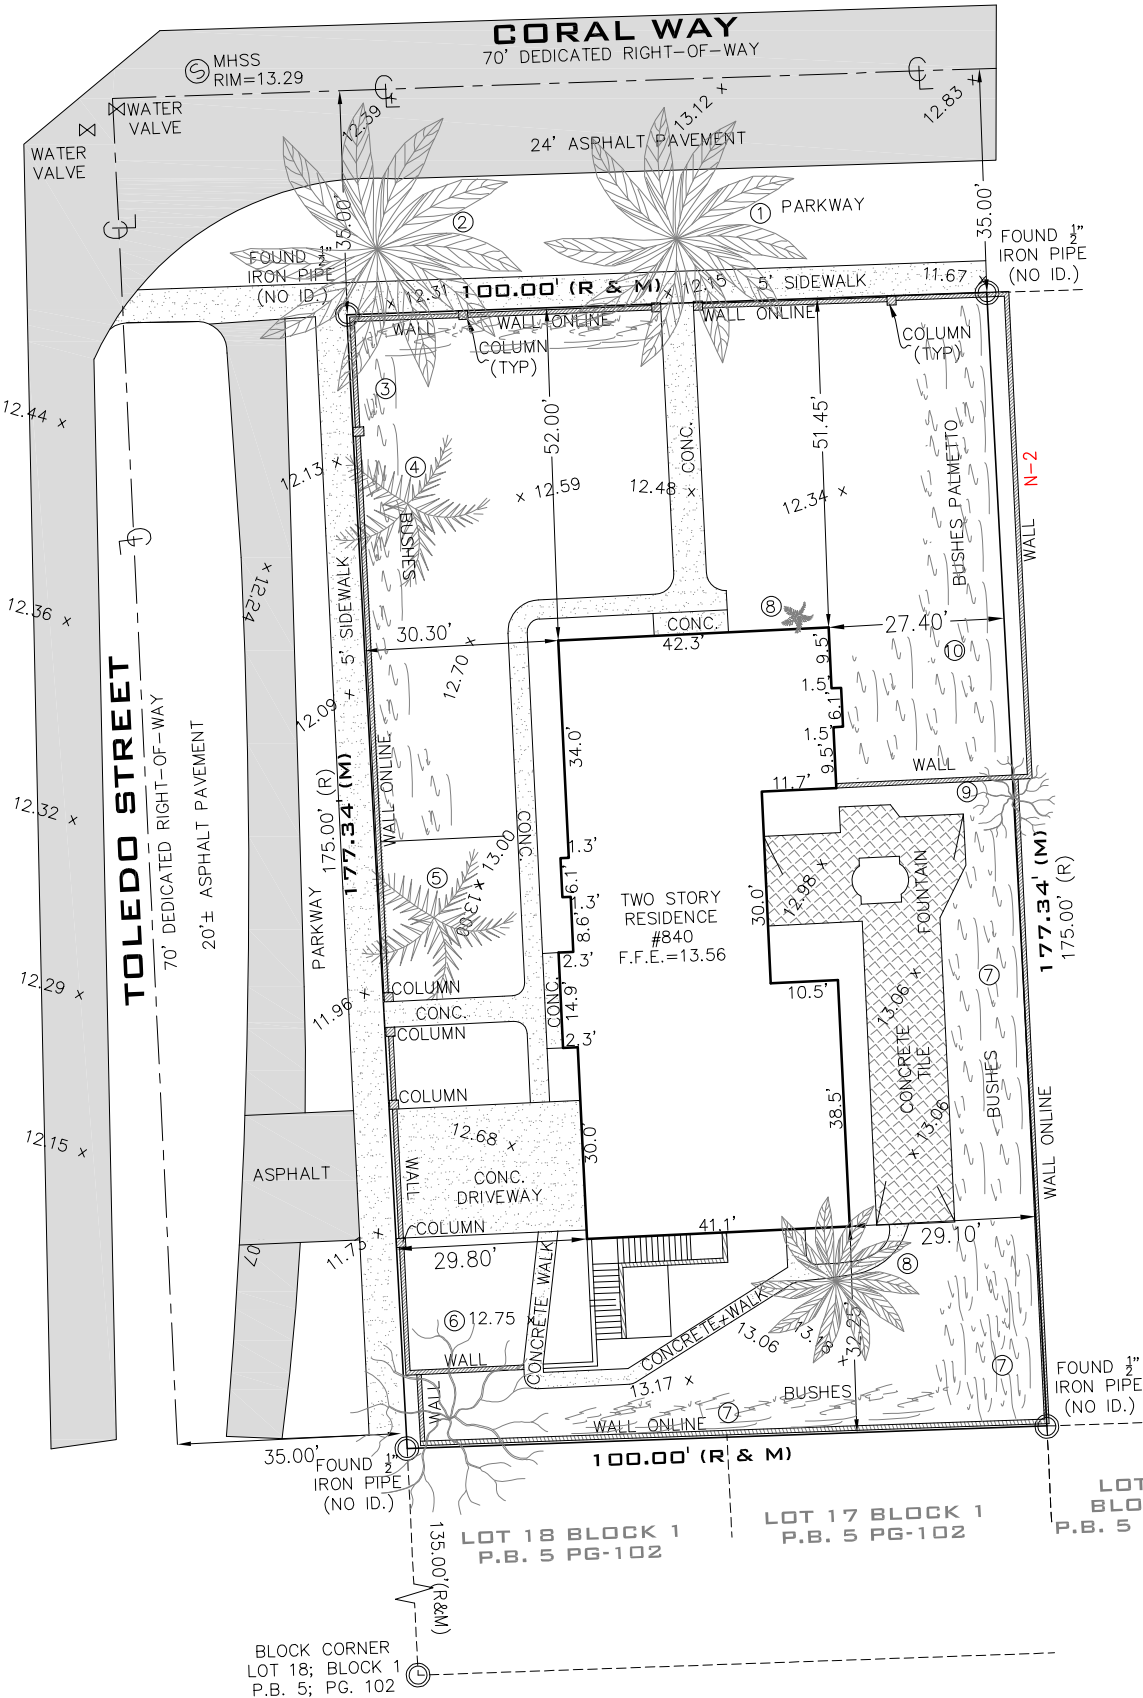



TREE CHART				
NO.	COMMON NAME	DBH IN FEET	HEIGHT IN FEET	SPREAD IN FEET
1	OAK	2.5	40	42
2	OAK	2.0	40	46
3	BUSH			
4	(3)PALMETTO	0.9	20	10
5	PALMETTO	1.8	20	26
6	TREE	2.0	40	38
7	BUSH			
8	OAK	2.0	38	27
9	TREE	1.3	42	13
10	PALMETTO BUSH	0.3	20	5

SURVEYOR'S CERTIFICATION: I HEREBY CERTIFY TO THE BEST OF MY KNOWLEDGE AND BELIEF THAT THIS "MAP OF BOUNDARY SURVEY" IS A TRUE AND CORRECT REPRESENTATION OF A SURVEY PREPARED UNDER MY DIRECTION. THAT IT MEETS THE STANDARDS OF PRACTICE AS SET FORTH BY THE STATE OF FLORIDA BOARD OF PROFESSIONAL LAND SURVEYORS IN CHAPTER 5J-17.050 THROUGH 5J-17.052 OF THE FLORIDA ADMINISTRATIVE CODE AND ITS IMPLEMENTING LAW, PURSUANT TO CHAPTER 42.02, FLORIDA STATUTE.

SIGNED _____ FOR THE FIRM
ARTURO MENDIGUTIA, P.S.M. P.S.M. No. 5844-STATE OF FLORIDA
NOT VALID WITHOUT THE SIGNATURE AND THE ORIGINAL RAISED SEAL OF A FLORIDA
LICENSED SURVEYOR AND MAPPER. ADDITIONS OR DELETIONS TO SURVEY MAPS OR
REPORTS BY OTHER THAN THE SIGNING PARTY OR PARTIES IS PROHIBITED WITHOUT
WRITTEN CONSENT OF THE SIGNING PARTY OR PARTIES AND/OR NOT VALID WITHOUT AN
AUTHENTIC ELECTRONIC SIGNATURE AND AUTHENTICATED ELECTRONIC SEAL.

MAP OF BOUNDARY SURVEY


FLOOD ZONE:		X
ELEVATION:		N/A
COMMUNITY:		120639
PANEL:		12086C0457
DATE OF FIRM:		09-11-2009
SUFFIX:		L
ORIGINAL FIELD WORK SURVEY DATE		03-09-2021
BENCH MARK:		N/A
ELEVATION:		N/A
DATE	DRAWN BY	SCALE
03-09-2021	J.FEE	1"=30'
REVISION / UPDATE OF SURVEY		
DATE	DESCRIPTION	
N/A	N/A	
JOB No.		
2103-0011		

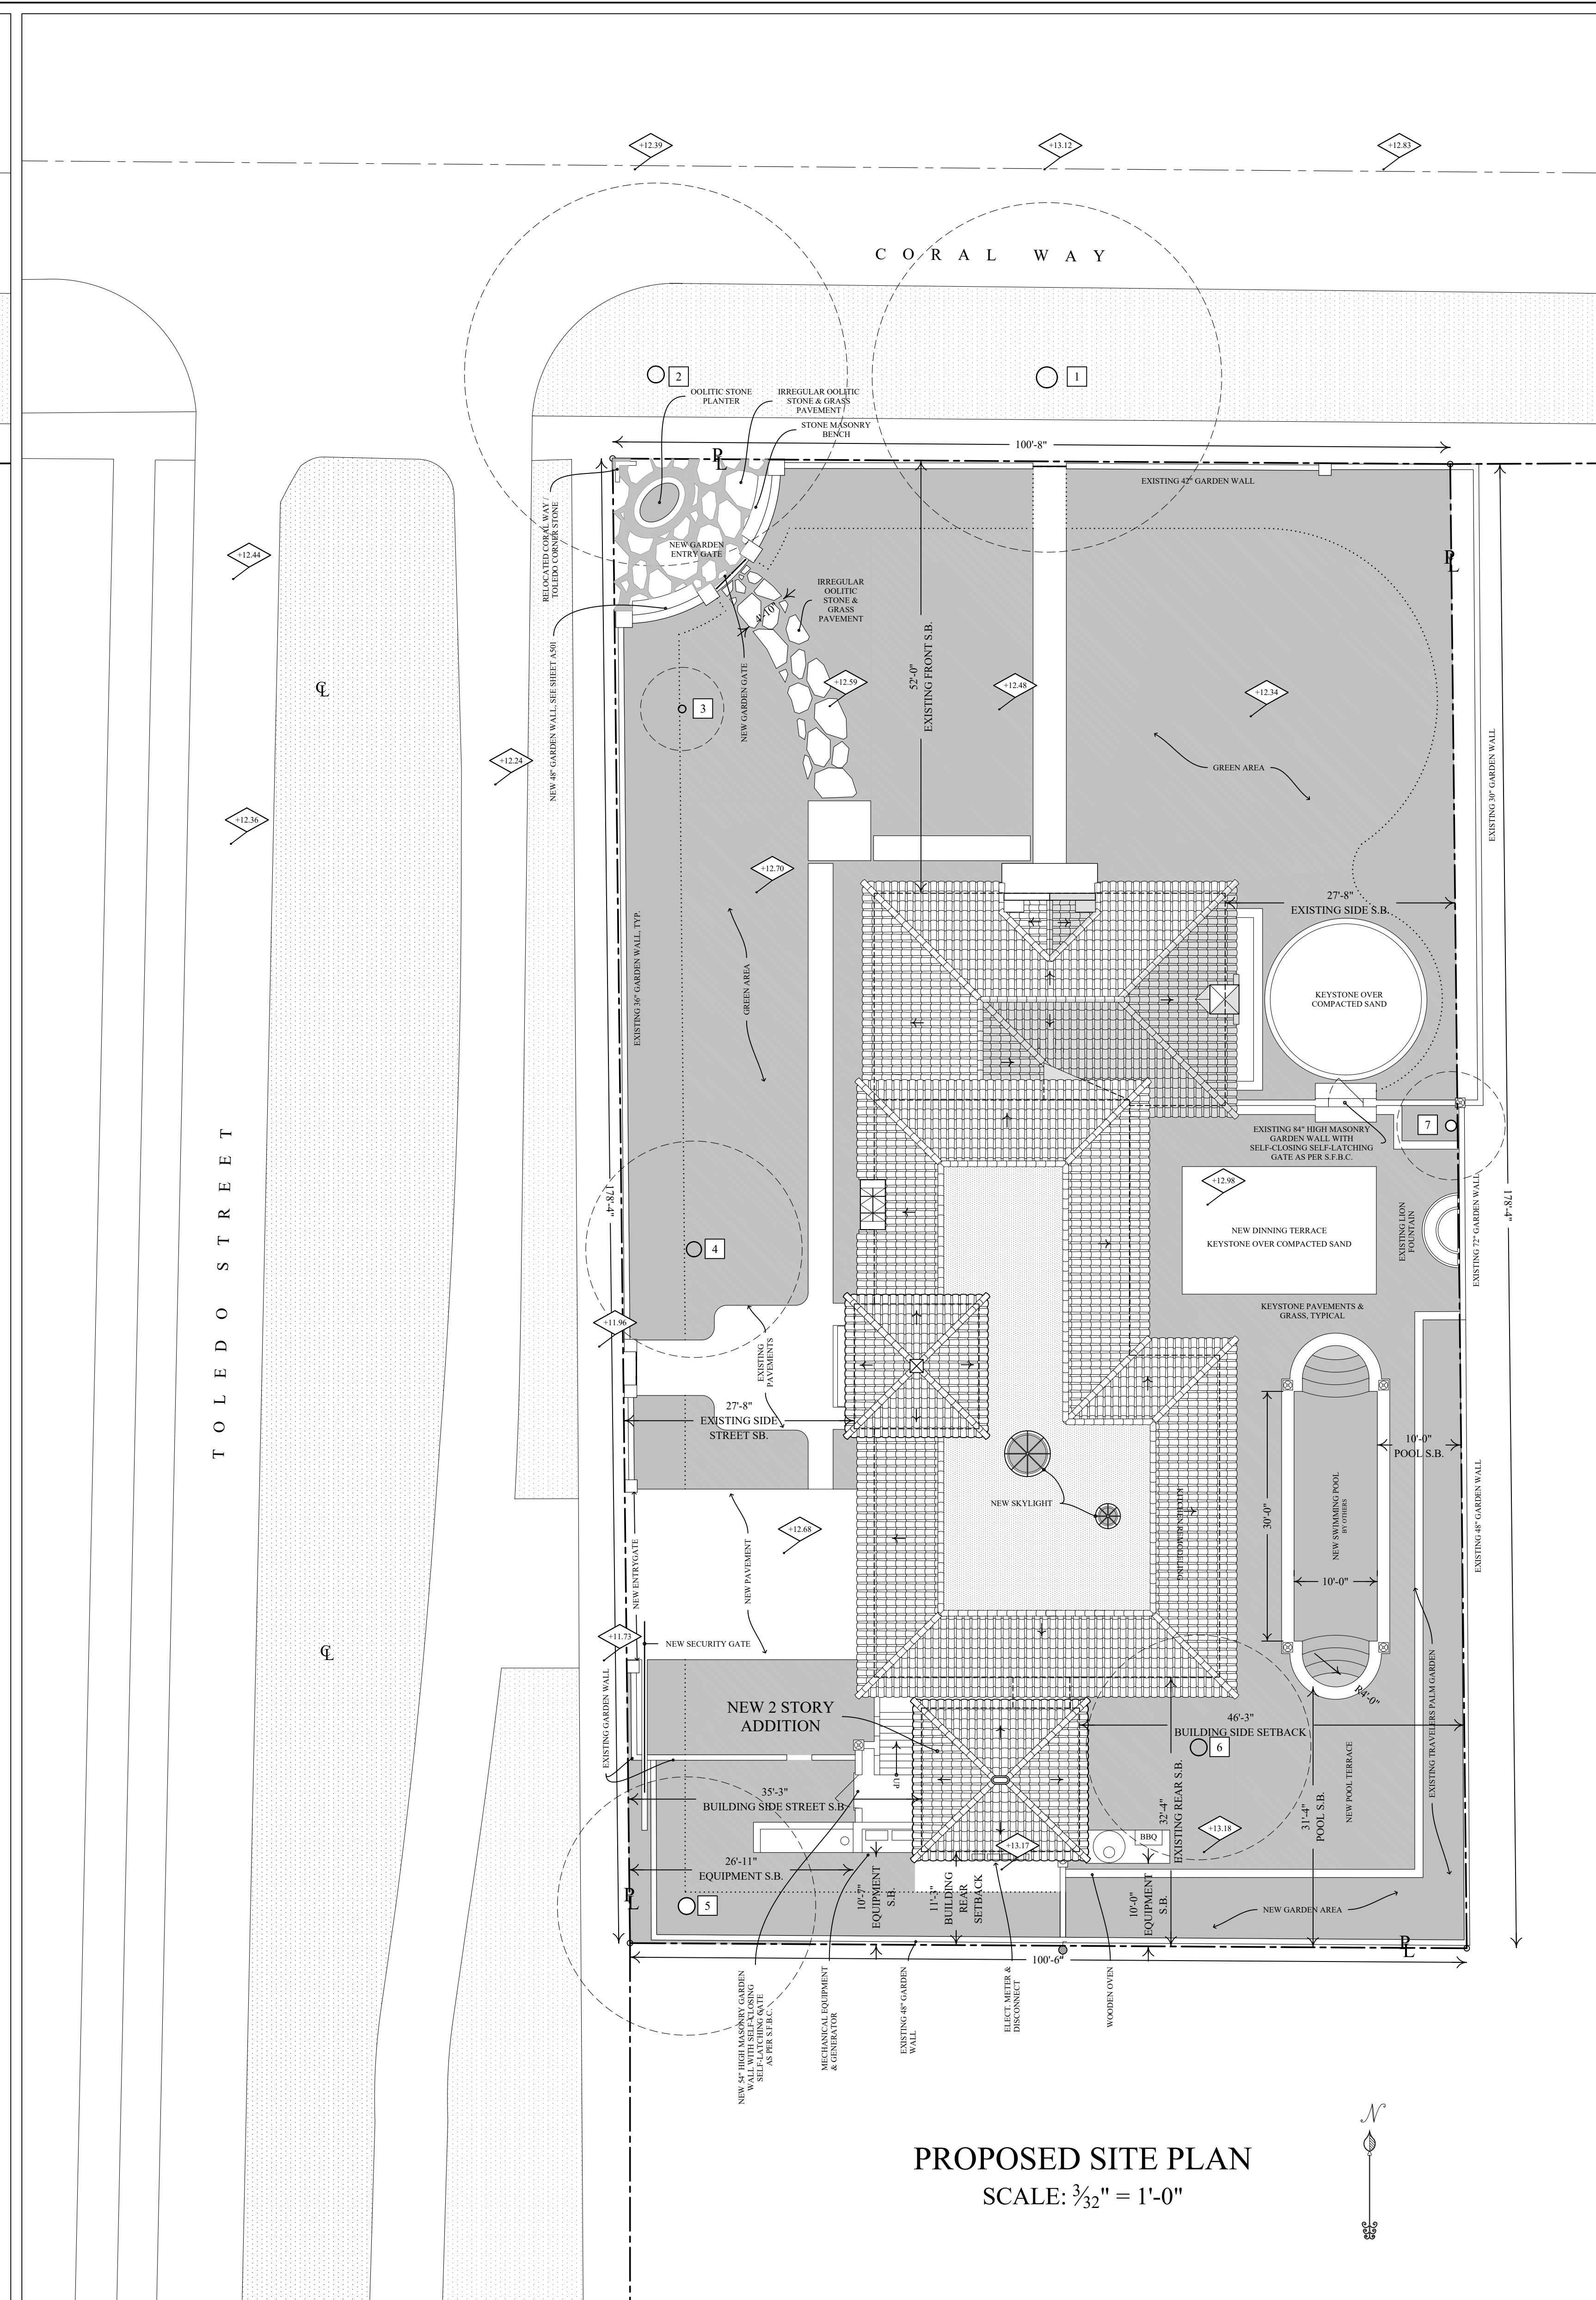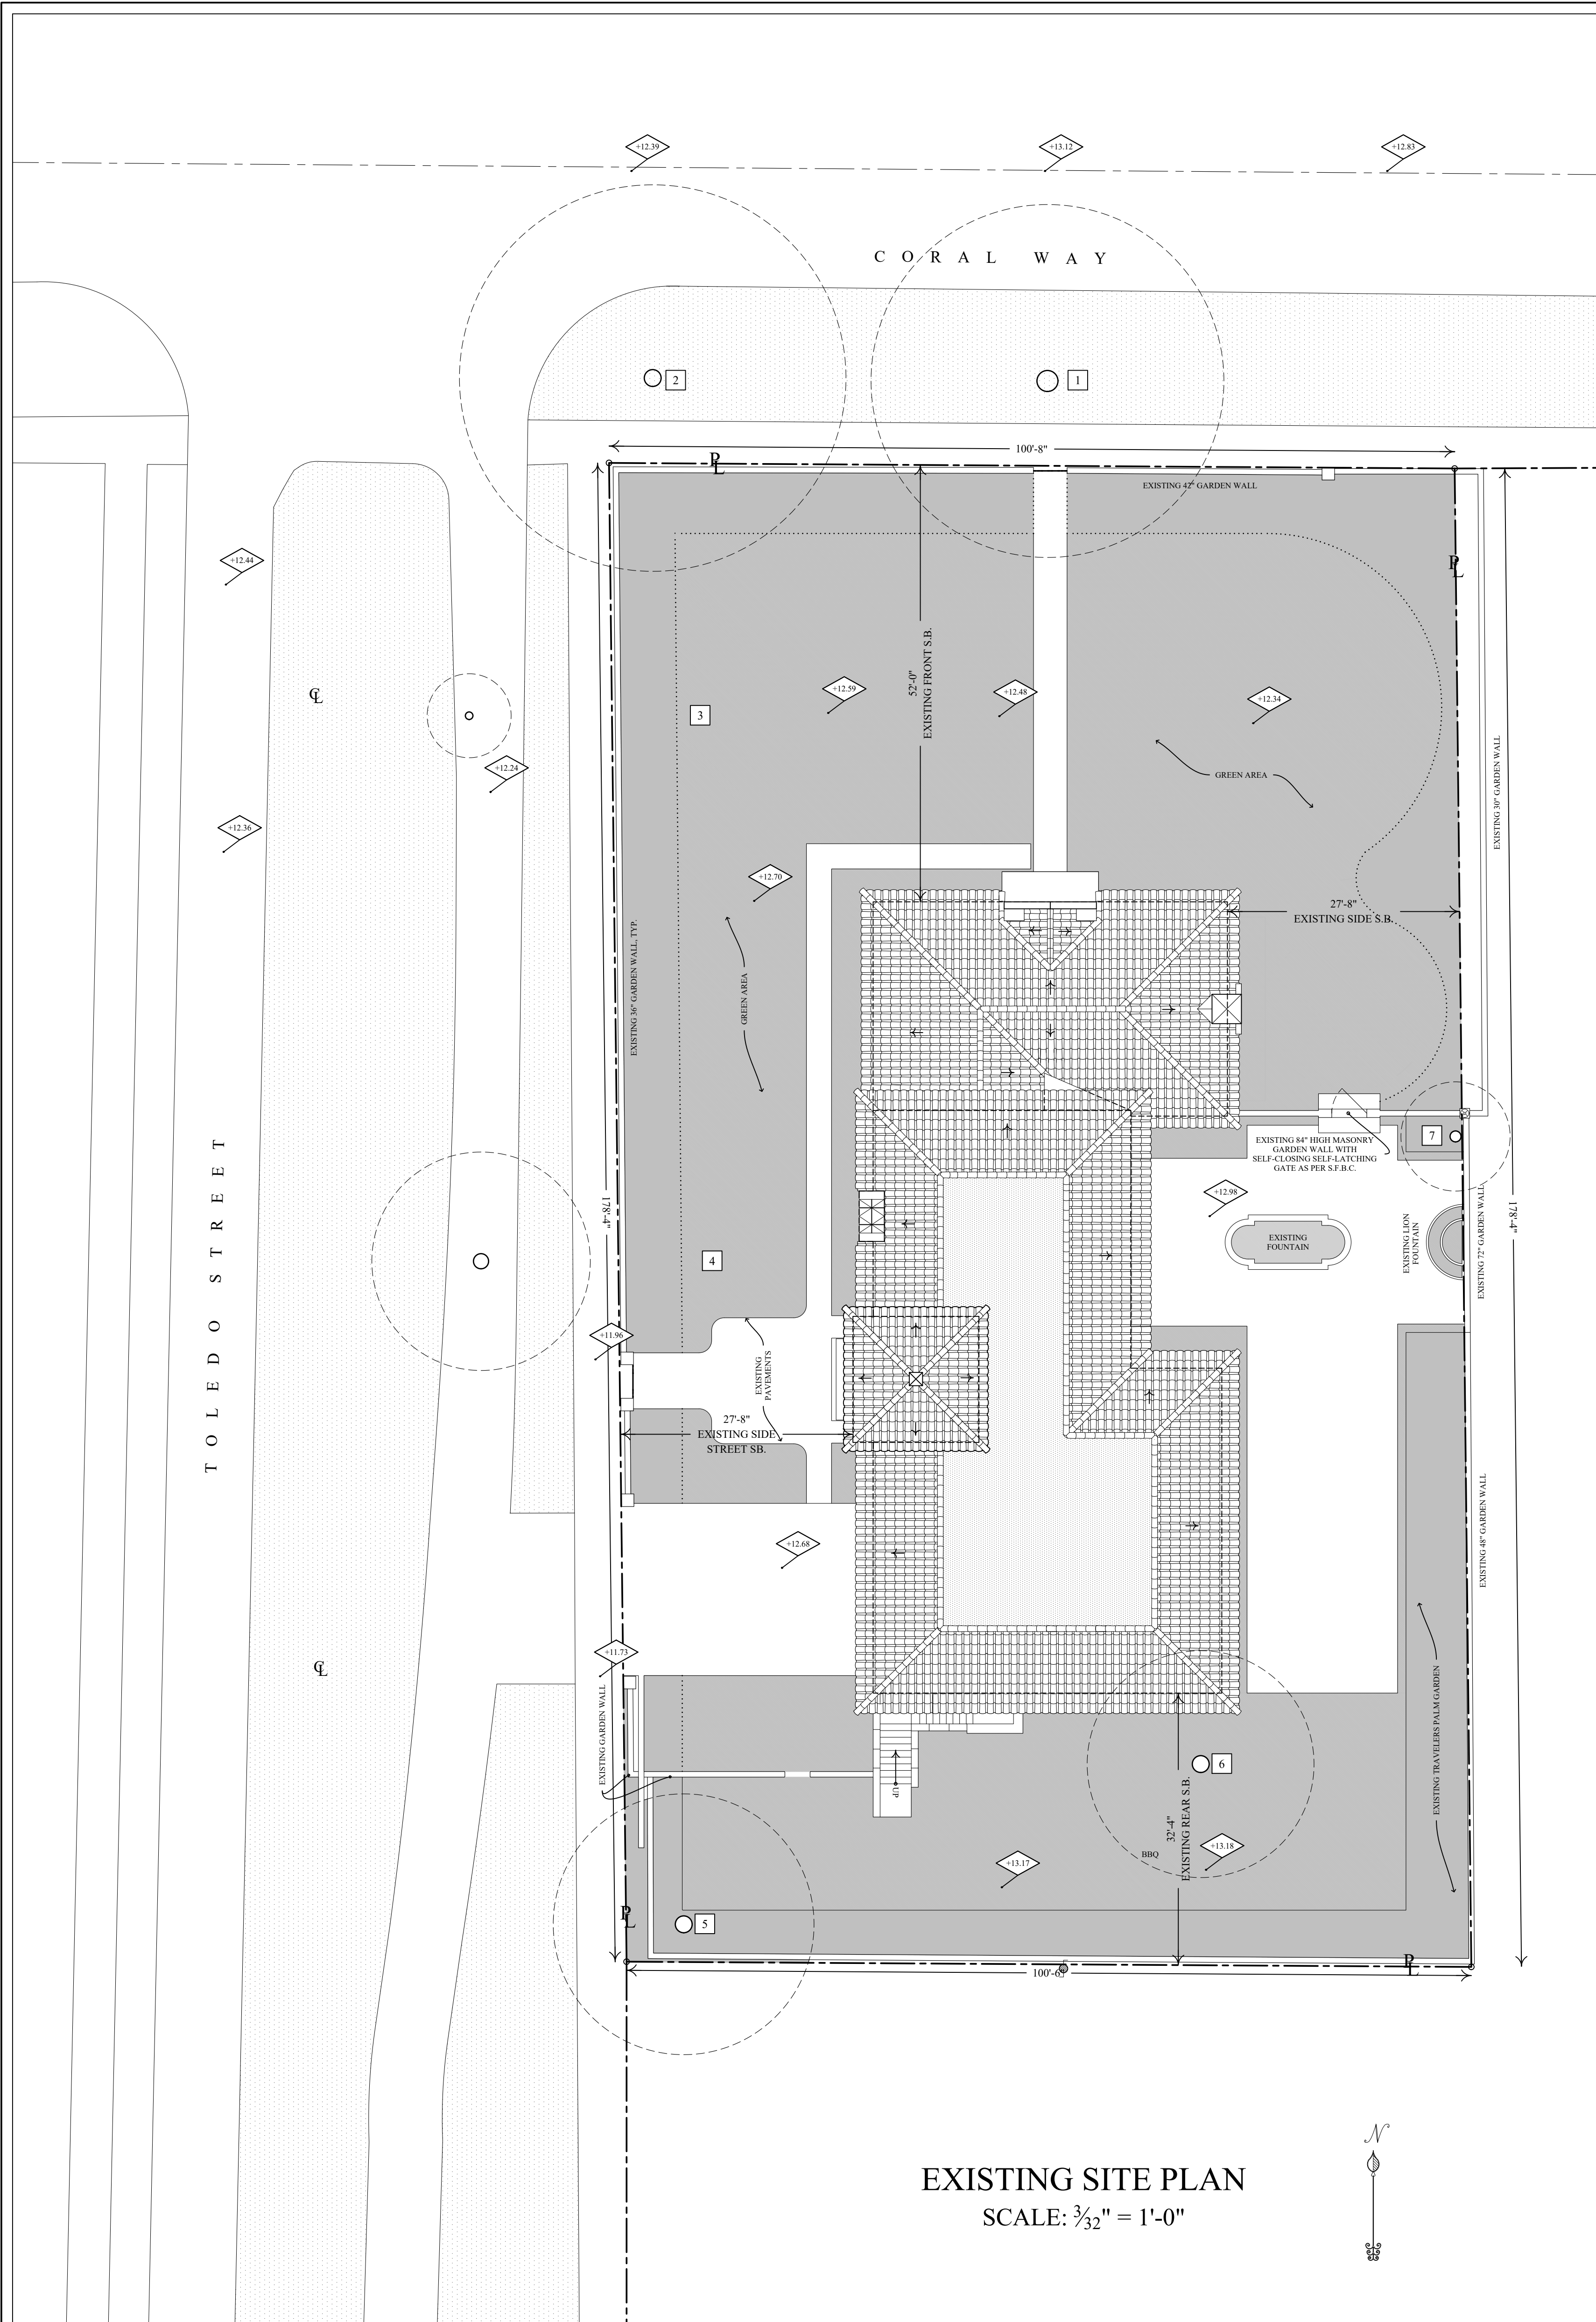

REVISIONS		
MARK	DATE	DESCRIPTION
△	06/23/2021	PRELIMINARY ZONING COMMENTS

SEGOVIA LOONEY RESIDENCE
RESTORATION & REMODELING
840 CORAL WAY, CORAL GABLES

TRELLES CABROCAS ARCHITECTS
Jorge Trelles - Architect - AR 95316
169 East Flagler Street Suite 1619, Miami, Florida | (305) 373-1960

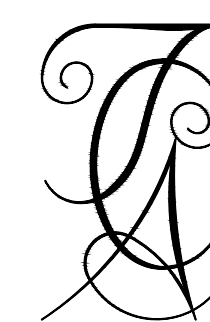

G-002
SITE PLAN


AUGUST 12, 2021

PROPOSED
GROUND FLOOR PLAN
SCALE: 1/4" = 1'-0"


EXTERIOR DOOR LEGEND				
SYM	QTY	DESCRIPTION	F.M.O.	HEIGHT
1	4	IRON ARCHED FRENCH DOORS, 24 LEAVES	6'-3 1/2"	10'-2 1/2"
2	1	IRON ARCHED FRENCH DOORS, 24 LEAVES	5'-11"	8'-0"
3	2	IRON FRENCH DOOR, 1 LEAF	3'-2 1/2"	9'-0"
4	1	ALUMINUM FRENCH DOOR, 1 LEAF	10'-8"	9'-0"
5	1	ALUMINUM FRENCH DOOR, 1 LEAF	3'-1 1/2"	7'-0"
6	1	ALUMINUM FRENCH DOOR, 1 LEAF	3'-0"	8'-0"
7	1	RESTORED EXISTING WOOD DOOR & SCREEN DOOR	4'-2 1/2"	8'-5 1/2"
8	1	RESTORED EXISTING WOOD DOOR	3'-10"	8'-5 1/2"
9	1	ALUMINUM GARAGE DOOR	7'-11 1/4"	8'-0"
10	2	ALUMINUM FRENCH DOOR, 1 LEAF	3'-0"	8'-0"

WINDOW LEGEND				
SYM	QTY	DESCRIPTION	F.M.O.	HEIGHT
1	11	CASEMENT, 2 PANE	3'-2 1/4"	5'-5 1/4"
2	2	FIXED ARCHED WINDOW, 2 PANE	6'-0"	5'-0"
3	2	DOUBLE CASEMENT W/ FIXED TRANSOM	4'-8 1/2"	6'-7 1/2"
4	2	DOUBLE CASEMENT	4'-8"	4'-2 1/2"
5	1	FIXED STOREFRONT, 4 PANE	11'-8"	8'-2 1/2"
6	10	DOUBLE CASEMENT	3'-4"	4'-2 1/2"
7	1	DOUBLE CASEMENT W/ FIXED MIDDLE	5'-0"	6'-2 1/2"
8	3	SINGLE CASEMENT	2'-6"	5'-0"
9	1	FIXED CIRCLE, 1 PANE	2'-4"	2'-4"
10	1	CASEMENT, 1 PANE	1'-6 1/4"	3'-2 1/2"
11	1	FIXED GLASS IN FRONT OF EXISTING STAINED GLASS	1'-6 1/4"	3'-2 1/2"
12	1	CASEMENT, 1 PANE	1'-6"	2'-2 1/2"
13	1	DOUBLE CASEMENT, 2 PANE	5'-0"	5'-0"
14	2	CASEMENT	3'-4"	4'-2 1/2"

EXISTING WALLS & PARTITIONS
NEW WALLS & PARTITIONS

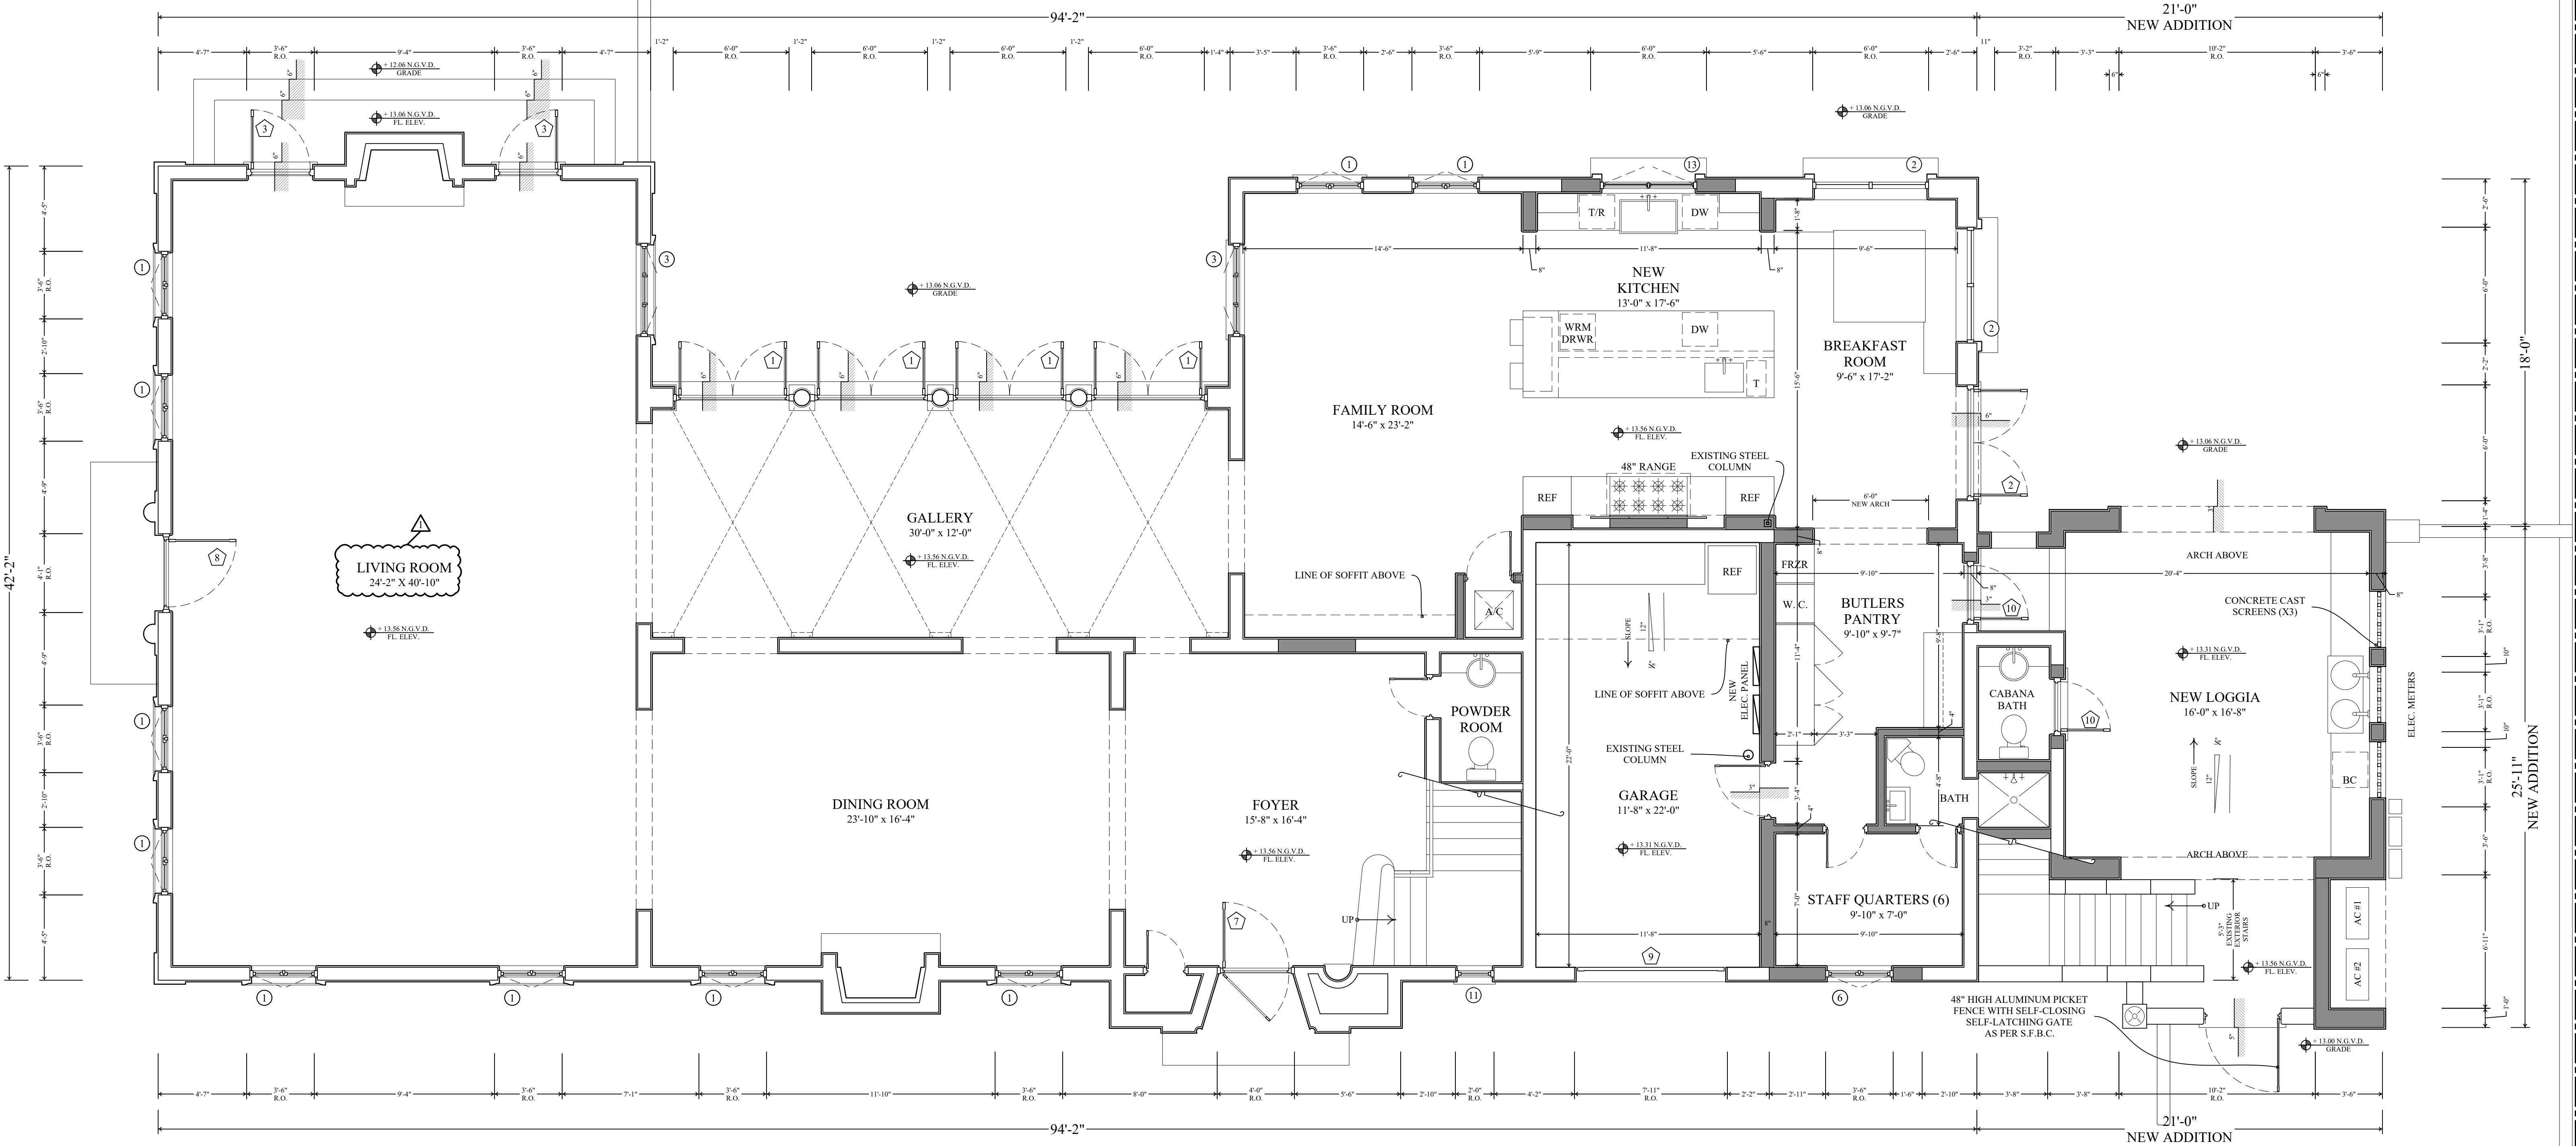


EXISTING
GROUND FLOOR PLAN
SCALE: 1/4" = 1'-0"

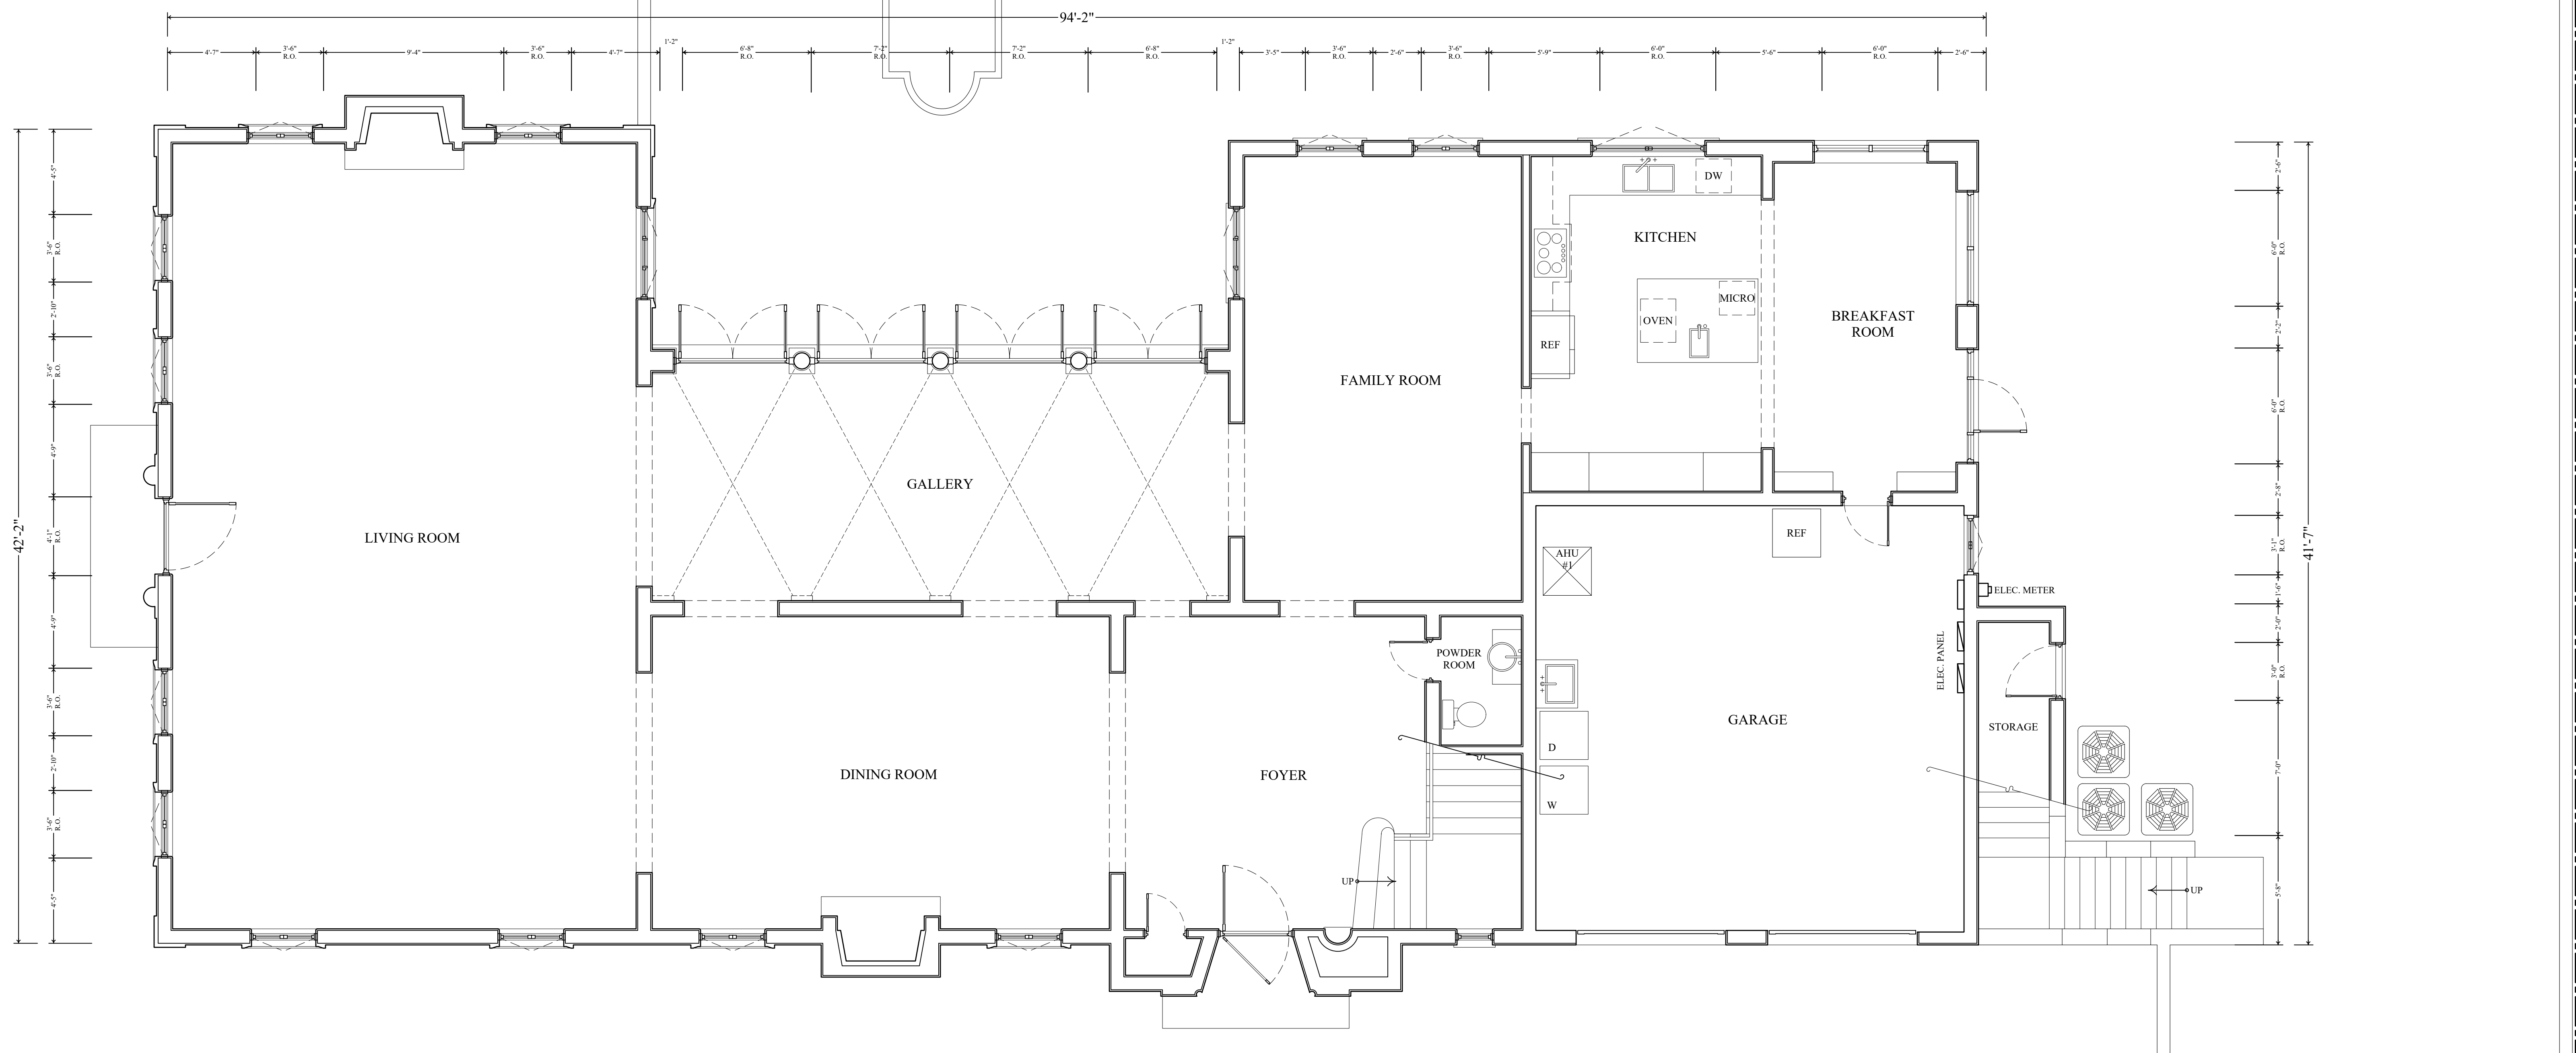

REVISIONS			DESCRIPTION
MARK	DATE	BY	REVISION
1	06/20/20	JD	PRELIMINARY DIMENSIONS

SEGOVIA LOONEY RESIDENCE
RESTORATION & REMODELING
840 CORAL WAY, CORAL GABLES
TRELLIS CABARROCA ARCHITECTS
Jorge Trellis - Architect - AR 95316
169 East Flagler Street Suite 1619, Miami, Florida | (305) 373-1960

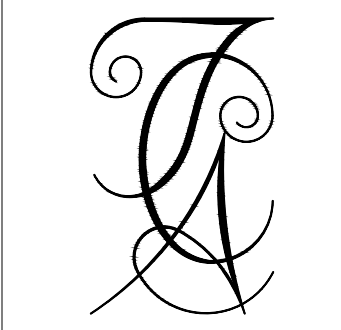


A101
FIRST FLOOR
PLAN


AUGUST 12, 2021

PROPOSED
SECOND FLOOR PLAN
SCALE: 1/4" = 1'-0"

EXISTING WALLS & PARTITIONS
NEW WALLS & PARTITIONS

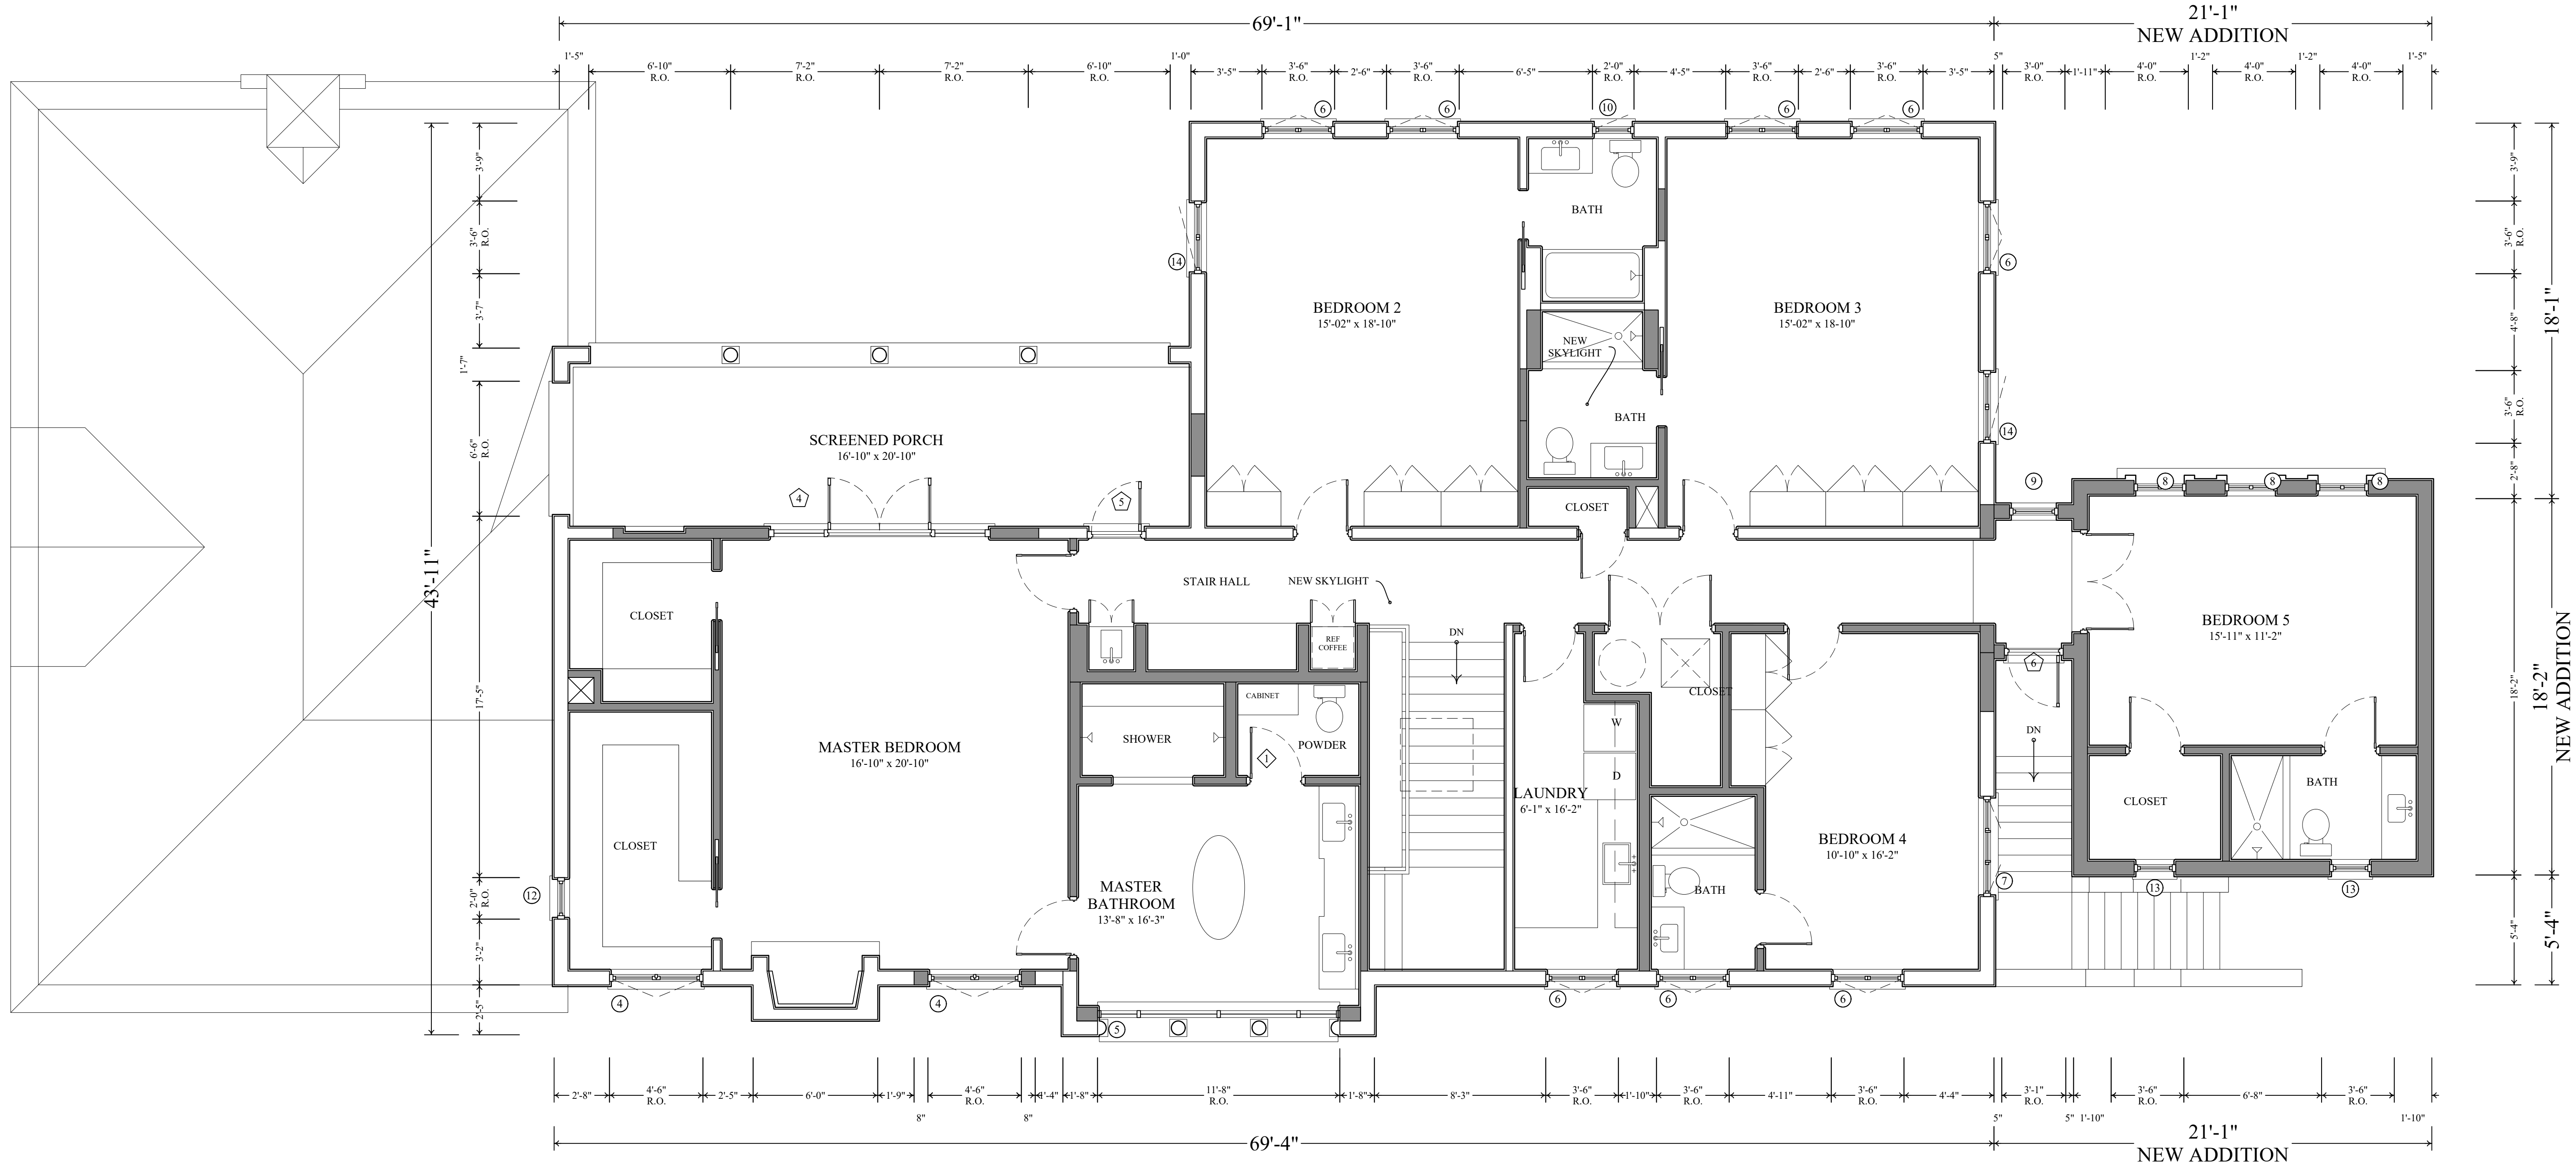

EXISTING
SECOND FLOOR PLAN
SCALE: 1/4" = 1'-0"

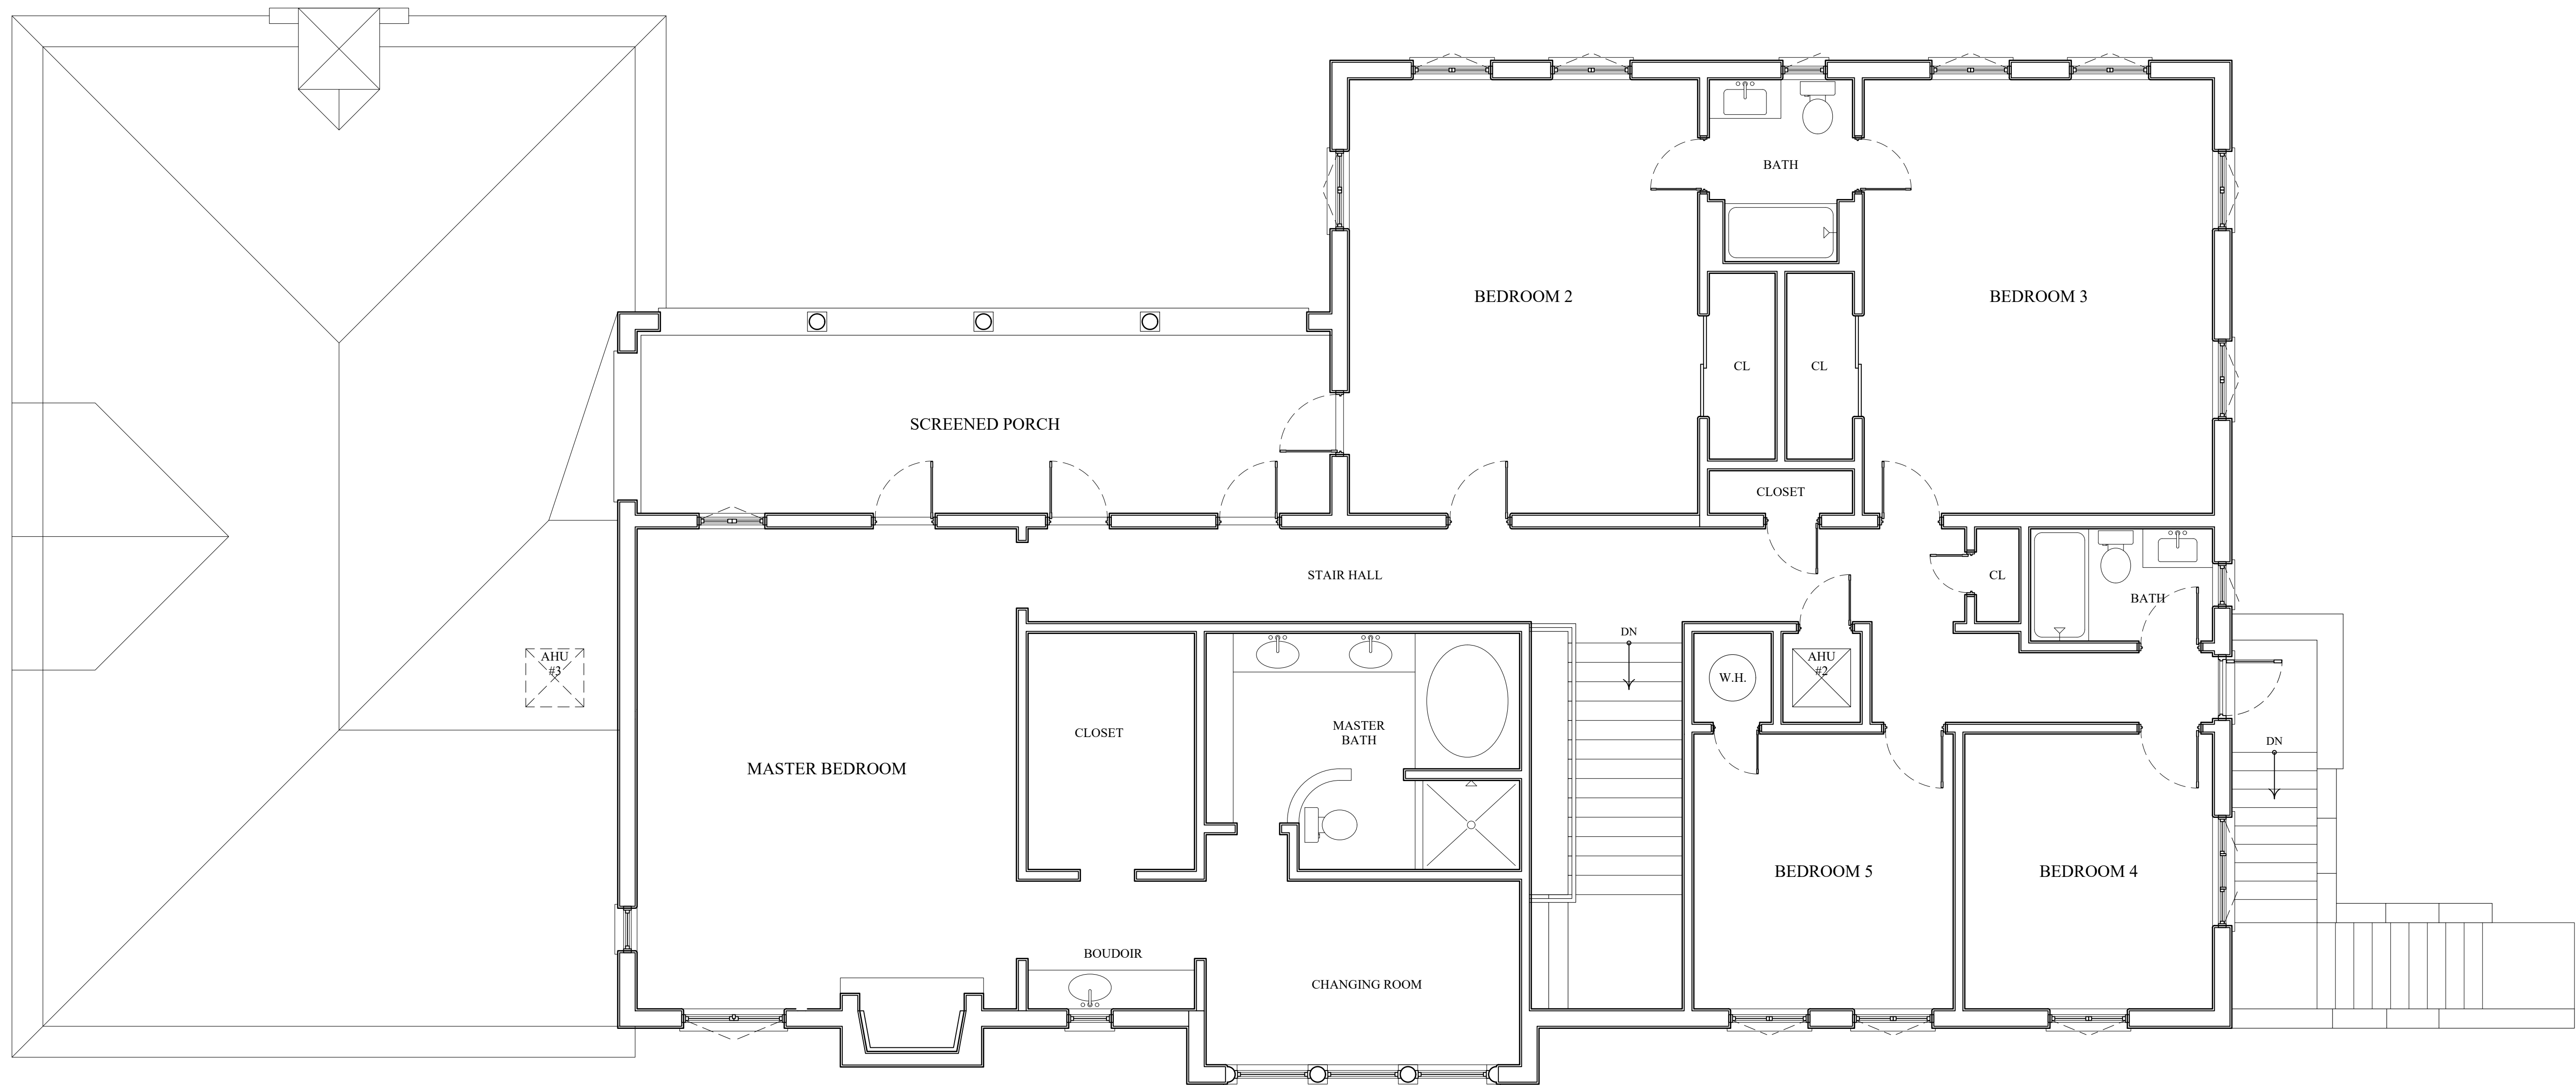

REVISIONS		DATE	DESCRIPTION
MARK			




SEGOVIA LOONEY RESIDENCE
RESTORATION & REMODELING
840 CORAL WAY, CORAL GABLES
TRELLES CABARROCAS ARCHITECTS
Large Trelles - Architect - AR 95316
169 East Flagler Street Suite 1619, Miami, Florida | (305) 373-1960



A102
SECOND
FLOOR PLAN


SEGOVIA LOONEY RESIDENCE
RESTORATION & REMODELING
840 CORAL WAY, CORAL GABLES

TRELLES CABARROCAS ARCHITECTS
Jorge Trelles - Architect - AR 95316
169 East Flagler Street Suite 1619, Miami, Florida | (305) 372-1960

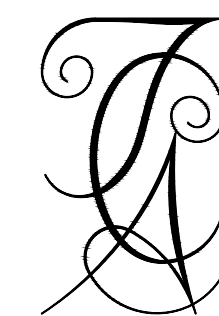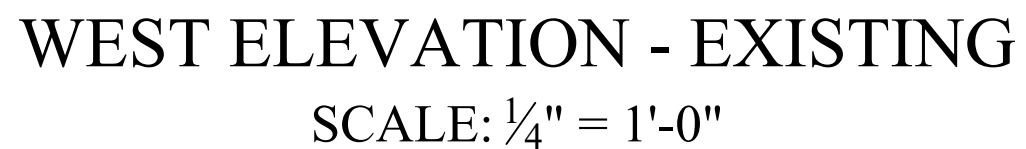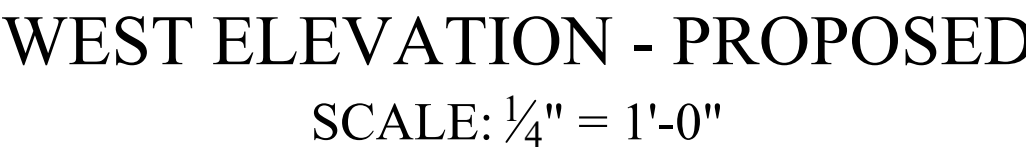


A201
WEST
ELEVATION

AUGUST 12, 2021

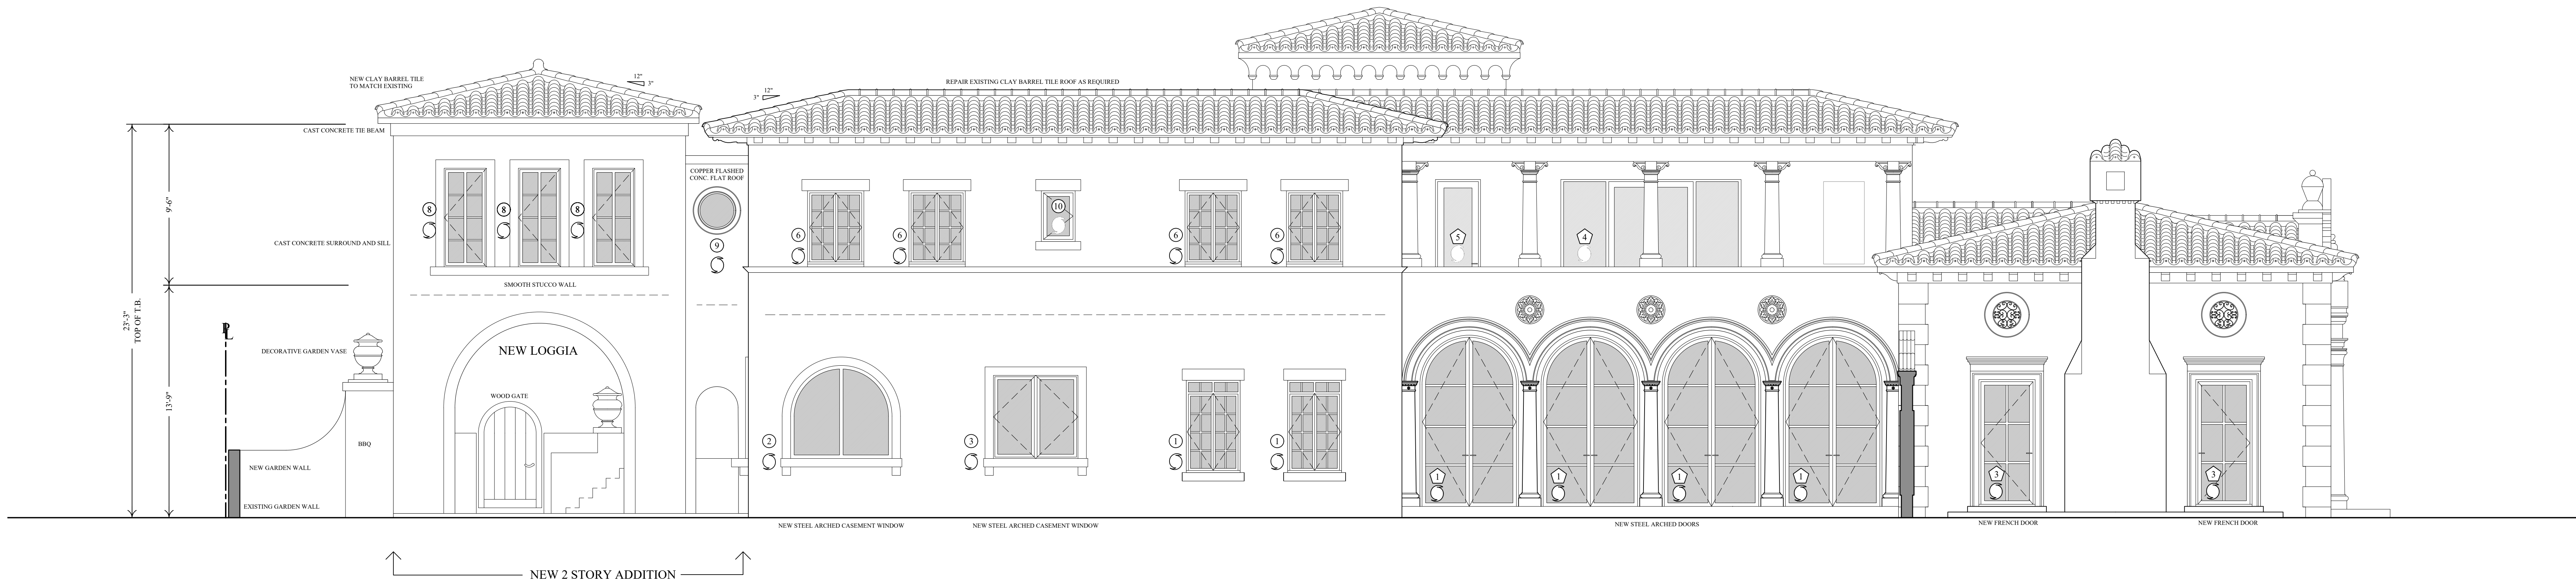


EAST ELEVATION - PROPOSED
SCALE: 1/4" = 1'-0"

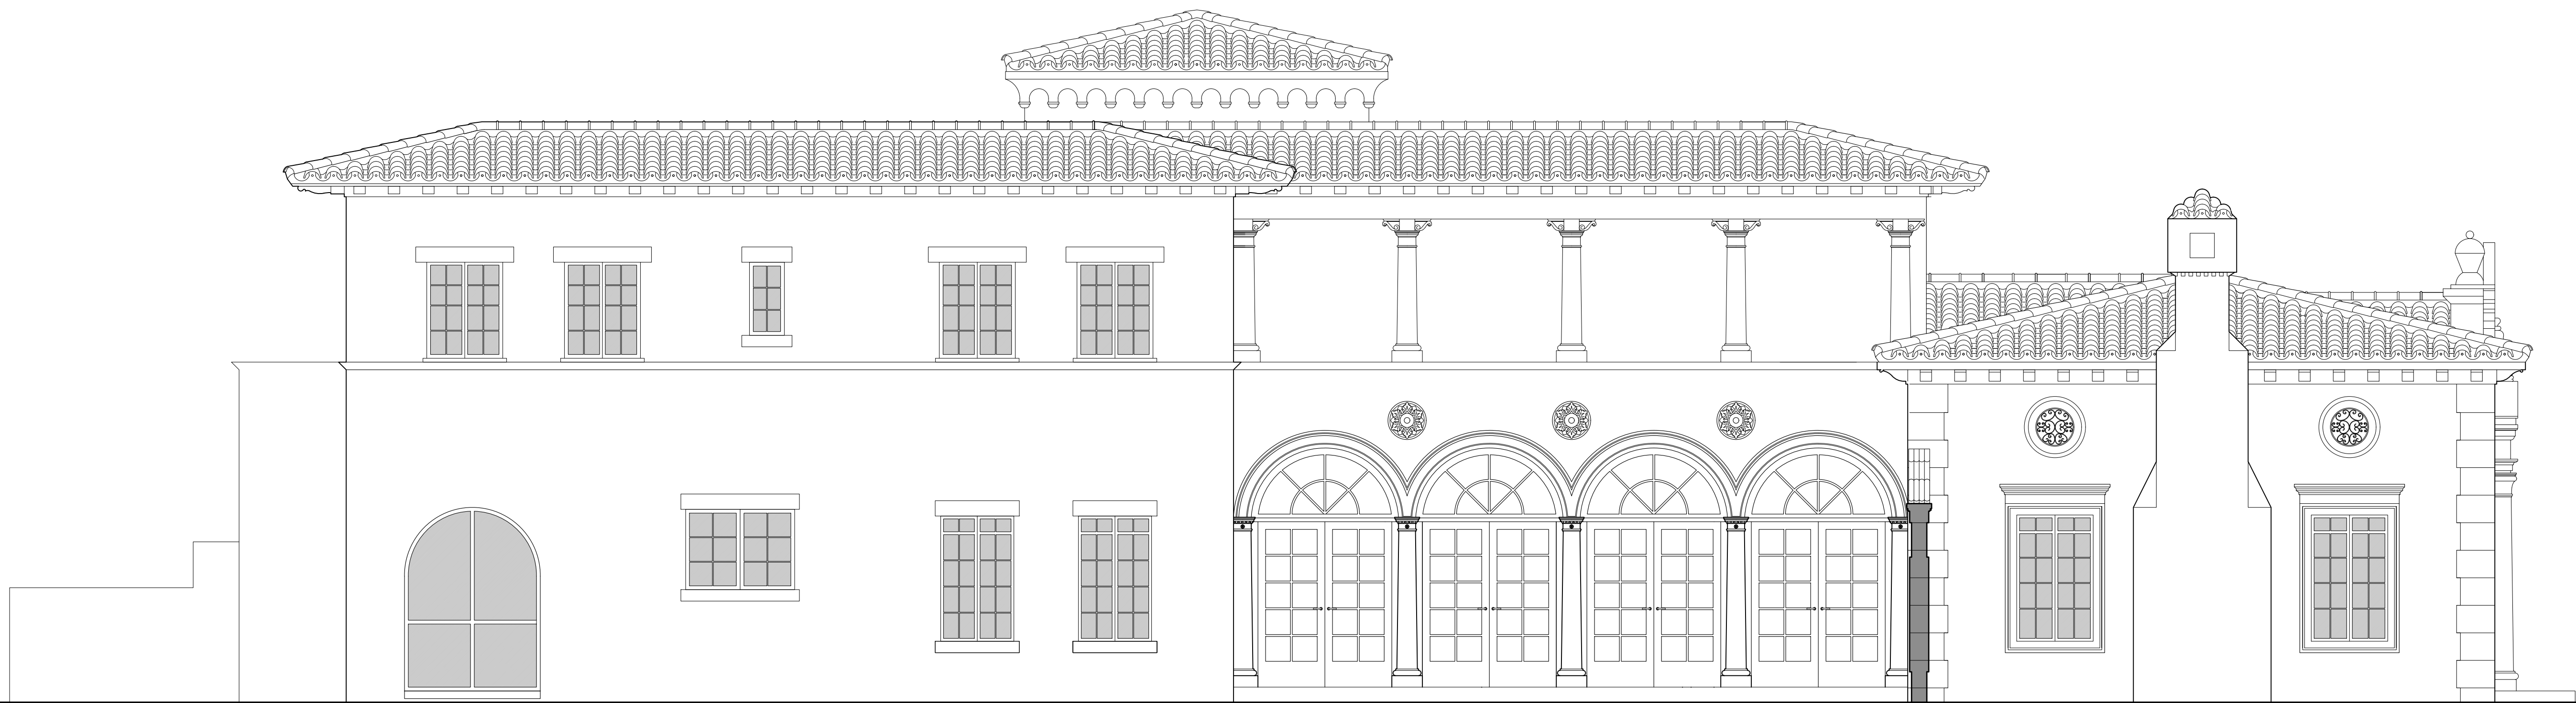

EAST ELEVATION - EXISTING
SCALE: 1/4" = 1'-0"


SEGOVIA LOONEY RESIDENCE
RESTORATION & REMODELING
840 CORAL WAY, CORAL GABLES
TRELLIS CABARROCAS ARCHITECTS
Trellis - Architect - AR 95316
169 East Flagler Street Suite 1619, Miami, Florida | (305) 373-1960

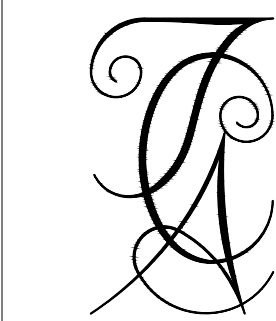


A202
EAST
ELEVATION

AUGUST 12, 2021

REVISIONS			
MARK	DATE	DESCRIPTION	

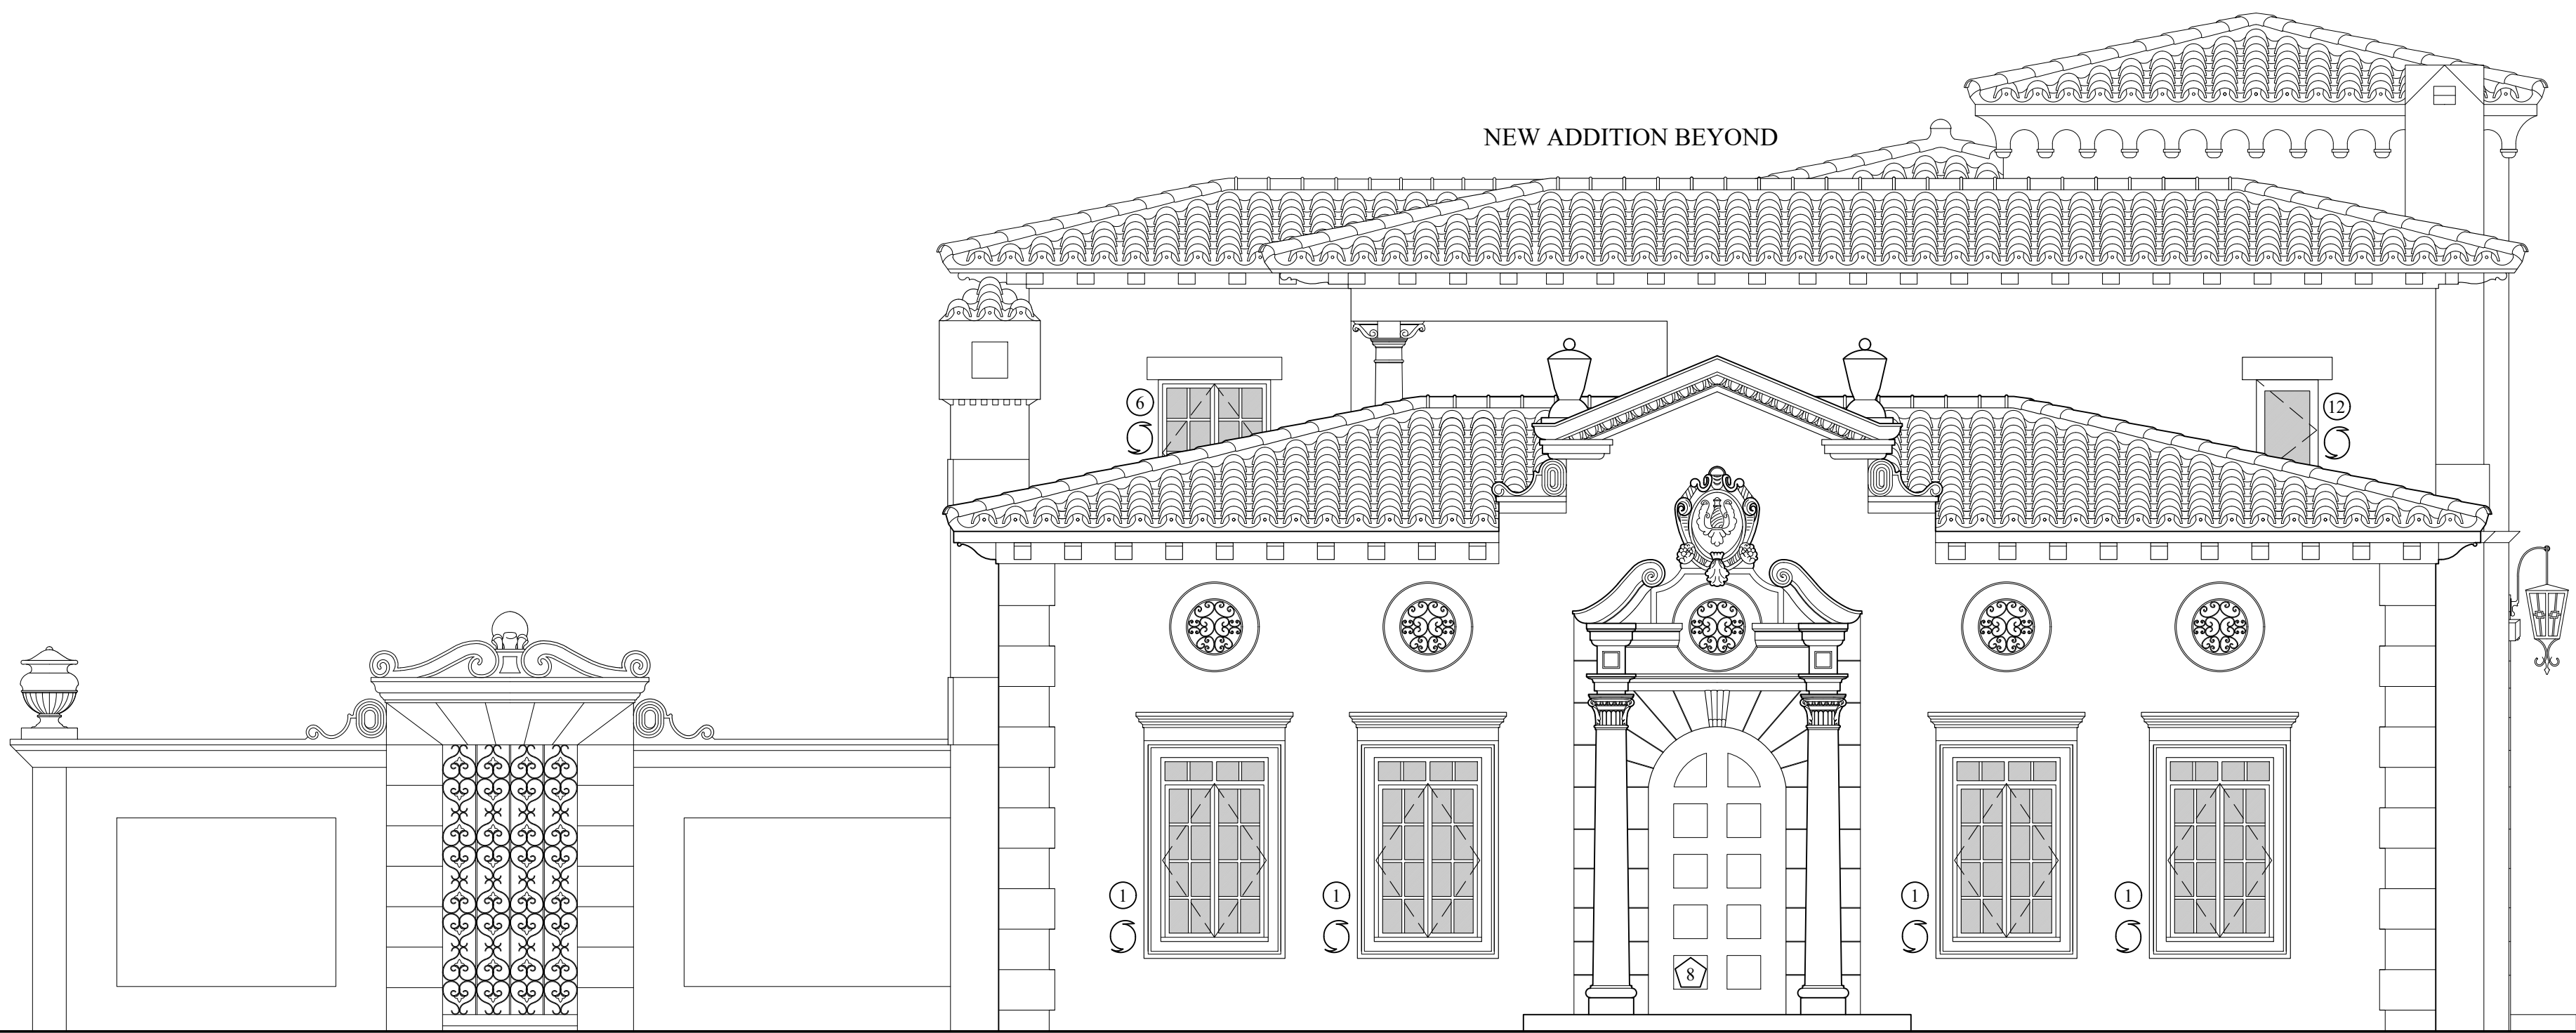


NORTH ELEVATION - PROPOSED
SCALE: ¼" = 1'-0"

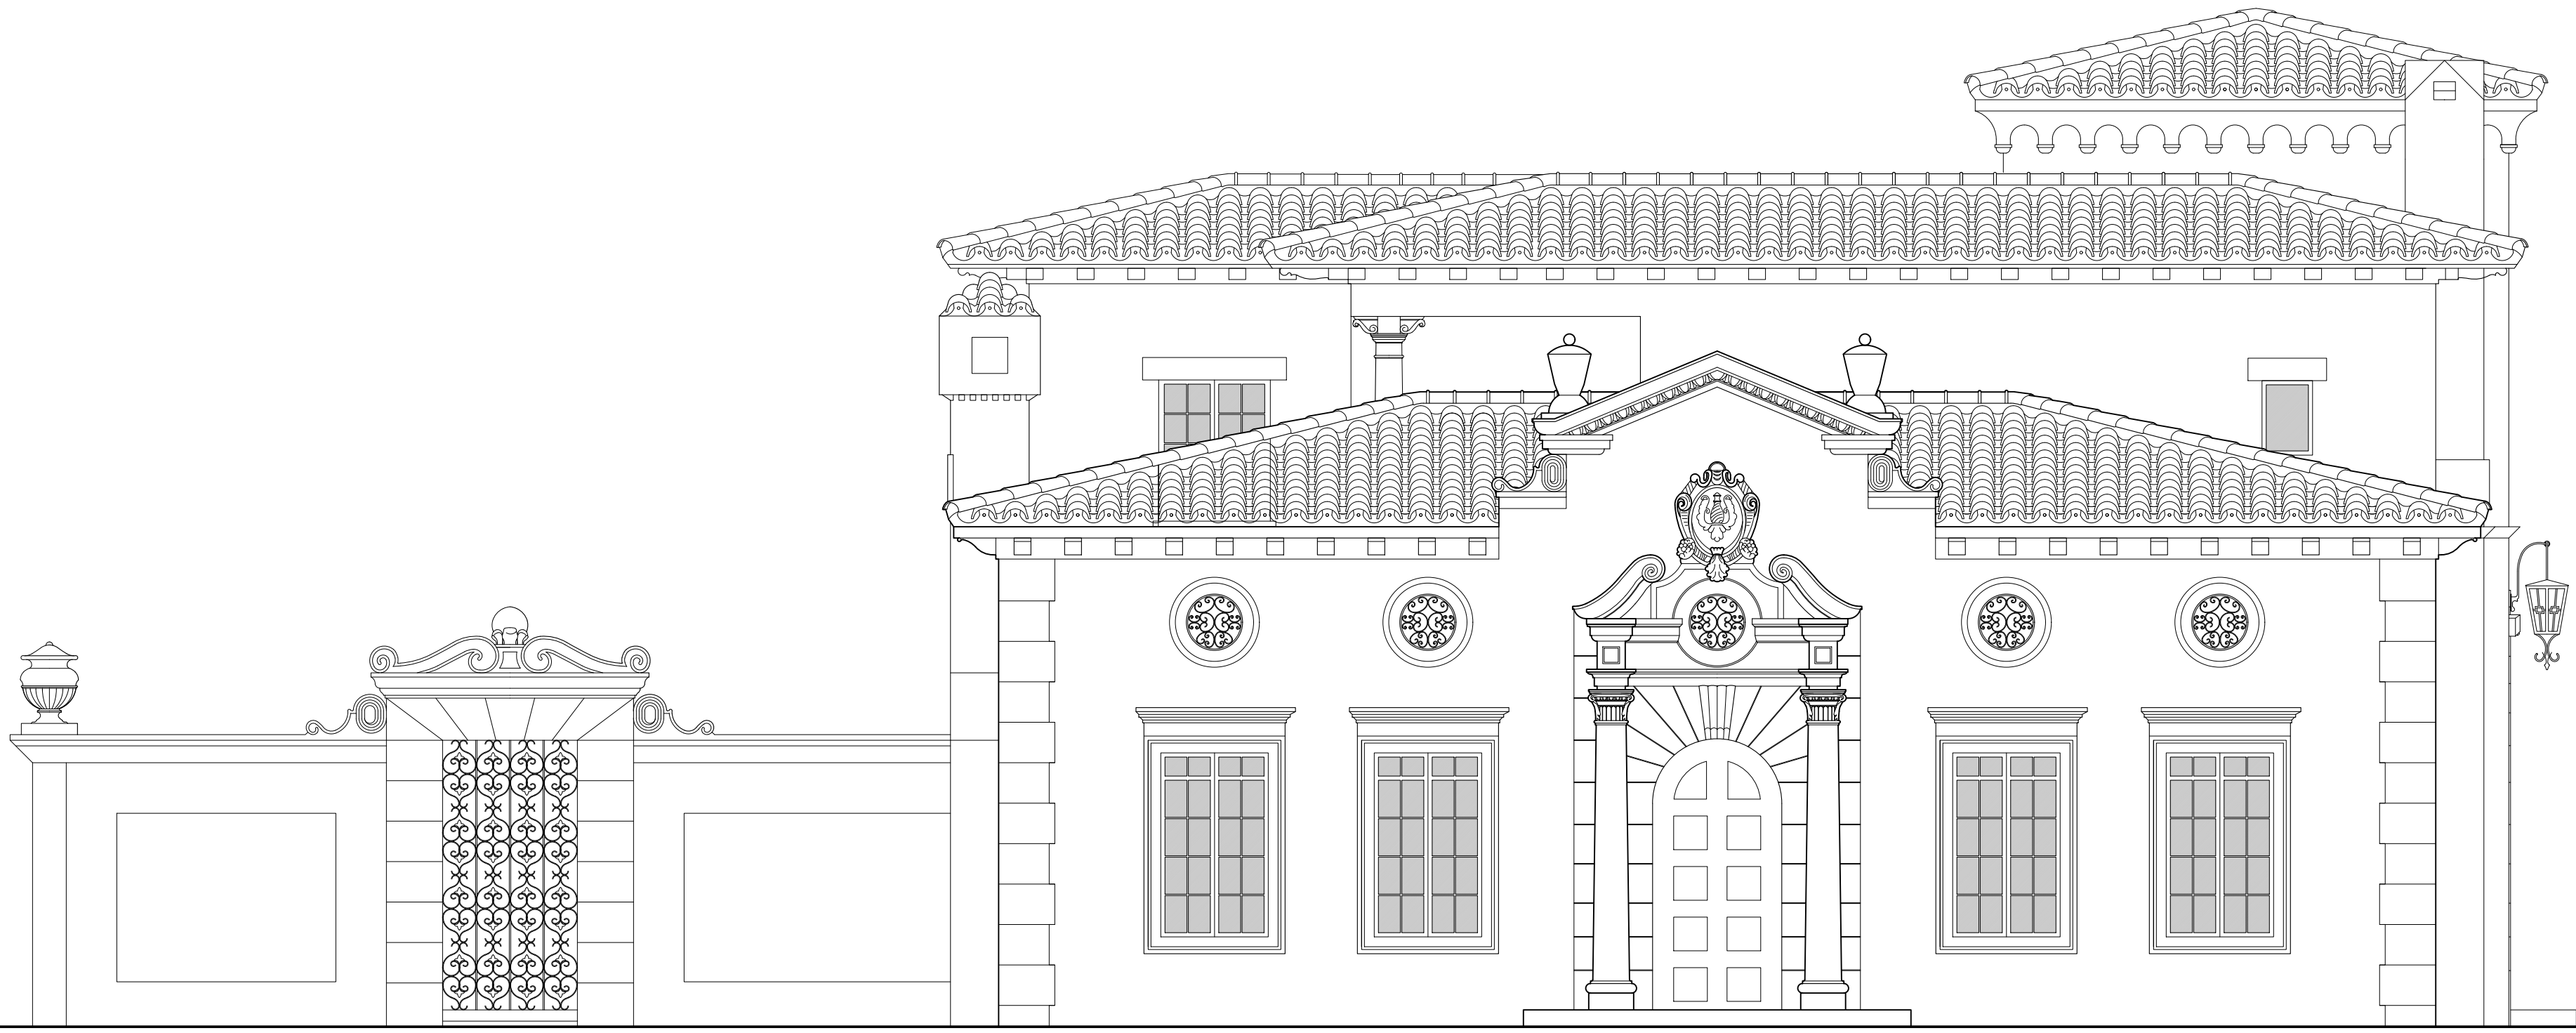

NORTH ELEVATION - EXISTING
SCALE: ¼" = 1'-0"


SEGOVIA LOONEY RESIDENCE
RESTORATION & REMODELING
840 CORAL WAY, CORAL GABLES
TRELLES CABARROCAS ARCHITECTS
Jorge Trelles - Architect - AR 95316
169 East Flagler Street Suite 1619, Miami, Florida | (305) 373-1960

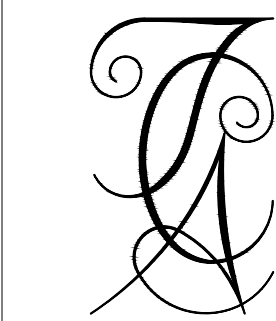

A203
NORTH
ELEVATION

AUGUST 12, 2021

REVISIONS			
MARK	DATE	DESCRIPTION	

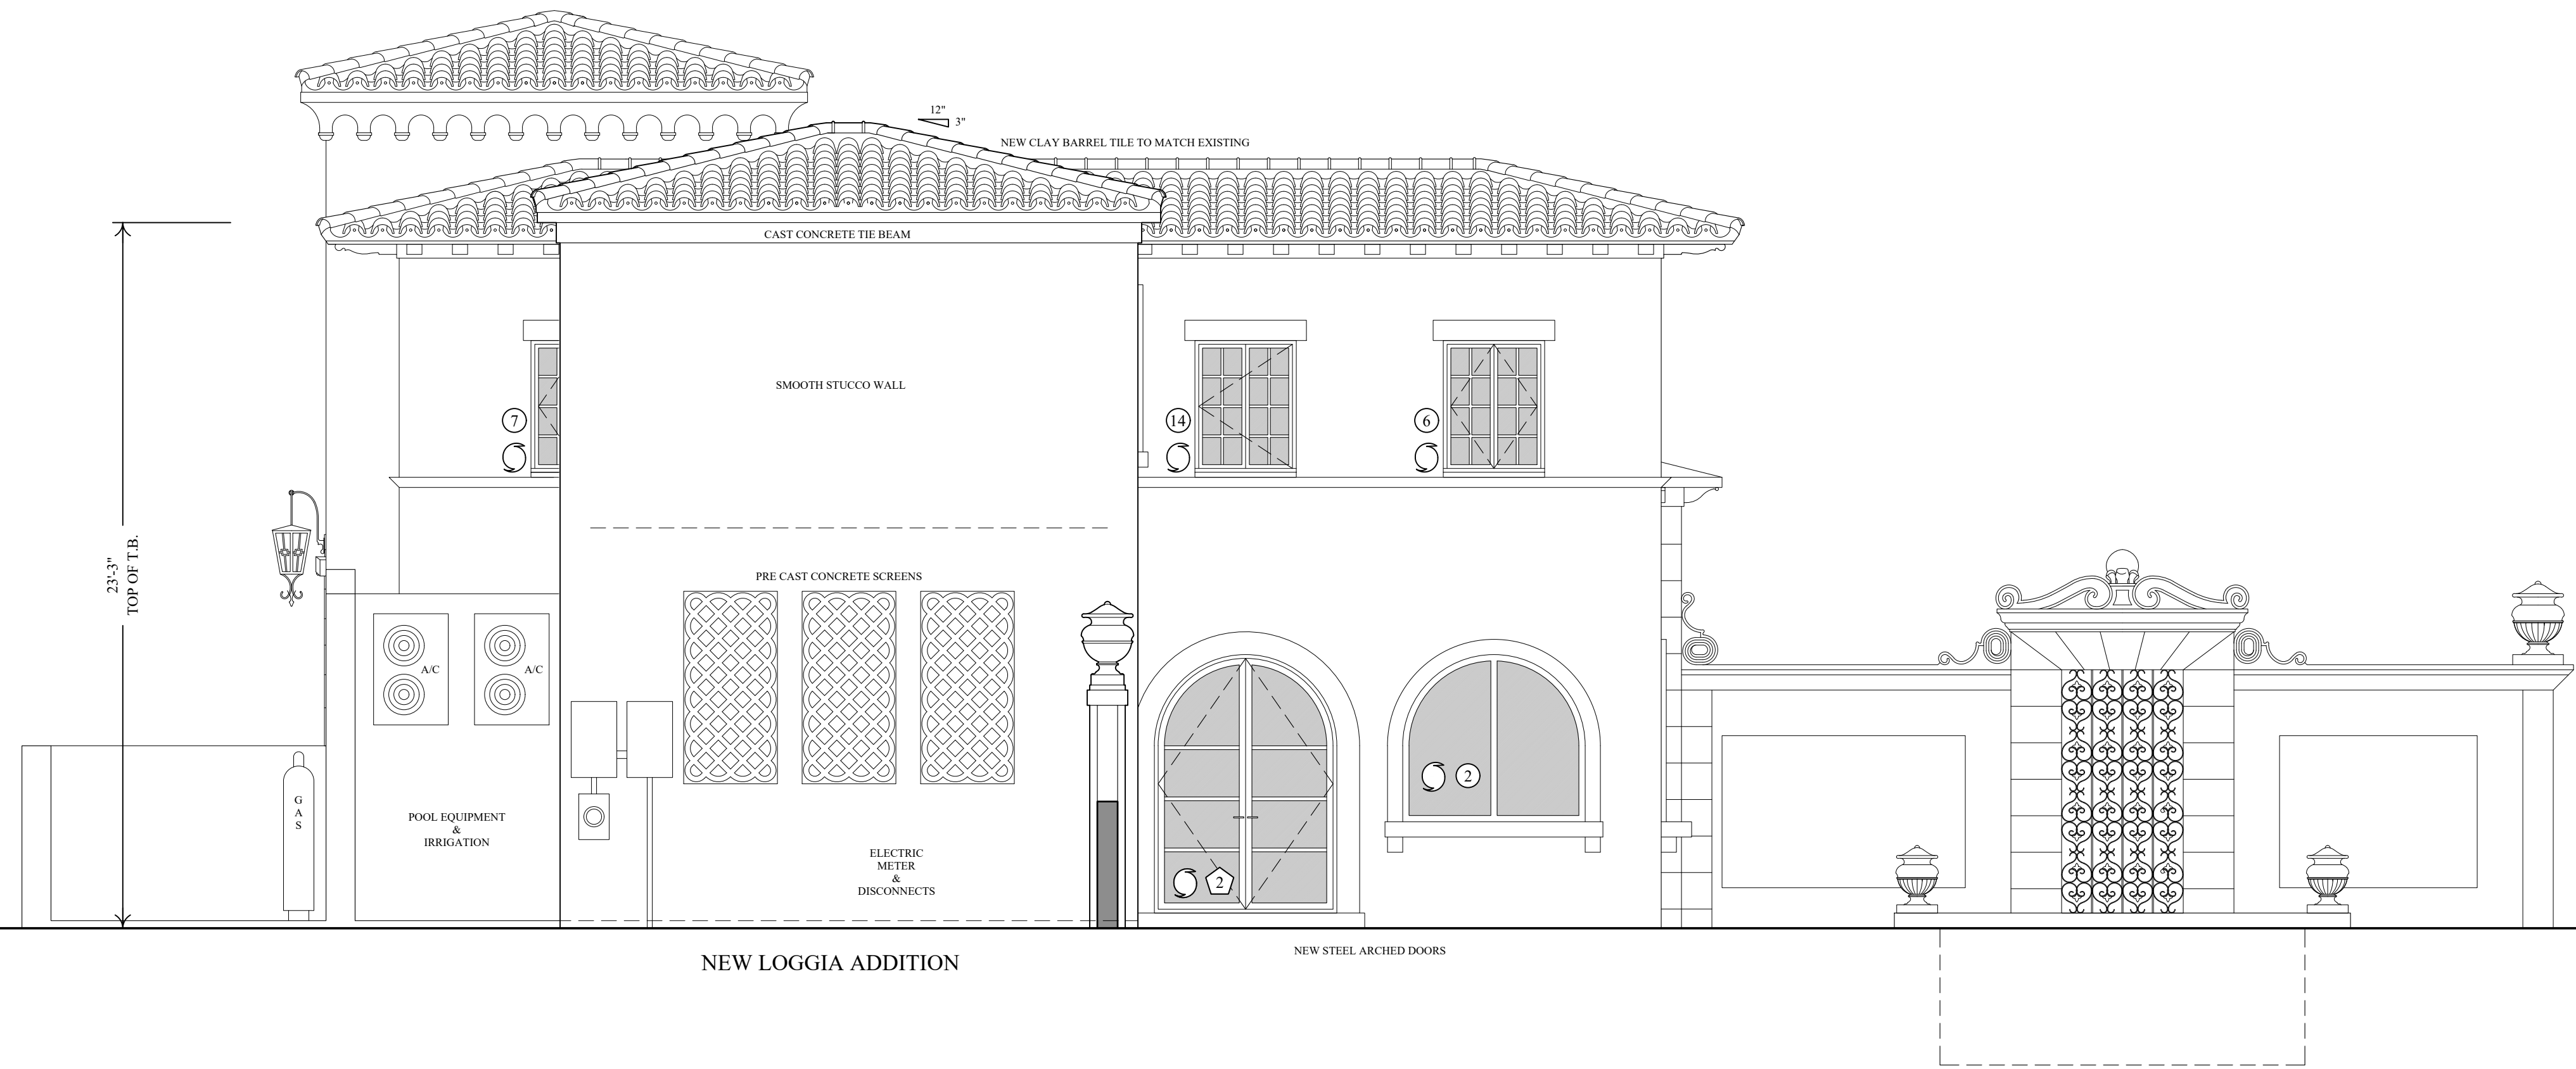


SOUTH ELEVATION - PROPOSED
SCALE: 1/4" = 1'-0"



SOUTH ELEVATION - EXISTING
SCALE: 1/4" = 1'-0"

SEGOVIA LOONEY RESIDENCE
RESTORATION & REMODELING
840 CORAL WAY, CORAL GABLES
TRELLES CABARROCAS ARCHITECTS
Jorge Trelles - Architect - AR 95316
169 East Flagler Street Suite 1619, Miami, Florida | (305) 373-1960

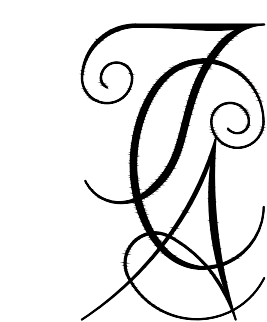


A204
SOUTH
ELEVATION

AUGUST 12, 2021

REVISIONS


MARK	DATE	DESCRIPTION

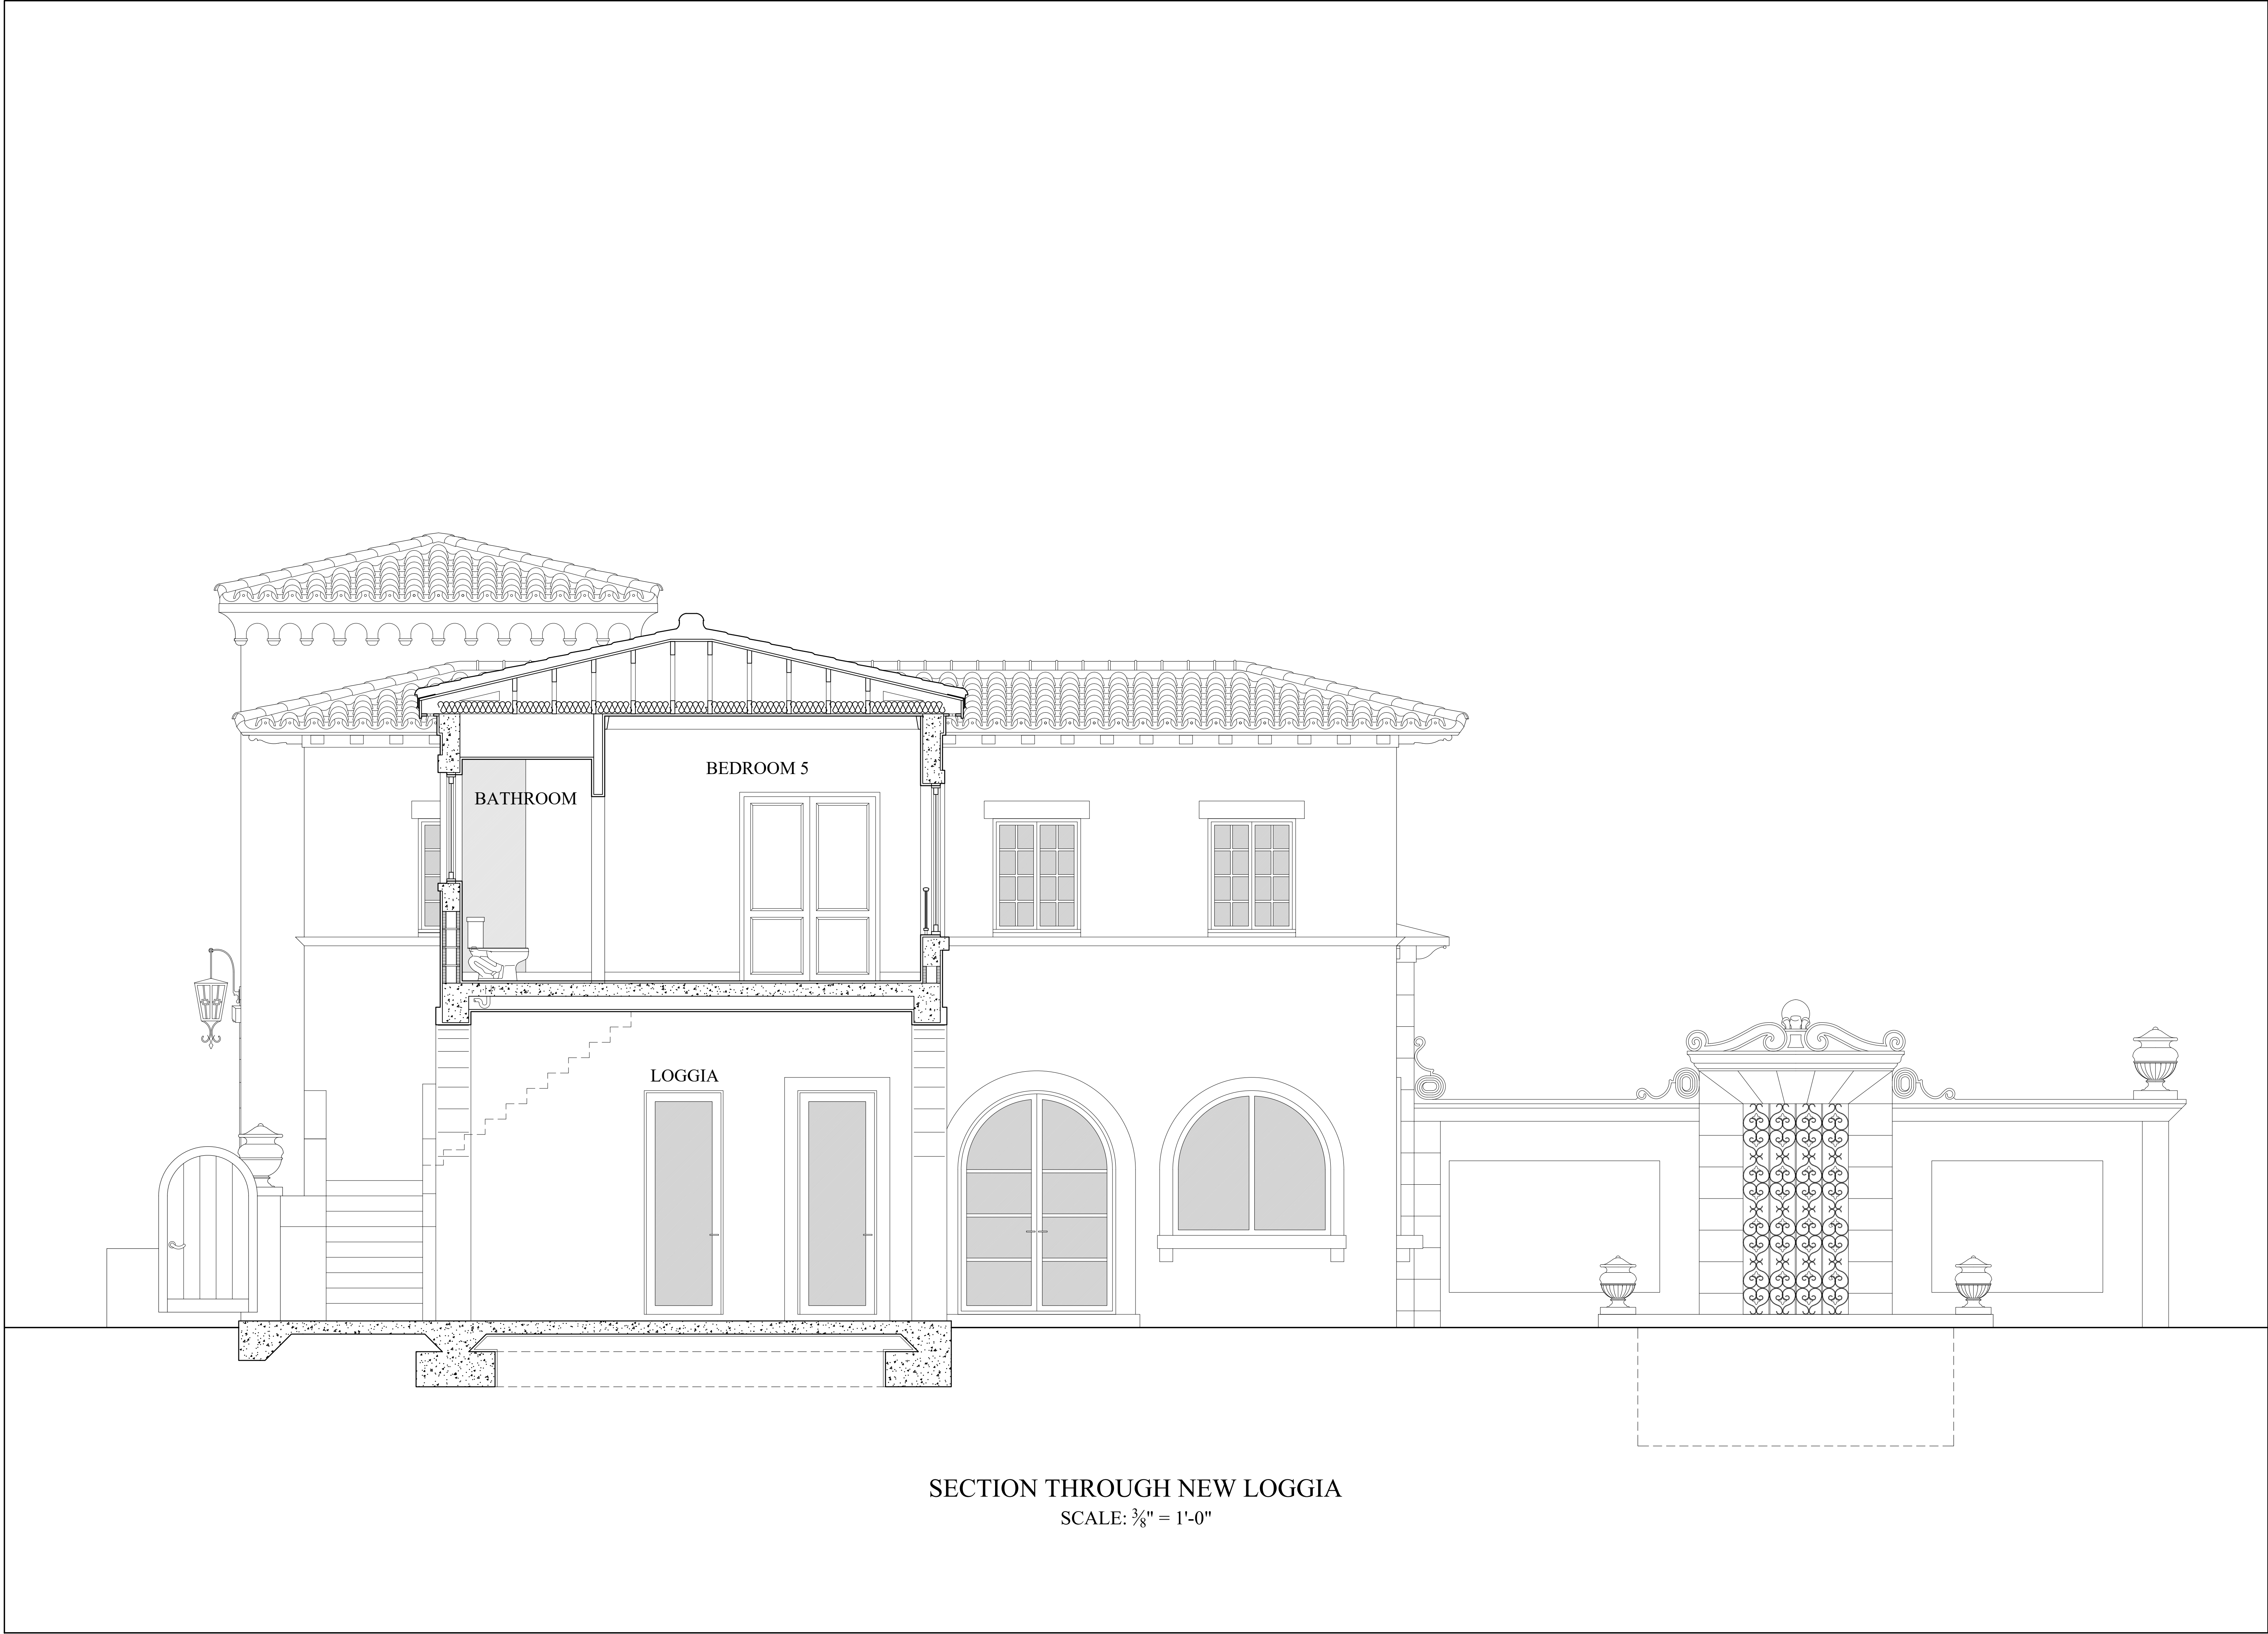

SECTION THROUGH NEW LOGGIA
SCALE: 3/8" = 1'-0"

REVISIONS			
MARK	DATE	DESCRIPTION	


SEGOVIA LOONEY RESIDENCE
RESTORATION & REMODELING
840 CORAL WAY, CORAL GABLES
TRELLIS CABARROCAS ARCHITECTS
Trellis - Architect - AR 95316
169 East Flagler Street Suite 1619, Miami, Florida | (305) 373-1960

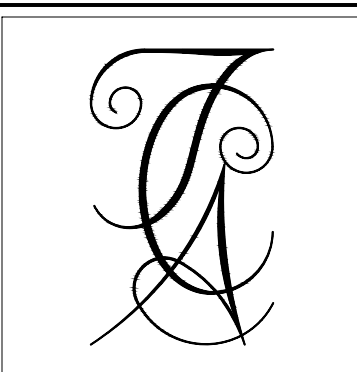

A301
SECTION


WEST ELEVATION

SCALE: 3/16" = 1'-0"

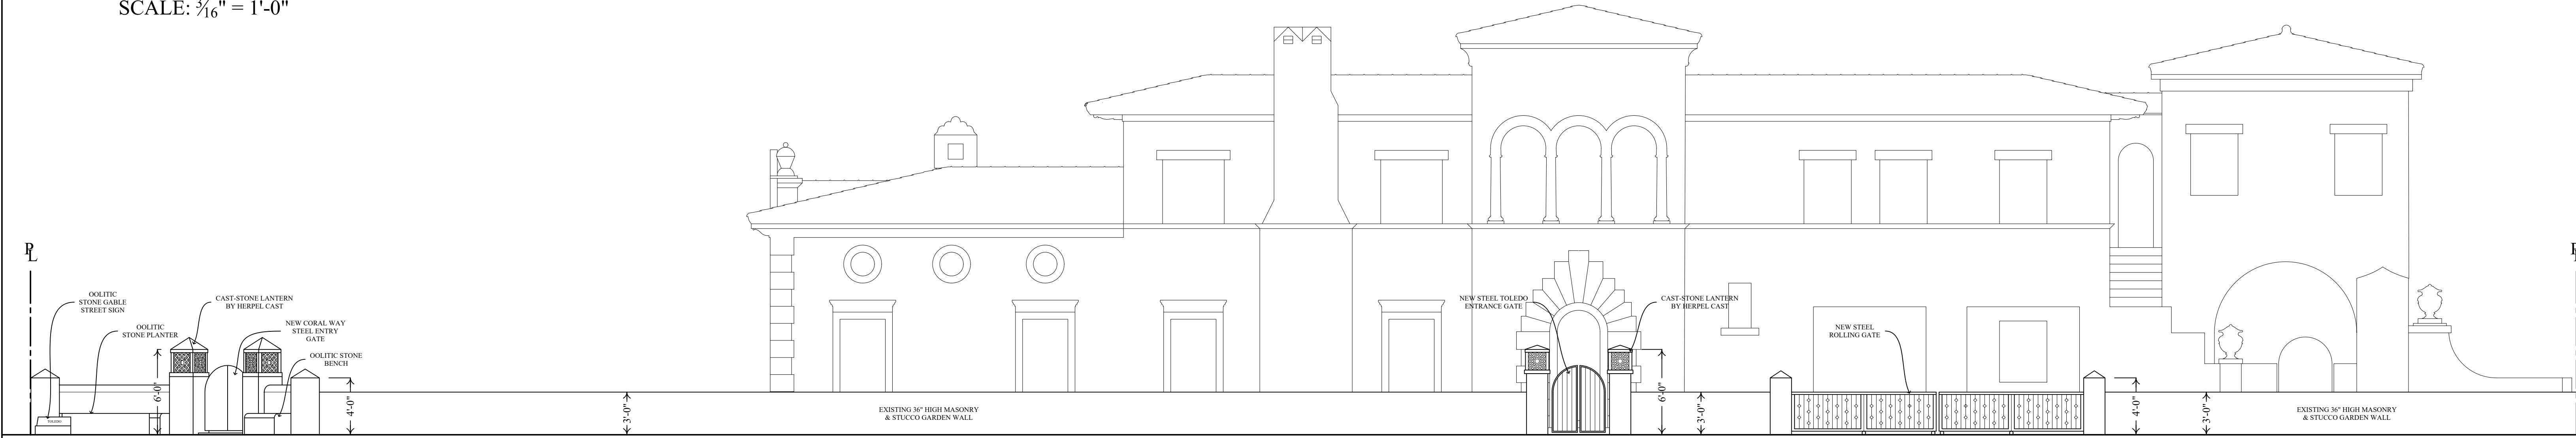


EAST ELEVATION

SCALE: 3/16" = 1'-0"

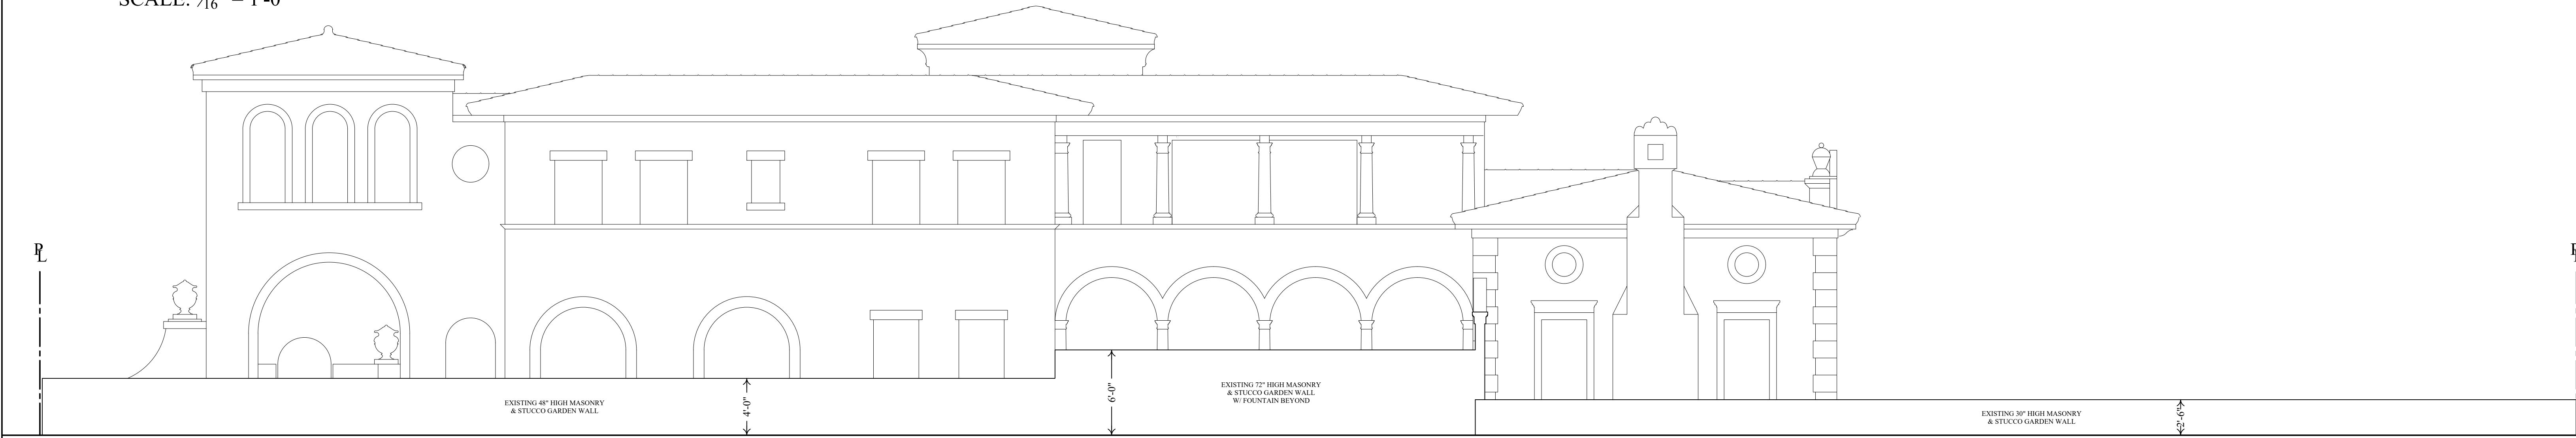


SOUTH ELEVATION

SCALE: 3/16" = 1'-0"

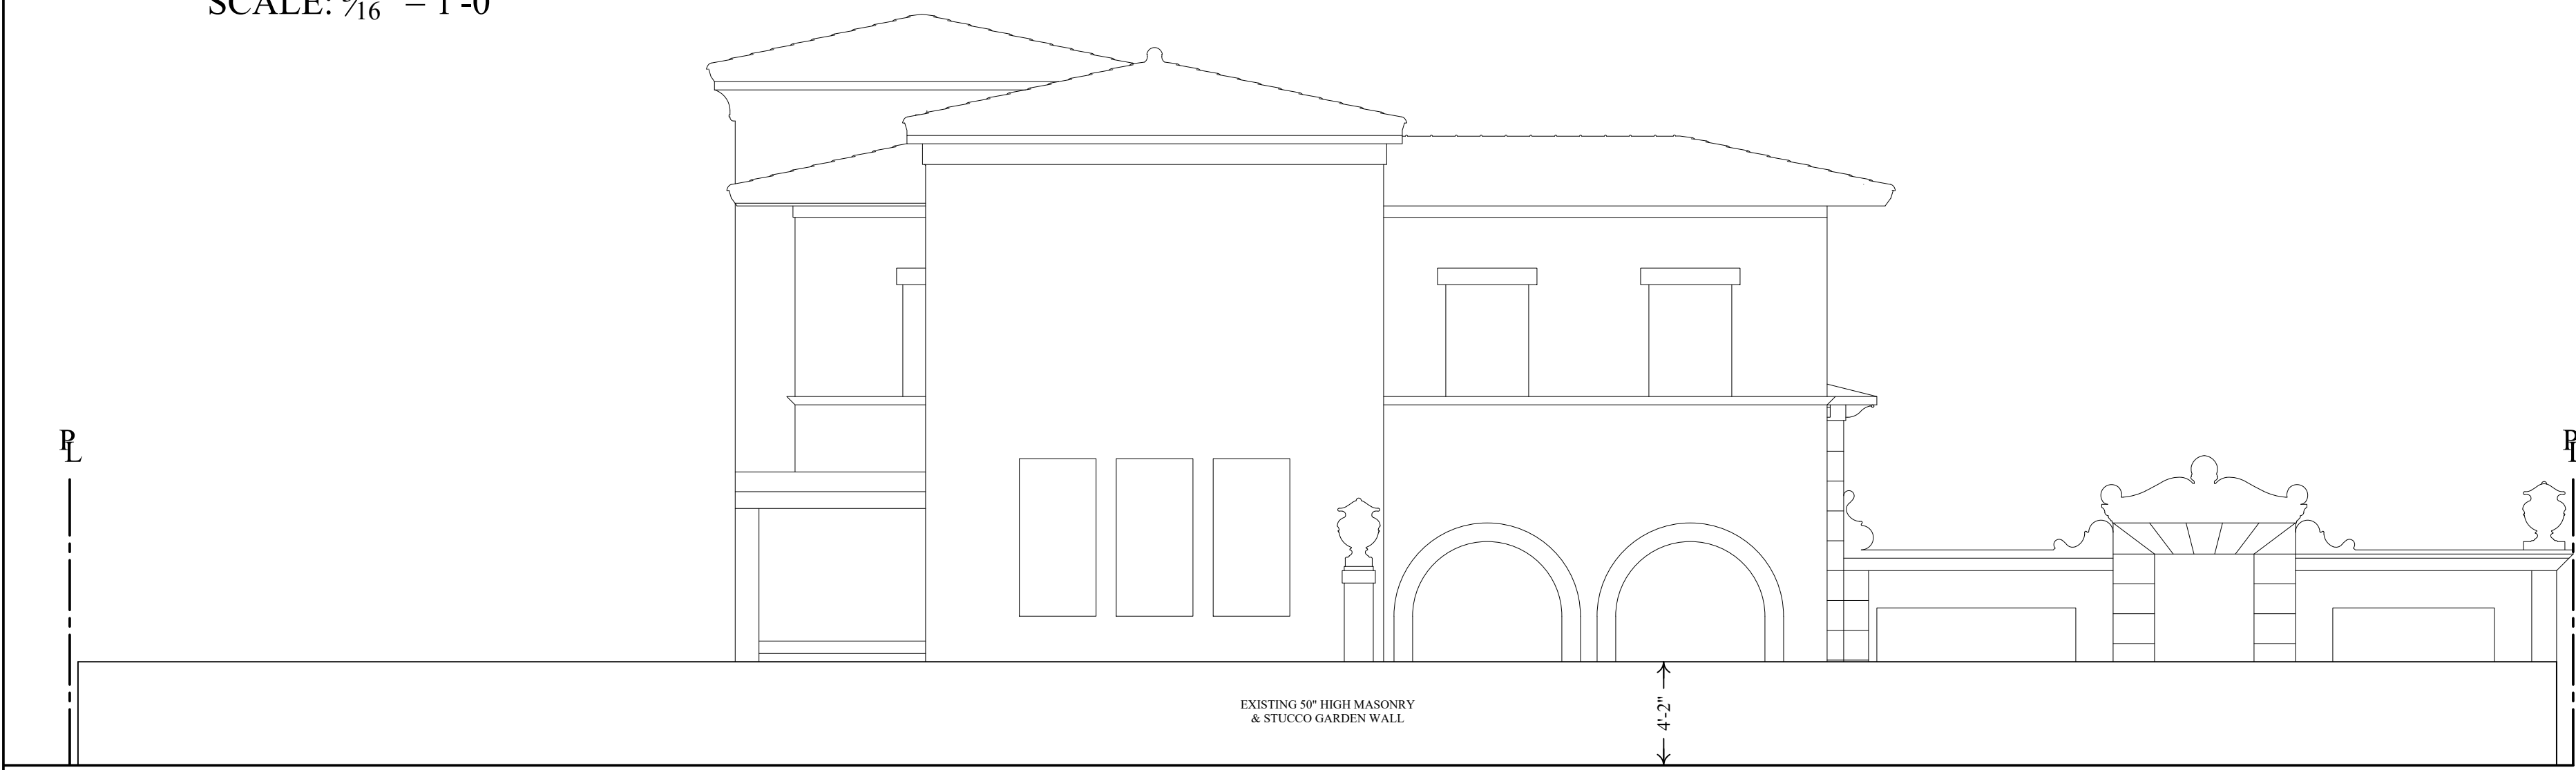

NORTH ELEVATION


SCALE: 3/16" = 1'-0"

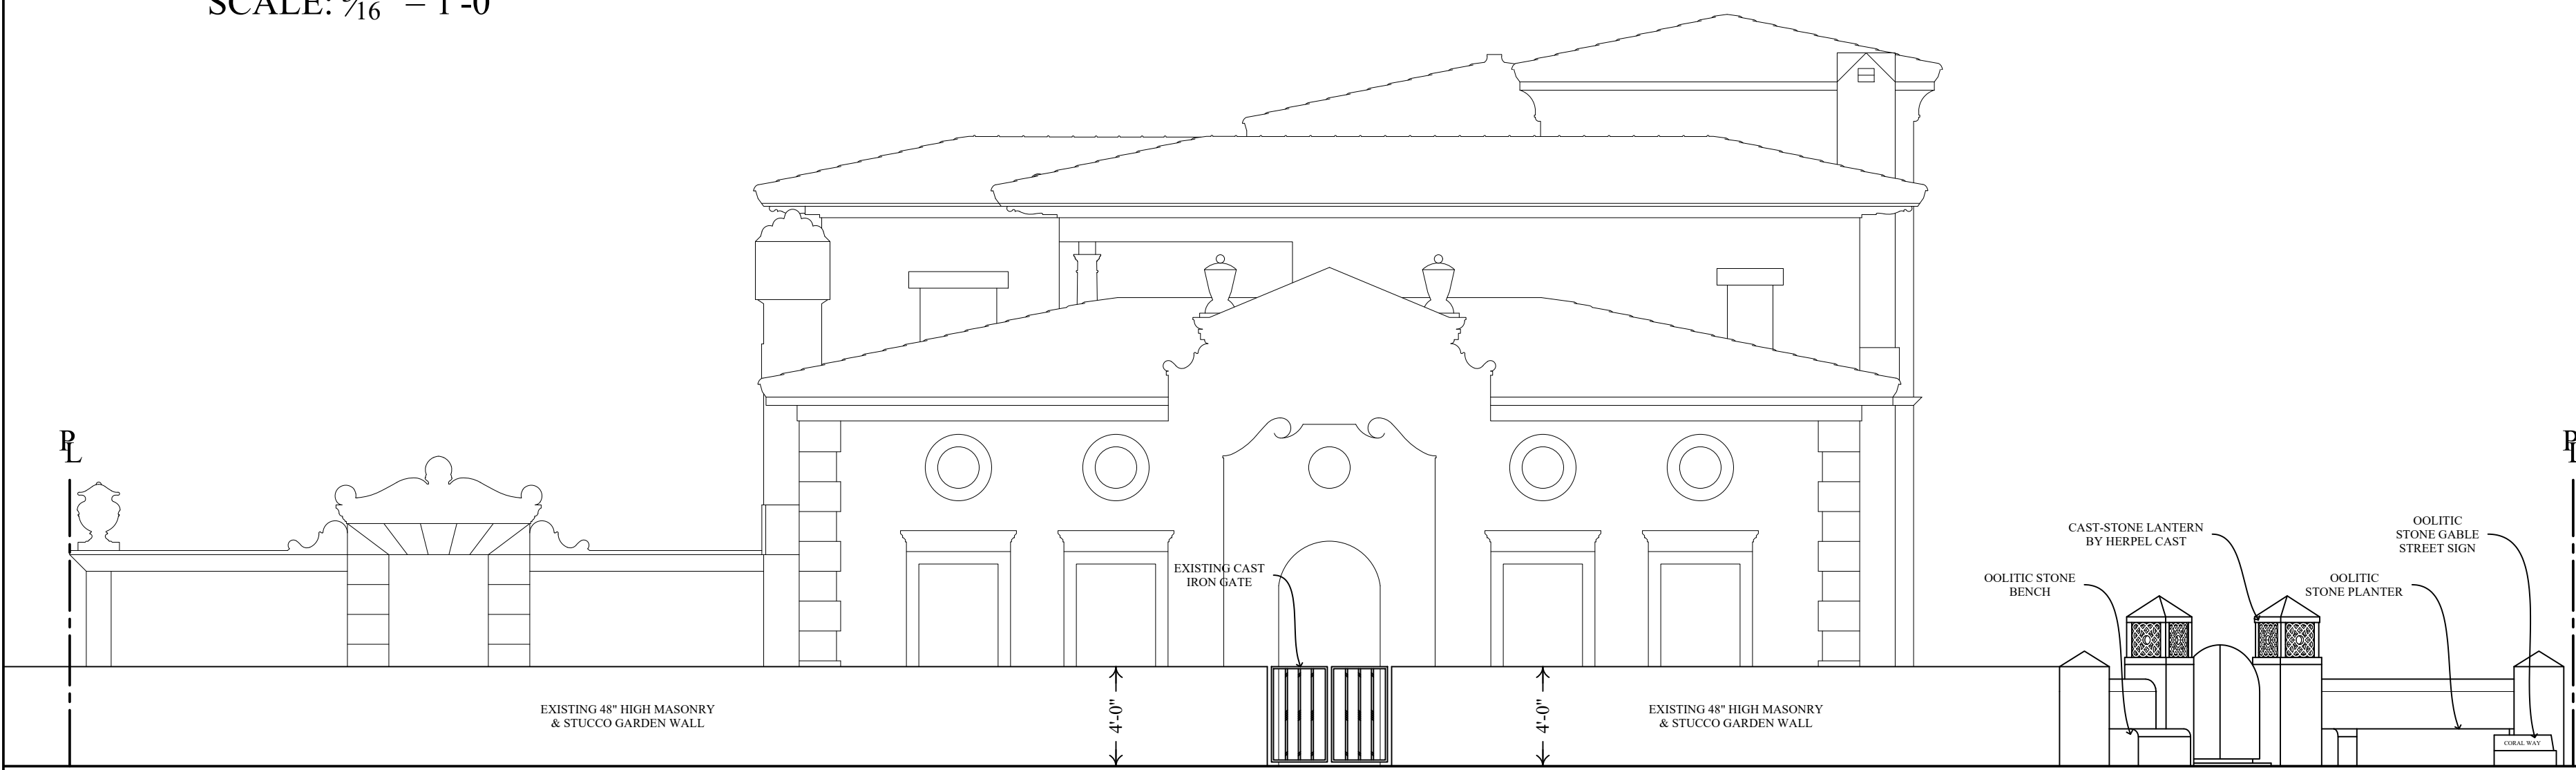

CORAL WAY & TOLEDO ENTRANCE

~ISOMETRIC~

SCALE: N.T.S.

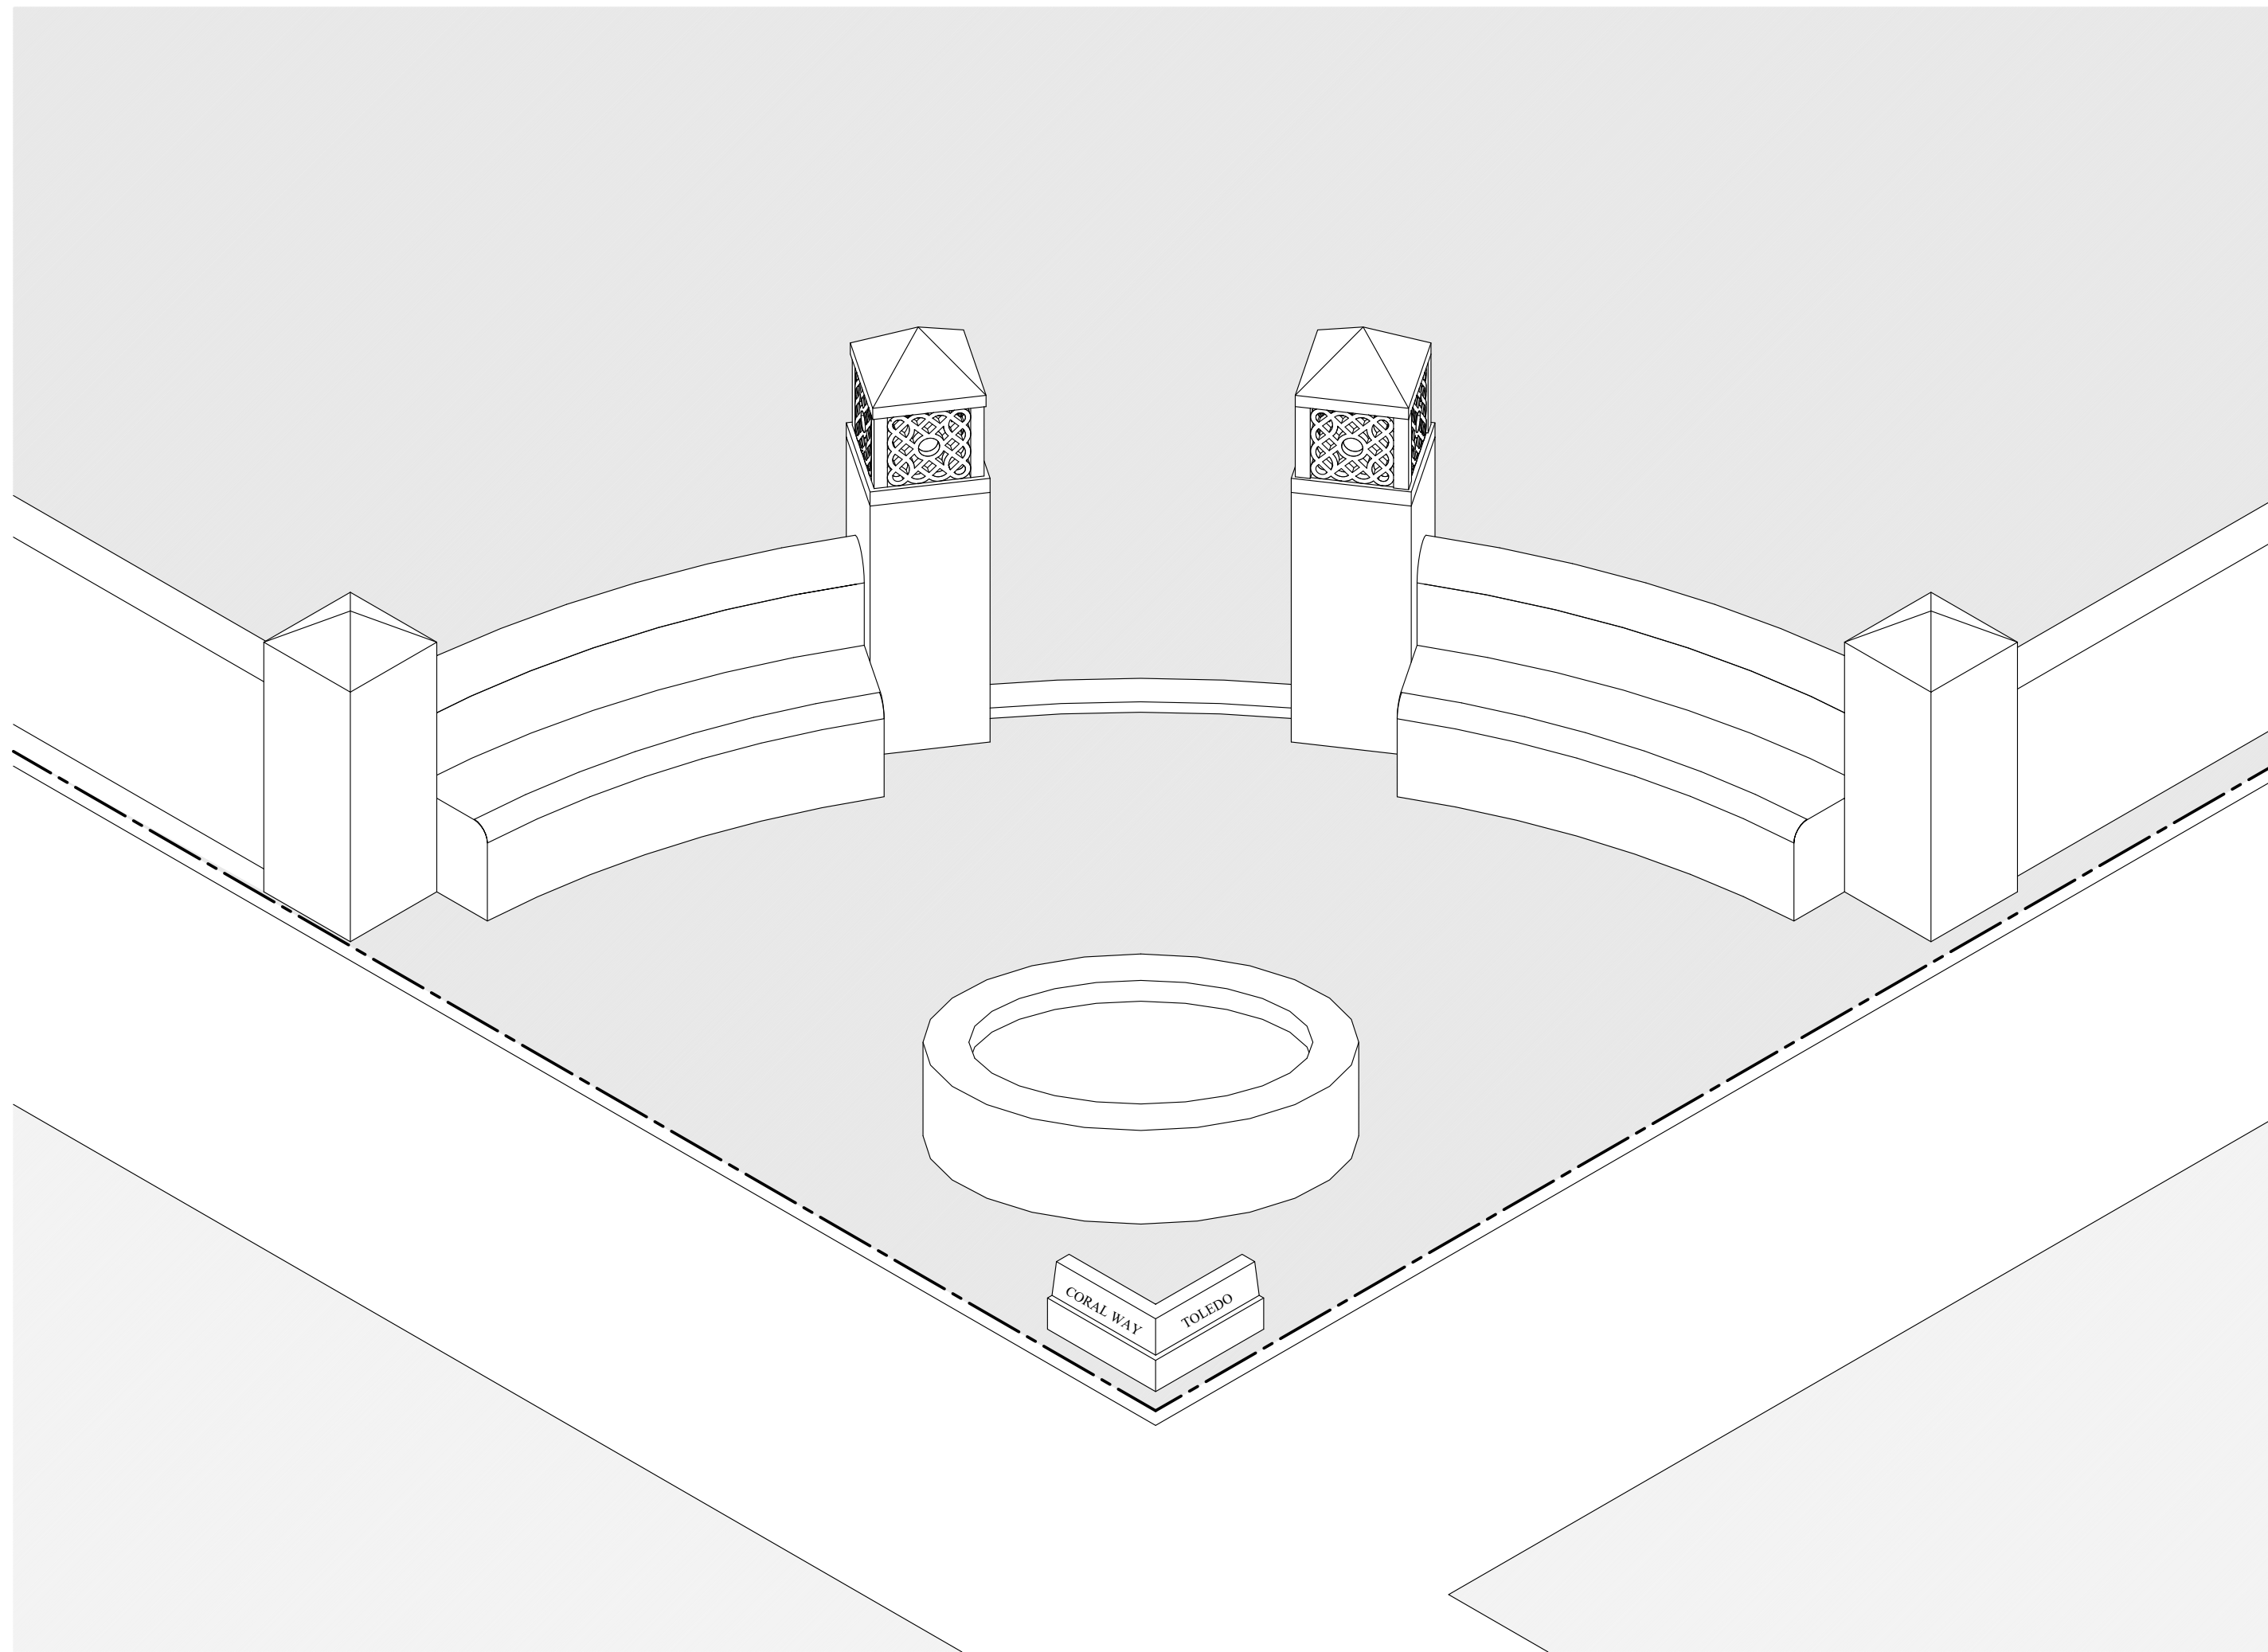

SEGOVIA LOONEY RESIDENCE
RESTORATION & REMODELING
840 CORAL WAY, CORAL GABLES

TRELLES CABARROCAS ARCHITECTS
Trelles - Architect - AR 95316
169 East Flagler Street Suite 1619, Miami, Florida | (305) 373-1960



A501
GARDEN
WALL
DETAILS

JULY 27, 2021

REVISIONS

MARK	DATE	DESCRIPTION