


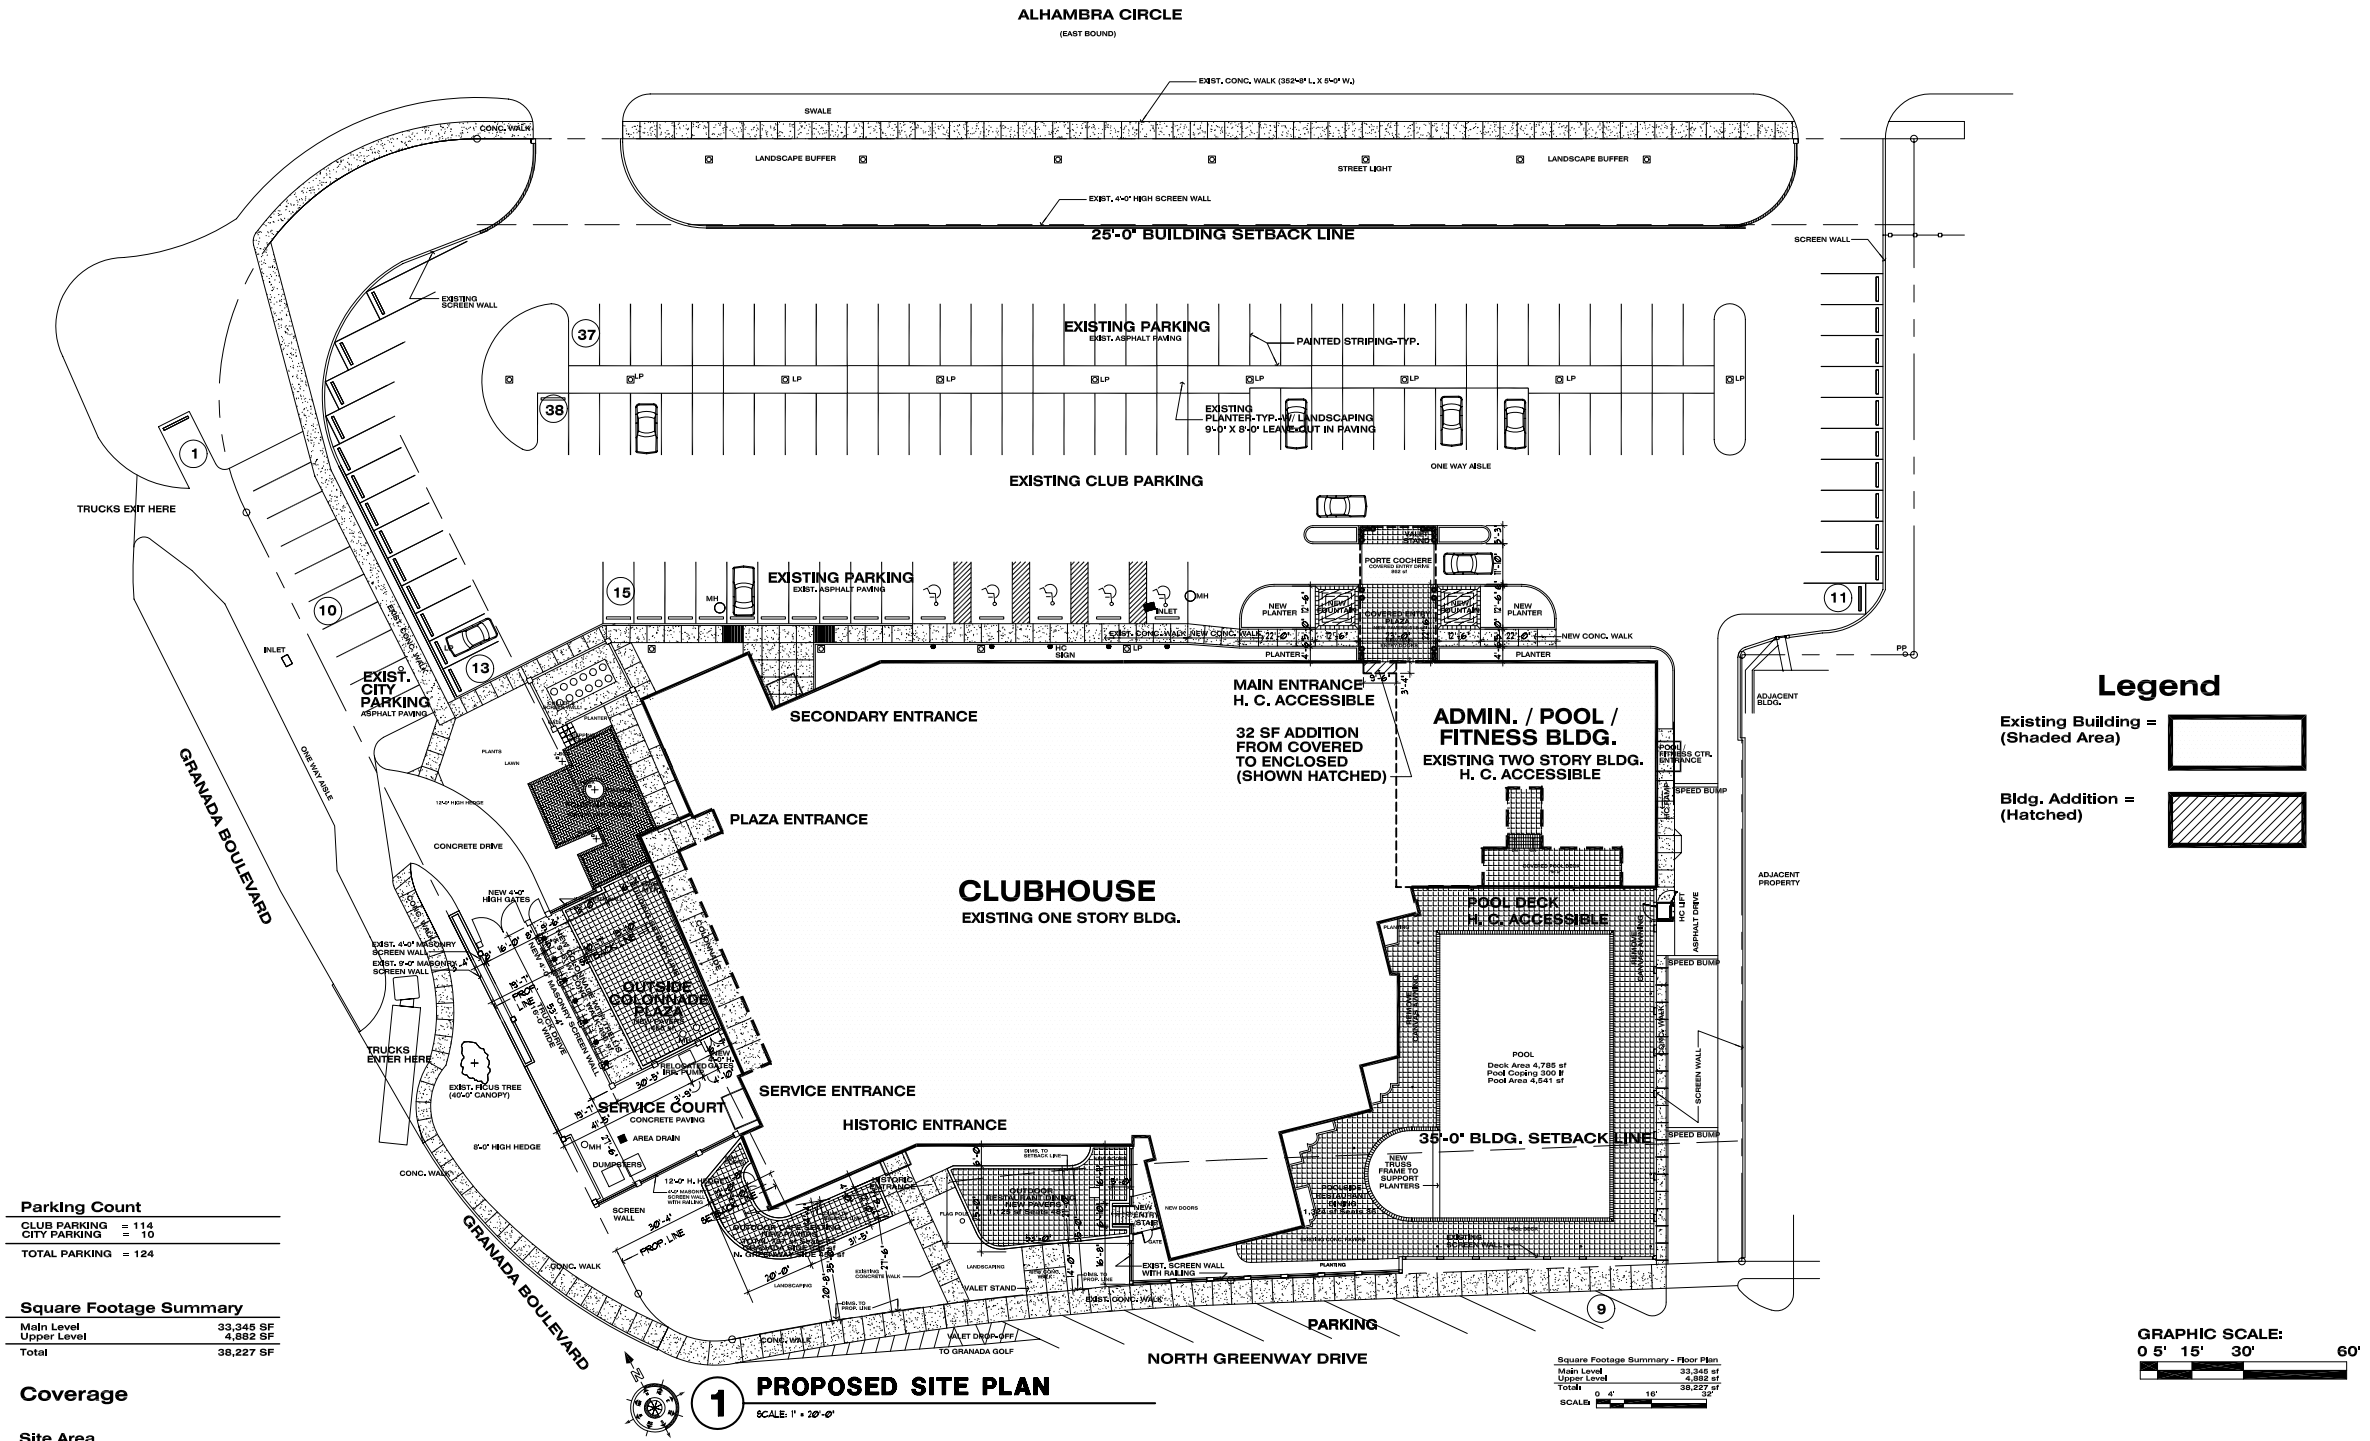

ONE WAY AISLE



POOL
 k Area 4,785 sf
 l Coping 300 lf
 l Area 4,541 sf

35'-0" BLDG. SETBACK LINE

NORTH GREENWAY DRIVE

Square Footage Summary - Floor Plan

Main Level	33,345 sf
Upper Level	4,882 sf
Total:	38,227 sf

0 4' 16' 32'

SCALE:

Dwg. No.
02

Additions and Alterations to:
The Country Club of Coral Gables
Coral Gables, Florida


Scheme A - Outside Seating Reduction
Proposed Main Level Floor Site Plan
 Scale 3/32" = 1'-0" September 30, 2009

CLUB DESIGN THAT WORKS

ARCHITECTURE
INTERIOR DESIGN
MASTER PLANNING
FOOD SERVICE PLANNING

1520 W. AIRPORT FREEWAY
SUITE 200
IRVING, TEXAS 75062
TEL: (972) 253-3583
FAX: (972) 253-3583
WWW.CCICLUBDESIGN.COM



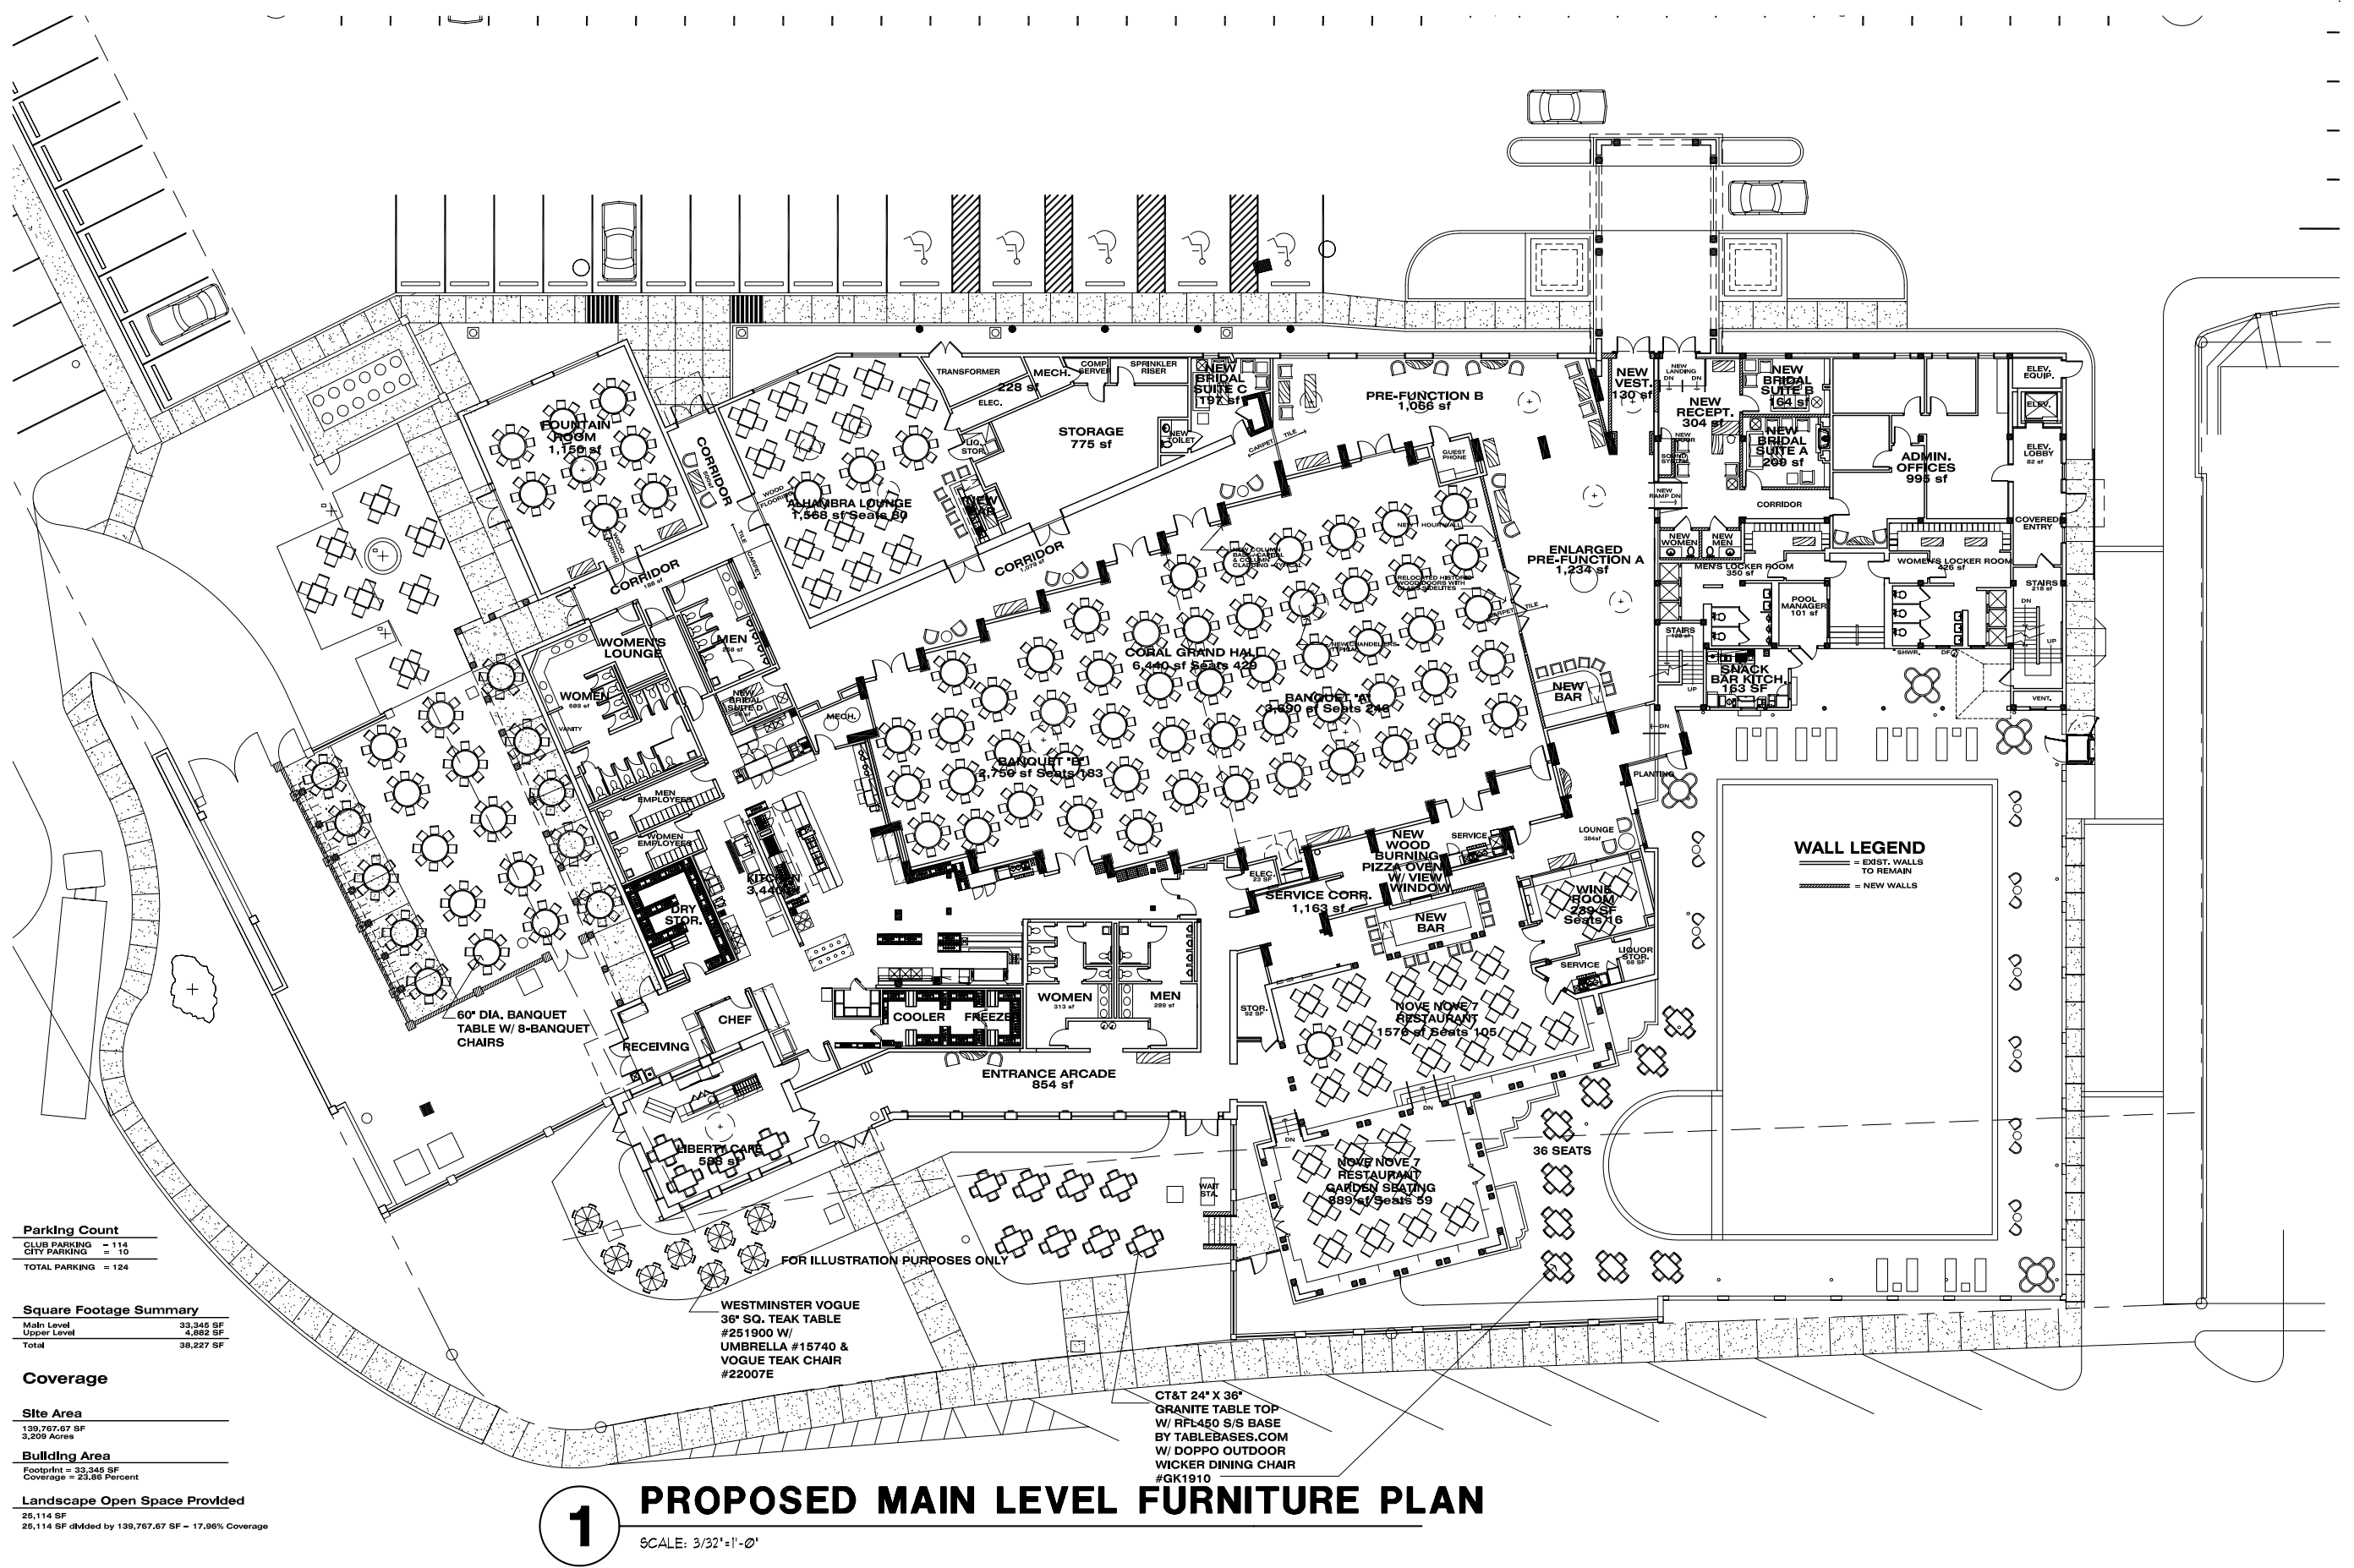

CLUB DESIGN THAT WORKS

ARCHITECTURE
INTERIOR DESIGN
MASTER PLANNING
FOOD SERVICE PLANNING

1520 W. AIRPORT FREEWAY
SUITE 200
IRVING, TEXAS 75062
TEL: (972) 253-3583
FAX: (972) 253-3583
WWW.CCICLUBDESIGN.COM


Scheme A - Outside Seating Reduction Proposed Main Level Furniture Plan

Scale 3/32" = 1'-0"

September 30, 2009

Additions and Alterations to:
The Country Club of Coral Gables
Coral Gables, Florida

Dwg. No.
03F

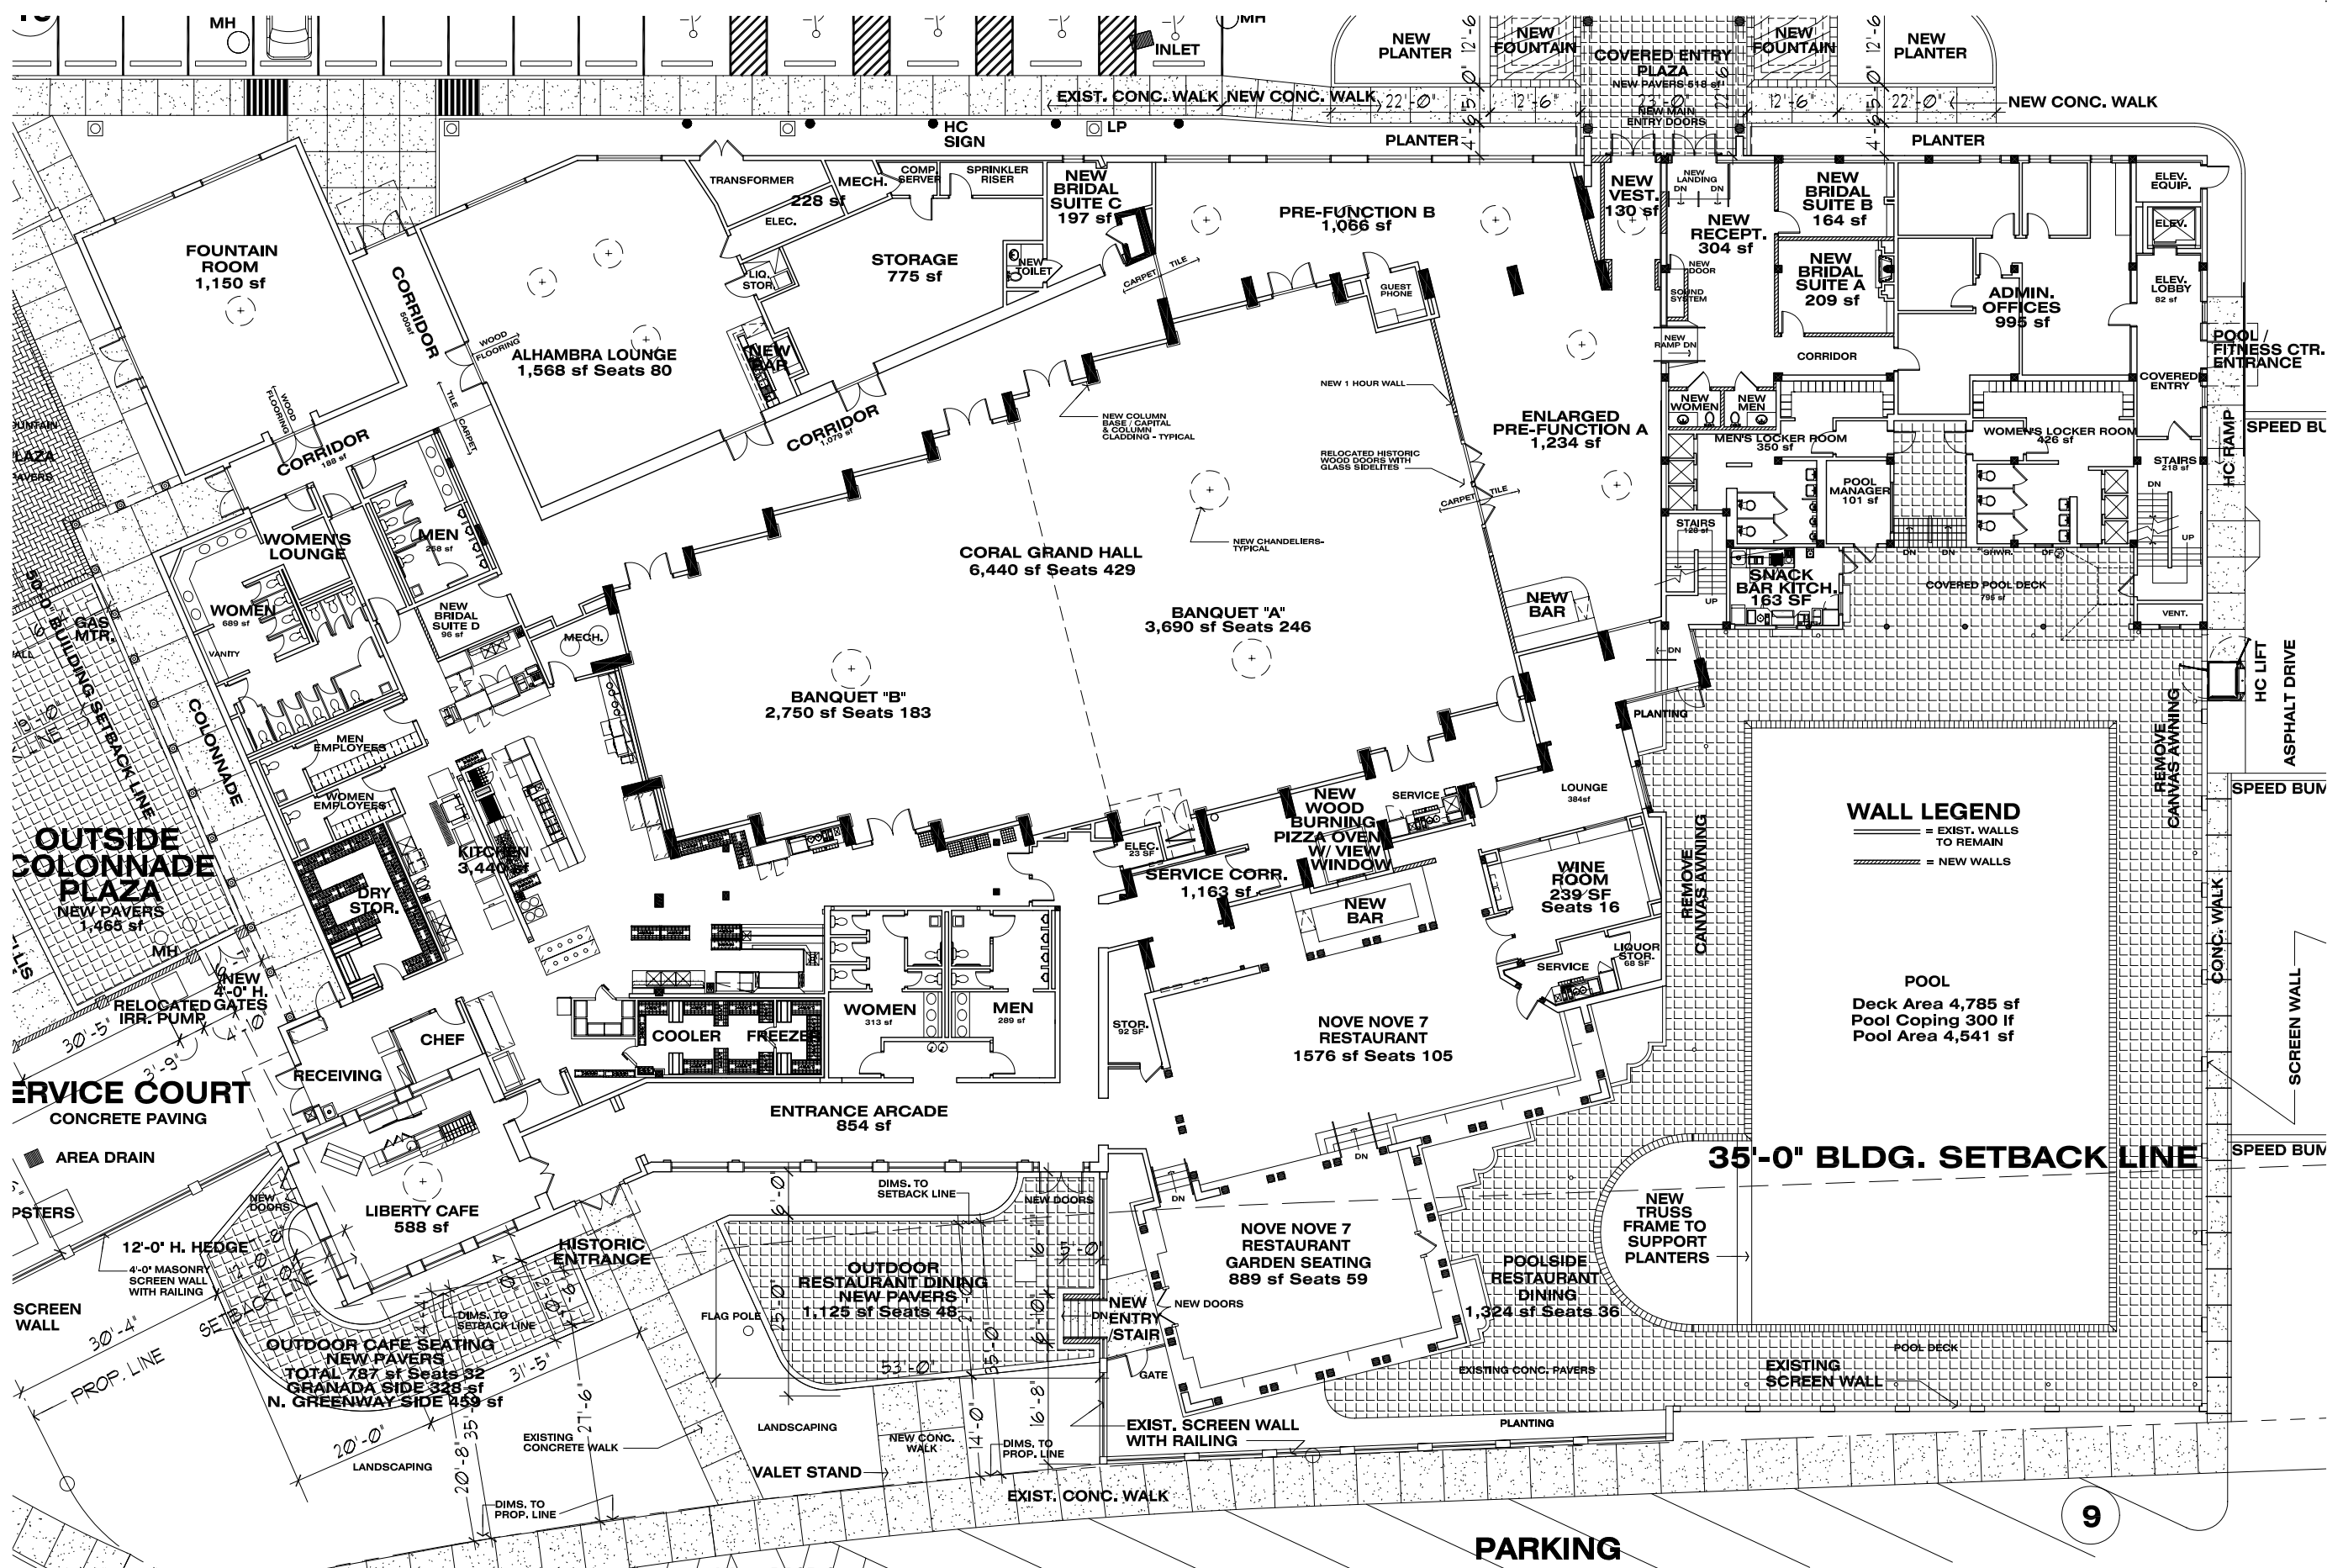



SQUARE POTS BY
OLD TOWN FIBERGLASS
(SEE PLAN FOR LOCATIONS
AND SPECIFICATIONS)

LANDSCAPE LIST			
QUANTITY	KEY	BOTANICAL / COMMON NAME	DESCRIPTION
70	AC	Allamanda cathartica "Henderson Dwarf" DWARF ALLAMANDA	18" ht. X 18" spr. 3 gal.
91	AG	Arsech glabra ORNAMENTAL PEANUT	12" ht. X 12" spr. 1 gal., 15" o.a.
2	AI	Alcantarea Imperialis RED IMPERIAL BROMELIAD	30" ht. X 30" spr. 14" POT
7	BG	Bougainvillea "Barbara Karst" PINK BOUGAINVILLEA	3" TRELLIS 3 gal.
84	CE	Conocarpus erectus GREEN BUTTONWOOD	20" ht. X 24" spr. 3 gal.
7	CF	Cassia fistula GOLDEN SHOWER TREE	12" ht. X 5" spr. 1 g.
59	CG	Clusia guttifer SMALL LEAF CLUSIA	36" ht. X 24" spr. 7 gal.
44	CM	Carlissa macrocarpa DWARF NATAL PLUM	24" ht. X 24" spr. 3 gal.
15	DG	Duranta erecta "Gold Mound" BRIGHT GREEN DEW DROP	18" ht. X 18" spr. 3 gal.
78	DT	Dianella tasmanica "Variegata" VARIEGATED FLAX LILY	1 gallon full
199	EM	Euphorbia milii "Short and Sweet" DWARF CROWN OF THORNS	18" ht. X 18" spr. 3 gal.
13	EU	Eugenia spp. CONE TOPIARY	4' o. a. ht. 3 gal. cone
152	FM	Ficus microcarpa "Green Island" GREEN ISLAND FICUS	18" ht. X 18" spr. 3 gal.
40	IC	Ipomoea batatas "Margarita" BRIGHT GREEN SWEET POTATO	1 gallon full
90	IT	Ixora taiwanese DWARF IKORA	18" ht. X 18" spr. 3 gal.
32	IV	Ilex vomitoria DWARF YAU-PON HOLLY	15" ht. X 15" spr. 3 gal.
66	JB	Justicia brandegeana 'Red' SHRIMP PLANT	18" ht. X 18" spr. 3 gal.
1	JL	Jatropha integririma PEREGRINA	6" o. a. ht. 20 gal.
250	NE	Nephrolepis exaltata BOSTON FERN	24"ht. x 24" spr. 3 gal.
178	PL	Pentas lanceolata 'New Look Red' DWARF PENTAS	1 gallon full
2	RE	Roystonea elata ROYAL PALM	8' GW, 22" O.A. F.G.
216	SP	Spathoglottis plicata GROUND ORCHIDS	18" ht. X 18" spr. 3 gal.
15	SR	Serenoa repens SAW PALMETTO	24" ht. X 24" spr. 3 gal.
70	TD	Tripsacum floridanum DWARF FAKAHATCHEE GRASS	30" ht. X 24" spr. 3 gal.
2	WB	Wodyetia bifurcata FOXTAIL PALM	16" ht. o.a. F.G.
AS REQ'D	LAWN	Stenotaphrum secundatum ST. AUGUSTINE GRASS	Solid Even Sod



PROPOSED LANDSCAPE PLAN

SCALE: 1" = 20'-0"

Scheme A - Outdoor Seating Reduction Proposed Landscape Plan

Additions and Alterations to:
The Country Club of Coral Gables
 Coral Gables, Florida

Dwg. No.
LS-1