

HERSMAN RESIDENCE

530 TIVOLI AVE. CORAL GABLES, FL. 33143

PRELIMINARY SUBMITTAL

CORAL GABLES BOARD OF ARCHITECTS


PASCUAL PEREZ KILIDDJIAN STARR

& ASSOCIATES

[illegible]

This Document is not full and complete without all Sheets, Containing a total of (2) Sheets

SHEET NO. :

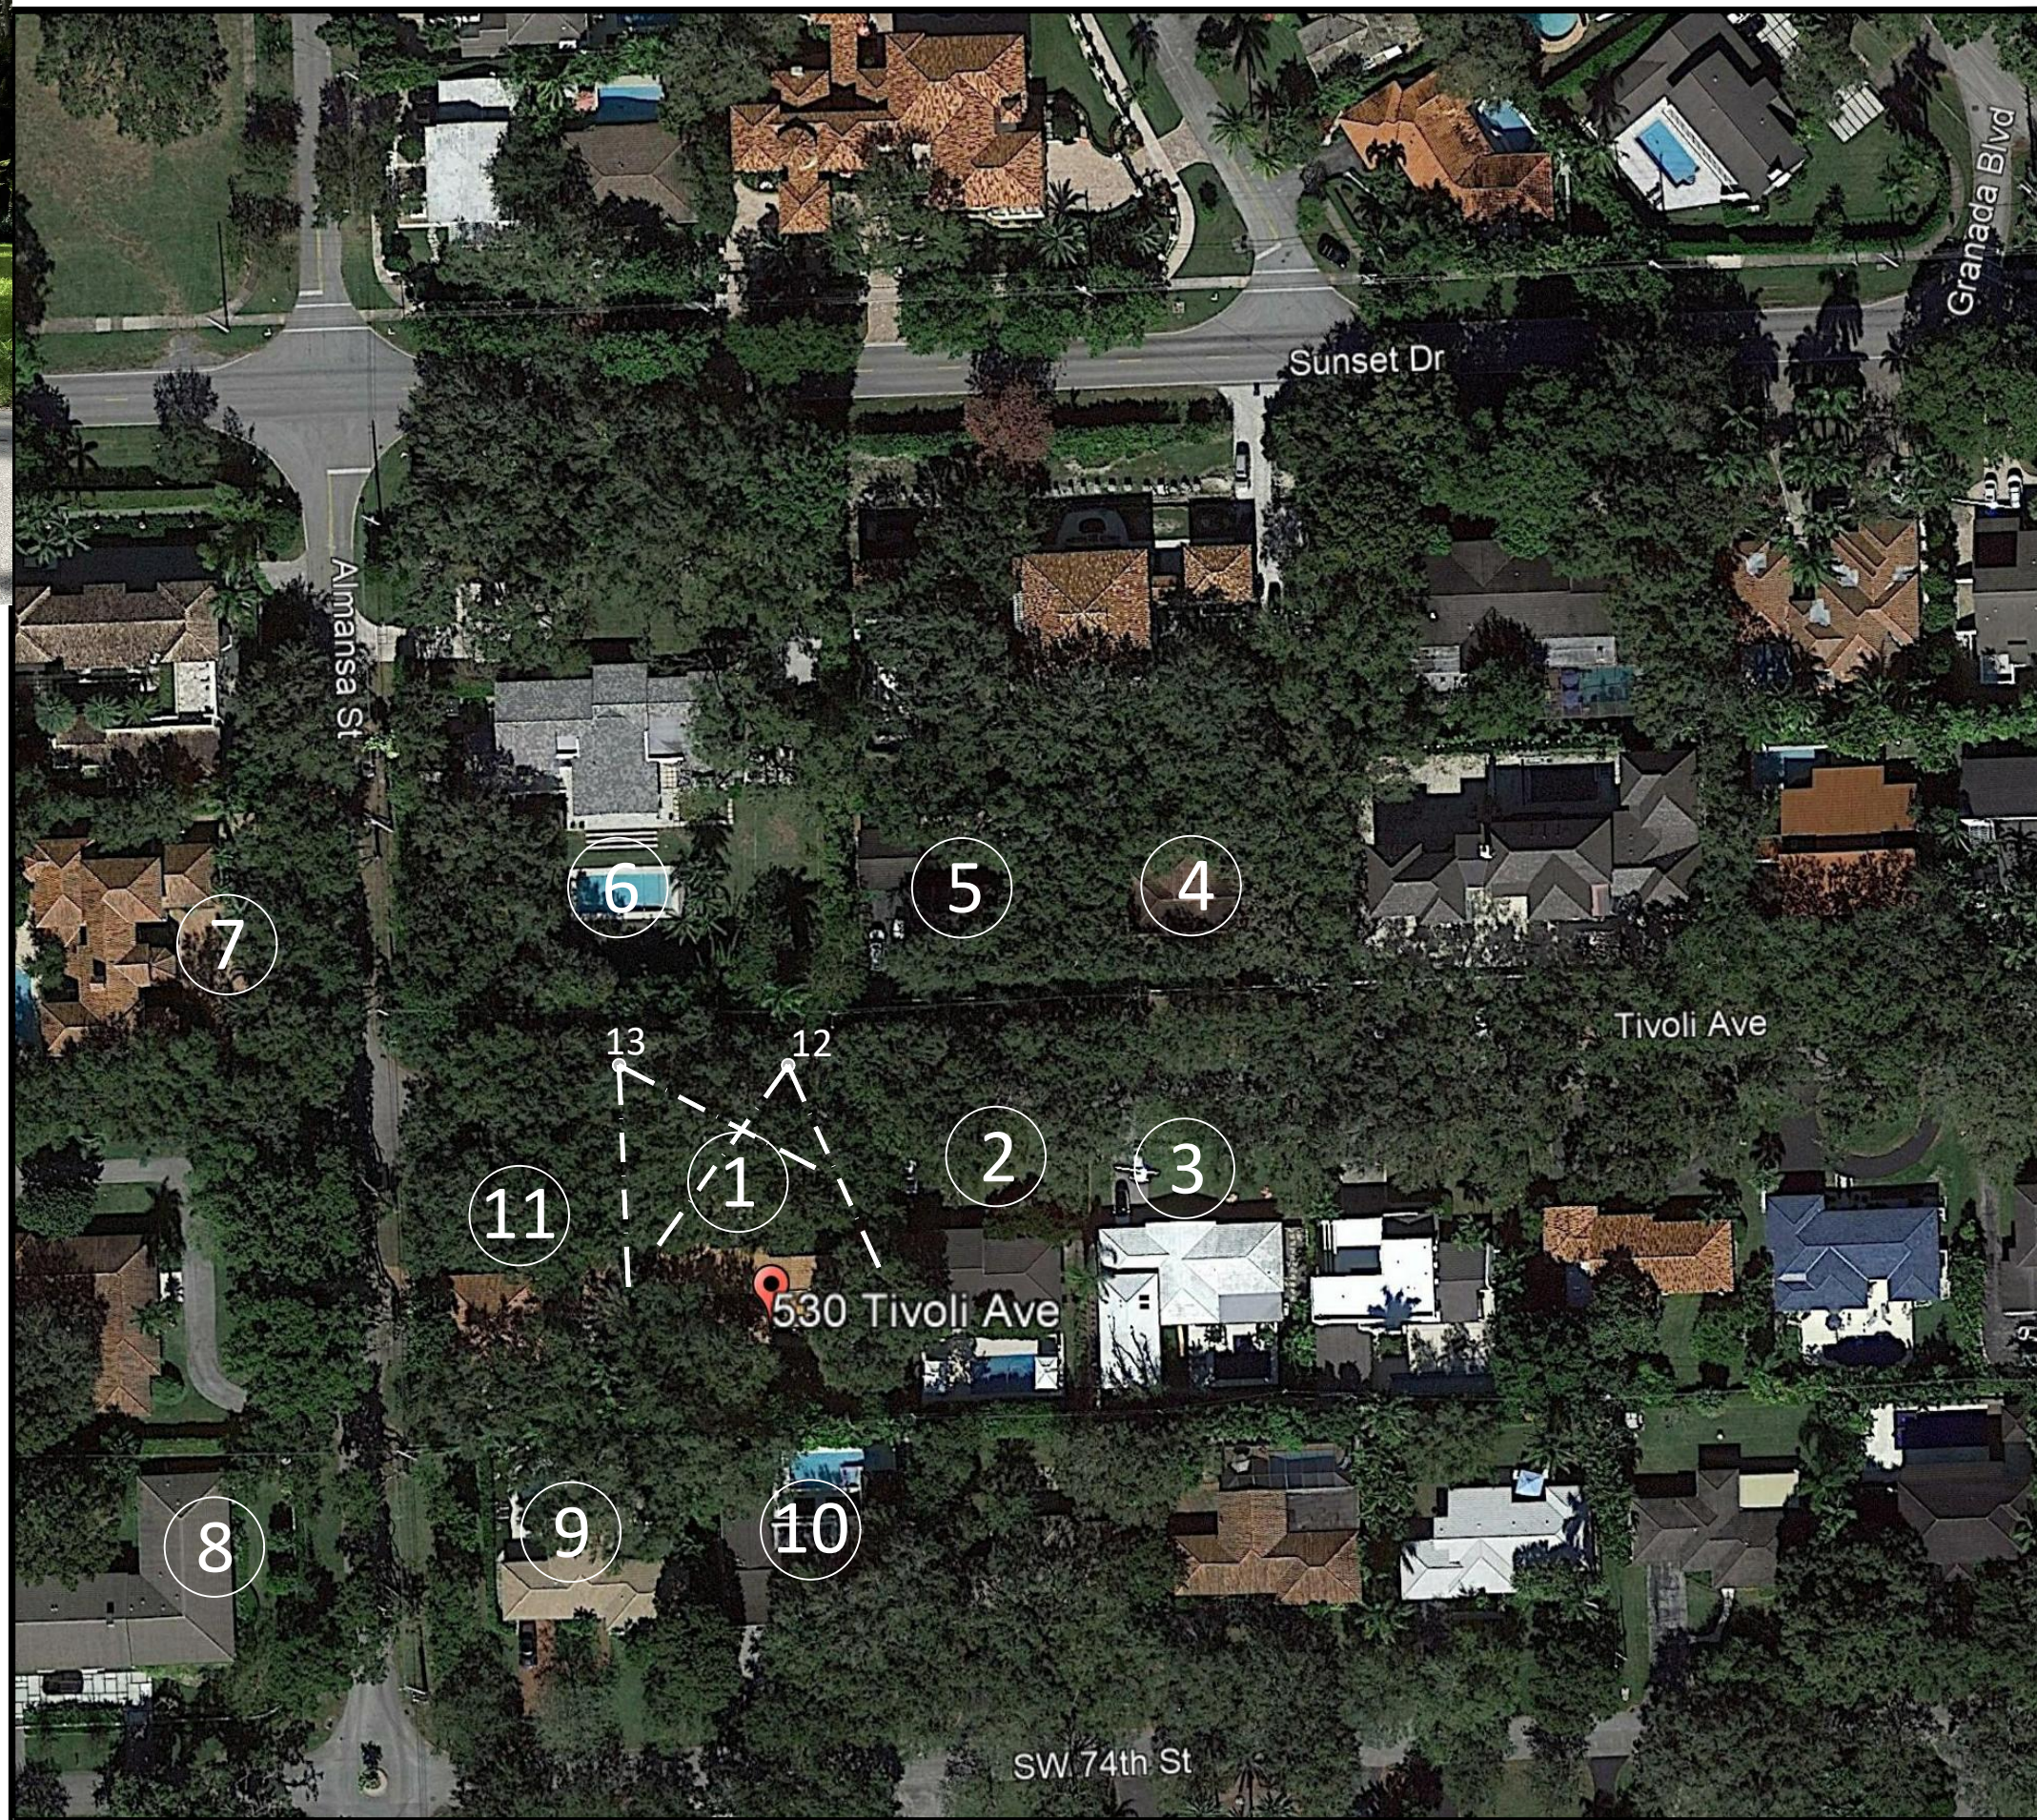

ALMANSA ST

TIVOLI AVE

PASCUAL
PEREZ
KILIDDJIAN
STARR

& ASSOCIATES
ARCHITECTS - PLANNERS
LICENSE # AA 26001357

EDGARDO PEREZ, AIA
LICENSE No.: AR 0015394
MARIO P. PASCUAL, AIA
LICENSE No.: AR 0008254
PETER KILIDDJIAN, RA
LICENSE No.: AR 0093067

AT THE BEACON CENTER
1300 NW 84th AVENUE
DORAL, FLORIDA 33126
TELEPHONE: (305) 592-1363
FACSIMILE: (305) 592-6865
<http://www.ppkarch.com>

COPYRIGHT © PASCUAL PEREZ, KILIDDJIAN
& ASSOCIATES, ARCHITECTS - PLANNERS
The architectural design and detail drawings
of this building and/or overall project are the
legal property of, and all rights are reserved
by the architects. Their use for reproduction,
construction or distribution is prohibited unless
authorized in writing by the architect.

REVISIONS:

OWNER:

RESIDENCE FOR
MR.&MRS. HERSMAN
530 TIVOLI AVE. CORAL GABLES, FL, 33143

SEAL:

CONTEXT STUDY

DATE :
SCALE : AS SHOWN
DRAWN : ID
CHECK BY: PK
JOB NO.:

P-0

SHEET NO.:



PASCUAL
PEREZ
KILIDDJIAN
STARR

& ASSOCIATES
ARCHITECTS - PLANNERS
LICENSE # AA 26001357

EDGARDO PEREZ , AIA
LICENSE No. : AR 0015394
MARIO P. PASCUAL , AIA
LICENSE No. : AR 0008254
PETER KILIDDJIAN, R.A
LICENSE No. : AR 0093067

AT THE BEACON CENTER
1300 NW 84th AVENUE
DORAL, FLORIDA 33126
TELEPHONE : (305) 592-1363
FACSIMILE : (305) 592-6865
<http://www.ppkarch.com>

COPYRIGHT © PASCUAL PEREZ KILIDDJIAN
& ASSOCIATES, ARCHITECTS - PLANNERS
The architectural design and detail drawings
of this building and/or overall project are the
legal property of and all rights are reserved
by the Architects. Their use for reproduction,
construction or distribution in printed or other
medium is prohibited without the written
authorization in writing by the Architects.

REVISIONS:

2. BOA COMMENTS 12-06-21

OWNER:

RESIDENCE FOR
MR.&MRS. HERSMAN
530 TIVOLI AVE. CORAL GABLES, FL, 33143

SEAL:

STREET PERSPECTIVE

DATE :
SCALE : AS SHOWN
DRAWN : ID
CHECK BY: PK
JOB NO. :

P-1

SHEET NO. :



PASCUAL
PEREZ
KILIDDJIAN
STARR

& ASSOCIATES
ARCHITECTS • PLANNERS
LICENSE # AA 26001357

EDGARDO PEREZ , AIA
LICENSE No. : AR 0015394
MARIO P. PASCUAL , AIA
LICENSE No. : AR 0008254
PETER KILIDDJIAN, R.A
LICENSE No. : AR 0093067

AT THE BEACON CENTER
1300 NW 84th AVENUE
DORAL, FLORIDA 33126
TELEPHONE : (305) 592-1363
FACSIMILE : (305) 592-6865
<http://www.ppkarch.com>

COPYRIGHT © PASCUAL PEREZ KILIDDJIAN
& ASSOCIATES, ARCHITECTS • PLANNERS
The architectural design and civil drawings
of this building and/or overall project are the
legal property of and all rights are reserved
by the Architects. Their use for reproduction,
construction or distribution is prohibited unless
authorized in writing by the Architects.

REVISIONS:

2. BOA COMMENTS 12-06-21

OWNER:

RESIDENCE FOR
MR.&MRS. HERSMAN
530 TIVOLI AVE. CORAL GABLES, FL, 33143

SEAL:

ENTRANCE PERSPECTIVE

DATE :
SCALE : AS SHOWN
DRAWN : ID
CHECK BY: PK
JOB NO. :

P-2

SHEET NO. :



PASCUAL
PEREZ
KILIDDJIAN
STARR

& ASSOCIATES
ARCHITECTS • PLANNERS
LICENSE # AA 26001357

EDGARDO PEREZ , AIA
LICENSE No. : AR 0015394
MARIO P. PASCUAL , AIA
LICENSE No. : AR 0008254
PETER KILIDDJIAN, R.A
LICENSE No. : AR 0093067

AT THE BEACON CENTER
1300 NW 84th AVENUE
DORAL, FLORIDA 33126
TELEPHONE : (305) 592-1363
FACSIMILE : (305) 592-6865
<http://www.ppkarch.com>

COPYRIGHT © PASCUAL PEREZ KILIDDJIAN
& ASSOCIATES, ARCHITECTS • PLANNERS
The architectural design and civil drawings
of this building and/or overall project are the
legal property of and all rights are reserved
by the Architects. Their use for reproduction,
construction or distribution is prohibited unless
authorized in writing by the Architects.

REVISIONS:

OWNER:

RESIDENCE FOR
MR.&MRS. HERSMAN
530 TIVOLI AVE. CORAL GABLES, FL, 33143

SEAL:

REAR PERSPECTIVE

DATE :
SCALE : AS SHOWN
DRAWN : ID
CHECK BY: PK
JOB NO. :

P-3

SHEET NO. :



PASCUAL
PEREZ
KILIDDJIAN
STARR

& ASSOCIATES
ARCHITECTS • PLANNERS
LICENSE # AA 26001357

EDGARDO PEREZ , AIA
LICENSE No. : AR 0015394
MARIO P. PASCUAL , AIA
LICENSE No. : AR 0008254
PETER KILIDDJIAN, RA
LICENSE No. : AR 0093067

AT THE BEACON CENTER
1300 NW 84th AVENUE
DORAL, FLORIDA 33126
TELEPHONE : (305) 592-1363
FACSIMILE : (305) 592-6865
<http://www.ppkarch.com>

COPYRIGHT © PASCUAL PEREZ, KILIDDJIAN & ASSOCIATES, ARCHITECTS • PLANNERS
The architectural design and detail drawings of this building and/or overall project are the legal property of, and all rights are reserved by, the Architects. Their use for reproduction, construction or distribution is prohibited unless authorized in writing by the Architects.

REVISIONS:

OWNER:

RESIDENCE FOR
MR.&MRS. HERSMAN
530 TIVOLI AVE. CORAL GABLES, FL, 33143


SEAL:

REAR PERSPECTIVE

DATE :
SCALE : AS SHOWN
DRAWN : ID
CHECK BY: PK
JOB NO. :

P-4

SHEET NO. :

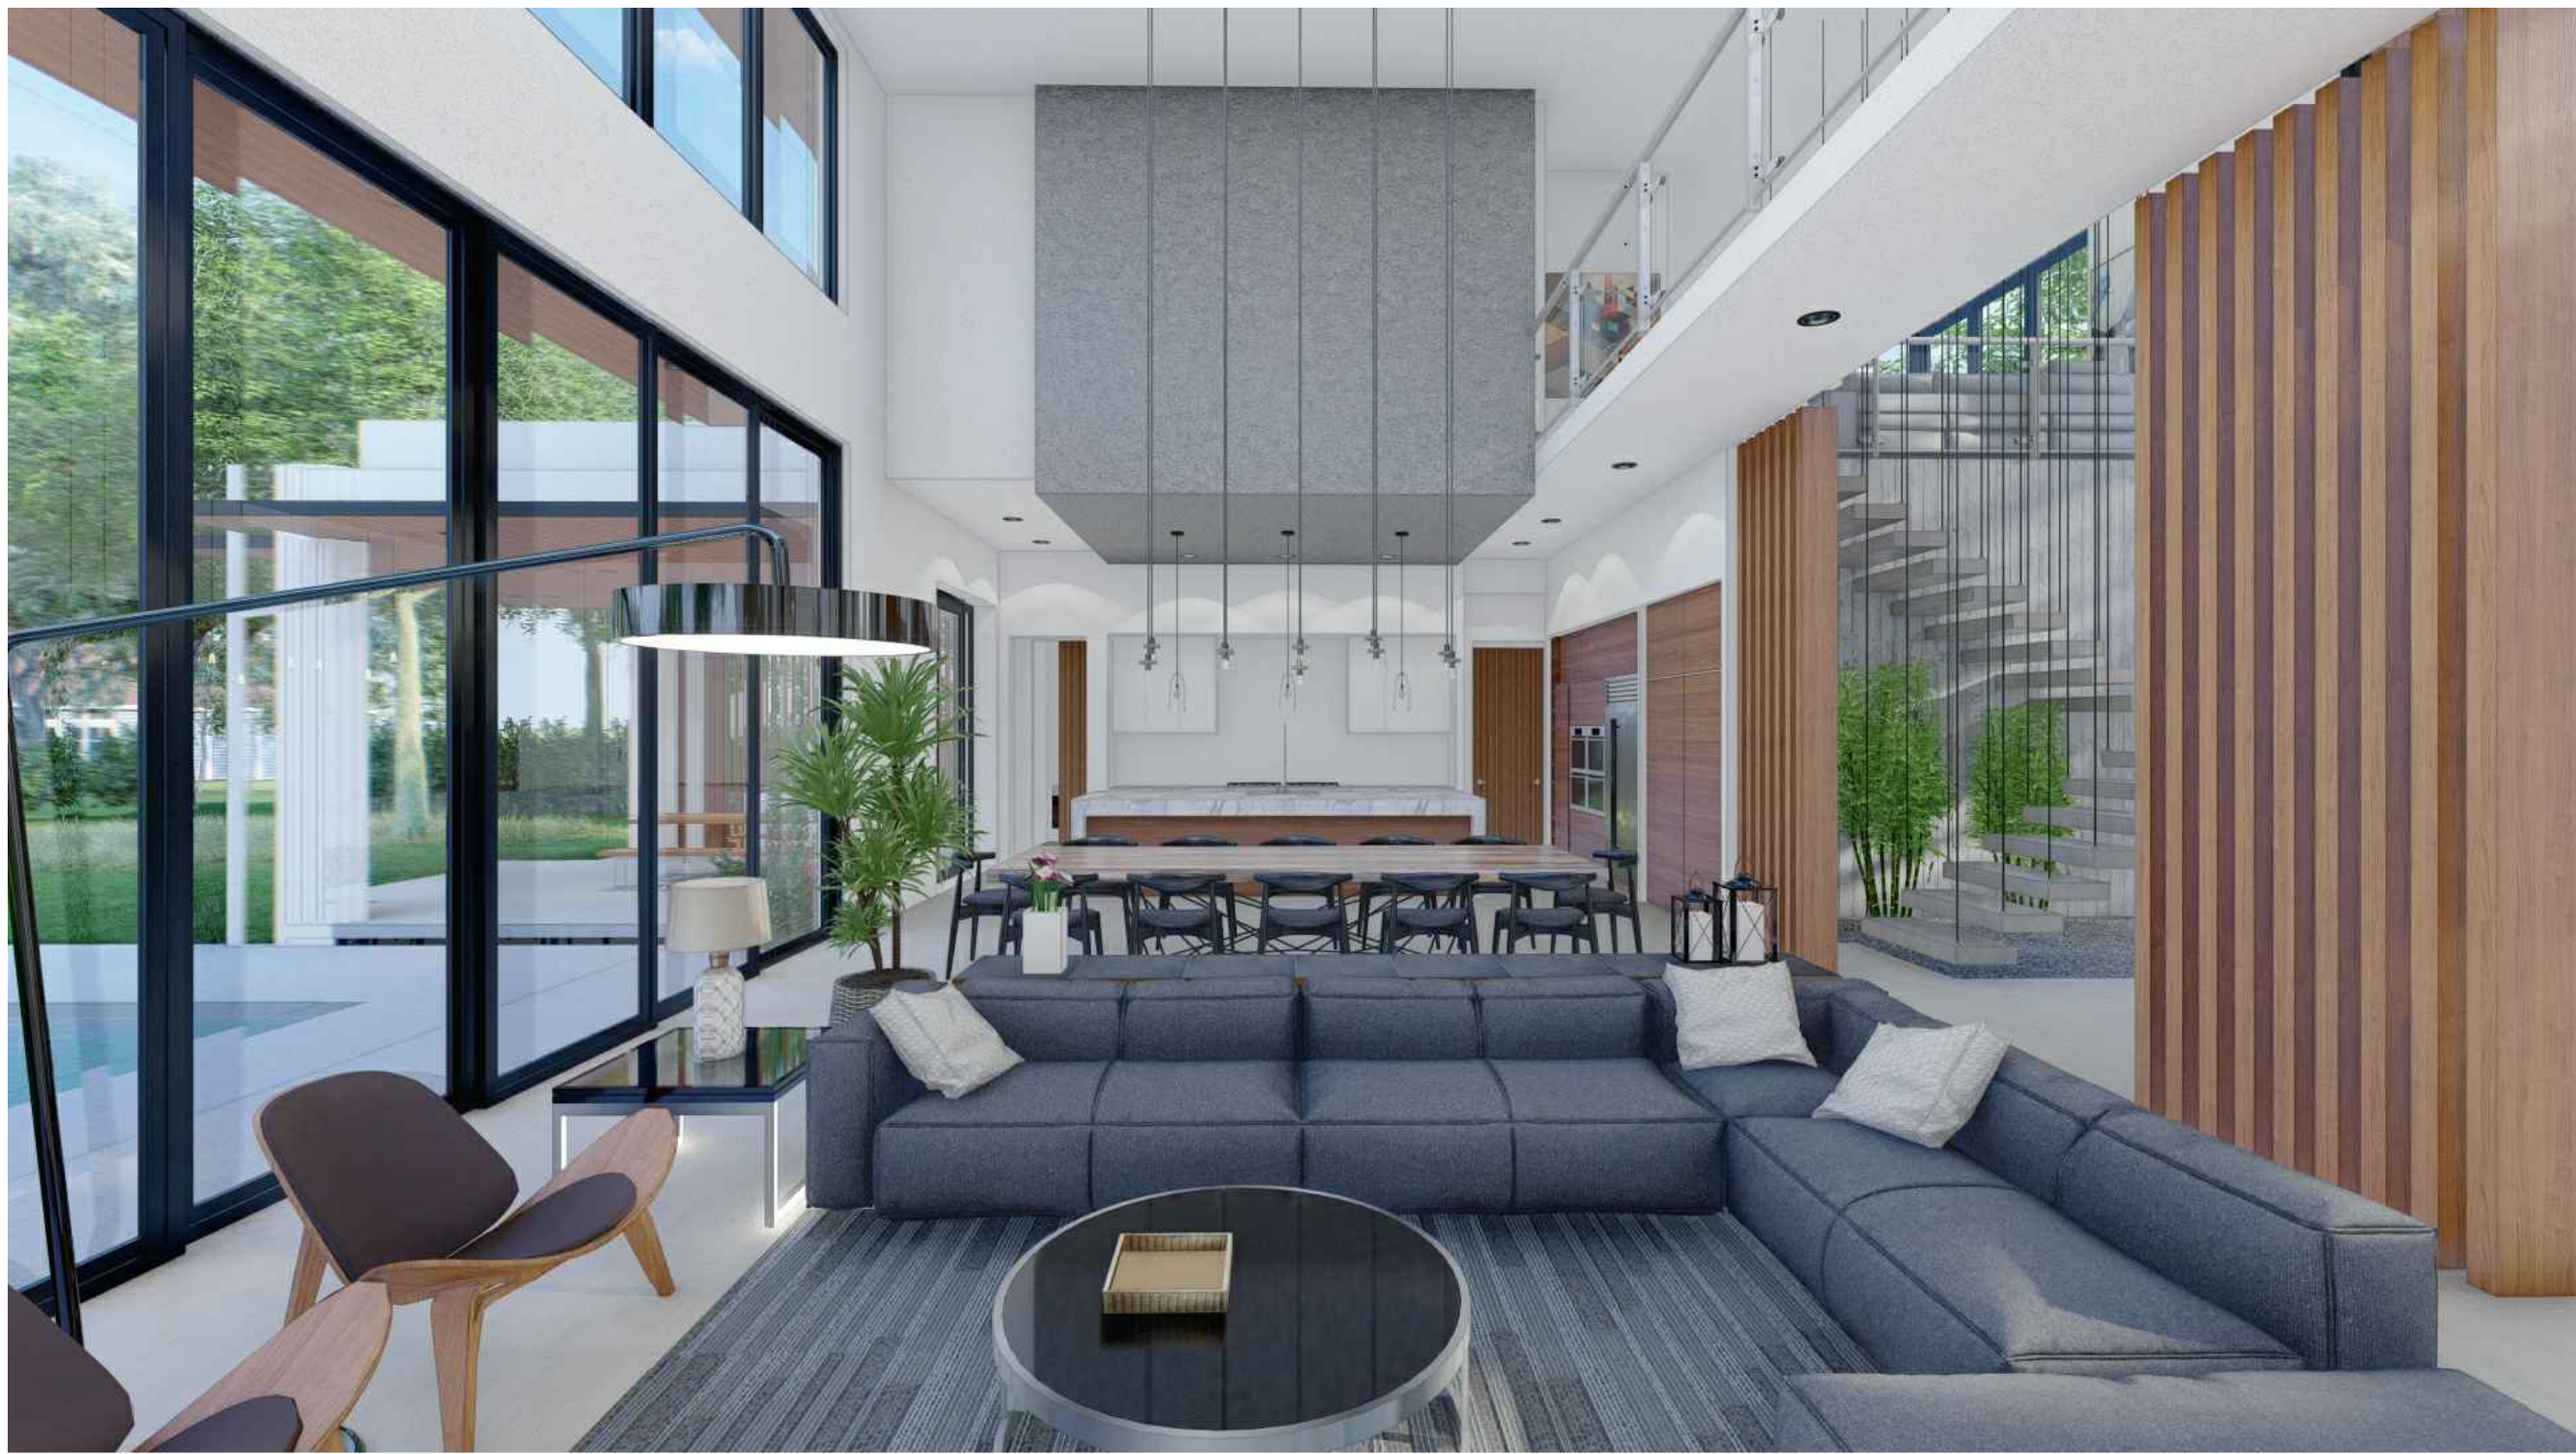

PASCUAL
PEREZ
KILIDDJIAN
STARR

& ASSOCIATES
ARCHITECTS • PLANNERS
LICENSE # AA 26001357

EDGARDO PEREZ , AIA
LICENSE No. : AR 0015394
MARIO P. PASCUAL , AIA
LICENSE No. : AR 0008254
PETER KILIDDJIAN, RA
LICENSE No. : AR 0093067

AT THE BEACON CENTER
1300 NW 84th AVENUE
DORAL, FLORIDA 33126
TELEPHONE : (305) 592-1363
FACSIMILE : (305) 592-6865
<http://www.ppkarch.com>

COPYRIGHT © PASCUAL PEREZ KILIDDJIAN
& ASSOCIATES, ARCHITECTS • PLANNERS
The architectural design and detail drawings
of this building and/or overall project are the
legal property of, and all rights are reserved
by the Architects. Their use for reproduction,
distribution or alteration is prohibited unless
authorized in writing by the Architects.

REVISIONS:

2. BOA COMMENTS 12-06-21

OWNER:

RESIDENCE FOR
MR.&MRS. HERSMAN
530 TIVOLI AVE. CORAL GABLES, FL, 33143

SEAL:

INTERIOR PERSPECTIVES

DATE : 2021-9-01
SCALE : AS SHOWN
DRAWN : ID
CHECK BY: PK
JOB NO. :

P-5

SHEET NO. :



PROPERTY ADDRESS

530 TIVOLI AVE. CORAL GABLES, FL, 33143-6309

LEGAL DESCRIPTION

LOT 5,6,7,8 BLOCK 90 OF "CORAL GABLES BISC BAY SEC 1 PL AT", ACCORDING TO THE PLAT THEREOF AS RECORDED IN PLAT BOOK 25 PAGE 63 OF THE PUBLIC RECORDS OF MIAMI-DADE COUNTY, FLORIDA.


ZONING LEGEND

SINGLE FAMILY		
ZONING:	SFR	
NETY LAND AREA	11,000 Sq. Ft.	
	REQUIRED/ALLOWED	PROVIDED
HEIGHT (to 2nd floor t.b.)	25'-0"	30'-9"
LOT COVERAGE	3,850 S.F. (35%)	3,846 S.F. (35.0%)
	4,950 S.F. (45%) AUX.	4,375 S.F. (39.7%)
F.A.R.	4,450 S.F.	4,423 S.F.
SETBACKS		
Front	25'-0"	25'-0"
Interior Side	10'-0"	10'-6"
Side Street	15'-0"	N/A
Rear	10'-0"	12'-9"

Lot will be graded so as to prevent direct overland discharge of overland discharge of stormwater onto adjacent property. Applicant will provide certification prior to final inspection.

LANDSCAPE & OPEN SPACE

	REQUIRED	PROVIDED
MINIMUM OF 40% OF SITE	4,400 Sq. Ft.	4,565 Sq. Ft. (41.5%)
20% OF REQD. 40% IN FRONT YARD	880 Sq. Ft.	2,020 Sq. Ft. (41.9%)

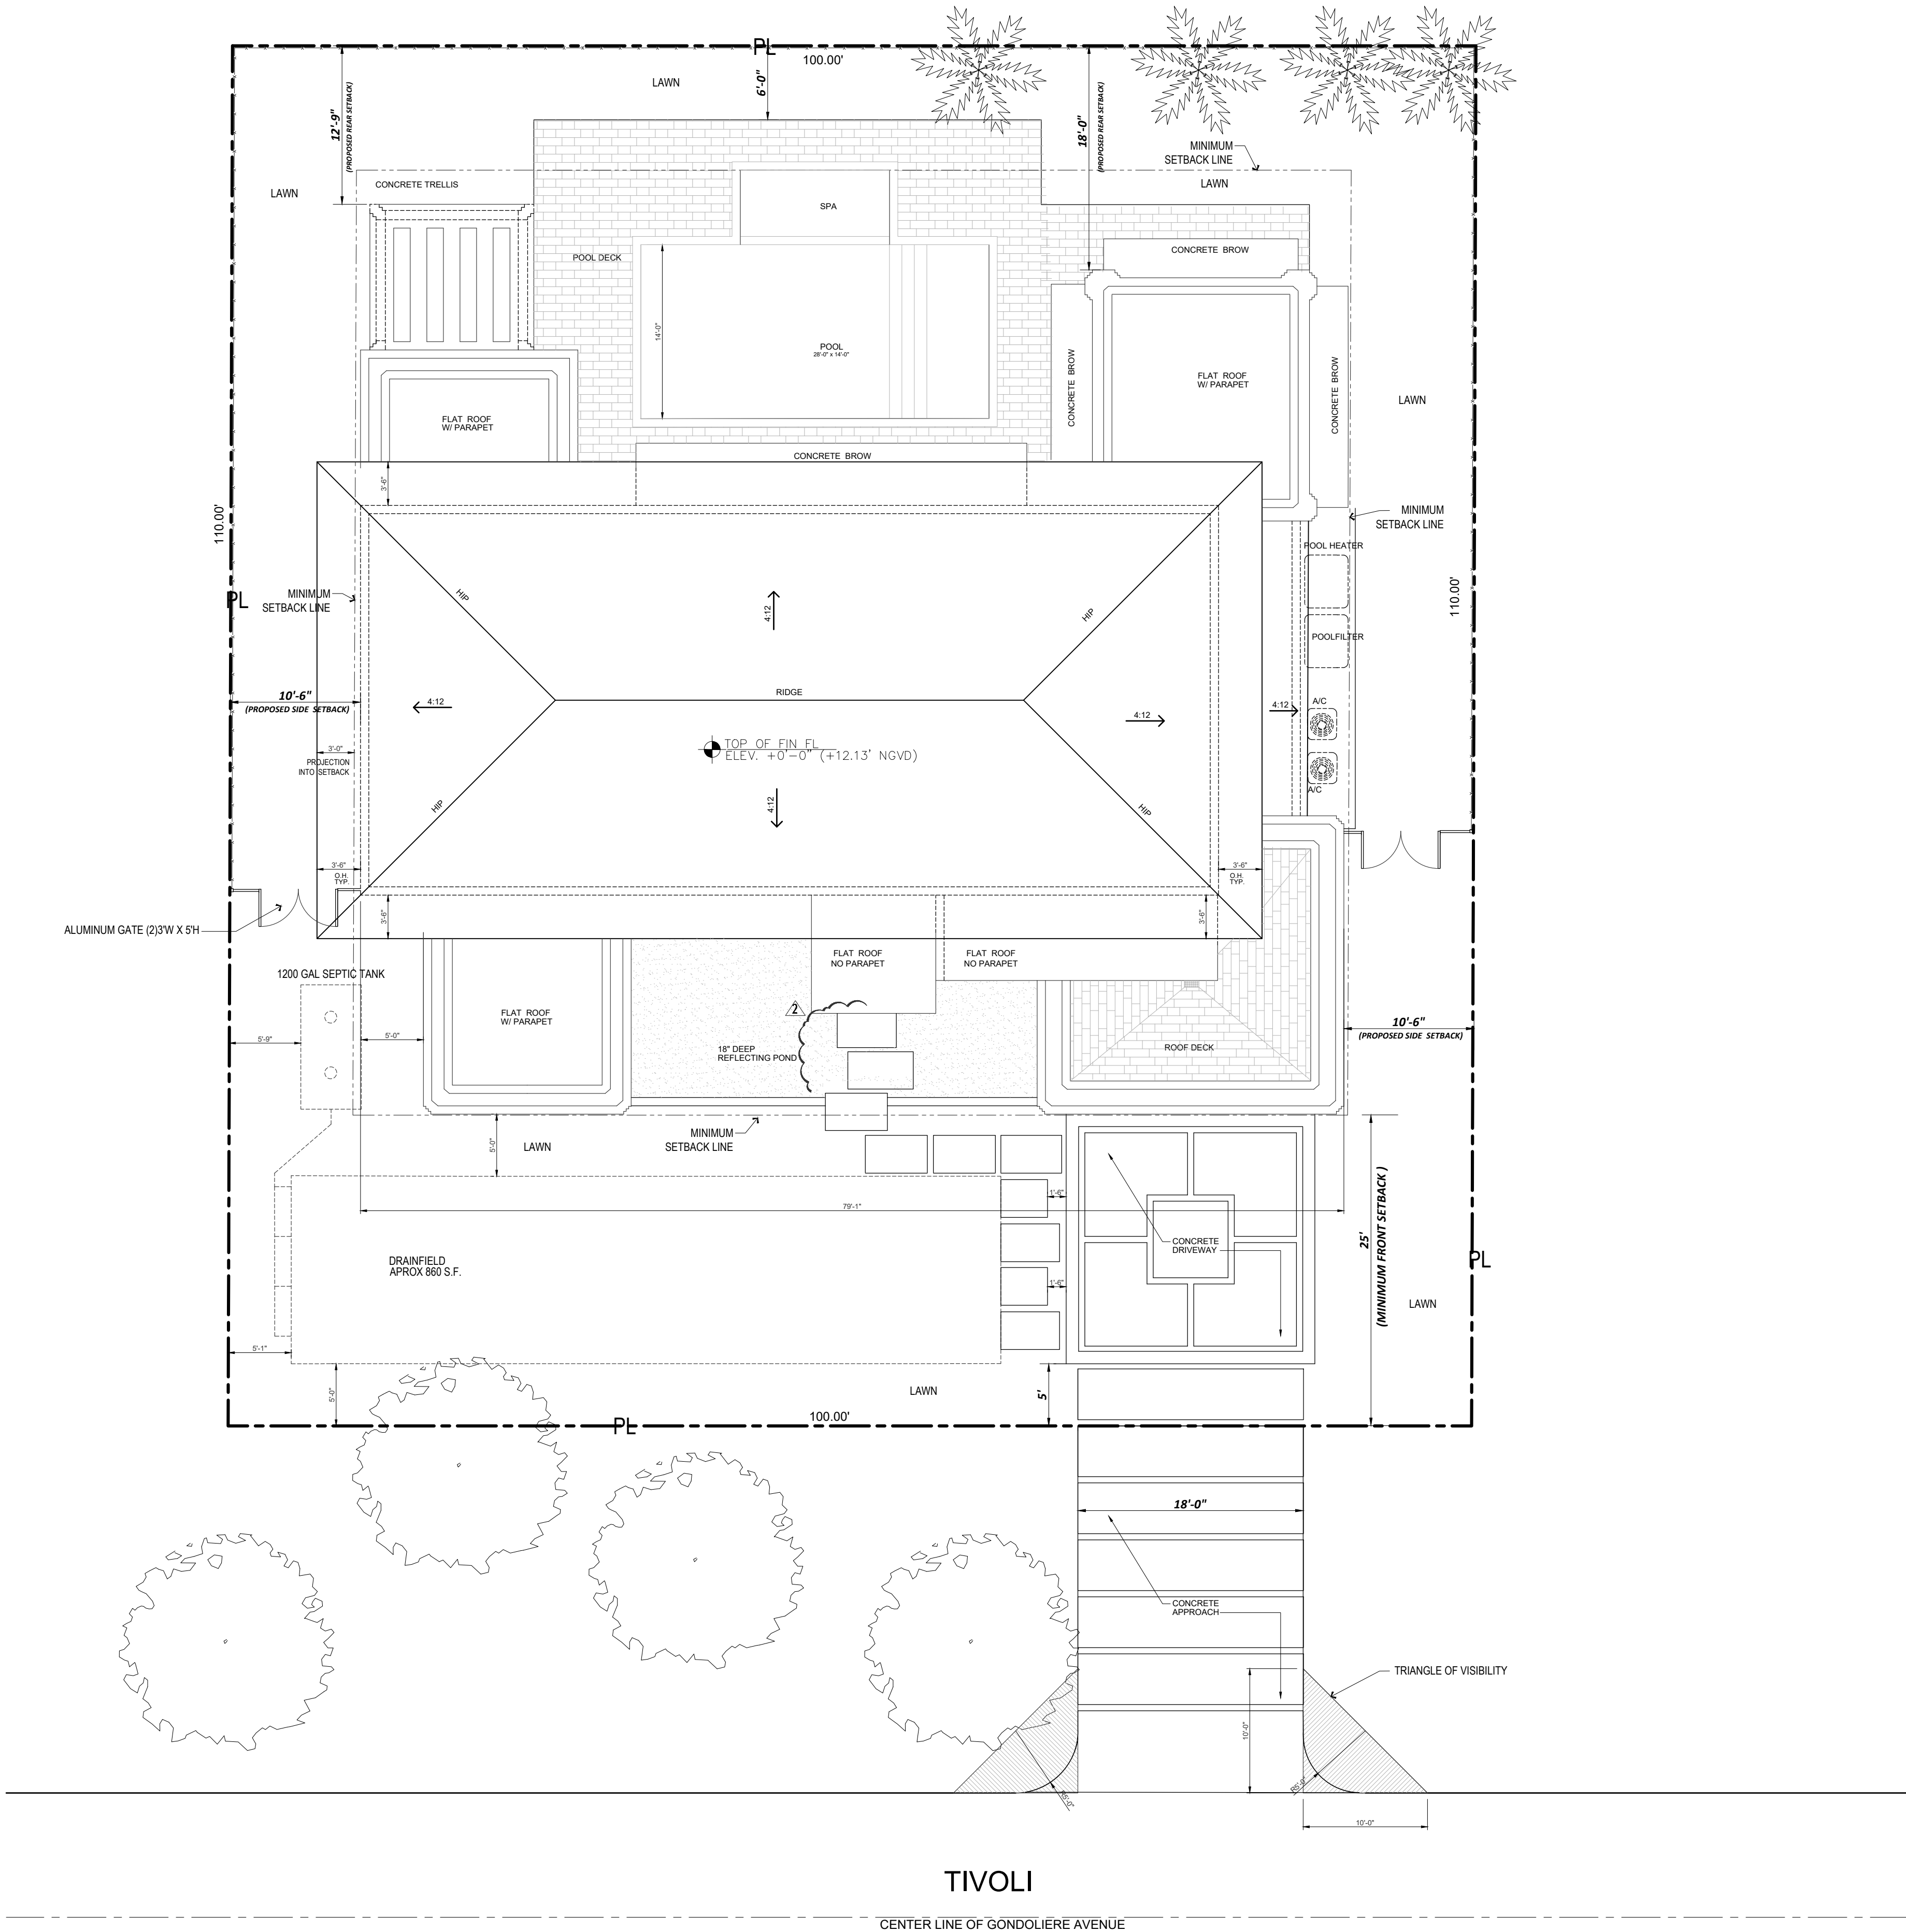

Site Plan

1/8" = 1'-0"

PASCUAL
PEREZ
KILIDDJIAN
STARR

& ASSOCIATES
ARCHITECTS - PLANNERS
LICENSE # AA 26001357

EDGARDO PEREZ , AIA
LICENSE No. : AR 0015394
MARIO P. PASCUAL , AIA
LICENSE No. : AR 0008254
PETER KILIDDJIAN, R.A
LICENSE No. : AR 0093067

AT THE BEACON CENTER
1300 NW 84th AVENUE
DORAL, FLORIDA 33126
TELEPHONE : (305) 592-1363
FACSIMILE : (305) 592-6865
http://www.ppkarch.com

COPYRIGHT© PASCUAL PEREZ KILIDDJIAN
& ASSOCIATES, ARCHITECTS - PLANNERS
The architectural design and detail drawings
of this building and/or overall project are the
legal property of and all rights are reserved
by the Architects. Their use for reproduction,
construction or distribution is prohibited unless
authorized in writing by the Architects.

REVISIONS:

2. BOA COMMENTS 12-06-21

OWNER:

RESIDENCE FOR
MR.&MRS. HERSMAN
530 TIVOLI AVE. CORAL GABLES, FL, 33143

SEAL:

SITE PLAN



SITE PLAN


DATE : 2021 09-01
SCALE : AS SHOWN
DRAWN : ID
CHECK BY: PK
JOB NO. :

A-1.0

SHEET NO. :

ZONING	SINGLE FAMILY SFR	
NET LAND AREA	11,000 SF	
	REQUIRED / ALLOWED	PROVIDED
LOT COVERAGE		
PRINCIPAL BUILDING	3,850 Sq. Ft. (35%)	3,846 Sq. Ft. (34.9%)
PRINCIPAL BUILDING+ ACCESSORY	4,950 Sq. Ft. (45%)	4,652Sq. Ft. (42.2%)

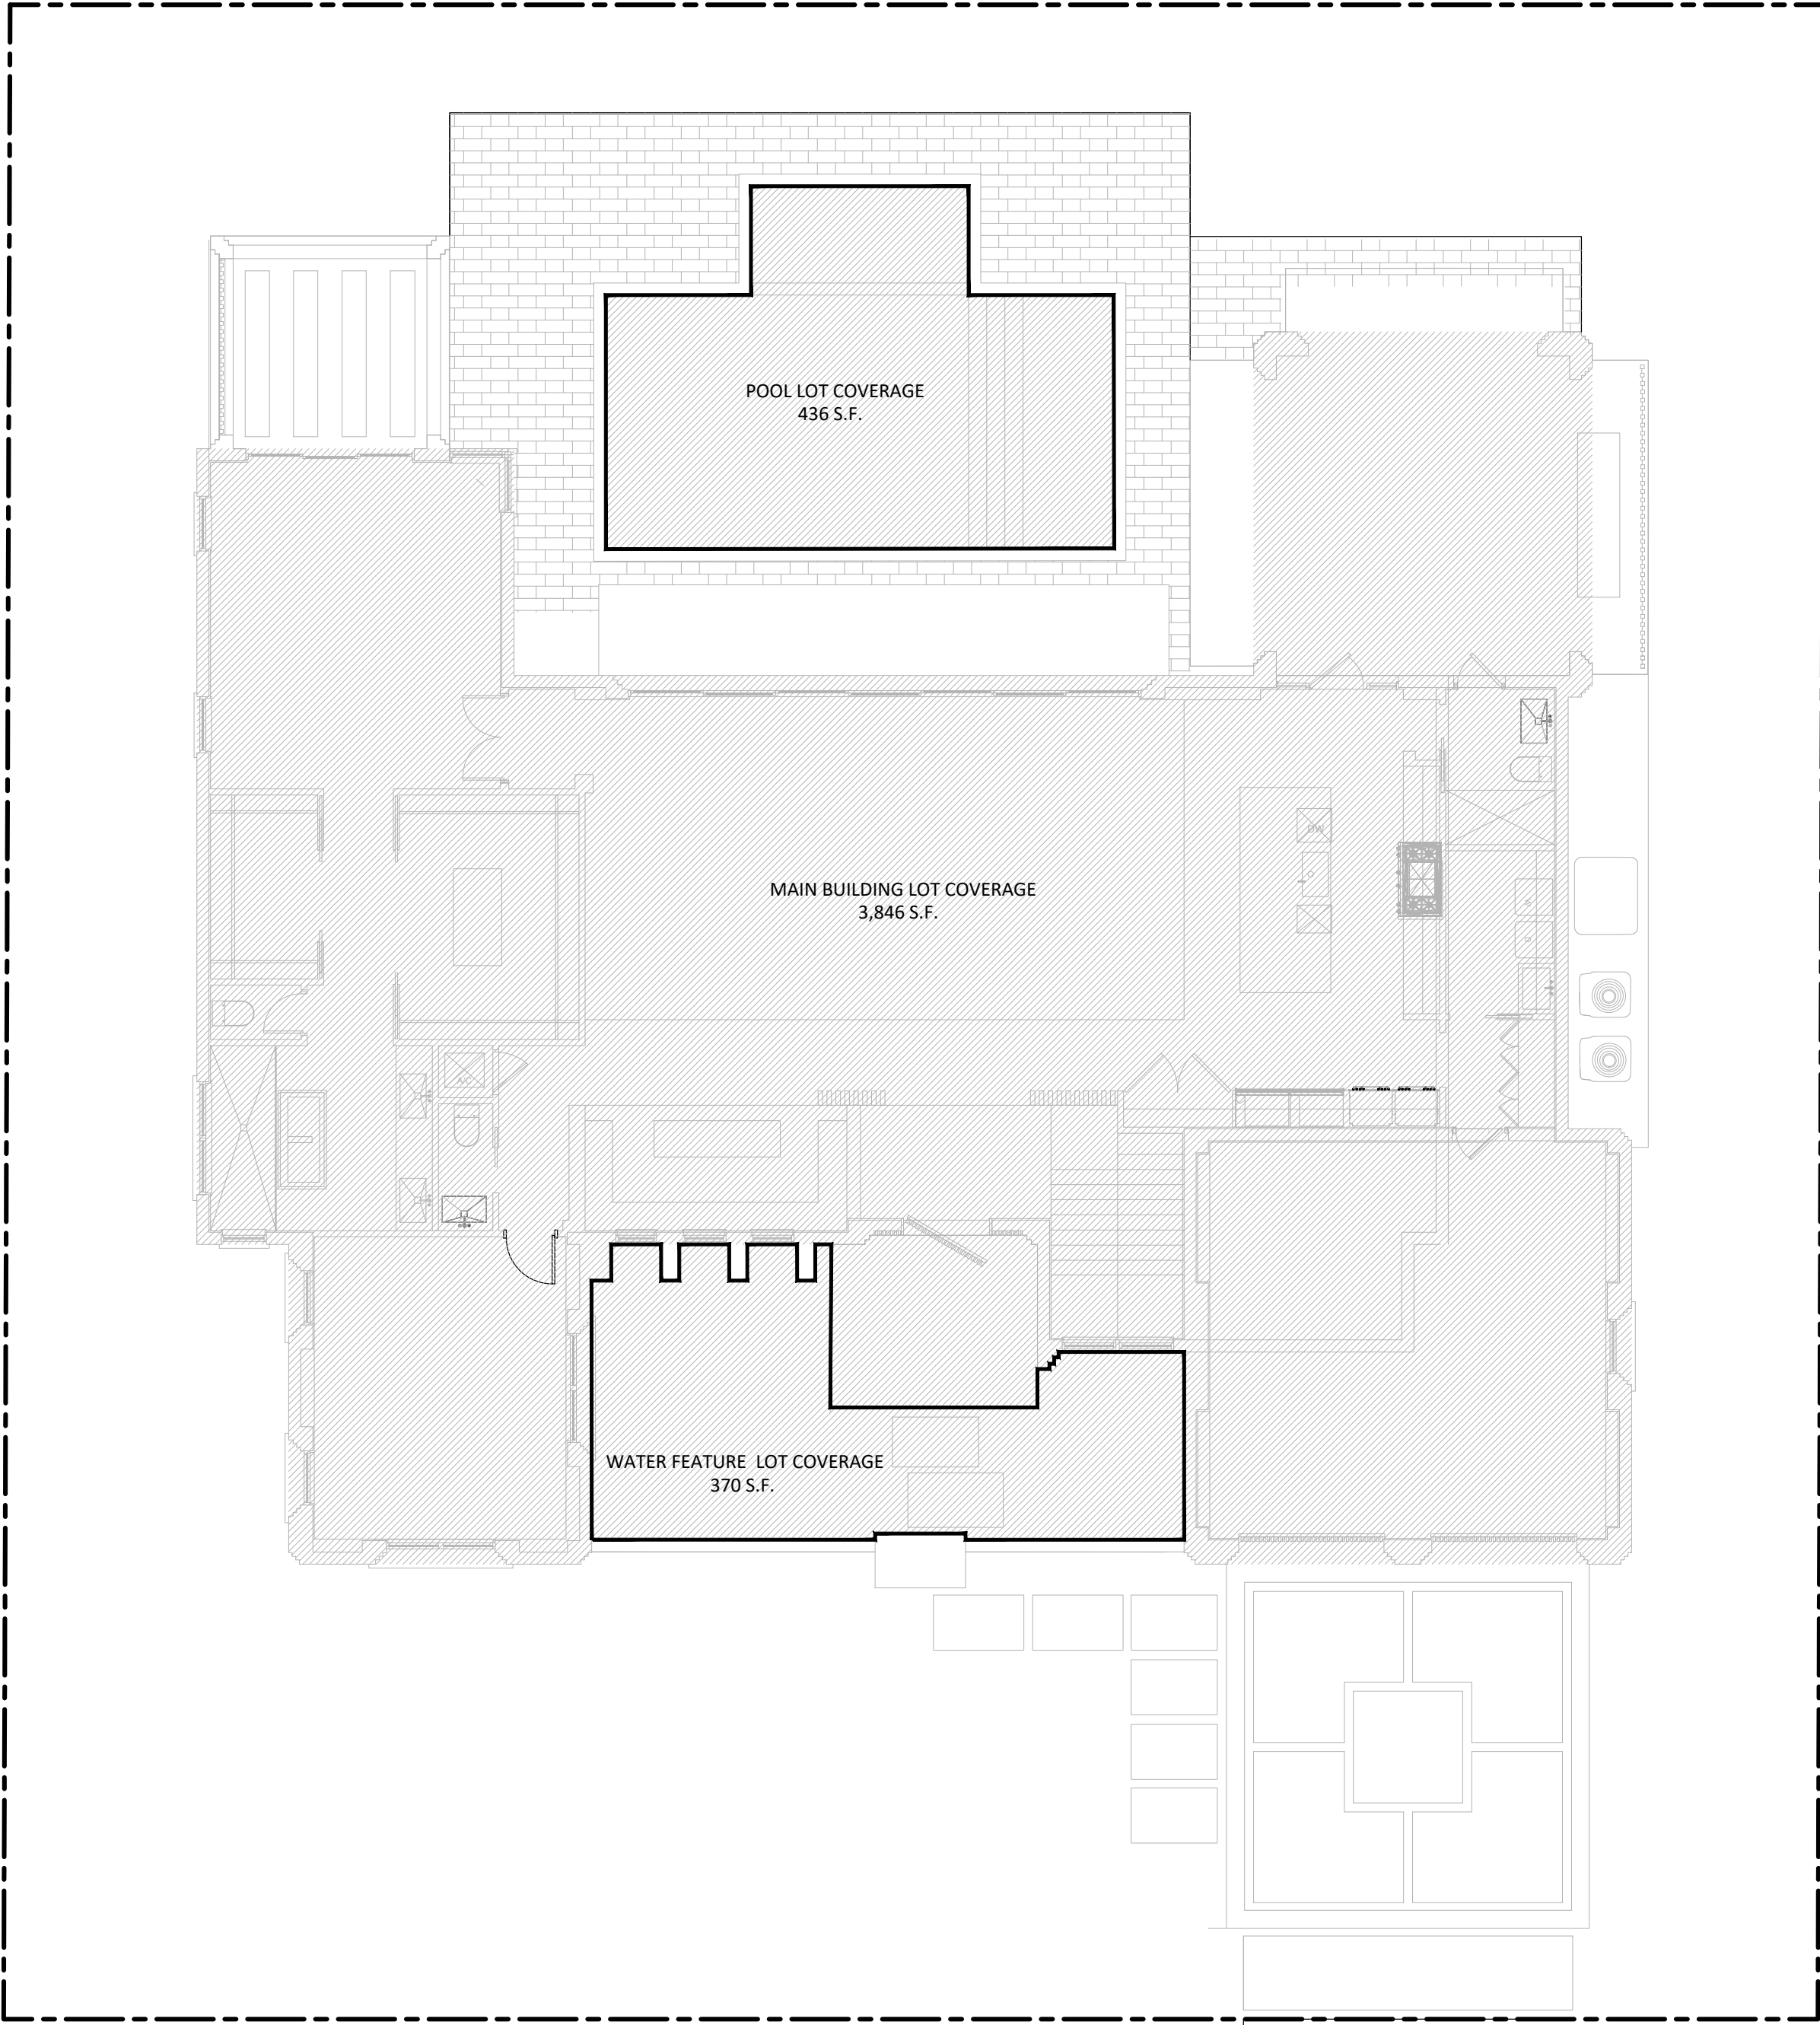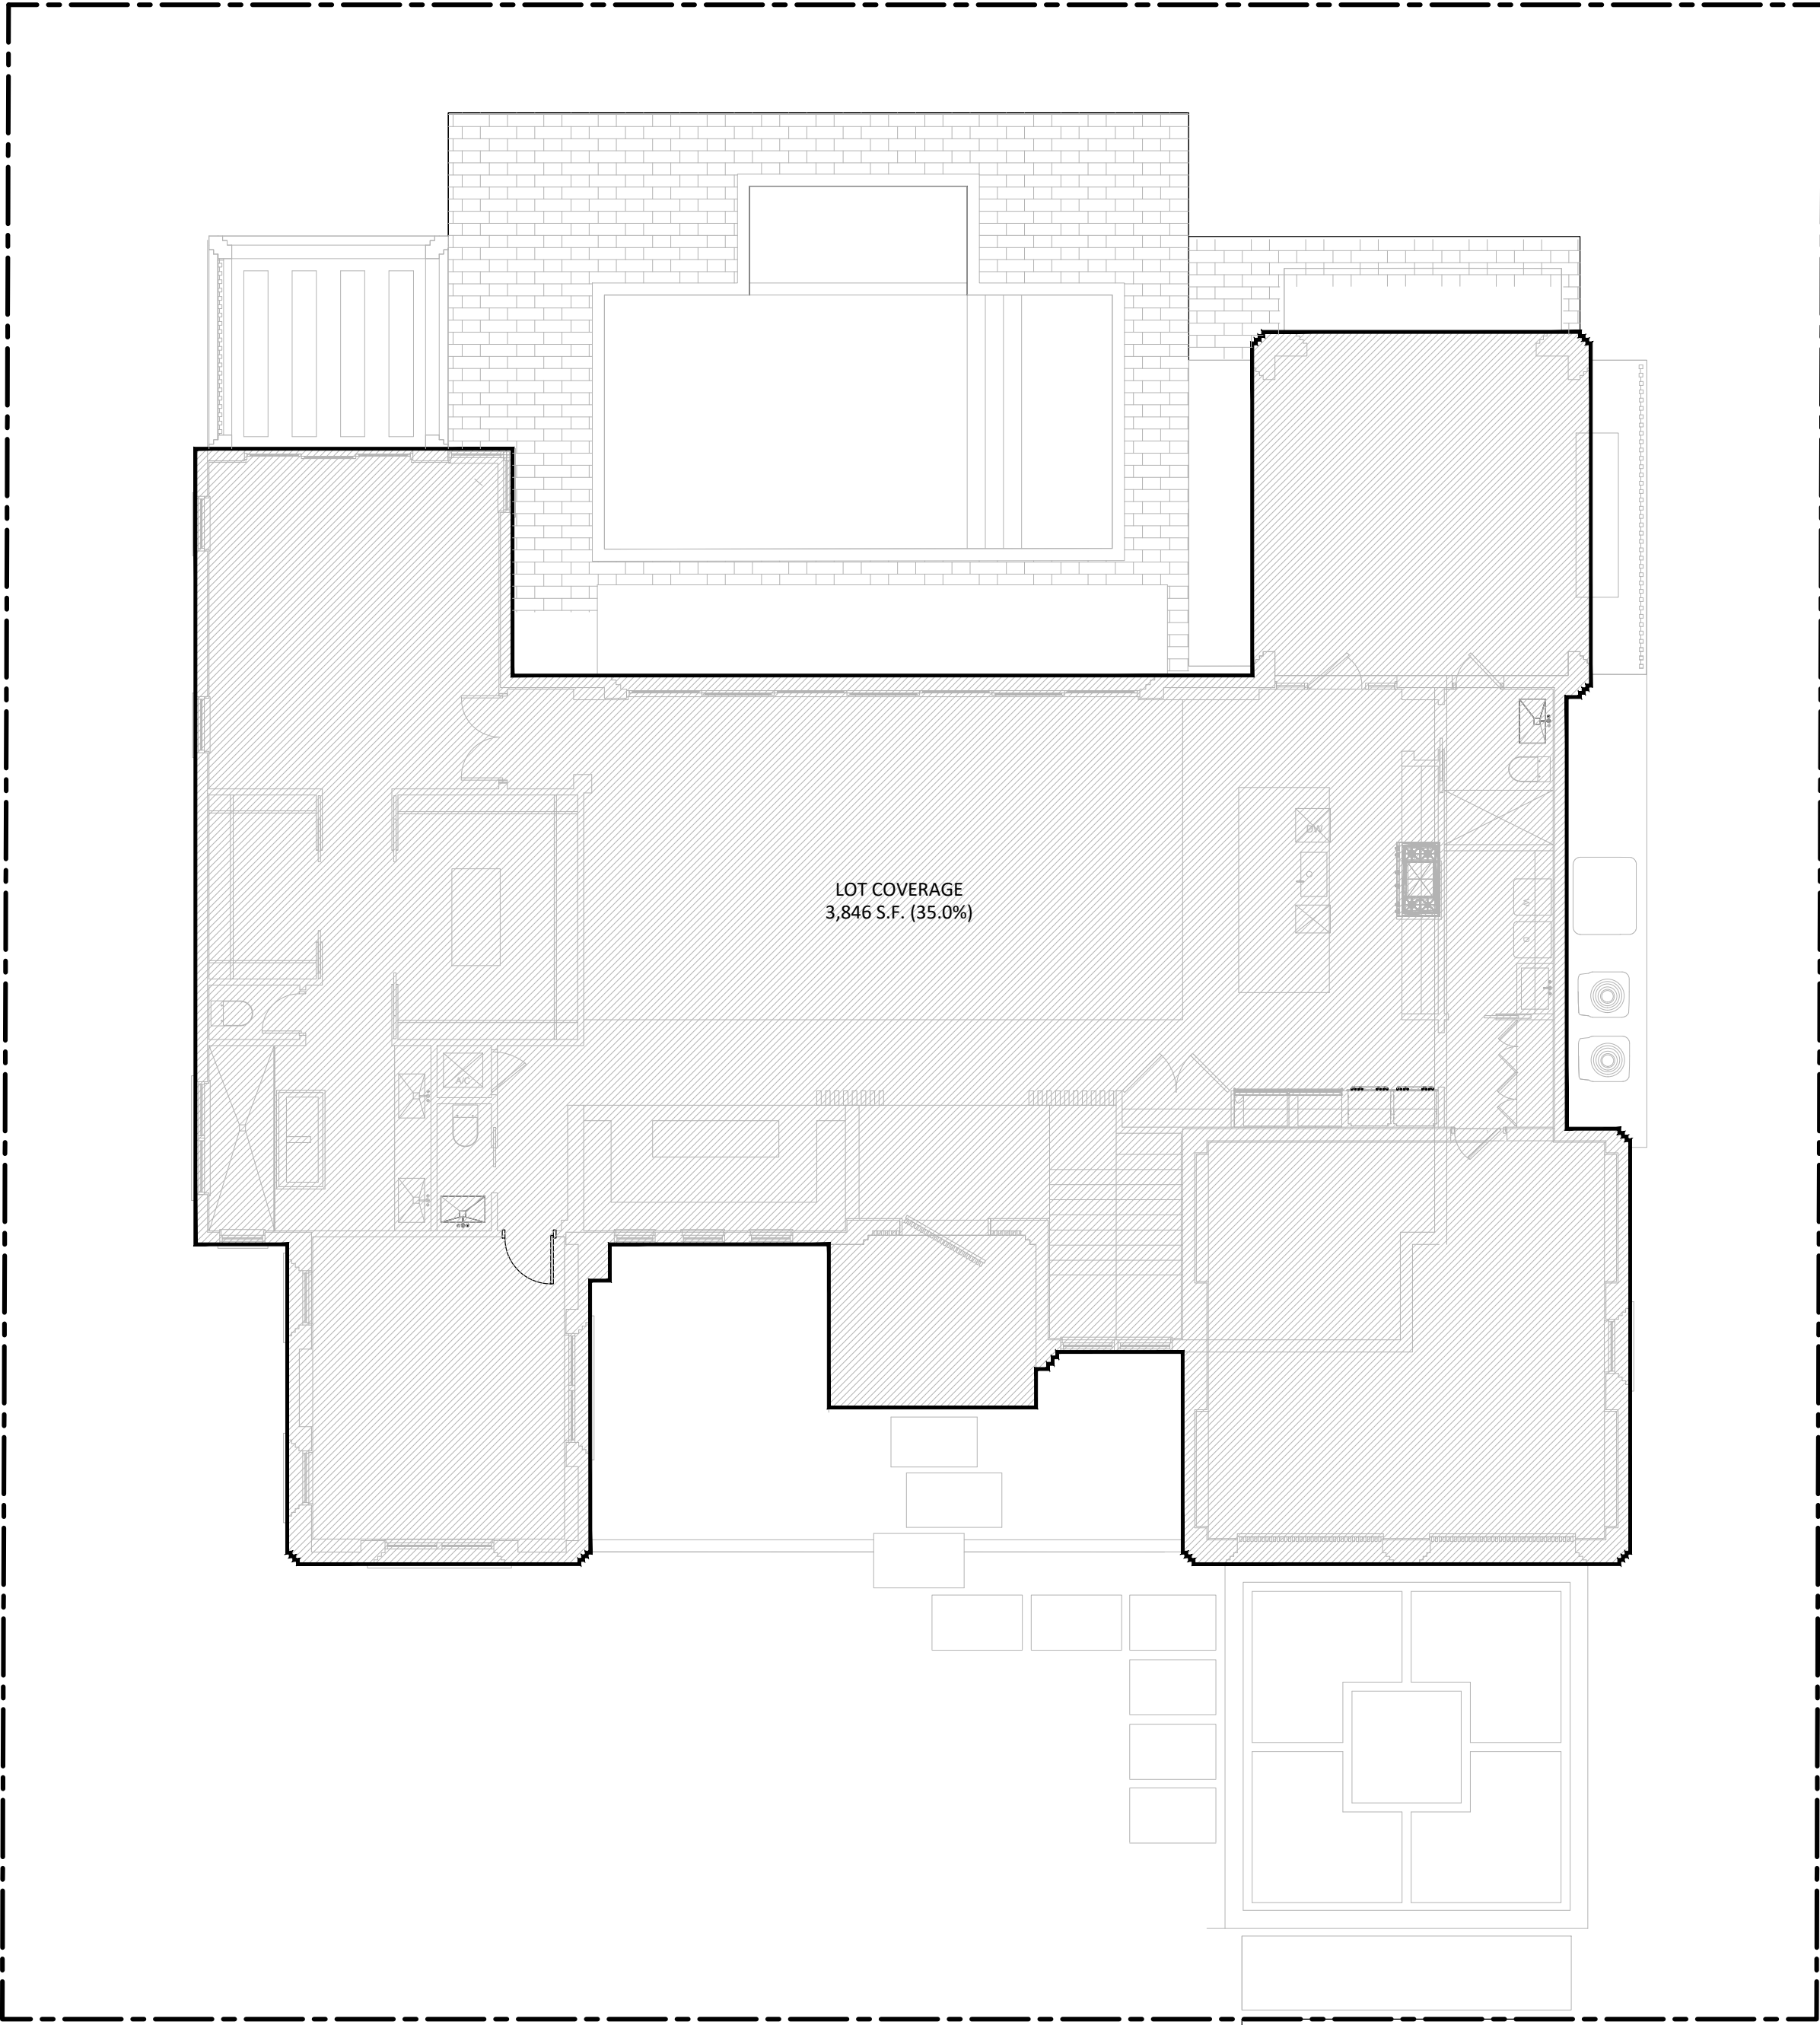

  LOT COVERAGE DIAGRAMS
1/8" = 1'-0"

PASCUAL
PEREZ
KILIDDJIAN
STARR

& ASSOCIATES
ARCHITECTS - PLANNERS
LICENSE # AA 26001357

EDGARDO PEREZ , AIA
LICENSE No. : AR 0015394
MARIO P. PASCUAL , AIA
LICENSE No. : AR 0008254
PETER KILIDDJIAN, R.A
LICENSE No. : AR 0093067

AT THE BEACON CENTER
1300 NW 84th AVENUE
DORAL, FLORIDA 33126
TELEPHONE : (305) 592-1363
FACSIMILE : (305) 592-6865
<http://www.ppkarch.com>

COPYRIGHT© PASCUAL PEREZ KILIDDJIAN
& ASSOCIATES, ARCHITECTS - PLANNERS
The architectural design and detail drawings
of this building and/or overall project are the
legal property of, and all rights are reserved
by the Architects. Their use for reproduction,
construction or distribution is prohibited unless
authorized in writing by the Architect.

REVISIONS:

OWNER:

RESIDENCE FOR
MR.&MRS. HERSMAN
530 TIVOLI AVE. CORAL GABLES, FL, 33143

SEAL:

LOT COV. DIAGRAMS




SITE PLAN

DATE :
SCALE : AS SHOWN
DRAWN : ID
CHECK BY: PK
JOB NO. :

A-1.01

SHEET NO. :



ZONING SINGLE FAMILY SFR		
NET LAND AREA	11,000 SF	
	REQUIRED / ALLOWED	PROVIDED
F.A.R	48% FIRST 5,000 S.F.+ 35% SEC OND 5,000 S.F. + 30% REMAINING S.F. = TO. F.A.R	
GROUND FLOOR		3,105 Sq. Ft.
SECOND FLOOR		1,318 Sq. Ft.
TOTAL	4,450 Sq. Ft.	4,423 Sq. Ft.

 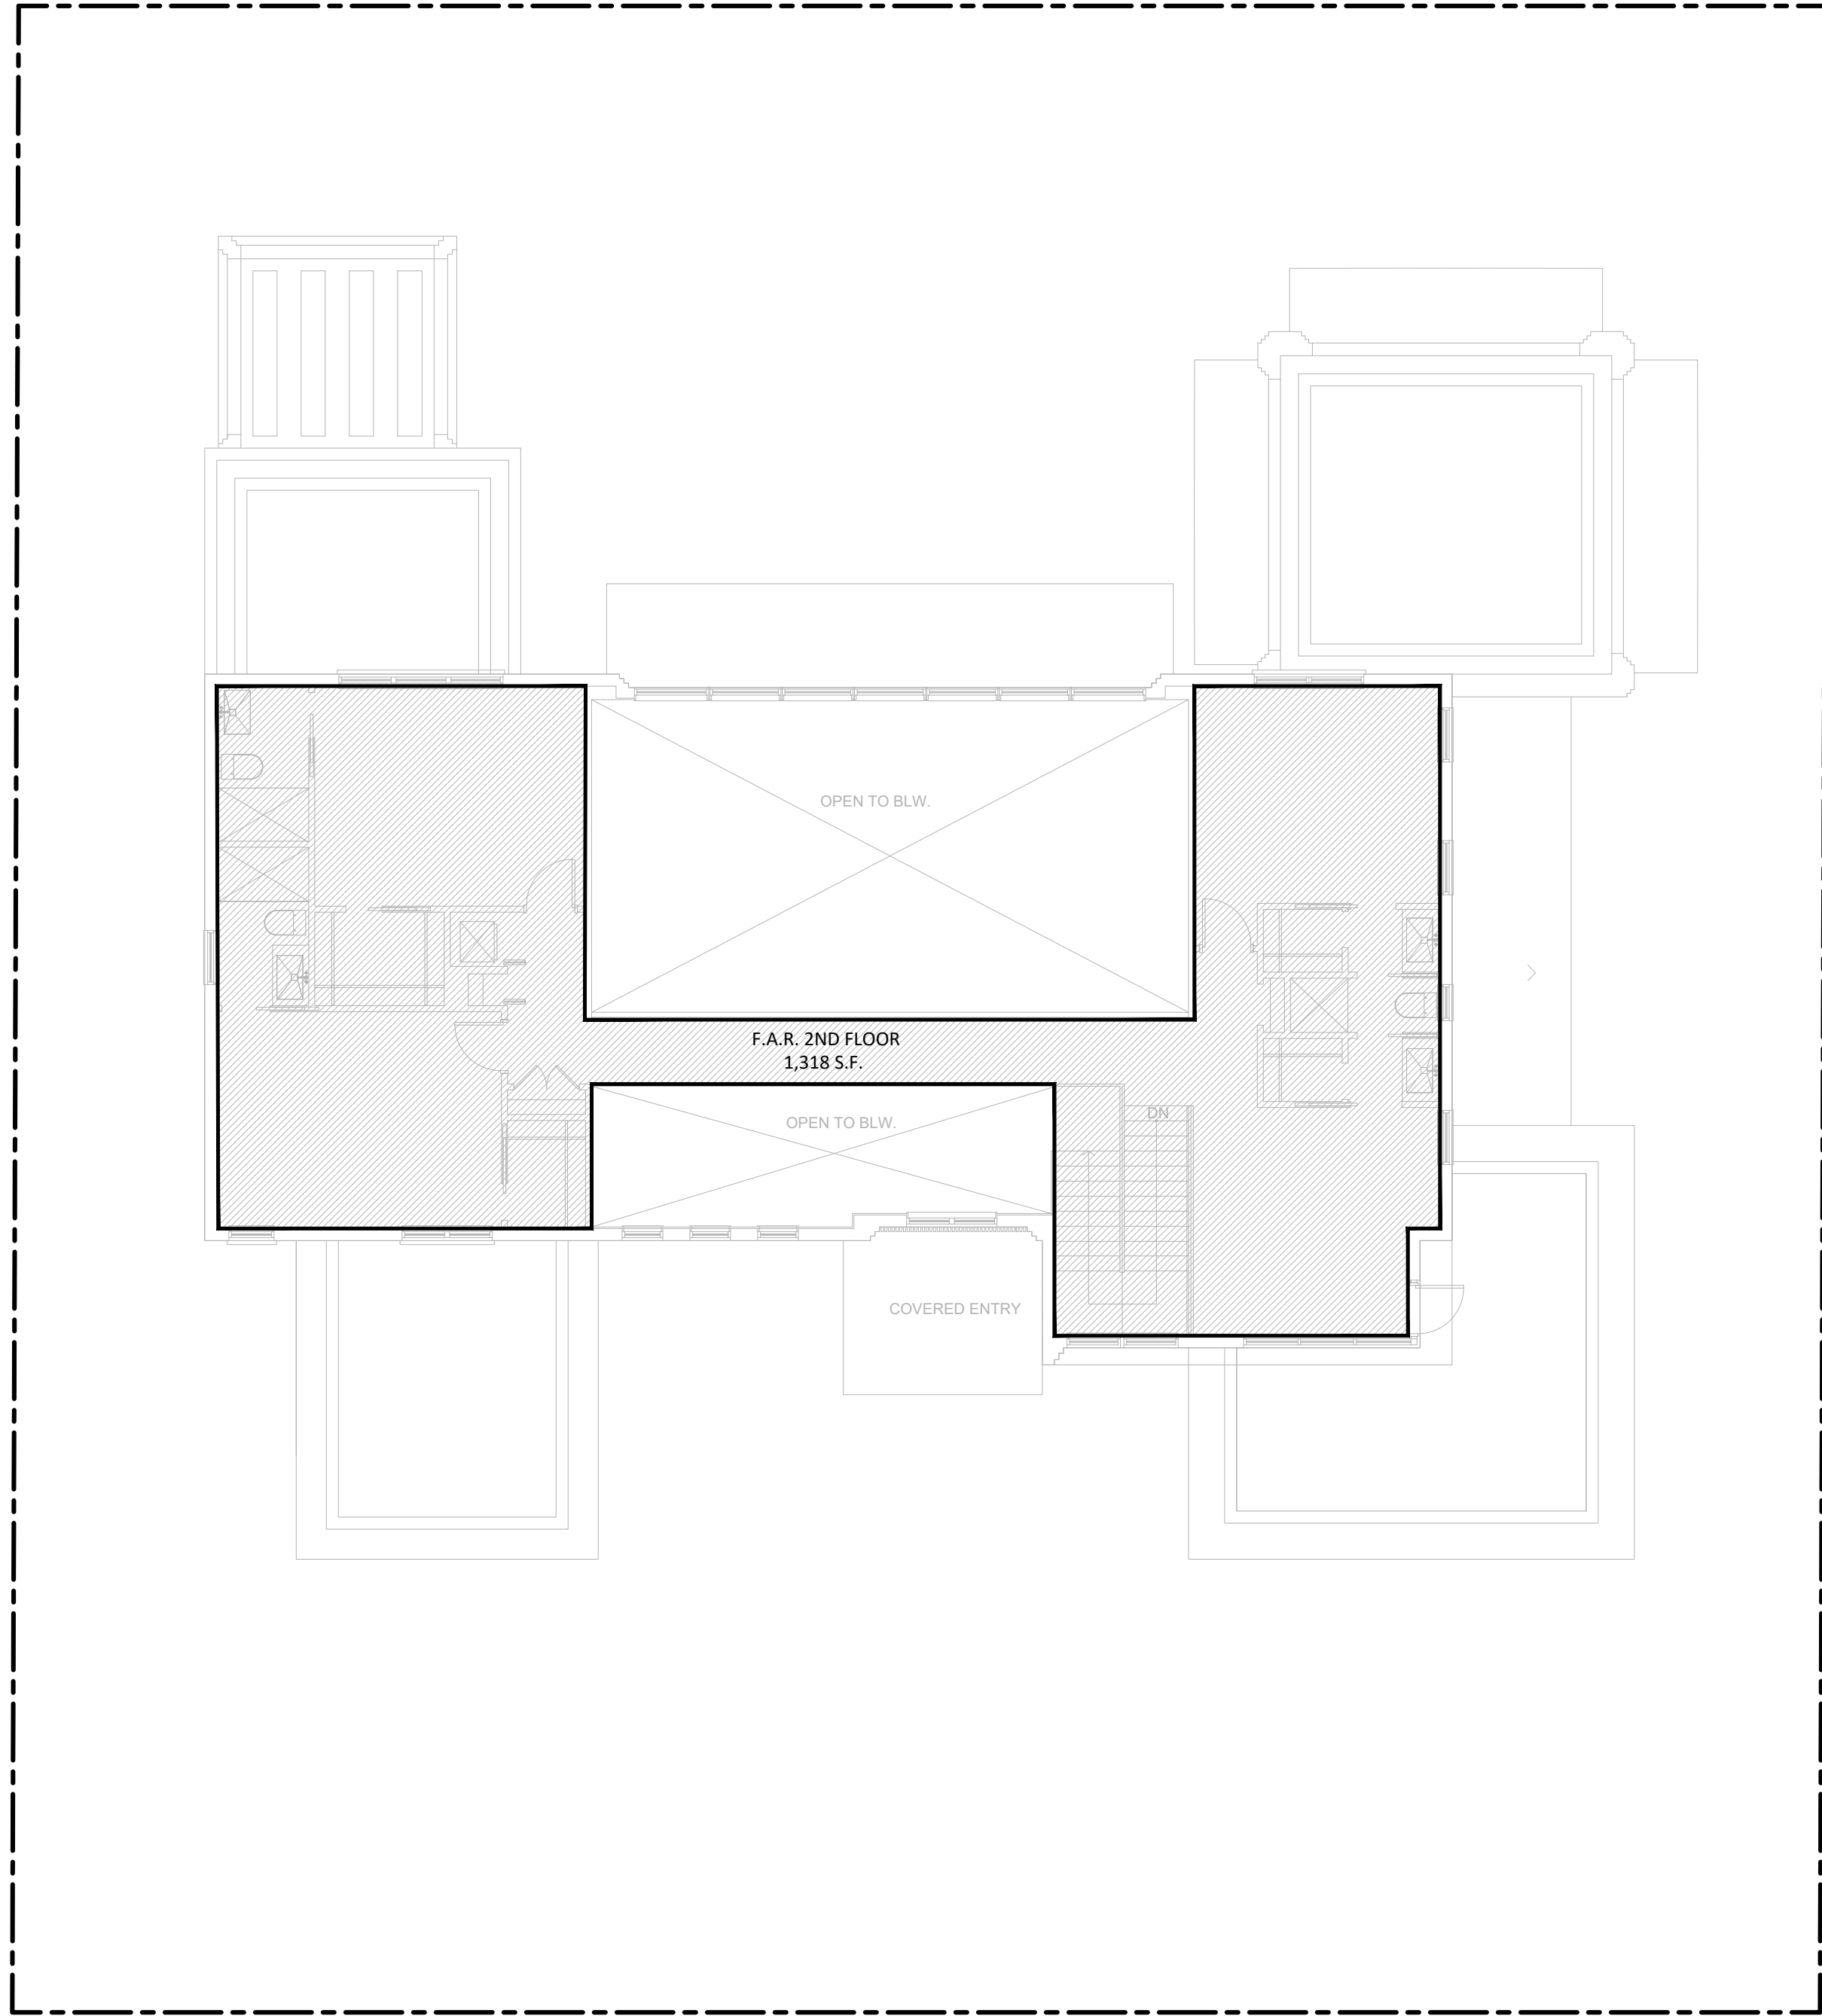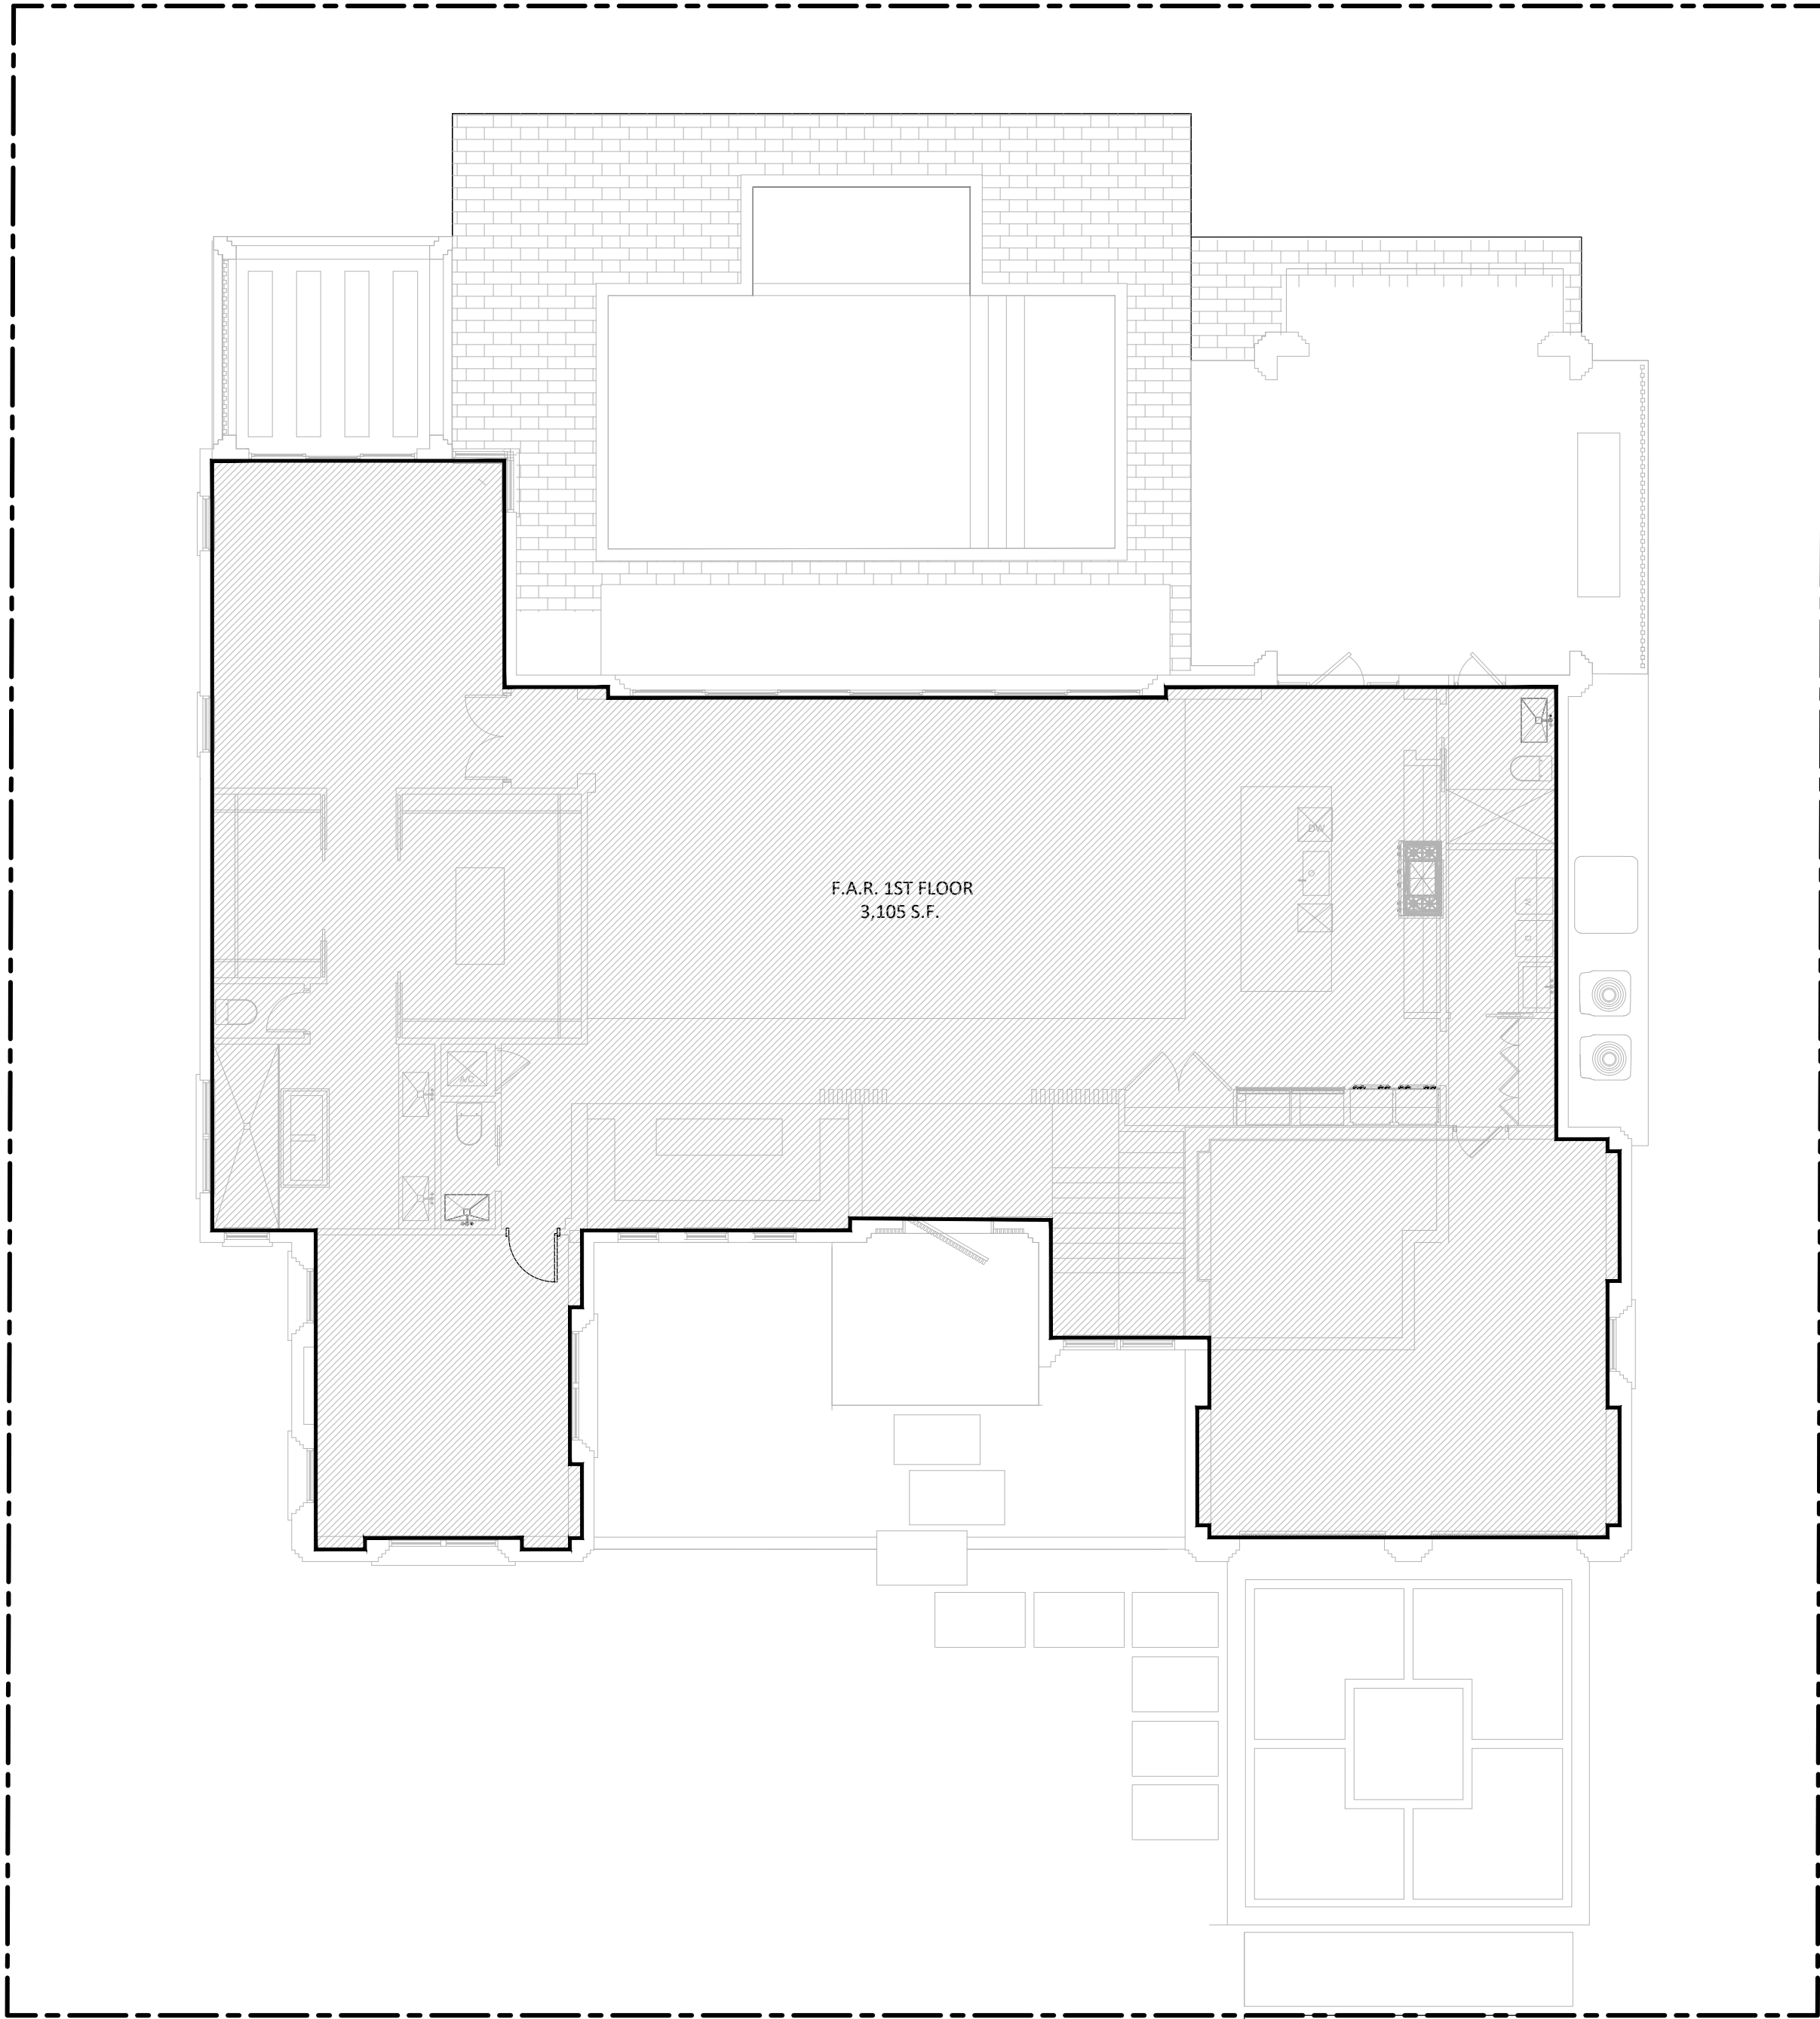


F.A.R. DIAGRAMS

1/8" = 1'-0"

ZONING SINGLE FAMILY SFR		
NET LAND AREA	11,000 SF	
	REQUIRED / ALLOWED	PROVIDED
LANDSCAPE OPEN SPACE		
MINIMUM 40% OF SITE	4,400 Sq. Ft. (40%)	4,565 Sq. Ft. (41.5%)
MIN. 20% OF REQD 40% IN FRONT YARD	880 Sq. Ft.	2,020Sq. Ft.

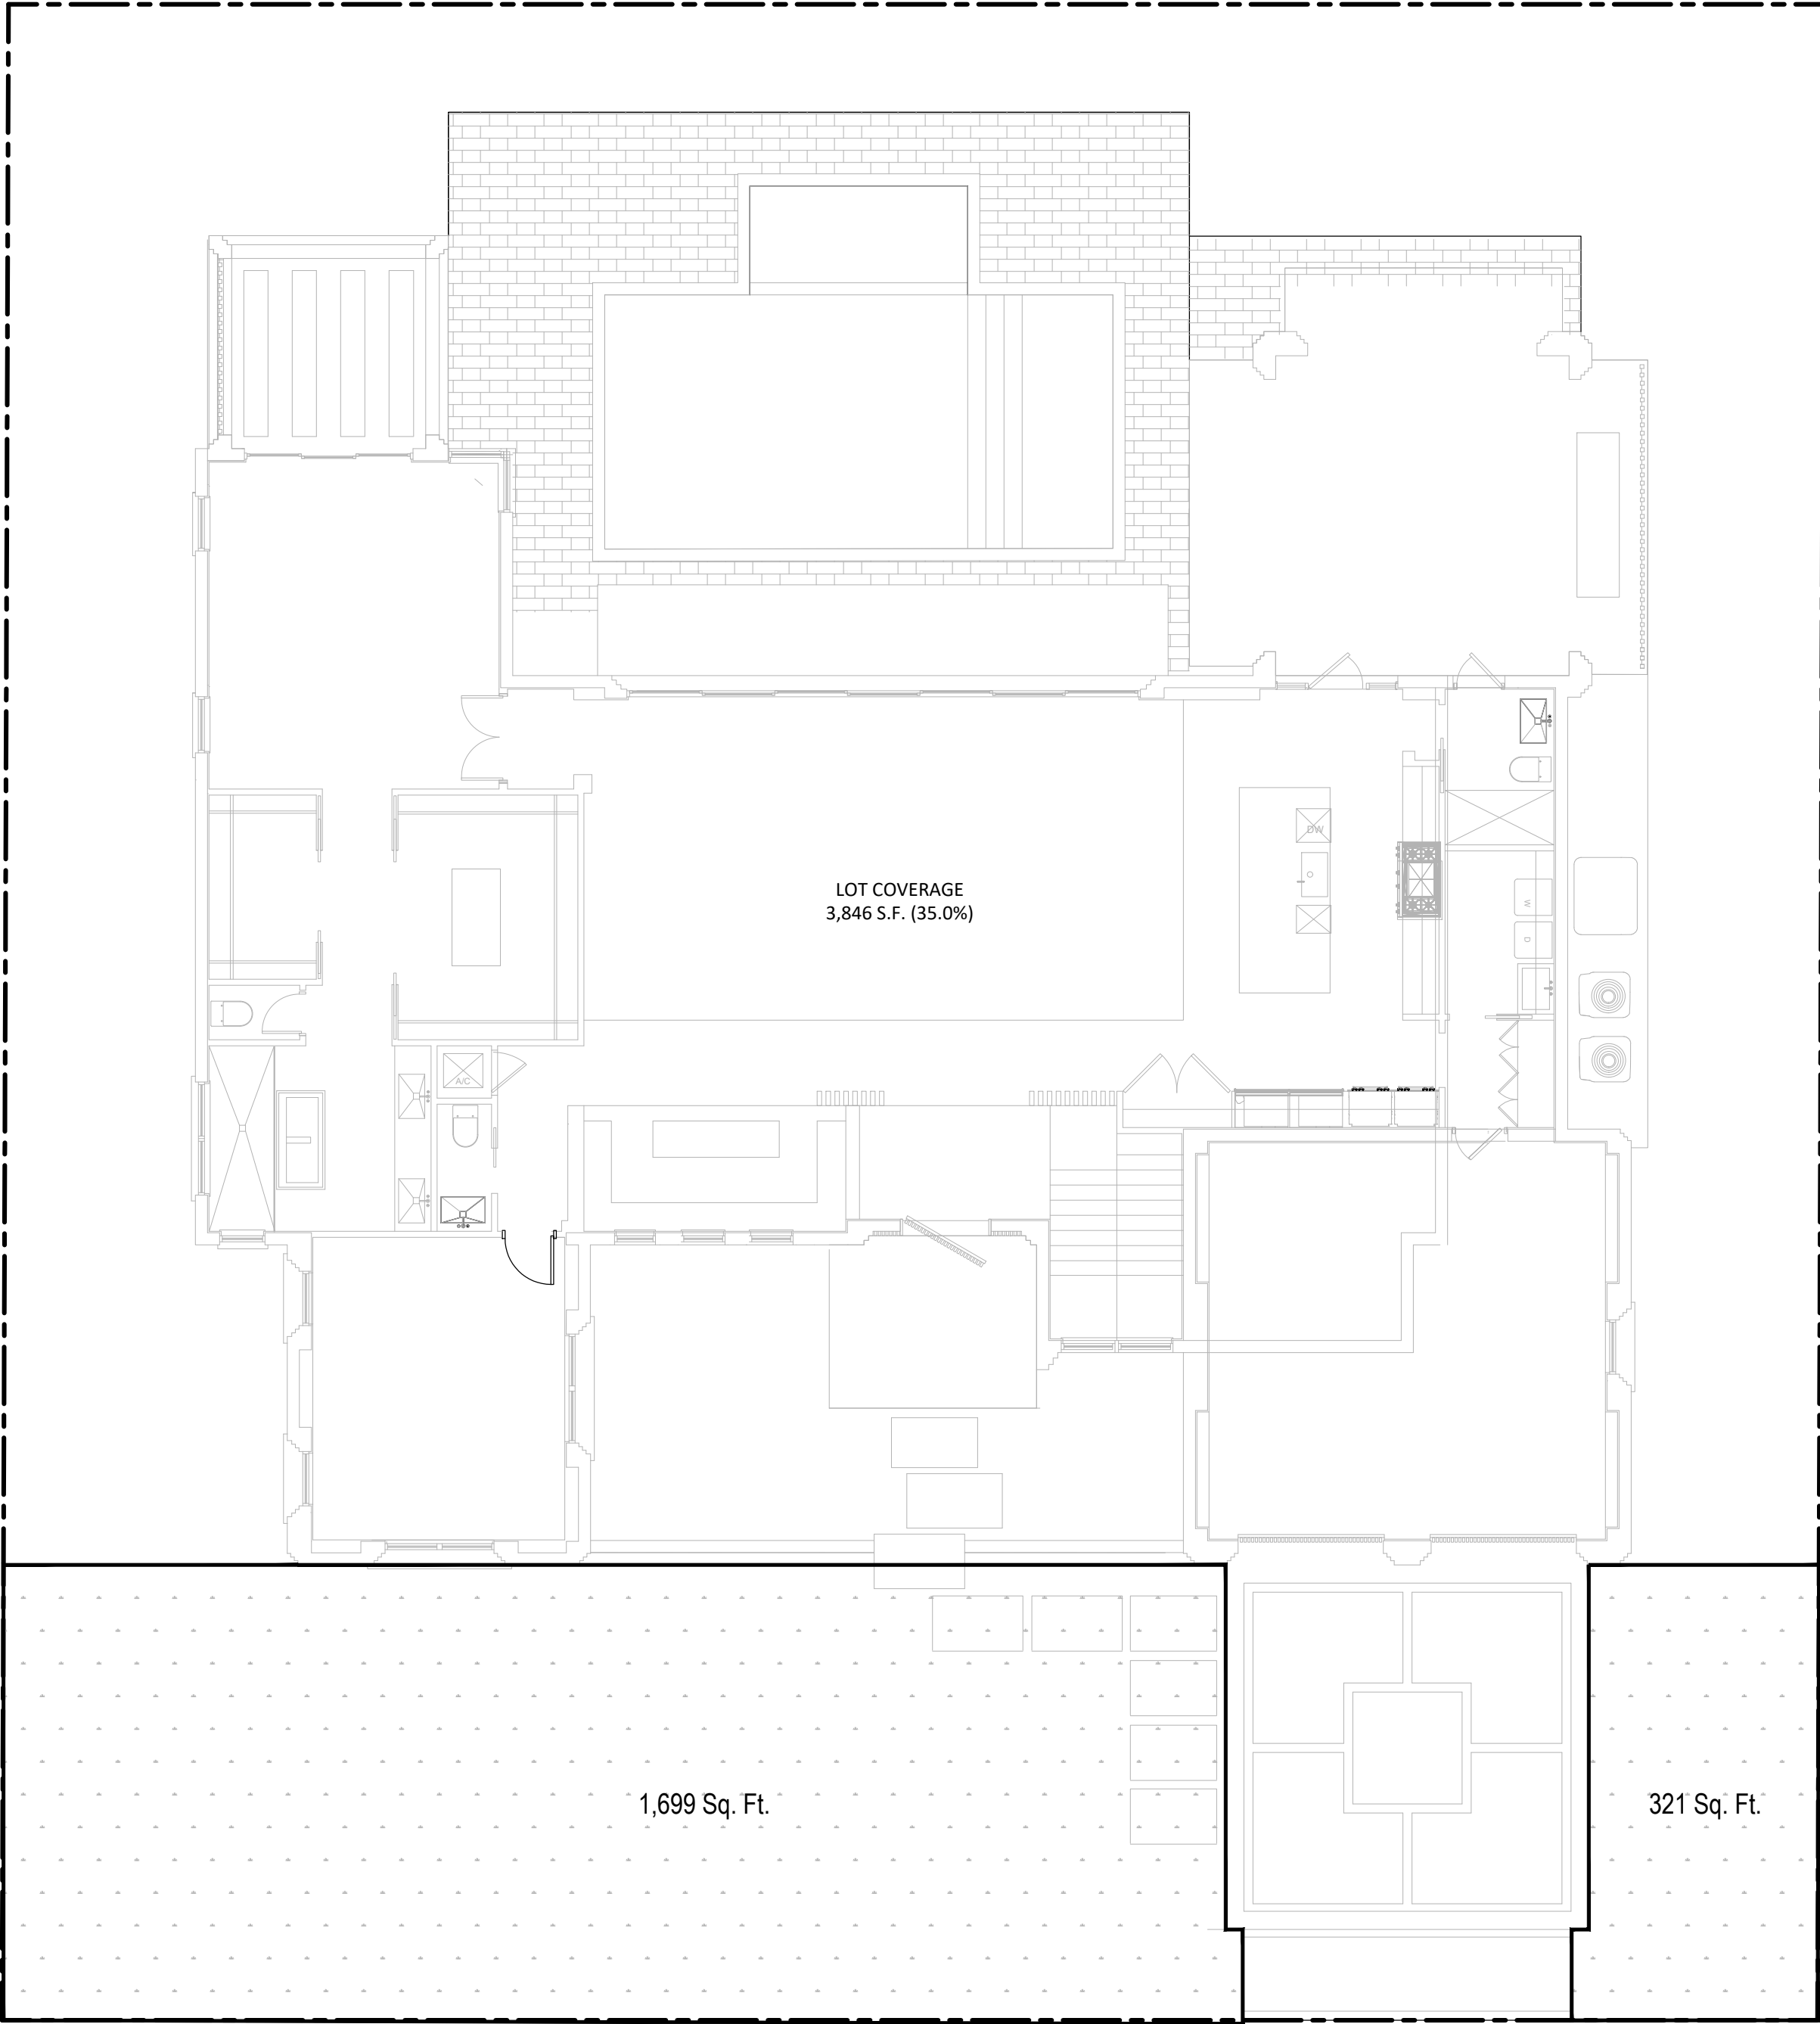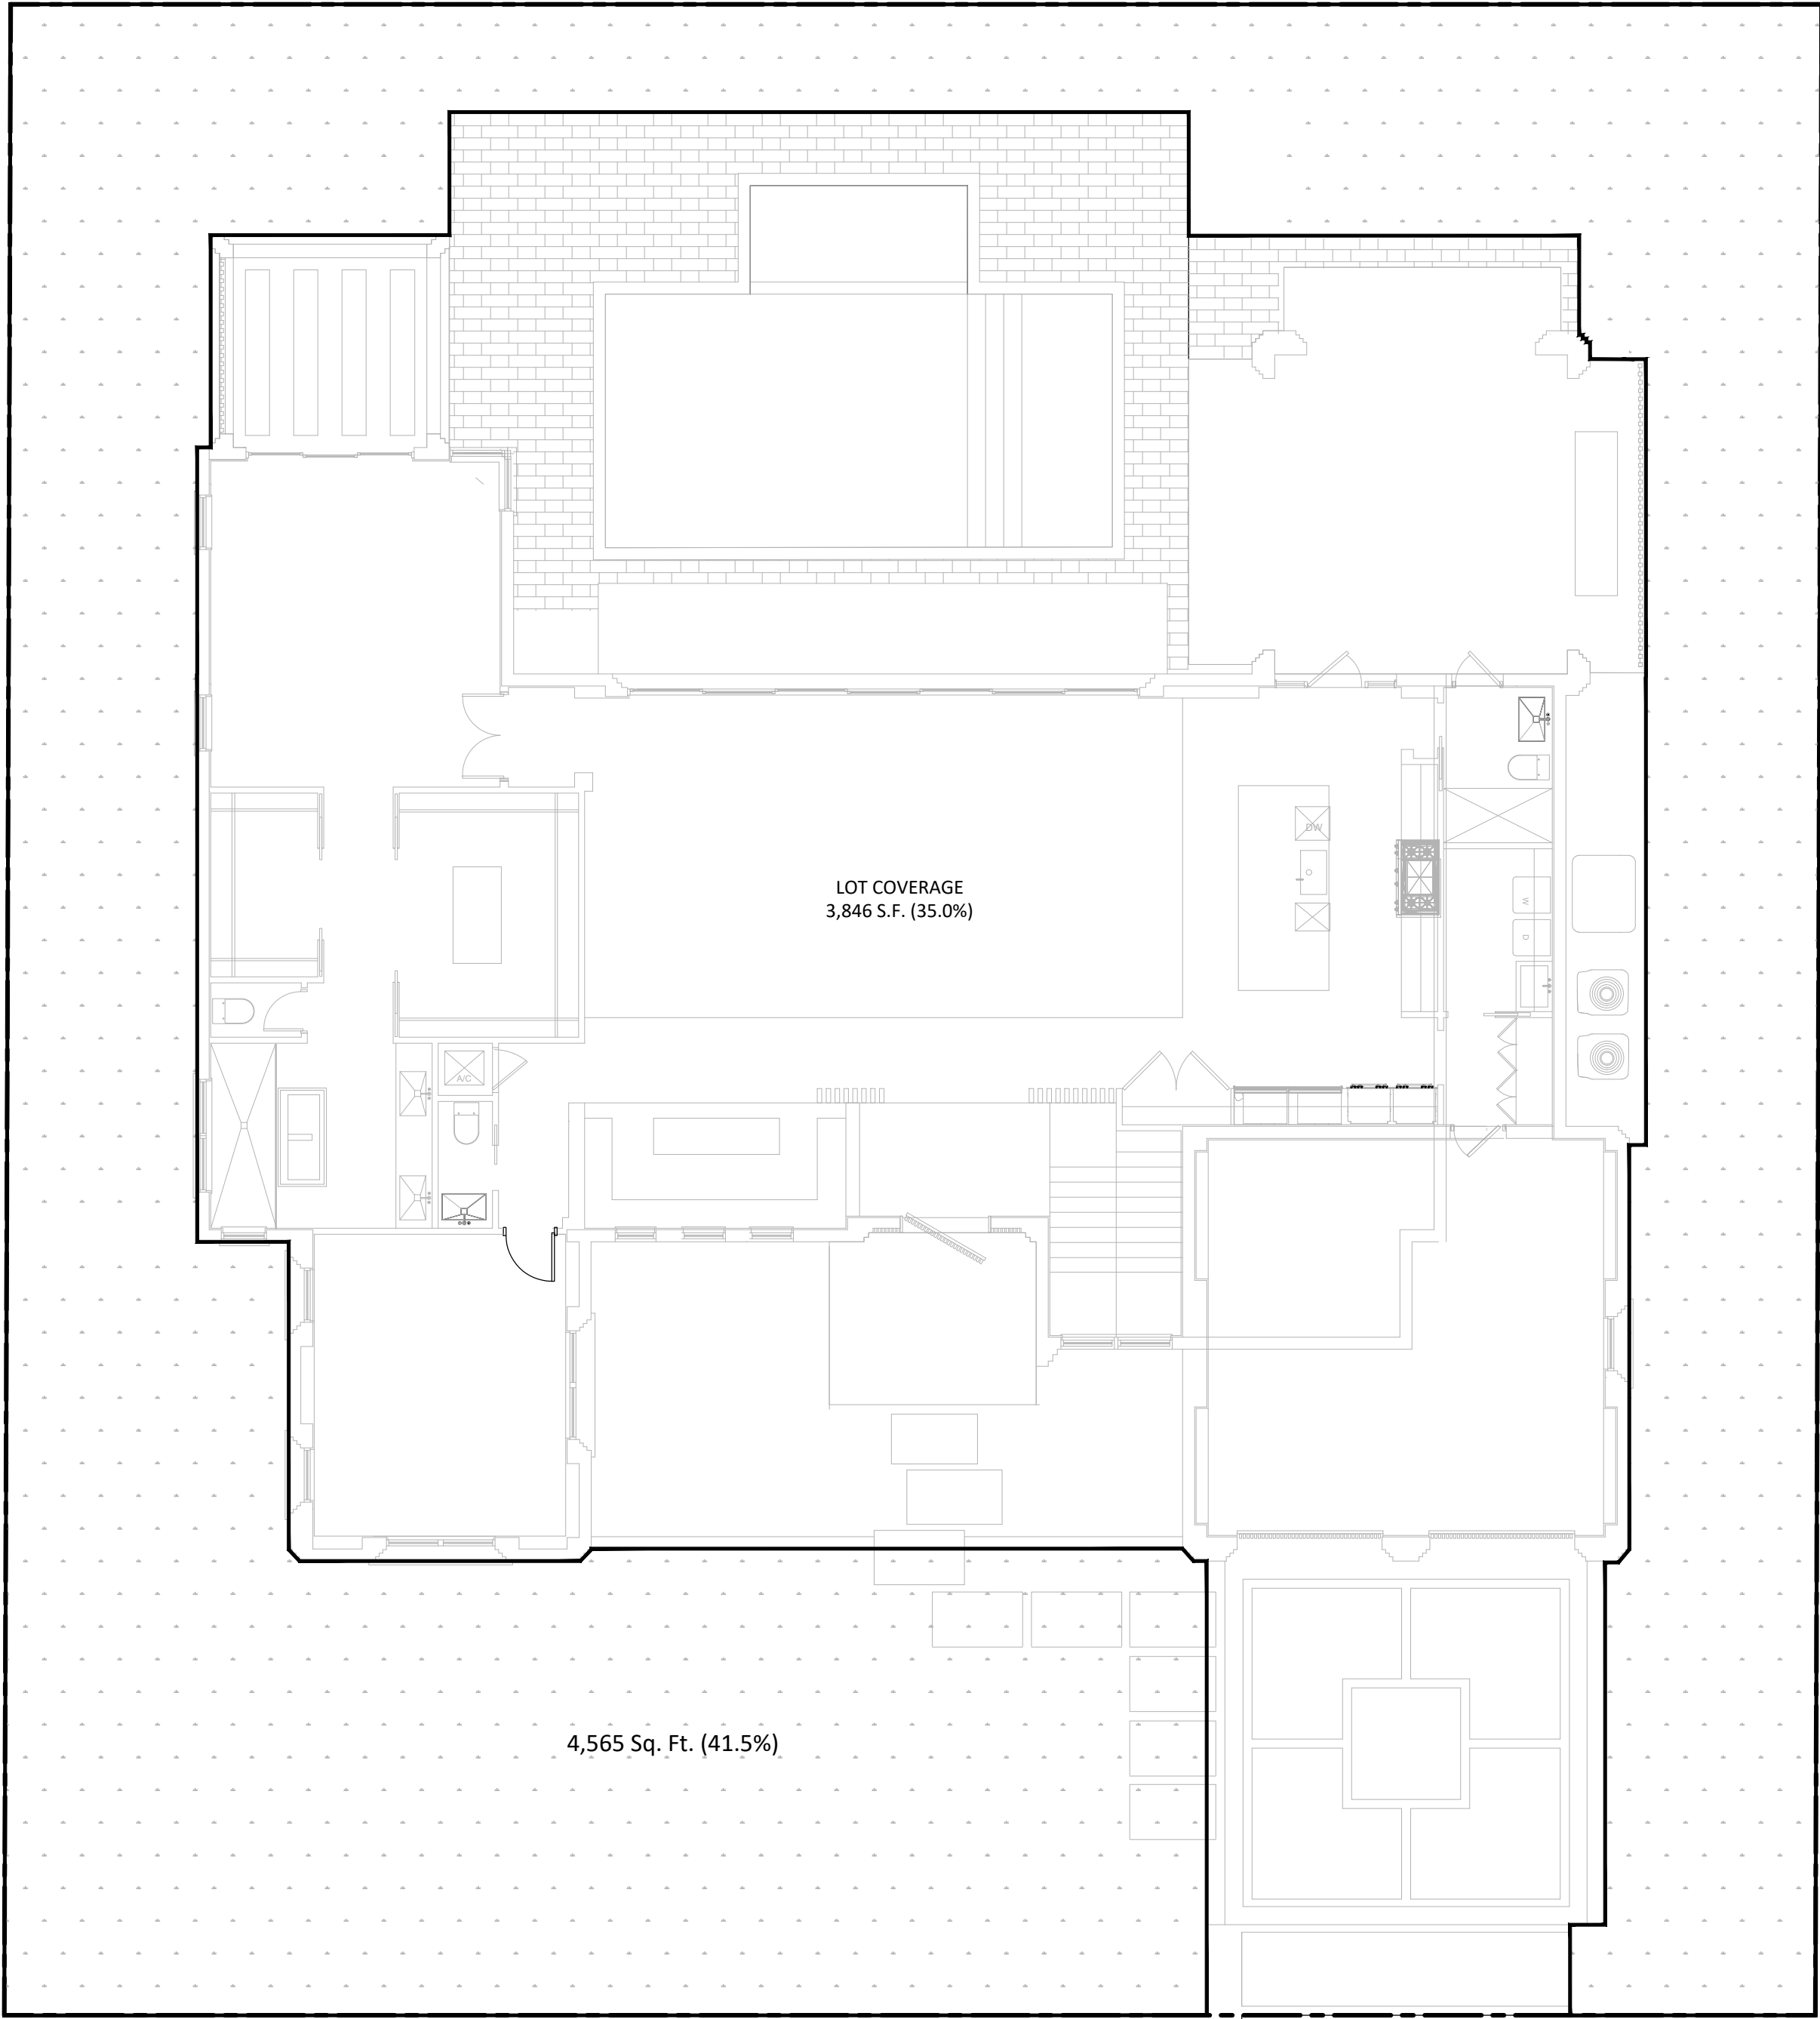

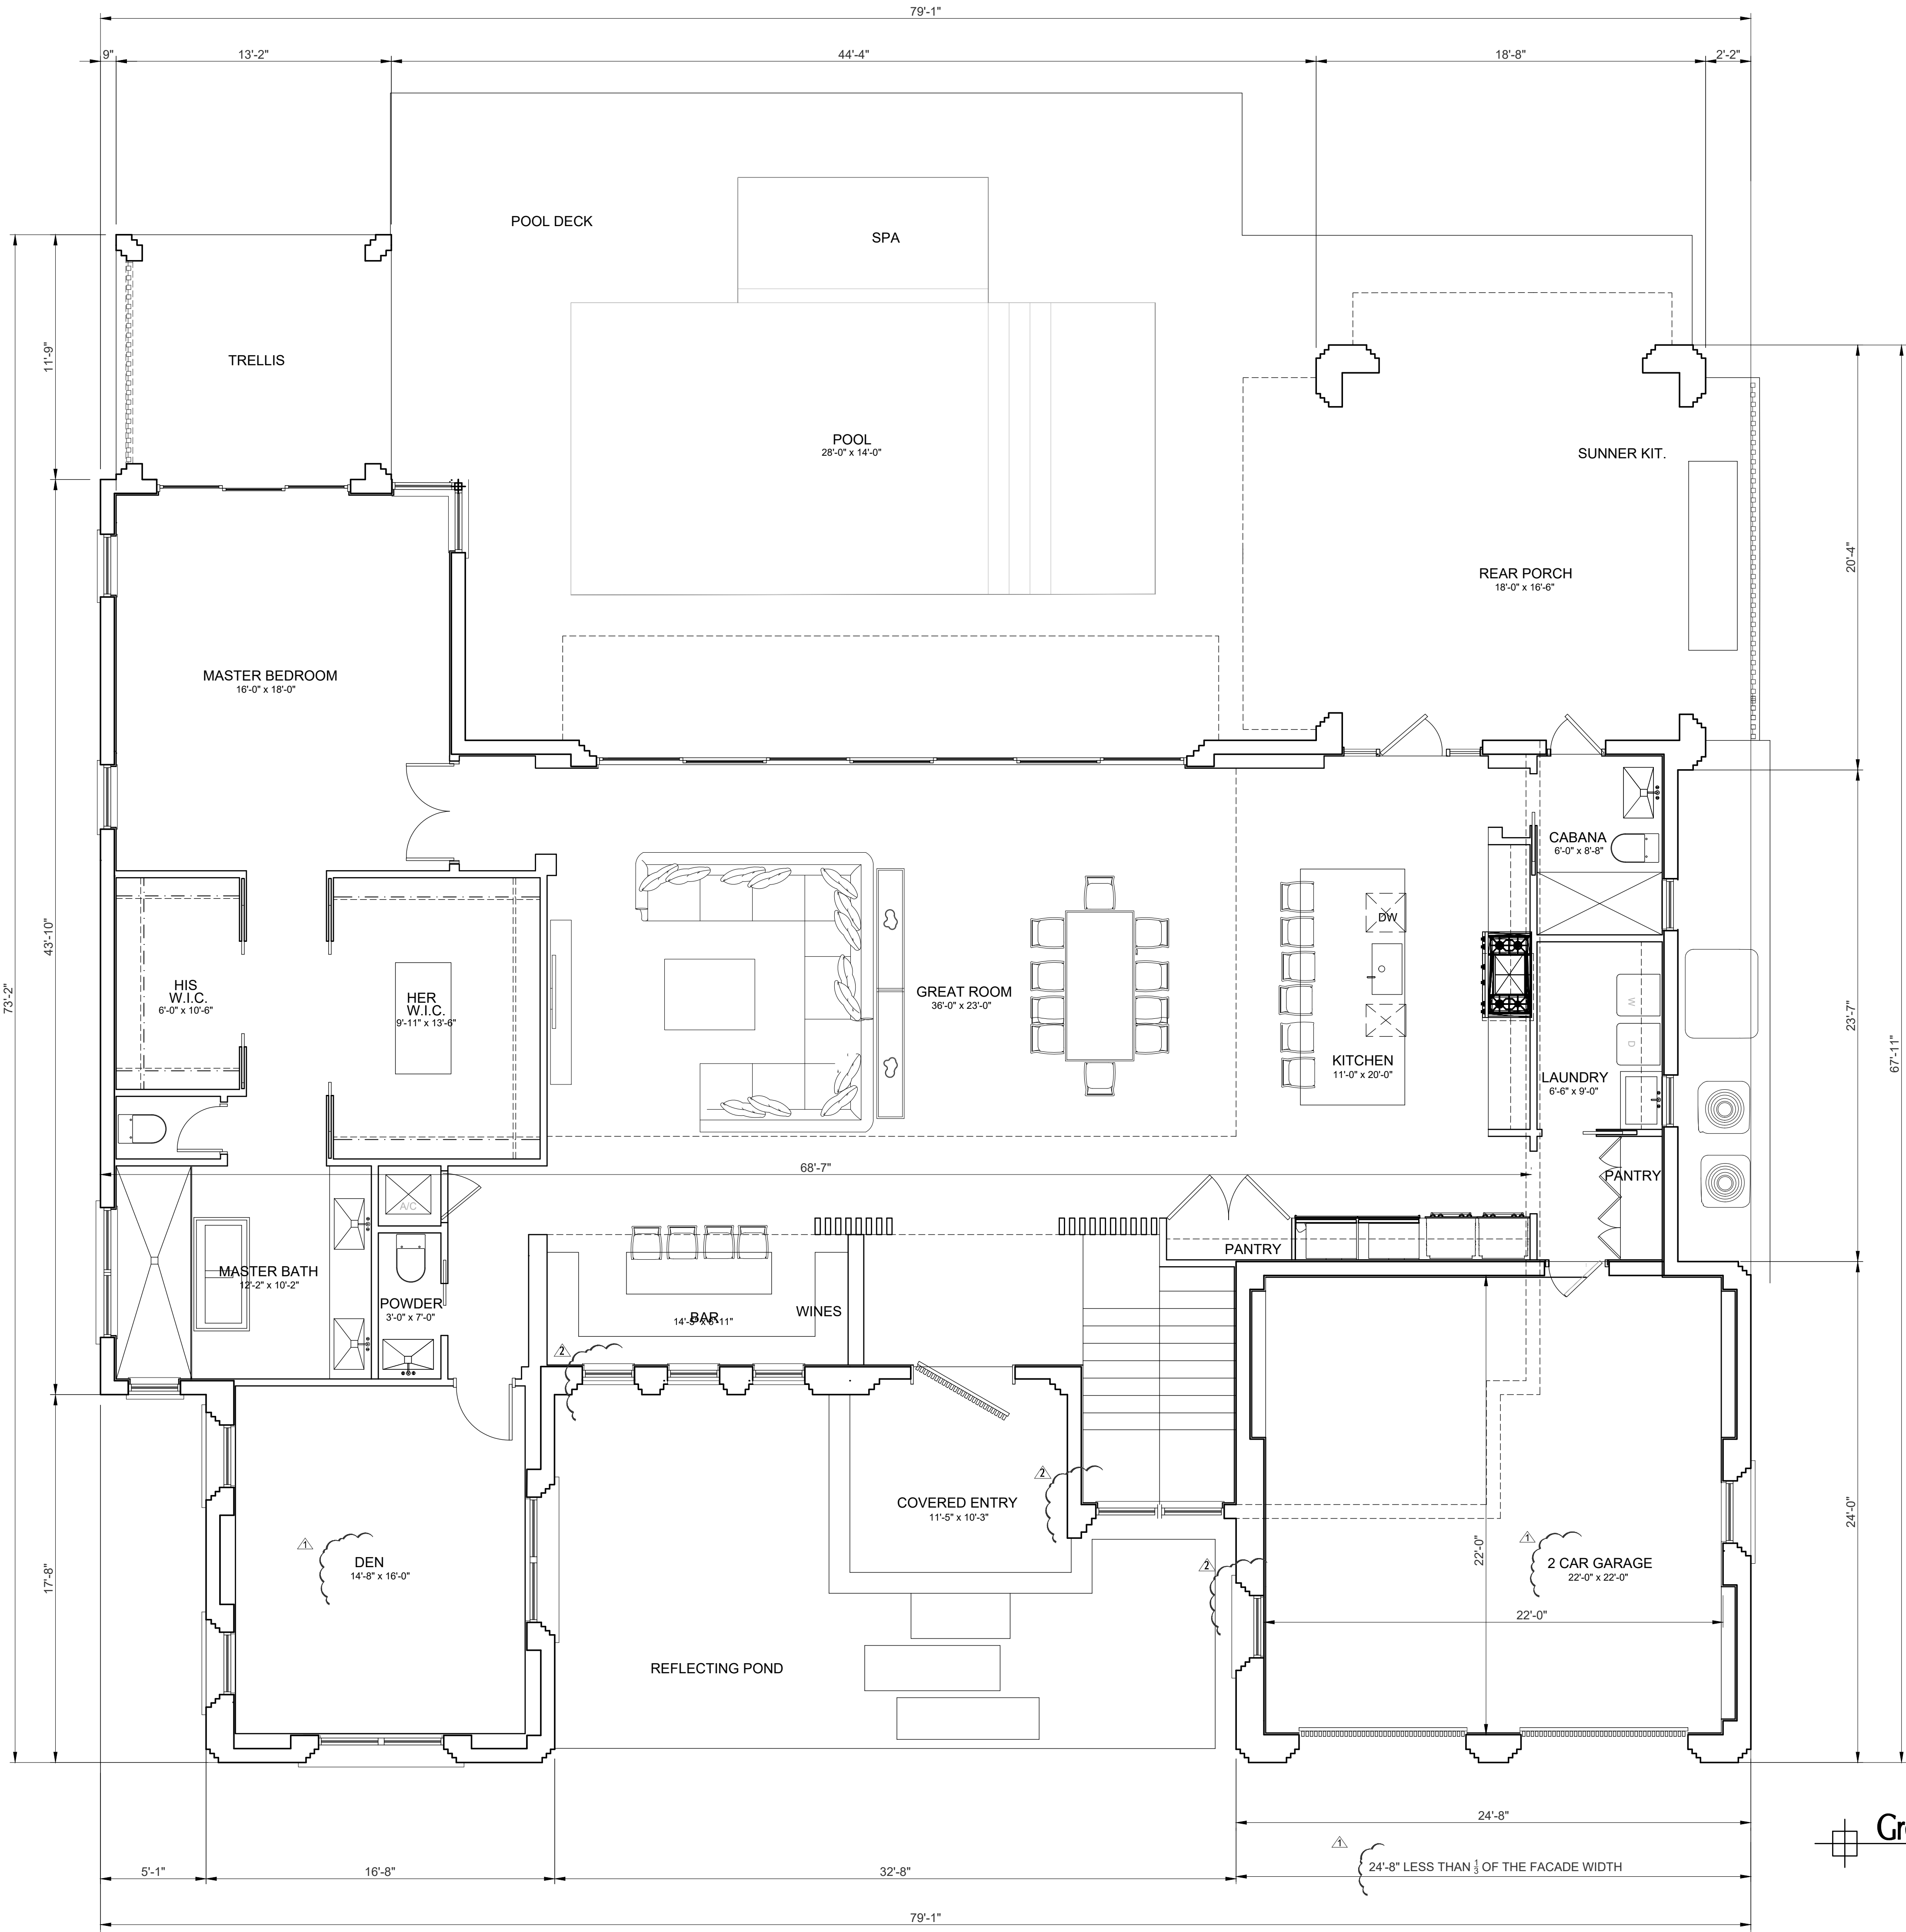

Ground Floor

PASCUAL
PEREZ
KILIDDJIAN
STARR

& ASSOCIATES
ARCHITECTS - PLANNERS
LICENSE # AA 26001357

EDGARDO PEREZ, AIA
LICENSE No.: AR 0015394
MARIO P. PASCUAL, AIA
LICENSE No.: AR 0008254
PETER KILIDDJIAN, R.A.
LICENSE No.: AR 0093067

AT THE BEACON CENTER
1300 NW 84th AVENUE
DORAL, FLORIDA 33126
TELEPHONE: (305) 592-1363
FACSIMILE: (305) 592-6865
<http://www.ppkarch.com>

COPYRIGHT © PASCUAL PEREZ KILIDDJIAN
& ASSOCIATES, ARCHITECTS - PLANNERS
The architectural design and detail drawings
of this building and/or overall project are the
legal property of, and all rights are reserved
by the architects. Their use for reproduction,
construction or distribution is prohibited unless
authorized in writing by the architect.

REVISIONS:
1. ZONING COMMENTS 10-15-21
2. BOA COMMENTS 12-06-21

OWNER:

RESIDENCE FOR
MR.&MRS. HERSMAN
530 TIVOLI AVE. CORAL GABLES, FL, 33143


SEAL:

GROUND FLOOR

DATE : 2021 9-01
SCALE : AS SHOWN
DRAWN BY : ID
CHECK BY : PK
JOB NO. :

A-1.1

SHEET NO. :

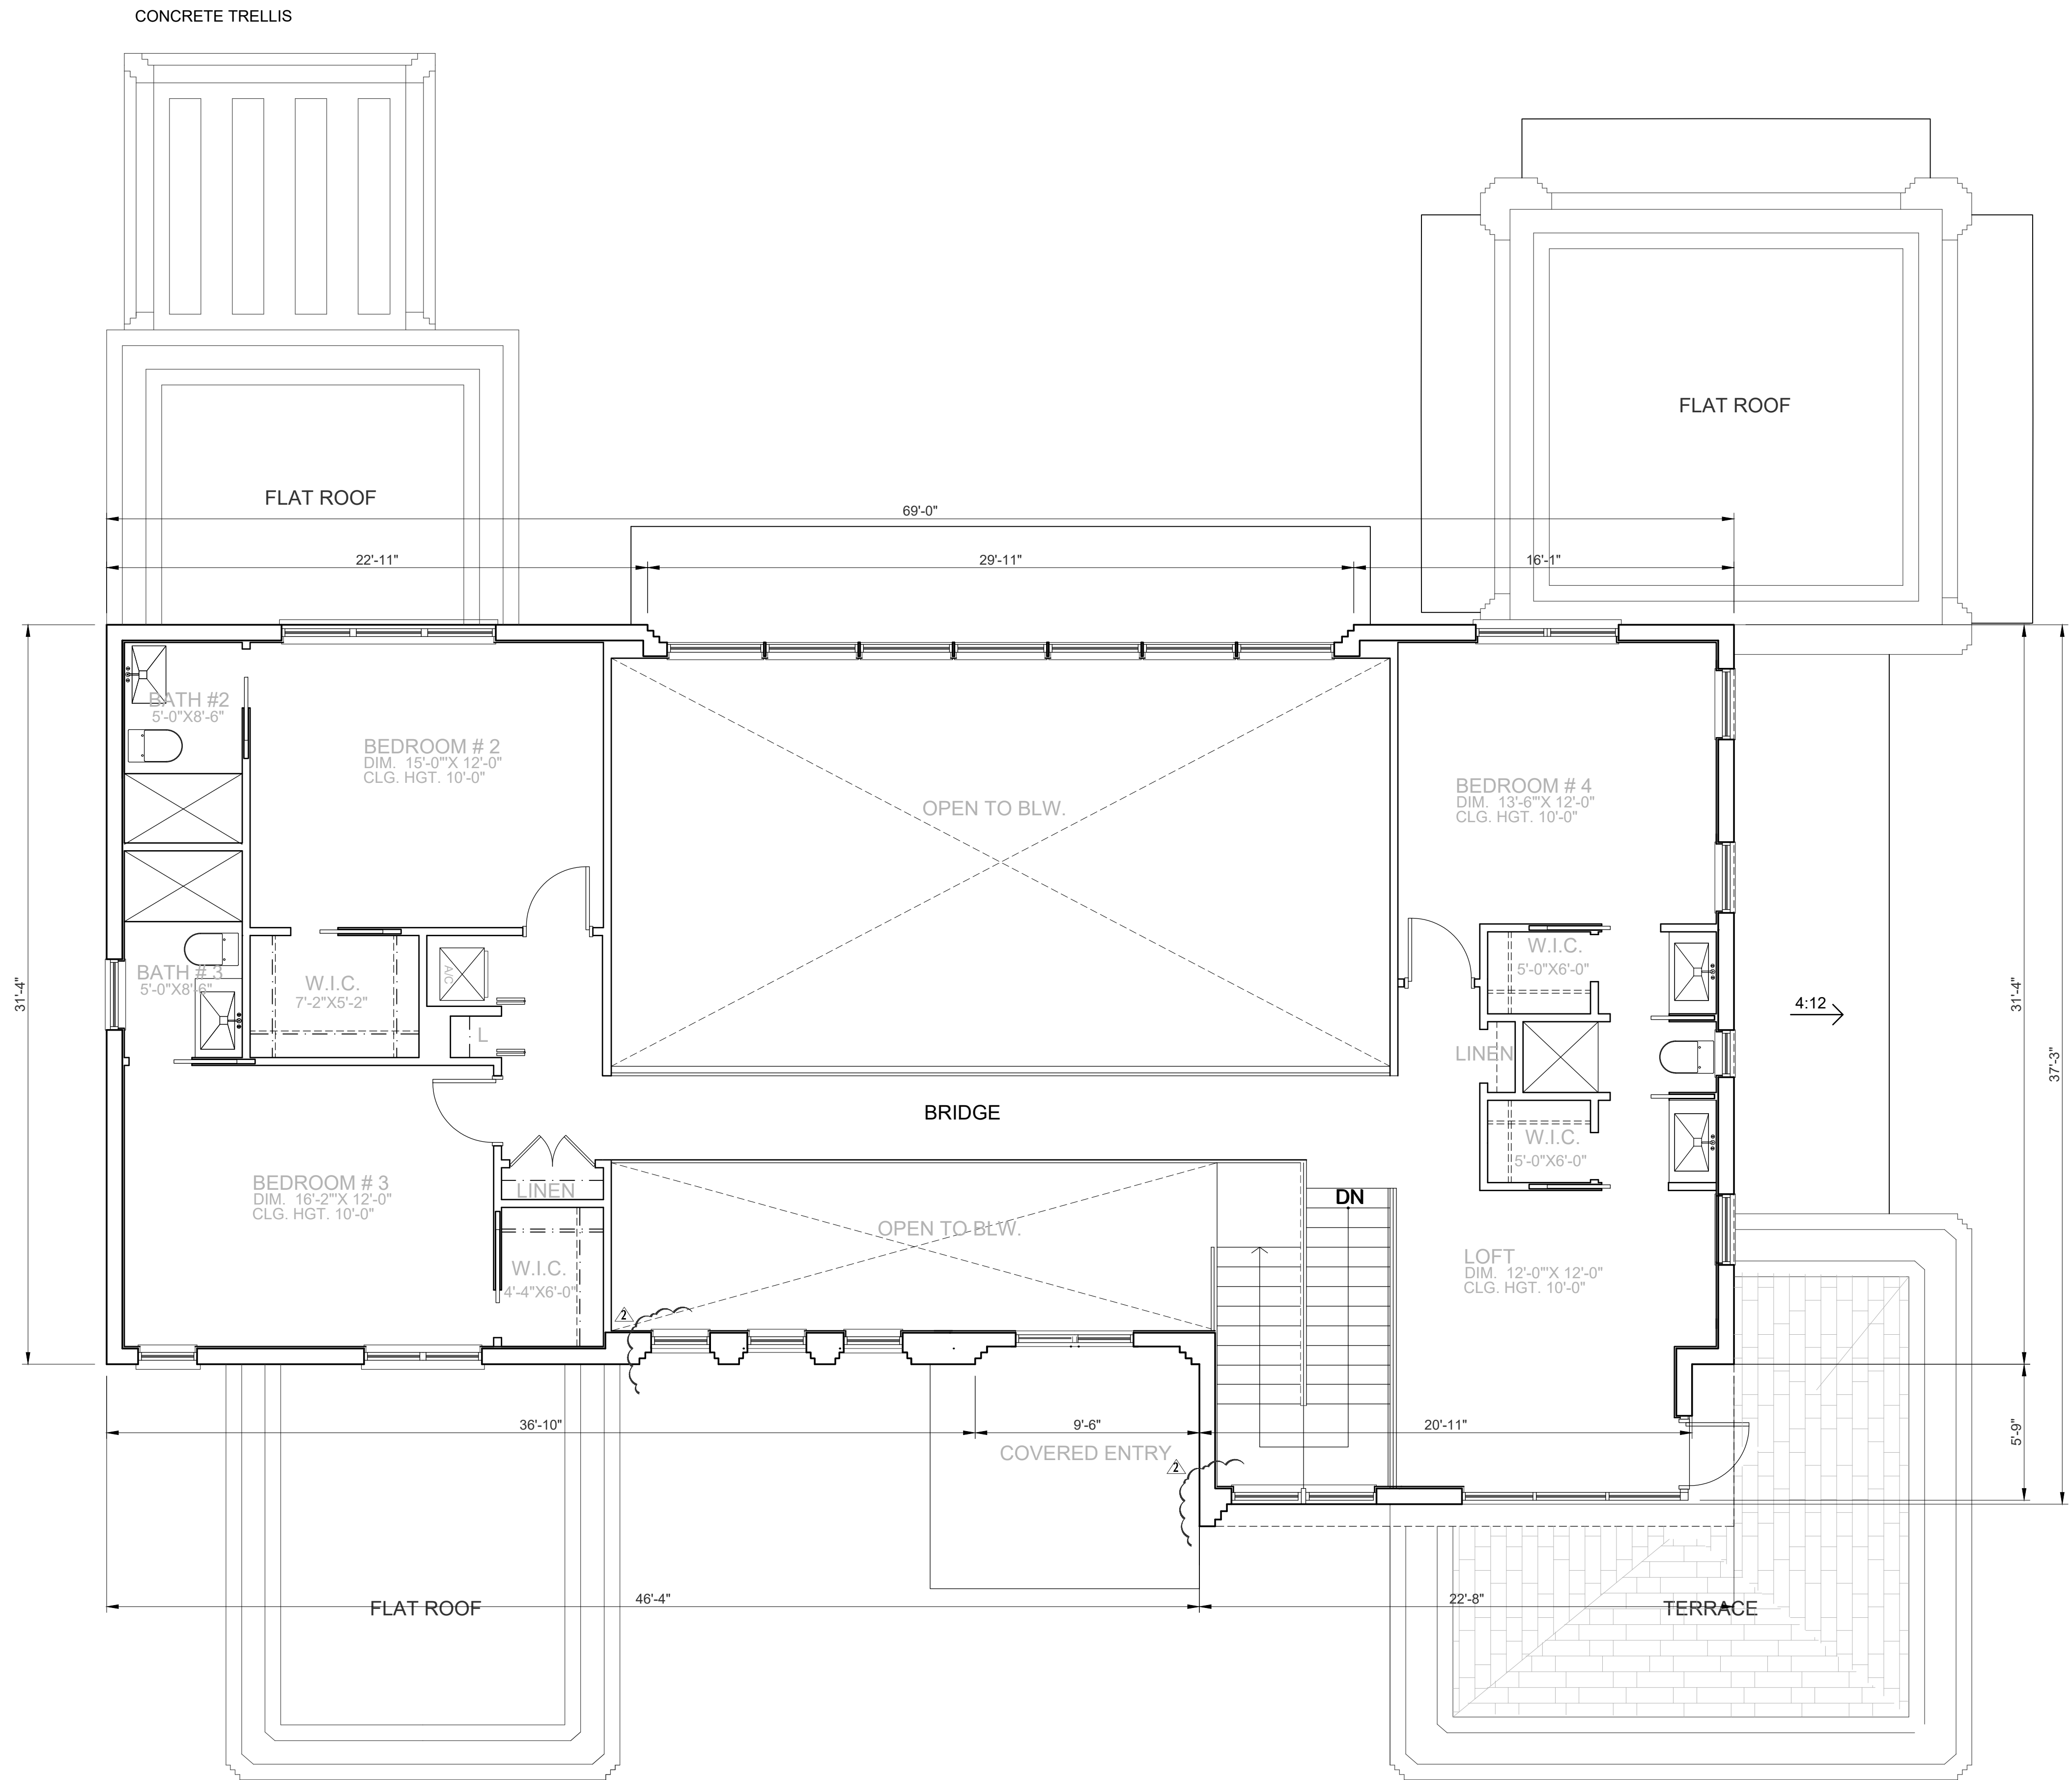

Second Floor
1/4" = 1'-0"

PASCUAL
PEREZ
KILIDDJIAN
STARR

& ASSOCIATES
ARCHITECTS - PLANNERS
LICENSE # AA 26001357

EDGARDO PEREZ, AIA
LICENSE No.: AR 0015394
MARIO P. PASCUAL, AIA
LICENSE No.: AR 0008254
PETER KILIDDJIAN, R.A.
LICENSE No.: AR 0093067

AT THE BEACON CENTER
1300 NW 84th AVENUE
DORAL, FLORIDA 33126
TELEPHONE: (305) 592-1363
FACSIMILE: (305) 592-6865
http://www.ppkarch.com

COPYRIGHT © PASCUAL PEREZ KILIDDJIAN
& ASSOCIATES, ARCHITECTS - PLANNERS
The architectural design and detail drawings
of this building and/or overall project are the
legal property of, and all rights are reserved
by the architect. Their use for reproduction,
construction or distribution is prohibited unless
authorized in writing by the architect.

REVISIONS:

2. BOA COMMENTS 12-06-21

OWNER:

RESIDENCE FOR
MR. & MRS. HERSMAN
530 TIVOLI AVE. CORAL GABLES, FL, 33143


SEAL:


ROOF PLAN

DATE: 2010-11-05
SCALE: AS SHOWN
DRAWN: ID
CHECK BY: PK
JOB NO.:

A-1.2

SHEET NO.:

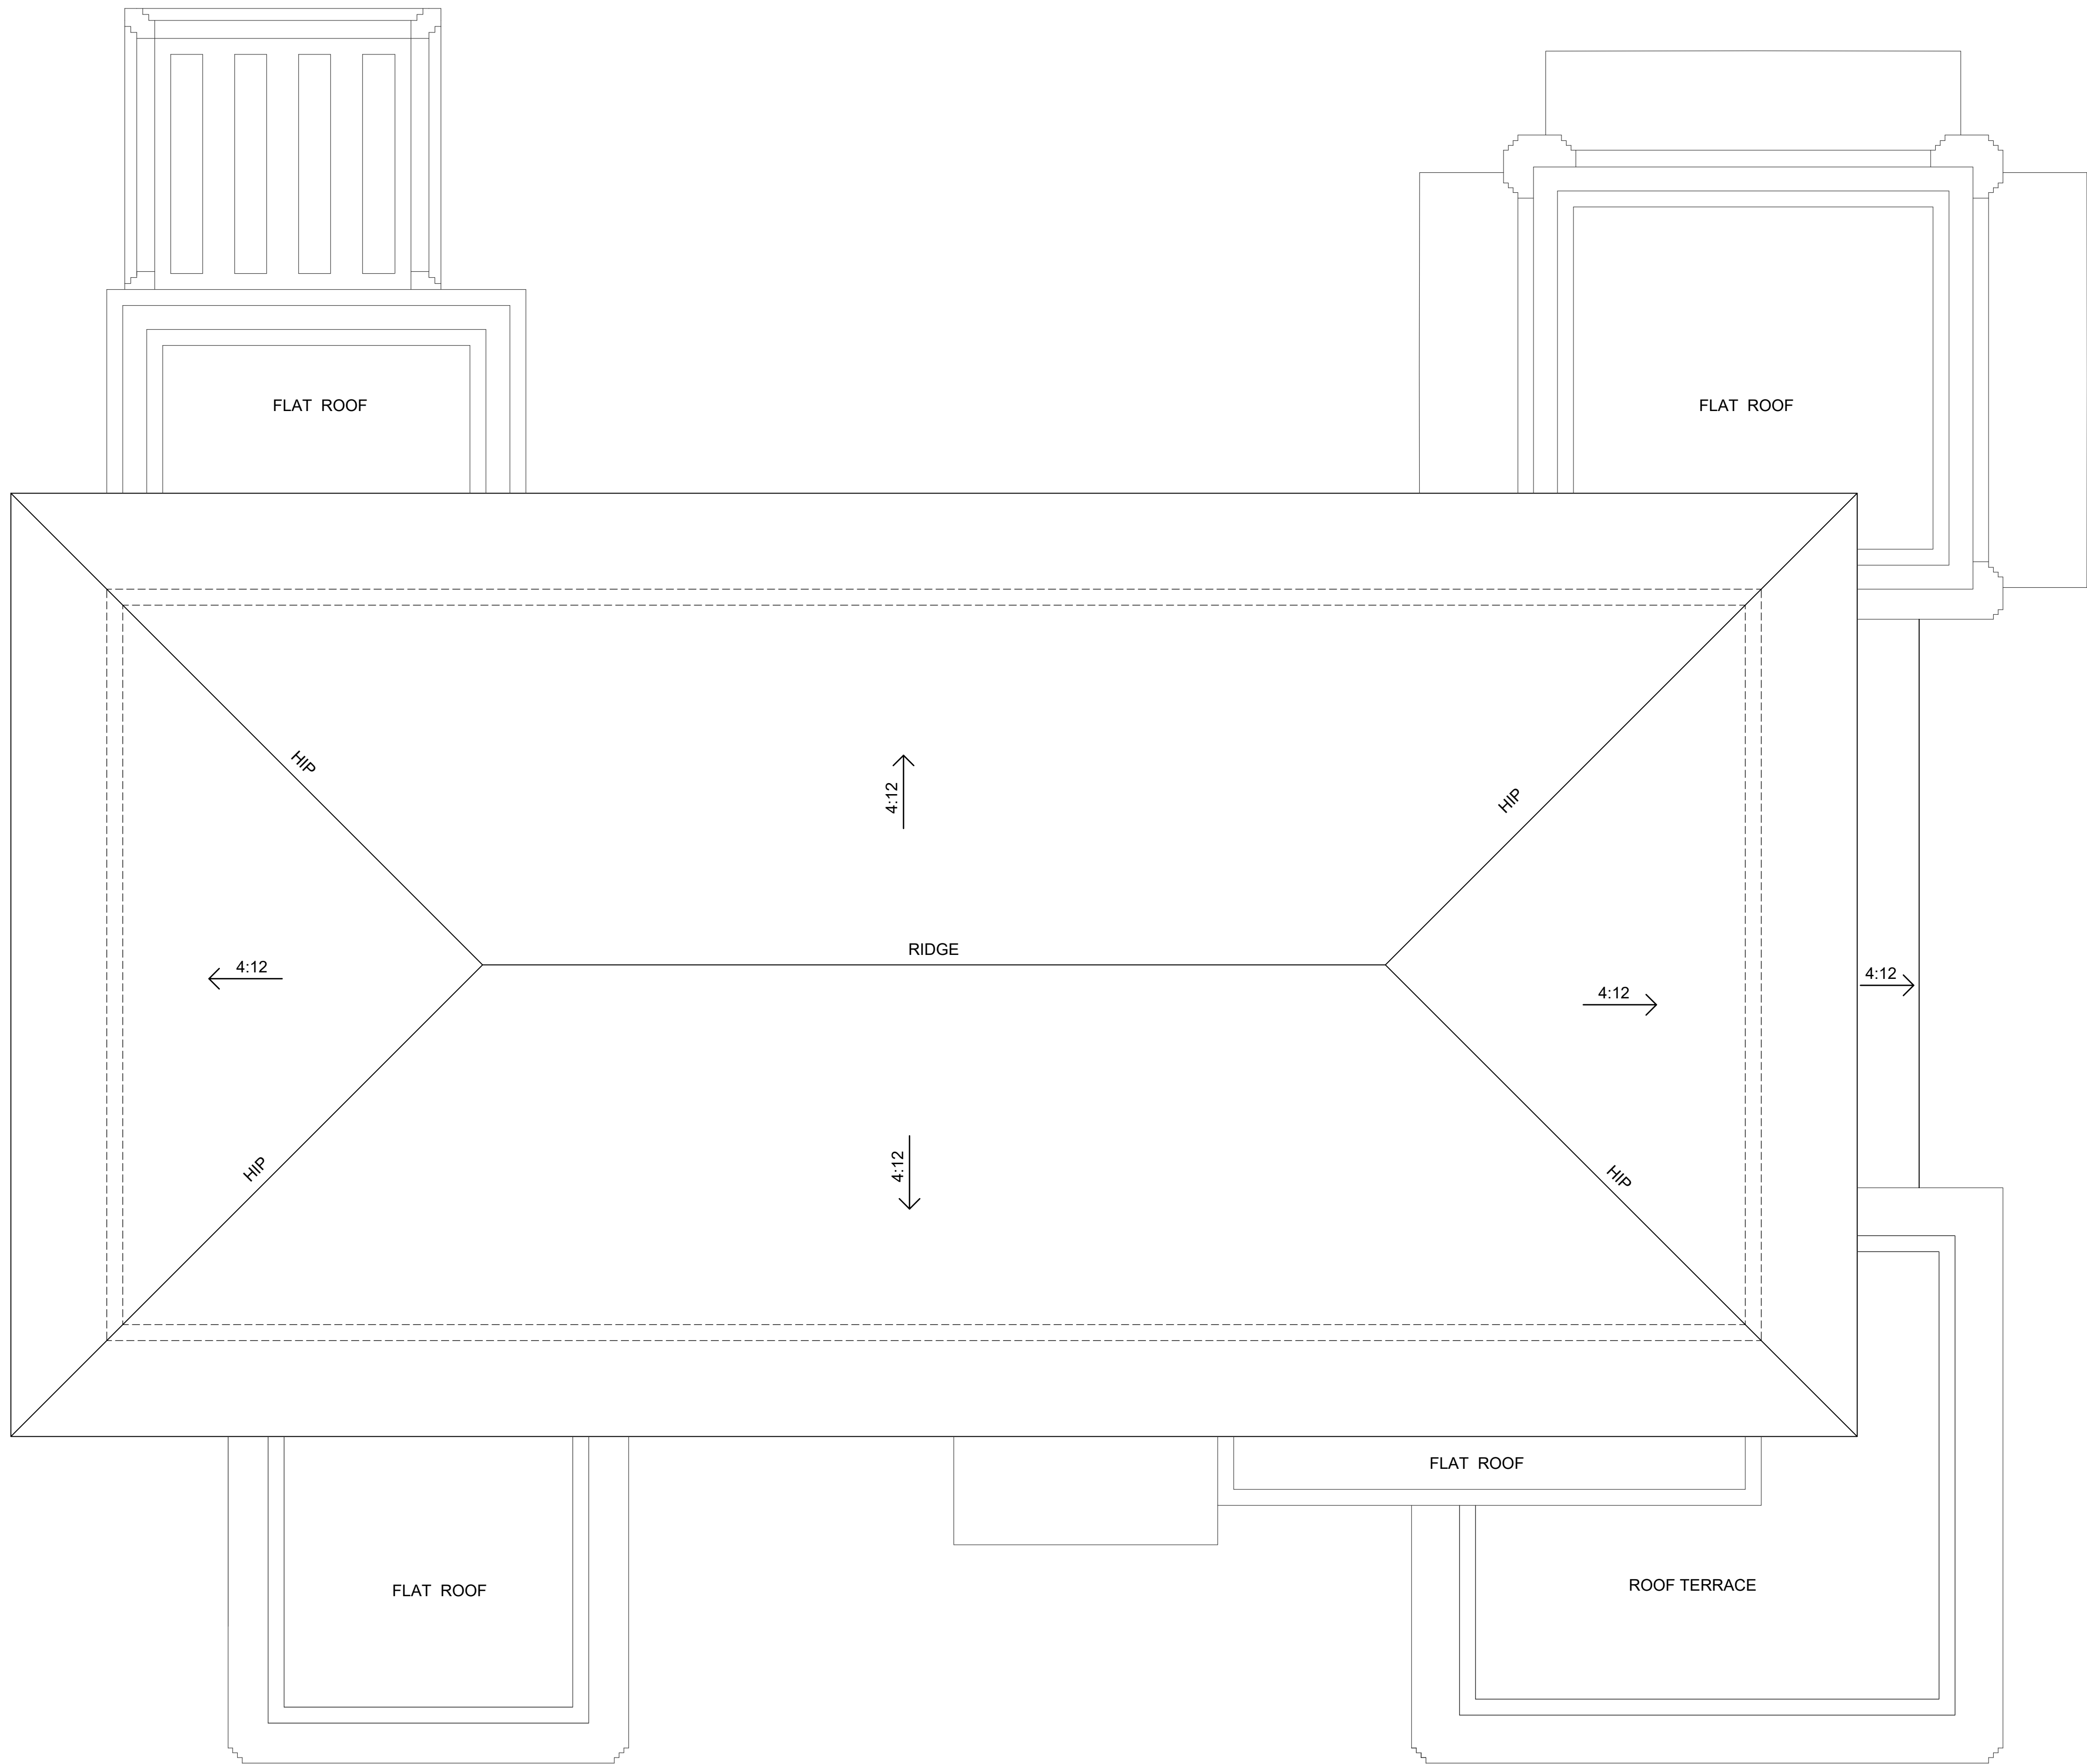

  Roof Plan 1/4" = 1'-0"

PASCUAL
PEREZ
KILIDDJIAN
STARR

& ASSOCIATES
ARCHITECTS • PLANNERS
LICENSE # AA 26001357

EDGARDO PEREZ , AIA
LICENSE No. : AR 0015394
MARIO P. PASCUAL , AIA
LICENSE No. : AR 0008254
PETER KILIDDJIAN, R.A
LICENSE No. : AR 0093067

AT THE BEACON CENTER
1300 NW 84th AVENUE
DORAL, FLORIDA 33126
TELEPHONE : (305) 592-1363
FACSIMILE : (305) 592-6865
<http://www.ppkarch.com>

COPYRIGHT© PASCUAL PEREZ KILIDDJIAN
& ASSOCIATES, ARCHITECTS • PLANNERS
The architectural design and detail drawings
of this building and/or overall project are the
legal property of, and all rights are reserved
by the Architects. Their use for reproduction,
construction or distribution is prohibited unless
authorized in writing by the Architect.

REVISIONS:

OWNER:

RESIDENCE FOR
MR.&MRS. HERSMAN
530 TIVOLI AVE. CORAL GABLES, FL, 33143

SEAL:

ROOF PLAN

DATE : 2018-11-05
SCALE : AS SHOWN
DRAWN : ID
CHECK BY: PK
JOB NO. :


A-13

SHEET NO. :



- LEGEND
- 1 FLAT CEMENT TILE ROOF
 - 2 CASEMENT IMPACT WINDOWS
 - 3 SMOOTH FINISH STUCCO
 - 4 CONCRETE
 - 5 WOOD LOUVERED SCREEN



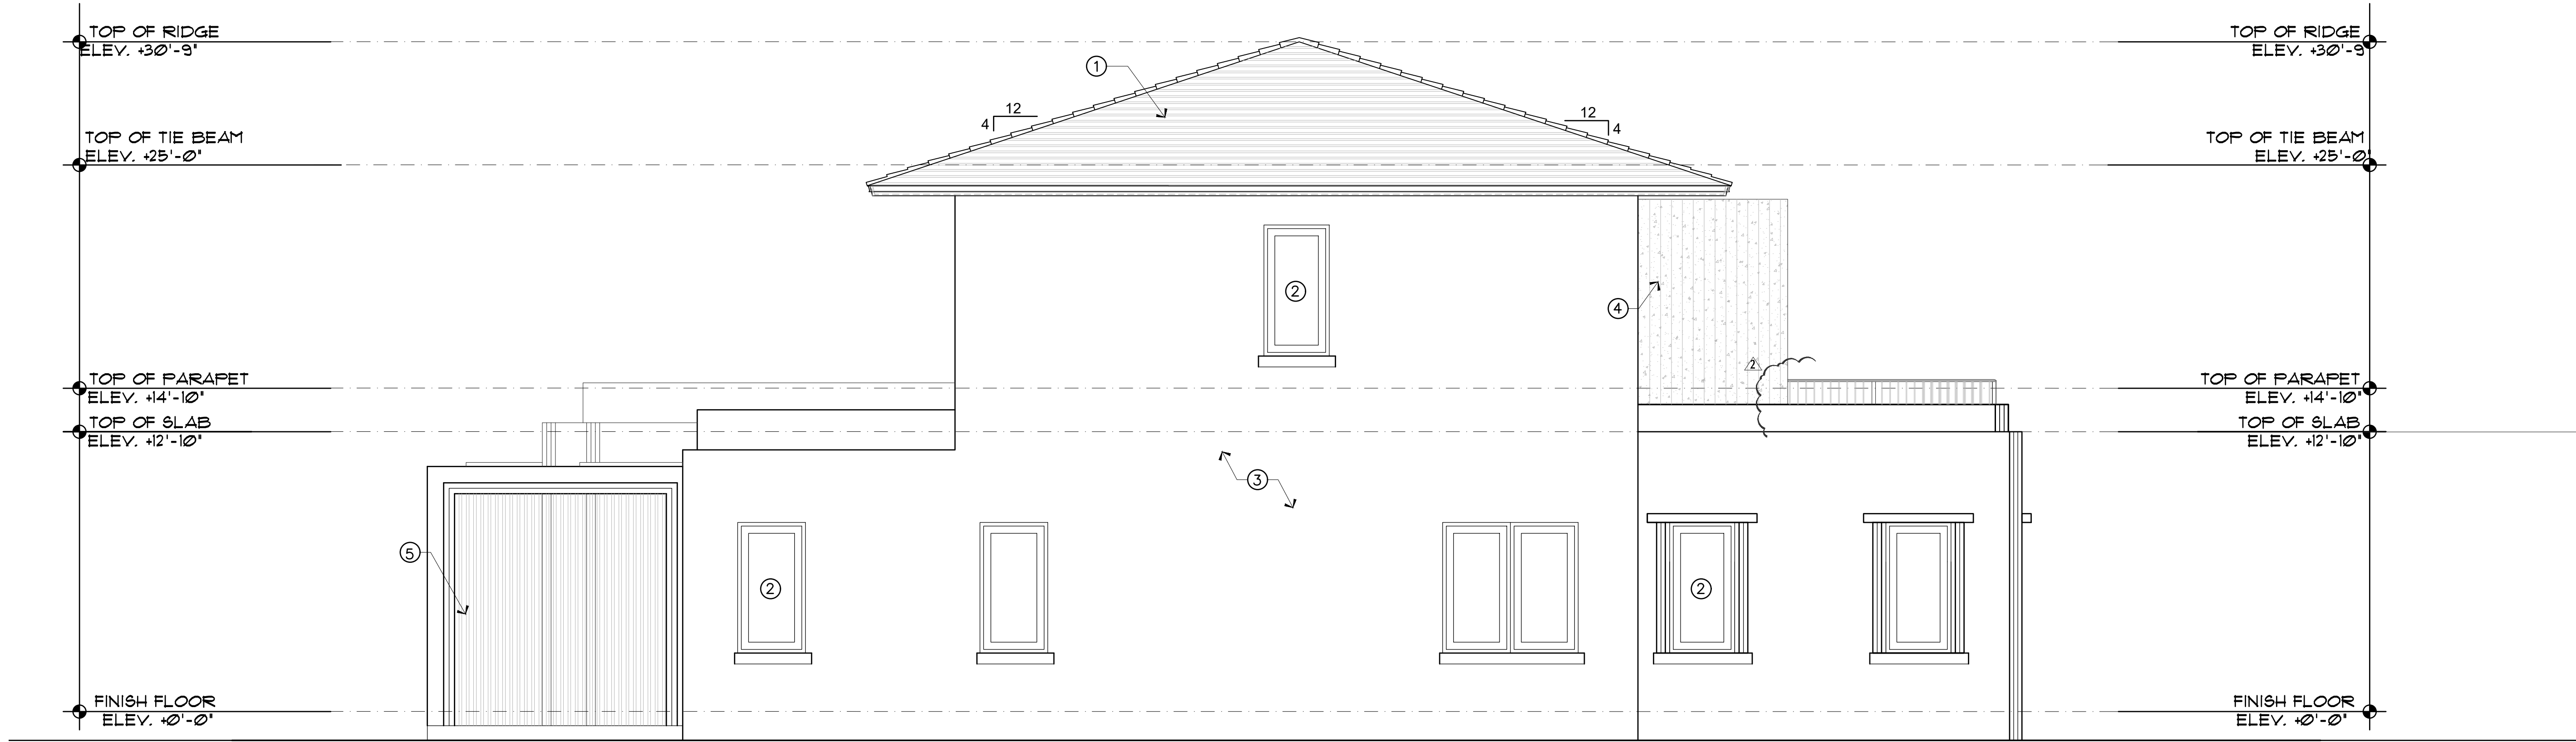

LEGEND

- ① FLAT CEMENT TILE ROOF
- ② CASEMENT IMPACT WINDOWS
- ③ SMOOTH FINISH STUCCO
- ④ CONCRETE
- ⑤ WOOD LOUVERED SCREEN

