


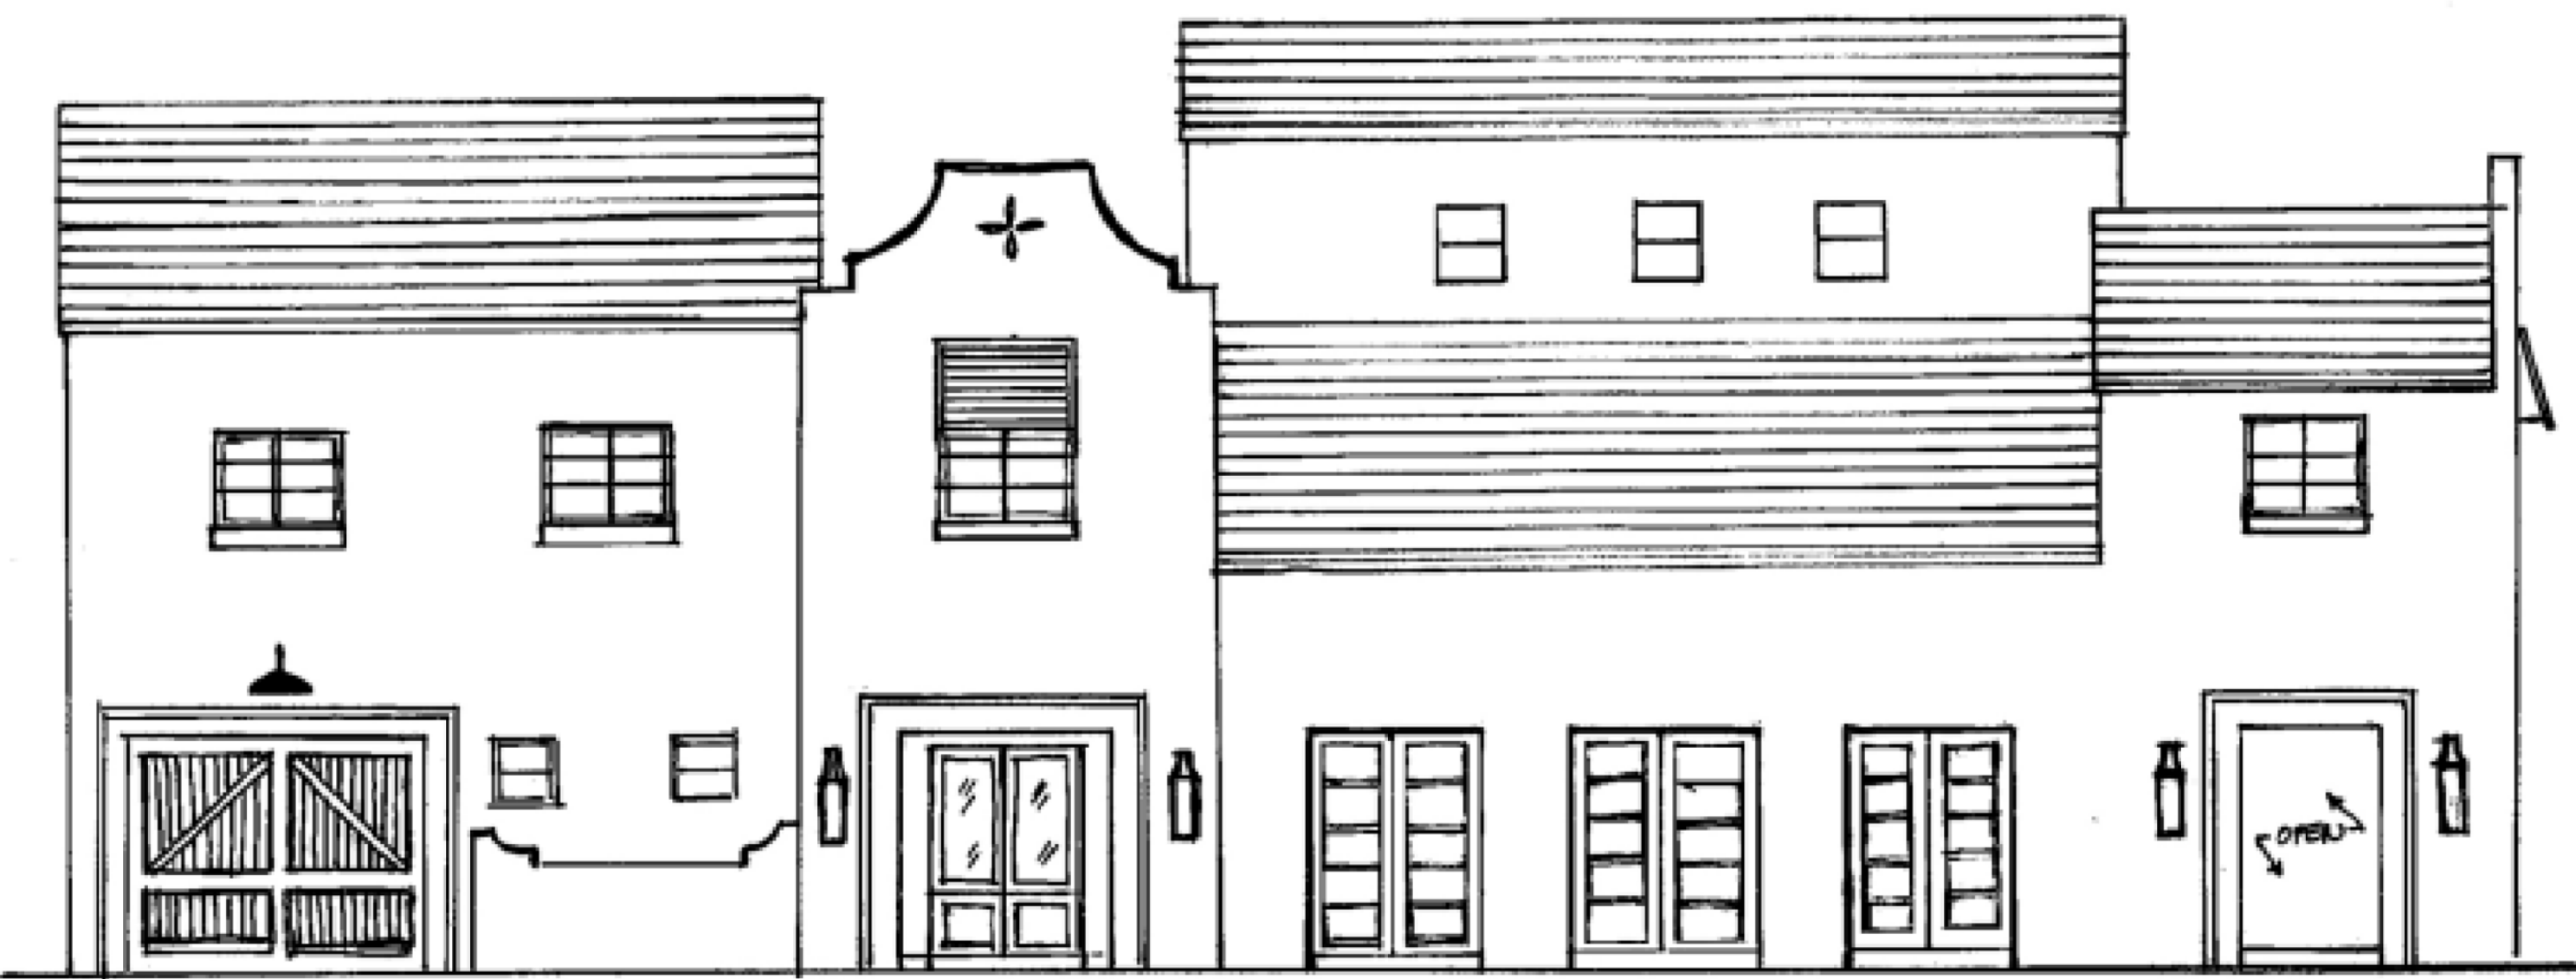

Board of Architects - Preliminary Approval


Thornburg Residence - Interior and Exterior Renovations

July 31, 2021

Drawing Index

ARCHITECTURAL	
A-000	TITLE SHEET/ INDEX
A-001	EXISTING CONDITIONS PHOTOS
A-002	DESIGN INSPIRATION IMAGERY
A-003	BOUNDARY SURVEY DATED FEB 2021
A-100	SITE PLAN AND ZONING CALCULATIONS
A-201	EXISTING & PROPOSED FIRST FLOOR PLANS
A-202	EXISTING & PROPOSED SECOND FLOOR PLANS
A-203	EXISTING & PROPOSED ROOF PLANS
A-301	EXISTING AND PROPOSED NORTH AND SOUTH EXTERIOR ELEVATIONS
A-302	EXISTING AND PROPOSED EAST AND WEST EXTERIOR ELEVATIONS

Location Key

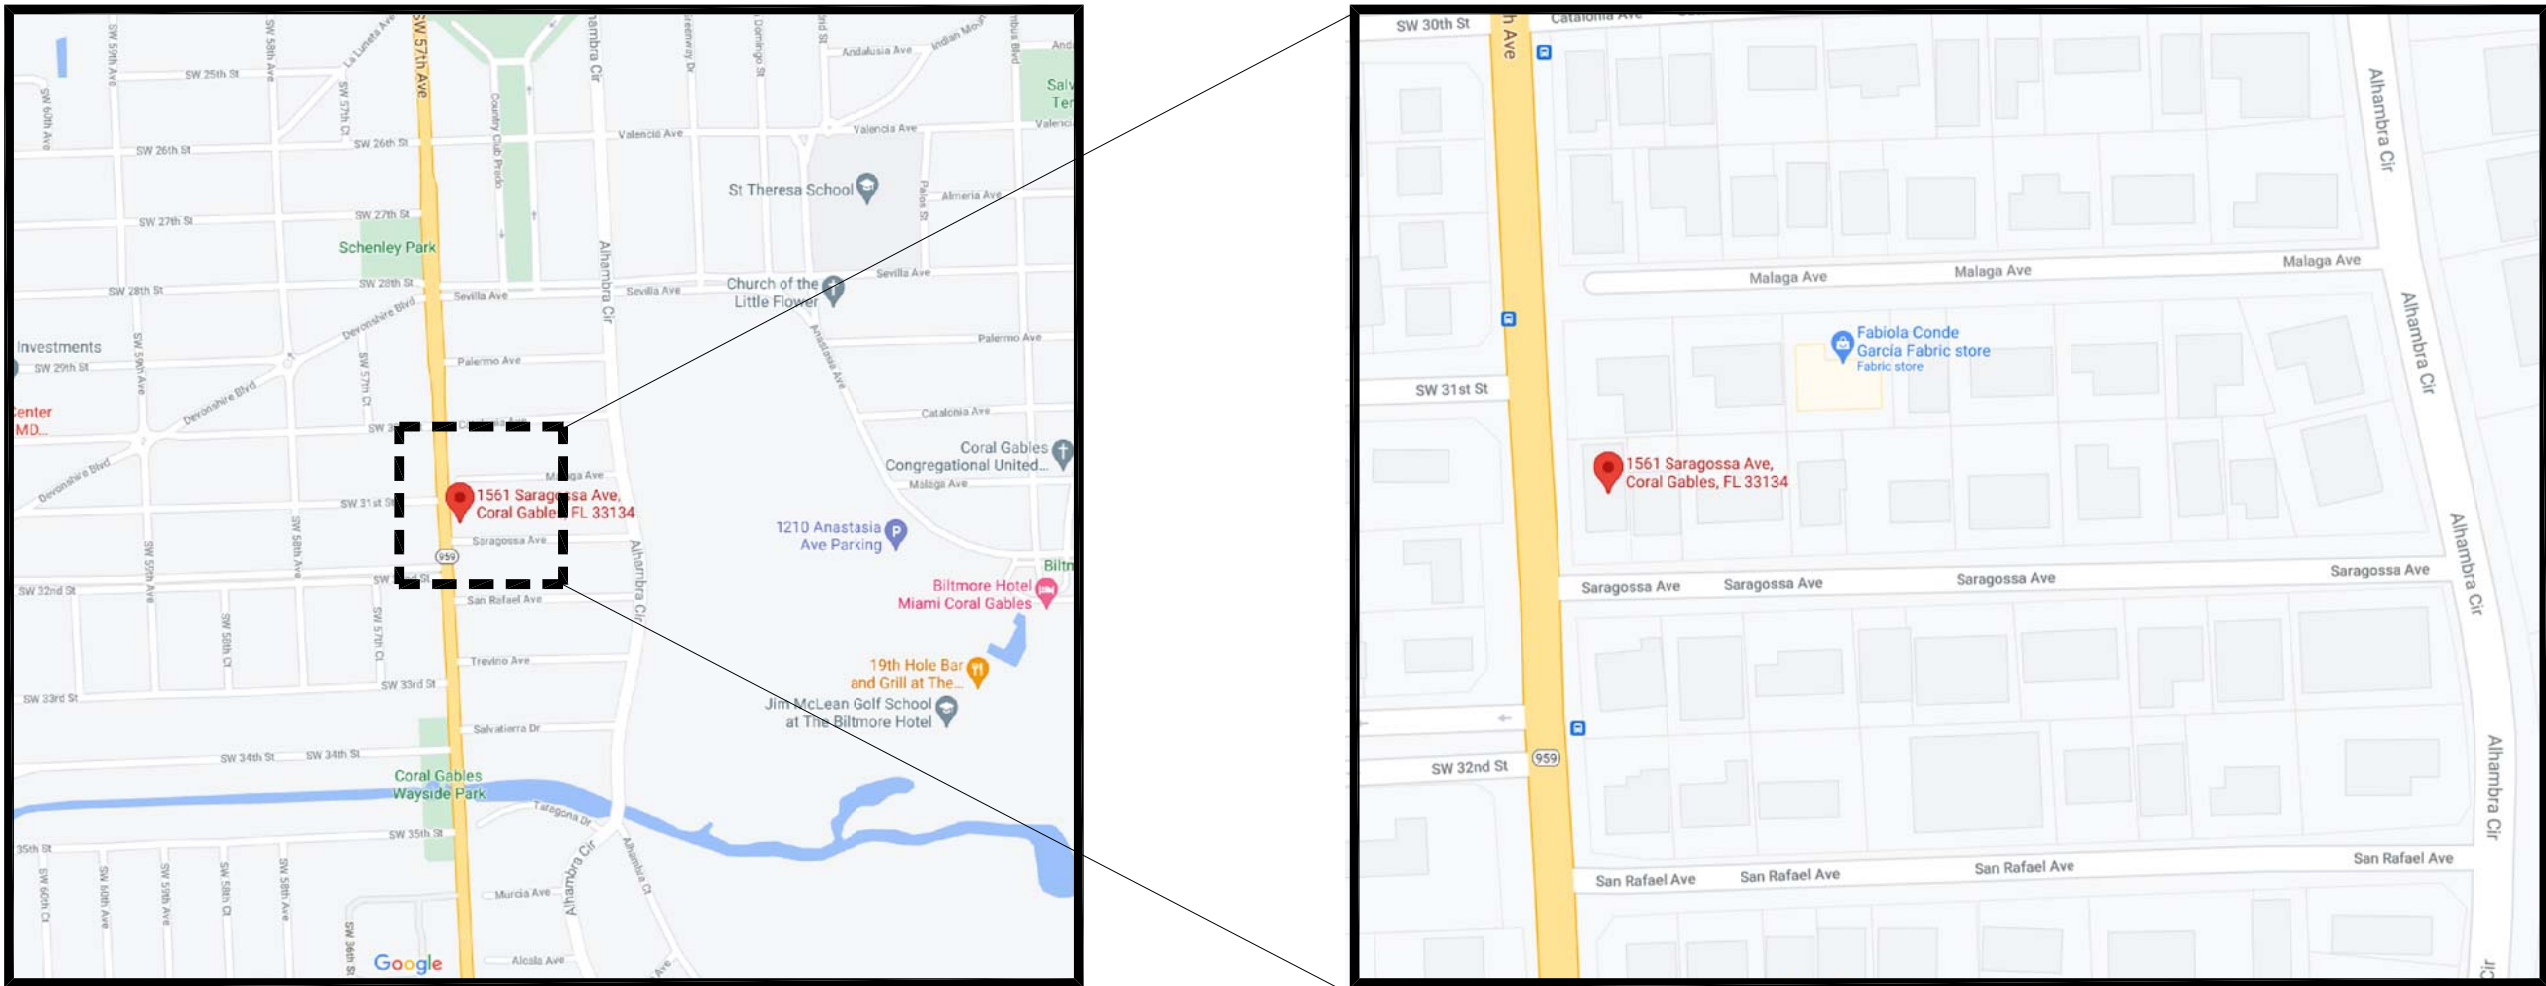

Project Description/ General Scope of Work

Exterior renovations include new impact windows throughout, front door reconfiguration, parapet extensions, new window openings, new roofing, and new decorative shutters.

Interior renovations are limited to ceiling soffit reconfigurations, new light fixtures throughout, and bathroom and kitchen renovations. No tree removals or changes to landscaping.

Client/Location
Robert and Ashley Thornburg
1561 Saragossa Avenue
Coral Gables, FL 33134

Architect
Cornelia Taudt-Ehrling, AIA
7640 S 112th Street, Pinecrest, FL 33156
tel 305-979-7318 eml ctehrling@gmail.com
Reg No. AR 0017053

Structural Engineer
Masood Hajali, PhD PE,
Calc Engineering LLC
2000 NW 89th PI Unit 102
Doral, FL 33172
tel 786-409-2477

MEP Engineer
Fine Line Engineers
7600 WEST 20TH AVENUE SUITE 110, HIALEAH, FL 33016
tel 786-953-4901

D



BIRDS EYE VIEW FROM SW 57TH AVENUE



SOUTH ELEVATION - MAIN ENTRY, VIEWS FROM SARAGOSSA



SOUTH EAST CORNER- FRONT VIEW FROM SARAGOSSA

C



NORTH ELEVATION - BIRDS EYE VIEW



EAST ELEVATION - BIRDS EYE VIEW

B



WEST ELEVATION - VIEW FROM SW 57TH AVENUE



WEST ELEVATION - VIEW FROM SW 57TH AVENUE

A

BOARD OF ARCHITECTS - PRELIM REVIEW


Structural Engineers Masood Hajali, PhD PE Calc Engineering LLC 2000 NW 89th Pl Unit 102 Doral, FL 33172 786-408-2477		Interior Design KASAMIA Interiors 951 NW 10th Ave Coral Gables, FL 33134 305-800-0307		M/E/P Engineers FineLine Engineering Calc Engineering LLC 7600 West 20th Avenue Suite 110 Hialeah, FL 33016 786-953-4901									
Architect CORNELIA TAUDT-EHRLING, AIA 7640 SW 112th Street Pinecrest, FL 33156 tel 305-979-7318 eml ctehrling@gmail.com													
Project THORNBURG RESIDENCE RENOVATIONS 1561 SARAGOSSA AVENUE, CORAL GABLES, FL													
Seal CORNELIA TAUDT-EHRLING		Reg. No. AR 0017053		COPYRIGHT © 2021 CORNELIA TAUDT-EHRLING. ALL RIGHTS RESERVED. THESE DRAWINGS & SPECIFICATIONS ARE INSTRUMENTS OF SERVICE AND SHALL REMAIN THE PROPERTY OF CORNELIA TAUDT-EHRLING. WHETHER THE PROJECT FOR WHICH THEY WERE PREPARED IS EXECUTED OR NOT, THEY ARE NOT TO BE USED IN ANY MANNER ON OTHER PROJECTS OR EXTENSIONS TO THIS PROJECT EXCEPT BY AGREEMENT IN WRITING AND WITH THE APPROPRIATE COMPENSATION TO CORNELIA TAUDT-EHRLING. REPRODUCTIONS OF SPECIFICATIONS WITHOUT WRITTEN CONSENT IS PROHIBITED.									
Revised: <table><tr><td> </td><td> </td></tr><tr><td> </td><td> </td></tr><tr><td> </td><td> </td></tr><tr><td> </td><td> </td></tr></table>													
EXISTING CONDITIONS PHOTOS		2004SARG		07/31/2001									
A-001													

D


C

B


A

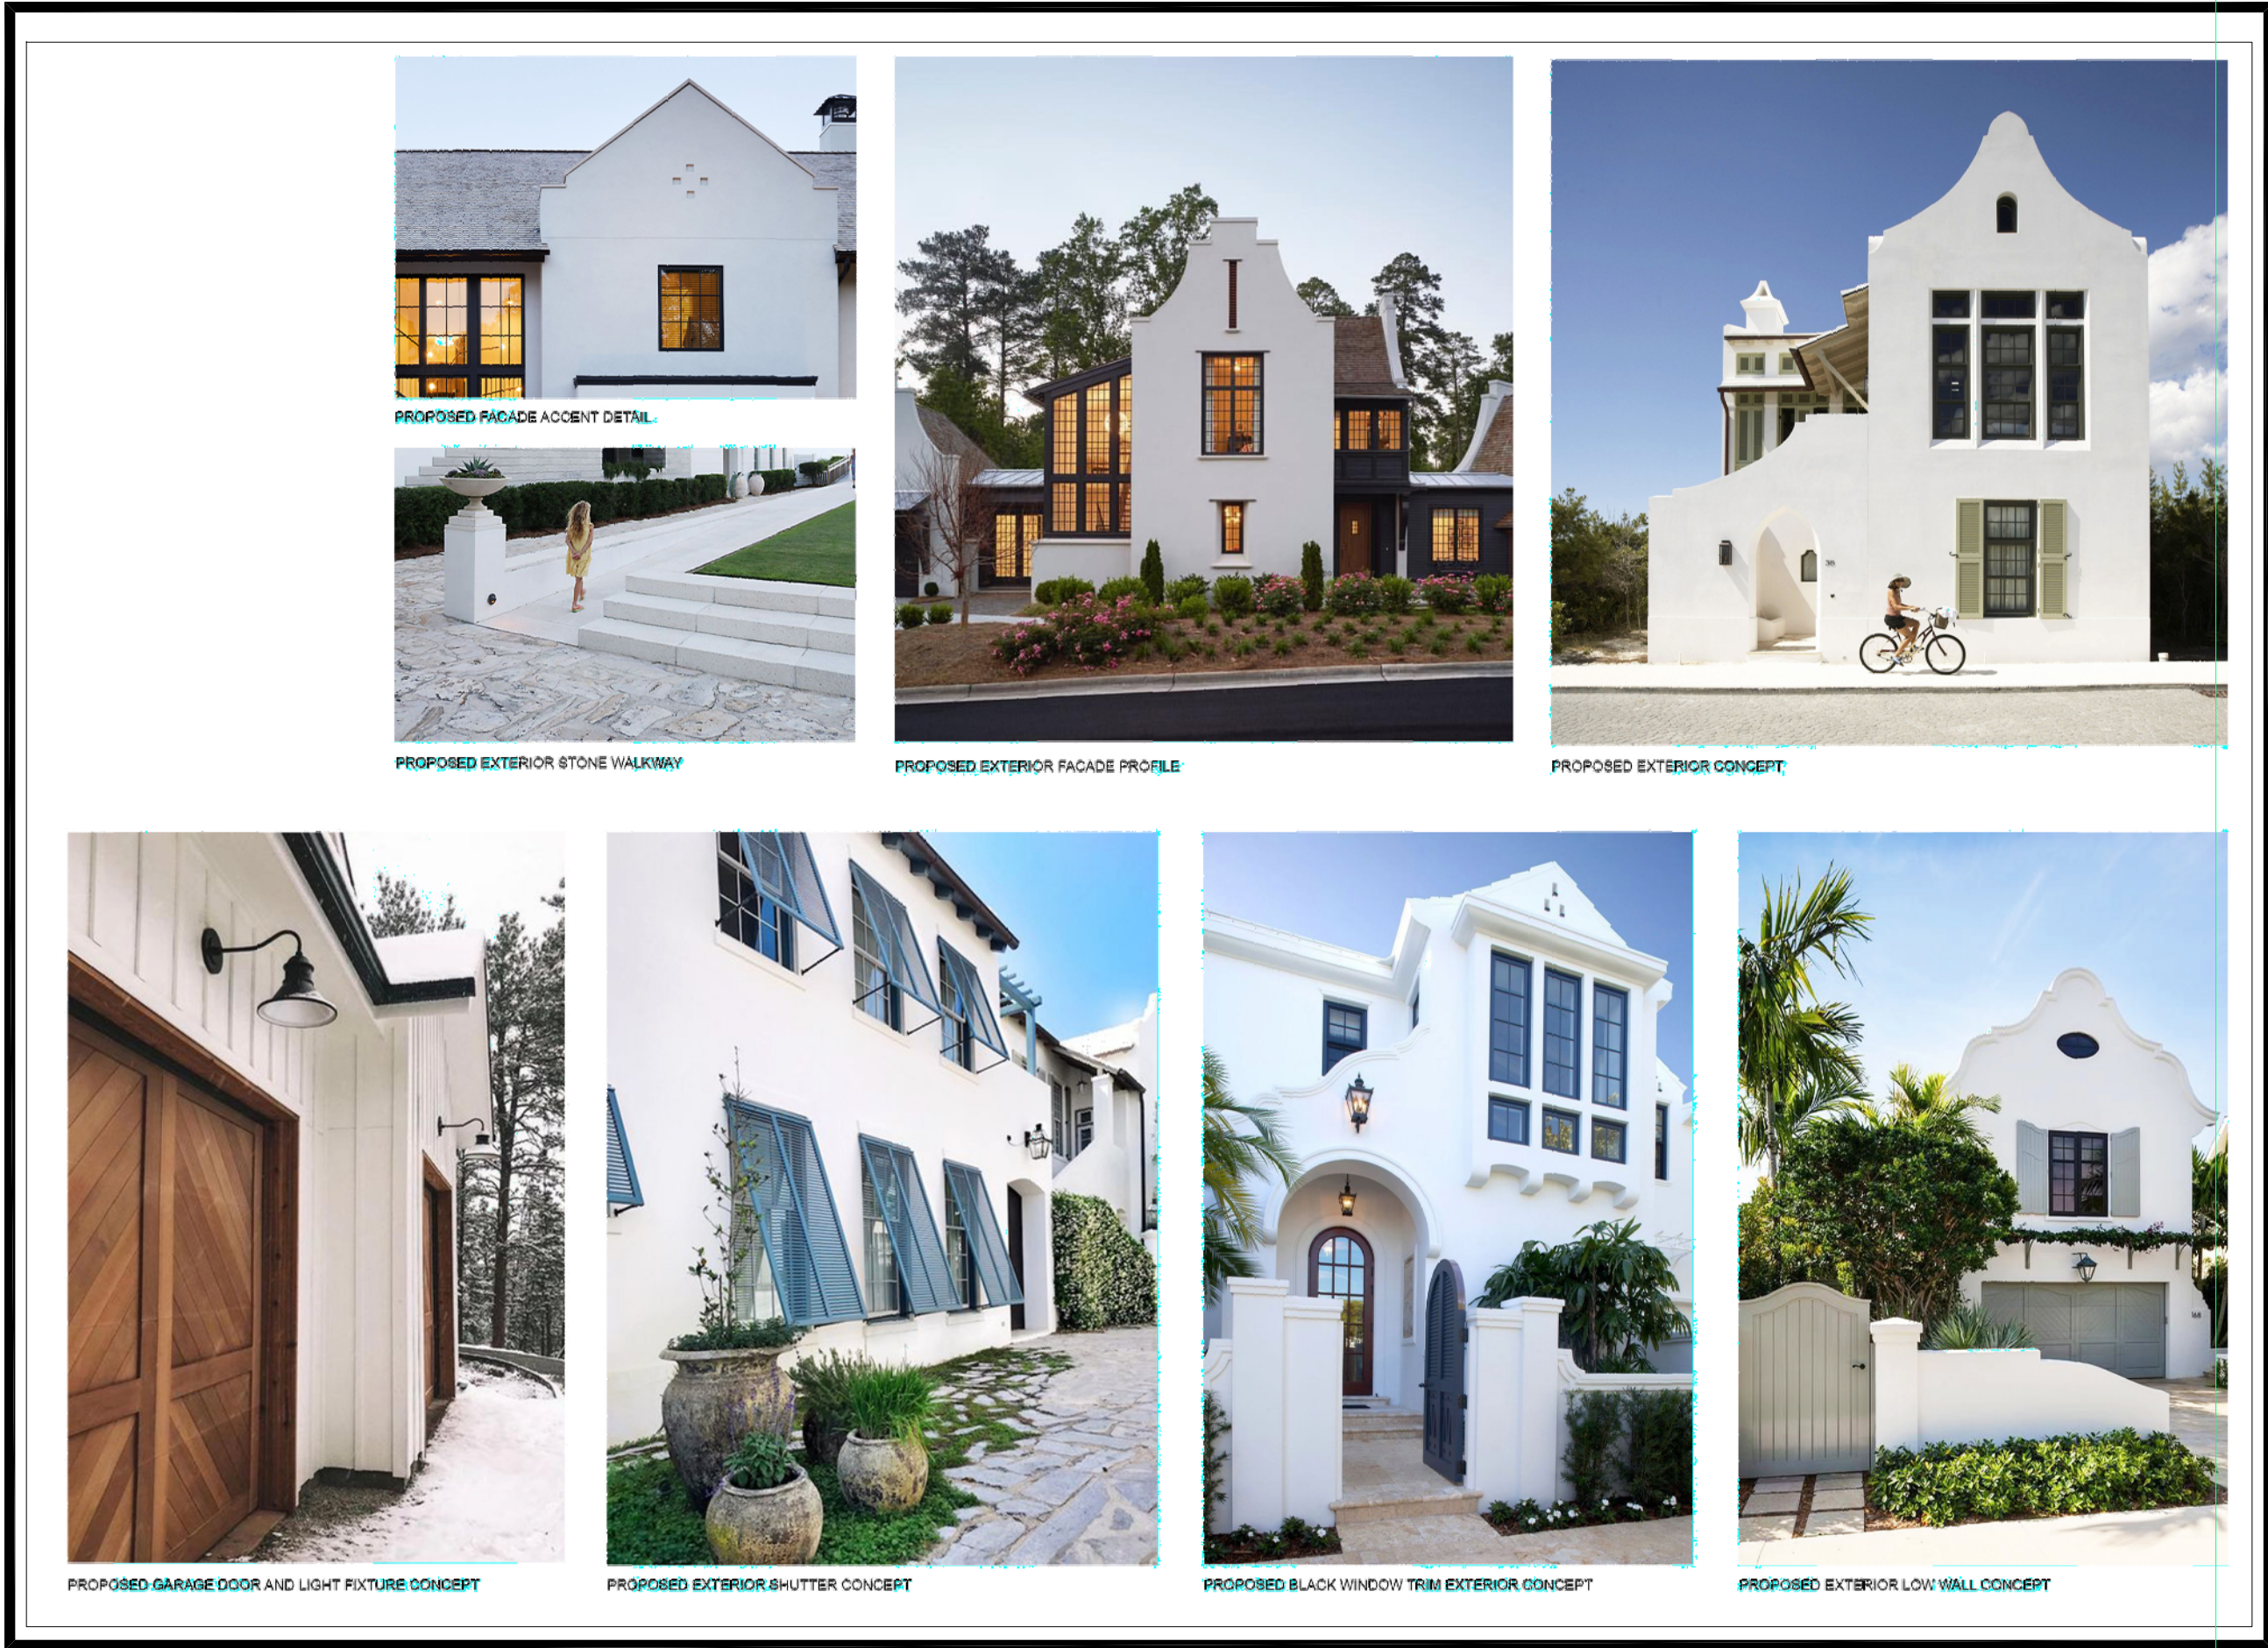

EXTERIOR DETAIL CONCEPTS

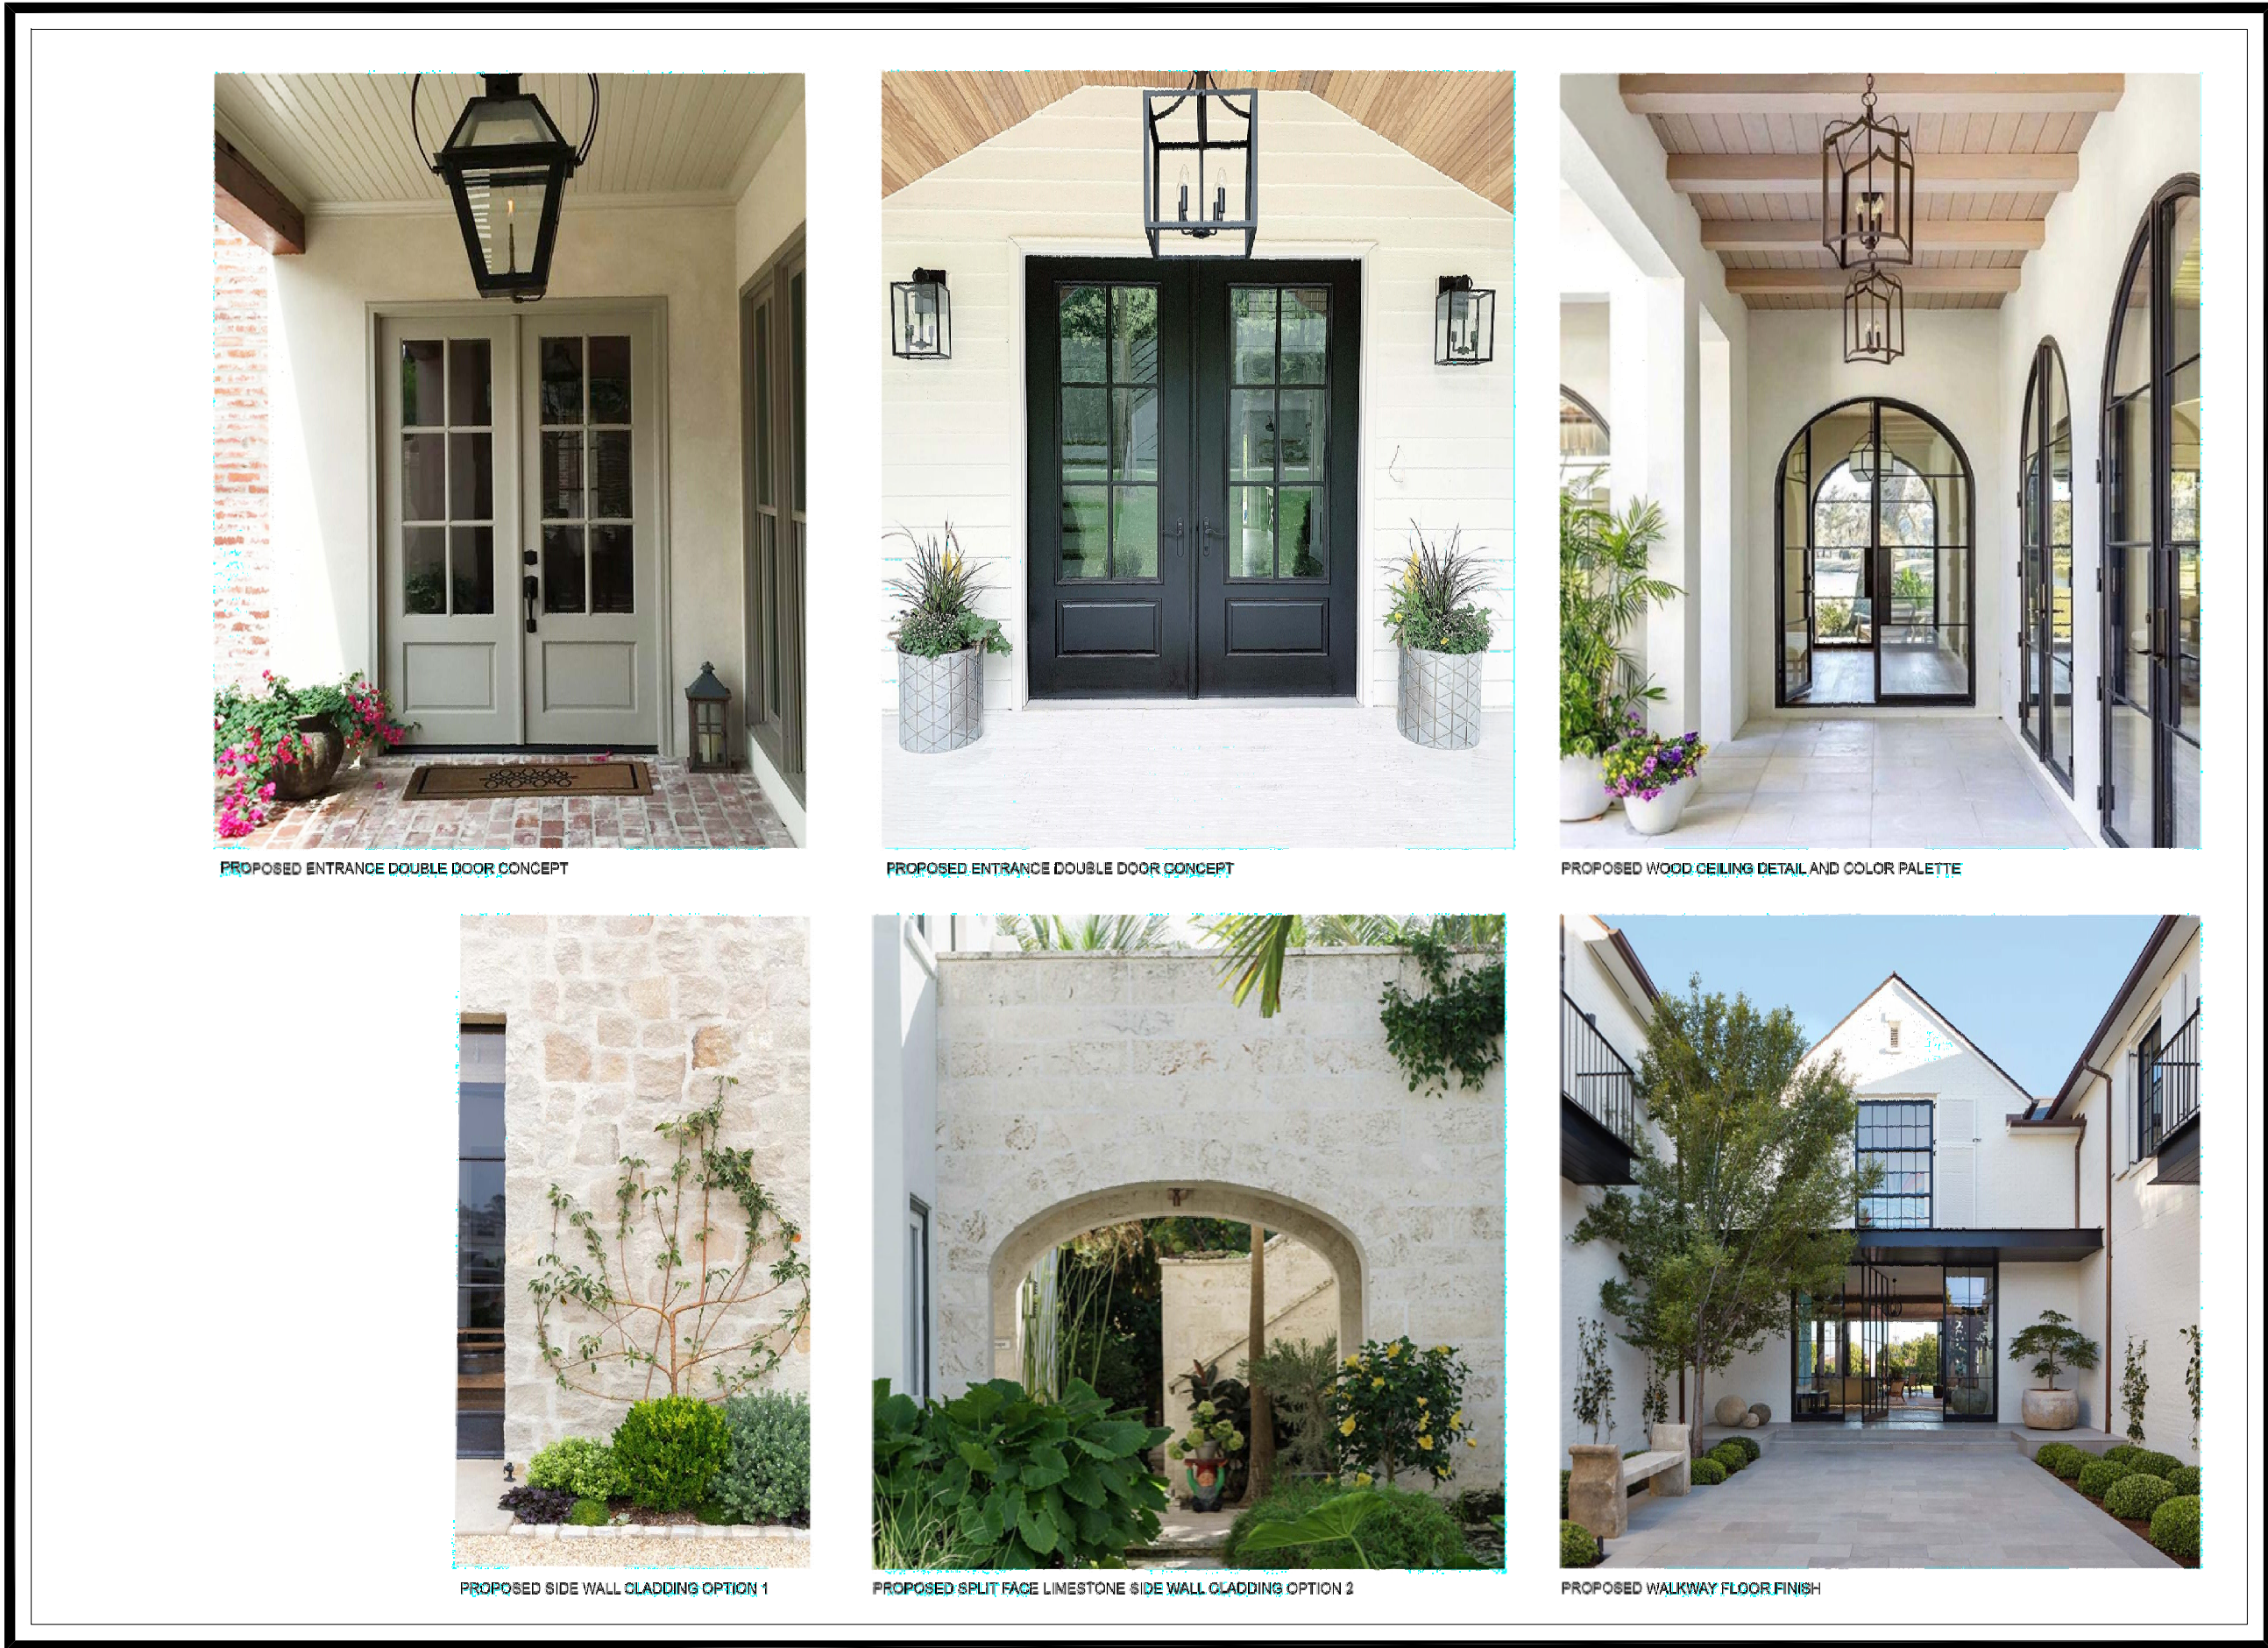

EXTERIOR FRONT ENTRY CONCEPTS

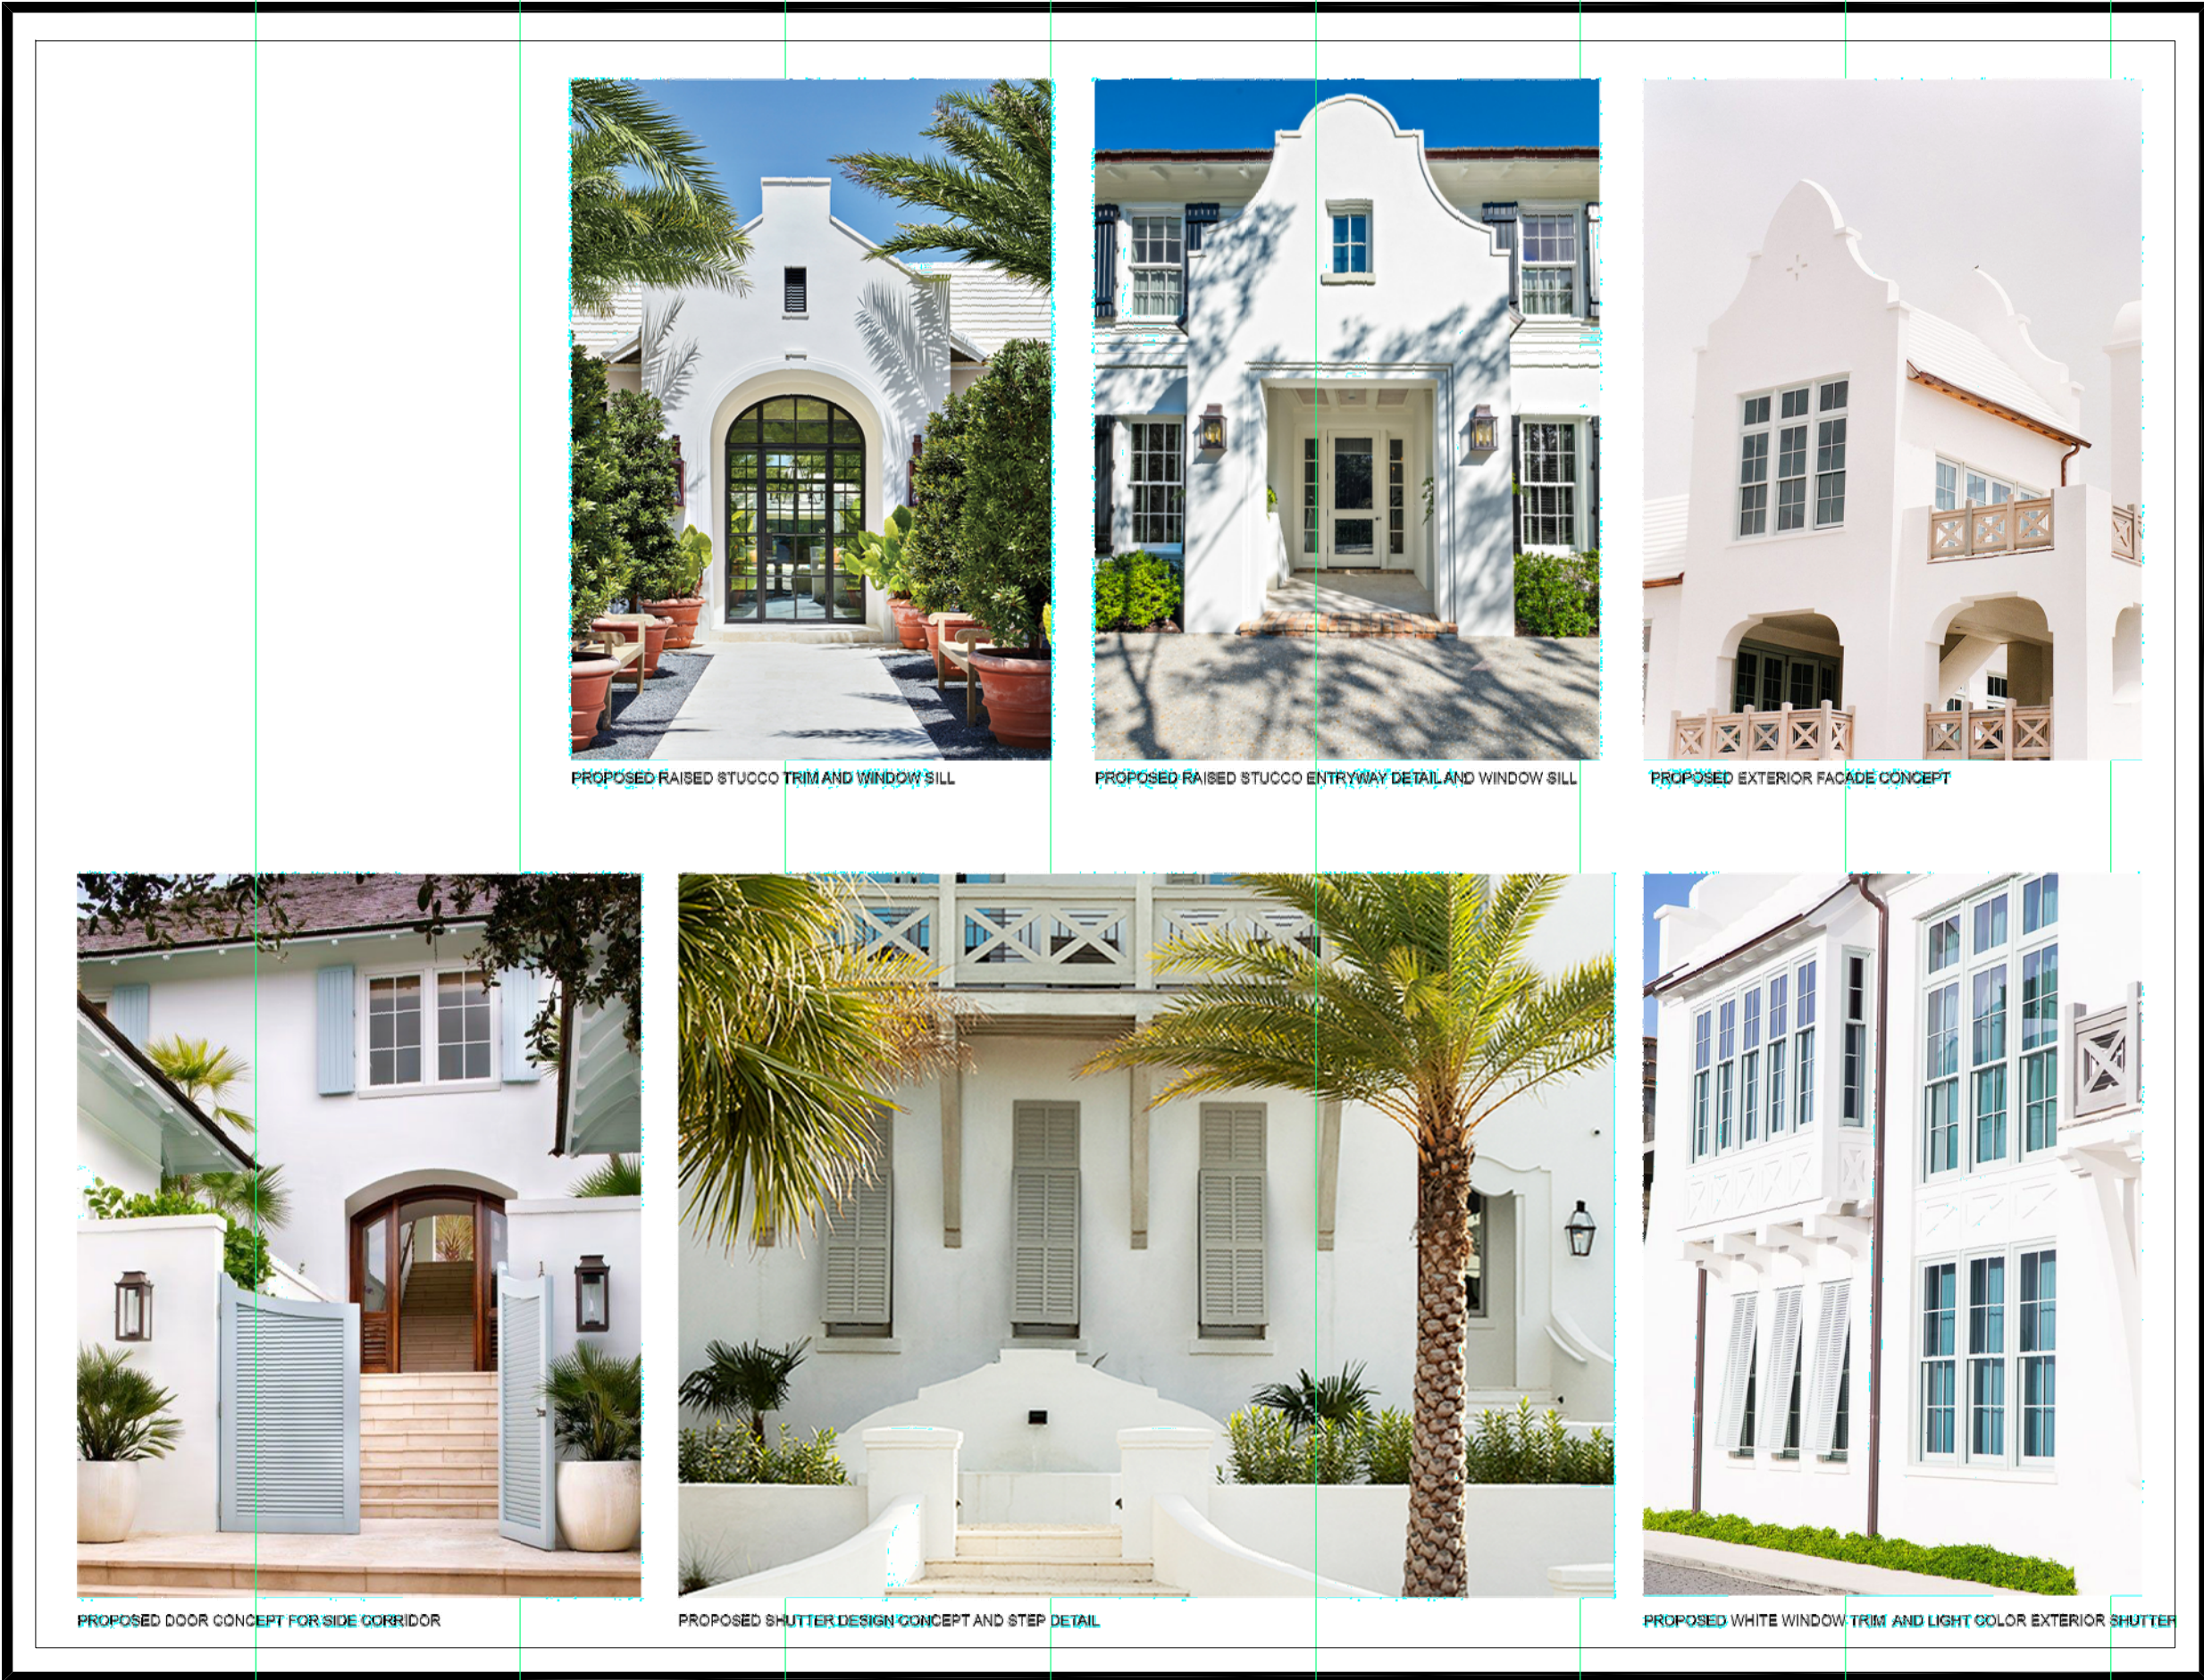


EXTERIOR DETAIL CONCEPTS





PARAPET DETAIL CONCEPT

BOARD OF ARCHITECTS - PRELIM REVIEW


Project THORNBURG RESIDENCE RENOVATIONS		Architect CORNELIA TAUDT-EHRLING, AIA 7640 SW 112th Street Pinecrest, FL 33156 tel 305-979-7318 eml ctehrling@gmail.com		Interior Design KASAMIA Interiors 95 Merrick Way, 3rd Fl Coral Gables, FL 33134 305-800-0507	Structural Engineers Masood Hajali, PhD PE Calc Engineering LLC 2000 NW 89th Pl Unit 102 Doral, FL 33172 786-408-2477
Seal CORNELIA TAUDT-EHRLING	Reg. No. AR 0017053	1561 SARAGOSSA AVENUE, CORAL GABLES, FL		M/E/P Engineers FineLine Engineering Calc Engineering LLC 7600 West 20th Avenue Suite 110 Hialeah, FL 33016 786-953-4901	Landscape Architect
COPYRIGHT © 2021 CORNELIA TAUDT-EHRLING. ALL RIGHTS RESERVED. THESE DRAWINGS & SPECIFICATIONS ARE INSTRUMENTS OF SERVICE AND SHALL REMAIN THE PROPERTY OF CORNELIA TAUDT-EHRLING. WHETHER THE PROJECT FOR WHICH THEY WERE PREPARED IS EXECUTED OR NOT, THEY ARE NOT TO BE USED IN ANY MANNER ON OTHER PROJECTS OR EXTENSIONS TO THIS PROJECT EXCEPT BY AGREEMENT IN WRITING AND WITH THE APPROPRIATE COMPENSATION TO CORNELIA TAUDT-EHRLING. REPRODUCTIONS OF SPECIFICATIONS WITHOUT WRITTEN CONSENT IS PROHIBITED.					
Revised: <					

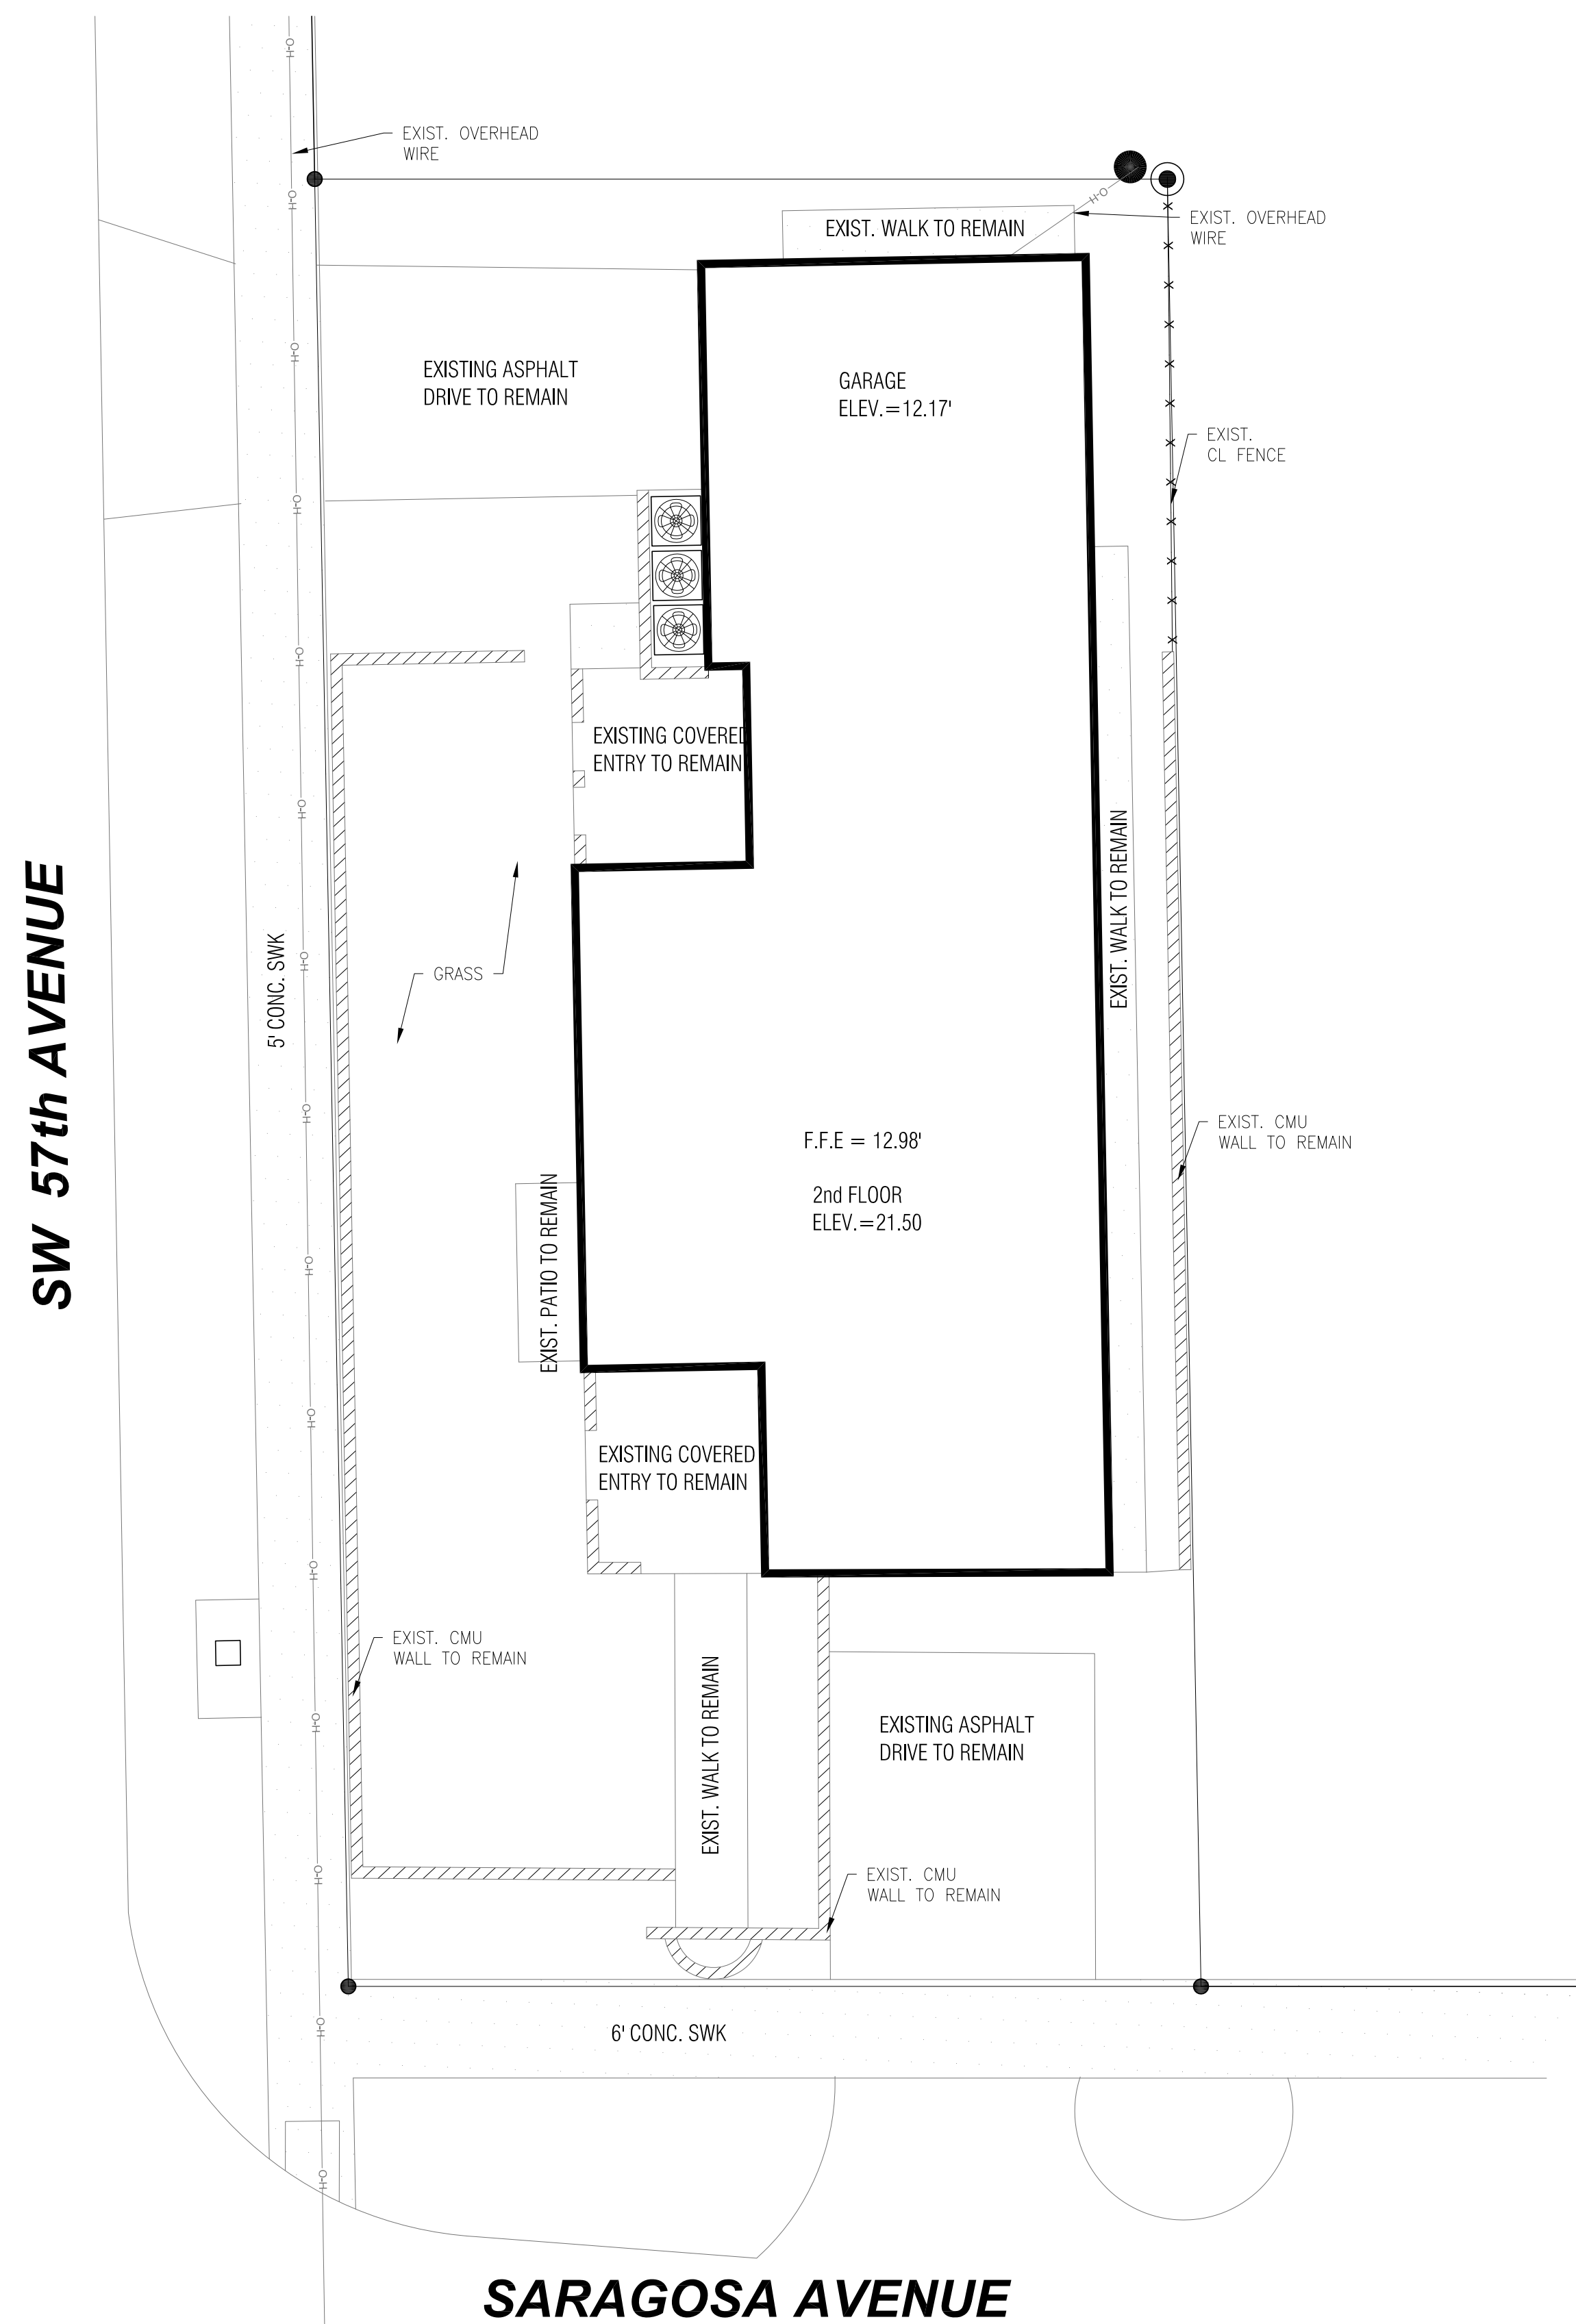

1 EXISTING SITE PLAN (NO CHANGE)
A-100 Scale: 1/8" = 1'-0"

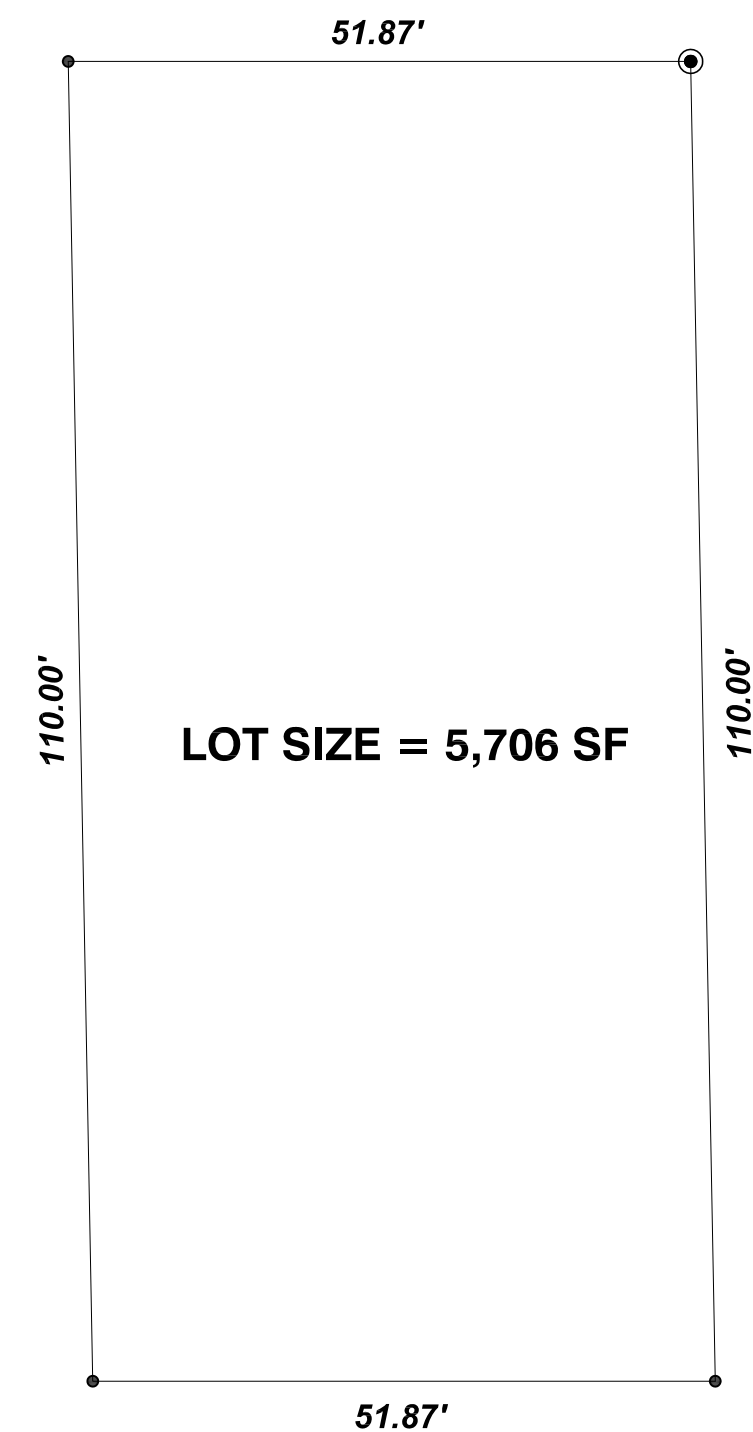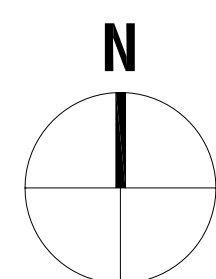

LOT SIZE

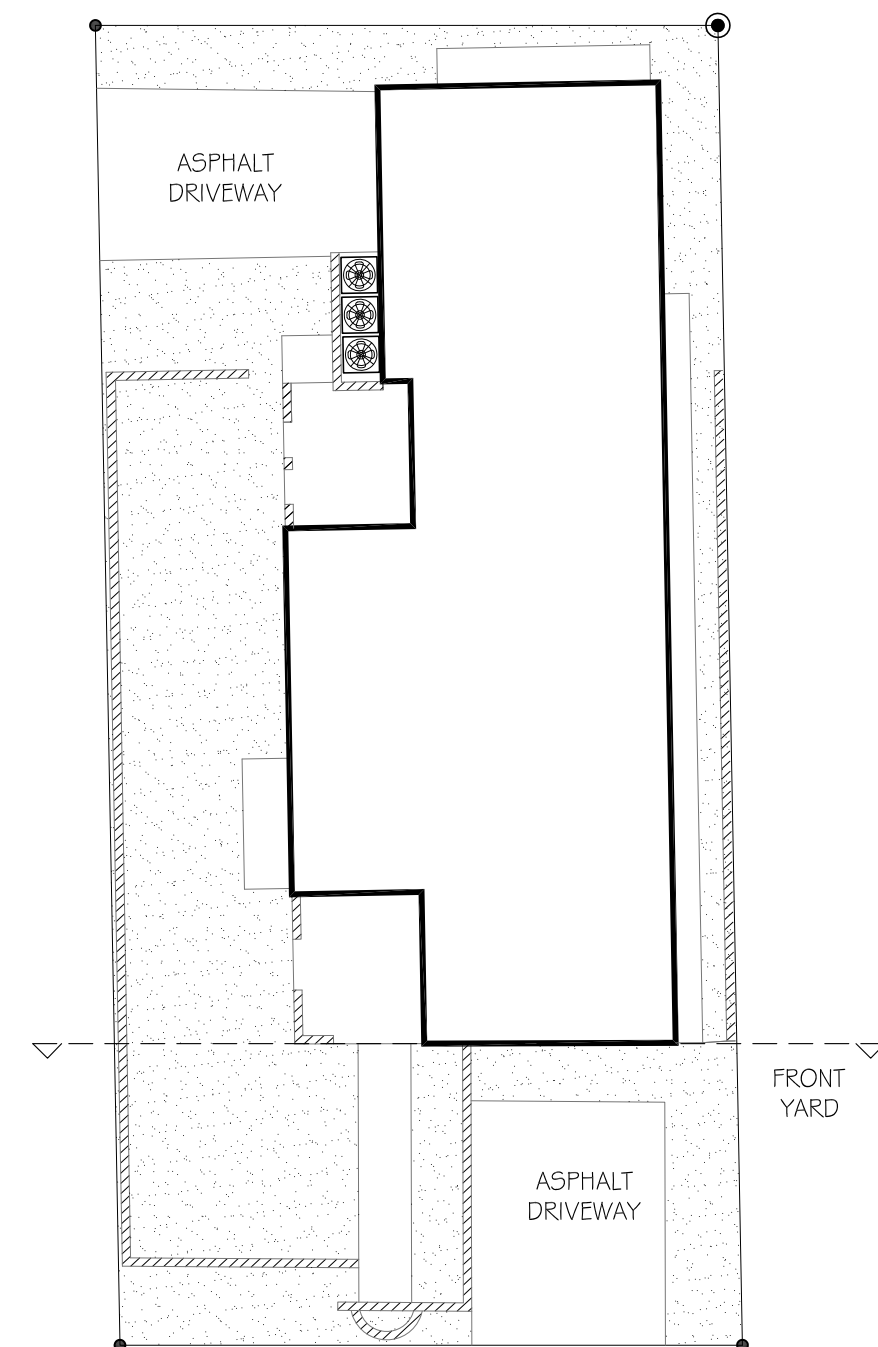


40% LANDSCAPE

5,706 SF X 40%=2,282 SF MIN. REQ'D
GREEN AREA EXISTING & PROPOSED = 2,221 SF

20% FRONT YARD REQ'D


20% FRONT YARD MIN = 2,282X.20 = 456 SF
FRONT YARD PROVIDED = 818 SF

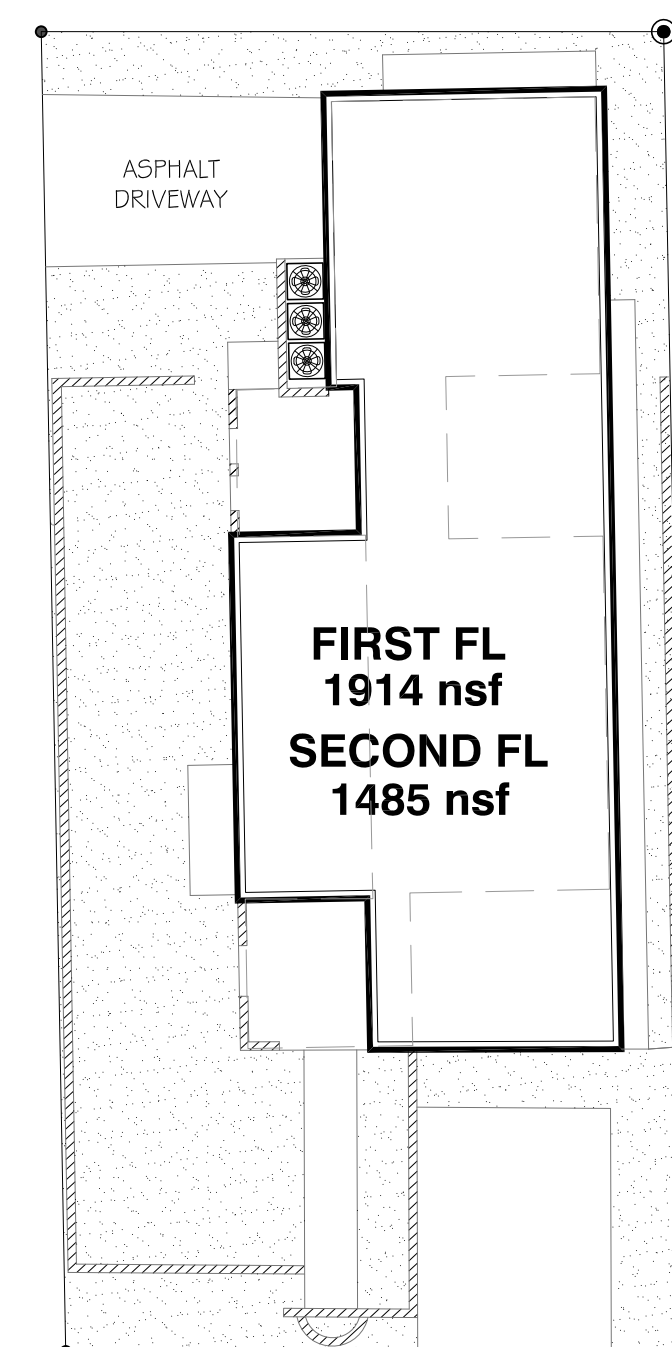

F.A.R.

5,000 X 48% = 2,400 SF
706 X 35% = 247 SF
Max Allowed = 2,647 SF

FIRST FL = 1,914 SF
SECOND FL = 1,485 SF
Existing & Proposed = 3,399 SF

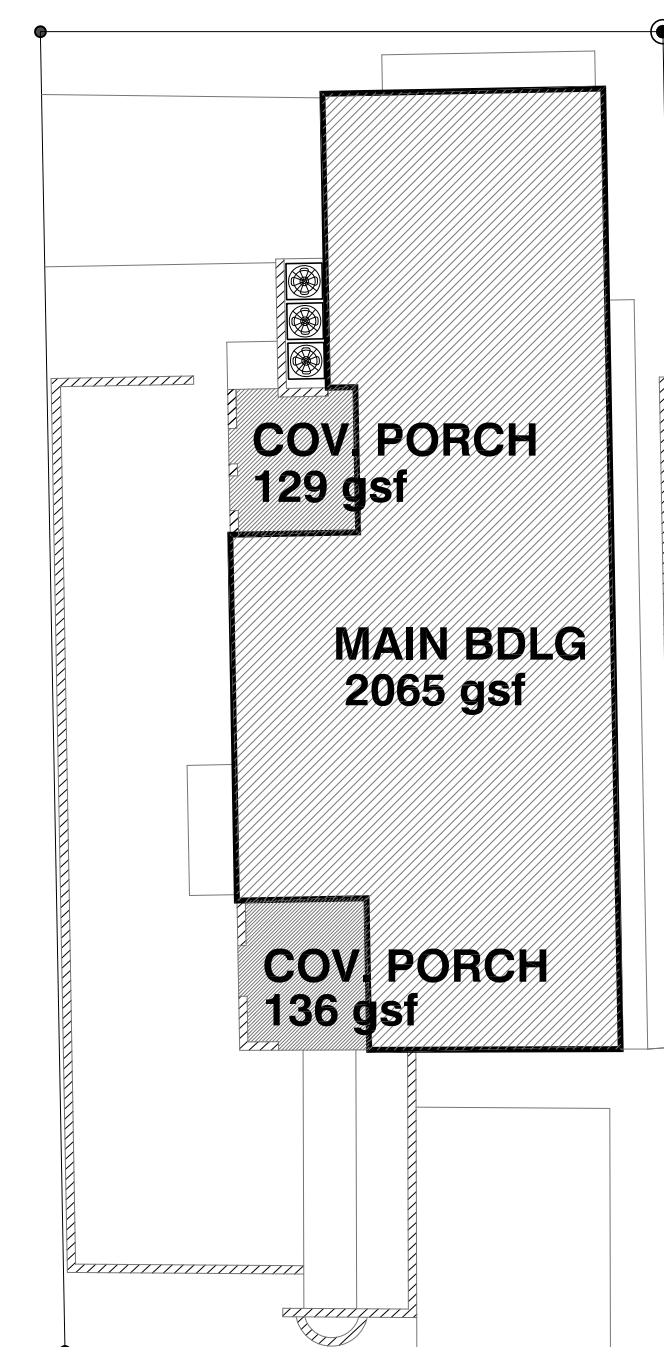


45% GROUND COVERAGE

5,705 X 45% = 2,577 SF MAX ALLOWED

MAIN HOUSE = 2,065 gsf
COVERED FRONT PORCH = 136 SF
COVERED REAR PORCH = 129 SF
Total Existing and Proposed = 2,330 SF

2,577 SF MAX ALLOWED
2,330 SF PROPOSED

2 ZONING WORKSHEET
A-100 Scale: 1/16"=1'-0"

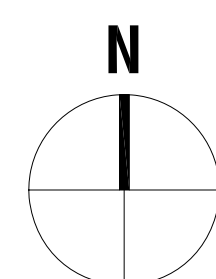

BOARD OF ARCHITECTS - PRELIM REVIEW

project
**THORNBURG RESIDENCE
RENOVATIONS**

rect

**CORNELIA
TAUDT-EHRLING, AIA**
7640 SW 112th Street, Pinecrest, FL 33156
tel 305-979-7318
eml ctehrling@gmail.com

Interior Design
KASAMIA Interiors
95 Merrick Way, 3rd Fl
Coral Gables, FL 33134
305-800-0507
Landscape Architect

Structural Engineers
Masood Hajali, PhD PE
 Calc Engineering LLC
 2000 NW 89th Pl Unit 102
 Doral, FL 33172
 786-409-2477

M/E/P Engineers
Finnline Engineering
 Calc Engineering LLC
 7600 West 20th Avenue Suite
 110 Hialeah, FL 33016
 786-953-4901


COPYRIGHT © 2021 CORNELIA TAUDT-EHRLING.
ALL RIGHTS RESERVED. THESE DRAWINGS & SPECIFICATIONS ARE
INSTRUMENTS OF SERVICE AND SHALL REMAIN THE PROPERTY
OF CORNELIA TAUDT-EHRLING, WHETHER THE PROJECT FOR WHICH
THEY WERE PREPARED IS EXECUTED OR NOT. THEY ARE NOT TO
BE USED IN ANY MANNER ON OTHER PROJECTS OR EXTENSIONS
TO THIS PROJECT EXCEPT BY AGREEMENT IN WRITING AND WITH
THE APPROPRIATE COMPENSATION TO CORNELIA TAUDT-EHRLING.
REPRODUCTIONS OF SPECIFICATIONS WITHOUT WRITTEN CONSENT
IS PROHIBITED.

Revised:


SITE PLANS & ZONING DATA WORKSHEET

2004SARG	07/31/2001
----------	------------

A-100

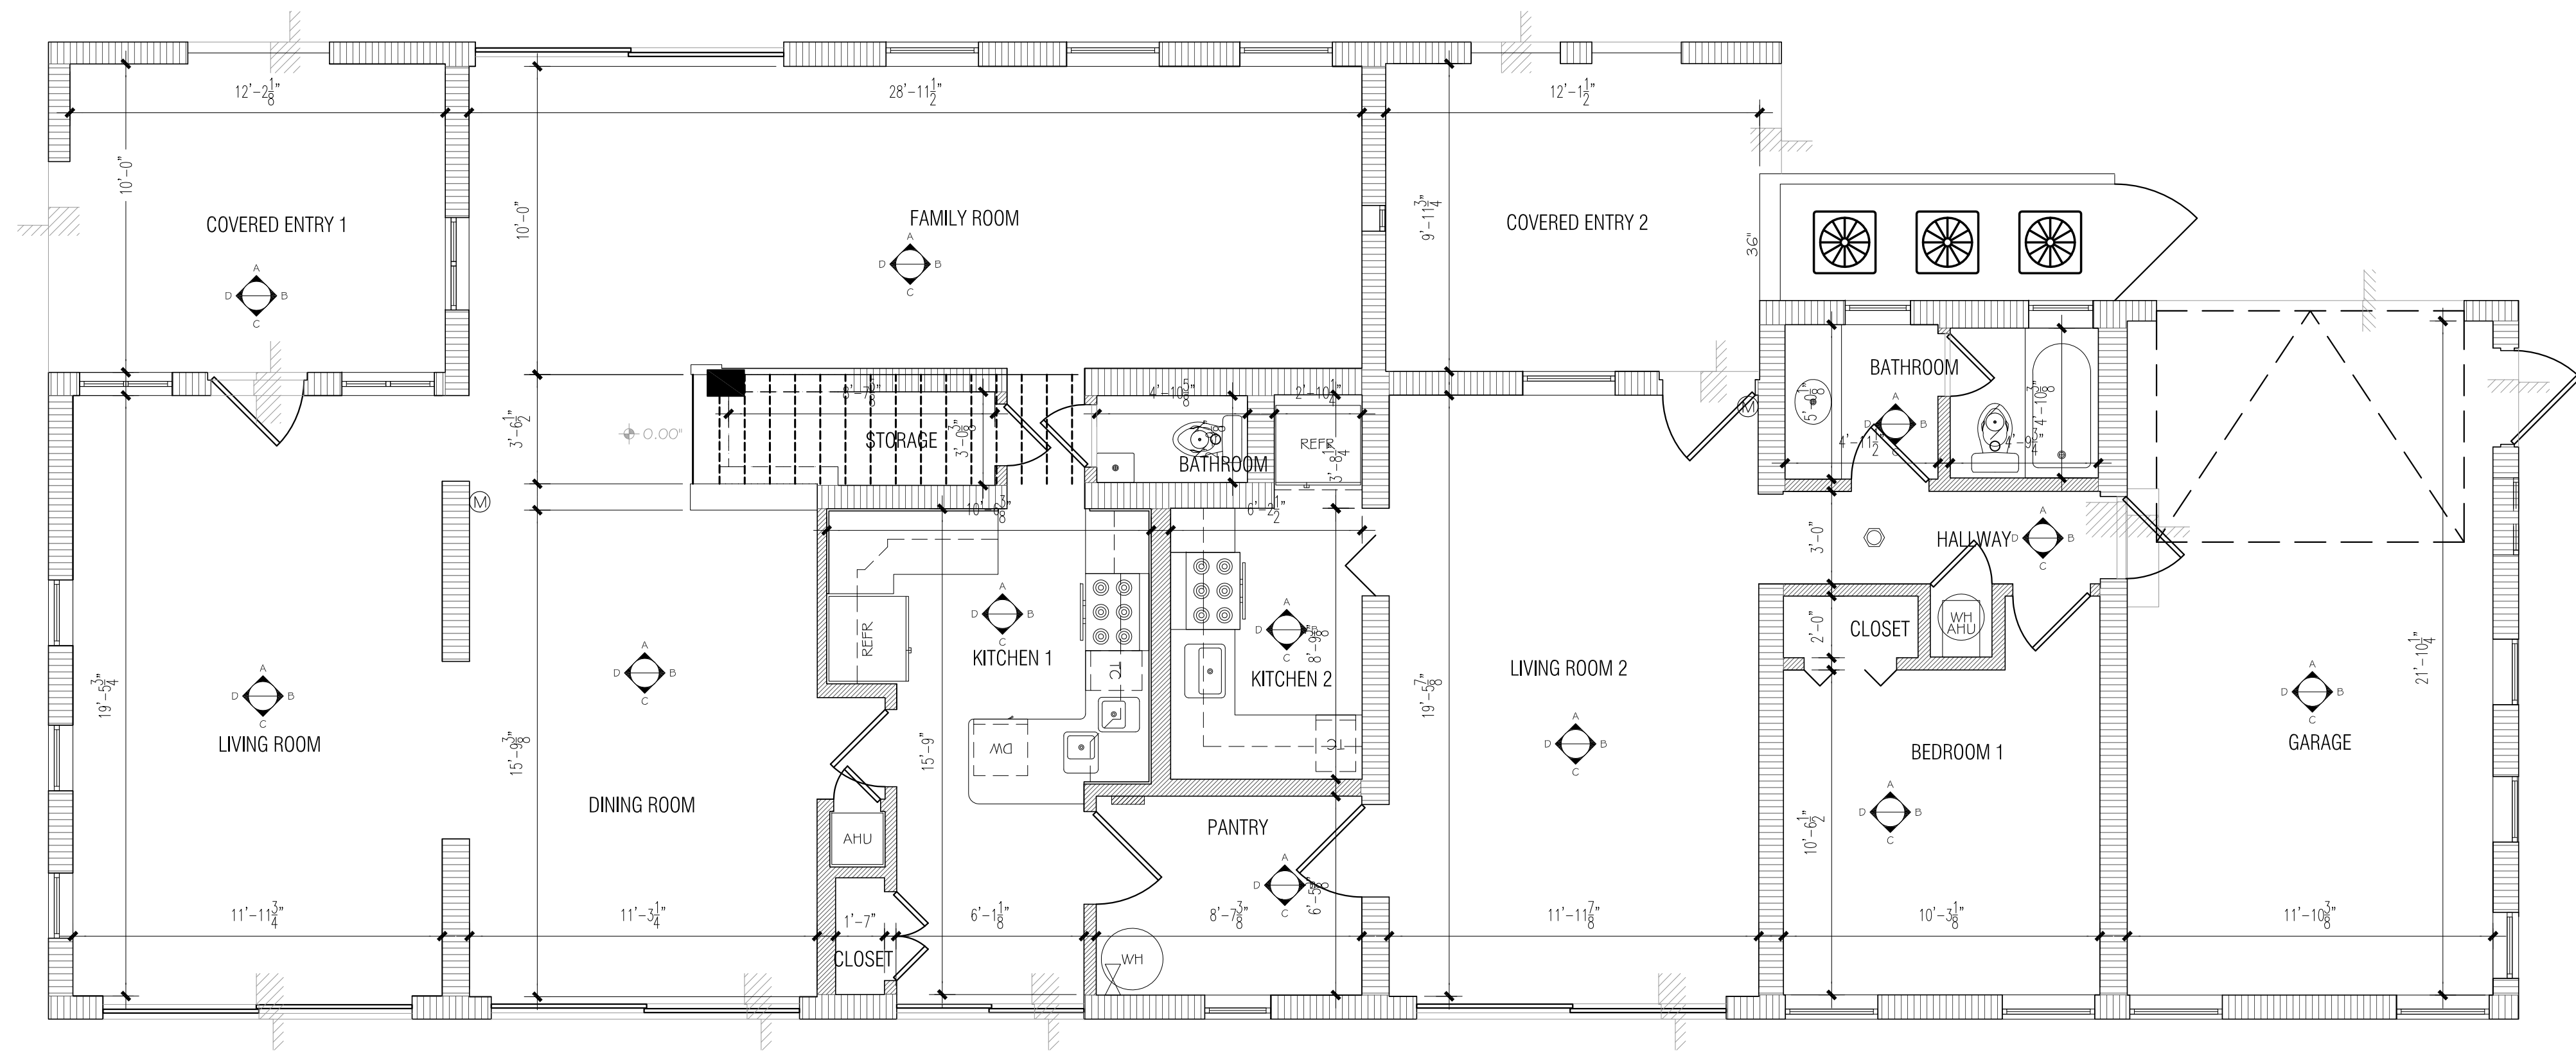

1
A-201
EXISTING FIRST FLOOR PLAN
Scale: 1/4"=1'-0"

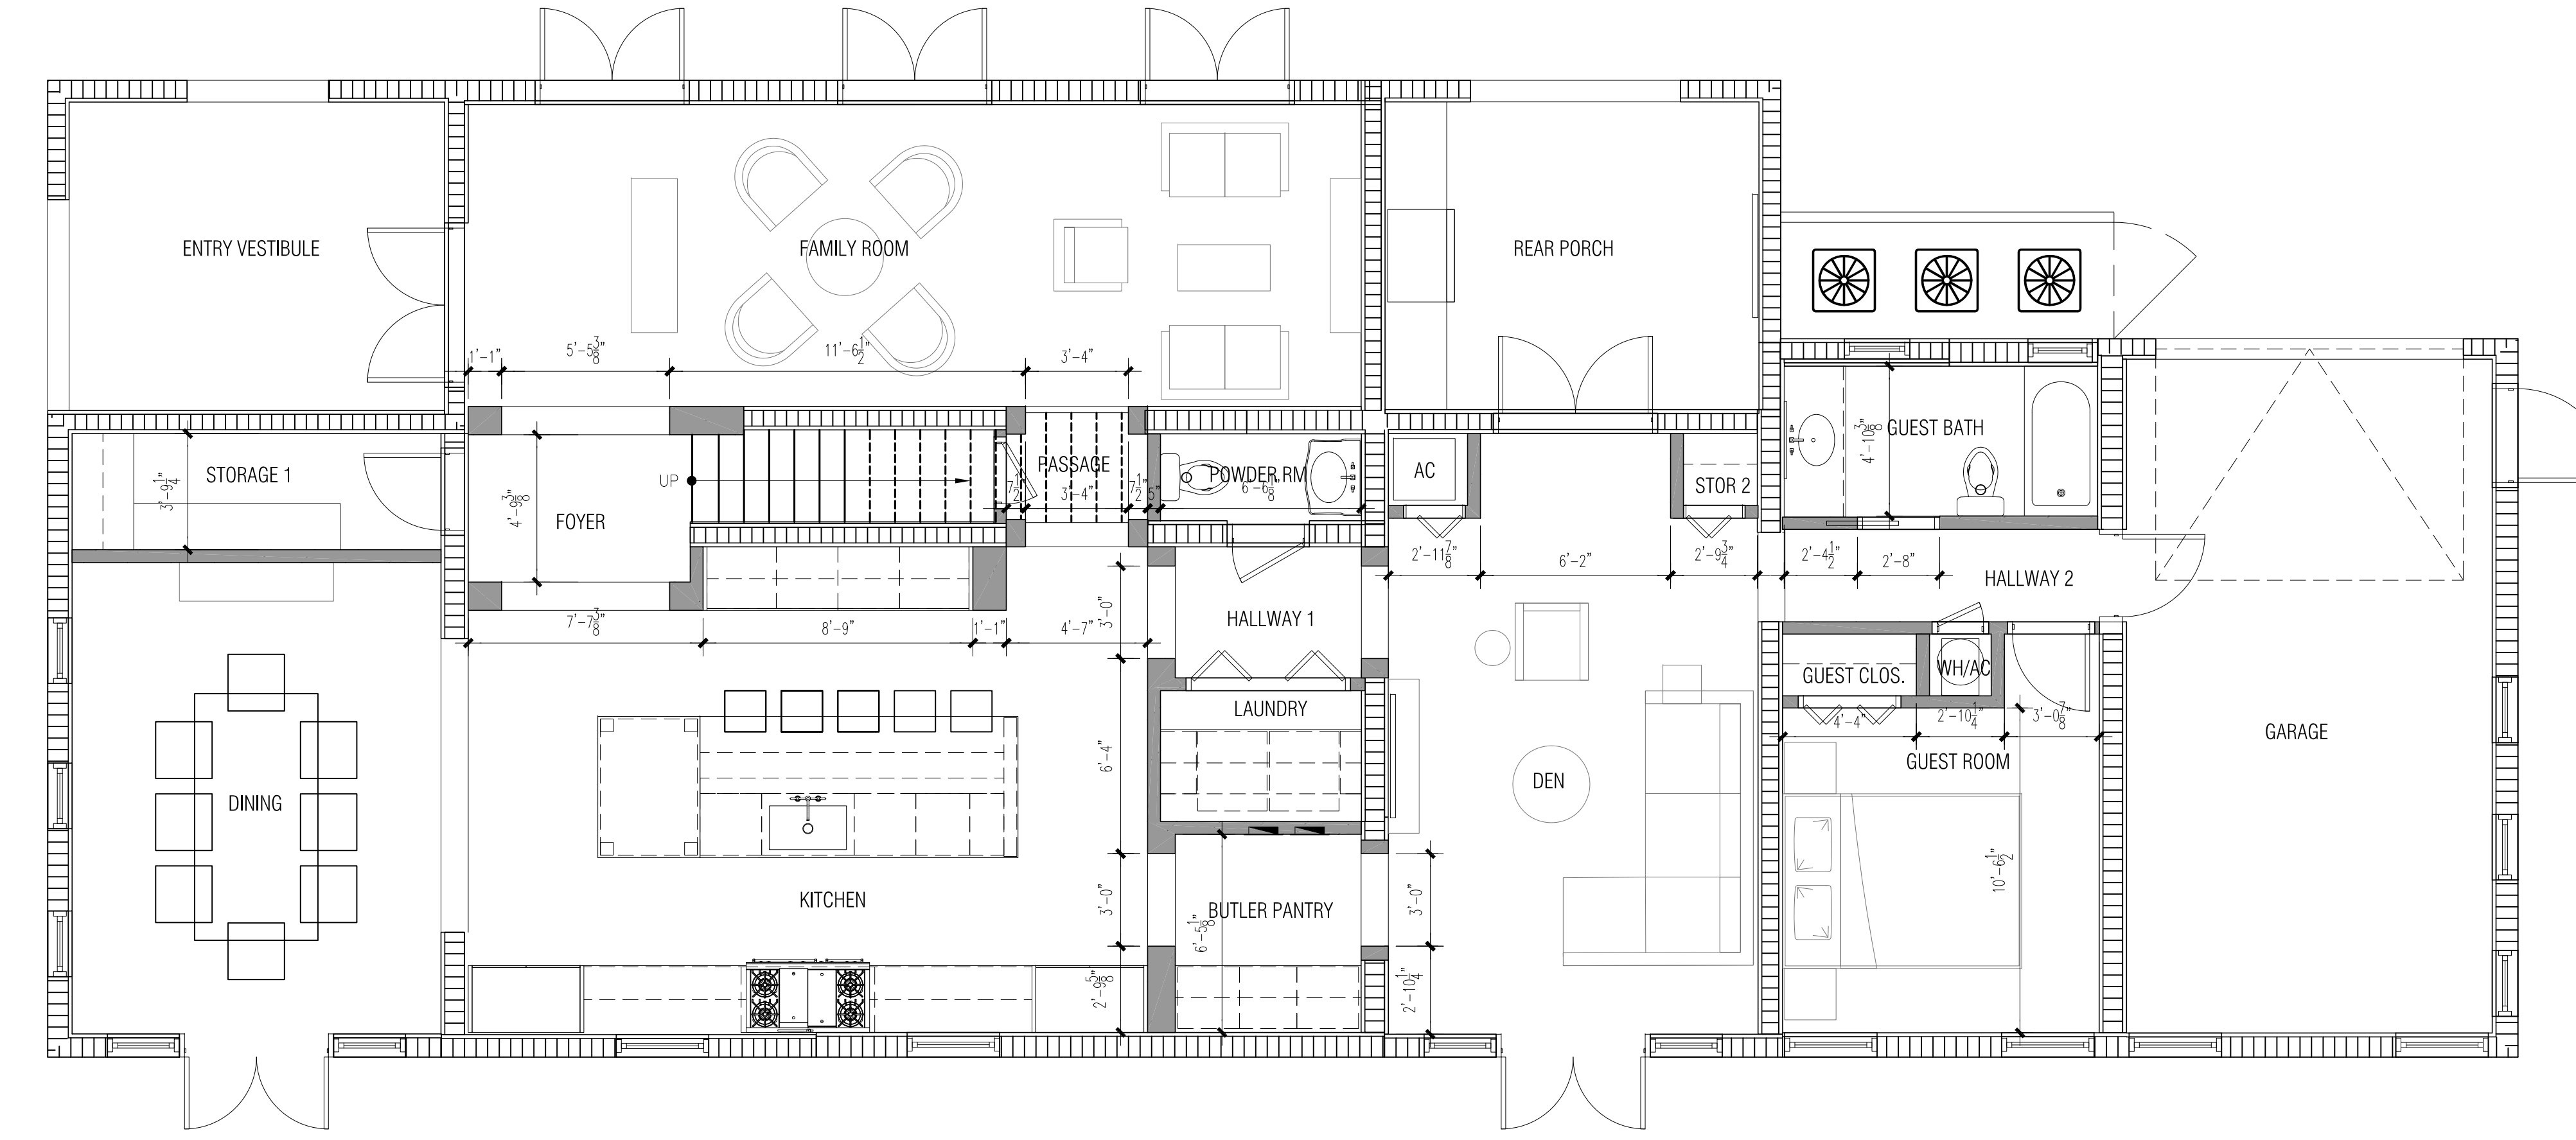

2
A-201
PROPOSED FIRST FLOOR PLAN
Scale: 1/4"=1'-0"

GENERAL FLOOR PLAN NOTES

- BEFORE INSTALLATION, CONTRACTOR SHALL COORDINATE WITH THE ARCHITECT MOUNTING LOCATIONS OF ALL SWITCHES, RECEPTACLES, PLUGS, THERMOSTATS, ETC. FOR ALL WALL MOUNTED FIXTURES.
- DIMENSIONS ARE TYPICALLY SHOWN FROM OUTSIDE FACE OF CMU WALL TO OUTSIDE FACE OF CMU WALL, OR CENTERLINE OF PARTITION, UNLESS NOTED OTHERWISE. CONTRACTOR SHALL NOTE SPECIAL LOCATIONS IN WHICH "CLEAR" DIMENSION IS SPECIFIED. THIS IS A DIMENSION FROM FINISH TO FINISH.
- ALL AREAS WITHIN PROJECT LIMIT WHICH ARE DAMAGED ARE TO BE PATCHED TO MATCH EXISTING ADJACENT FINISH. ALL WALLS TO BE REPAINTED AT RENOVATED AREAS (IF APPLICABLE).
- VERIFY ALL WINDOW AND DOOR ROUGH OPENINGS WITH THE WINDOW AND DOOR MANUFACTURER.
- NOT USED
- CONTRACTOR TO COORDINATE LOCATION OF ALL TEMPORARY DUST AND PROTECTION BARRIERS TO MAINTAIN SAFE ACCESS TO EGRESS AT ALL TIMES (BUILDING AND SITE).
- CONTRACTOR TO MAINTAIN ALL PROTECTED WALL ASSEMBLIES AND OPENING RATINGS THROUGH OUT CONSTRUCTION.
- CONTRACTOR TO COORDINATE WITH REQUIRED PENETRATIONS, FINISH PLANS, AND LIFE SAFETY DRAWINGS FOR WALL TYPES AND PARTITION CONSTRUCTION.
- OWNER SELECTED, CONTRACTOR PURCHASED & INSTALLED: PLUMBING FIXTURES, APPLIANCES, ELECTRICAL FIXTURES, CLOSET ACCESSORIES, TOILET ACCESSORIES, FLOORING, AND DOORS.
- SLOPE ALL FLOORS TO DRAIN. PROVIDE SLAB RECESS (2") AS NOTED AT ALL AREAS TO RECEIVE FLOOR DRAIN.
- PROVIDE ANTI-FRACTURE AND WATERPROOFING MEMBRANE AT ALL TOILET (INDIVIDUAL AND GROUP) ROOMS ABOVE THE GROUND FLOOR.
- A SEPARATE PERMIT AND/OR PRODUCT CONTROL APPROVAL WHEN APPLICABLE IS REQUIRED FOR THE FOLLOWING ITEMS: STRUCTURAL GLAZING, RIDGE VENTILATION, PRECAST SYSTEMS, STORM SHUTTERS, WOOD TRUSSES, CURTAIN WALLS, HANDRAILS, STEEL JOISTS, DOORS, MULLIONS, RAILS, ROOFING, FENCES, POOLS, AND WINDOWS.
- ALL WOOD IN CONTACT WITH CONCRETE OR CMU TO BE PRESSURE-TREATED AS PER FLORIDA BUILDING CODE 2017.

FLOOR PLAN LEGEND

EXISTING CMU WALL

NEW CMU WALL

EXISTING DRYWALL PARTITION

NEW DRYWALL PARTITION

WORK NOT IN SCOPE

SECTION TAG


INTERIOR ELEVATION TAG

Revision Type


BOARD OF ARCHITECTS - PRELIM REVIEW

Structural Engineers Masood Hajali, PhD PE CS Engineering LLC 2000 NW 88th Pl Unit 102 Coral Gables, FL 33172 786-409-2477	Interior Design KASAMIA Interiors 95 Merrick Way, 3rd Fl Coral Gables, FL 33134 305-800-0507	Landscaping Architect M/E/P Engineers Calc Engineering LLC 7600 West 20th Avenue Suite 110 Hialeah, FL 33016 786-5653-4901
CORNELIA TAUDT-EHRLING, AIA 7640 SW 112th Street Pinecrest, FL 33156 tel 305-979-7318 eml ctehrling@gmail.com		
THORNBURG RESIDENCE RENOVATIONS 1561 SARAGOSSA AVENUE, CORAL GABLES, FL Reg. No. AR 0017053		
Copyright © 2021 CORNELIA TAUDT-EHRLING. ALL RIGHTS RESERVED. THESE DRAWINGS & SPECIFICATIONS ARE INSTRUMENTS OF SERVICE AND SHALL REMAIN THE PROPERTY OF CORNELIA TAUDT-EHRLING. WHETHER THE PROJECT FOR WHICH THEY WERE PREPARED IS EXECUTED OR NOT, THEY ARE NOT TO BE USED IN ANY MANNER ON OTHER PROJECTS OR EXTENDING TO THIS PROJECT EXCEPT BY AGREEMENT IN WRITING AND WITH THE APPROPRIATE COMPENSATION TO CORNELIA TAUDT-EHRLING. REPRODUCING OR SPECIFICATIONS WITHOUT WRITTEN CONSENT IS PROHIBITED.		
Revised: 		
FIRST FLOOR EXISTING & PROPOSED PLANS		
2004SARG	07/31/2001	
A-201		

1 2 3 4 5 6

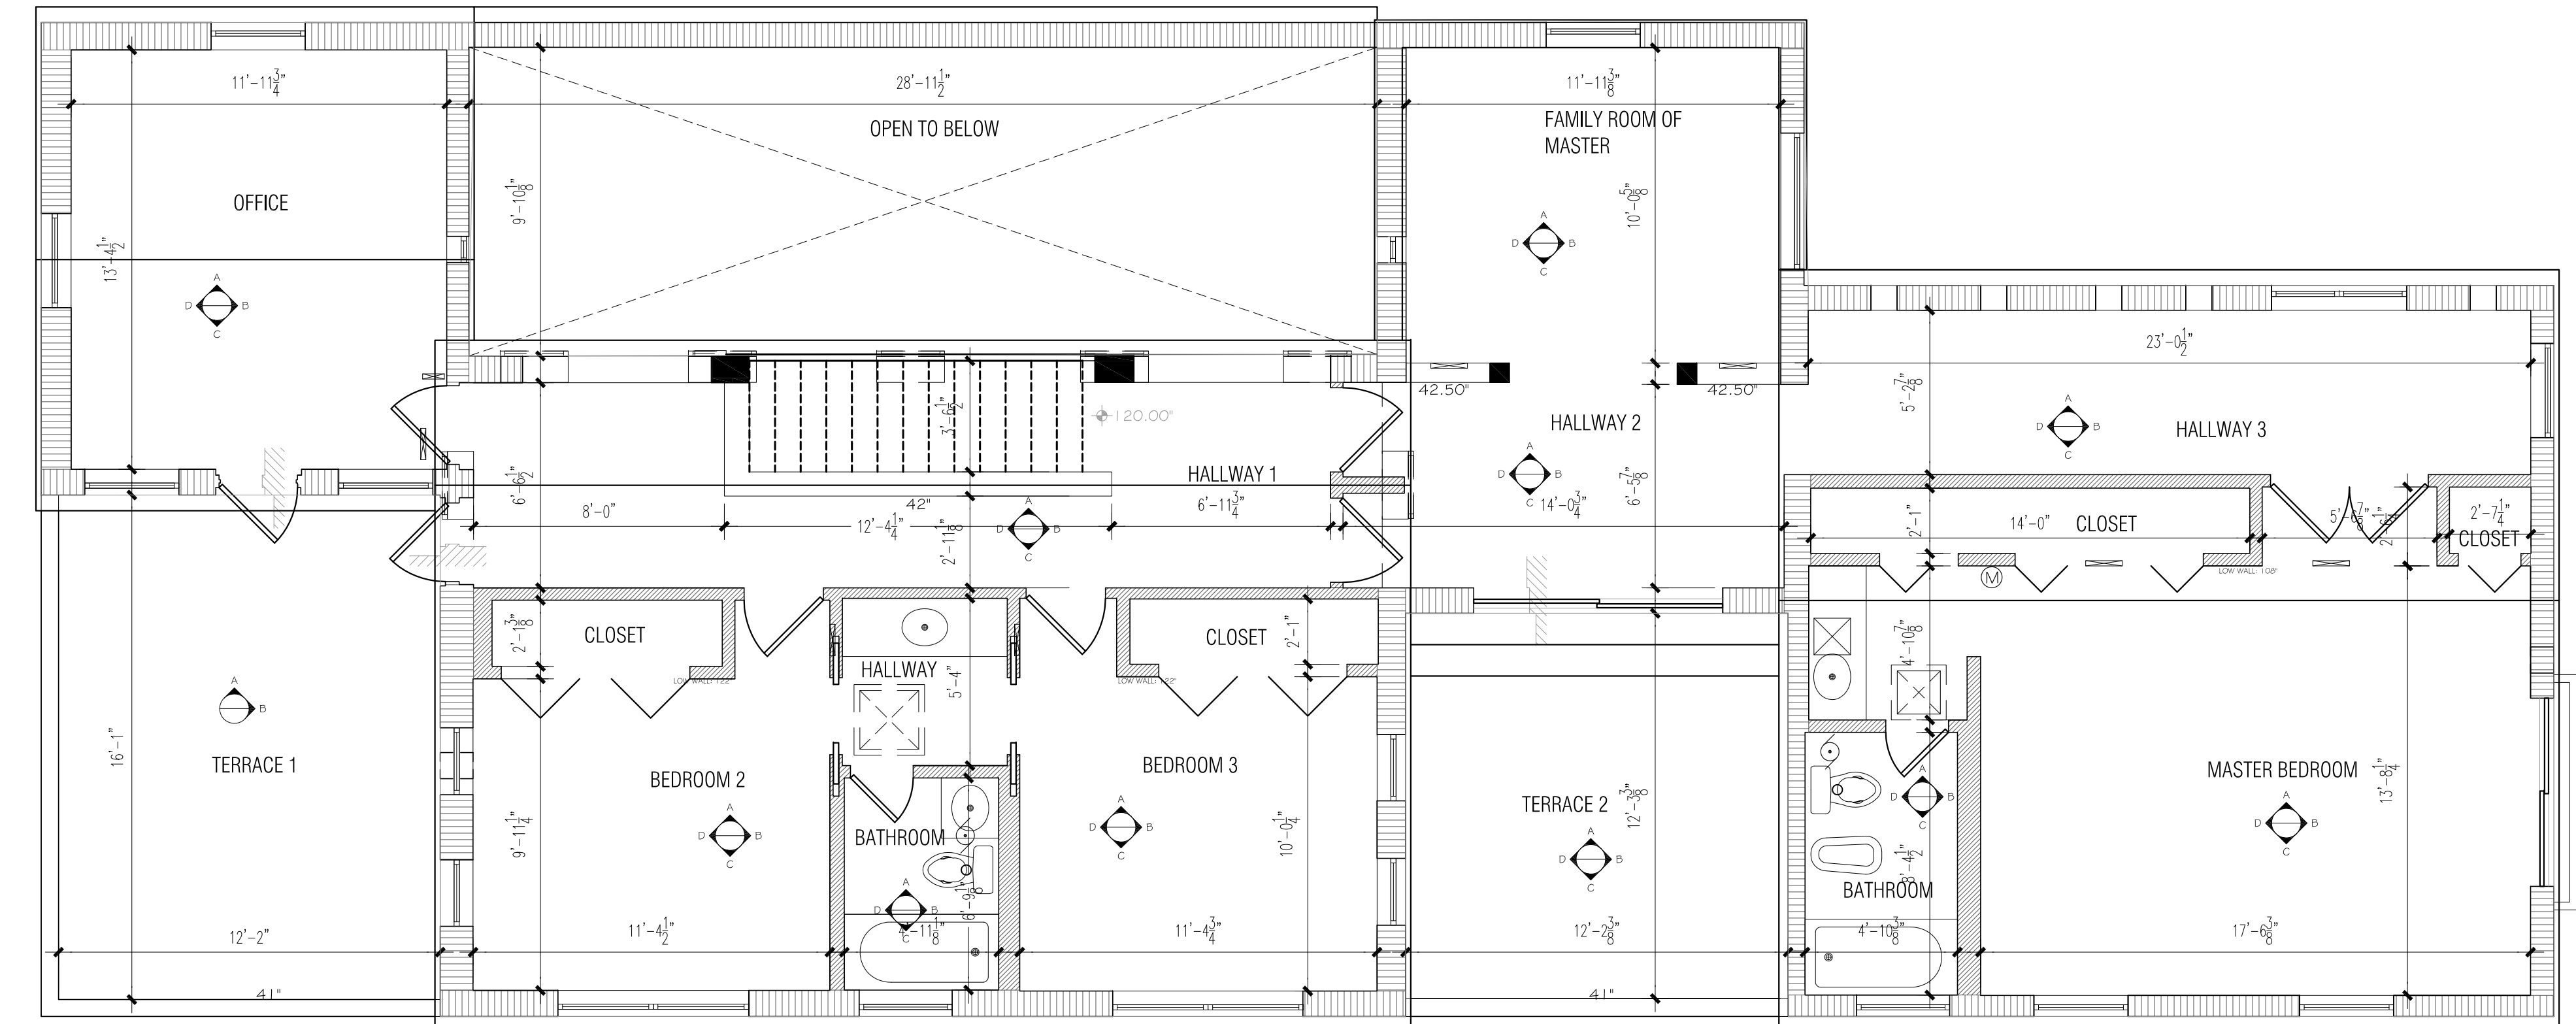

1
A-202
EXISTING SECOND FLOOR PLAN
Scale: 1/4"=1'-0"

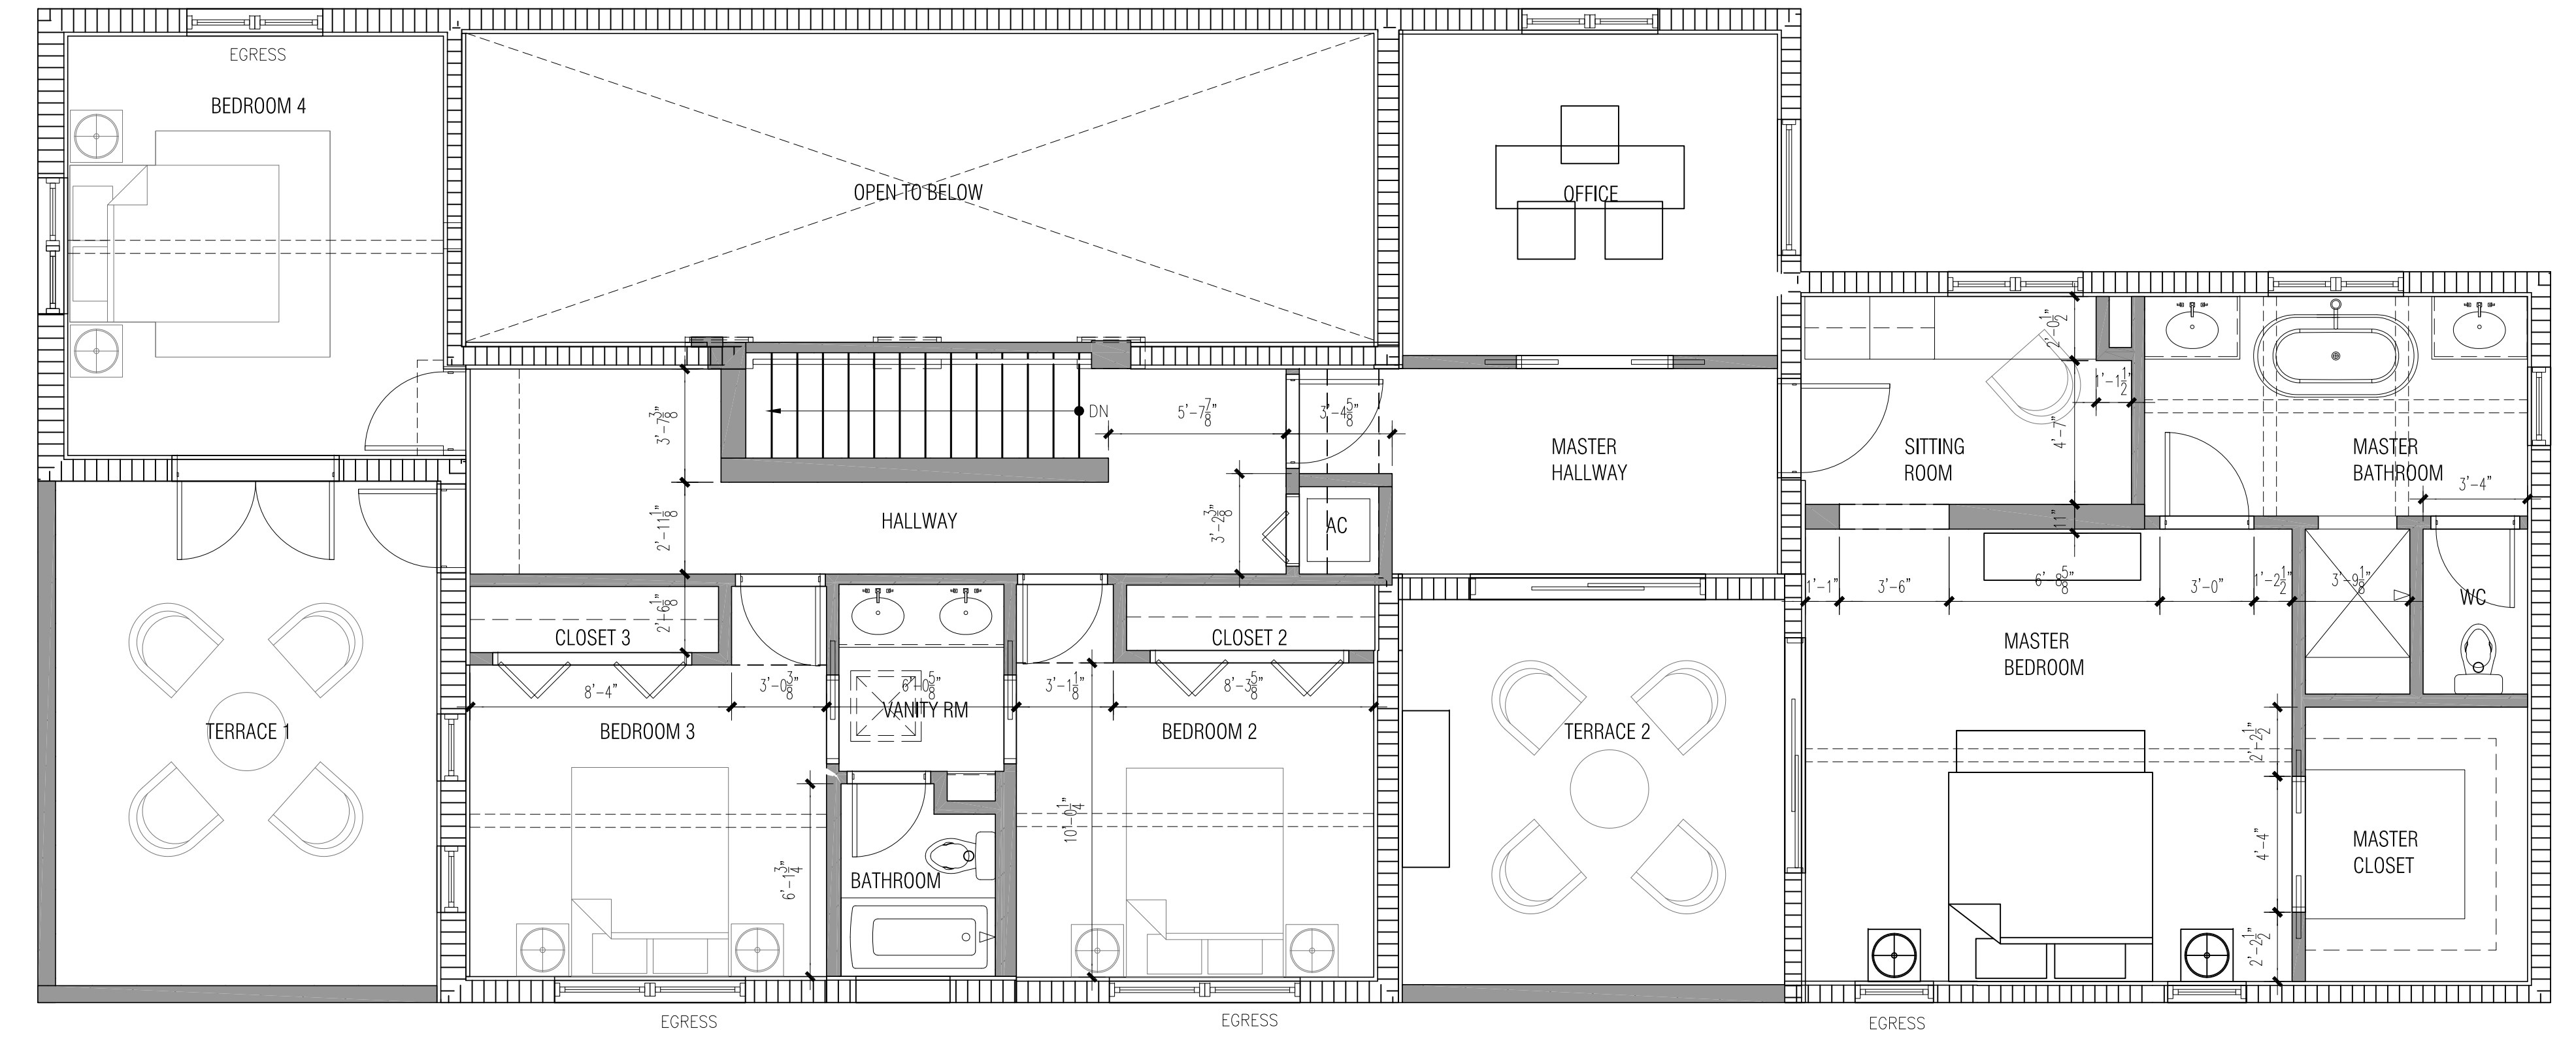

2
A-202
PROPOSED SECOND FLOOR PLAN
Scale: 1/4"=1'-0"

GENERAL FLOOR PLAN NOTES

- BEFORE INSTALLATION, CONTRACTOR SHALL COORDINATE WITH THE ARCHITECT MOUNTING LOCATIONS OF ALL SWITCHES, RECEPTACLES, PLUGS, THERMOSTATS, ETC. FOR ALL WALL MOUNTED FIXTURES.
- DIMENSIONS ARE TYPICALLY SHOWN FROM OUTSIDE FACE OF CMU WALL TO OUTSIDE FACE OF CMU WALL, OR CENTERLINE OF PARTITION, UNLESS NOTED OTHERWISE. CONTRACTOR SHALL NOTE SPECIAL LOCATIONS IN WHICH "CLEAR" DIMENSION IS SPECIFIED. THIS IS A DIMENSION FROM FINISH TO FINISH.
- ALL AREAS WITHIN PROJECT LIMIT WHICH ARE DAMAGED ARE TO BE PATCHED TO MATCH EXISTING ADJACENT FINISH. ALL WALLS TO BE REPAINTED AT RENOVATED AREAS (IF APPLICABLE).
- VERIFY ALL WINDOW AND DOOR ROUGH OPENINGS WITH THE WINDOW AND DOOR MANUFACTURER.
- NOT USED
- CONTRACTOR TO COORDINATE LOCATION OF ALL TEMPORARY DUST AND PROTECTION BARRIERS TO MAINTAIN SAFE ACCESS TO EGRESS AT ALL TIMES (BUILDING AND SITE).
- CONTRACTOR TO MAINTAIN ALL PROTECTED WALL ASSEMBLIES AND OPENING RATINGS THROUGH OUT CONSTRUCTION.
- CONTRACTOR TO COORDINATE WITH REQUIRED PENETRATIONS, FINISH PLANS, AND LIFE SAFETY DRAWINGS FOR WALL TYPES AND PARTITION CONSTRUCTION.
- OWNER SELECTED, CONTRACTOR PURCHASED & INSTALLED: PLUMBING FIXTURES, APPLIANCES, ELECTRICAL FIXTURES, CLOSET ACCESSORIES, TOILET ACCESSORIES, FLOORING, AND DOORS.
- SLOPE ALL FLOORS TO DRAIN. PROVIDE SLAB RECESS (2") AS NOTED AT ALL AREAS TO RECEIVE FLOOR DRAIN.
- PROVIDE ANTI-FRACTURE AND WATERPROOFING MEMBRANE AT ALL TOILET (INDIVIDUAL AND GROUP) ROOMS ABOVE THE GROUND FLOOR.
- A SEPARATE PERMIT AND/OR PRODUCT CONTROL APPROVAL WHEN APPLICABLE IS REQUIRED FOR THE FOLLOWING ITEMS: STRUCTURAL GLAZING, RIDGE VENTILATION, PRECAST SYSTEMS, STORM SHUTTERS, WOOD TRUSSES, CURTAIN WALLS, HANDRAILS, STEEL JOISTS, DOORS, MULLIONS, RAILS, ROOFING, FENCES, POOLS, AND WINDOWS.
- ALL WOOD IN CONTACT WITH CONCRETE OR CMU TO BE PRESSURE-TREATED AS PER FLORIDA BUILDING CODE 2017.

FLOOR PLAN LEGEND

EXISTING CMU WALL

NEW CMU WALL

EXISTING DRYWALL PARTITION

NEW DRYWALL PARTITION

WORK NOT IN SCOPE

XX

A-XX

SECTION TAG

BO

1

2

INTERIOR ELEVATION TAG

BO

1

2

Revision Type

BOARD OF ARCHITECTS - PRELIM REVIEW

Structural Engineers Masoud Hajali, PhD PE Masoud Hajali LLC 2000 NW 88th Pl Unit 102 Coral Gables, FL 33134 Tel: 305-463-2477	Interior Design KASAMIA Interiors 95 Merrick Way, 3rd Fl Coral Gables, FL 33134 305-800-0507	Architect CORNELIA TAUDT-EHRLING, AIA 7640 SW 112th Street Pinecrest, FL 33156 tel 305-979-7318 eml ctehling@gmail.com								
Project THORNBURG RESIDENCE RENOVATIONS 1561 SARAGOSSA AVENUE, CORAL GABLES, FL										
Seal CORNELIA TAUDT-EHRLING	Reg. No. AR 0017053									
Copyright © 2021 CORNELIA TAUDT-EHRLING. ALL RIGHTS RESERVED. THESE DRAWINGS & SPECIFICATIONS ARE INSTRUMENTS OF SERVICE AND SHALL REMAIN THE PROPERTY OF CORNELIA TAUDT-EHRLING. WHETHER THE PROJECT FOR WHICH THEY WERE PREPARED IS EXECUTED OR NOT, THEY ARE NOT TO BE USED IN ANY MANNER ON OTHER PROJECTS OR EXTENSIONS TO THIS PROJECT EXCEPT BY AGREEMENT IN WRITING AND WITH THE APPROPRIATE COMPENSATION TO CORNELIA TAUDT-EHRLING. REPRODUCING OR SPECIFICATIONS WITHOUT WRITTEN CONSENT IS PROHIBITED.										
Revised: <table><tr><td> </td><td> </td></tr><tr><td> </td><td> </td></tr><tr><td> </td><td> </td></tr><tr><td> </td><td> </td></tr></table>										
SECOND FLOOR EXISTING & PROPOSED PLANS										
2004SARG	07/31/2001									
A-202										

1 2 3 4 5 6

1

2

3

4

5

6

D

C


B

D

C

B

A

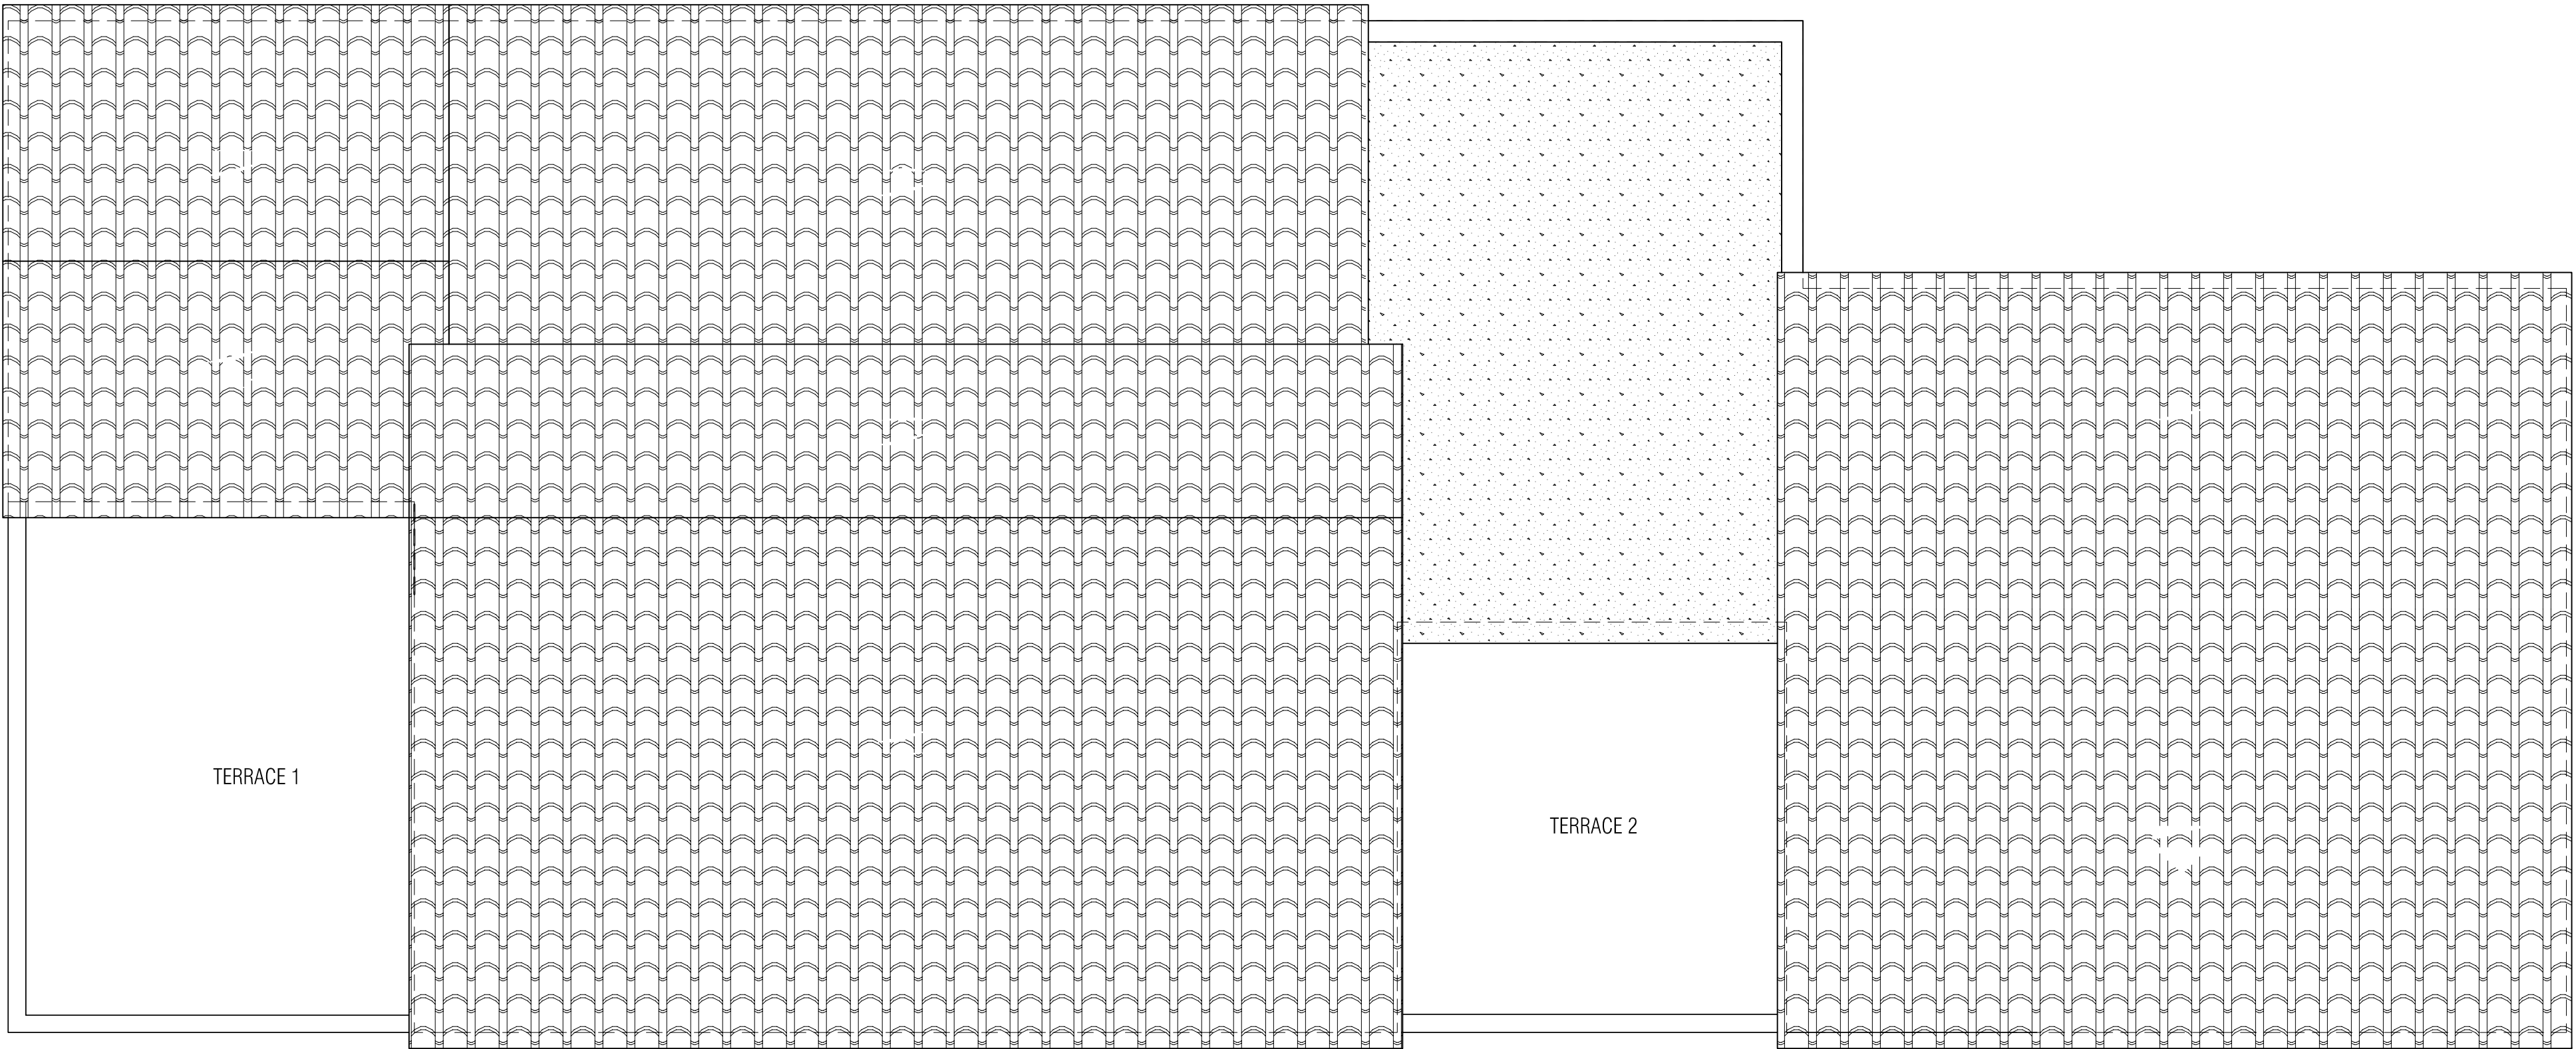


1

EXISTING ROOF PLAN

A-203

Scale: 1/4"=1'-0"

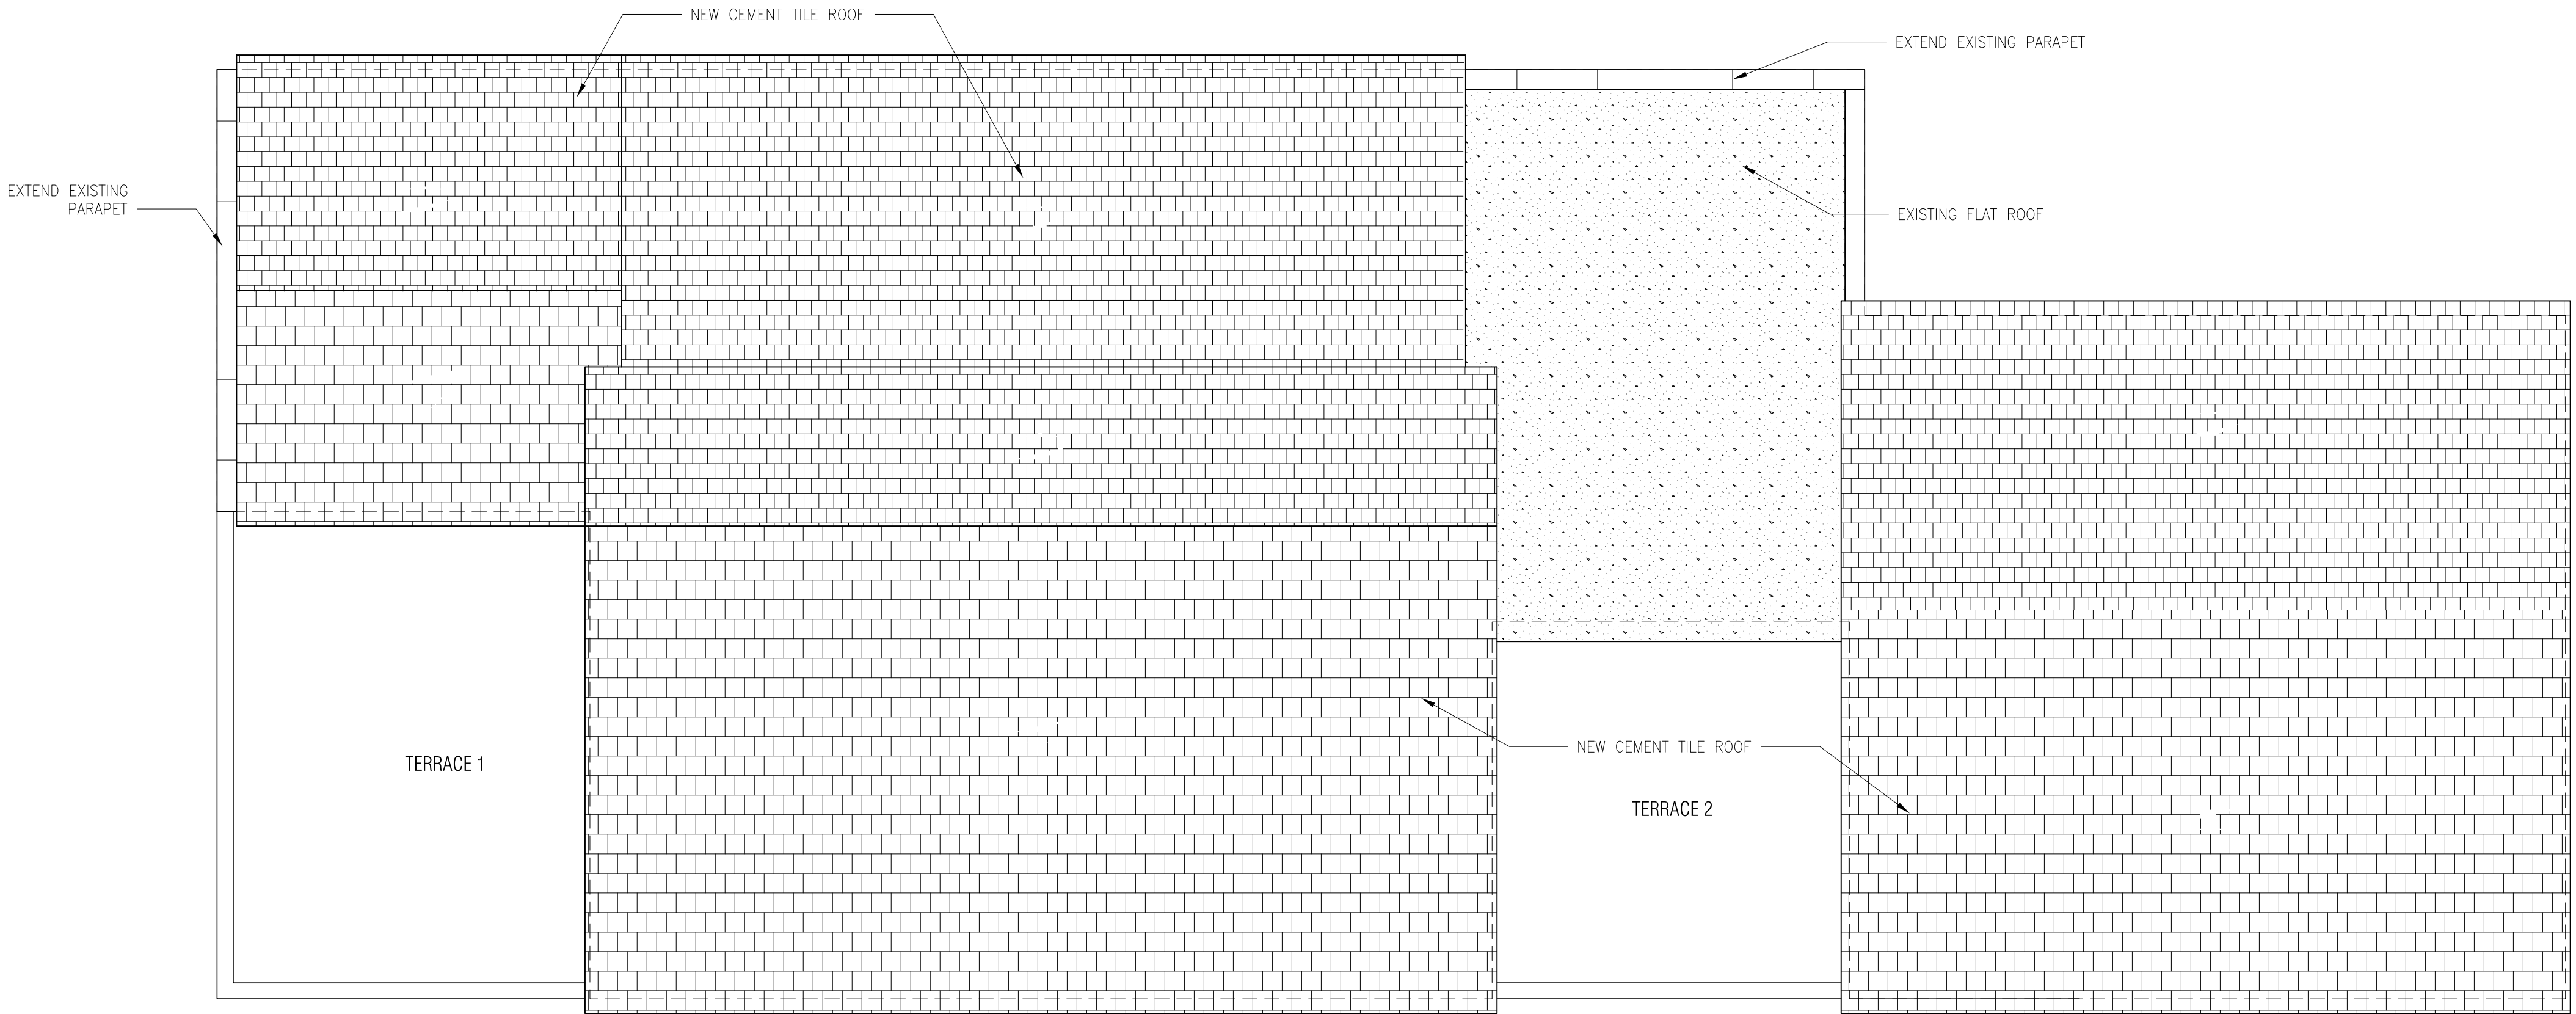


2

PROPOSED ROOF PLAN

A-203

Scale: 1/4"=1'-0"

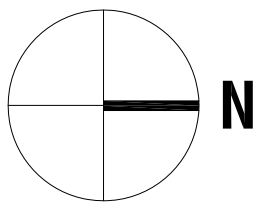

GENERAL FLOOR PLAN NOTES

- BEFORE INSTALLATION, CONTRACTOR SHALL COORDINATE WITH THE ARCHITECT MOUNTING LOCATIONS OF ALL SWITCHES, RECEPTACLES, PLUGS, THERMOSTATS, ETC. FOR ALL WALL MOUNTED FIXTURES.
- DIMENSIONS ARE TYPICALLY SHOWN FROM OUTSIDE FACE OF CMU WALL TO OUTSIDE FACE OF CMU WALL, OR CENTERLINE OF PARTITION, UNLESS NOTED OTHERWISE. CONTRACTOR SHALL NOTE SPECIAL LOCATIONS IN WHICH "CLEAR" DIMENSION IS SPECIFIED. THIS IS A DIMENSION FROM FINISH TO FINISH.
- ALL AREAS WITHIN PROJECT LIMIT WHICH ARE DAMAGED ARE TO BE PATCHED TO MATCH EXISTING ADJACENT FINISH. ALL WALLS TO BE REPAINTED AT RENOVATED AREAS (IF APPLICABLE).
- VERIFY ALL WINDOW AND DOOR ROUGH OPENINGS WITH THE WINDOW AND DOOR MANUFACTURER.
- NOT USED
- CONTRACTOR TO COORDINATE LOCATION OF ALL TEMPORARY DUST AND PROTECTION BARRIERS TO MAINTAIN SAFE ACCESS TO EGRESS AT ALL TIMES (BUILDING AND SITE).
- CONTRACTOR TO MAINTAIN ALL PROTECTED WALL ASSEMBLIES AND OPENING RATINGS THROUGH OUT CONSTRUCTION.
- CONTRACTOR TO COORDINATE WITH REQUIRED PENETRATIONS, FINISH PLANS, AND LIFE SAFETY DRAWINGS FOR WALL TYPES AND PARTITION CONSTRUCTION.
- OWNER SELECTED, CONTRACTOR PURCHASED & INSTALLED: PLUMBING FIXTURES, APPLIANCES, ELECTRICAL FIXTURES, CLOSET ACCESSORIES, TOILET ACCESSORIES, FLOORING, AND DOORS.
- SLOPE ALL FLOORS TO DRAIN. PROVIDE SLAB RECESS (2") AS NOTED AT ALL AREAS TO RECEIVE FLOOR DRAIN.
- PROVIDE ANTI-FRACTURE AND WATERPROOFING MEMBRANE AT ALL TOILET (INDIVIDUAL AND GROUP) ROOMS ABOVE THE GROUND FLOOR.
- A SEPARATE PERMIT AND/OR PRODUCT CONTROL APPROVAL WHEN APPLICABLE IS REQUIRED FOR THE FOLLOWING ITEMS: STRUCTURAL GLAZING, RIDGE VENTILATION, PRECAST SYSTEMS, STORM SHUTTERS, WOOD TRUSSES, CURTAIN WALLS, HANDRAILS, STEEL JOISTS, DOORS, MULLIONS, RAILS, ROOFING, FENCES, POOLS, AND WINDOWS.
- ALL WOOD IN CONTACT WITH CONCRETE OR CMU TO BE PRESSURE-TREATED AS PER FLORIDA BUILDING CODE 2017.

FLOOR PLAN LEGEND

- EXISTING CMU WALL
- NEW CMU WALL
- EXISTING DRYWALL PARTITION
- NEW DRYWALL PARTITION
- WORK NOT IN SCOPE
- SECTION TAG
- INTERIOR ELEVATION TAG
- Revision Type

Structural Engineers
Masood Hajali, PhD PE
Masood Hajali LLC
2900 NW 88th Pl Unit 102
Doral, FL 33172
786-409-2477

M/E/P Engineers
Fineline Engineering
Calc Engineering LLC
7600 West 20th Avenue Suite 110 Hialeah, FL 33016
786-953-4901

Interior Design
KASAMIA Interiors
95 Merrick Way, 3rd Fl
Coral Gables, FL 33134
305-800-0507

Landscape Architect

CORNELIA
TAUDT-EHRLING, AIA
7640 SW 112th Street Pinecrest, FL 33156
tel 305-979-7318
eml ctehrling@gmail.com

Architect

THORNBURG RESIDENCE
RENOVATIONS

1561 SARAGOSSA AVENUE, CORAL GABLES, FL

Project

Seal
CORNELIA TAUDT-EHRLING

Reg. No. AR 0017053

COPYRIGHT © 2021 CORNELIA TAUDT-EHRLING. ALL RIGHTS RESERVED. THESE DRAWINGS & SPECIFICATIONS ARE INSTRUMENTS OF SERVICE AND SHALL REMAIN THE PROPERTY OF CORNELIA TAUDT-EHRLING. WHETHER THE PROJECT FOR WHICH THEY WERE PREPARED IS EXECUTED OR NOT, THEY ARE NOT TO BE USED IN ANY MANNER ON OTHER PROJECTS OR EXTENDING TO THIS PROJECT EXCEPT BY AGREEMENT IN WRITING AND WITH THE APPROPRIATE COMPENSATION TO CORNELIA TAUDT-EHRLING. REPRODUCING OR SPECIFICATIONS WITHOUT WRITTEN CONSENT IS PROHIBITED.

Revised:


EXISTING & PROPOSED ROOF PLAN

2004SARG

07/31/2001

A-203

8/2/2021 12:20:29 AM CONNIE

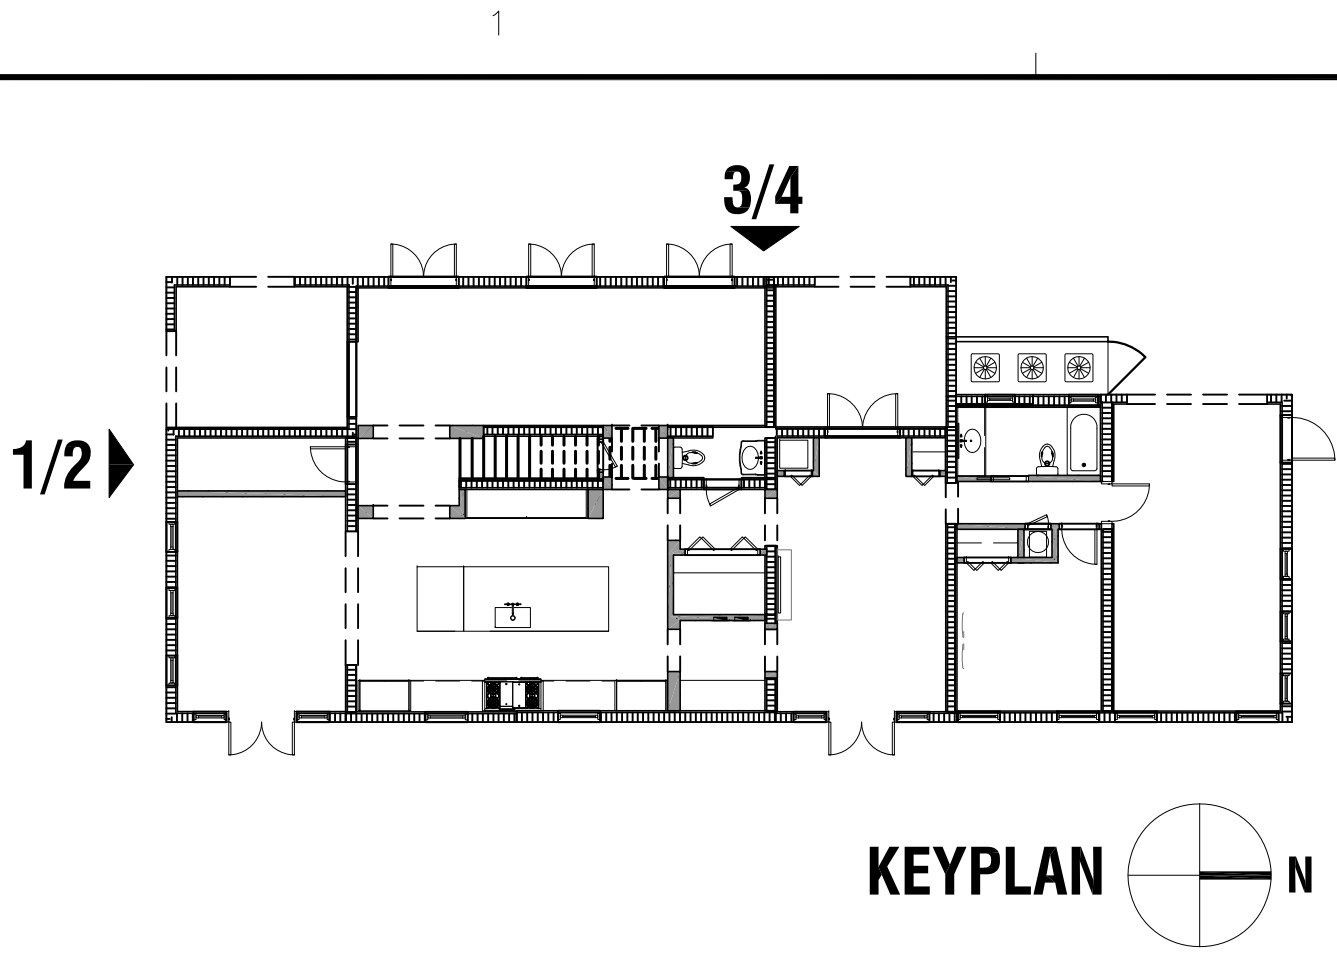


Note: all egress windows to comply with FBC addition 2020 and outside window or door operable from the inside without the use of tools and providing a clear opening of not less than 20 inches wide and 24 inches high and 5.7 ft.² in the area. The bottom of the opening shall not be more than 44 inches off the floor. The mode of operation must not require the use of a key, tool, special knowledge, or effort to make available the required clear opening, and no part of the operation mechanism shall be placed higher than 54 inches above the finish floor.

REFER TO STRUCTURAL SHEETS FOR WIND PRESSURES.

WINDOW/EXTERIOR OPENINGS SCHEDULE

MARK	TYPE	WIDTH	HEIGHT	REMARKS
1	FRENCH DOOR	2'-8"	6'-8"	
2	CASEMENT/FIXED	CUSTOM FIT INTO EXIST'G OPENING		
3	CASEMENT/FIXED	CUSTOM FIT INTO EXIST'G OPENING		
4	FRENCH DOOR	CUSTOM FIT INTO EXIST'G OPENING		
5	CASEMENT/FIXED	CUSTOM FIT INTO EXIST'G OPENING		
6	CASEMENT/FIXED	CUSTOM FIT INTO EXIST'G OPENING		
7	FRENCH DOOR	2'-6"	6'-8"	
8	CASEMENT/FIXED	CUSTOM FIT INTO EXIST'G OPENING		
9	GARAGE DOOR	CUSTOM FIT INTO EXIST'G OPENING		
10	CASEMENT/OPERABLE	2'-6"	3'-0"	
11	FRENCH/SIDE LIGHT	2'-6"	6'-8"	
12	CASEMENT/OPERABLE	CUSTOM FIT INTO EXIST'G OPENING		
13	SLIDER	CUSTOM FIT INTO EXIST'G OPENING		
14	DOOR	CUSTOM FIT INTO EXIST'G OPENING		
15	CASEMENT/OPERABLE	CUSTOM FIT INTO EXIST'G OPENING		

1. ALL WINDOWS AS SELECTED BY OWNER
2. ALL REQUIRED WINDOW MASONRY OPENINGS SHALL BE PROVIDED BY WINDOW COMPANY AND CONTRACTOR SHALL COORDINATE PRIOR TO PLACING WINDOW ORDER AND BLOCK WALL MODIFICATION
3. WINDOW COMPANY SHALL PRODUCE SHOP DRAWINGS FOR ARCHITECT TO REVIEW
4. WINDOWS SHALL RECEIVE IMPACT RESISTANT AND SHALL COMPLY WITH PRODUCT CONTROL APPROVAL BY MIAMI-DADE COUNTY.
5. REFER TO WINDOW DETAILS SHEET A-501
7. GLASS COLOR TO BE TRANSLUCENT, NO TINT.

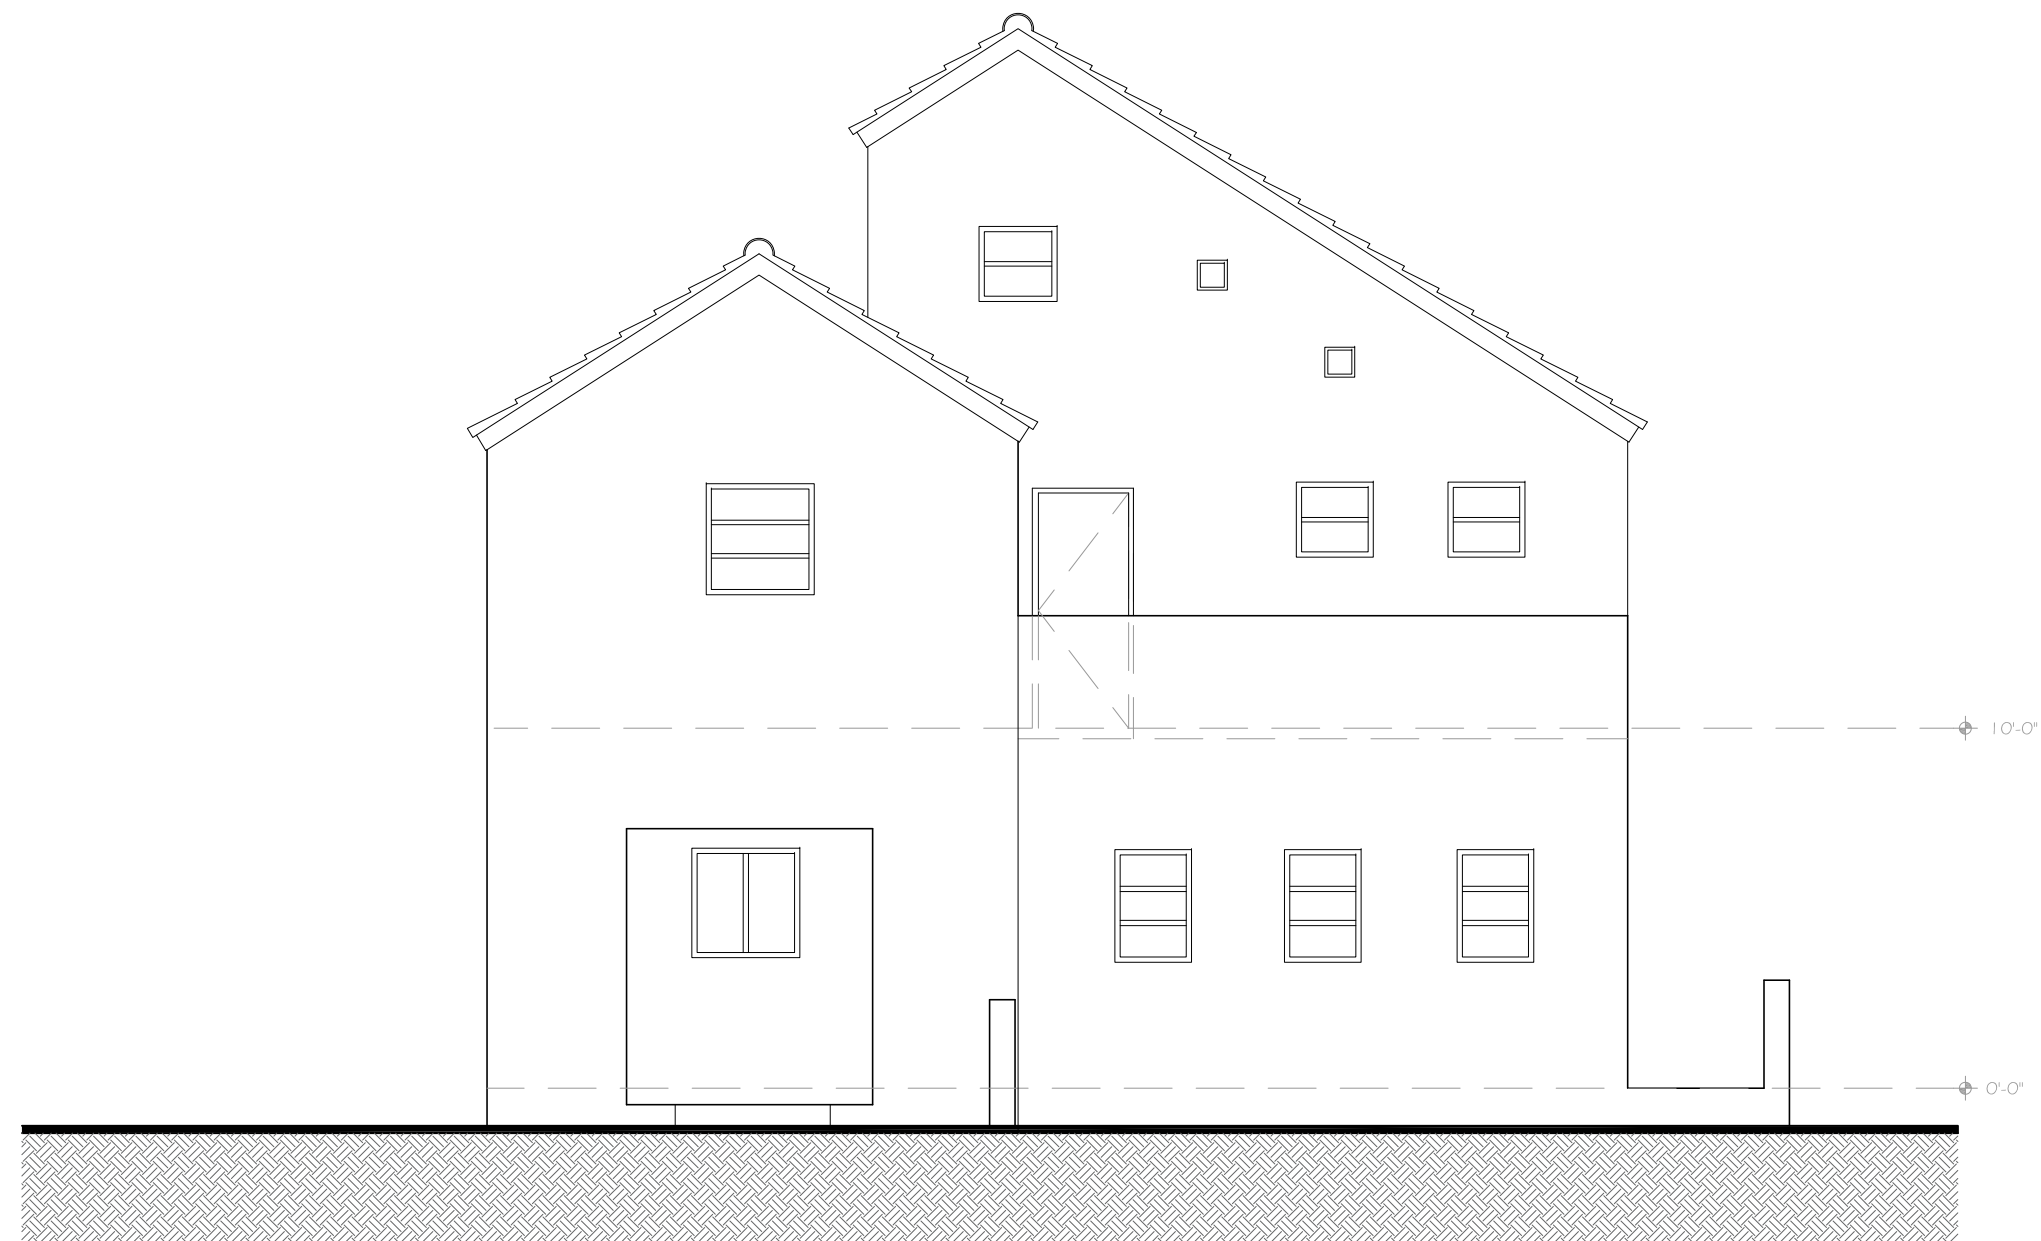


1 EXISTING SOUTH ELEVATION

A-301 Scale: 3/16"=1'-0"




2 PROPOSED SOUTH ELEVATION

A-301 Scale: 3/16"=1'-0"

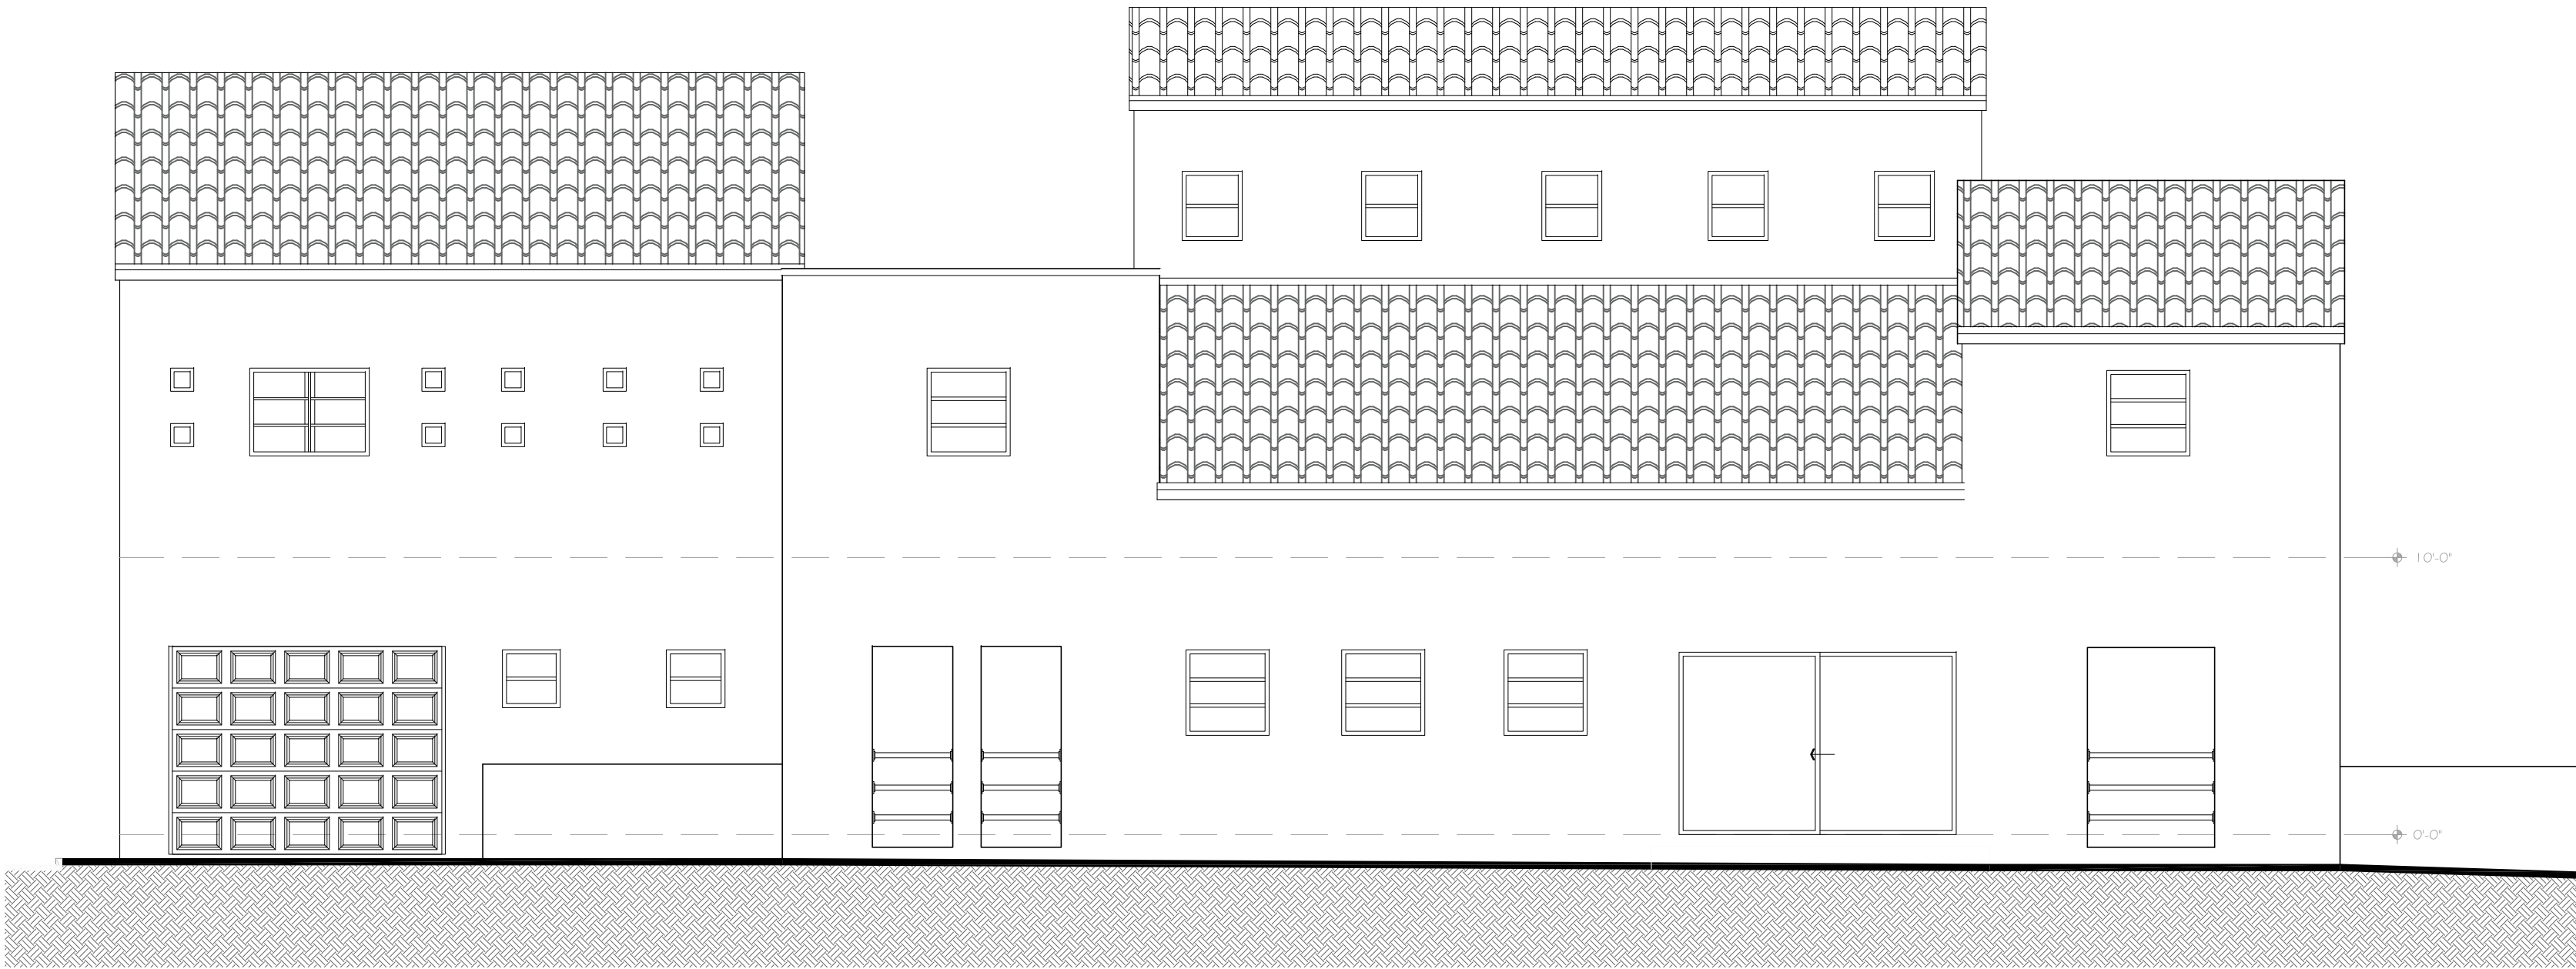

3 EXISTING WEST ELEVATION

A-301 Scale: 3/16"=1'-0"

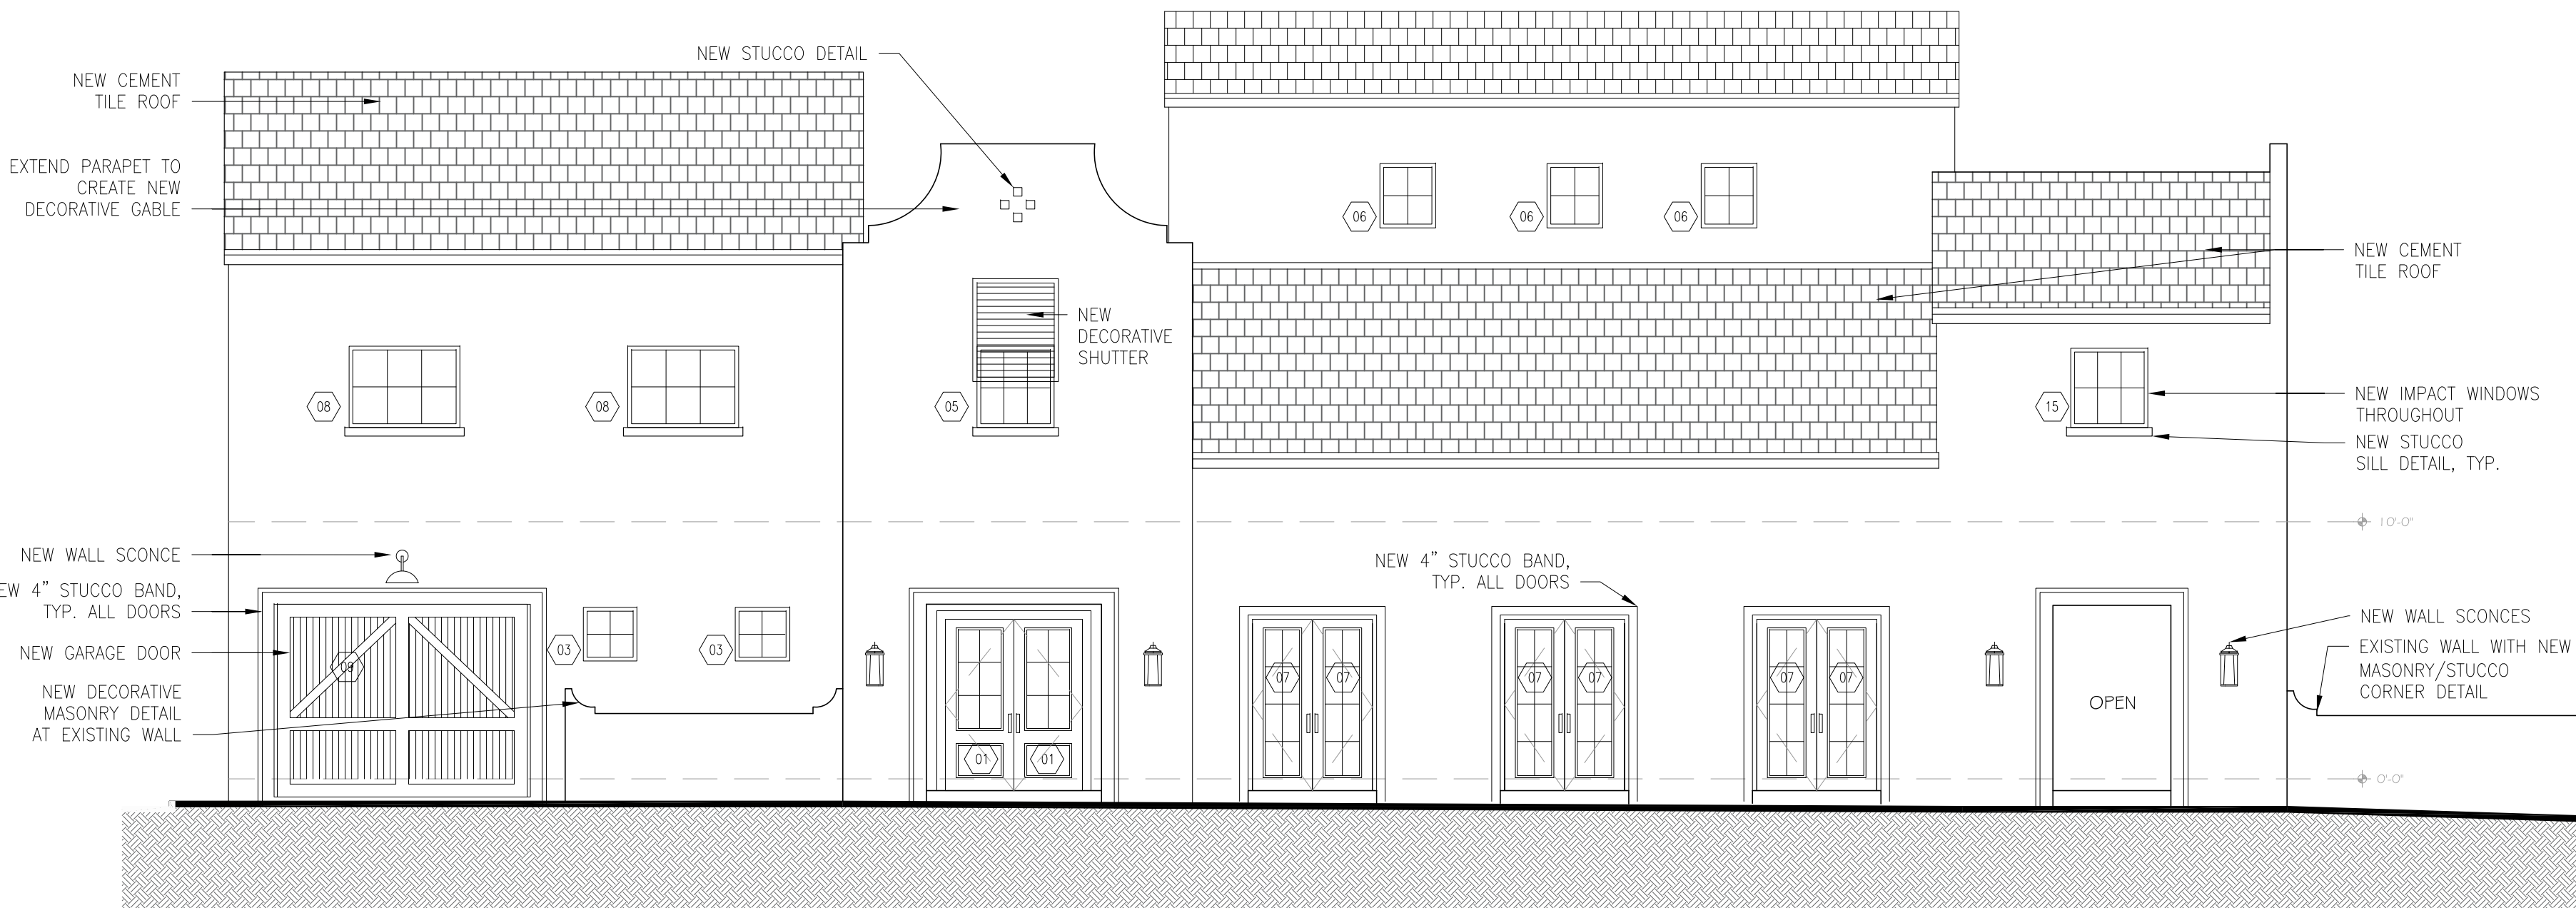

4 PROPOSED WEST ELEVATION

A-301 Scale: 3/16"=1'-0"

BOARD OF ARCHITECTS - PRELIM REVIEW

Structural Engineers
Masood Hajali, PhD PE
Masood Hajali, PhD PE
Civil Engineering LLC
2000 NW 88th Pl Unit 102
Doral, FL 33172
786-409-2477

Interior Design
KASAMIA Interiors
95 Merrick Way, 3rd Fl
Coral Gables, FL 33134
305-800-0507

Landscaping Architect
M/E/P Engineers
Calc Engineering LLC
7600 West 20th Avenue Suite 110
Hialeah, FL 33016
786-553-4901

Architect
CORNELIA TAUDT-EHRLING, AIA
7640 SW 112th Street Pinecrest, FL 33156
tel 305-979-7318
eml ctehrling@gmail.com

Project
THORNBURG RESIDENCE RENOVATIONS
1561 SARAGOSSA AVENUE, CORAL GABLES, FL

Seal
CORNELIA TAUDT-EHRLING
Reg. No. AR 0017053


COPYRIGHT © 2021 CORNELIA TAUDT-EHRLING. ALL RIGHTS RESERVED. THESE DRAWINGS & SPECIFICATIONS ARE INSTRUMENTS OF SERVICE AND SHALL REMAIN THE PROPERTY OF CORNELIA TAUDT-EHRLING. WHETHER THE PROJECT FOR WHICH THEY WERE PREPARED IS EXECUTED OR NOT, THEY ARE NOT TO BE USED IN ANY MANNER ON OTHER PROJECTS OR EXTENSIONS TO THIS PROJECT EXCEPT BY AGREEMENT IN WRITING AND WITH THE APPROPRIATE COMPENSATION TO CORNELIA TAUDT-EHRLING. REPRODUCING OR SPECIFICATIONS WITHOUT WRITTEN CONSENT IS PROHIBITED.

Revised:

EXTERIOR ELEVATIONS

2004SARG 07/31/2001

A-301

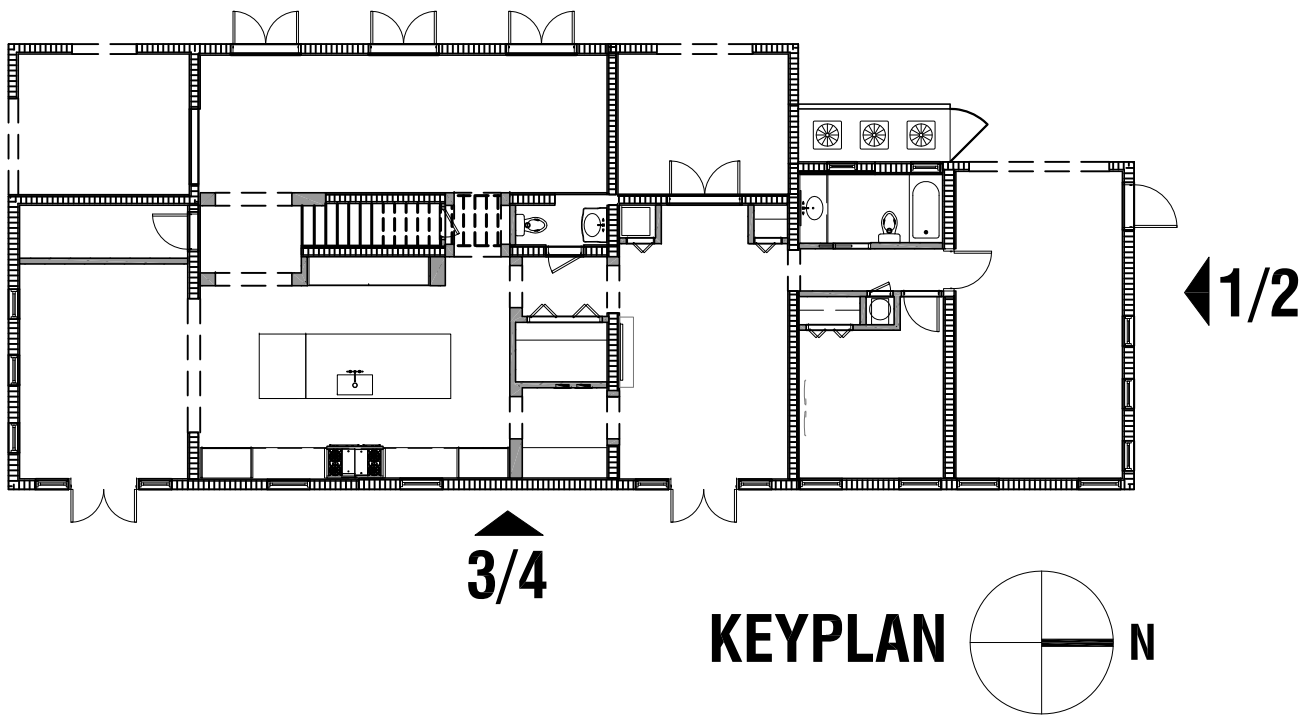

Note: all egress windows to comply with FBC addition 2020 and outside window or door operable from the inside without the use of tools and providing a clear opening of not less than 20 inches wide and 24 inches high and 5.7 ft.² in the area. The bottom of the opening shall not be more than 44 inches off the floor. The mode of operation must not require the use of a key, tool, special knowledge, or effort to make available the required clear opening, and no part of the operation mechanism shall be placed higher than 54 inches above the finish floor.

REFER TO STRUCTURAL SHEETS FOR WIND PRESSURES.


WINDOW/EXTERIOR OPENINGS SCHEDULE

MARK	TYPE	WIDTH	HEIGHT	REMARKS
1	FRENCH DOOR	2'-6"	6'-8"	
2	CASEMENT/FIXED	CUSTOM FIT INTO EXIST'G OPENING		
3	CASEMENT/FIXED	CUSTOM FIT INTO EXIST'G OPENING		
4	FRENCH DOOR	CUSTOM FIT INTO EXIST'G OPENING		
5	CASEMENT/FIXED	CUSTOM FIT INTO EXIST'G OPENING		
6	CASEMENT/FIXED	CUSTOM FIT INTO EXIST'G OPENING		
7	FRENCH DOOR	2'-6"	6'-8"	
8	CASEMENT/FIXED	CUSTOM FIT INTO EXIST'G OPENING		
9	GARAGE DOOR	CUSTOM FIT INTO EXIST'G OPENING		
10	CASEMENT/OPERABLE	2'-6"	3'-0"	
11	FRENCH/SIDE LIGHT	2'-6"	6'-8"	
12	CASEMENT/OPERABLE	CUSTOM FIT INTO EXIST'G OPENING		
13	SLIDER	CUSTOM FIT INTO EXIST'G OPENING		
14	DOOR	CUSTOM FIT INTO EXIST'G OPENING		
15	CASEMENT/OPERABLE	CUSTOM FIT INTO EXIST'G OPENING		

1. ALL WINDOWS AS SELECTED BY OWNER
2. ALL REQUIRED WINDOW MASONRY OPENINGS SHALL BE PROVIDED BY WINDOW COMPANY AND CONTRACTOR SHALL COORDINATE PRIOR TO PLACING WINDOW ORDER AND BLOCK WALL MODIFICATION
3. WINDOW COMPANY SHALL PRODUCE SHOP DRAWINGS FOR ARCHITECT TO REVIEW
4. WINDOWS SHALL RECEIVE IMPACT RESISTANT AND SHALL COMPLY WITH PRODUCT CONTROL APPROVAL BY MIAMI-DADE COUNTY.
5. REFER TO WINDOW DETAILS SHEET A-501
6. GLASS COLOR TO BE TRANSLUCENT, NO TINT.




1
A-302
EXISTING NORTH ELEVATION
Scale: 3/16"=1'-0"

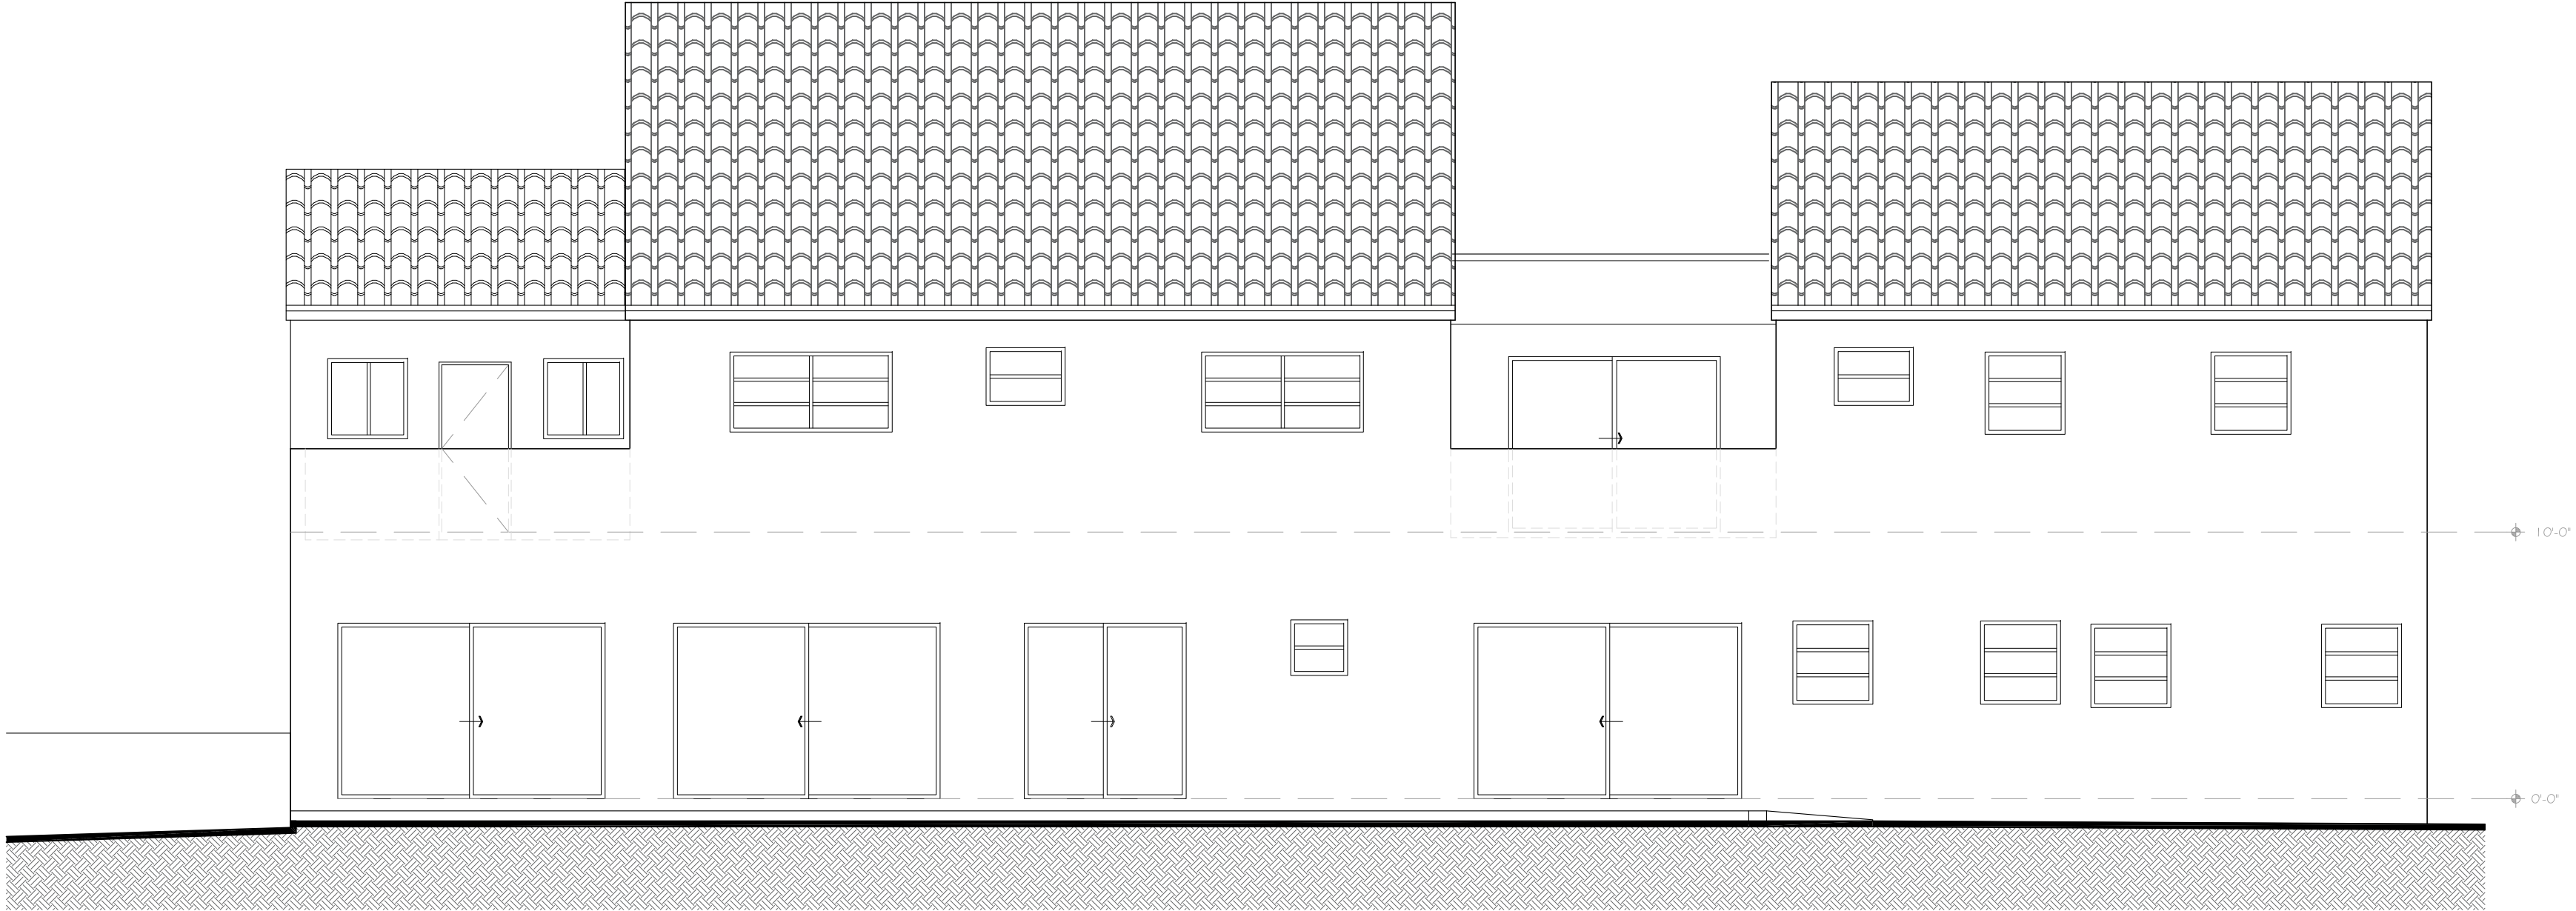

3
A-302
EXISTING EAST ELEVATION
Scale: 3/16"=1'-0"



2
A-302
PROPOSED NORTH ELEVATION
Scale: 3/16"=1'-0"

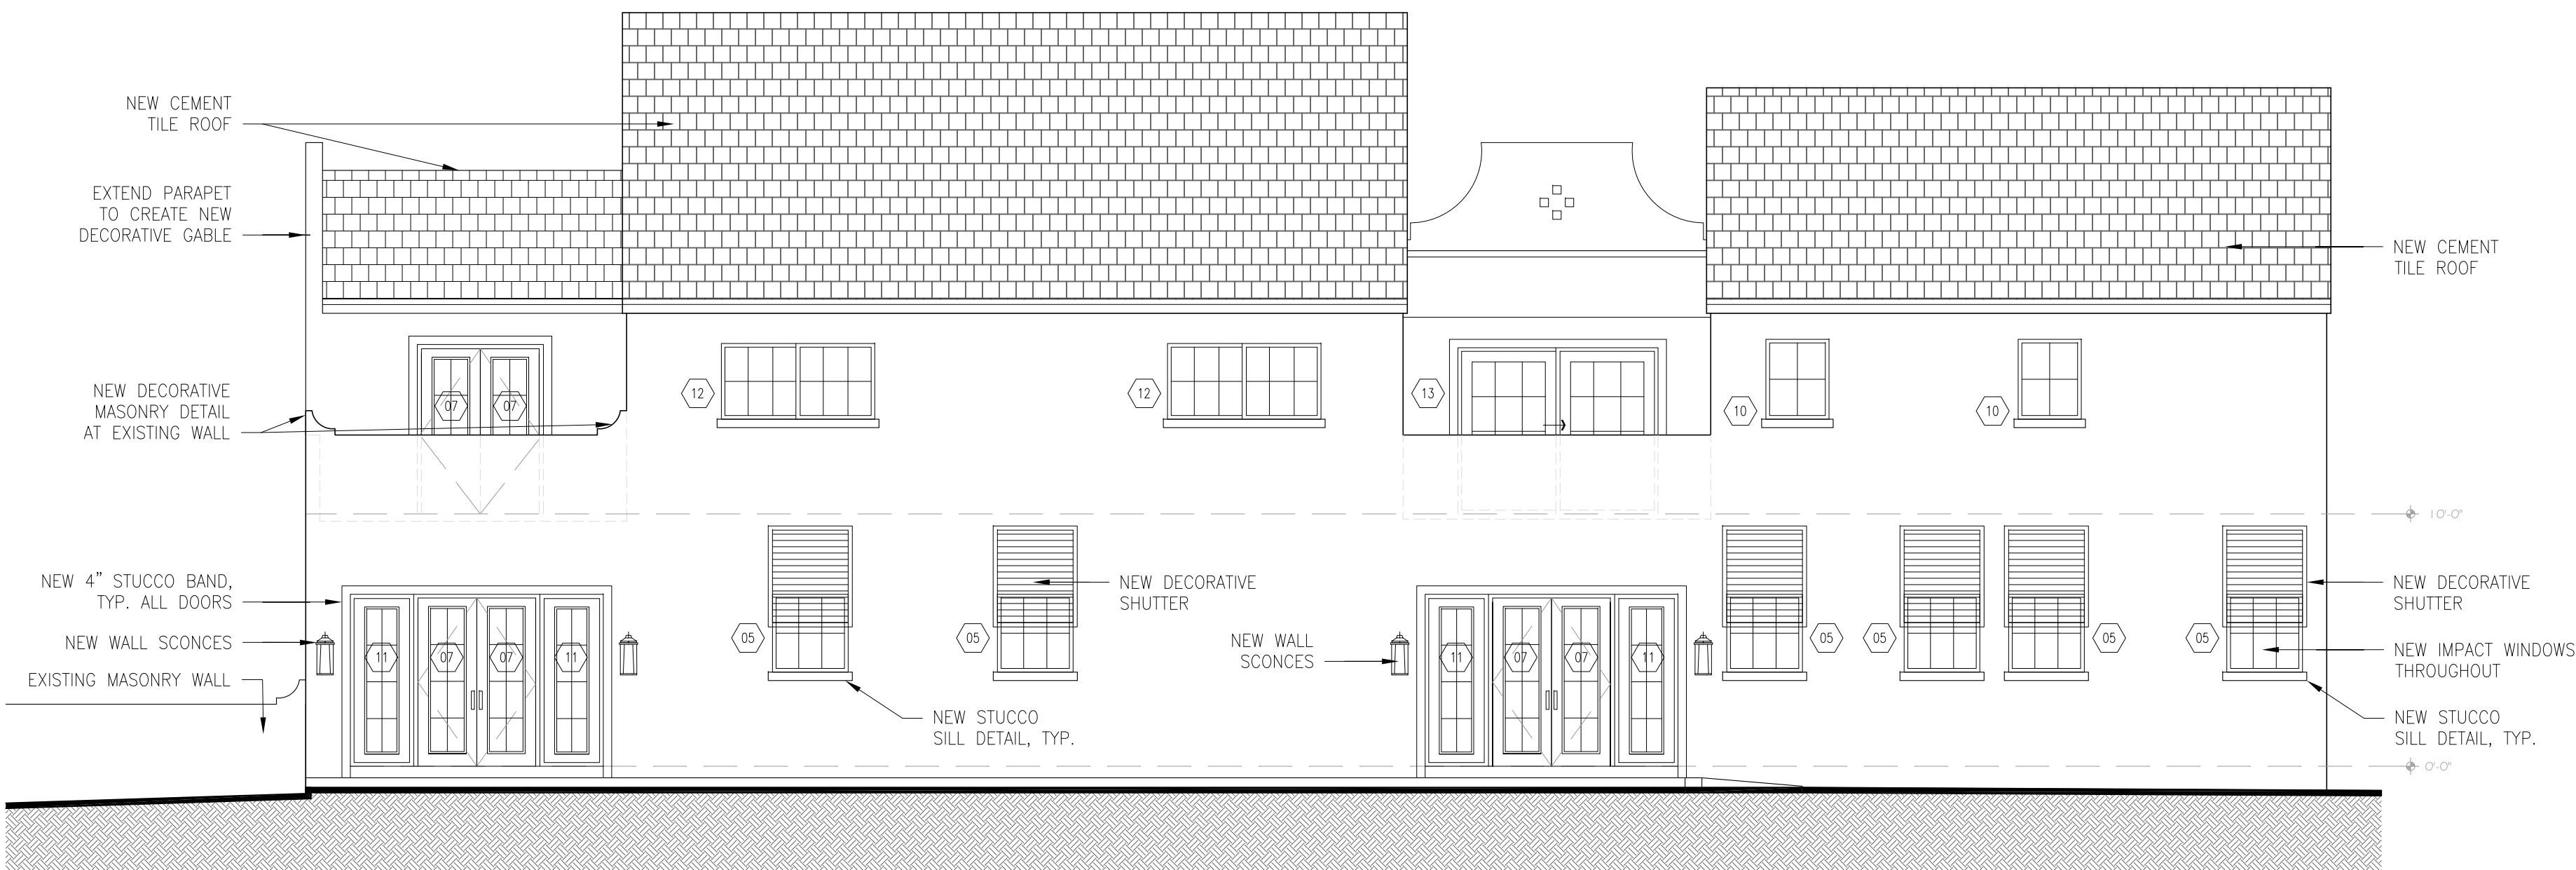

4
A-302
PROPOSED EAST ELEVATION
Scale: 3/16"=1'-0"

BOARD OF ARCHITECTS - PRELIM REVIEW

Structural Engineers
Masood Hajali, PhD PE
Masood Hajali, LLC
2000 NW 88th Pl, Unit 102
Coral Gables, FL 33134
305-800-0507
786-409-2477

Interior Design
KASAMIA Interiors
95 Merrick Way, 3rd Fl
Coral Gables, FL 33134
305-800-0507

ME/P Engineers
FineLine Engineering
Calc Engineering LLC
7600 West 20th Avenue Suite
110 Hialeah, FL 33016
786-563-4901

Landscaping Architect

Architect
**CORNELIA
TAUDT-EHRLING, AIA**
7640 SW 112th Street Pinecrest, FL 33156
tel 305-979-7318
eml ctehrling@gmail.com

Project
**THORNBURG RESIDENCE
RENOVATIONS**

Seal
CORNELIA TAUDT-EHRLING

Reg. No. AR 0017053

COPYRIGHT © 2021 CORNELIA TAUDT-EHRLING. ALL RIGHTS RESERVED. THESE DRAWINGS & SPECIFICATIONS ARE INSTRUMENTS OF SERVICE AND SHALL REMAIN THE PROPERTY OF CORNELIA TAUDT-EHRLING. WHETHER THE PROJECT FOR WHICH THEY WERE PREPARED IS EXECUTED OR NOT, THEY ARE NOT TO BE USED IN ANY MANNER ON OTHER PROJECTS OR EXTENSIONS TO THIS PROJECT EXCEPT BY AGREEMENT IN WRITING AND WITH THE APPROPRIATE COMPENSATION TO CORNELIA TAUDT-EHRLING. REPRODUCING OR SPECIFICATIONS WITHOUT WRITTEN CONSENT IS PROHIBITED.

Revised:

**EXTERIOR
ELEVATIONS**

2004SARG 07/31/2001

A-302