

141 E SUNRISE AVE



BOA-SHEET LIST	
BA-0	COVER SHEET
SP-1	SITE PLAN
L-1	TREE DISPOSITION PLAN
BA-1	FIRST FLOOR PLAN
BA-2	SECOND FLOOR PLAN
BA-3	ROOF PLAN
BA-4	ELEVATIONS
BA-5	ELEVATIONS
BA-6	RENDERINGS
S-PH	SITE PHOTOS

7910 NW 25TH STREET
SUITE 200
DORAL FL 33122
(305) 593-9798
WWW.MAS.MIAM

MAS+
MIAMI ARCHITECTURAL STUDIO, LLC

RESIDENCE AT
141 E SUNRISE AVENUE,
CORAL GABLES, FLORIDA 33143

ABBREVIATIONS:

ABOVE FINISH FLOOR	A.F.F.	EMERGENCY OVERFLOW SCUPPER	E.O.S	PLYWOOD	PLY.WD.
AIR CONDITIONING	A/C	FINISH	FIN.	PRESSURE TREATED	P.T.
AIR HANDLING UNIT	A.H.U.	FINISH FLOOR	F.F.		
ALTERNATE	ALT.	FOOTING	FTG.		
AVERAGE	AVG.				
BEAM	BM.	GALVANIZED	GALV.	RADIUS	RAD.
BLOCKING	BLKG.	GYPSUM BOARD	GYP.BO.	RAFTER	RAF.
BOTTOM	BOT.			REFRIGERATOR	REF.
BUILDING	BLDG.	HEIGHT	HT./HGT.	REQUIRED	REQD
		HOSE BIBB	H.B.	REVISION	REV.
		INSULATION	INSUL.	ROOF DRAIN	R.D.
				ROOM	RM.
				ROUGH OPENING	R.O.
CEILING	CLG.	INTERIOR	INT.	SHEATHING	SHTG.
CENTER LINE	CL	LAVATORY	LAV.	SIMILAR	SIM.
CLEAR	CLR.	LOUVER	LOUV.	SOLID CORE	S.C.
CONCRETE MASONRY UNIT	C.M.U.	MANUFACTURER	MFG.	TONGUE AND GROOVE	T&G
CONTINUOUS	CONT.	MATERIAL	MATL.		
		MAXIMUM	MAX.	TOP OF BEAM	T.O.B.
DIAMETER	DIA.	MEAN ROOF HEIGHT	M.R.H.	TOP OF PLATE	T.O.P.
DISHWASHER	D.W.	METAL	M.TL.	TYPICAL	TYP.
DOUBLE	DBL.	MINIMUM	MIN.	UNLESS NOTED OTHERWISE	U.N.O.
DOWN	DN.				
EACH	EA.	NATIONAL GEODESIC	N.G.V.D.	VENT THRU ROOF	V.T.R.
ELEVATION	ELEV./EL.	VERIFICATION DATA	N.T.S.	VERTICAL	VERT.
EQUAL	EQ.	NOT TO SCALE	O.C.	WALK IN CLOSET	W.I.C.
EXHAUST	EXH.	ON CENTER	O.C.	WATER CLOSET	W.C.
EXPANSION JOINT	E.J.	OVERHANG	O.H.	WATERPROOFING	W.P.
EXTERIOR	EXT.	PLATE	PL.	WOOD	WD.

SYMBOLS:

	BUILDING SECTION SECTION LETTERS		KEYNOTE DRAWING NOTE (NUMBER)
	SECTION LETTERS (WHERE SECTION IS DRAWN)		STEP DOWN CHANGE IN FLOOR HEIGHT
	DETAIL DETAIL NUMBER		CONTROL OR DATUM POINT DESCRIPTION OF POINT (FIN.FLR., TOP OF PLATE, TOP OF T.B.)
	SHEET NUMBER		ELEVATION OR POINT
	INTERIOR ELEVATION(S) (UNFOLD) ARROWS INDICATE ELEVATIONS		REVISION REFERENCE NUMBER OF REVISION CORRESP. TO DESIGN SECTION OF TITLE BLOCK
	DOOR TYPE DOOR MARK (NUMBER)		WALL SECTIONS SECTION NUMBERS
	WINDOW TYPE WINDOW MARK (LETTER)		SECTION NUMBER (WHERE SECTION IS DRAWN)

REVISIONS	

COVER SHEET

SCALE

JOB 2106

SHEET

BA-0

7/9/2021
5:44:29 PM

JENNIFER MALLON SALMAN • AR-17181

GRAPHIC SCALE IN FEET

20 0 10 20 40

SCALE: 1" = 20'

WWW.LONGITUDESURVEYORS.COM


[illegible]

141 E Sunrise Avenue, Coral Gables, FL 33133

BOUNDARY / TREE SURVEY

Sheet 1 of 1

No.	COMMON NAME	SCIENTIFIC NAME	HEIGHT	CANOPY	DBH
1	ARECA CLUSTER	DYPsis LUTESCENS	18'	6'	2"
2	FICUS TREE	FICUS BENJAMINA	30'	20'	18"
3	FICUS TREE	FICUS BENJAMINA	30'	20'	18"
4	FICUS TREE	FICUS BENJAMINA	12'	8'	3"
5	COCOCONUT PALM	COCOS NUCIFERA	40'	15'	5"
6	COCOCONUT PALM	COCOS NUCIFERA	40'	15'	5"
7	COCOCONUT PALM	COCOS NUCIFERA	40'	15'	5"
8	COCOCONUT PALM	COCOS NUCIFERA	40'	15'	5"
9	COCOCONUT PALM	COCOS NUCIFERA	40'	15'	5"
10	COCOCONUT PALM	COCOS NUCIFERA	40'	15'	5"
11	QUEEN PALM	SYAGRUS ROMANZOFFIANA	20'	8'	4"
12	QUEEN PALM	SYAGRUS ROMANZOFFIANA	35'	15'	8"
13	QUEEN PALM	SYAGRUS ROMANZOFFIANA	35'	15'	8"
14	QUEEN PALM	SYAGRUS ROMANZOFFIANA	40'	8'	3"
15	SENEGAL PALM	PHOENIX RECLUTATA	15'	15'	3"
16	PINDO PAM	BUTIA CAPITATA	15'	6'	12"
17	QUEEN PALM	SYAGRUS ROMANZOFFIANA	30'	5'	3"
18	QUEEN PALM	SYAGRUS ROMANZOFFIANA	50'	8'	6"
19	QUEEN PALM	SYAGRUS ROMANZOFFIANA	50'	8'	6"
20	QUEEN PALM	SYAGRUS ROMANZOFFIANA	50'	8'	6"
21	FAN PAM	WHASINGTONIA	60'	15'	16"
22	QUEEN PALM	SYAGRUS ROMANZOFFIANA	10'	6'	10"
23	GUMBALL TREE	LIQUIDAMBAR	30'	20'	6"
24	HACKBERRY TREE	CELTIS	30'	20'	6"
25	COCOCONUT PALM	COCOS NUCIFERA	40'	15'	5"
26	COCOCONUT PALM	COCOS NUCIFERA	40'	15'	5"
27	COCOCONUT PALM	COCOS NUCIFERA	40'	15'	5"
28	COCOCONUT PALM	COCOS NUCIFERA	40'	15'	5"
29	COCOCONUT PALM	COCOS NUCIFERA	30'	10'	8"
30	BUTIA PAM	BUTIA CAPITATA	8'	6'	8"
31	BAMBOO CLUSTER	BAMBUSOIDEAE	25'	20'	2"
32	BAMBOO CLUSTER	BAMBUSOIDEAE	25'	20'	2"
33	FICUS TREE	FICUS BENJAMINA	10'	6'	2"
34	QUEEN PALM	SYAGRUS ROMANZOFFIANA	25'	6'	5"
35	QUEEN PALM	SYAGRUS ROMANZOFFIANA	25'	6'	5"
36	MANGO TREE	MANGIFERA INDICA	20'	8'	6"
37	BAMBOO CLUSTER	BAMBUSOIDEAE	25'	20'	2"
38	HIBISCUS TREE	HIBISCUS ROSA - SINENSIS	15'	6'	3"
39	HIBISCUS TREE	HIBISCUS ROSA - SINENSIS	15'	6'	3"
40	HIBISCUS TREE	HIBISCUS ROSA - SINENSIS	15'	6'	3"
41	HIBISCUS TREE	HIBISCUS ROSA - SINENSIS	15'	6'	3"
42	BANANA TREE	MUSA	10'	5'	4"
43	TRAVEL PALM	RAVENALA MADAGASCARIENSIS	15'	6'	8"
44	PINDO PALM	BUTIA CAPITATA	25'	10'	12"
45	COCOCONUT PALM	COCOS NUCIFERA	35'	10'	8"
46	COCOCONUT PALM	COCOS NUCIFERA	40'	15'	10"
47	ORANGE TREE	CITRUS X SINENSIS	15'	6'	3"

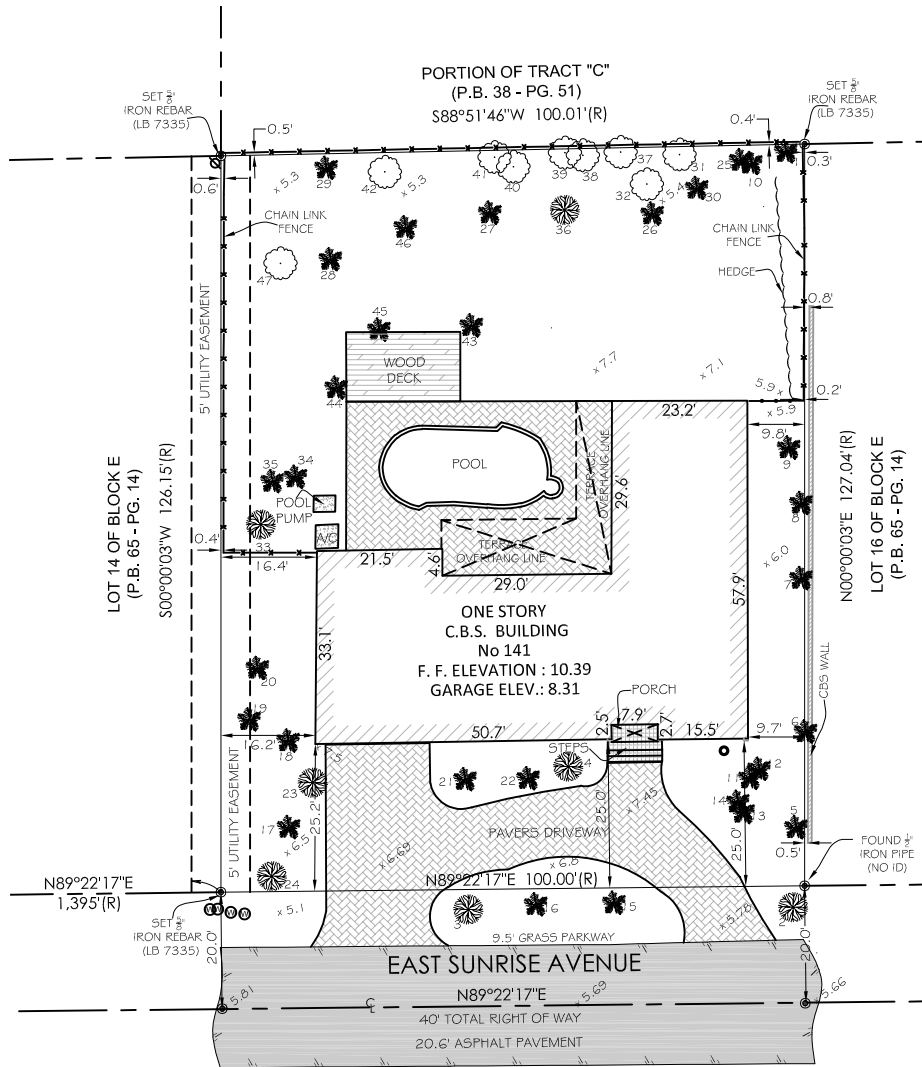


NOTICE: Not valid without the signature and original raised seal of a Florida Licensed Surveyor and Mapper. Additions or deletions to Survey Maps by other than the signing party are prohibited without the written consent of the signing party.

LEGEND AND ABBREVIATIONS		
	= PALM TREE	
	= TREE	
	= ORNAMENTAL TREE	
	= TEMPORARY SITE BENCHMARK	
O.R.B.	= OFFICIAL RECORDS BOOK	
P.G.	= PAGE	
ADA	= AMERICAN DISABILITY ACT	
INV.	= INVERT	
ELEV.	= ELEVATION	
TYP.	= TYPICAL	
IRR	= IRRIGATION	
EX	= EXISTING	
ST	= STORM	
SAN	= SANITARY	
G	= GAS	
W	= WATER	
COM	= EXISTING UNDERGROUND	
FO	= COMMUNICATION LINE	
OH	= EXISTING OVERHEAD	
ELECT	= ELECTRICAL LINE	
FIBER	= FIBER OPTIC	
CATV	= CABLE TELEVISION	
ELEC	= ELECTRIC	
SPOT	= SPOT ELEVATION	
CONC	= CONCRETE	
C.B.S.	= CONCRETE BLOCK STUCCO	
C.L.F.	= CEMENT LINK FENCE	
W.F.	= WOOD FENCE	
M.F.	= METAL FENCE	
RCP	= REINFORCED CONCRETE PIPE	
FF	= FINISH FLOOR	
FD	= FIRE DEPARTMENT CONNECTION	
D	= DIAMETER OF TREE (TAKEN AT BREAST HEIGHT)	
H	= HEIGHT OF TREE	
SPREAD	= SPREAD (CANOPY OF TREE)	
PVC	= POLYVINYL CHLORIDE PIPE	
HDP	= HIGH-DENSITY POLYETHYLENE PIPE	
IRI	= INCHES	
MEAS	= CALCULATED MEASURE	
CMP	= CORRUGATED METAL PIPE	
CAST	= CAST IRON PIPE	
LB	= LICENSE BUSINESS	
R	= RADIUS	
A	= CENTRAL ANGLE	
T	= TANGENT	
PCC	= POINT OF COMPOUND CURVATURE	
PRC	= POINT OF REVERSE CURVATURE	
PT	= POINT OF TANGENCY	
PC	= POINT OF CURVATURE	
STA	= STATION	
PROP	= PROPERTY LINE	
ID	= IDENTIFICATION	
RIGHT	= RIGHT-OF-WAY	
PLAT	= PLAT BOOK	
SECTION	= SECTION LINE	
ENTERLINE	= CENTERLINE	
BASELINE	= BASELINE	
MONUMENT LINE	= MONUMENT LINE	
TRAFFIC SIGNAL BOX	= TRAFFIC SIGNAL BOX	
TRAFFIC SIGNAL CABINET	= TRAFFIC SIGNAL CABINET	
BOLLARD	= BOLLARD	
PEDESTRIAN SIGNAL	= PEDESTRIAN SIGNAL	
TRAFFIC MANHOLE	= TRAFFIC MANHOLE	
TRAFFIC CAMERA	= TRAFFIC CAMERA	
TRAFFIC MARKER SIGN	= TRAFFIC MARKER SIGN	
TRAFFIC SIGNAL MAST ARM	= TRAFFIC SIGNAL MAST ARM	
SIGN	= SIGN	
TRAFFIC SENSOR	= TRAFFIC SENSOR	
CABLE TELEVISION MANHOLE	= CABLE TELEVISION MANHOLE	
CABLE TELEVISION HANDHOLE	= CABLE TELEVISION HANDHOLE	
CABLE TELEVISION VAULT	= CABLE TELEVISION VAULT	
CABLE TELEVISION BOX	= CABLE TELEVISION BOX	
TRAFFIC TELEVISION MARKER SIGN	= TRAFFIC TELEVISION MARKER SIGN	
CABLE TELEVISION MARKER	= CABLE TELEVISION MARKER	
CONCRETE LIGHT POLE	= CONCRETE LIGHT POLE	
FLOODLIGHT	= FLOODLIGHT	
ELECTRIC BOX	= ELECTRIC BOX	
ELECTRIC SWITCH	= ELECTRIC SWITCH	
WOODEN UTILITY POLE	= WOODEN UTILITY POLE	
CONCRETE UTILITY POLE	= CONCRETE UTILITY POLE	
METAL UTILITY POLE	= METAL UTILITY POLE	
ELECTRIC TRANSFORMER	= ELECTRIC TRANSFORMER	
GUY ANCHOR	= GUY ANCHOR	
ELECTRIC MANHOLE	= ELECTRIC MANHOLE	
ELECTRIC METER	= ELECTRIC METER	
ELECTRIC HANDHOLE	= ELECTRIC HANDHOLE	
ELECTRIC MARKING FLAG	= ELECTRIC MARKING FLAG	
ELECTRIC MARKING SIGN	= ELECTRIC MARKING SIGN	
GAS VALVE	= GAS VALVE	
GAS UTILITY BOX	= GAS UTILITY BOX	
GAS MANHOLE	= GAS MANHOLE	
GAS TANK	= GAS TANK	
GAS HANDHOLE	= GAS HANDHOLE	
GAS METER	= GAS METER	
GAS WELL	= GAS WELL	
GAS MARKER FLAG	= GAS MARKER FLAG	
GAS MARKER SIGN	= GAS MARKER SIGN	
COMMUNICATION BOX	= COMMUNICATION BOX	
COMMUNICATION MANHOLE	= COMMUNICATION MANHOLE	
GARBAGE RECEPTACLE	= GARBAGE RECEPTACLE	
HANDICAP PARKING SPACE	= HANDICAP PARKING SPACE	
WATER METER	= WATER METER	
IRRIGATION VALVE	= IRRIGATION VALVE	
WATER VALVE	= WATER VALVE	
FIRE HYDRANT	= FIRE HYDRANT	
AIR RELEASE VALVE	= AIR RELEASE VALVE	
WATER BOX	= WATER BOX	
WATER CONNECTION	= WATER CONNECTION	
WATER MANHOLE	= WATER MANHOLE	
WATER WELL	= WATER WELL	
WATER MARKING FLAG	= WATER MARKING FLAG	
WATER MARKING SIGN	= WATER MARKING SIGN	
STORM MANHOLE	= STORM MANHOLE	
STORM METER	= STORM METER	
STORM HANDHOLE	= STORM HANDHOLE	
CATCH BASIN	= CATCH BASIN	
TELEPHONE MANHOLE	= TELEPHONE MANHOLE	
TELEPHONE BOX	= TELEPHONE BOX	
TELEPHONE HANDHOLE	= TELEPHONE HANDHOLE	
TELEPHONE MARKER SIGN	= TELEPHONE MARKER SIGN	
NEWSPAPER DISPENSER	= NEWSPAPER DISPENSER	
MAILBOX	= MAILBOX	
BORING HOLE	= BORING HOLE	
SANITARY MANHOLE	= SANITARY MANHOLE	
SANITARY VALVE	= SANITARY VALVE	
SANITARY METER	= SANITARY METER	
SANITARY MARKER FLAG	= SANITARY MARKER FLAG	
ELECTRICAL OUTLET	= ELECTRICAL OUTLET	
GRATE TRAP MANHOLE	= GRATE TRAP MANHOLE	
CLEANOUT	= CLEANOUT	
PARKING METER	= PARKING METER	
FIBER OPTIC MANHOLE	= FIBER OPTIC MANHOLE	
FIBER OPTIC BOX	= FIBER OPTIC BOX	
MONITORING WELL	= MONITORING WELL	
FUEL TANK	= FUEL TANK	
UNKNOWN UTILITY BOX	= UNKNOWN UTILITY BOX	
UNKNOWN UTILITY HANDHOLE	= UNKNOWN UTILITY HANDHOLE	
UNKNOWN UTILITY METER	= UNKNOWN UTILITY METER	
UNKNOWN UTILITY MANHOLE	= UNKNOWN UTILITY MANHOLE	
UNKNOWN UTILITY POLE	= UNKNOWN UTILITY POLE	
UNKNOWN UTILITY TANK	= UNKNOWN UTILITY TANK	
UNKNOWN UTILITY VALVE	= UNKNOWN UTILITY VALVE	
RAILROAD SIGNAL	= RAILROAD SIGNAL	
RAILROAD SIGN	= RAILROAD SIGN	
FLAGPOLE	= FLAGPOLE	
	ASPHALT	
	PAVER	
	UNIMPROVED	
	GRAVEL	

GROUND AREA COVERAGE DIAGRAM


SCALE: 1"=20'-0"

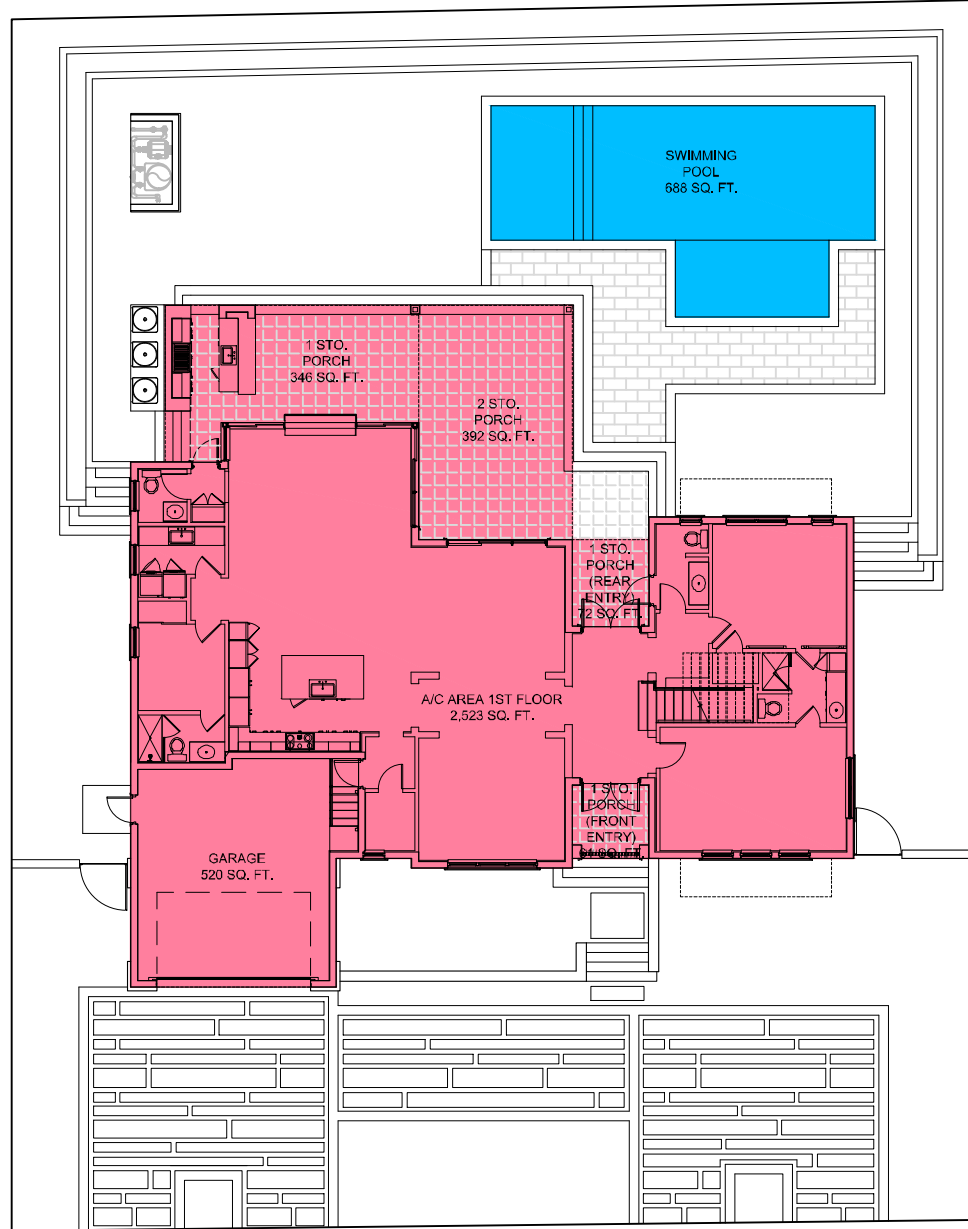

PRINCIPAL STRUCTURE (35% OF 12,659.04 SQ. FT. OR 4,430.66 SQ. FT. MAXIMUM):	
A/C AREA FIRST FLOOR.....	2,523 SQ. FT.
1-STO PORCH.....	346 SQ. FT.
1-STO PORCH (FRONT ENTRY).....	61 SQ. FT.
1-STO PORCH (REAR ENTRY).....	72 SQ. FT.
2-STO PORCH.....	392 SQ. FT.
GARAGE.....	520 SQ. FT.
TOTAL PROVIDED.....	3,914 SQ. FT. (30.92% OF 12,659.04 SQ. FT.)
AUXILIARY STRUCTURE (10% OF 12,659.04 SQ. FT. OR 1,265.90 SQ. FT. MAXIMUM):	
TOTAL PROVIDED (SWIMMING POOL).....	688 SQ. FT. (5.43% OF 12,659.04 SQ. FT.)

LANDSCAPE OPEN SPACE DIAGRAM


SCALE: 1"=20'-0"

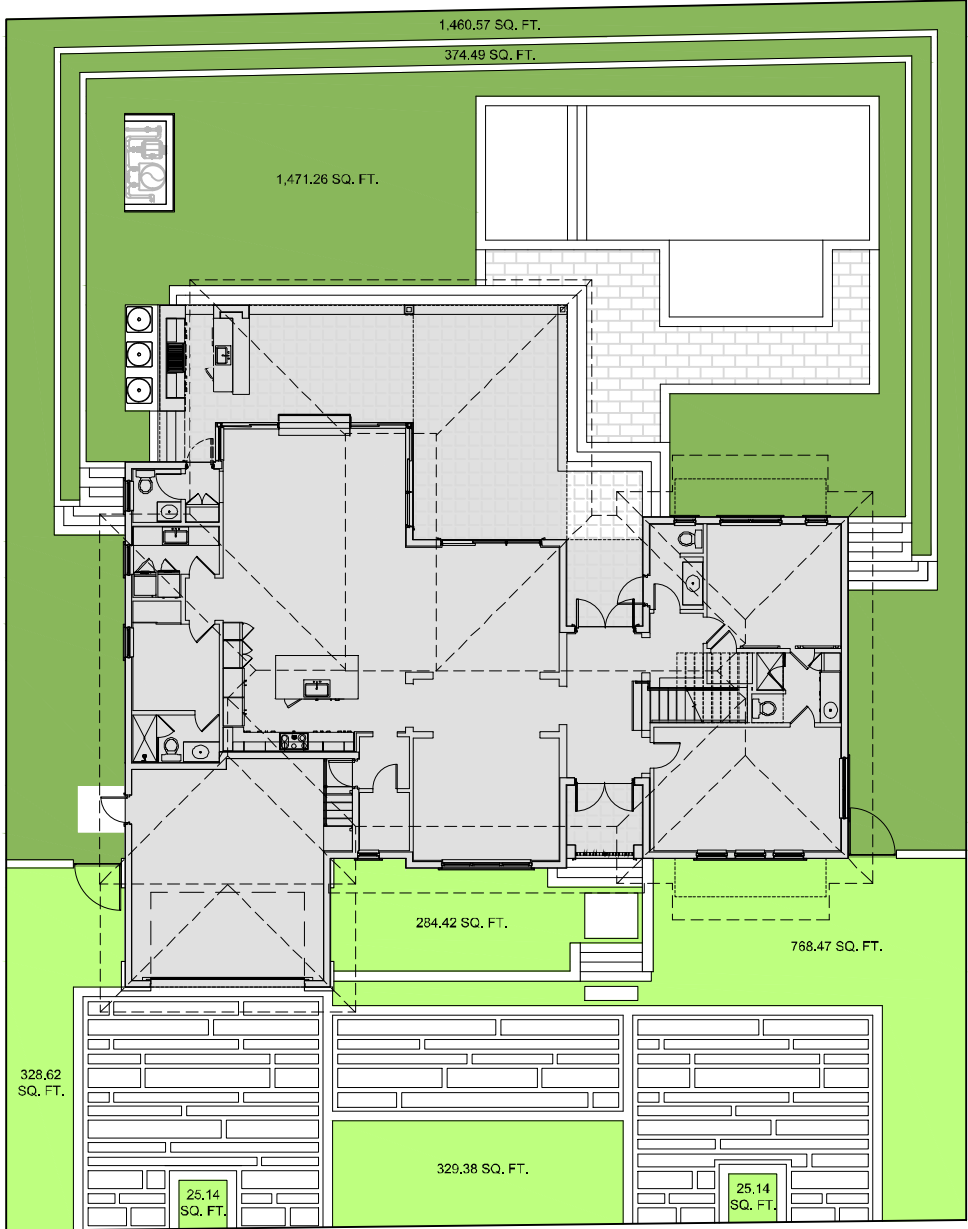




40% MINIMUM LANDSCAPE REQUIREMENT (TOTAL):	
12,659.04 SQ. FT. (LOT AREA) X 40% = 5,063.62 SQ. FT. MINIMUM REQUIRED (TOTAL)	
LANDSCAPE OPEN SPACE PROPOSED (TOTAL):	
329.62 SQ. FT.	
284.42 SQ. FT.	
768.47 SQ. FT.	
25.14 SQ. FT.	
329.38 SQ. FT.	
25.14 SQ. FT.	
1,460.57 SQ. FT.	
374.46 SQ. FT.	
1,471.26 SQ. FT.	
5,067.49 SQ. FT. (PROPOSED TOTAL - 40.03%)	
20% OF MINIMUM TOTAL LANDSCAPE REQUIREMENT (FRONT YARD):	
5,063.62 SQ. FT. (MIN. TOTAL REQUIRED) X 20% = 1,012.72 SQ. FT. MIN. REQUIRED (FRONT YARD)	
LANDSCAPE OPEN SPACE PROPOSED (FRONT YARD):	
329.62 SQ. FT.	
284.42 SQ. FT.	
768.47 SQ. FT.	
25.14 SQ. FT.	
329.38 SQ. FT.	
25.14 SQ. FT.	
1,761.17 SQ. FT. (PROPOSED FRONT YARD - 34.78%)	

FLOOR AREA RATIO DIAGRAMS

SCALE: 1"=20'-0"

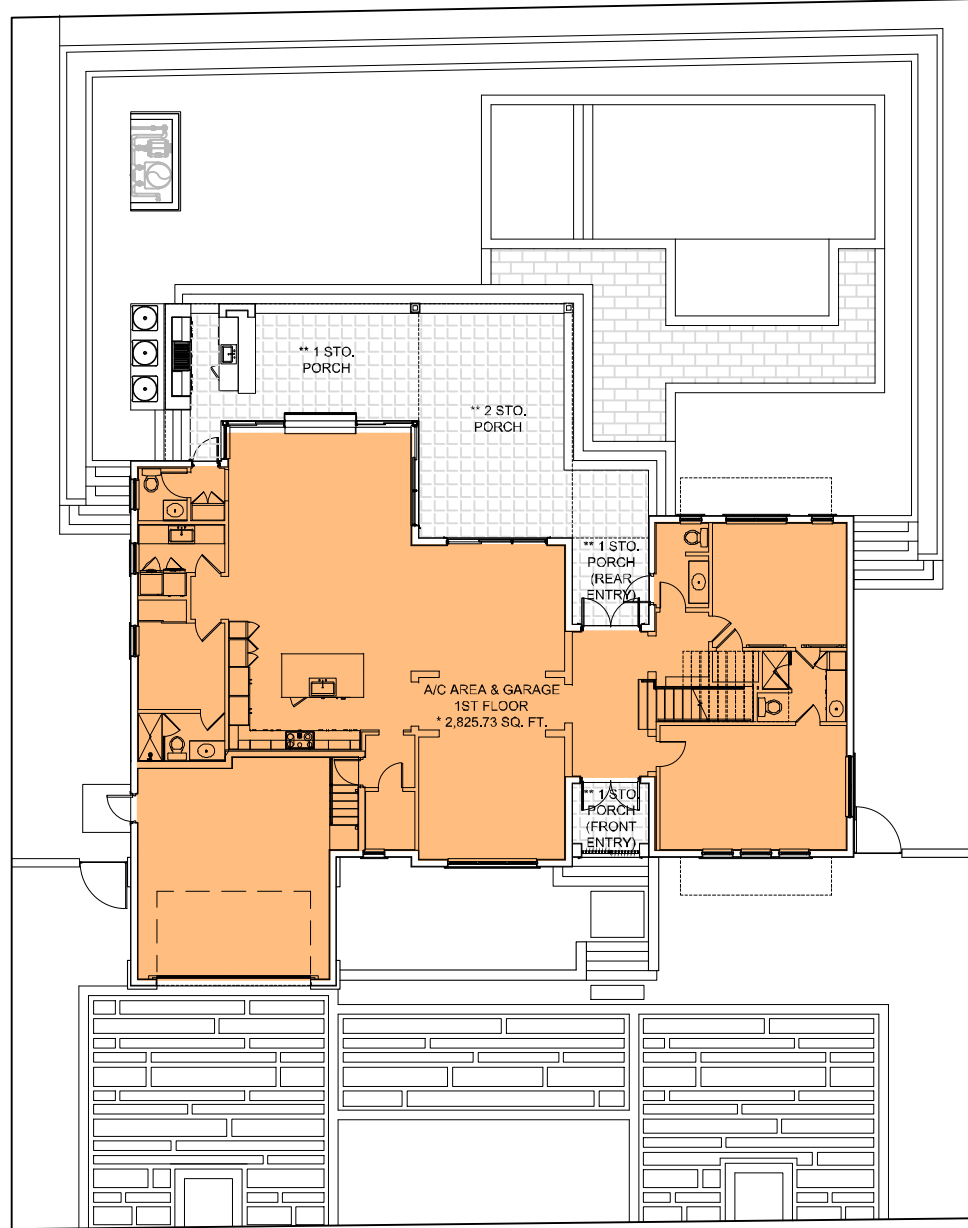

A/C AREAS & GARAGE: 4,938.45 SQ. FT. (4,947.71 SQ. FT. MAX.)	
** MEASURED FROM INTERIOR FACE OF STRUCTURE	
** A COVENANT WILL BE SUBMITTED STATING THAT ALL 1 & 2 STO. PORCHES AND BALCONIES WILL NOT BE ENCLOSED IF IT WILL CAUSE THE RESIDENCE TO EXCEED THE MAXIMUM PERMITTED FLOOR AREA.	

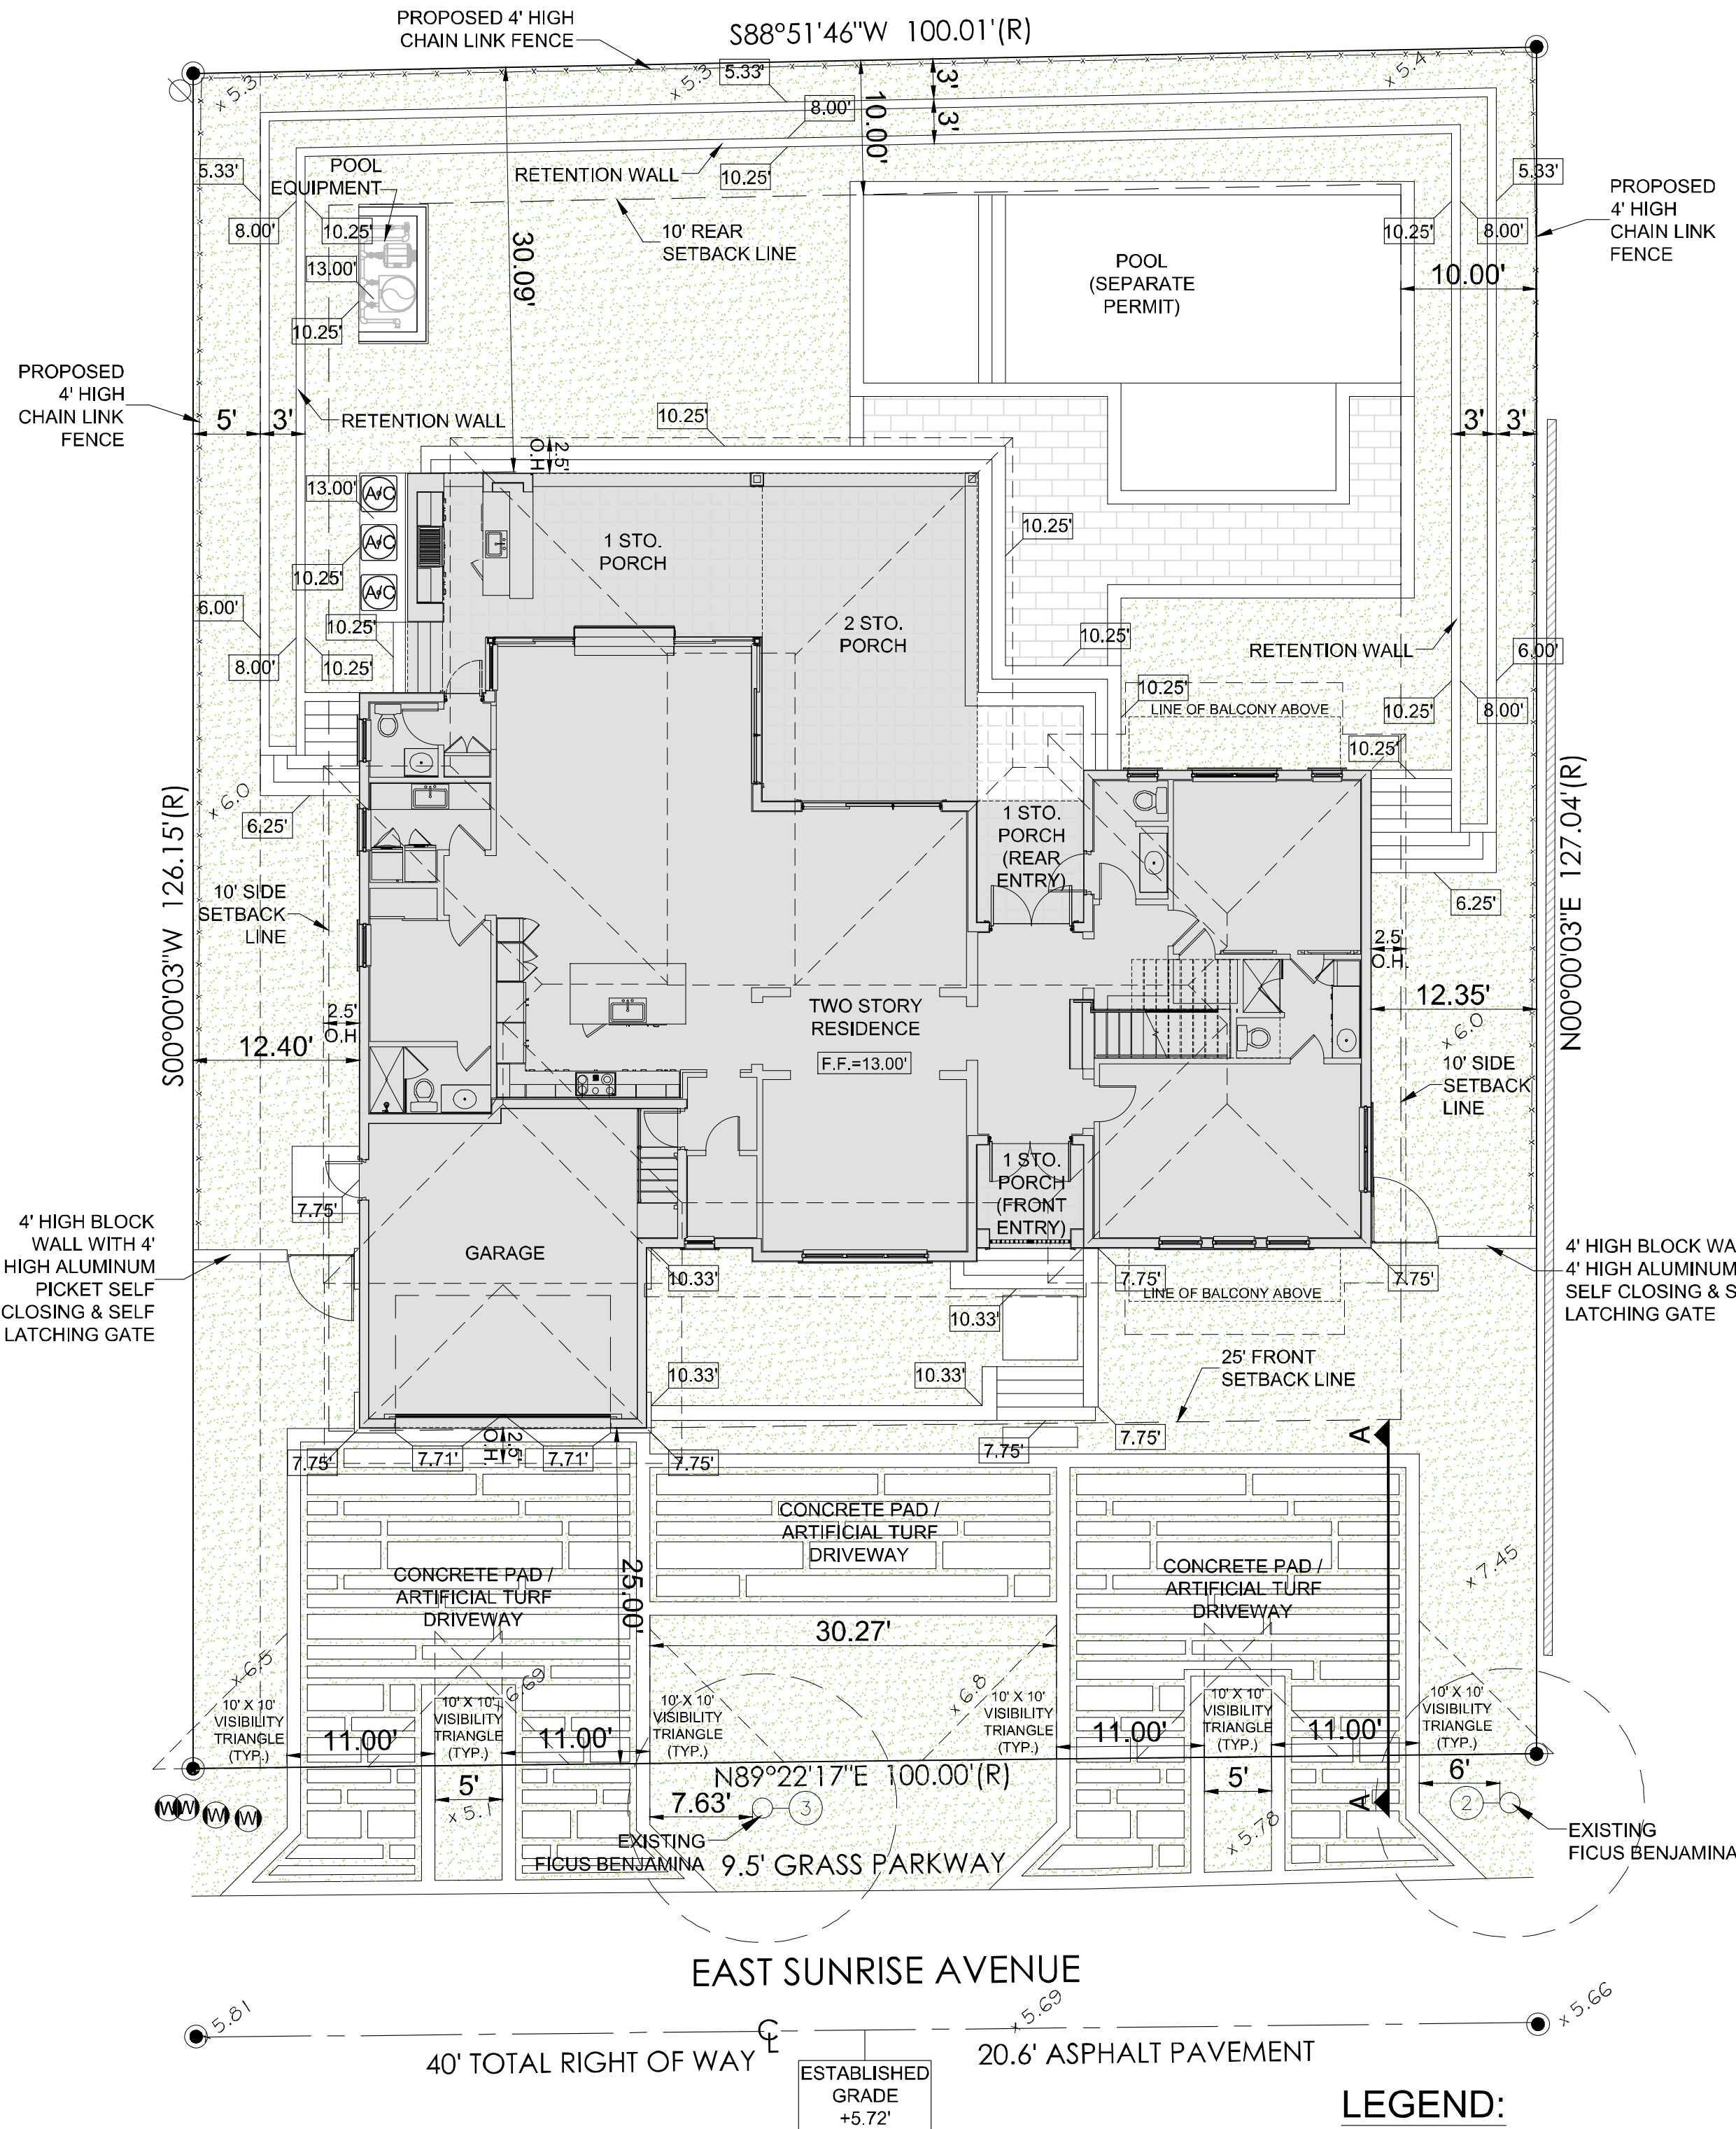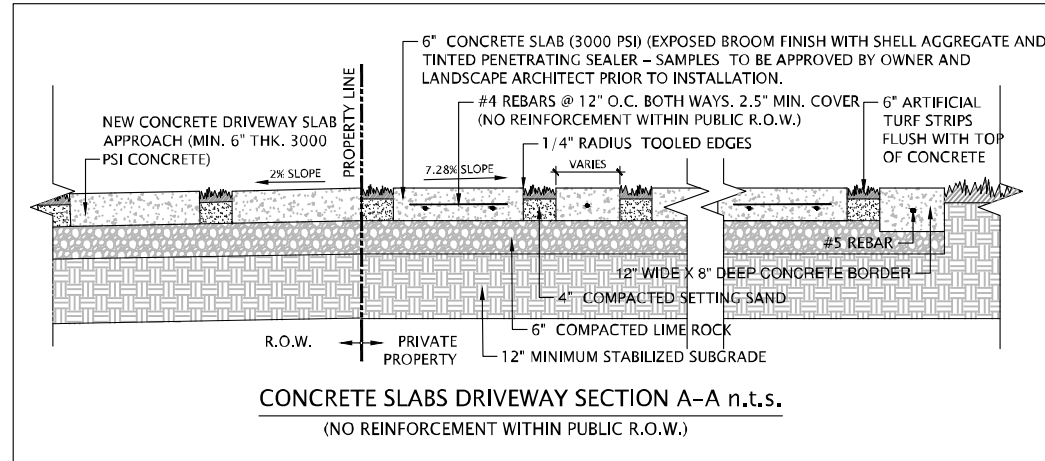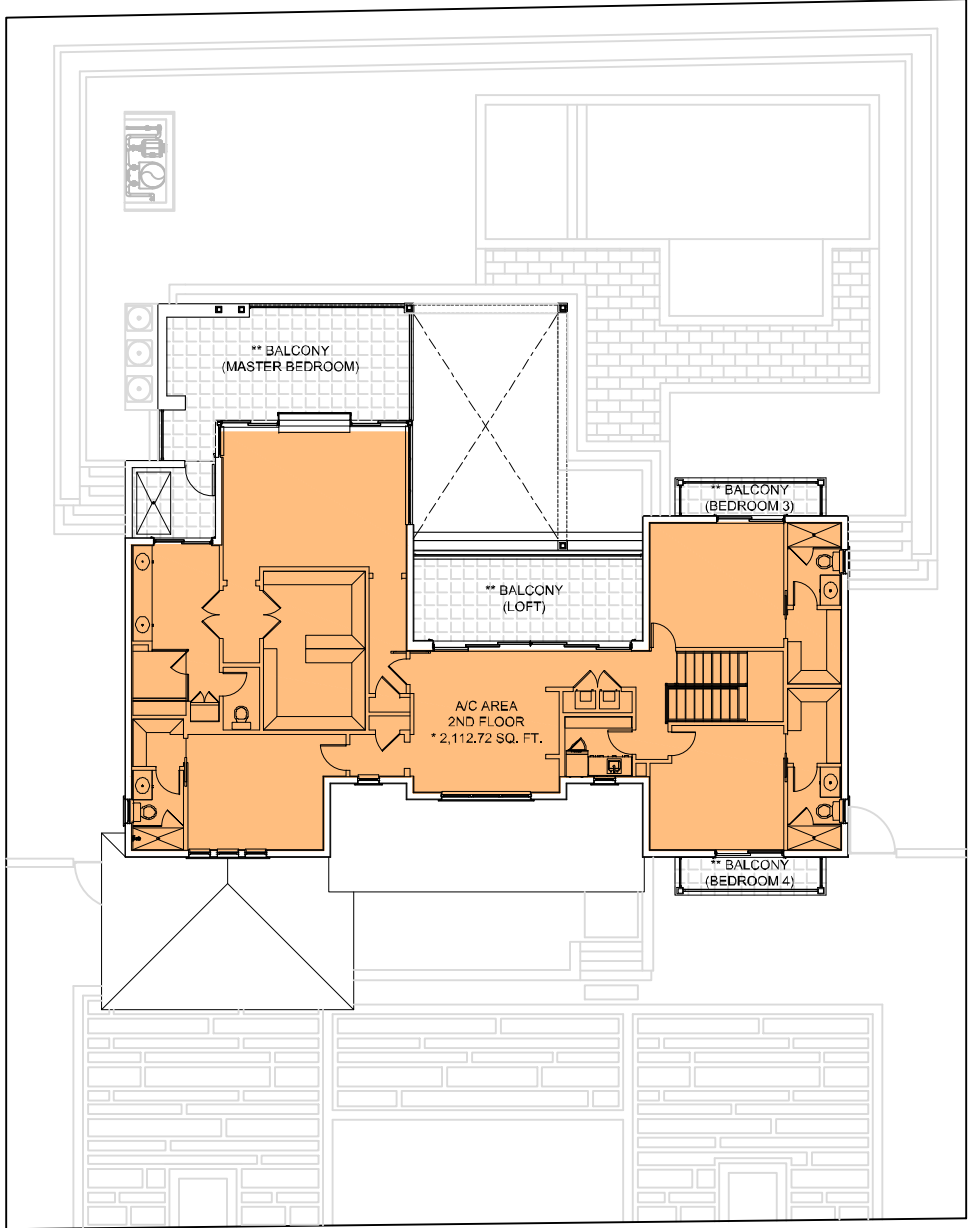


LEGEND:

x 7.45	EXISTING SPOT ELEVATION PROVIDED BY SURVEYOR (NGVD)
12.70'	PROPOSED ELEVATION (NGVD)

SITE PLAN

SCALE: 1" = 10'-0"

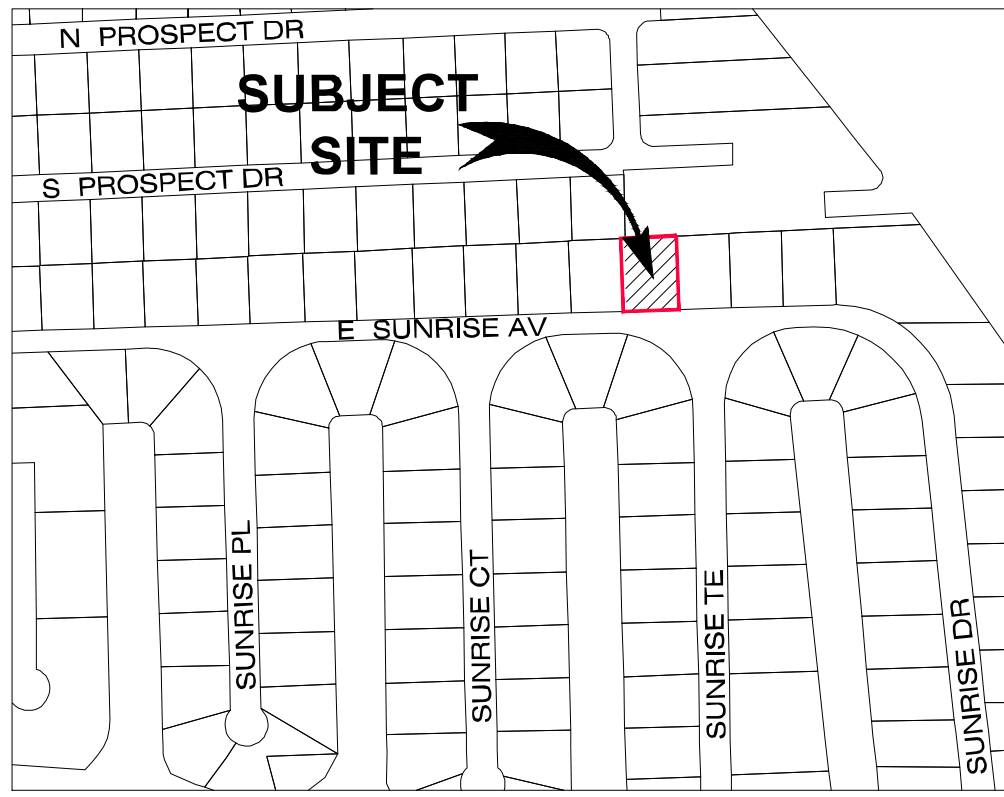

LOCATION MAP

N.T.S.

LEGAL DESCRIPTION:

Folio: 03-4129-040-0840

Lot 15, Block E, of AMENDED AND CORRECTED PLAT OF SUNRISE POINT, according to the Plat thereof, as recorded in Plat Book 65, Page 14, of the Public Records of Miami-Dade County, Florida.

AREA SUMMARY	
* A/C FIRST FLOOR.....	2,523 SF
* A/C SECOND FLOOR.....	2,323 SF
A/C AREA.....	4,846 SF
* 1-STO PORCH.....	346 SF
* 1-STORY PORCH (REAR ENTRY).....	72 SF
* 1-STORY PORCH (FRONT ENTRY).....	61 SF
* 2-STO PORCH.....	392 SF
BALCONY (MASTER BEDROOM).....	421 SF
BALCONY (BEDROOM 3).....	63 SF
BALCONY (BEDROOM 4).....	68 SF
BALCONY (LOFT).....	249 SF
* GARAGE.....	520 SF
NON A/C.....	2,192 SF
GRAND TOTAL.....	7,040 SF
* COUNTED TOWARDS GROUND AREA COVERAGE	

SFR ZONING DISTRICT DATA

TOTAL NET LAND AREA:12,659.04 SQ. FT.
MAXIMUM ALLOWED BUILDING HEIGHT (FROM FINISHED FLOOR TO TIE-BEAM): 25'-0"
PROPOSED BUILDING HEIGHT (FROM FINISHED FLOOR TO TIE-BEAM):.....23'-0"

F.A.R.

LOT AREA:12,659.04 SQ. FT.

MAXIMUM ALLOWED:
48% OF 5,000.00 SQ. FT. = 2,400.00 SQ. FT.
35% OF 5,000.00 SQ. FT. = 1,750.00 SQ. FT.
30% OF 2,659.04 SQ. FT. = 797.71 SQ. FT.
MAXIMUM ALLOWED =4,947.71 SQ. FT.

PROVIDED:
TOTAL AREA =4,938.45 SQ. FT.

GROUND AREA COVERAGE

MAXIMUM ALLOWED PRINCIPAL STRUCTURE:
12,659.04 SQ. FT. (LOT AREA) X 35% =4,430.66 SQ. FT.

PROVIDED PRINCIPAL STRUCTURE:
TOTAL AREA =3,914.00 SQ. FT. (30.92%)

MAXIMUM ALLOWED AUXILIARY STRUCTURES:
12,659.04 SQ. FT. (LOT AREA) X 10% =1,265.90 SQ. FT.

PROVIDED AUXILIARY STRUCTURES =688.00 SQ. FT. (5.43%) (POOL)

MAXIMUM TOTAL ALLOWED GROUND AREA COVERAGE:
12,659.04 SQ. FT. (LOT AREA) X 45% =5,696.57 SQ. FT.

TOTAL PROVIDED GROUND AREA COVERAGE =4,602.00 SQ. FT. (36.35%)

SETBACKS

	MINIMUM ALLOWED	PROVIDED
FRONT.....	25'	25.00'
REAR.....	10' (HOUSE) / 10' (POOL).....	30.09' (HOUSE) / 10.00' (POOL)
INTERIOR SIDE.....	10' (HOUSE) / 10' (POOL).....	12.35' (HOUSE) / 10.00' (POOL)

LANDSCAPE OPEN SPACE

MINIMUM REQUIRED:
12,659.04 SQ. FT. (LOT AREA) X 40% = 5,063.62 SQ. FT.

PROVIDED:
5,067.49 SQ. FT. OR 40.03%

MINIMUM REQUIRED IN FRONT YARD:
5,063.62 SQ. FT. (TOTAL REQUIRED) X 20% = 1,012.72 SQ. FT.

PROVIDED:
1,761.17 SQ. FT. OR 34.78%

NOTES

- LOT WILL BE GRADED SO AS TO PREVENT DIRECT OVERLAND DISCHARGE OF STORMWATER INTO ADJACENT PROPERTY. GRADING WILL REMAIN LEVELED TO NEIGHBORING PROPERTY GRADE.
- TRIANGLES OF VISIBILITY SHALL BE KEPT CLEAR OF VISUAL OBSTRUCTIONS BETWEEN A HEIGHT OF 2.5 FEET AND 8 FEET ABOVE THE ESTABLISHED GRADE.

7910 NW 25TH STREET
SUITE 200
DORAL FL 33122
(305) 593-9798
WWW.MIAS.MIAM

MAS
MIAMI ARCHITECTURAL STUDIO, LLC

RESIDENCE AT
141 E SUNRISE AVENUE
CORAL GABLES, FLORIDA 33143

REVISION DATE

BY

SITE PLAN

SCALE 1"=10'-0"

DATE 07-08-21


JOB 2106

SHEET

SP-1

JENNIFER MALLON SALAMAN • AR-17181

DESIGNER HEREBY EXPRESSLY RESERVES THE COPYRIGHT AND OTHER PROPERTY RIGHTS IN THESE PLANS. THESE PLANS AND DRAWINGS ARE NOT TO BE REPRODUCED, CHANGED, OR COPIED IN ANY FORM OR MANNER WITHOUT FIRST OBTAINING WRITTEN PERMISSION AND CONSENT OF MIAMI ARCHITECTURAL STUDIO, LLC. FOR ARE THEY TO BE ASKED TO ANY PARTY FIRST OBTAINING WRITTEN PERMISSION AND CONSENT.

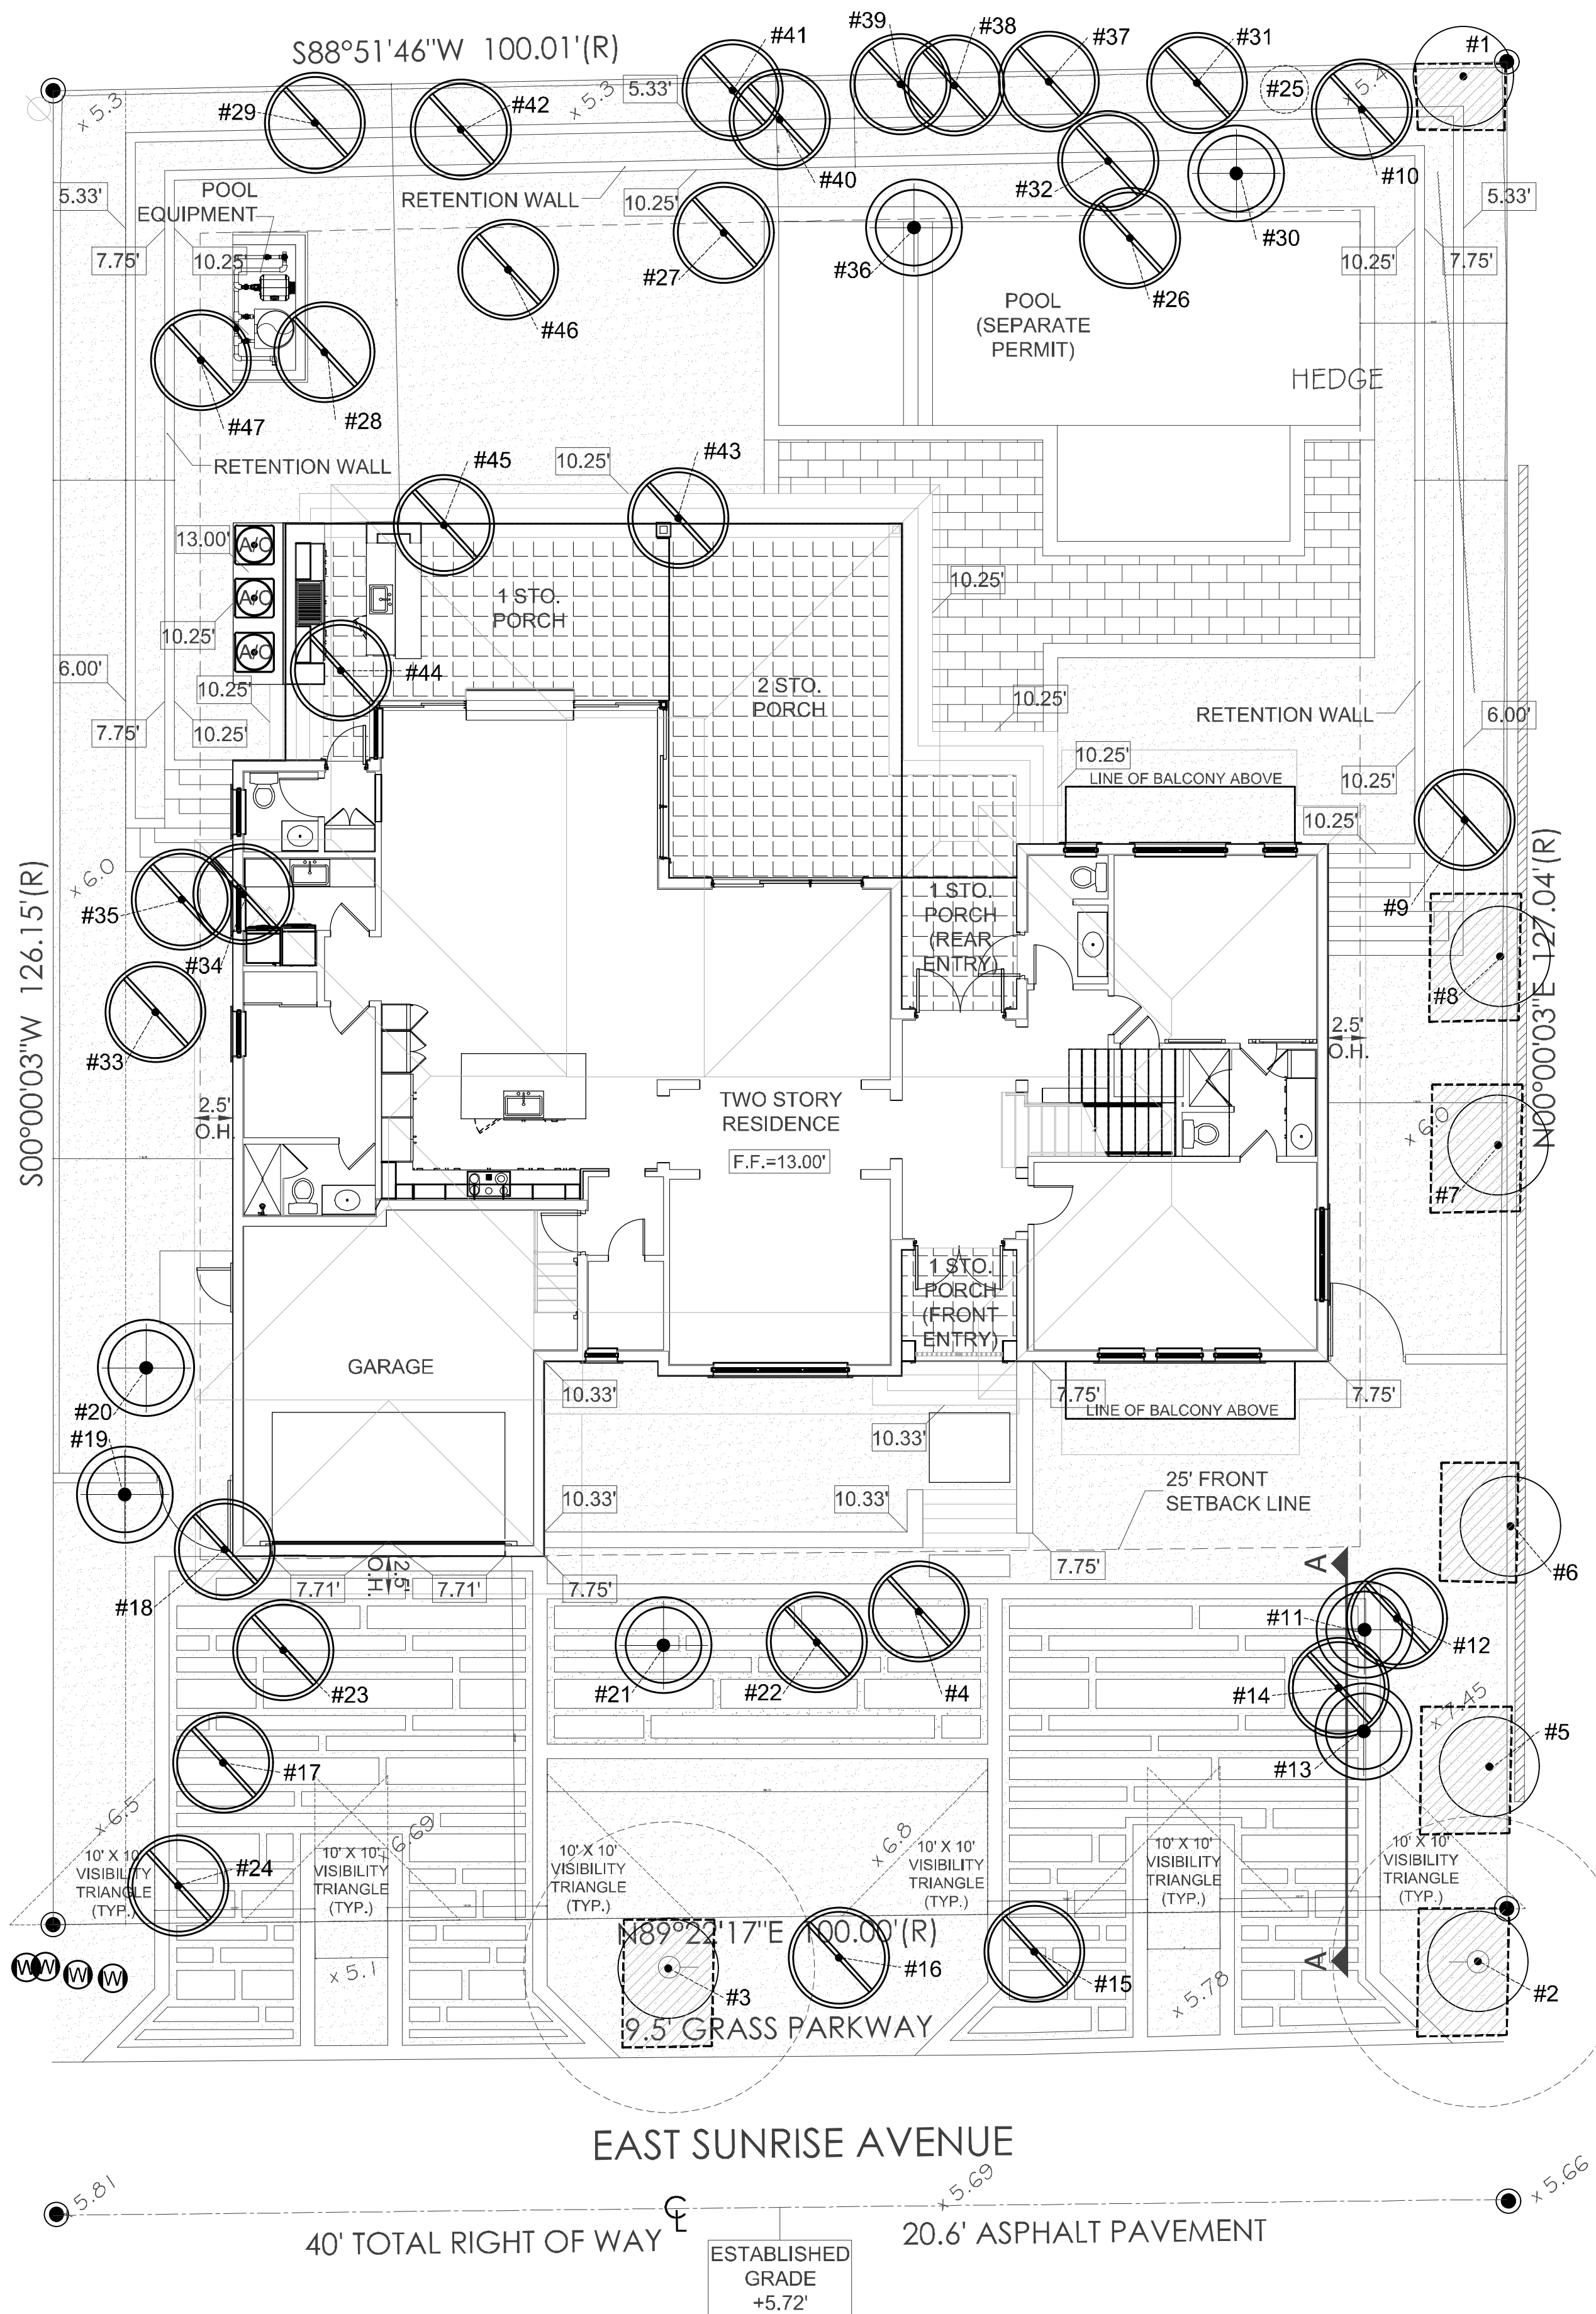

TREE DISPOSITION LIST:						
TREE	COMMON NAME/SCIENTIFIC NAME	DBH (inches)	HT (feet)	CANOPY (feet)	DISPOSITION	CONDITION
1	ARECA PALM/ Dypsis lutescens	ML	10	8	TO REMAIN	GOOD
2	BLACK OLIVE/ Buddia buceras	14	20	30	TO REMAIN	GOOD
3	BLACK OLIVE/ Buddia buceras	13	18	35	TO REMAIN	GOOD
4	GLOSSY PRIVET/ Ligustrum lucidum	ML	10	15	REMOVE	FAIR
5	COCONUT PALM/ Cocos nucifera	12	33	10	TO REMAIN	GOOD
6	COCONUT PALM/ Cocos nucifera	12	30	12	TO REMAIN	GOOD
7	COCONUT PALM/ Cocos nucifera	12	15	20	TO REMAIN	GOOD
8	COCONUT PALM/ Cocos nucifera	12	18	20	TO REMAIN	GOOD
9	COCONUT PALM/ Cocos nucifera	11	20	20	REMOVE	GOOD
10	COCONUT PALM/ Cocos nucifera	12	25	20	REMOVE	GOOD
11	FOXTAIL PALM/ Wodyetia bifurcata	10	20	10	RELOCATE	GOOD
12	ROYAL PALM/ Roystonea elata	12	12	10	REMOVE	FAIR
13	FOXTAIL PALM/ Wodyetia bifurcata	10	17	10	RELOCATE	GOOD
14	ALEXANDER PALM/ Ptychosperma elegans	4	15	8	REMOVE	FAIR
15	WILD DATE PALM/ Phoenix reclinata	ML	10	15	REMOVE	FAIR
16	BOTTLE PALM/ Hyophorbe lagenicaulis	12	9	9	REMOVE	POOR
17	ALEXANDER PALM/ Ptychosperma elegans	4.5	25	10	REMOVE	FAIR
18	MONTGOMERY PALM/ Veitchia montgomeryana	8	25	-	REMOVE	VERY POOR
19	MONTGOMERY PALM/ Veitchia montgomeryana	6	30	10	RELOCATE	GOOD
20	MONTGOMERY PALM/ Veitchia montgomeryana	7	25	8	RELOCATE	GOOD
21	SILVER BISMARCK/ Bismarckia nobilis	12	40	20	RELOCATE	GOOD
22	SPINDLE PALM/ Hyophorbe verschaffeltii	12	9	6	REMOVE	FAIR
23	CRAPE MYRTLE/ Lagerstroemia indica	ML	20	20	REMOVE	FAIR
24	PINK TAB TREE/ Tabebuia heterophylla	7+7	30	15	REMOVE	FAIR
25	N/A					
26	COCONUT PALM/ Cocos nucifera	12	30	20	REMOVE	FAIR
27	COCONUT PALM/ Cocos nucifera	12	40	15	REMOVE	FAIR
28	COCONUT PALM/ Cocos nucifera	12	37	16	REMOVE	FAIR
29	COCONUT PALM/ Cocos nucifera	11	20	20	REMOVE	FAIR
30	DATE PALM/ Phoenix dactylifera	6"CT	9	10	RELOCATE	GOOD
31	BAMBOO CLUMP/ Bambusa	ML	15	8	REMOVE	FAIR
32	BAMBOO CLUMP/ Bambusa	ML	14	7	REMOVE	FAIR
33	CRAPE MYRTLE/ Lagerstroemia indica	ML	10	8	REMOVE	FAIR
34	ADONIDIA PALM/ Adonidia merillii	8	20	8	REMOVE	FAIR
35	ADONIDIA PALM/ Adonidia merillii	8	18	10	REMOVE	FAIR
36	MANGO TREE/ Mangifera indica	5+6	12	10	RELOCATE	FAIR
37	BAMBOO CLUMP/ Bambusa	ML	15	8	REMOVE	FAIR
38	HIBISCUS BUSH/ Hibiscus	ML	9	5	REMOVE	FAIR
39	HIBISCUS BUSH/ Hibiscus	ML	10	6	REMOVE	FAIR
40	HIBISCUS BUSH/ Hibiscus	ML	9	7	REMOVE	FAIR
41	HIBISCUS BUSH/ Hibiscus	ML	10	6	REMOVE	FAIR
42	BANANA PLANT/ Musa	ML	7	6	REMOVE	FAIR
43	WHITE BIRD OF PARADISE/ Strelitzia reginae	ML	7	5	REMOVE	FAIR
44	TRIANGLE PALM/ Dypsis decaryi	12	10	20	REMOVE	FAIR
45	COCONUT PALM/ Cocos nucifera	13	45	20	REMOVE	FAIR
46	COCONUT PALM/ Cocos nucifera	12	38	15	REMOVE	FAIR
47	CITRUS/ Citrus	3	10	8	REMOVE	FAIR

CONDITION: EXCELLENT=90-100%, GOOD=75-85%, FAIR=60-70%, POOR=40-50%, VERY POOR=10-35%
All Shrubs/Vegetation not shown on this schedule are to be Removed.

TREE MITIGATION

TOTAL AREA OF CANOPY PROPOSED FOR REMOVAL:
#4 (177 S.F.) / IN NEW CONSTRUCTION AREA.
#9 (314 S.F.) / IN NEW CONSTRUCTION AREA.
#10 (314 S.F.) / IN NEW CONSTRUCTION AREA.
#12 (78.5 S.F.) / IN NEW CONSTRUCTION AREA.
#14 (50 S.F.) / IN NEW CONSTRUCTION AREA.
#15 (177 S.F.) / IN NEW CONSTRUCTION AREA.
#17 (78.5 S.F.) / IN NEW CONSTRUCTION AREA.
#23 (314 S.F.) / IN NEW CONSTRUCTION AREA.
#24 (177 S.F.) / IN NEW CONSTRUCTION AREA.
#26 (314 S.F.) / IN NEW CONSTRUCTION AREA.
#27 (177 S.F.) / IN NEW CONSTRUCTION AREA.
#28 (201 S.F.) / IN NEW CONSTRUCTION AREA.
#29 (314 S.F.) / IN NEW CONSTRUCTION AREA.
#33 (50 S.F.) / IN NEW CONSTRUCTION AREA.
#34 (50 S.F.) / IN NEW CONSTRUCTION AREA.
#35 (78.5 S.F.) / IN NEW CONSTRUCTION AREA.
#44 (314 S.F.) / IN NEW CONSTRUCTION AREA.
#45 (314 S.F.) / IN NEW CONSTRUCTION AREA.
#46 (177 S.F.) / IN NEW CONSTRUCTION AREA.

*3,669.5 S.F. REQUIRED TO BE MITIGATED

REPLACEMENT MITIGATION: 3,800 S.F.



(4) 12" HT TREES @500s.f. each = 2,000s.f. / PROPOSED: (4) Japanese Blueberry 12" ht, fg
(6) 10' Clear Trunk Palm @300 s.f. each = 1,800s.f. / PROPOSED: (6) Montgomery palms, 10' ct.

EXISTING TREES & RELOCATION

- Existing trees designated to remain shall be protected during all construction phases. Any trees or shrubs scarred or destroyed designated to remain will be replaced at the contractor's expense, with same species, size and quality.
- Existing plant material not shown on the plan and in conflict with new planting shall be evaluated at the time of new planting installation by the Landscape Architect. Trees & plant material indicated to be relocated with no new location provided in plans shall be moved to a location on site designated as a nursery holding area with the root ball protected from direct sunlight, maintained and irrigated until new location is determined.
- Prune trees to remove damaged branches, improve natural shape and thin out structure. Do not remove more than 15% of branches. Do not prune back terminal leader.
- Prune existing shrubs to remove damaged branches & improve natural shape.
- Existing trees to remain shall be trimmed per ANSI-A300 standards. Supervision of the trimming shall be performed by an ISA Certified Arborist to insure quality work.
- All existing trees shall be "lifted and thinned" to provide an 8' minimum clearance for sidewalks and pedestrian walkways and a 14' minimum clearance for roadways, driveways and all vehicular use areas.
- Prune trees as required / indicated in walk-through to provide sunlight filtering.
- The plans call for relocation of several plants. High level of care should be exercised to assure that plants are not damaged or traumatized in the process and that they are promptly replanted upon being dug up.

TREE DISPOSITION LEGEND:

- Tree/Palm Number (TYP)
- Existing TREE/PALM TO REMAIN
Refer To Tree Protection during construction - Detail.
(Refer To Tree Survey/Disposition Plan List For Species and Canopy Sizes) Symbol may be enlarged to include more than one tree
- Existing TREE/PALM TO BE REMOVED
Mitigated with Replacement Trees - Refer To Landscape Plan
(Refer To Tree Survey/Disposition Plan List For Species and Canopy Sizes)
Symbol may be enlarged to include more than one tree
- Tree/Palm Number (TYP)
- Existing TREE/PALM TO BE RELOCATED
Refer To Landscape Plan for new location
(All Sabal Palms on site in conflict with proposed development will be relocated)
Whether noted on plans or not.
Symbol may be enlarged to include more than one tree
- LIMITS OF EXISTING TREE & PALM PROTECTION ZONE

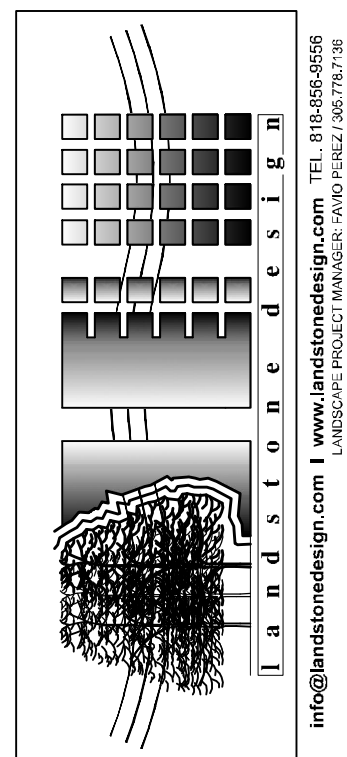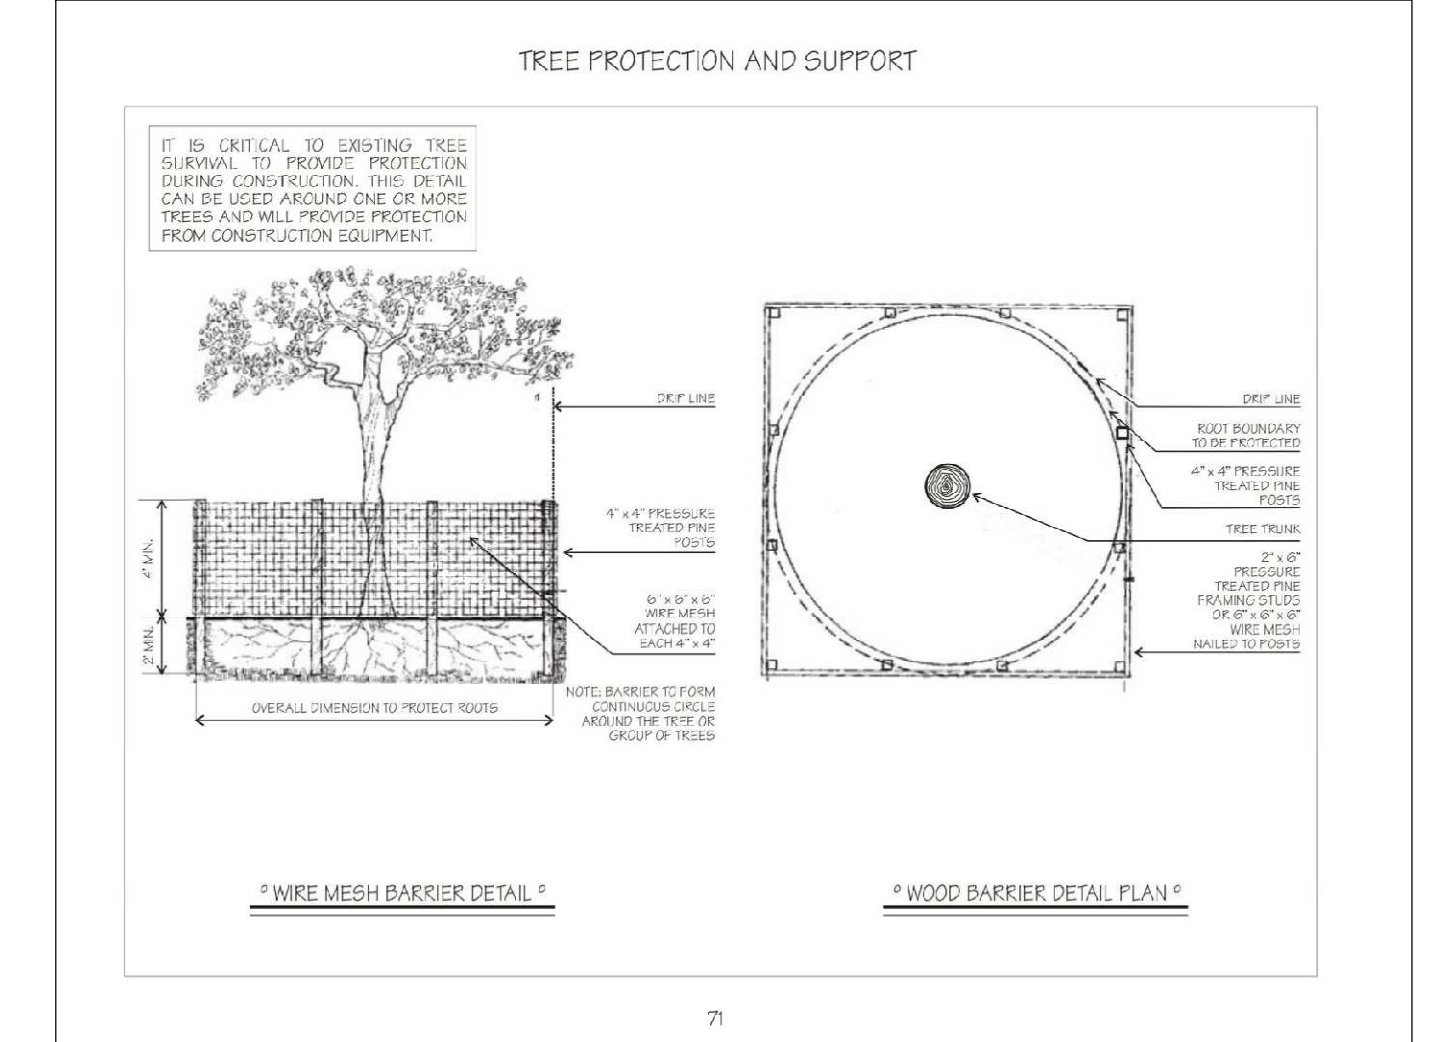


REVISIONS	DATE

RESIDENCE AT
141 E. SUNRISE AVENUE
Coral Gables, FL, 33143




DATE
07-01-2021
SCALE
SCALE: 1/8" = 1'-0"
SHEET

L-1
TREE DISPOSITION PLAN

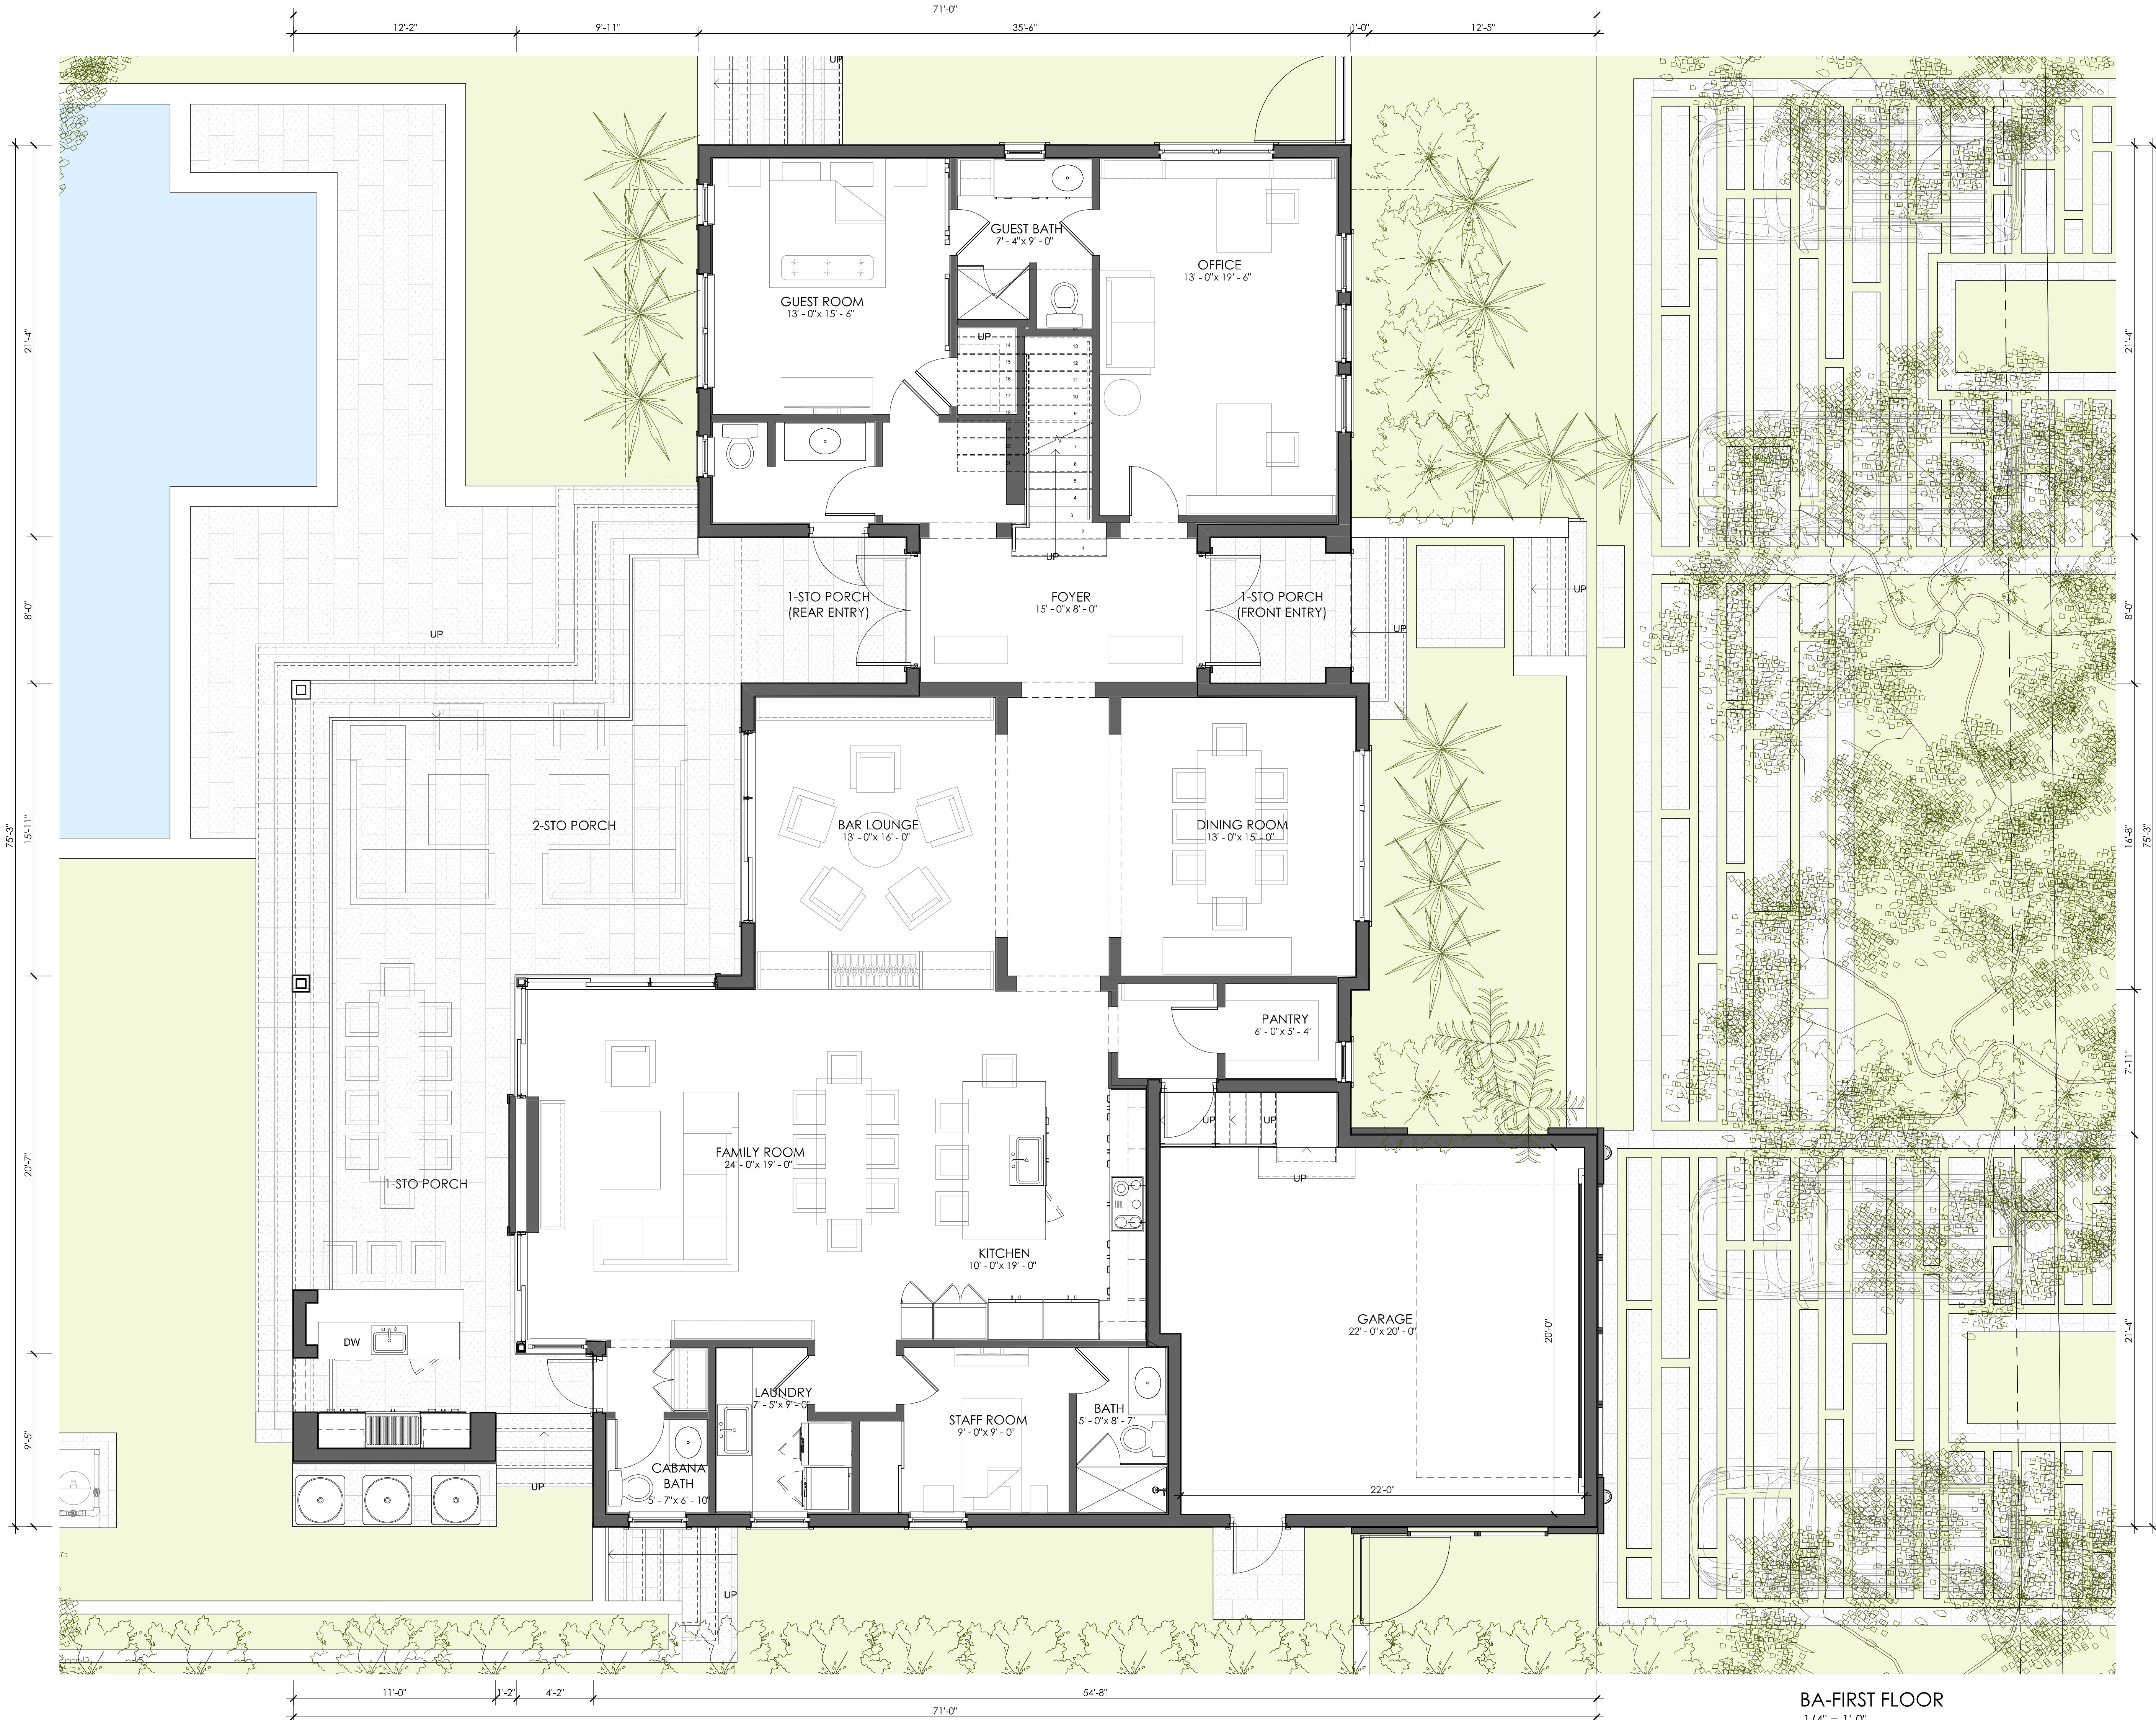

AREA SUMMARY	
AC FIRST FLOOR	2523 SF
AC SECOND FLOOR	2324 SF
A/C AREA	4848 SF
1-STO PORCH	346 SF
1-STORY PORCH (REAR ENTRY)	72 SF
1-STORY PORCH (FRONT ENTRY)	61 SF
2-STO PORCH	392 SF
BALCONY (BEDROOM 3)	63 SF
BALCONY (BEDROOM 4)	63 SF
BALCONY (LOFT)	249 SF
BALCONY (MASTER BEDROOM)	421 SF
GARAGE	520 SF
NON A/C	2187 SF
GRAND TOTAL:	7034 SF

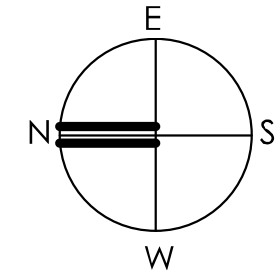

BA-FIRST FLOOR
1/4" = 1'-0"

MAS+
MIAMI ARCHITECTURAL STUDIO, LLC

7910 NW 25TH STREET
SUITE 200
DORAL, FL 33122
(305) 593-9798
WWW.MAS.MIAM

RESIDENCE AT
141 E SUNRISE AVENUE,
CORAL GABLES, FLORIDA 33143

7/9/2021
5:44:32 PM

REVISIONS

FLOOR PLAN

SCALE 1/4" = 1'-0"
JOB 2106
SHEET


BA-1

7/9/2021
5:44:32 PM


JENNIFER MALLON SALAMAN • AR-17181

PROJECT: Prado Residence, #2106, Rev A Prado Residence.rvt
DESIGNER HEREBY EXPRESSLY RESERVES HIS COPYRIGHT AND OTHER PROPERTY RIGHTS IN THESE PLANS. THESE PLANS AND DRAWINGS ARE NOT TO BE REPRODUCED, CHANGED, OR COPIED IN ANY FORM OR MANNER WHATSOEVER WITHOUT FIRST OBTAINING WRITTEN PERMISSION AND CONSENT OF MIAMI ARCHITECTURAL STUDIO, LLC. NO PART HEREOF IS TO BE ASSIGNED TO ANY PARTY WITHOUT OBTAINING WRITTEN PERMISSION AND CONSENT.

LICENSE # A-A-2001191

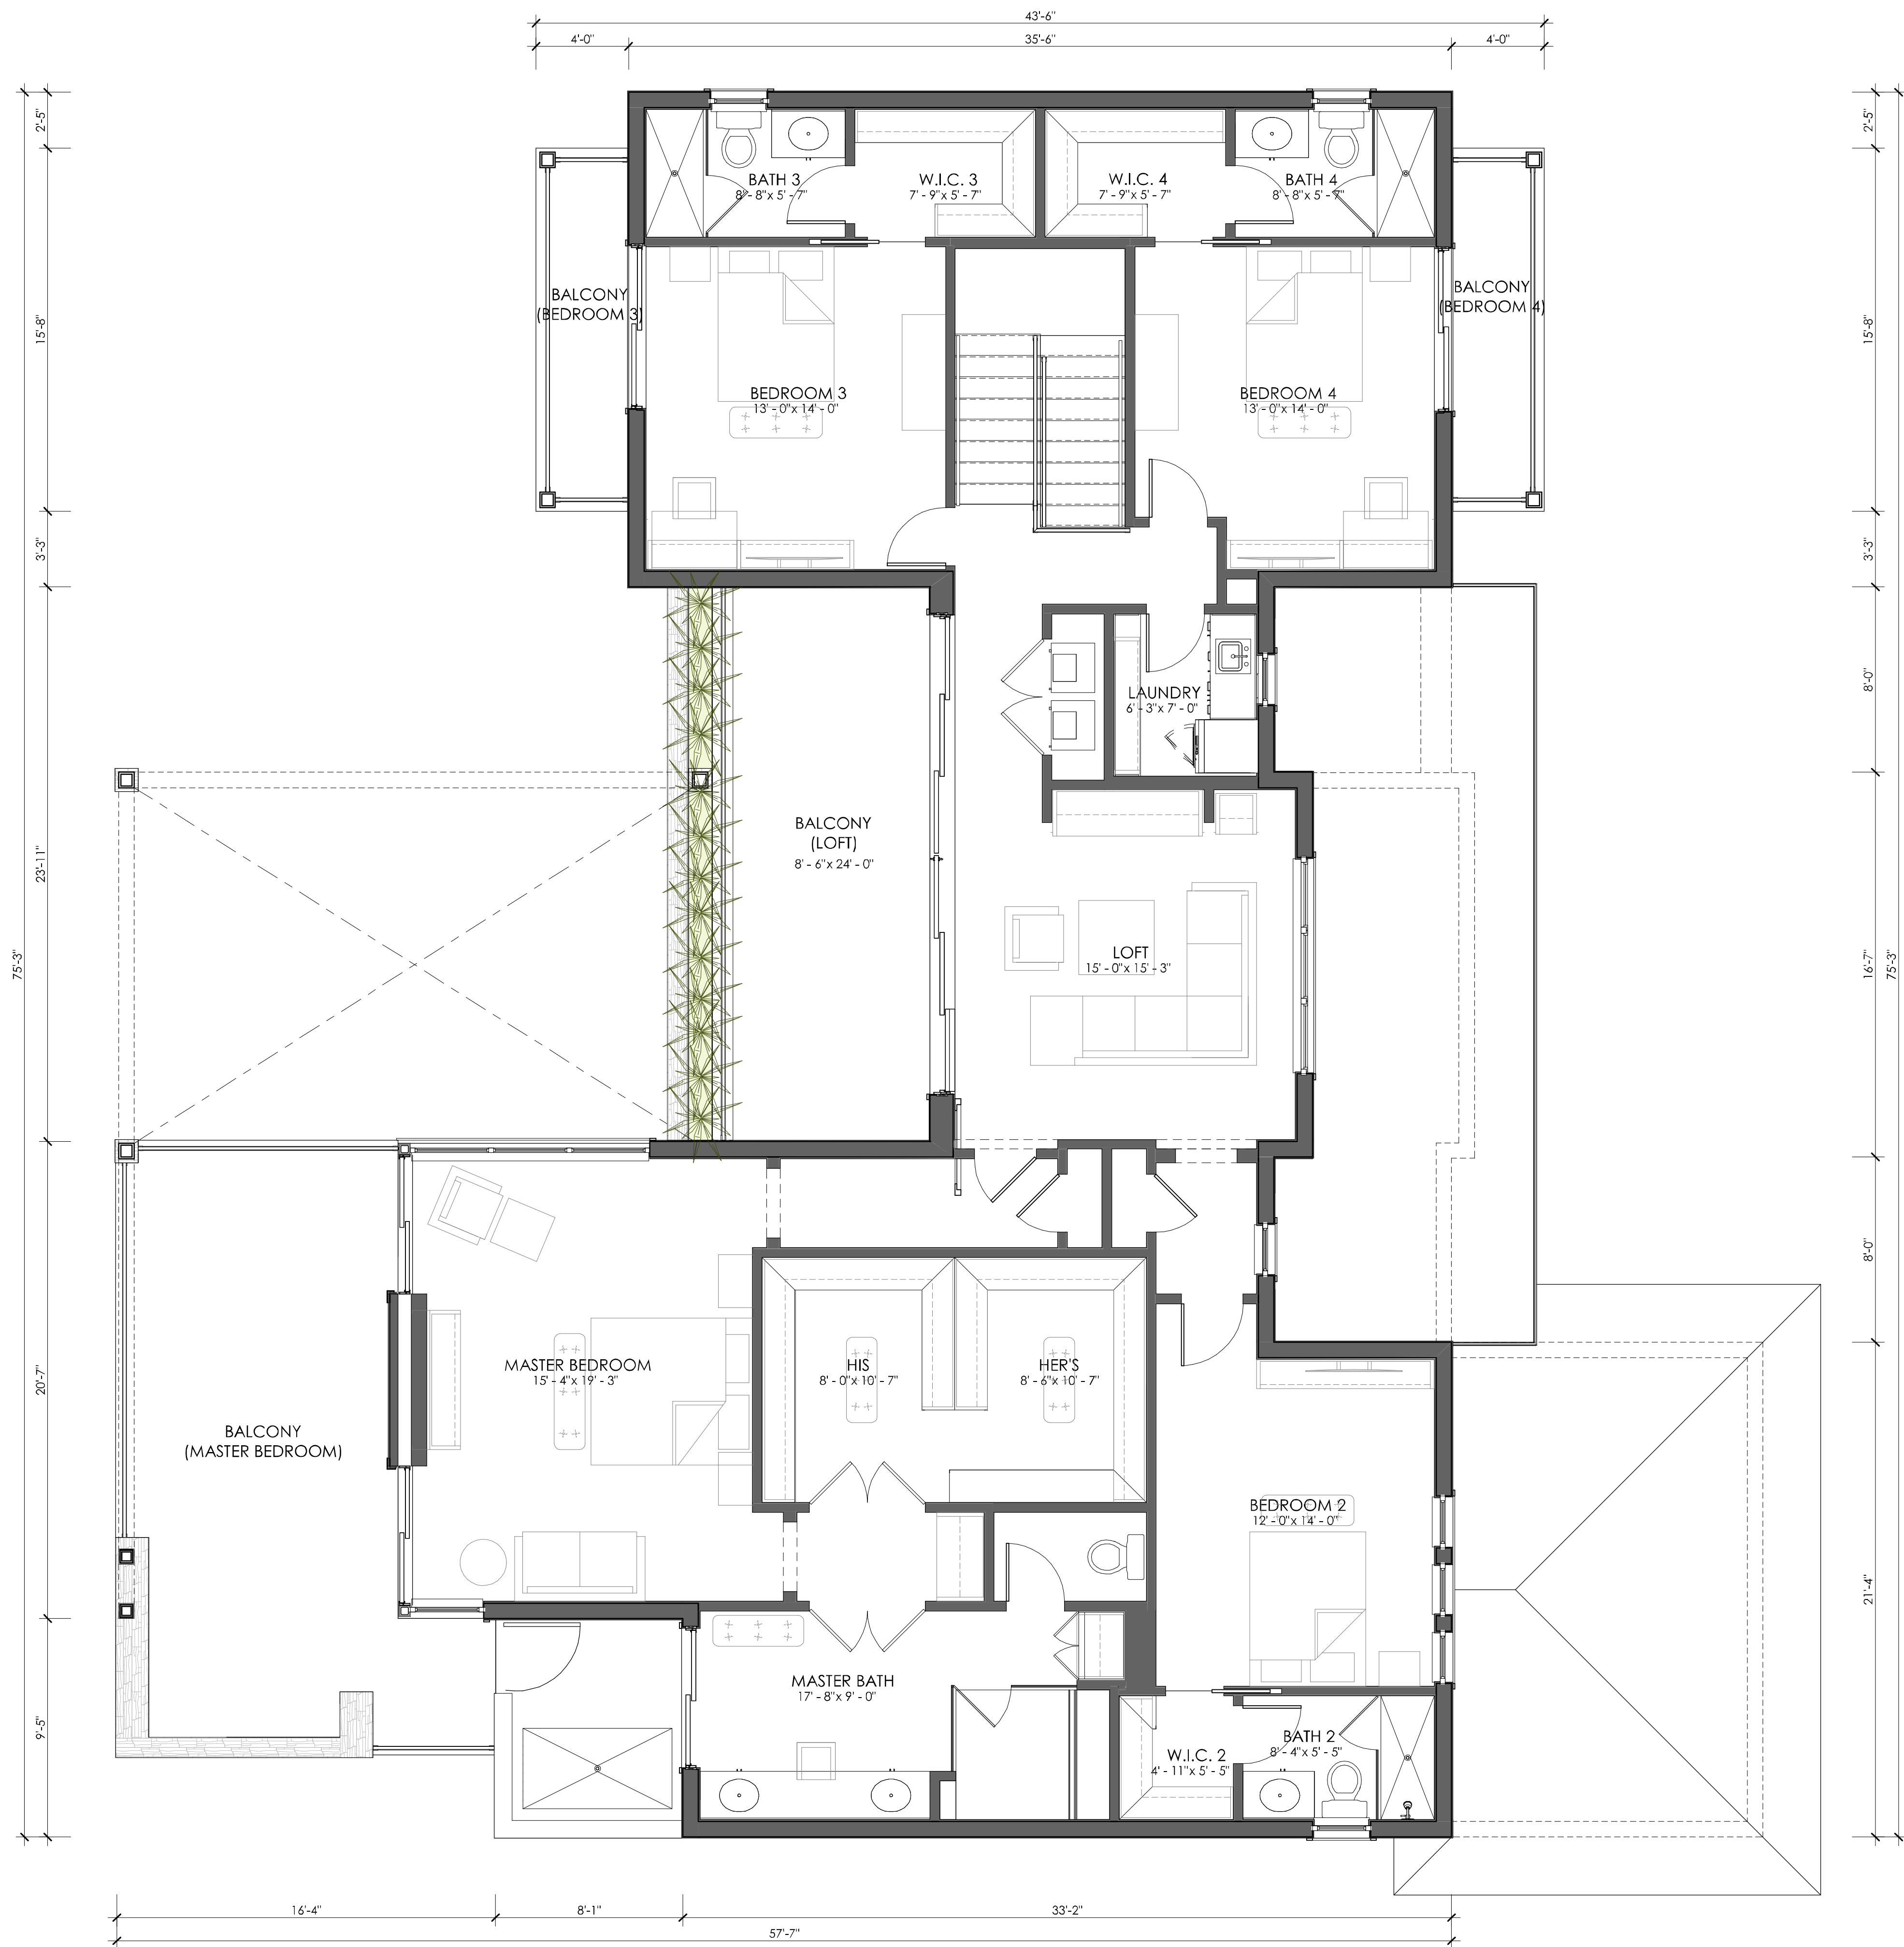

BA-SECOND FLOOR
1/4" = 1'-0"

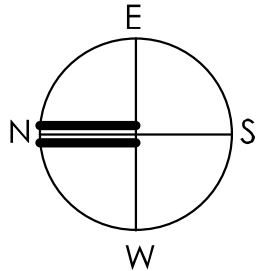

P:\PROJECTS\Prado Residence_#2106\Rev\A\Prado Residence.rvt

REVISIONS	

FLOOR PLAN

SCALE 1/4" = 1'-0"

JOB 2106

SHEET

BA-2

7/9/2021
5:44:33 PM


JENNIFER MALLON SALMAN • AR-17181

RESIDENCE AT
141 E SUNRISE AVENUE,
CORAL GABLES, FLORIDA 33143


MAS+
MIAMI ARCHITECTURAL STUDIO, LLC

7910 NW 25TH STREET
SUITE 200
DORAL FL 33122
(305) 593-9798
WWW.MAS.MIAM

DESIGNER HEREBY EXPRESSLY RESERVES HIS COPYRIGHT AND OTHER PROPERTY RIGHTS IN THESE PLANS. THESE PLANS AND DRAWINGS ARE NOT TO BE REPRODUCED, CHANGED, OR COPIED IN ANY FORM OR MANNER WHATSOEVER WITHOUT FIRST OBTAINING WRITTEN PERMISSION AND CONSENT OF MIAMI ARCHITECTURAL STUDIO, LLC. NOW ARE THEY TO BE ASSIGNED TO ANY PARTY WITHOUT FIRST OBTAINING WRITTEN PERMISSION AND CONSENT.

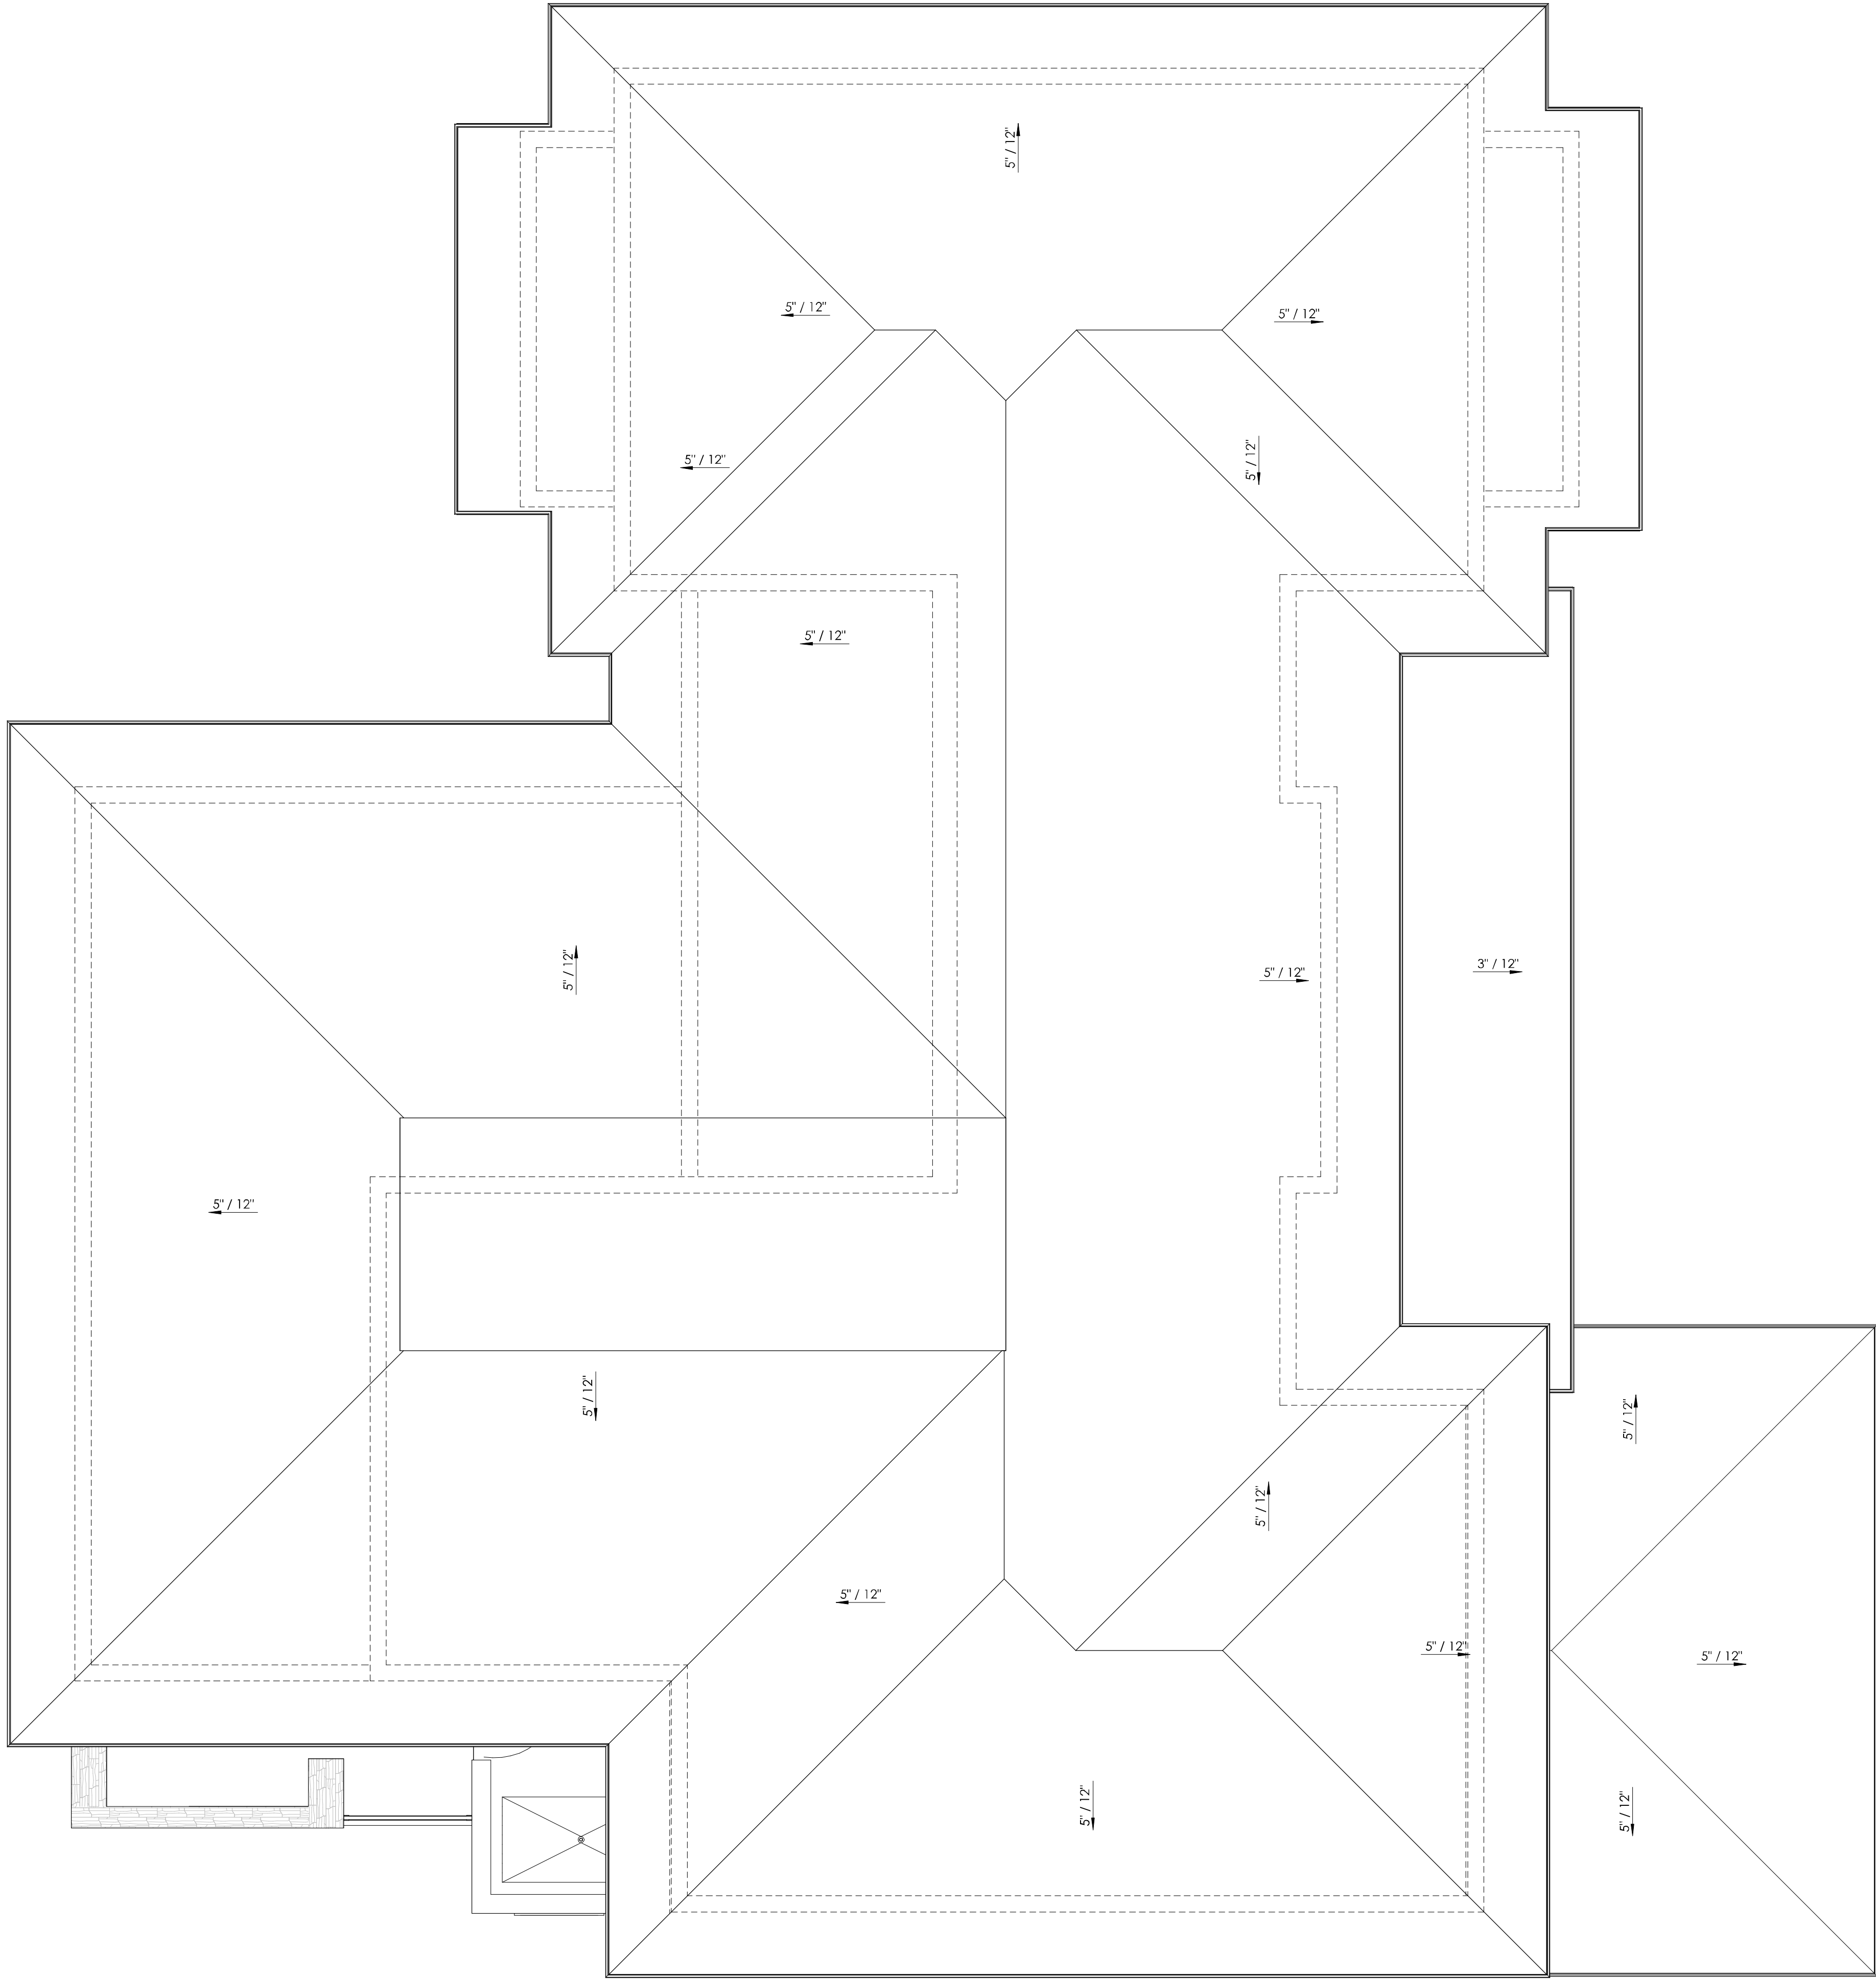

ROOF PLAN
1/4" = 1'-0"

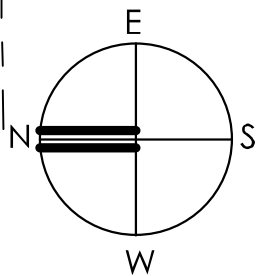

P:\PROJECTS\Prado Residence_#2106_Rev\A\Prado Residence.rvt

REVISIONS			

ROOF PLAN

SCALE 1/4" = 1'-0"

JOB 2106

SHEET

BA-3

7/9/2021
5:44:34 PM

JENNIFER MALLON SALAMAN • AR-17181

LICENSE # A A 2600191

RESIDENCE AT
141 E SUNRISE AVENUE,
CORAL GABLES, FLORIDA 33143

MAS+

MIAMI ARCHITECTURAL STUDIO, LLC

7910 NW 25TH STREET
SUITE 200
DORAL FL 33122
(305) 593-9798
WWW.MAS.MIAMI

DESIGNER HEREBY EXPRESSLY RESERVES HIS COPYRIGHT AND OTHER PROPERTY RIGHTS IN THESE PLANS. THESE PLANS AND DRAWINGS ARE NOT TO BE REPRODUCED, CHANGED, OR COPIED IN ANY FORM OR MANNER WHATSOEVER WITHOUT FIRST OBTAINING WRITTEN PERMISSION AND CONSENT OF MIAMI ARCHITECTURAL STUDIO, LLC. NOR ARE THEY TO BE ASSIGNED TO ANY PARTY WITHOUT FIRST OBTAINING WRITTEN PERMISSION AND CONSENT.



BA-FRONT ELEVATION
1/4" = 1'-0"



BA-RIGHT ELEVATION
1/4" = 1'-0"

KEYNOTES

1. CEMENT FLAT TILE
2. SMOOTH FINISH STUCCO
3. ALUMINUM WOOD GRAIN SHUTTER
4. KEYSTONE TREADS, RISERS AND OUTDOOR FLOORING
5. KEYSTONE CAP
6. SMOOTH FINISH STUCCO BAND
7. EXTERIOR WALL MOUNTED LIGHT
8. SMOOTH FINISH STUCCO CROWN MOLDING
9. SQUARE CUT KEYSTONE
10. ALUMINUM RAILINGS
11. ALUMINUM GATES
12. TIMURA WOOD CLADDING
13. A/C UNITS

ROOF TILE - (BORAL SAXONY 900 SPLIT SHAKE CHARCOAL GREY BLEND)
STUCCO SMOOTH FINISH - (SW 7011 NATURAL CHOICE)
STUCCO BANDS AND MOLDINGS - (SW 7613 IVORY LACE)
DECORATIVE ALUMINUM SHUTTERS - (CHESTNUT WOOD GRAIN ALUMINUM)
CORAL ROCK (SQUARE CUT FLUSH)

FRENCH DOORS - ALUMINUM BRONZE FINISH, IMPACT
SLIDING DOORS - ALUMINUM BRONZE FINISH, IMPACT
WINDOWS - ALUMINUM BRONZE FINISH, IMPACT

P:\PROJECTS\Prado Residence_#2106\RevA\Prado Residence.rvt

REVISIONS	

ELEVATIONS	
SCALE	1/4" = 1'-0"
JOB	2106
SHEET	BA-4

7/9/2021 5:44:53 PM
JENNIFER MALLON SALAMAN • AR-17181


7910 NW 25TH STREET
SUITE 200
DORAL FL 33122
(305) 593-9798
WWW.MAS.MIAM

MAS+
MIAMI ARCHITECTURAL STUDIO, LLC


RESIDENCE AT
141 E SUNRISE AVENUE,
CORAL GABLES, FLORIDA 33143

DESIGNER HEREBY EXPRESSLY RESERVES HIS COPYRIGHT AND OTHER PROPERTY RIGHTS IN THESE PLANS, THESE PLANS AND DRAWINGS ARE NOT TO BE REPRODUCED, CHANGED, OR COPIED IN ANY FORM OR MANNER WHATSOEVER WITHOUT FIRST OBTAINING WRITTEN PERMISSION AND CONSENT OF MIAMI ARCHITECTURAL STUDIO, LLC. NOR ARE THEY TO BE ASSIGNED TO ANY PARTY WITHOUT FIRST OBTAINING WRITTEN PERMISSION AND CONSENT.

LICENSE # A-A 26001191

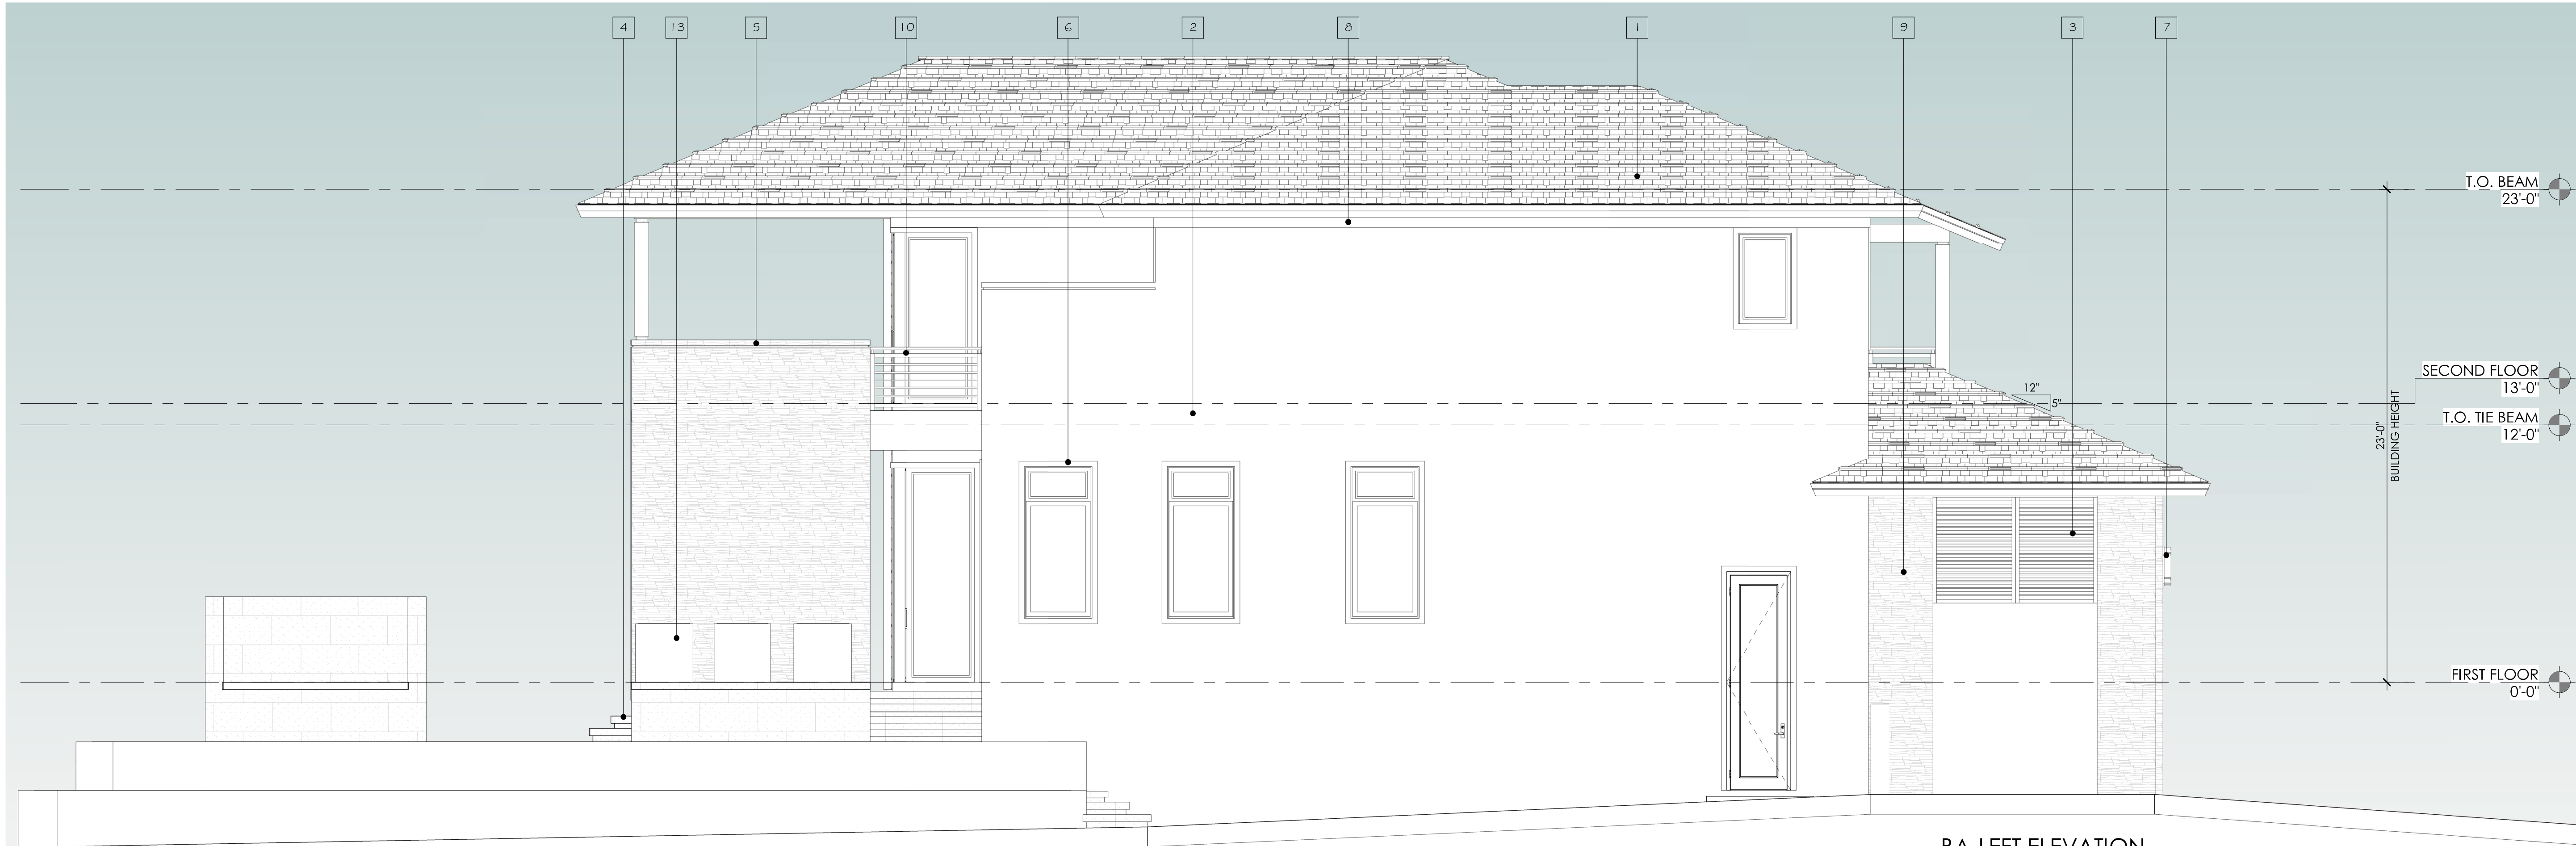

BA-LEFT ELEVATION
1/4" = 1'-0"

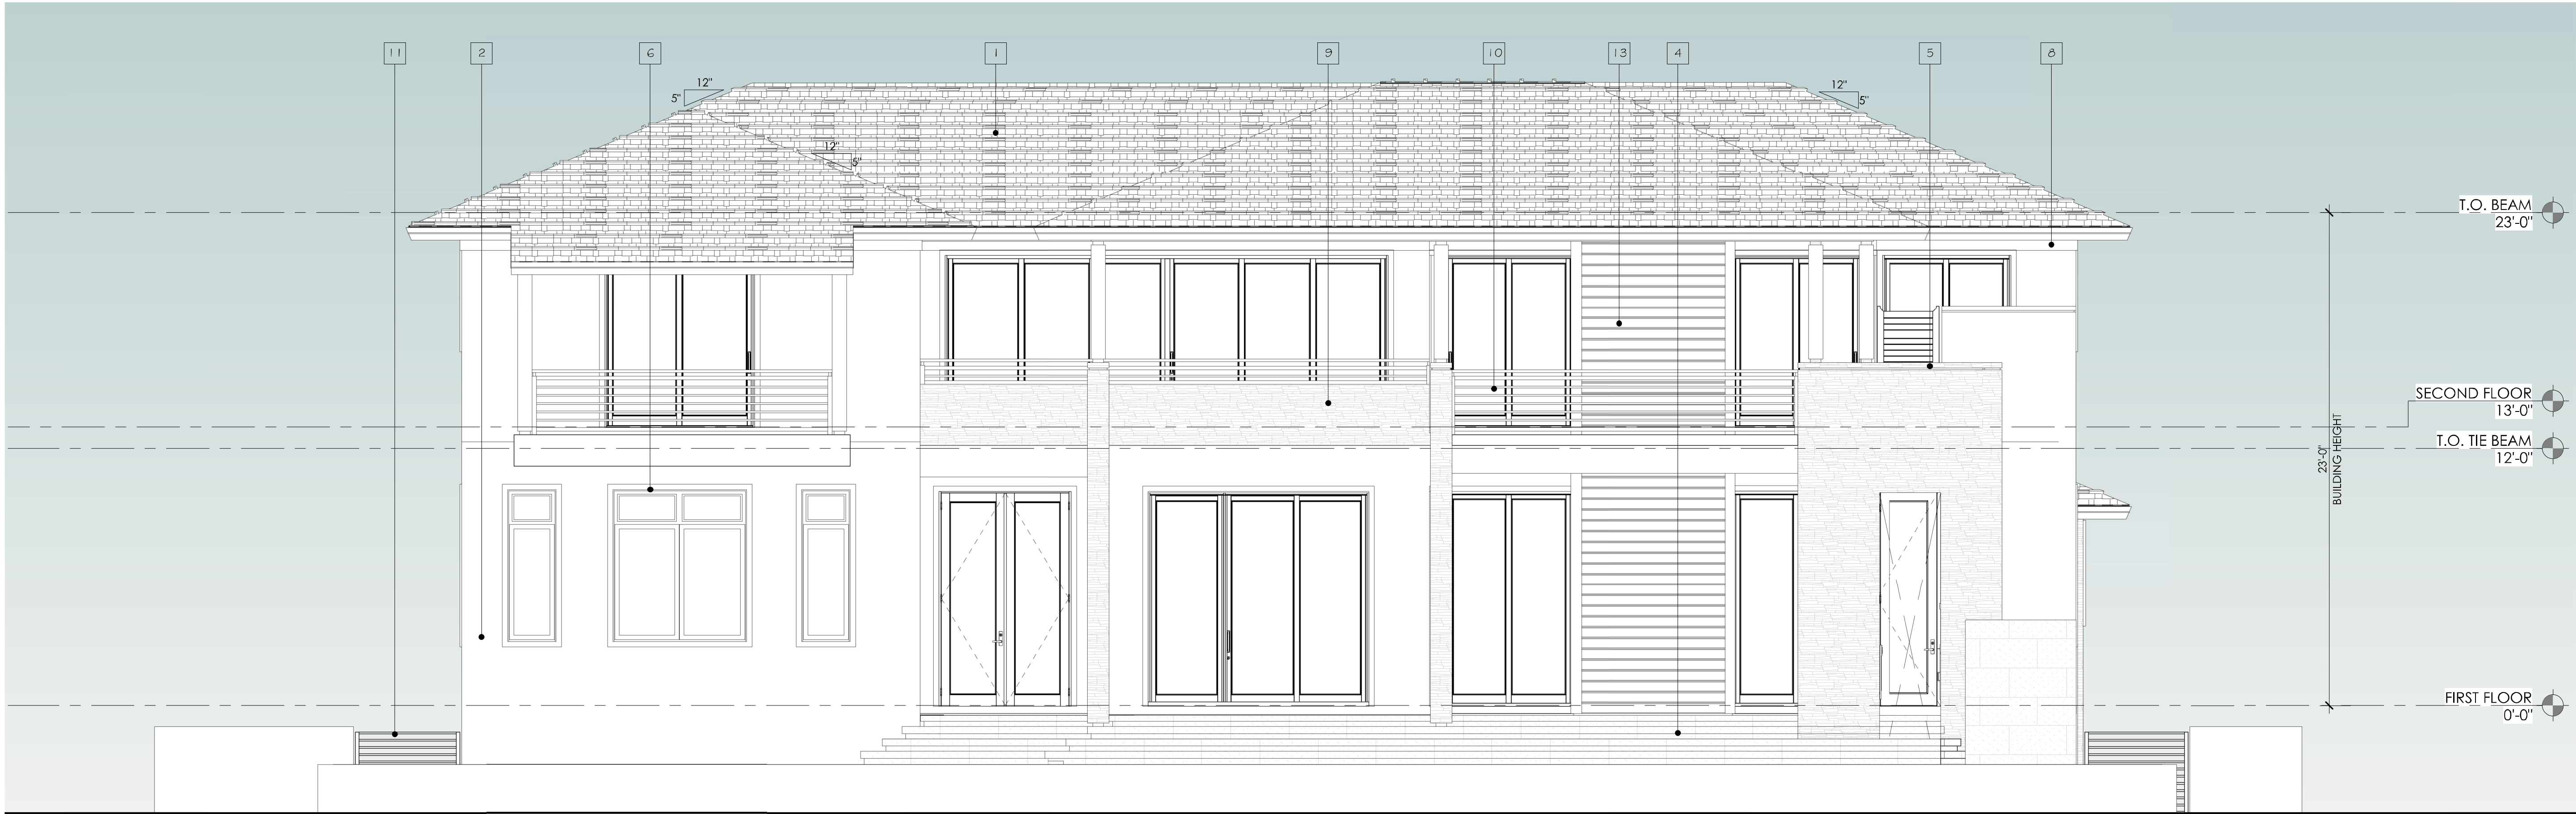

BA-REAR ELEVATION
1/4" = 1'-0"

KEYNOTES

1. CEMENT FLAT TILE
2. SMOOTH FINISH STUCCO
3. ALUMINUM WOOD GRAIN SHUTTER
4. KEYSTONE TREADS, RISERS AND OUTDOOR FLOORING
5. KEYSTONE CAP
6. SMOOTH FINISH STUCCO BAND
7. EXTERIOR WALL MOUNTED LIGHT
8. SMOOTH FINISH STUCCO CROWN MOLDING
9. SQUARE CUT KEYSTONE
10. ALUMINUM RAILINGS
11. ALUMINUM GATES
12. TIMURA WOOD CLADDING
13. A/C UNITS

ROOF TILE - (BORAL SAXONY 900 SPLIT SHAKE CHARCOAL GREY BLEND)
STUCCO SMOOTH FINISH - (SW 7011 NATURAL CHOICE)
STUCCO BANDS AND MOLDINGS - (SW 7613 IVORY LACE)
DECORATIVE ALUMINUM SHUTTERS - (CHESTNUT WOOD GRAIN ALUMINUM)
CORAL ROCK (SQUARE CUT FLUSH)

FRENCH DOORS - ALUMINUM BRONZE FINISH, IMPACT
SLIDING DOORS - ALUMINUM BRONZE FINISH, IMPACT
WINDOWS - ALUMINUM BRONZE FINISH, IMPACT

P:\PROJECTS\Prado Residence_#2106\RevA\Prado Residence.rvt

7910 NW 25TH STREET
SUITE 200
DORAL FL 33122
(305) 593-9798
WWW.MAS.MIAM

MAS+
MIAMI ARCHITECTURAL STUDIO, LLC

RESIDENCE AT
141 E SUNRISE AVENUE,
CORAL GABLES, FLORIDA 33143

REVISIONS	

ELEVATIONS

SCALE 1/4" = 1'-0"

JOB 2106

SHEET

BA-5

7/9/2021
5:45:11 PM

JENNIFER MALLON SALAMAN • AR-17181

LICENSE # A 26001191

DESIGNER HEREBY EXPRESSLY RESERVES HIS COPYRIGHT AND OTHER PROPERTY RIGHTS IN THESE PLANS. THESE PLANS, THESE PLANS AND DRAWINGS ARE NOT TO BE REPRODUCED, CHANGED, OR COPIED IN ANY FORM OR MANNER WHATSOEVER WITHOUT FIRST OBTAINING WRITTEN PERMISSION AND CONSENT OF MIAMI ARCHITECTURAL STUDIO, LLC. NOW ARE THEY TO BE ASSIGNED TO ANY PARTY WITHOUT FIRST OBTAINING WRITTEN PERMISSION AND CONSENT.



7910 NW 25TH STREET
SUITE 200
DORAL, FL 33122
(305) 593-9798
WWW.MAS.MIA

MAS+
MIAMI ARCHITECTURAL STUDIO, LLC

RESIDENCE AT
141 E SUNRISE AVENUE,
CORAL GABLES, FLORIDA 33143

REVISIONS	

SCALE
JOB 2106
SHEET

BA-6

7/9/2021
5:45:12 PM

JENNIFER MALLORY SALMAY • AR-17181

P:\PROJECTS\Prado Residence_#2106\Revit\Prado Residence.rvt

DESIGNER JERRY PRESLEY RESERVES HIS COPYRIGHT AND OTHER PROPERTY RIGHTS IN THESE PLANS. THESE PLANS AND DRAWINGS ARE NOT TO BE REPRODUCED, CHANGED, OR COPIED IN ANY FORM OR MANNER WHATSOEVER WITHOUT FIRST OBTAINING WRITTEN PERMISSION AND CONSENT OF MAS+ ARCHITECTURAL STUDIO, LLC. NO PART OF THIS DOCUMENT IS TO BE REPRODUCED OR TRANSMITTED IN ANY FORM OR BY ANY MEANS, ELECTRONIC OR MECHANICAL, INCLUDING PHOTOCOPYING, RECORDING, OR BY ANY INFORMATION STORAGE AND RETRIEVAL SYSTEM.

LICENSE # AA 20001191

STREETSCAPE ELEVATION



131 EAST SUNRISE AVENUE



PROPOSED #141 EAST SUNRISE AVENUE



151 EAST SUNRISE AVENUE



121 EAST SUNRISE AVENUE



165 EAST SUNRISE AVENUE



160 EAST SUNRISE AVENUE



144 EAST SUNRISE AVENUE




130 EAST SUNRISE AVENUE




110 EAST SUNRISE AVENUE



EXISTING HOUSE
N.T.S

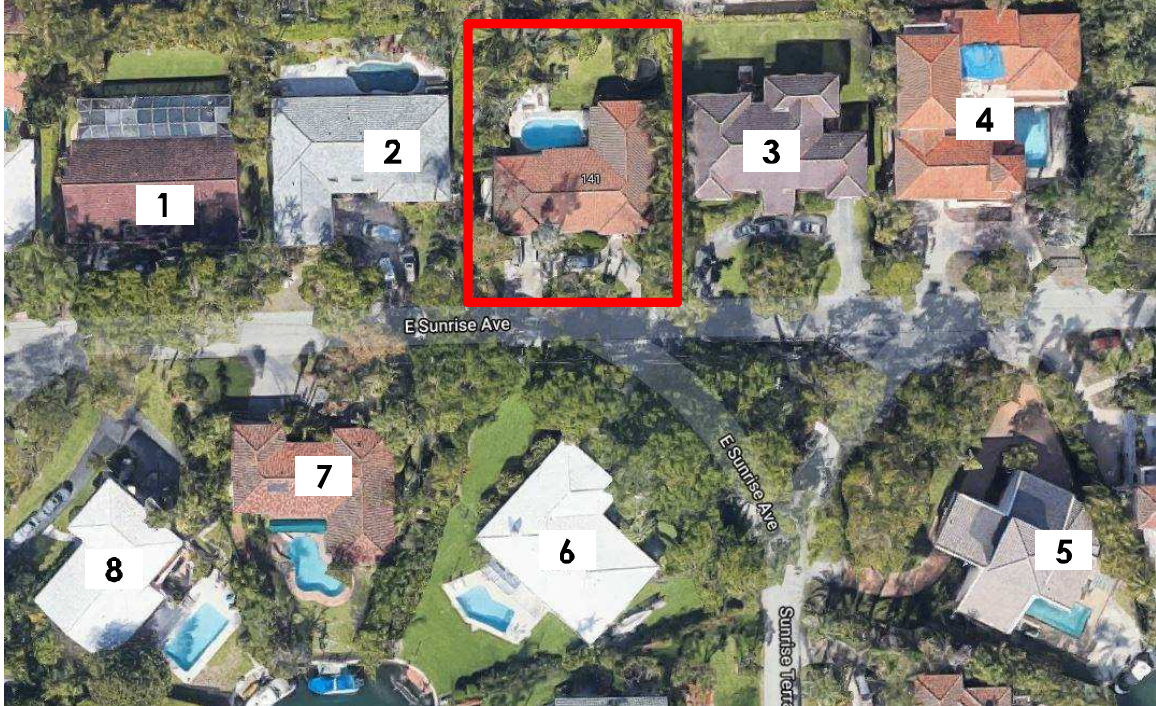

LOCATION MAP
N.T.S
NEIGHBORING HOUSES

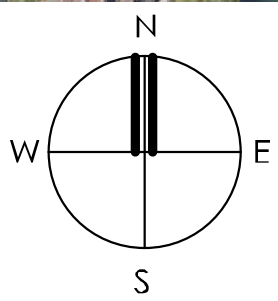

7910 NW 25TH STREET
SUITE 200
DORAL, FL 33122
(305) 593-9798
WWW.MAS+MIAMI

MAS+
MIAMI ARCHITECTURAL STUDIO, LLC

RESIDENCE AT
141 E SUNRISE AVENUE,
CORAL GABLES, FLORIDA 33143

REVISIONS	

SITE PHOTOS

SCALE
JOB 2106
SHEET
S-PH

7/9/2021
5:45:13 PM
JENNIFER MALLORY SALMAY • AR-17181

P:\PROJECTS\Prado Residence_#2106\Revit\Prado Residence.rvt
JENNIFER MALLORY SALMAY PRESERVES HIS COPYRIGHT AND OTHER PROPERTY RIGHTS IN THESE PLANS, THESE FILES AND DRAWINGS ARE NOT TO BE REPRODUCED, CHANGED, OR COPIED IN ANY FORM OR MANNER WHATSOEVER WITHOUT FIRST OBTAINING WRITTEN PERMISSION AND CONSENT OF MAS+ ARCHITECTURAL STUDIO, LLC. NO PART OF ANY PARTY WITHOUT FIRST OBTAINING WRITTEN PERMISSION AND CONSENT.

LICENSE # AA 20001191