

CITY NATIONAL BANK

2855 S Le Jeune Rd
Coral Gables, FL 33134

BEHAR·FONT

PARTNERS, P.A.
ARCHITECTURE · PLANNING · INTERIORS

CORAL GABLES · ATLANTA




INDEX	
A - 0.0	COVER
A - 0.01	INDEX
CP - 1.0	LOCATION PLAN
D - 1.01	DEMOLITION GROUND FLOOR PLAN
A - 1.01	GROUND FLOOR PLAN
D - 1.02	DEMOLITION 2ND FLOOR PLAN
A - 1.02	2ND FLOOR PLAN
D - 1.03	DEMOLITION 3RD FLOOR PLAN
A - 1.03	3RD FLOOR PLAN
D - 1.04	DEMOLITION 4TH FLOOR PLAN
A - 1.04	4TH FLOOR PLAN
D - 1.05	DEMOLITION ROOF PLAN
A - 1.05	ROOF PLAN - OPTION 1
A - 1.05.1	ROOF PLAN - OPTION 2
D - 2.01	WEST & EAST ELEVATIONS
A - 2.01	WEST & EAST ELEVATIONS - OPTION 1
A - 2.01.1	WEST & EAST ELEVATIONS - OPTION 2
D - 2.02	NORTH & SOUTH ELEVATION
A - 2.02	NORTH & SOUTH ELEVATION - OPTION 1
A - 2.02 .1	NORTH & SOUTH ELEVATION - OPTION 2
A - 4.01	MATERIALS BOARD
A - 4.02	REFERENCE PROJECT SHEET
R - 0.1	RENDERING 1 - OPTION 1
R - 0.1.1	RENDERING 1 - OPTION 2
R - 0.2	RENDERING 2 - OPTION 1
R - 0.2 .1	RENDERING 2 - OPTION 2
R - 0.3	RENDERING 3 - OPTION 1
R - 0.3.1	RENDERING 3 - OPTION 2
R - 0.4	RENDERING 4 - OPTION 1
R - 0.4.1	RENDERING 4 - OPTION 2
R - 0.5	RENDERING 5 - OPTION 1
R - 0.5 .1	RENDERING 5 - OPTION 2
R - 0.6	RENDERING 6 - OPTION 1
R - 0.6.1	RENDERING 6 - OPTION 2

INDEX




3

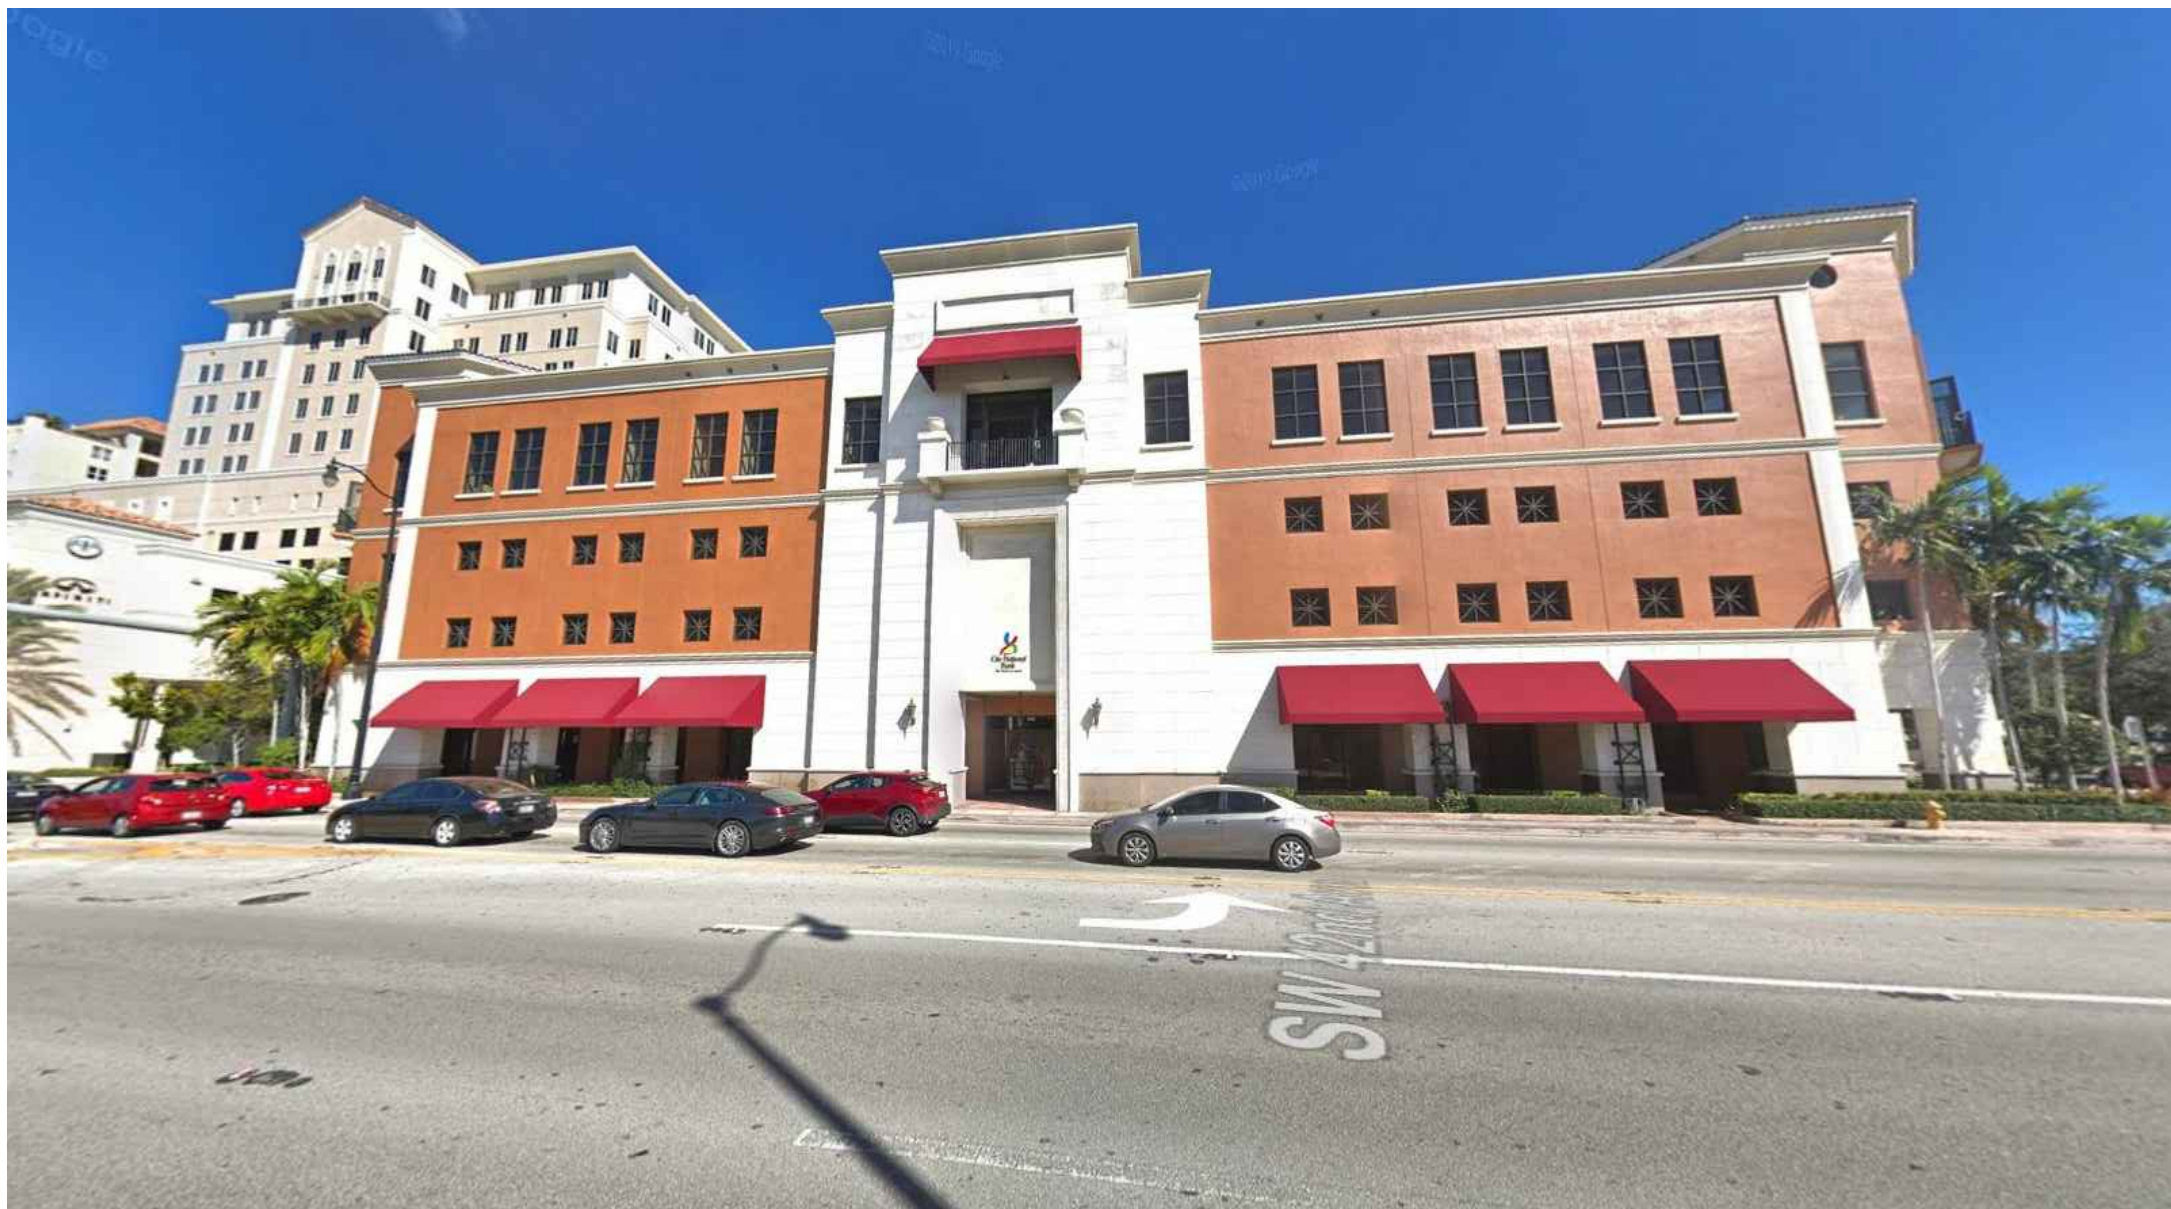



2




1

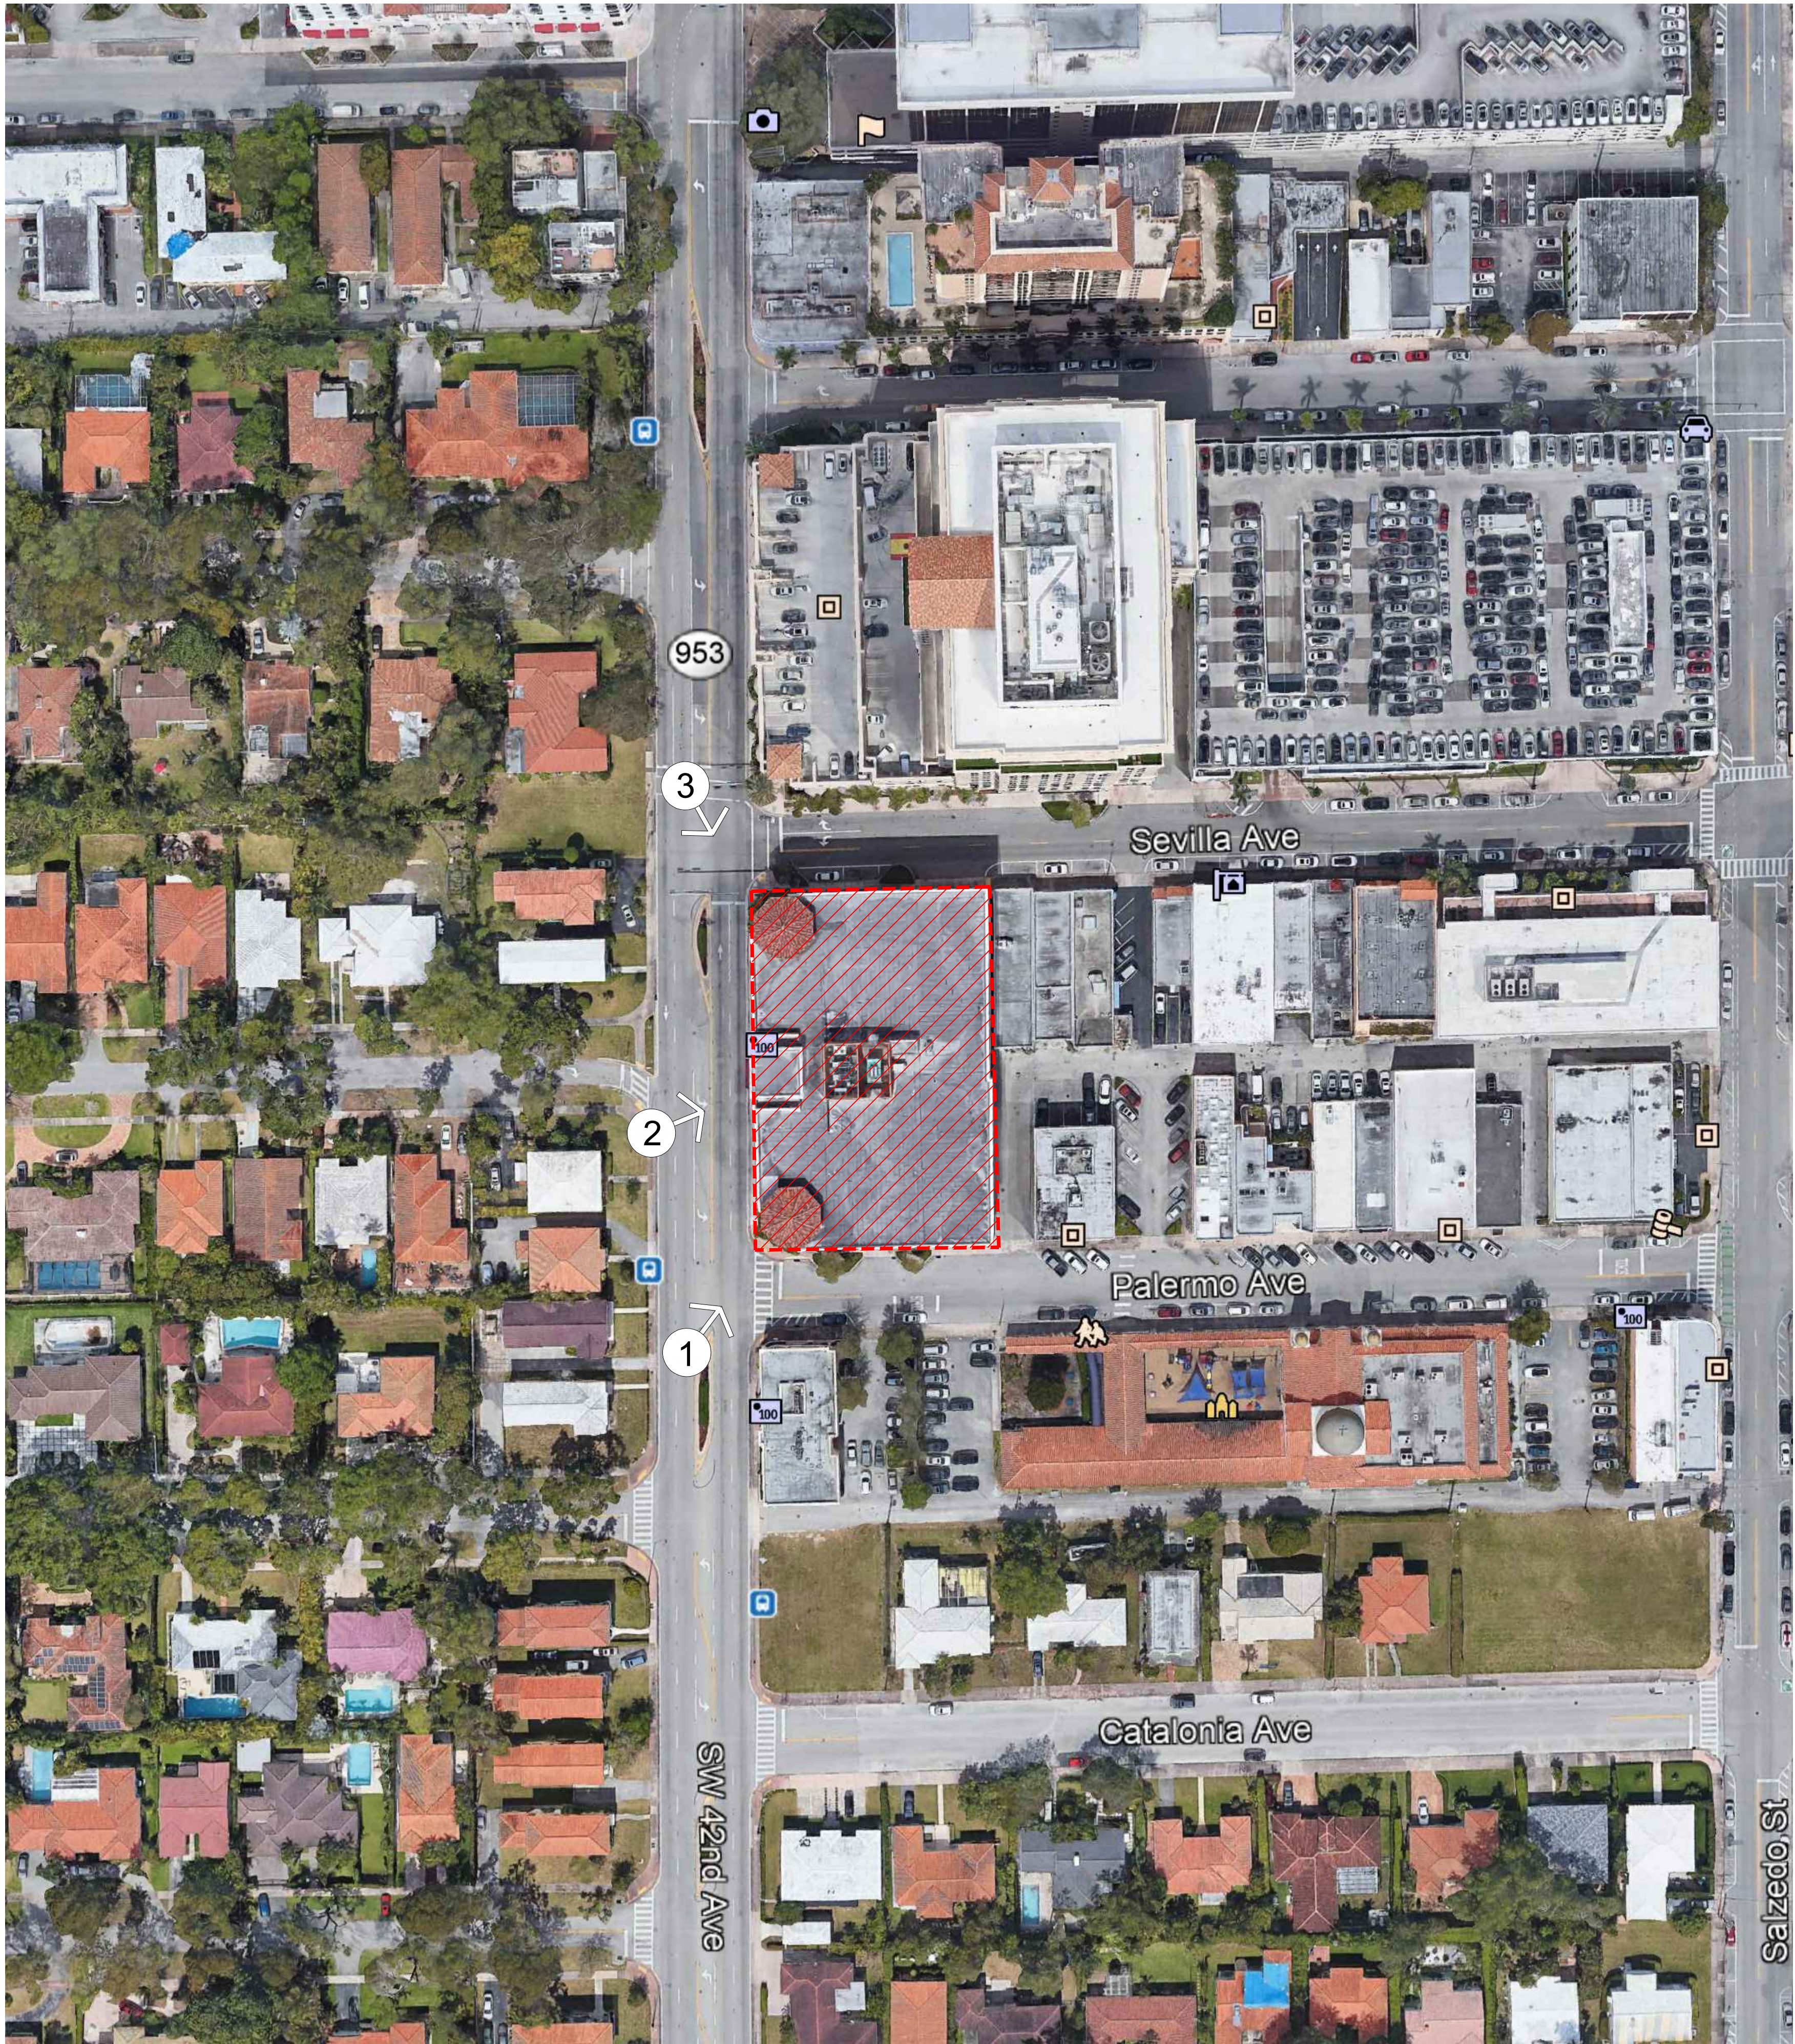


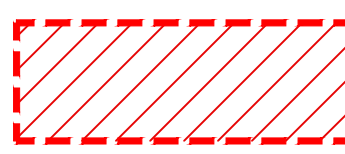 SITE

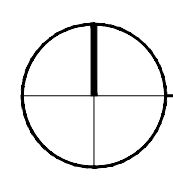 LOCATION MAP

SCALE: N.T.S.

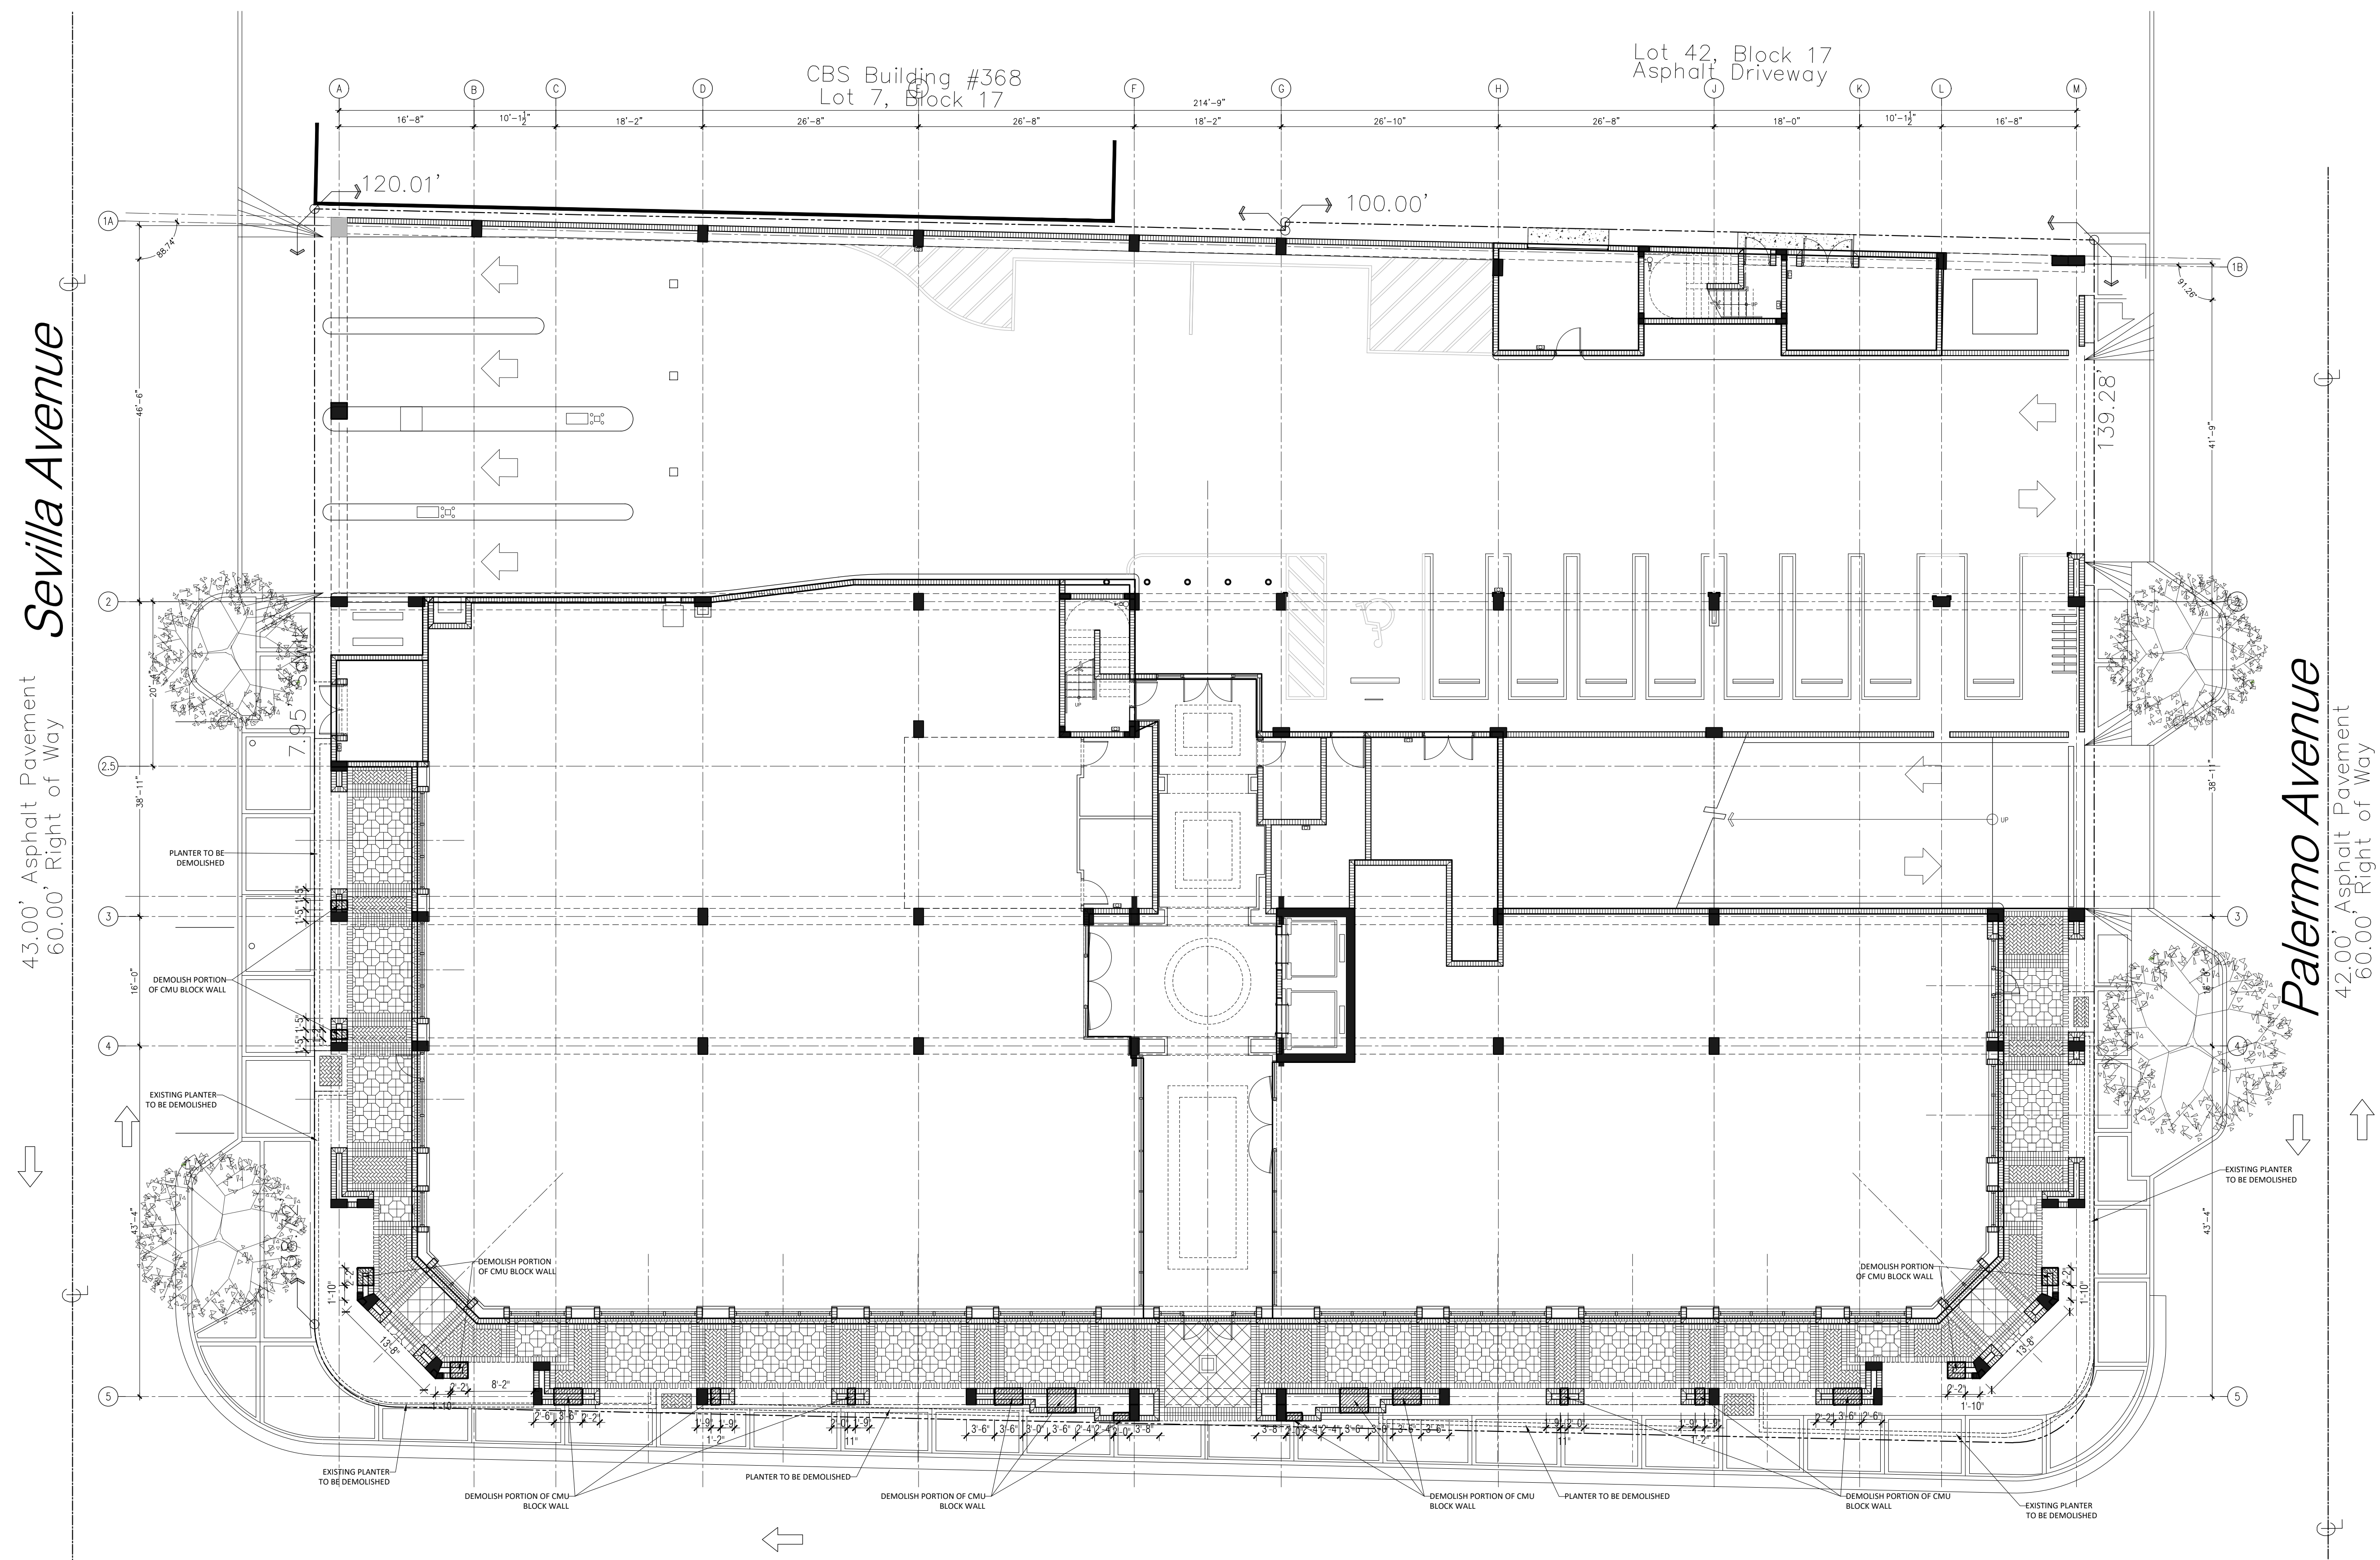

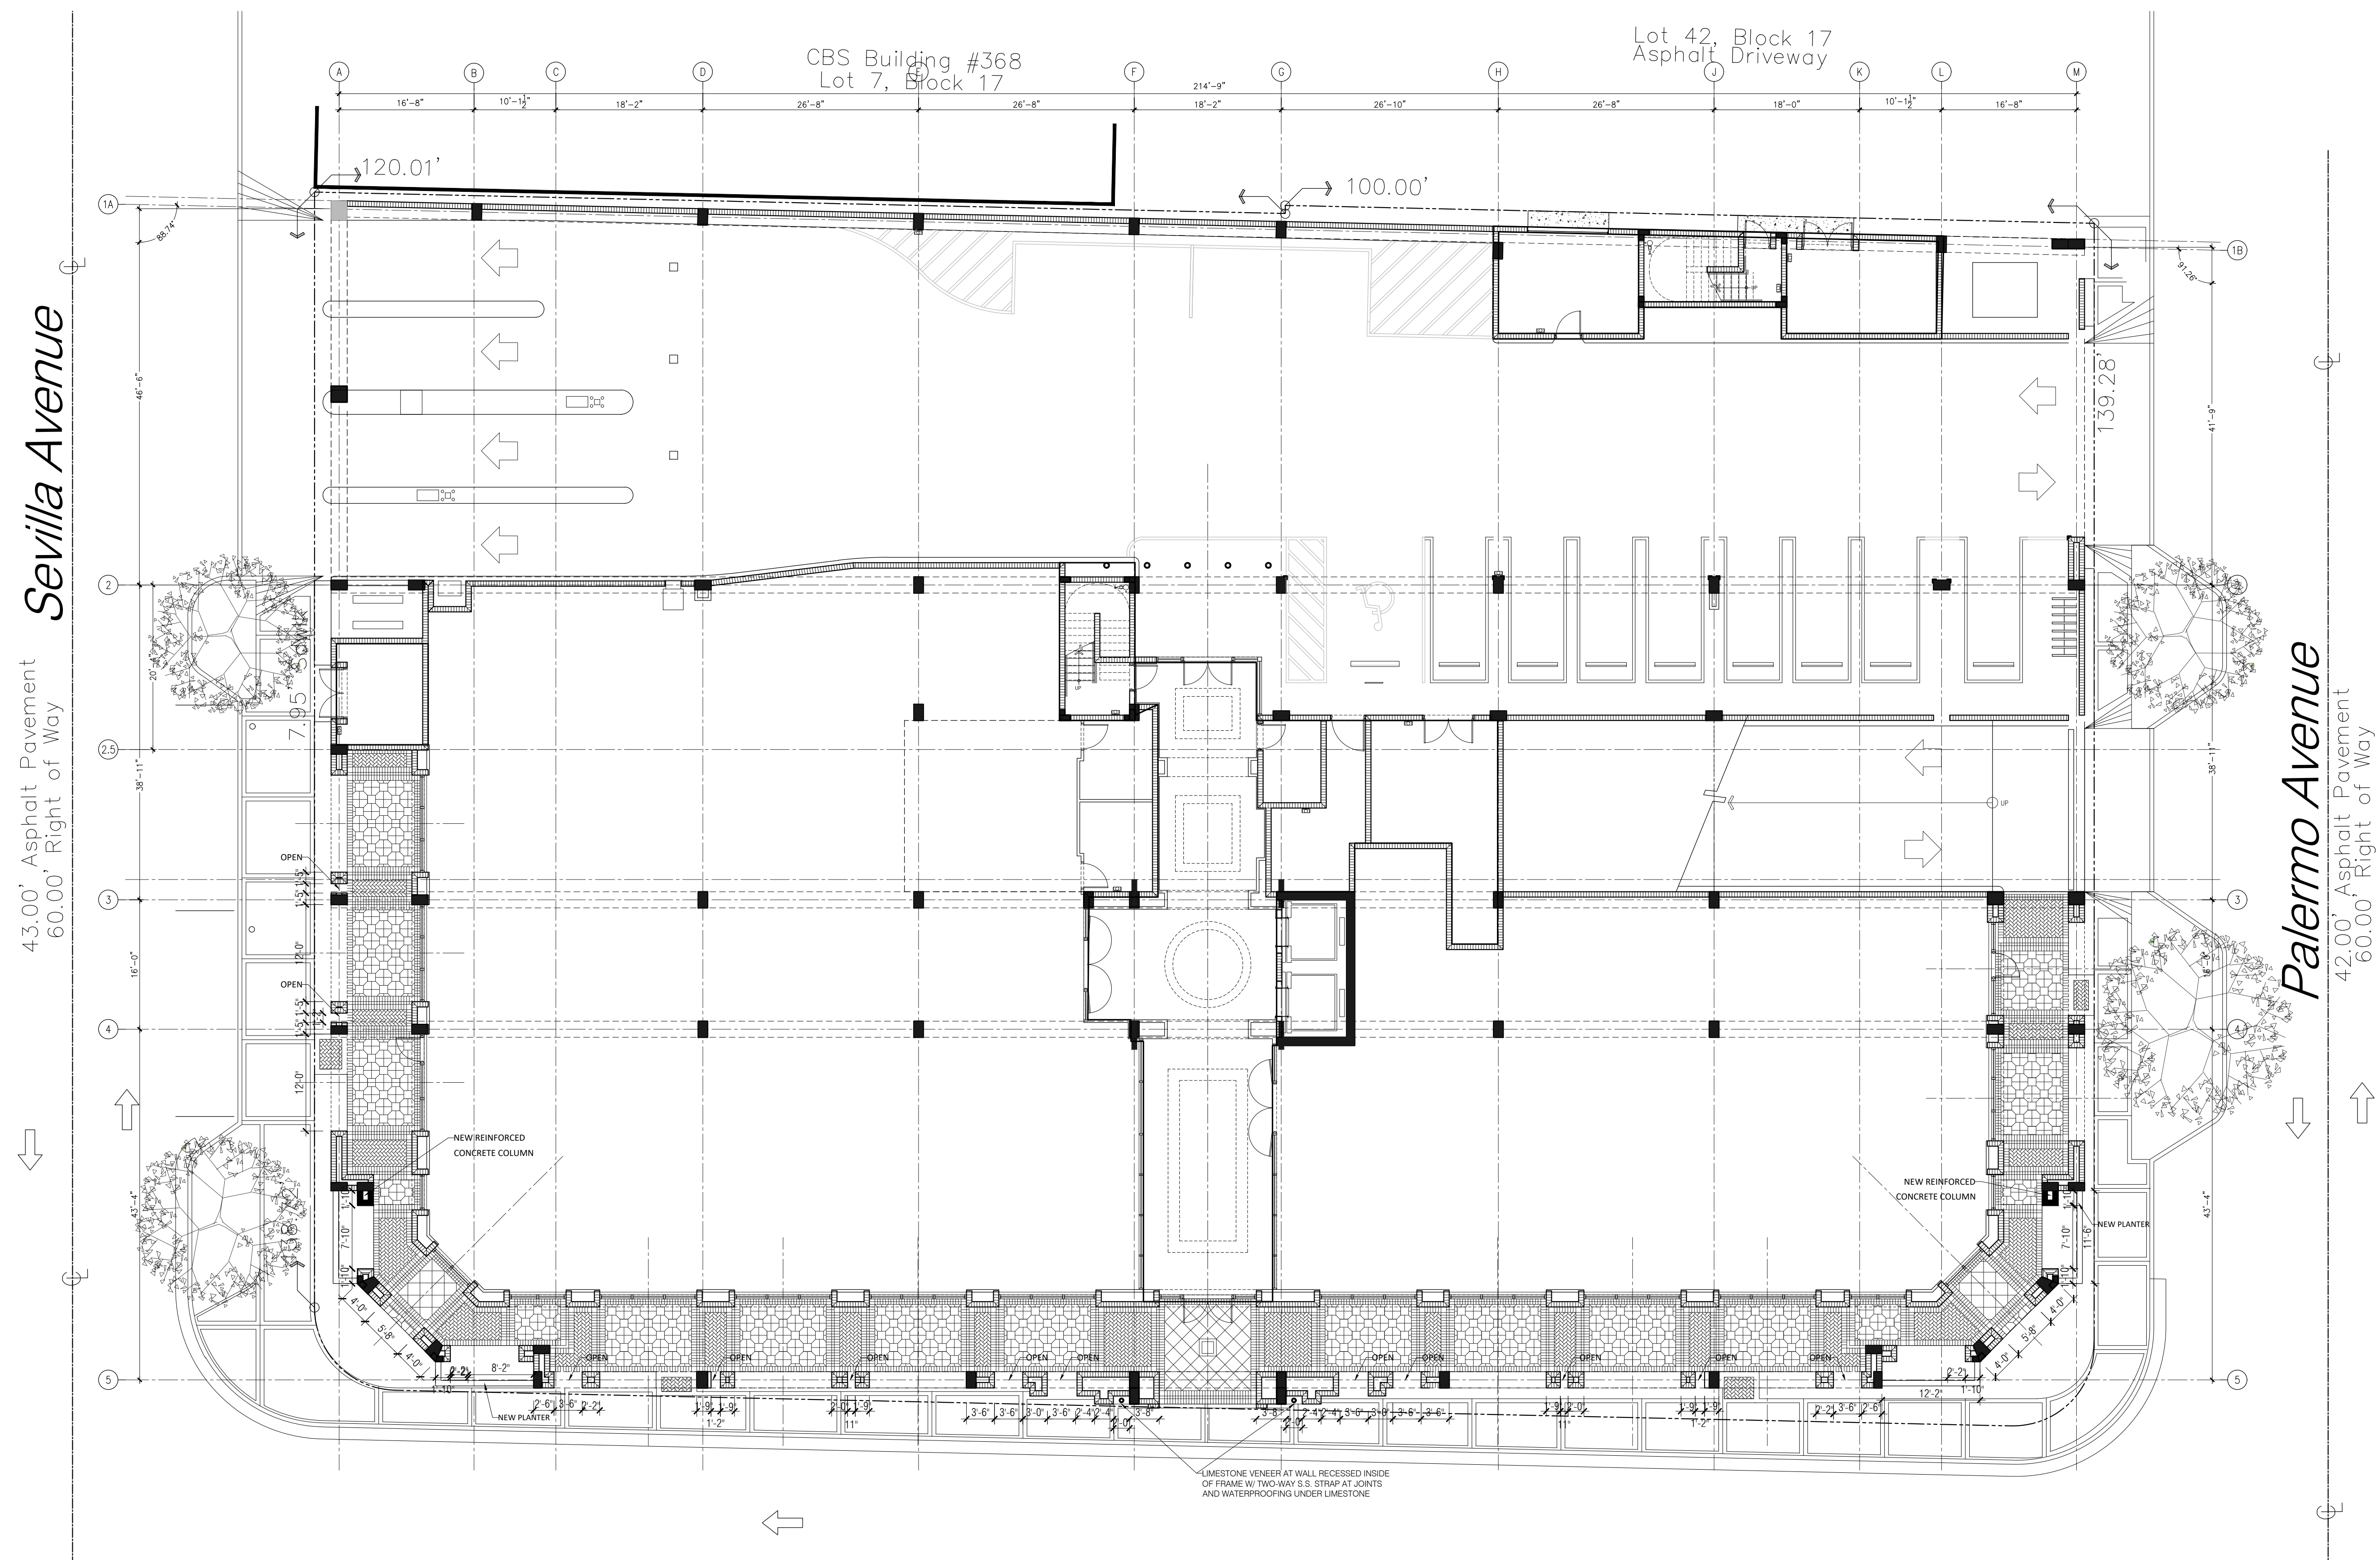

SEAL:


ROBERT BEHAR AR No. 14339

CITY NATIONAL BANK
2855 S Le Jeune Rd
Coral Gables, FL 33134

© 2020 BEHAR FONT PARTNERS, P.A. THE DESIGN AND DRAWINGS FOR THIS PROJECT ARE PROPERTY OF THIS ARCHITECT AND ARE PROTECTED UNDER THE COPYRIGHT PROTECTION ACT.

DATE: 02-19-2021
PROJECT NO: 20-013
DRAWING NAME:

SHEET NO:
D-1.02

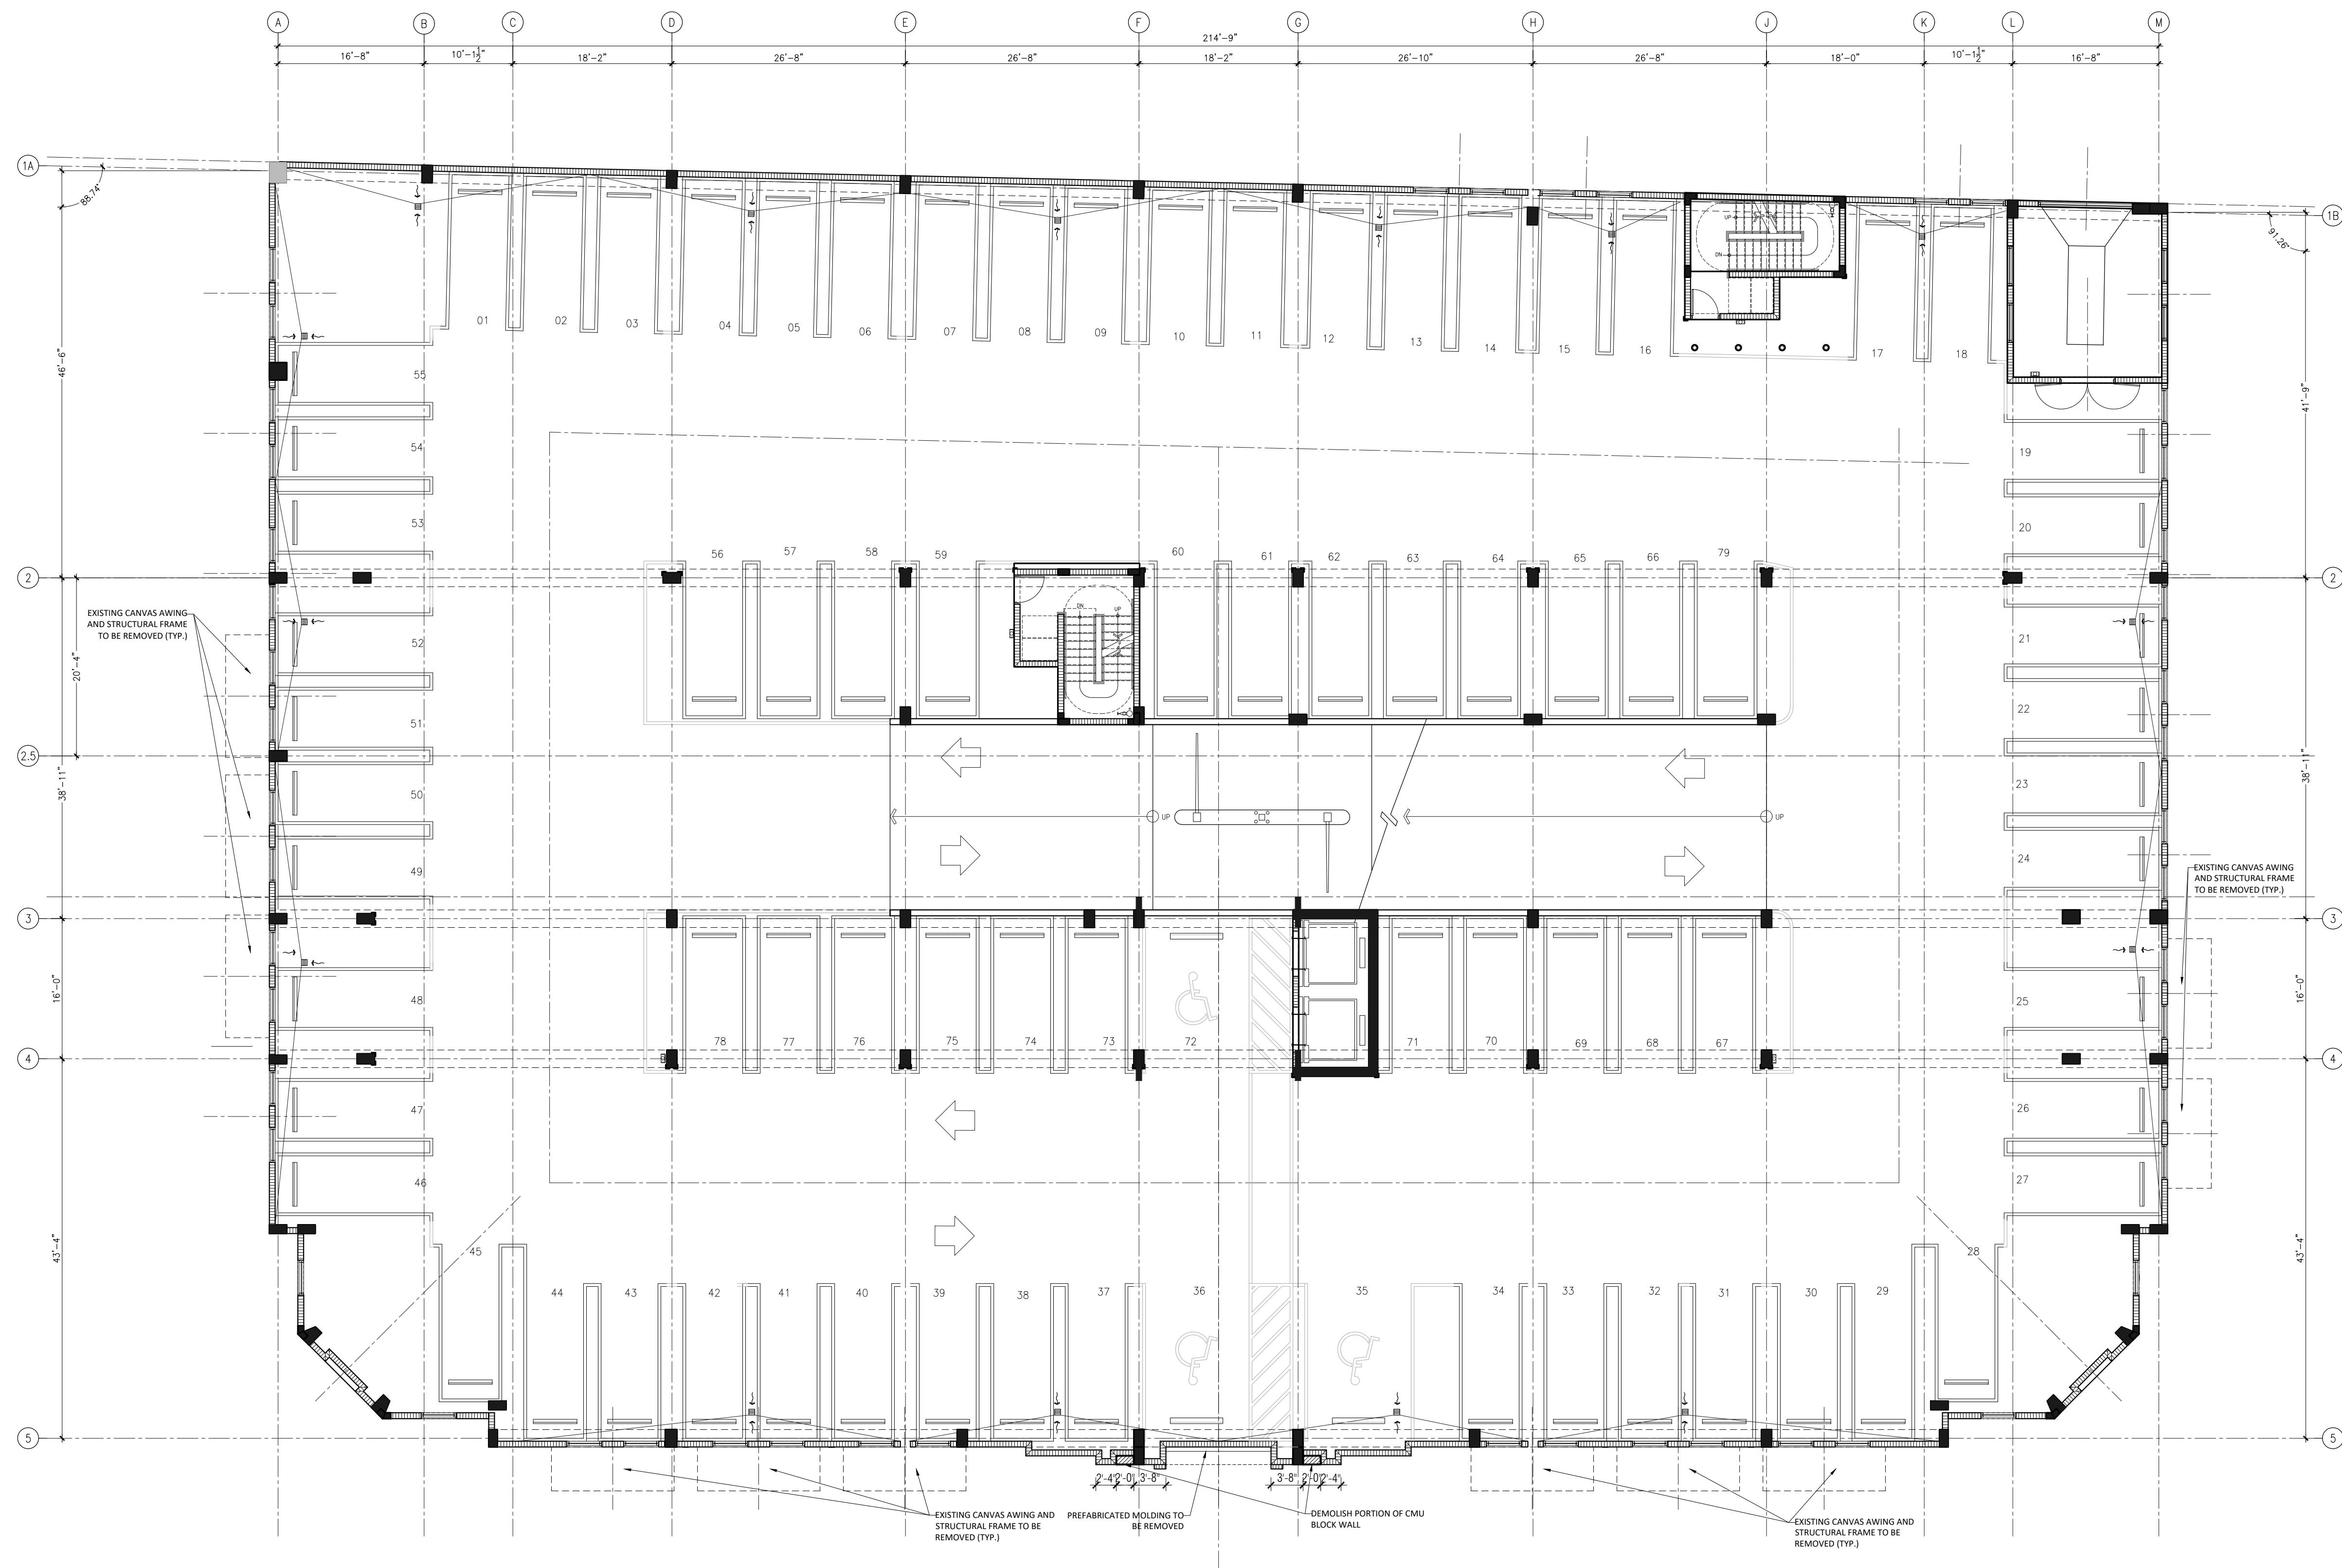

2ND LEVEL
SCALE: 3/32" = 1'-0"

SEAL :


ROBERT BEHAR AR No. 14339

CITY NATIONAL BANK
2855 S Le Jeune Rd
Coral Gables, FL 33134

© 2020 BEHAR FONT PARTNERS, P.A. THE DESIGN AND DRAWINGS FOR THIS PROJECT ARE PROPERTY OF THIS ARCHITECT AND ARE PROTECTED UNDER THE COPYRIGHT PROTECTION ACT.

DATE: 02-18-2021
PROJECT NO: 20-013
DRAWING NAME:

SHEET NO:
A-1.02

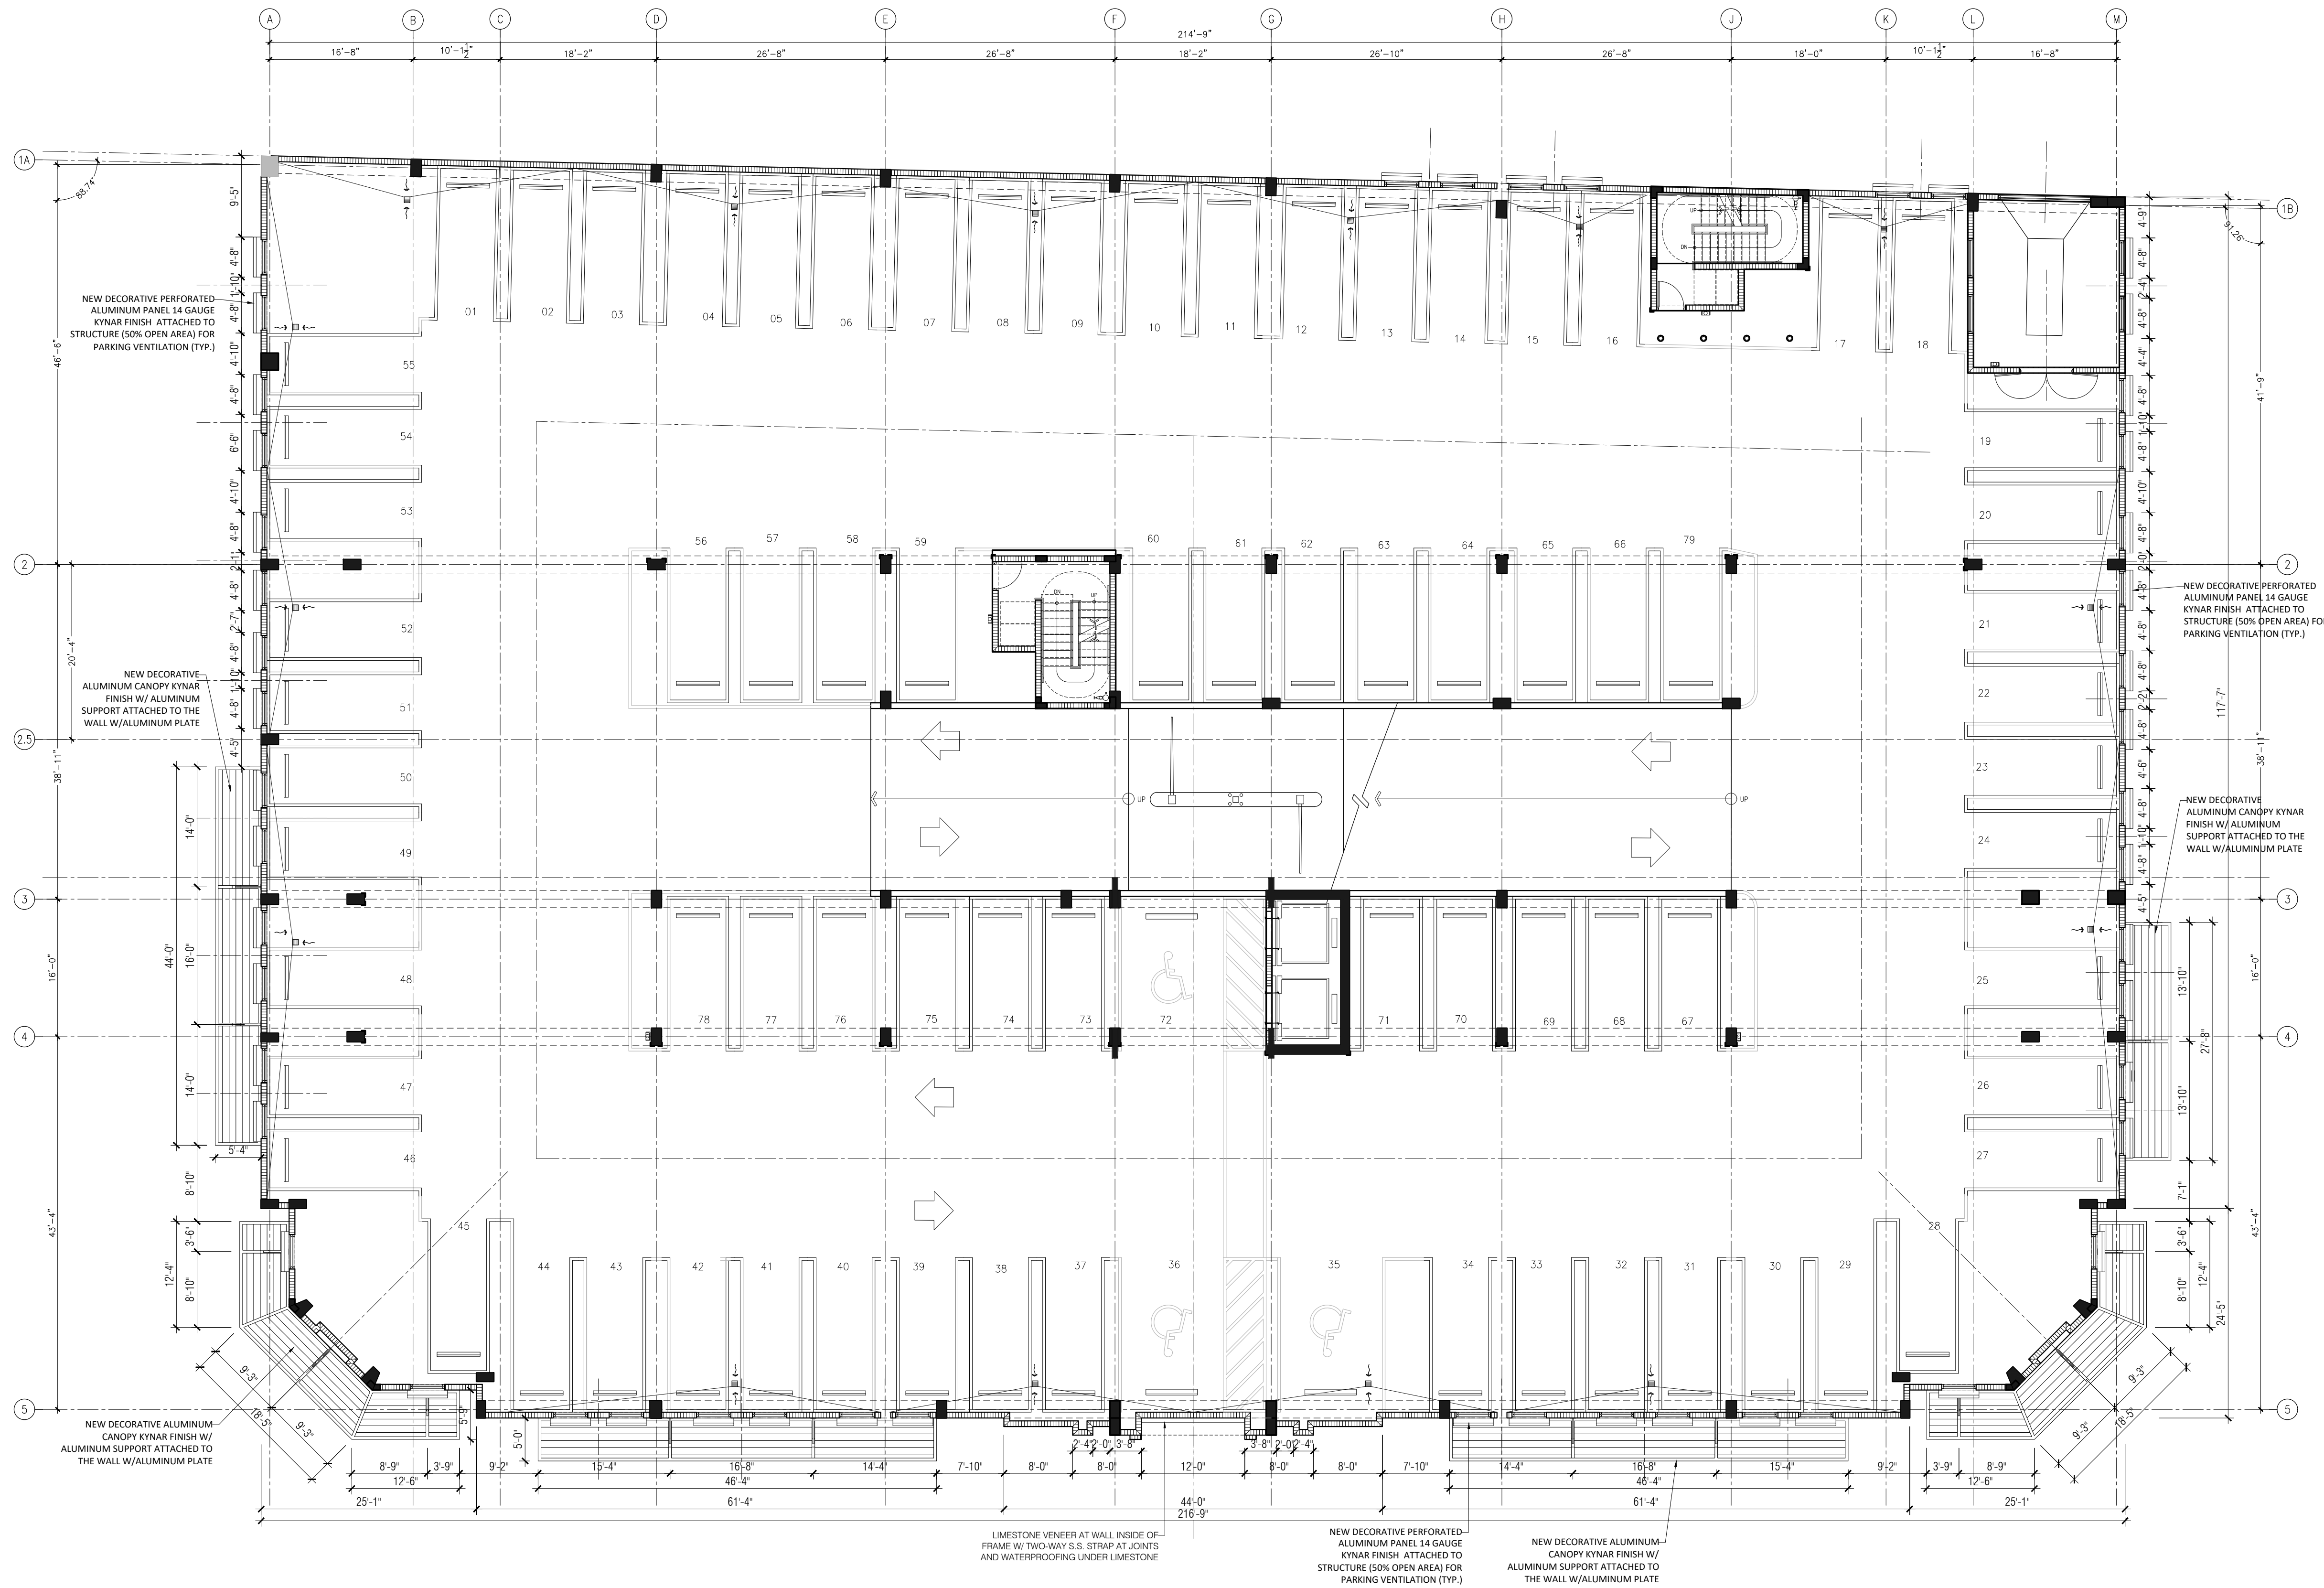

2ND LEVEL
SCALE: 3/32" = 1'-0"

SEAL:


ROBERT BEHAR AR No. 14339

CITY NATIONAL BANK
2855 S Le Jeune Rd
Coral Gables, FL 33134

© 2020 BEHAR FONT PARTNERS, P.A. THE DESIGN AND DRAWINGS FOR THIS PROJECT ARE PROPERTY OF THIS ARCHITECT AND ARE PROTECTED UNDER THE COPYRIGHT PROTECTION ACT.

DATE: 02-19-2021
PROJECT NO: 20-013
DRAWING NAME:

SHEET NO:
D-1.03

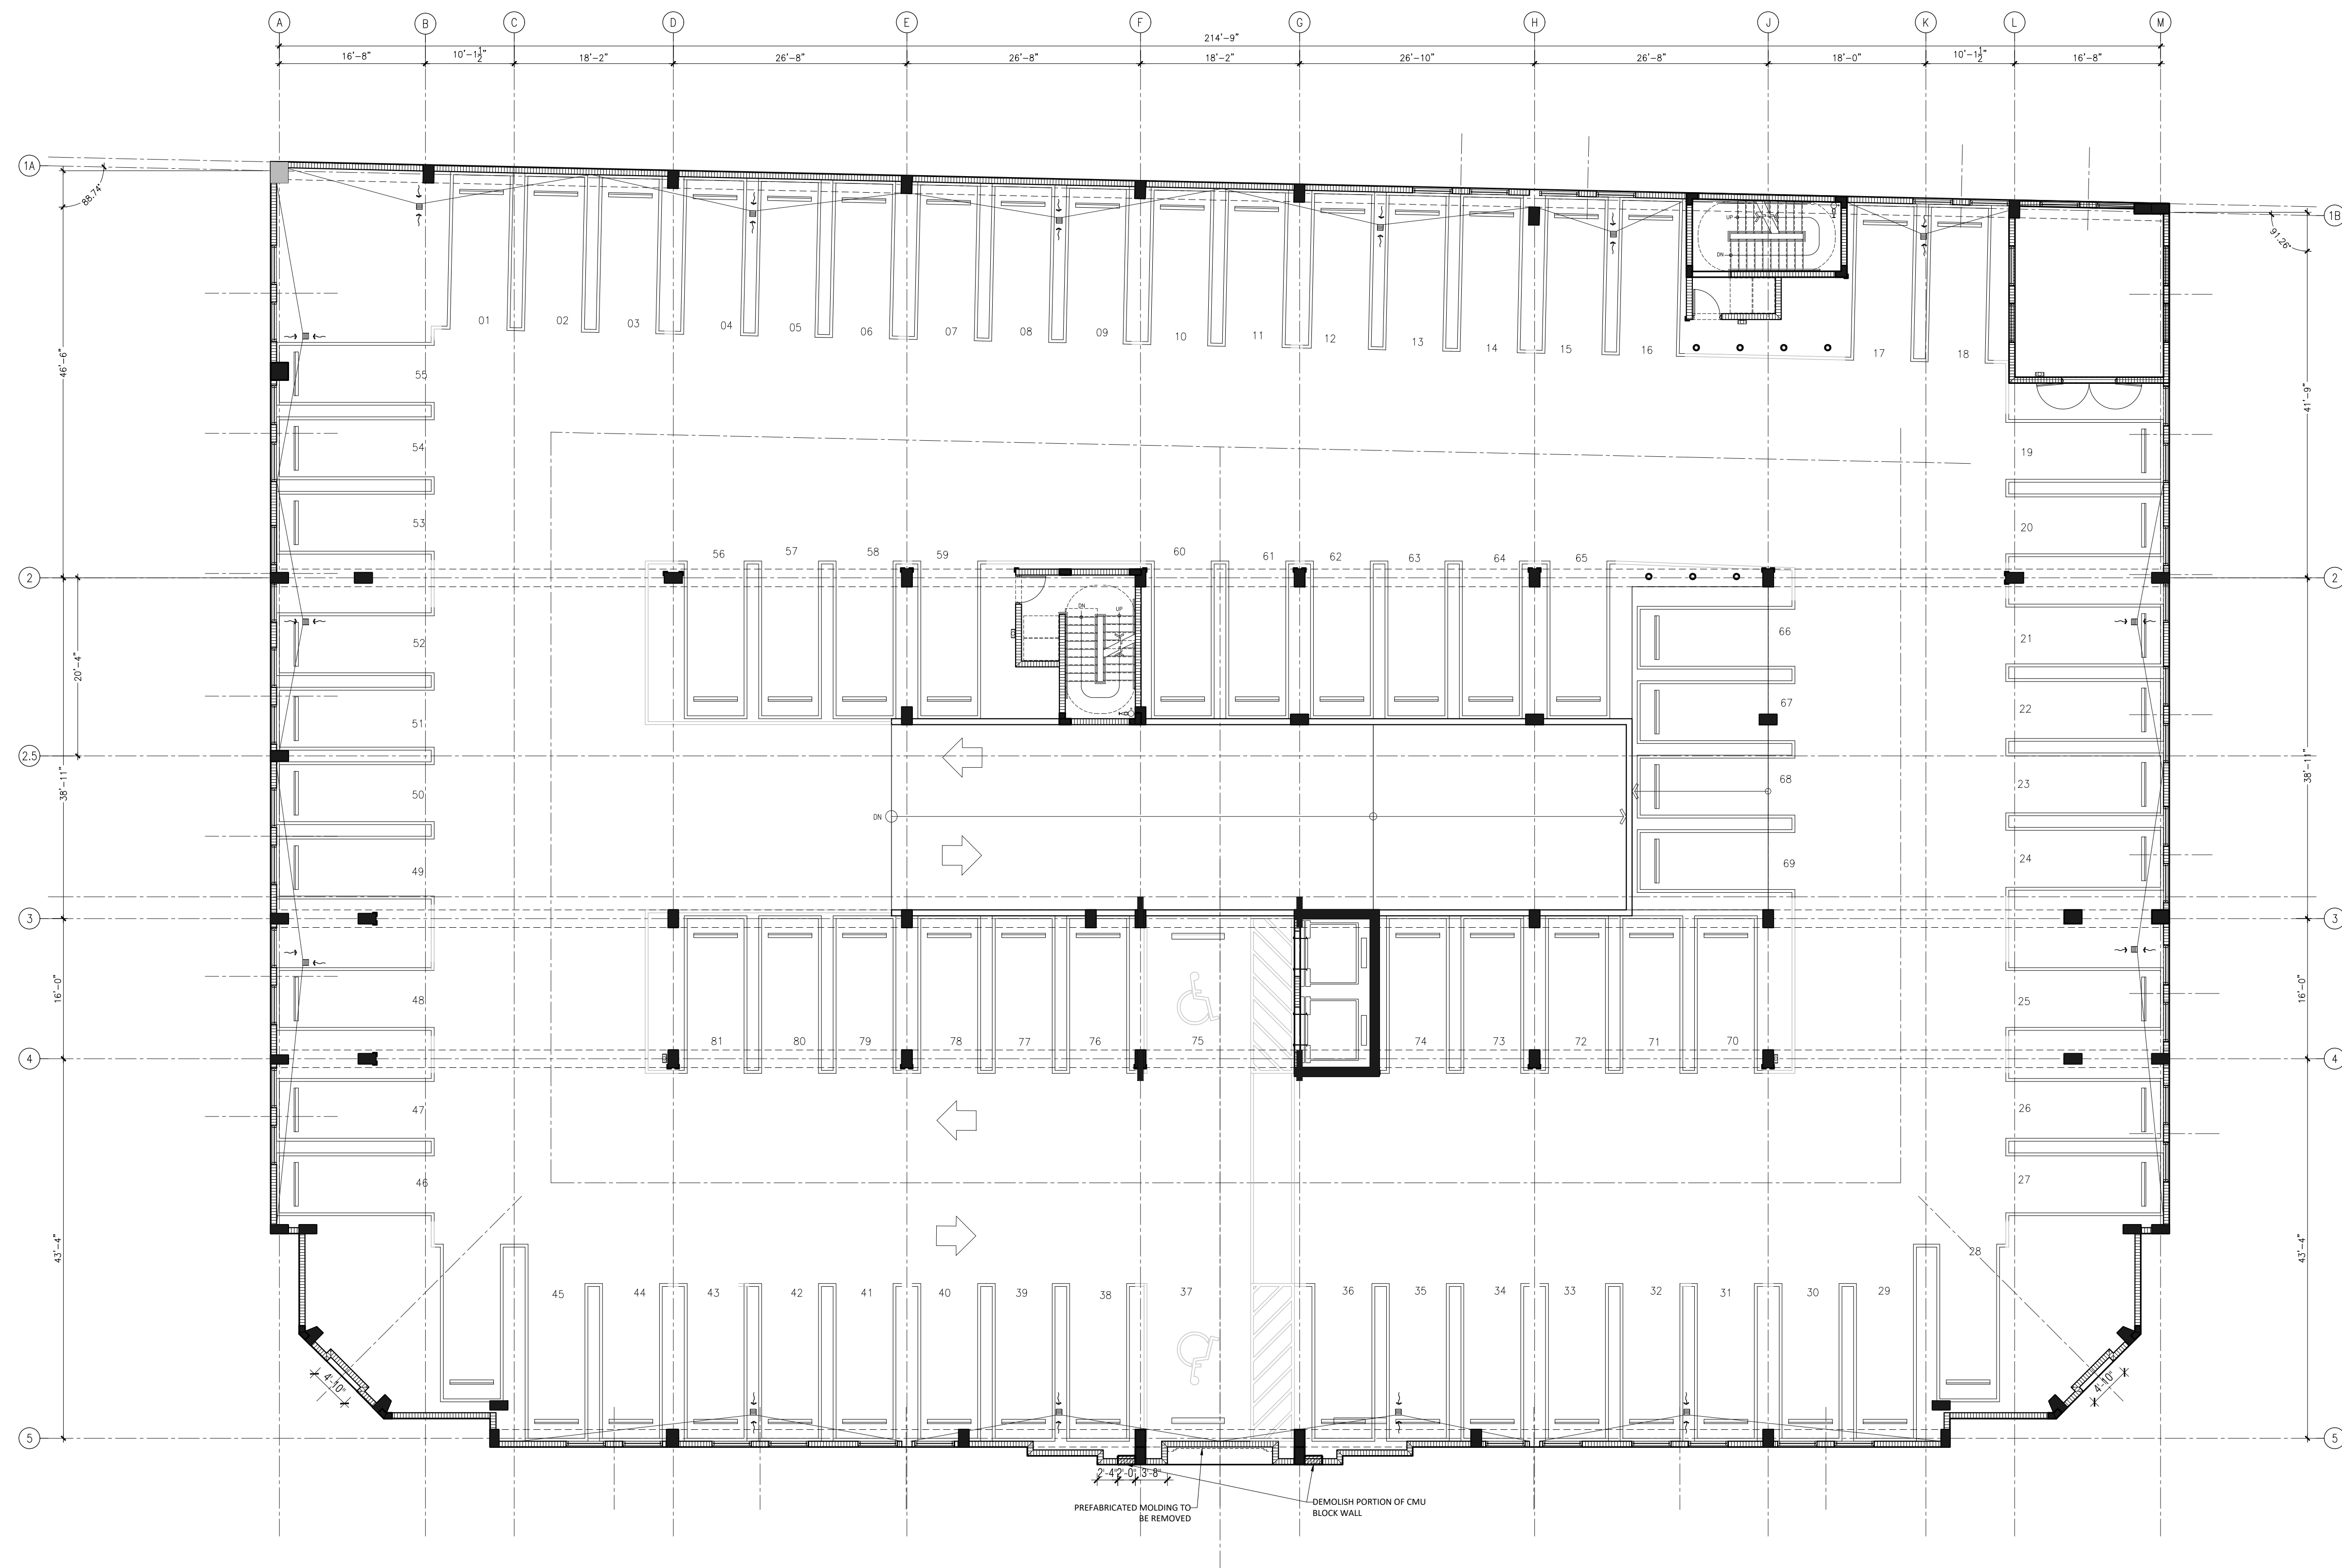

3RD LEVEL
SCALE: 3/32" = 1'-0"

SEAL :


ROBERT BEHAR AR No. 14339

CITY NATIONAL BANK
2855 S Le Jeune Rd
Coral Gables, FL 33134

© 2020 BEHAR FONT PARTNERS, P.A. THE DESIGN AND DRAWINGS FOR THIS PROJECT ARE PROPERTY OF THIS ARCHITECT AND ARE PROTECTED UNDER THE COPYRIGHT PROTECTION ACT.

DATE: 02-18-2021
PROJECT NO: 20-013
DRAWING NAME:

SHEET NO:
A-1.03

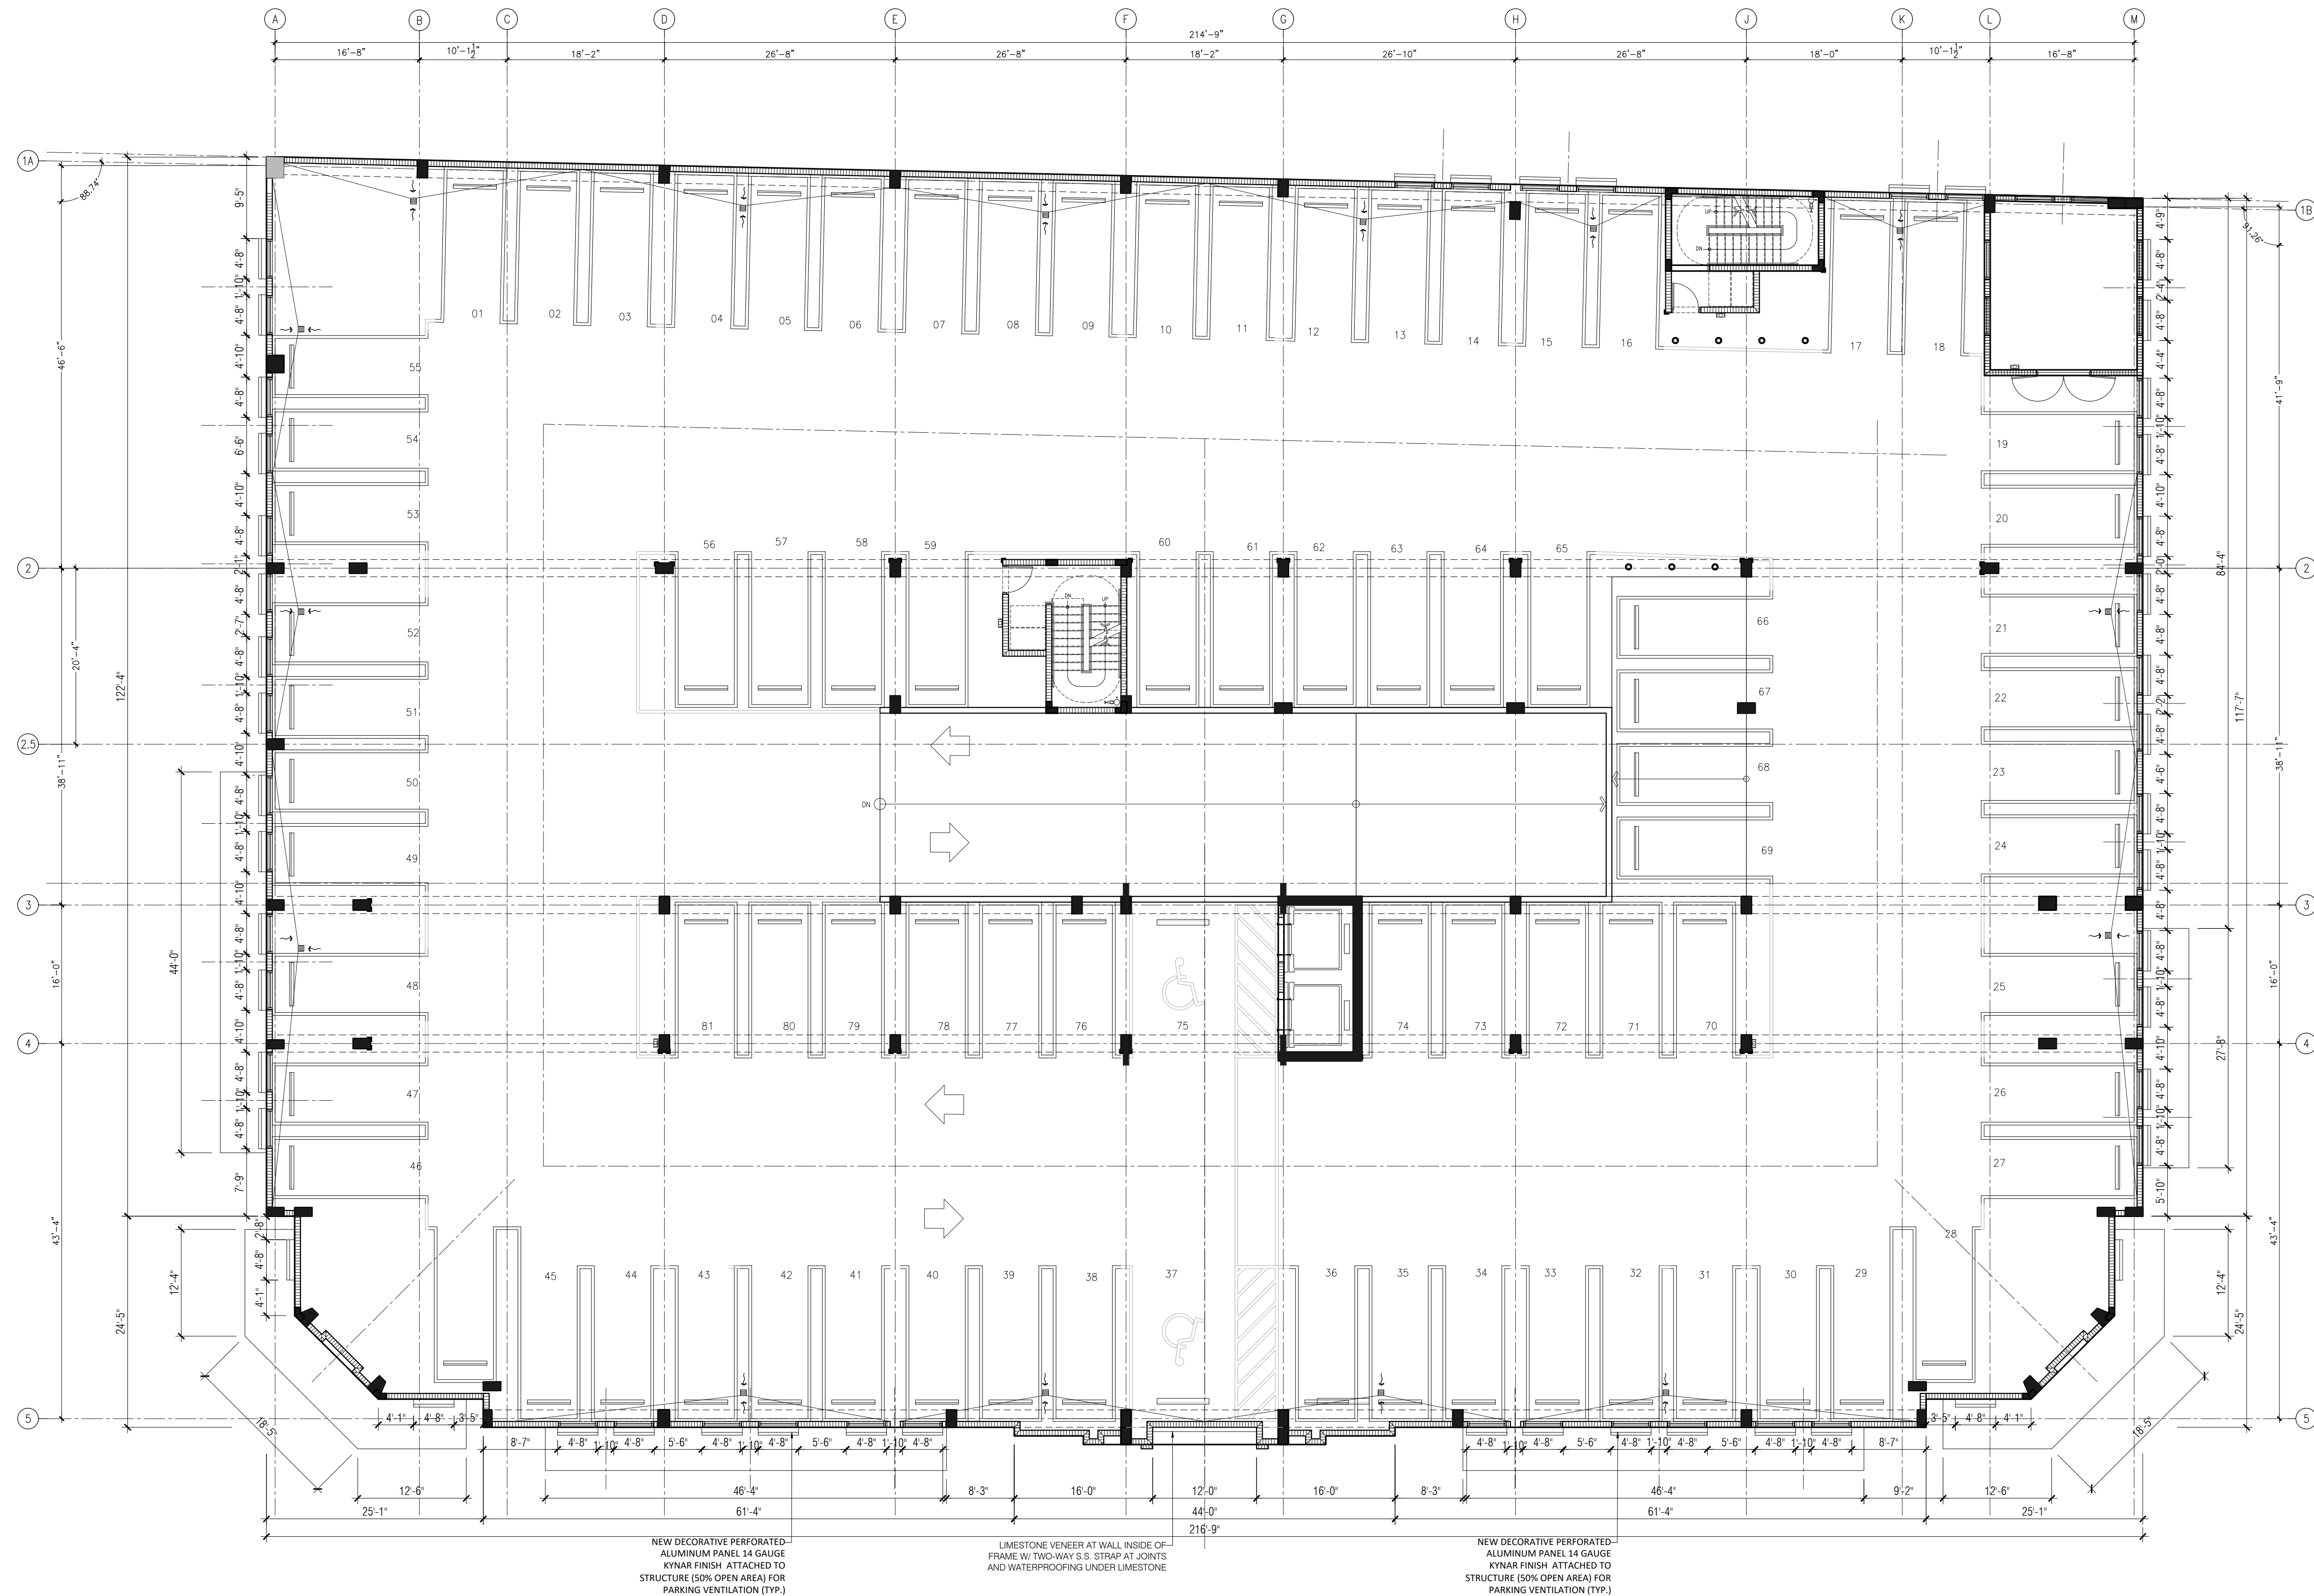

3RD LEVEL
SCALE: 3/32" = 1'-0"

SEAL :


ROBERT BEHAR AR No. 14339

CITY NATIONAL BANK
2855 S Le Jeune Rd
Coral Gables, FL 3 134

© 2020 BEHAR FONT PARTNERS, P.A. THE DESIGN AND DRAWINGS FOR THIS PROJECT ARE PROPERTY OF THIS ARCHITECT AND ARE PROTECTED UNDER THE COPYRIGHT PROTECTION ACT.

DATE: 02-19-2021
PROJECT NO: 20-013
DRAWING NAME:

SHEET NO:
D-1.04

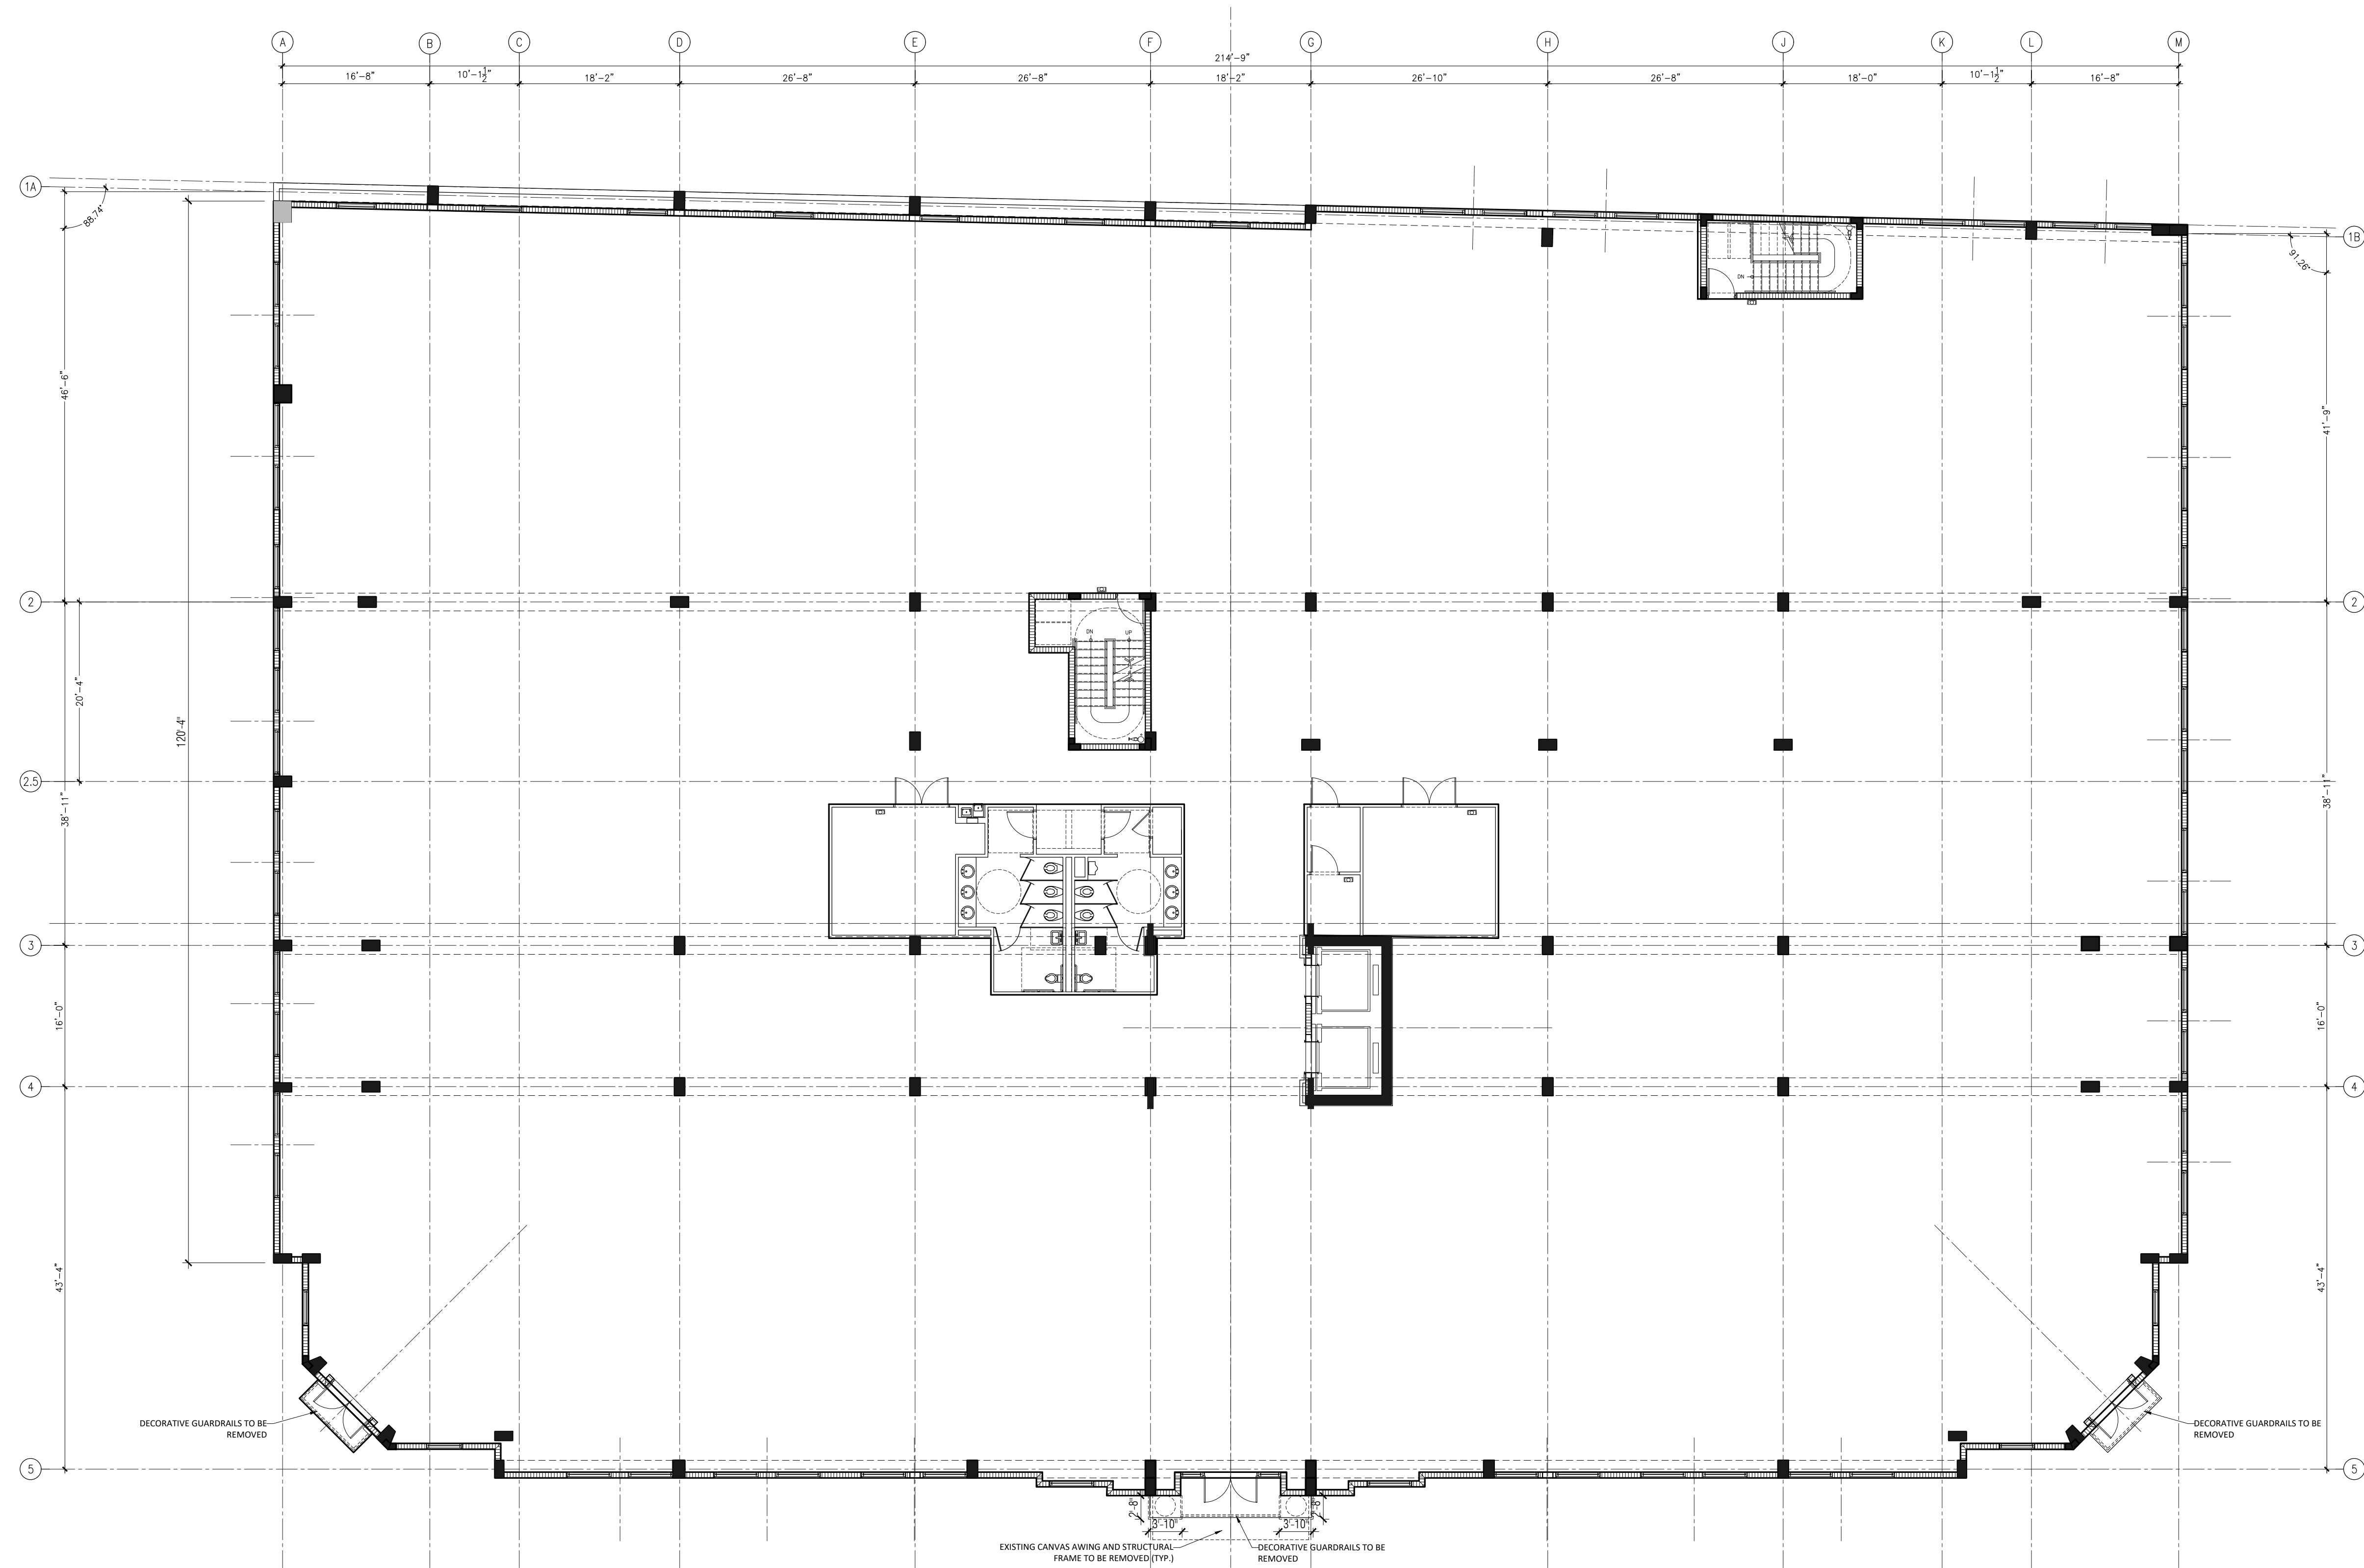

4TH LEVEL
SCALE: 3/32" = 1'-0"

SEAL :


ROBERT BEHAR AR No. 14339

CITY NATIONAL BANK
2855 S Le Jeune Rd
Coral Gables, FL 3 134

© 2020 BEHAR FONT PARTNERS, P.A. THE DESIGN AND DRAWINGS FOR THIS PROJECT ARE PROPERTY OF THIS ARCHITECT AND ARE PROTECTED UNDER THE COPYRIGHT PROTECTION ACT.

DATE: 02-18-2021
PROJECT NO: 20-013
DRAWING NAME:

SHEET NO:
A-1.04

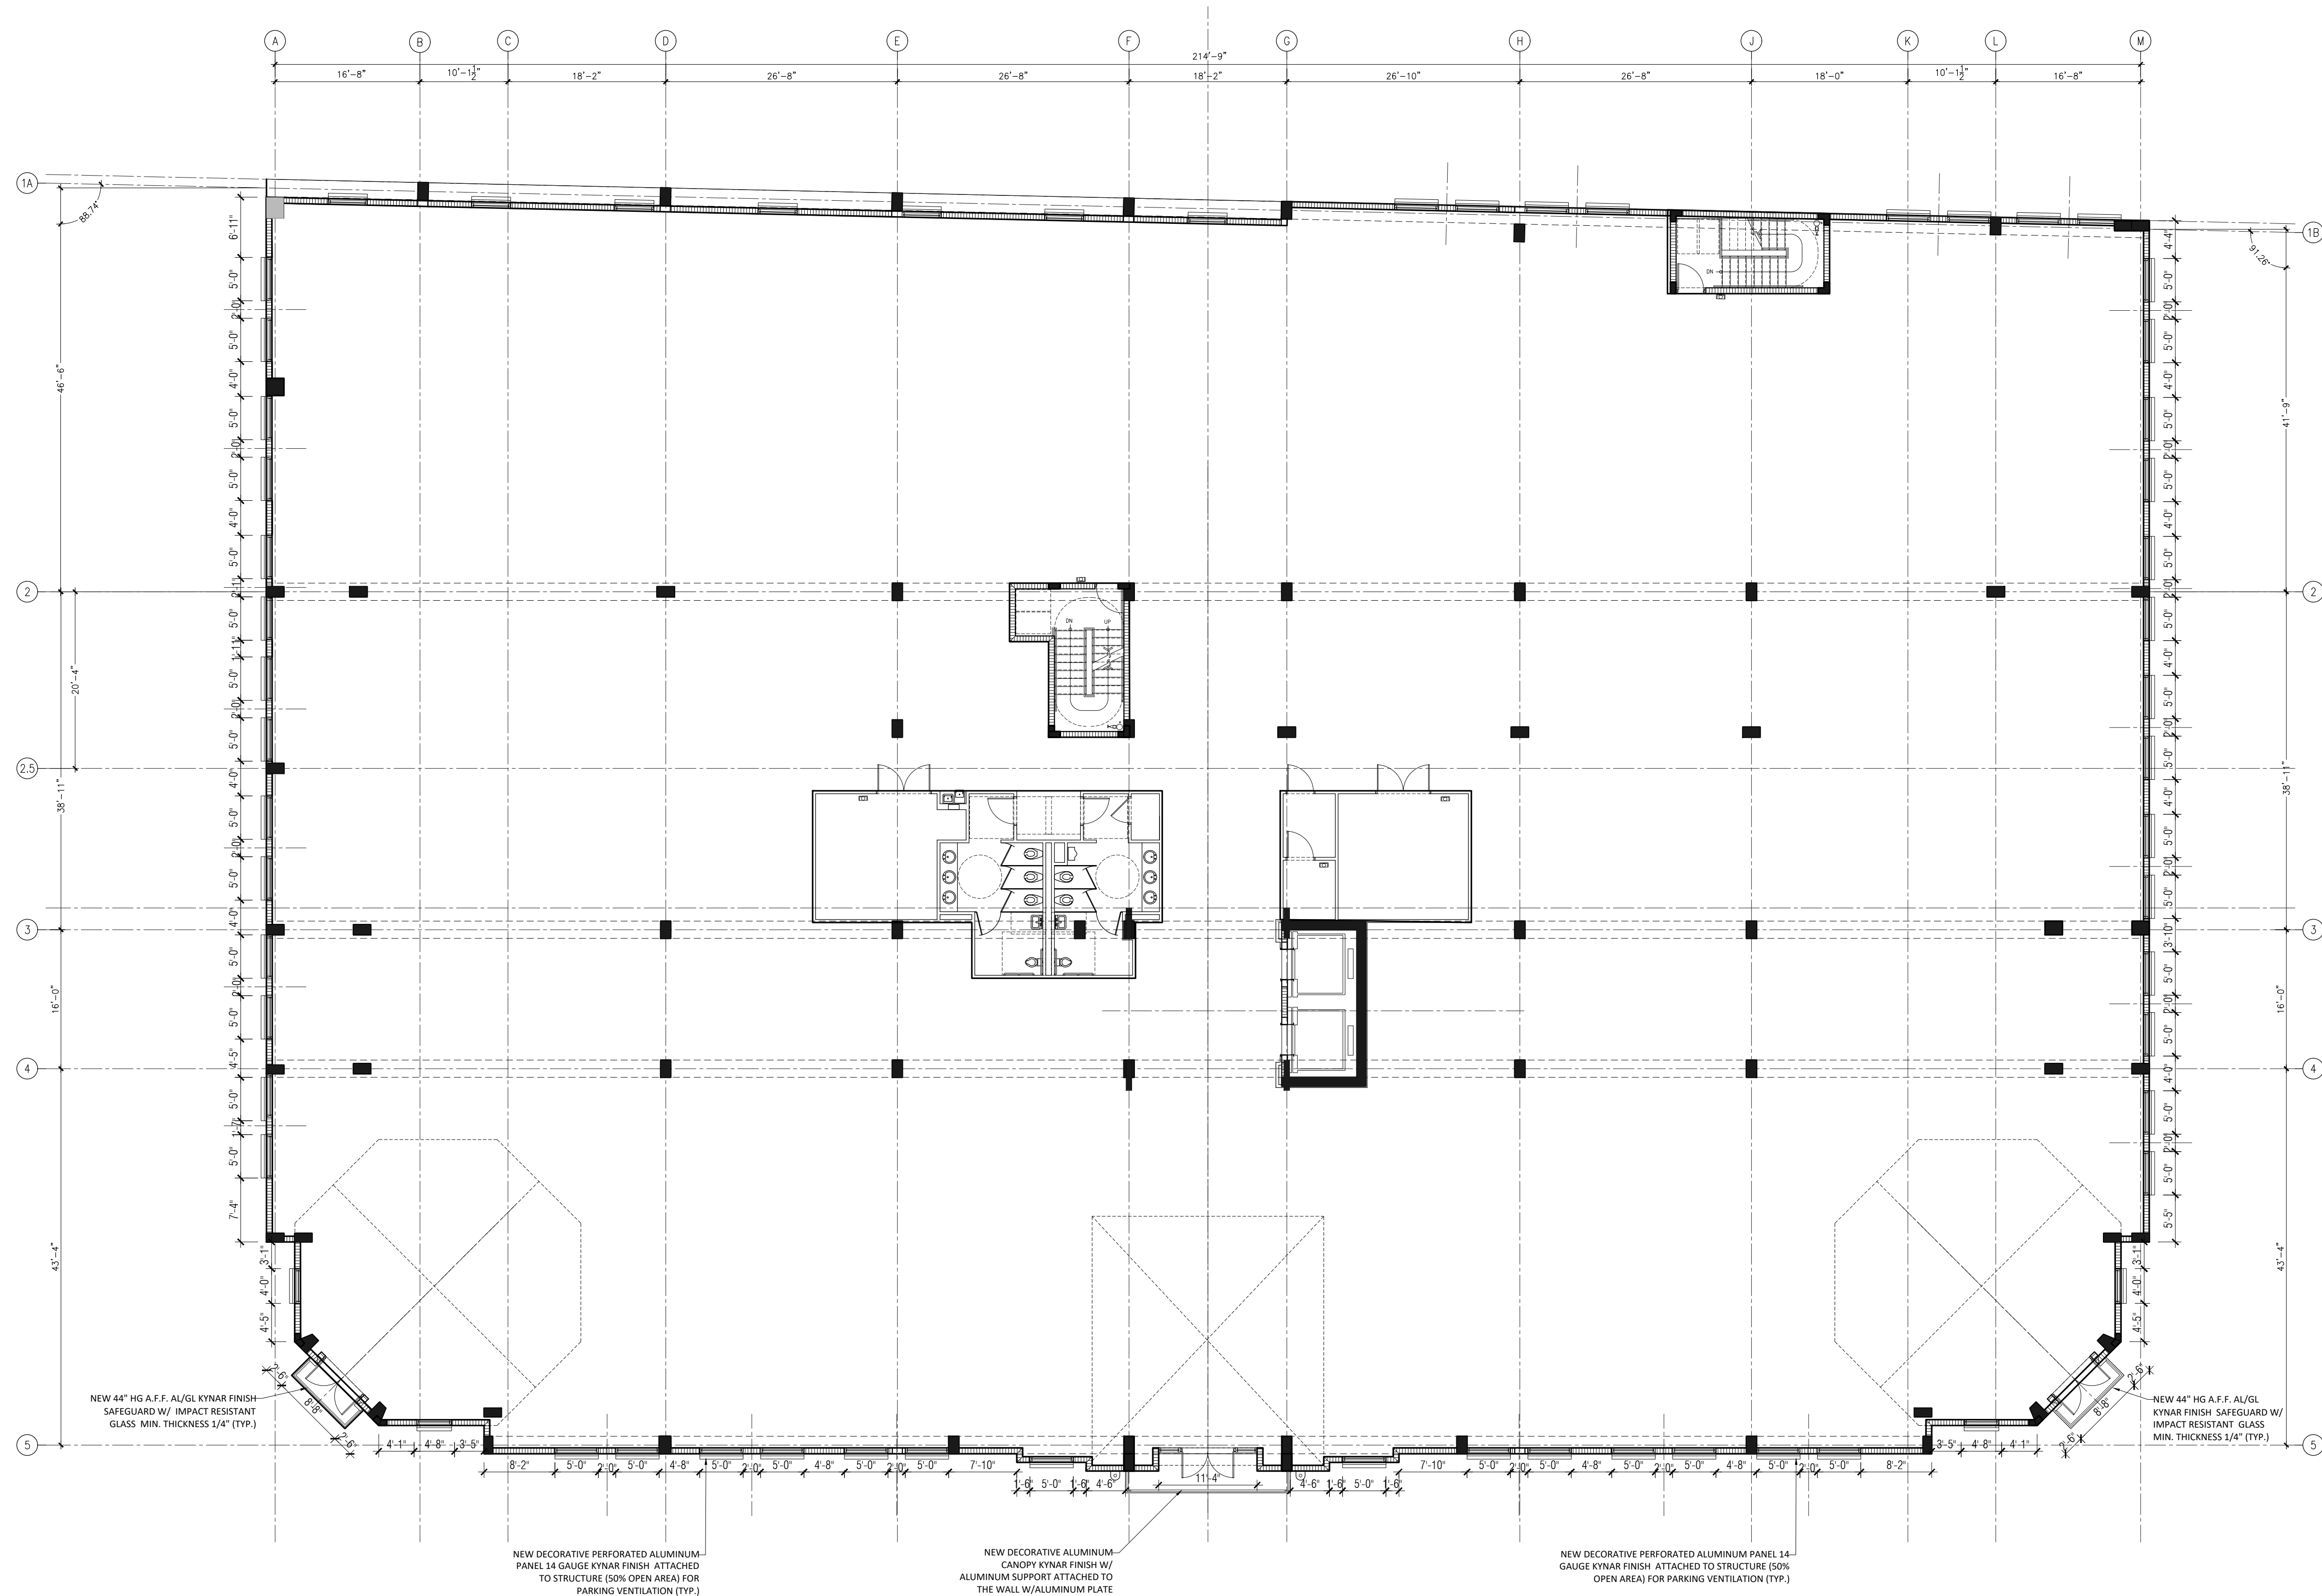


4TH LEVEL
SCALE: 3/32" = 1'-0"

SEAL:

ROBERT BEHAR AR No. 14339

CITY NATIONAL BANK
2855 S Le Jeune Rd
Coral Gables, FL 3 1 3 4

© 2020 BEHAR FONT PARTNERS, P.A. THE DESIGN AND DRAWINGS FOR THIS PROJECT ARE PROPERTY OF THIS ARCHITECT AND ARE PROTECTED UNDER THE COPYRIGHT PROTECTION ACT.

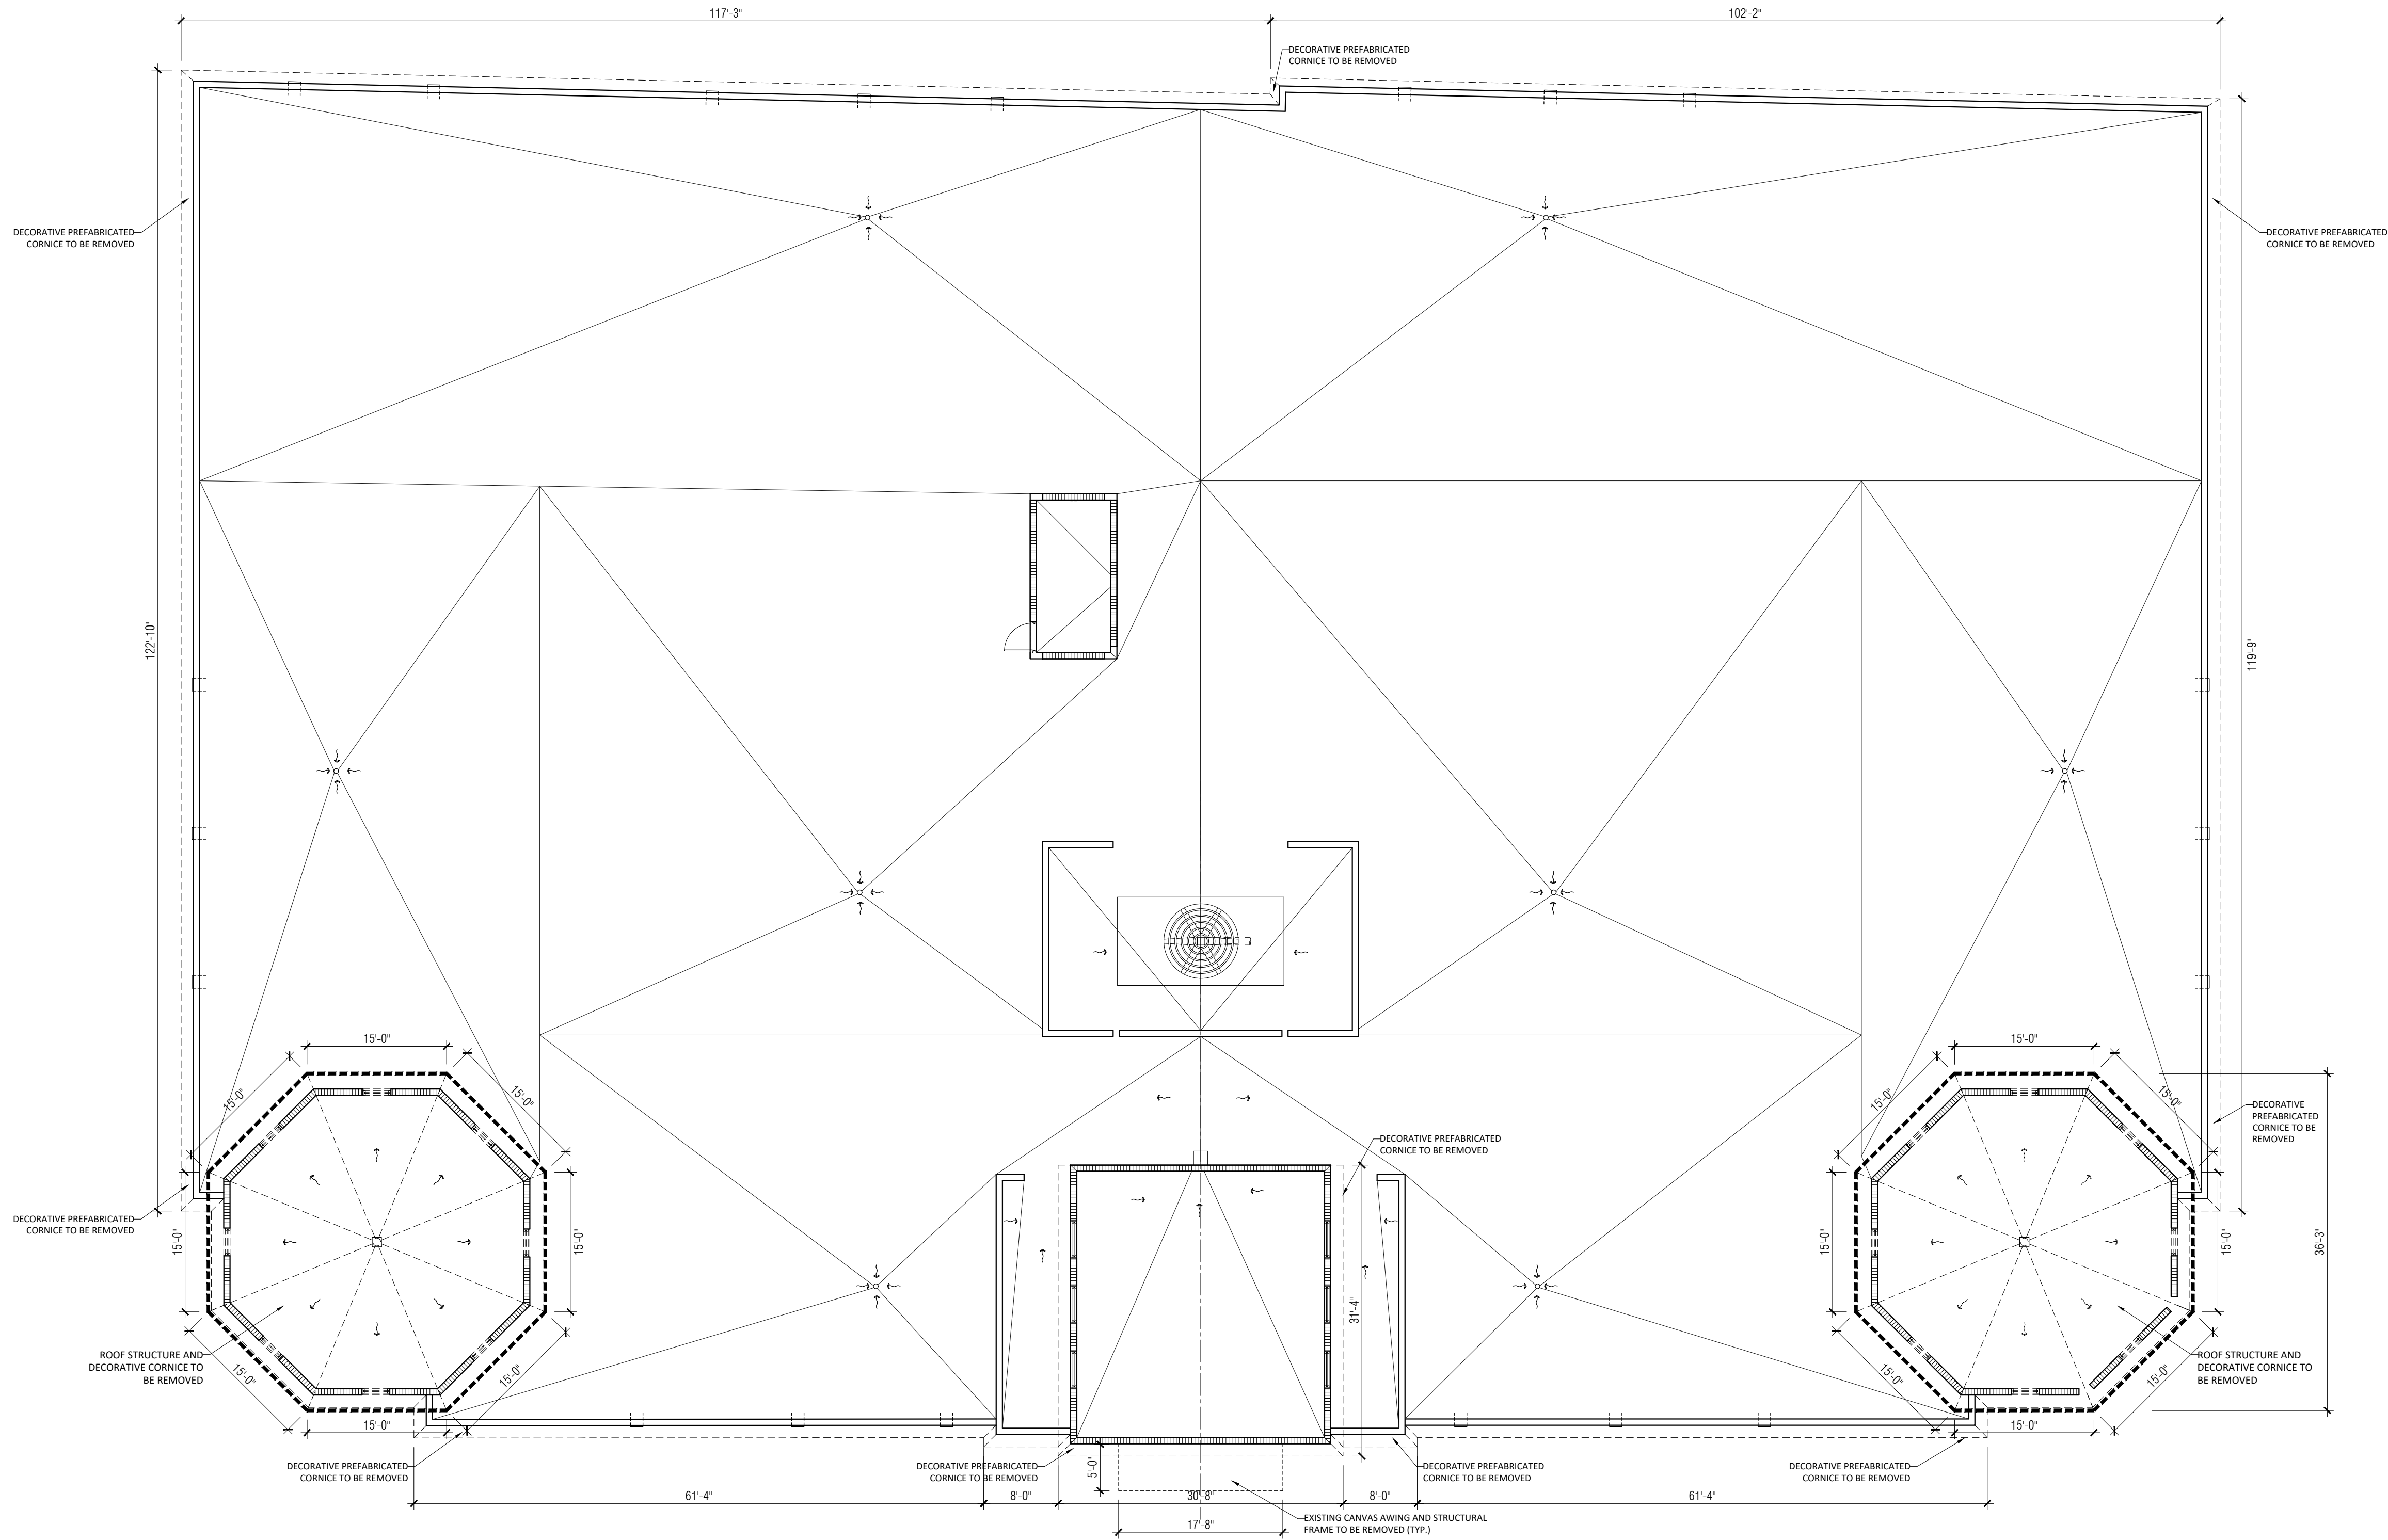

ROOF
SCALE: 3/32" = 1'-0"

DATE: 02-18-2021
PROJECT NO: 20-013
DRAWING NAME:



SHEET NO:
D-1.5

SEAL:

ROBERT BEHAR AR No. 14339

CITY NATIONAL BANK
2855 S Le Jeune Rd
Coral Gables, FL 3 1 3 4

© 2020 BEHAR FONT PARTNERS, P.A. THE DESIGN AND DRAWINGS FOR THIS PROJECT ARE PROPERTY OF THIS ARCHITECT AND ARE PROTECTED UNDER THE COPYRIGHT PROTECTION ACT.

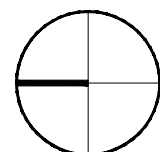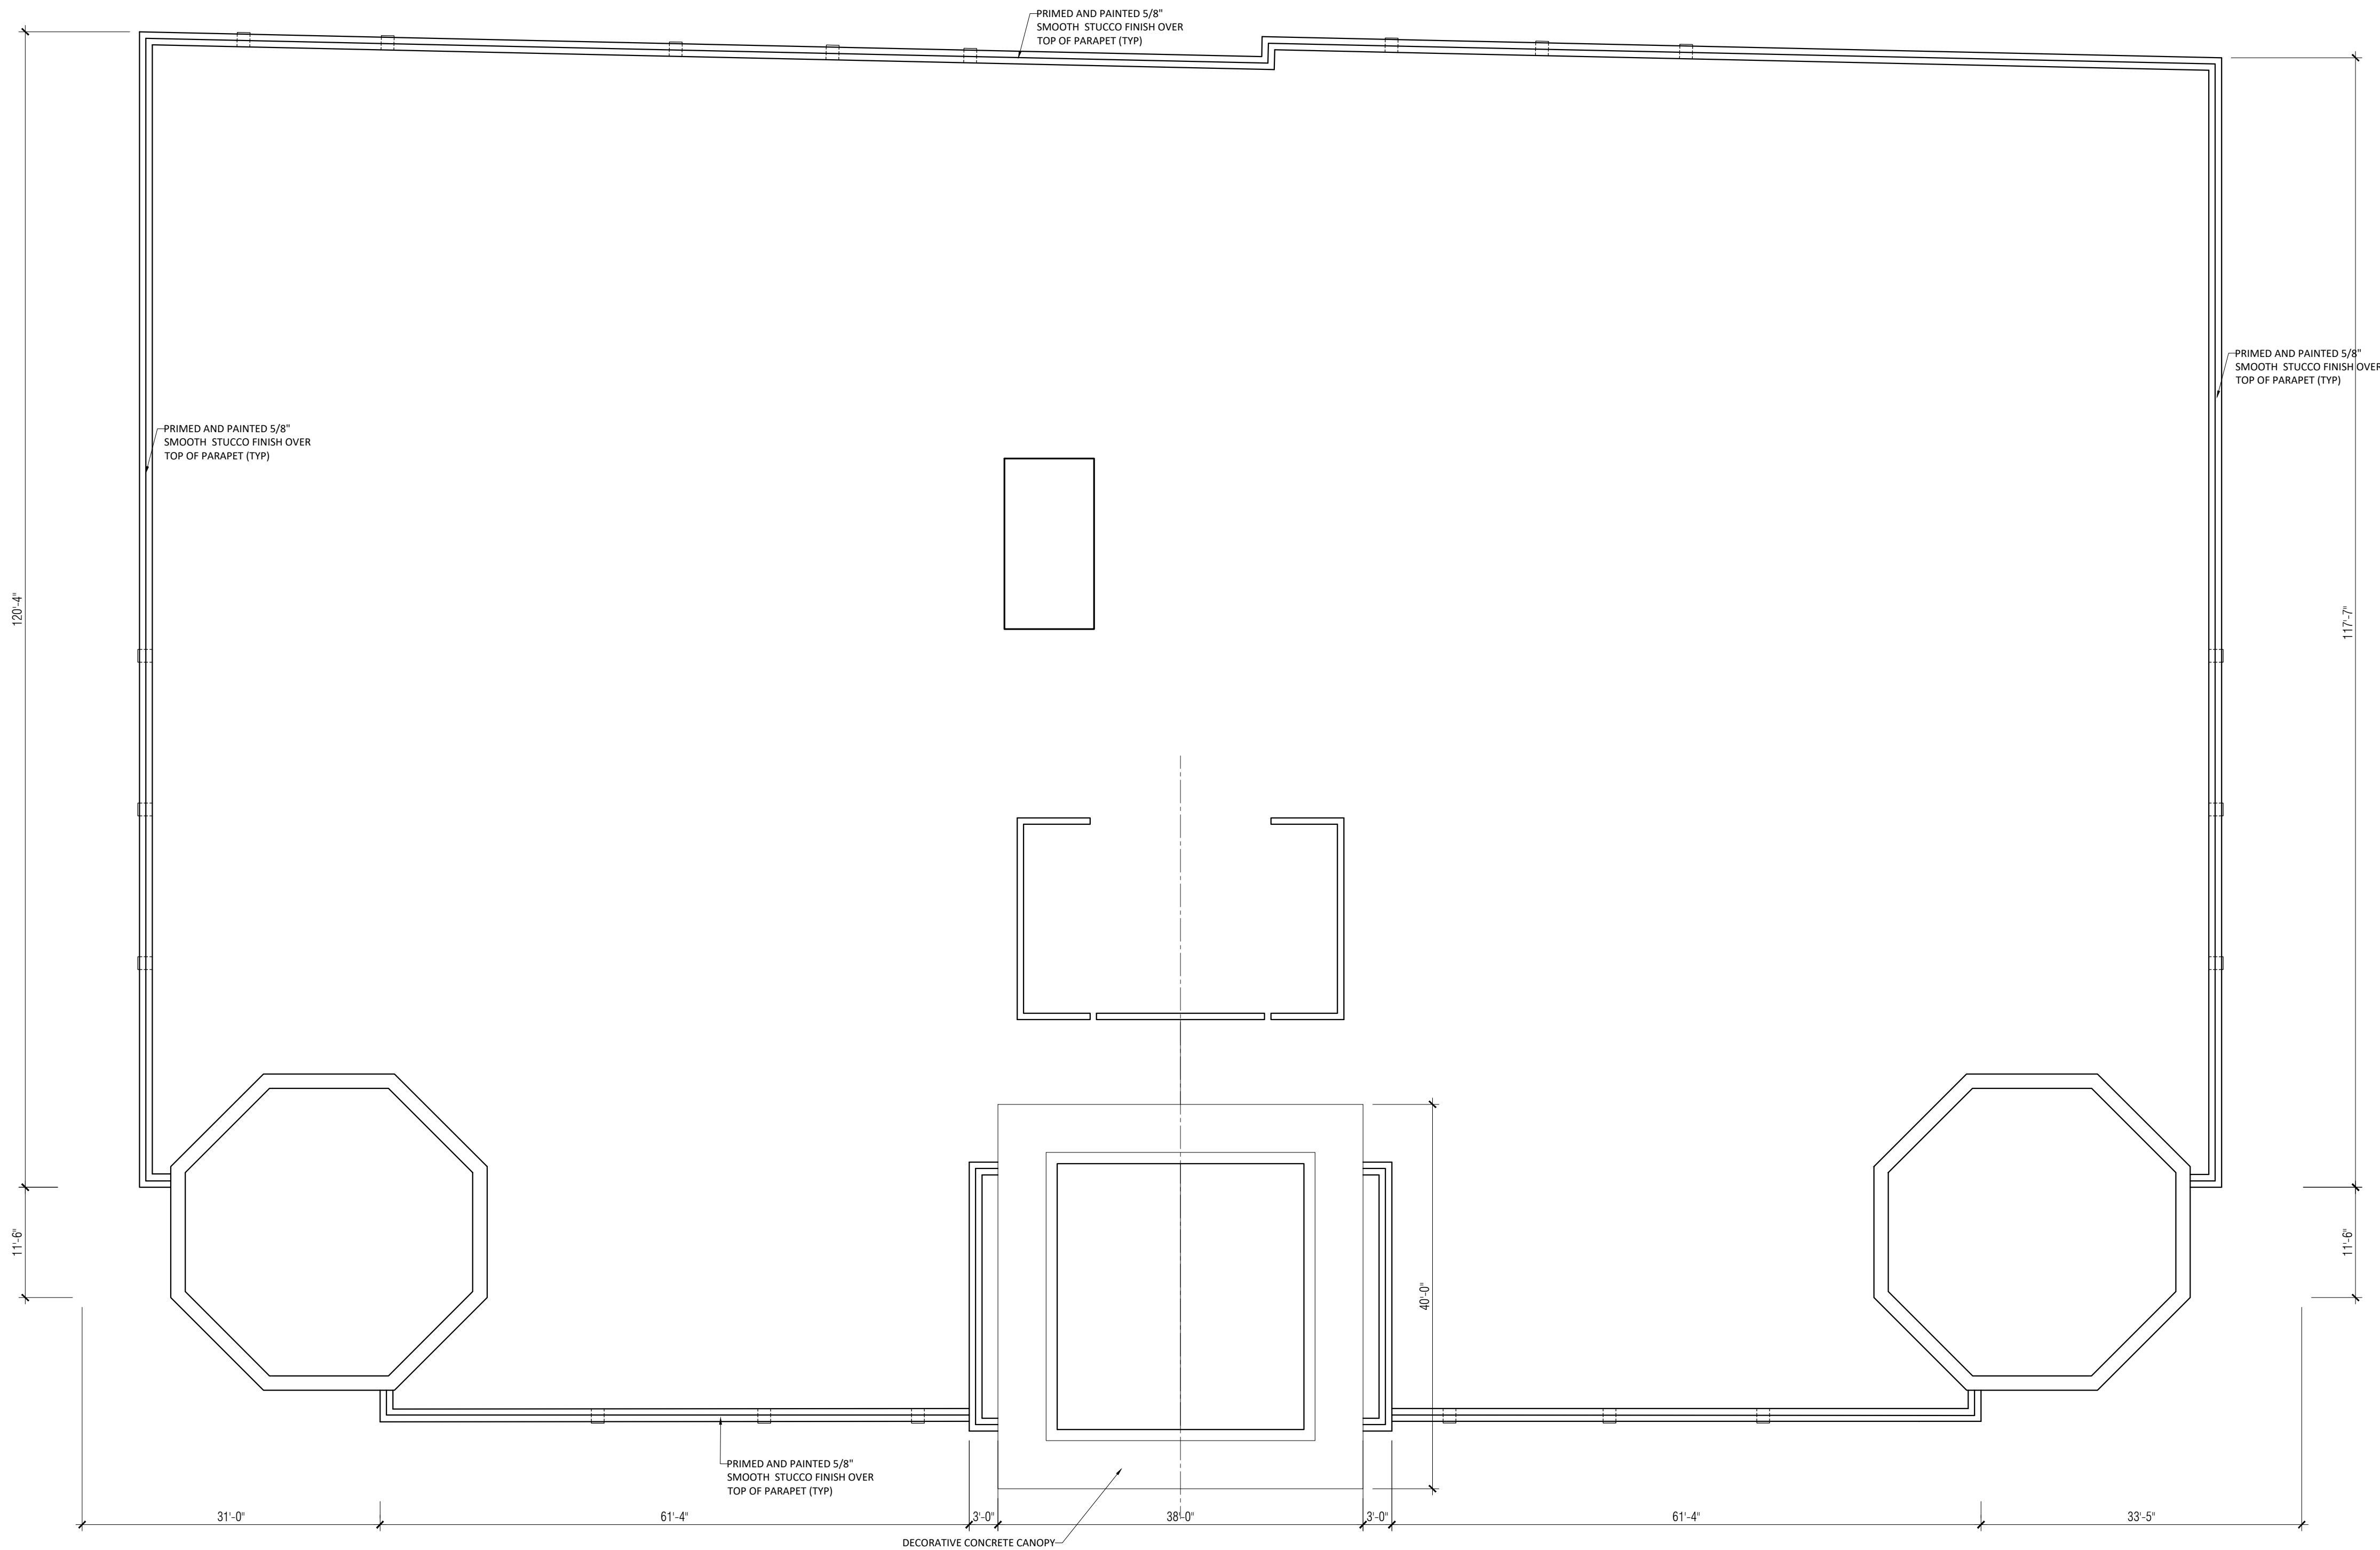


ROOF - OPTION 2


SCALE: 3/32" = 1'-0"

DATE: 02-19-2021
PROJECT NO: 20-013
DRAWING NAME:


SHEET NO:
A-1.05.1

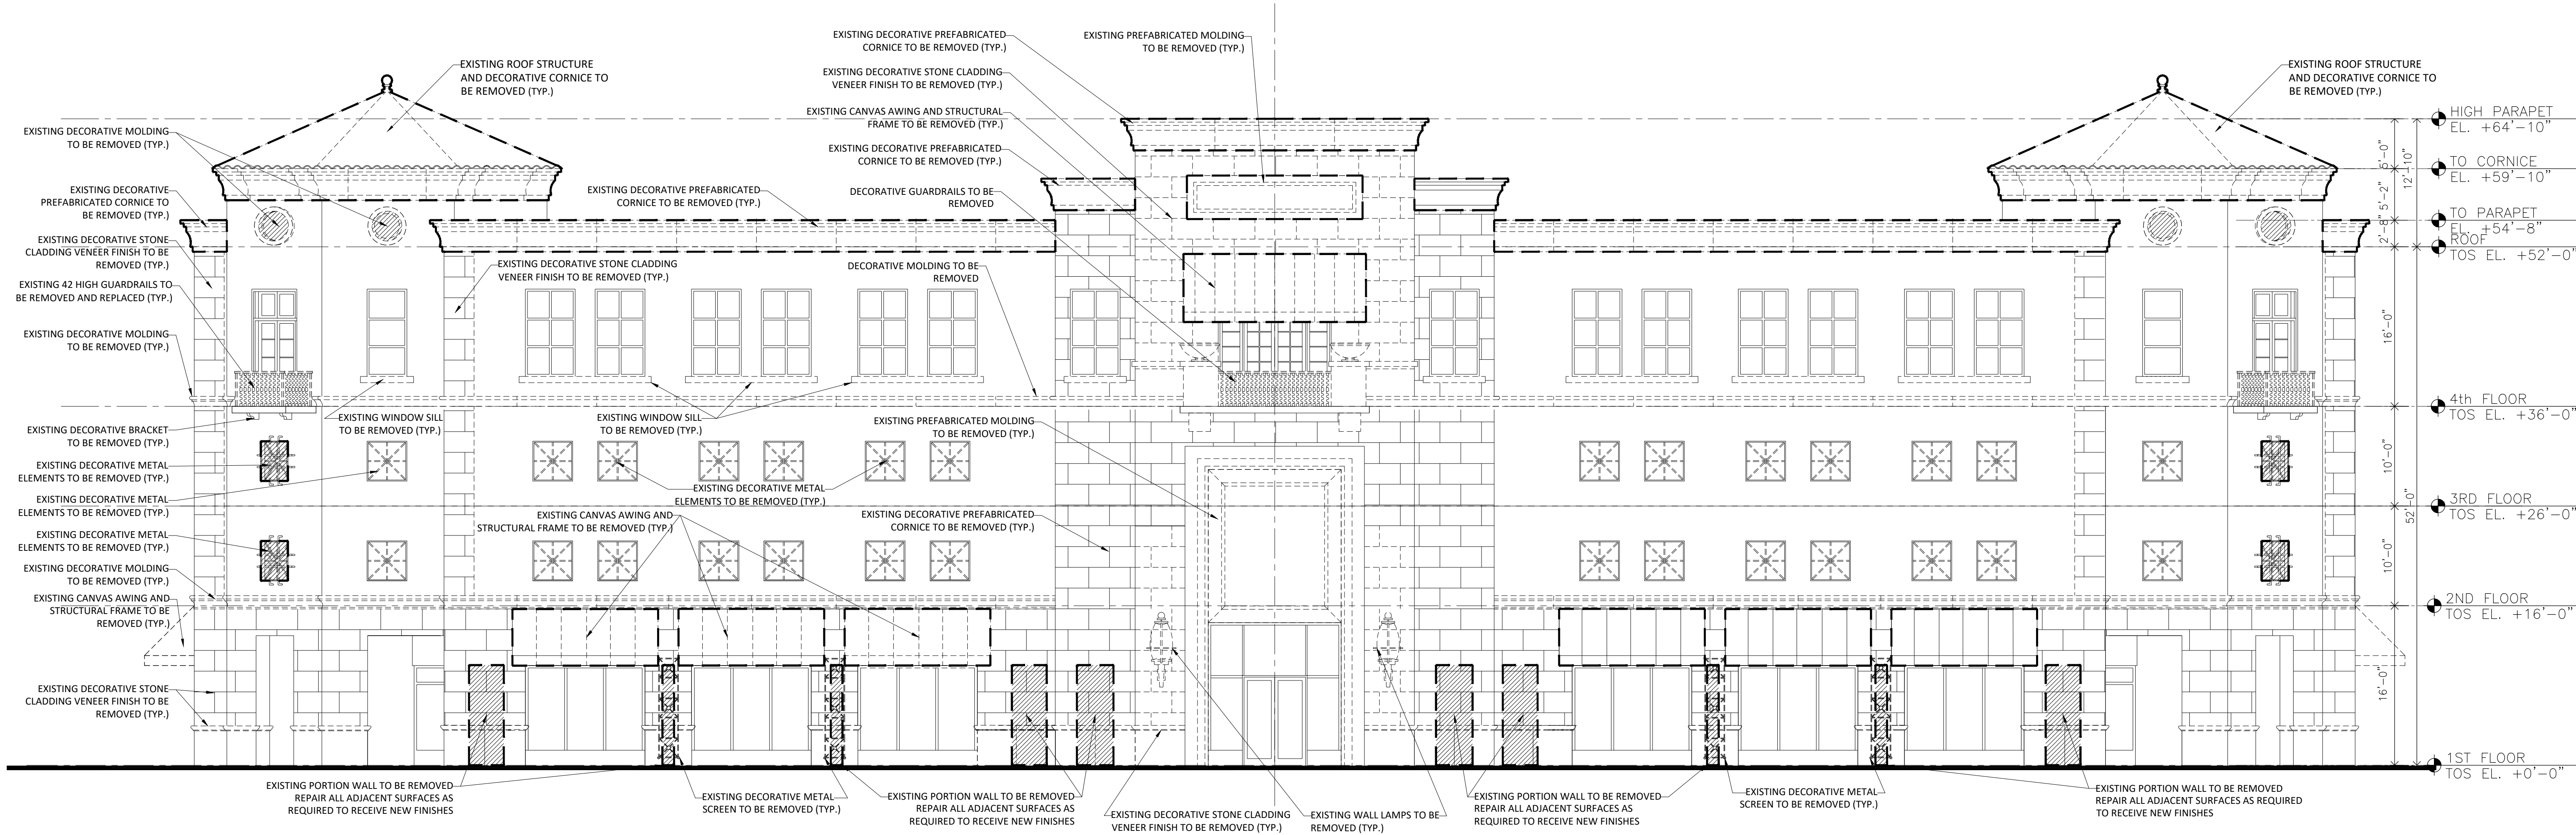

DEMOLITION FRONT ELEVATION (WEST)
SCALE: 1/8" = 1'-0"

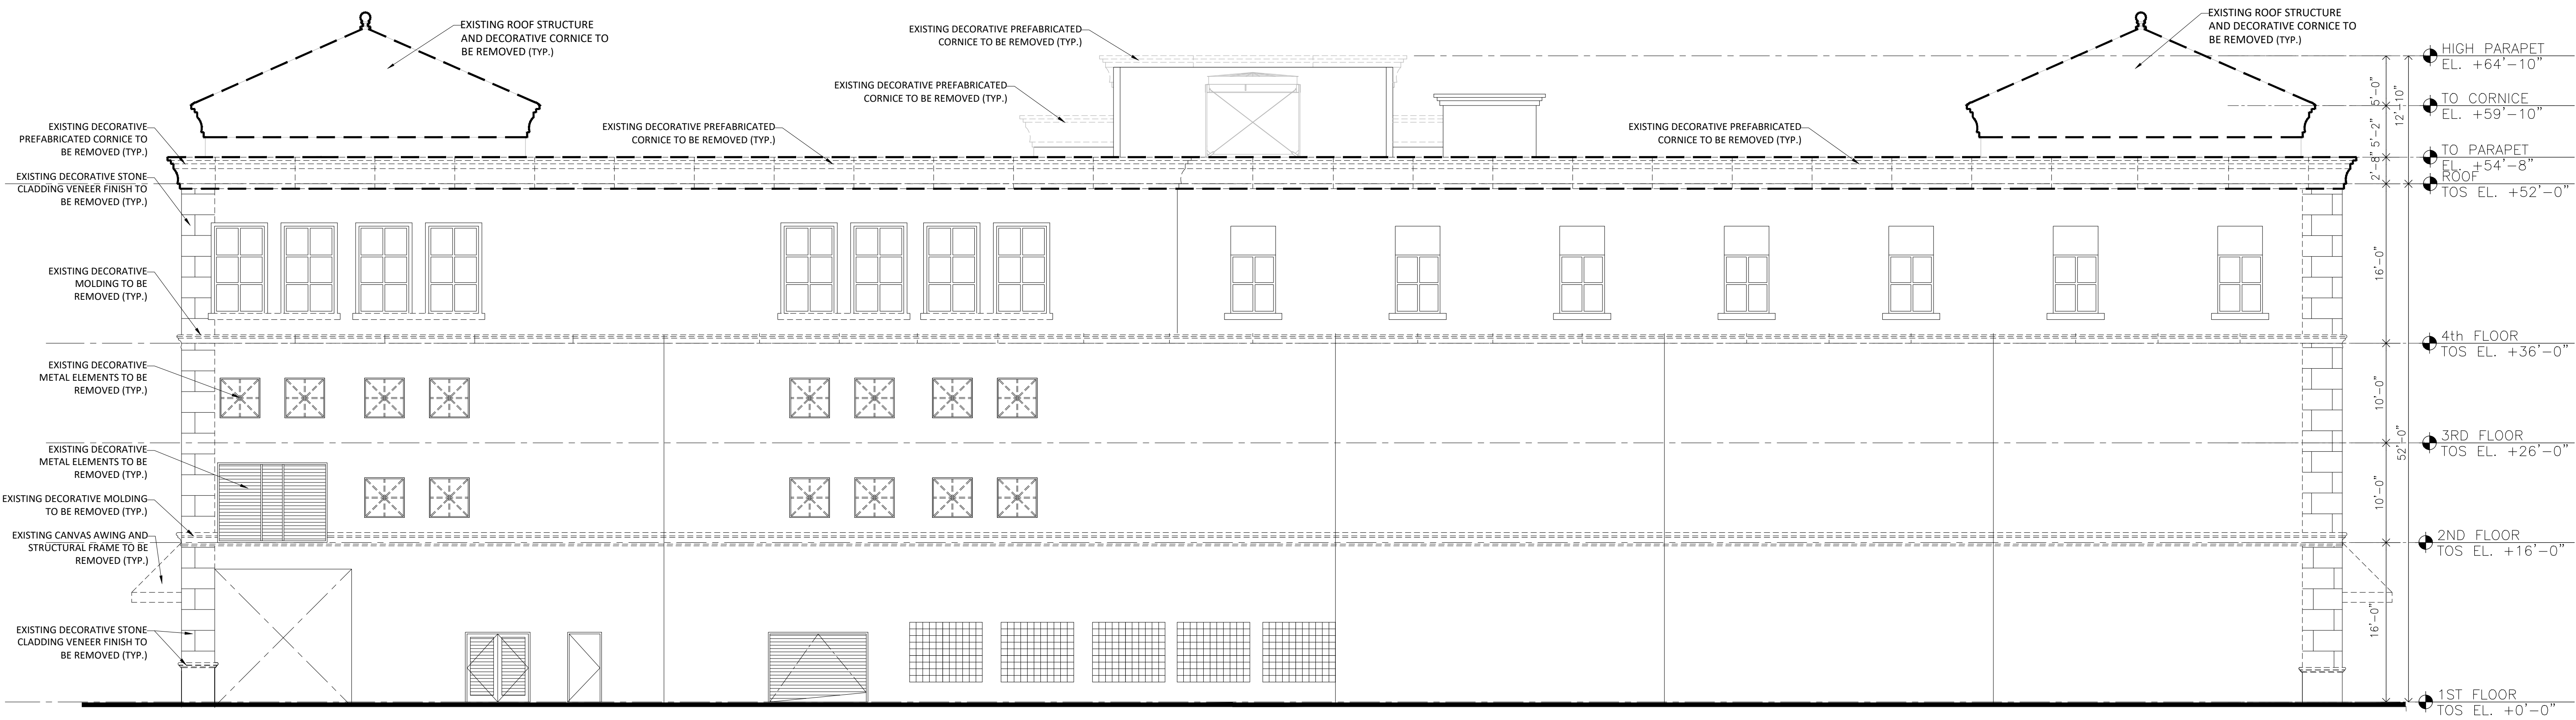

DEMOLITION REAR ELEVATION (EAST)
SCALE: 1/8" = 1'-0"

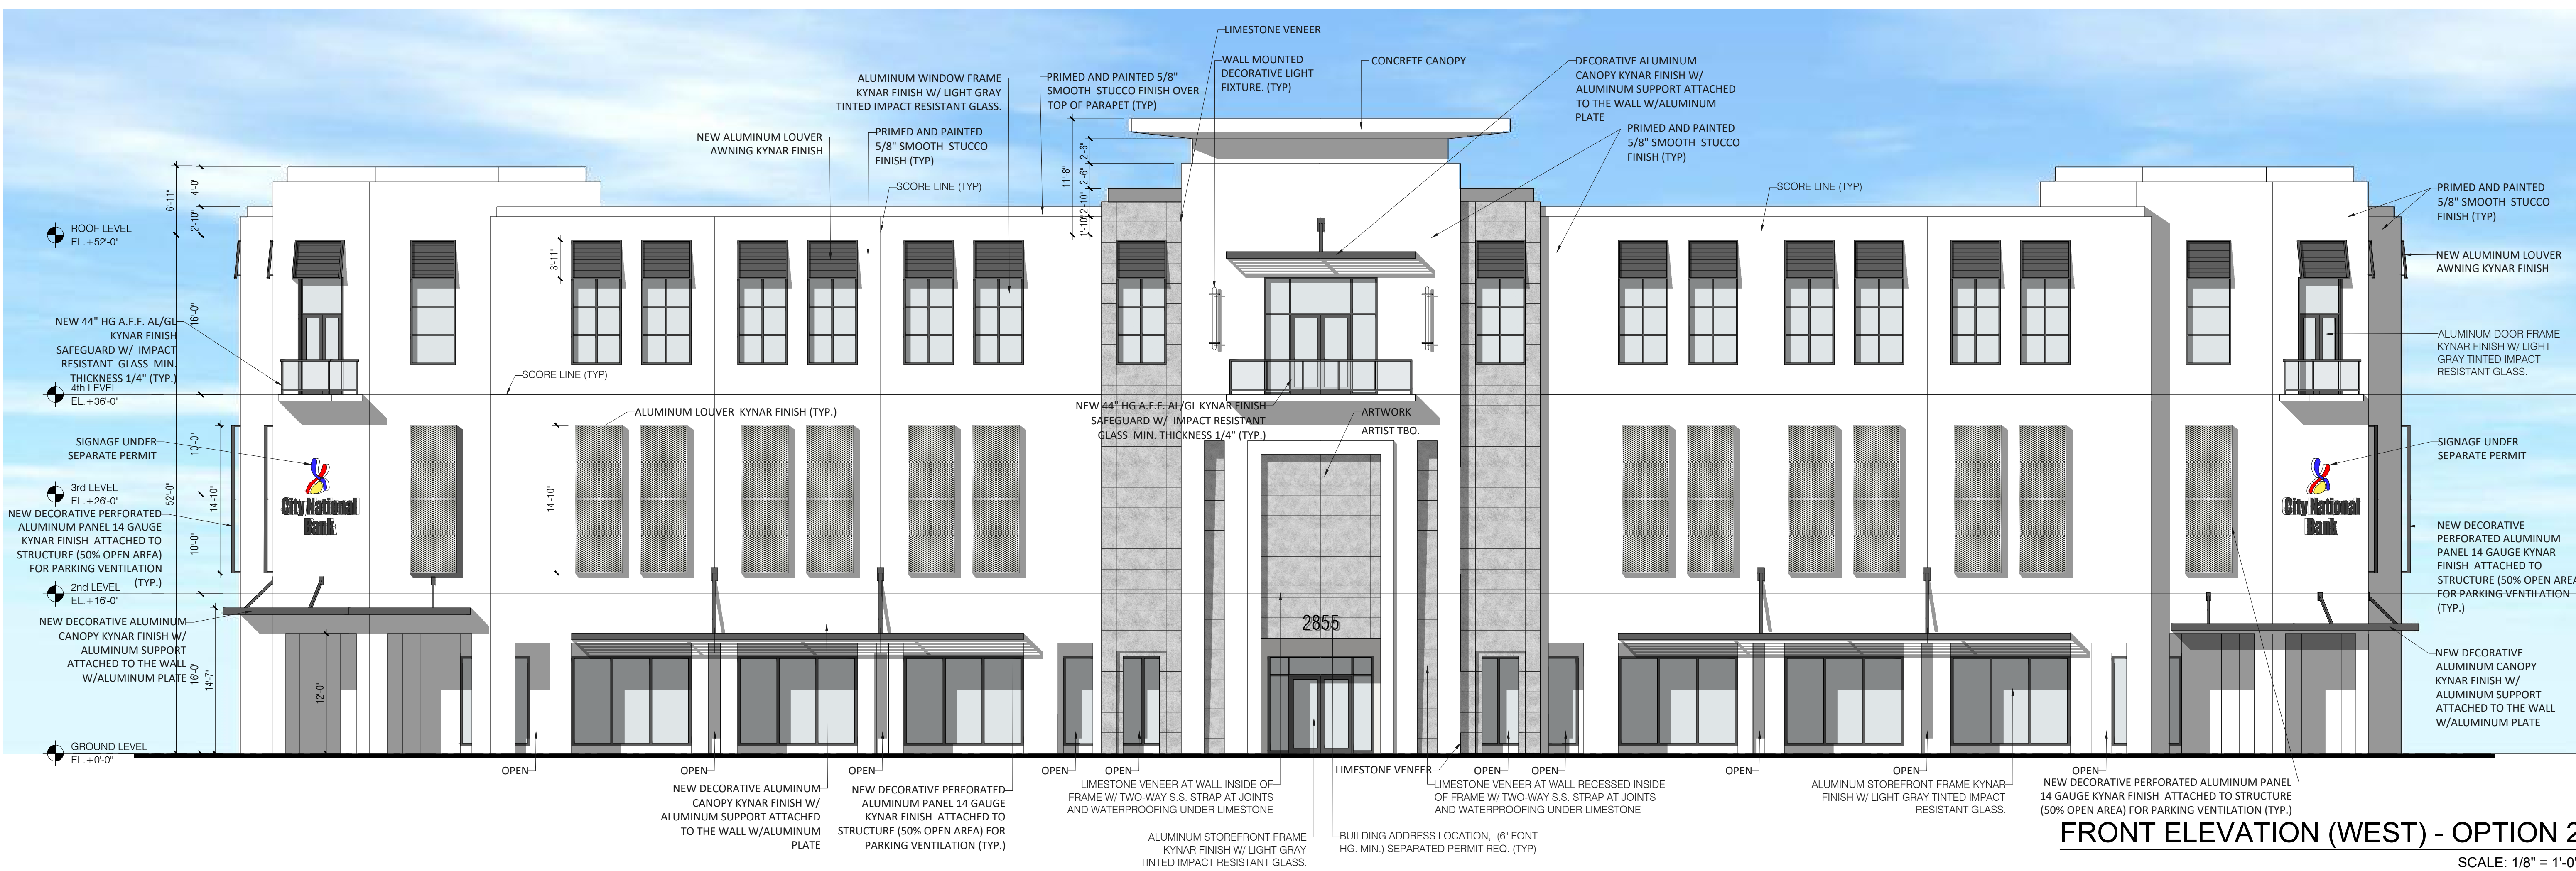

REAR ELEVATION (EAST) - OPTION 2

SCALE: 1/8" = 1'-0"

SEAL:


ROBERT BEHAR AR No. 14339

CITY NATIONAL BANK
2855 S Le Jeune Rd
Coral Gables, FL 33134

© 2020 BEHAR FONT PARTNERS, P.A. THE DESIGN AND DRAWINGS FOR THIS PROJECT ARE PROPERTY OF THIS ARCHITECT AND ARE PROTECTED UNDER THE COPYRIGHT PROTECTION ACT.


DATE: 02-18-2021
PROJECT NO: 20-013
DRAWING NAME:

SHEET NO:
D-2.02

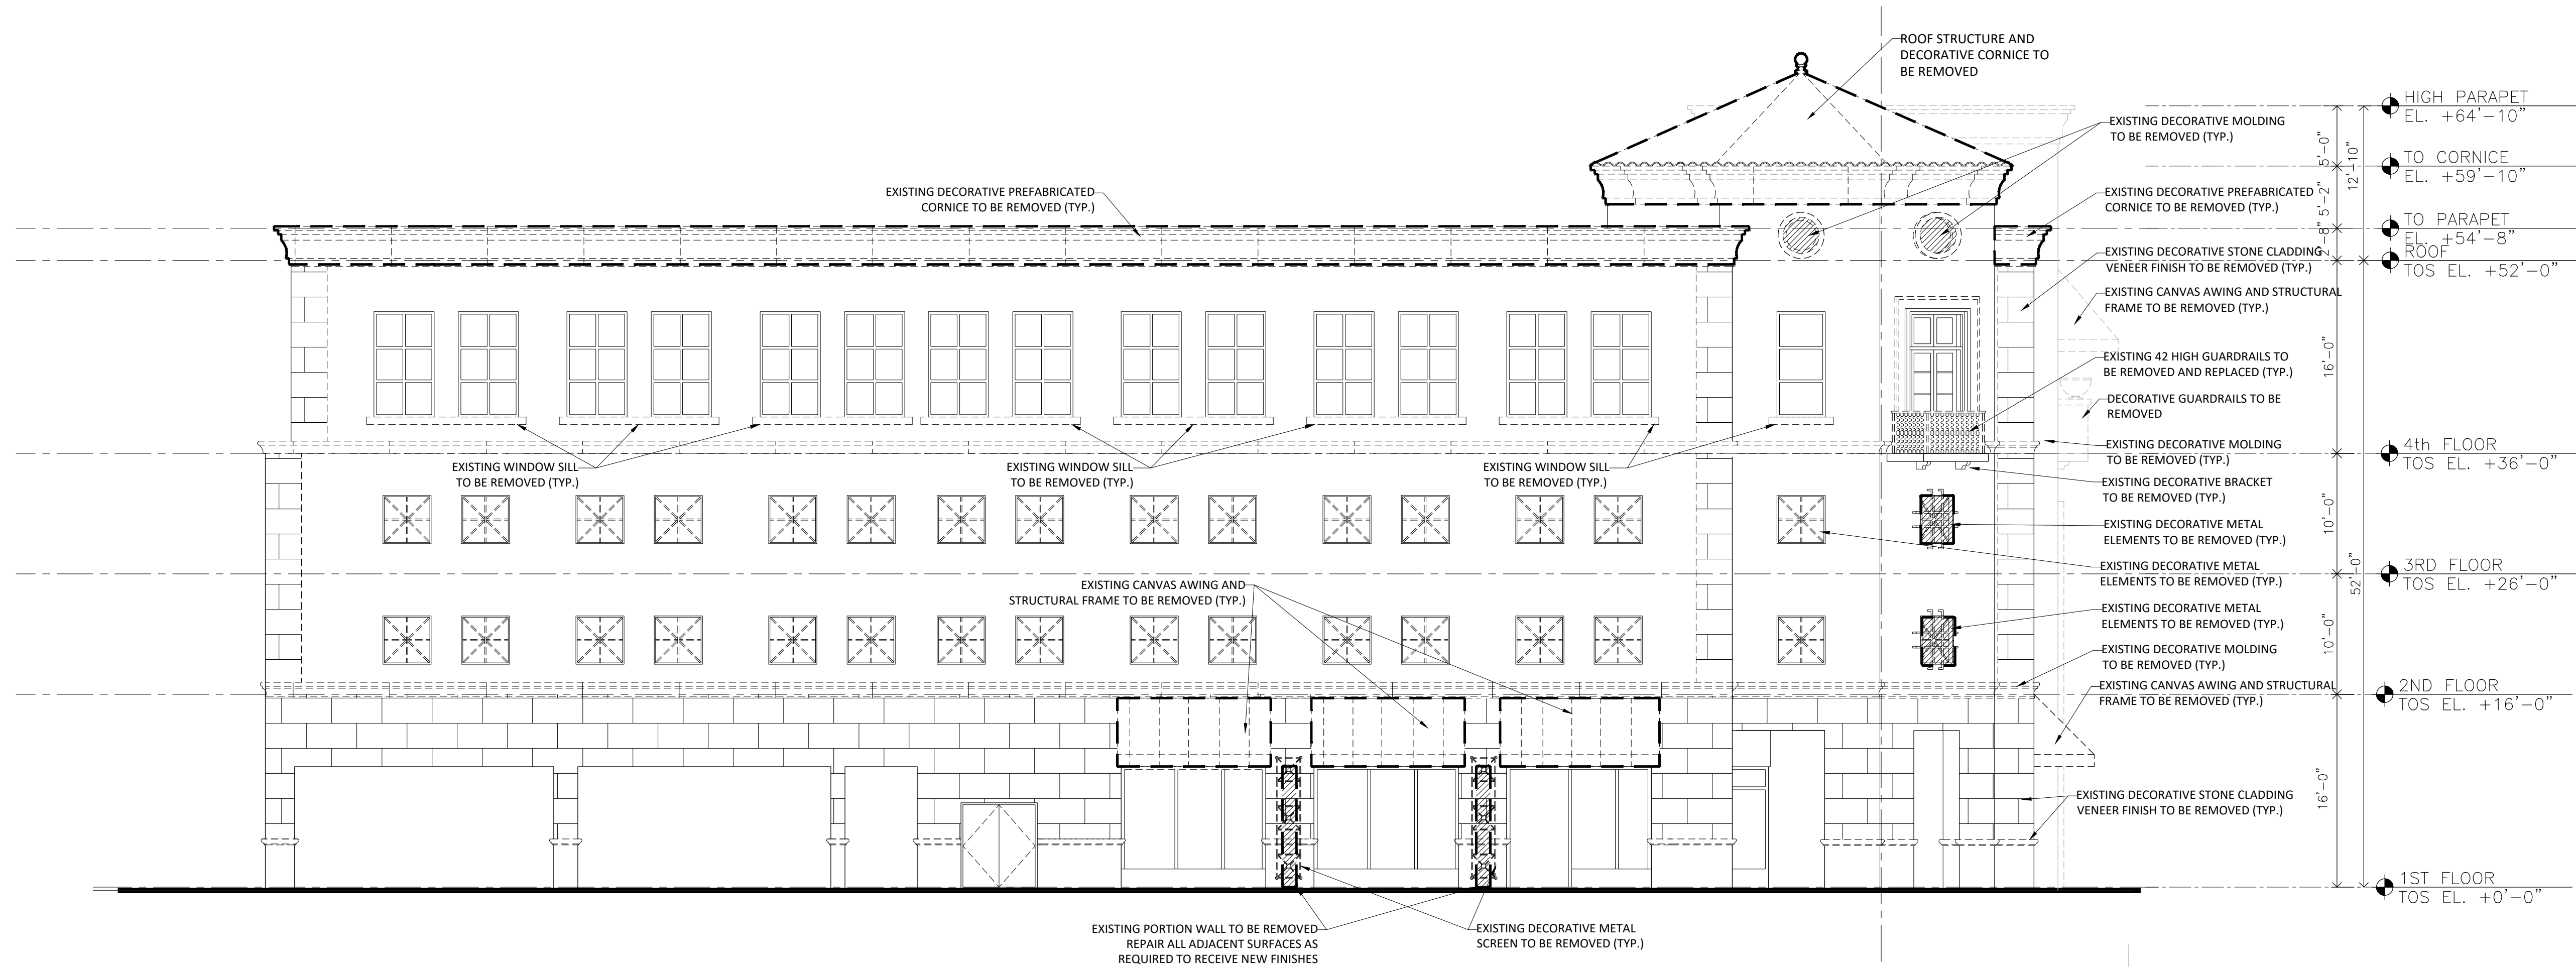

DEMOLITION SIDE ELEVATION (NORTH)

SCALE: 1/8" = 1'-0"

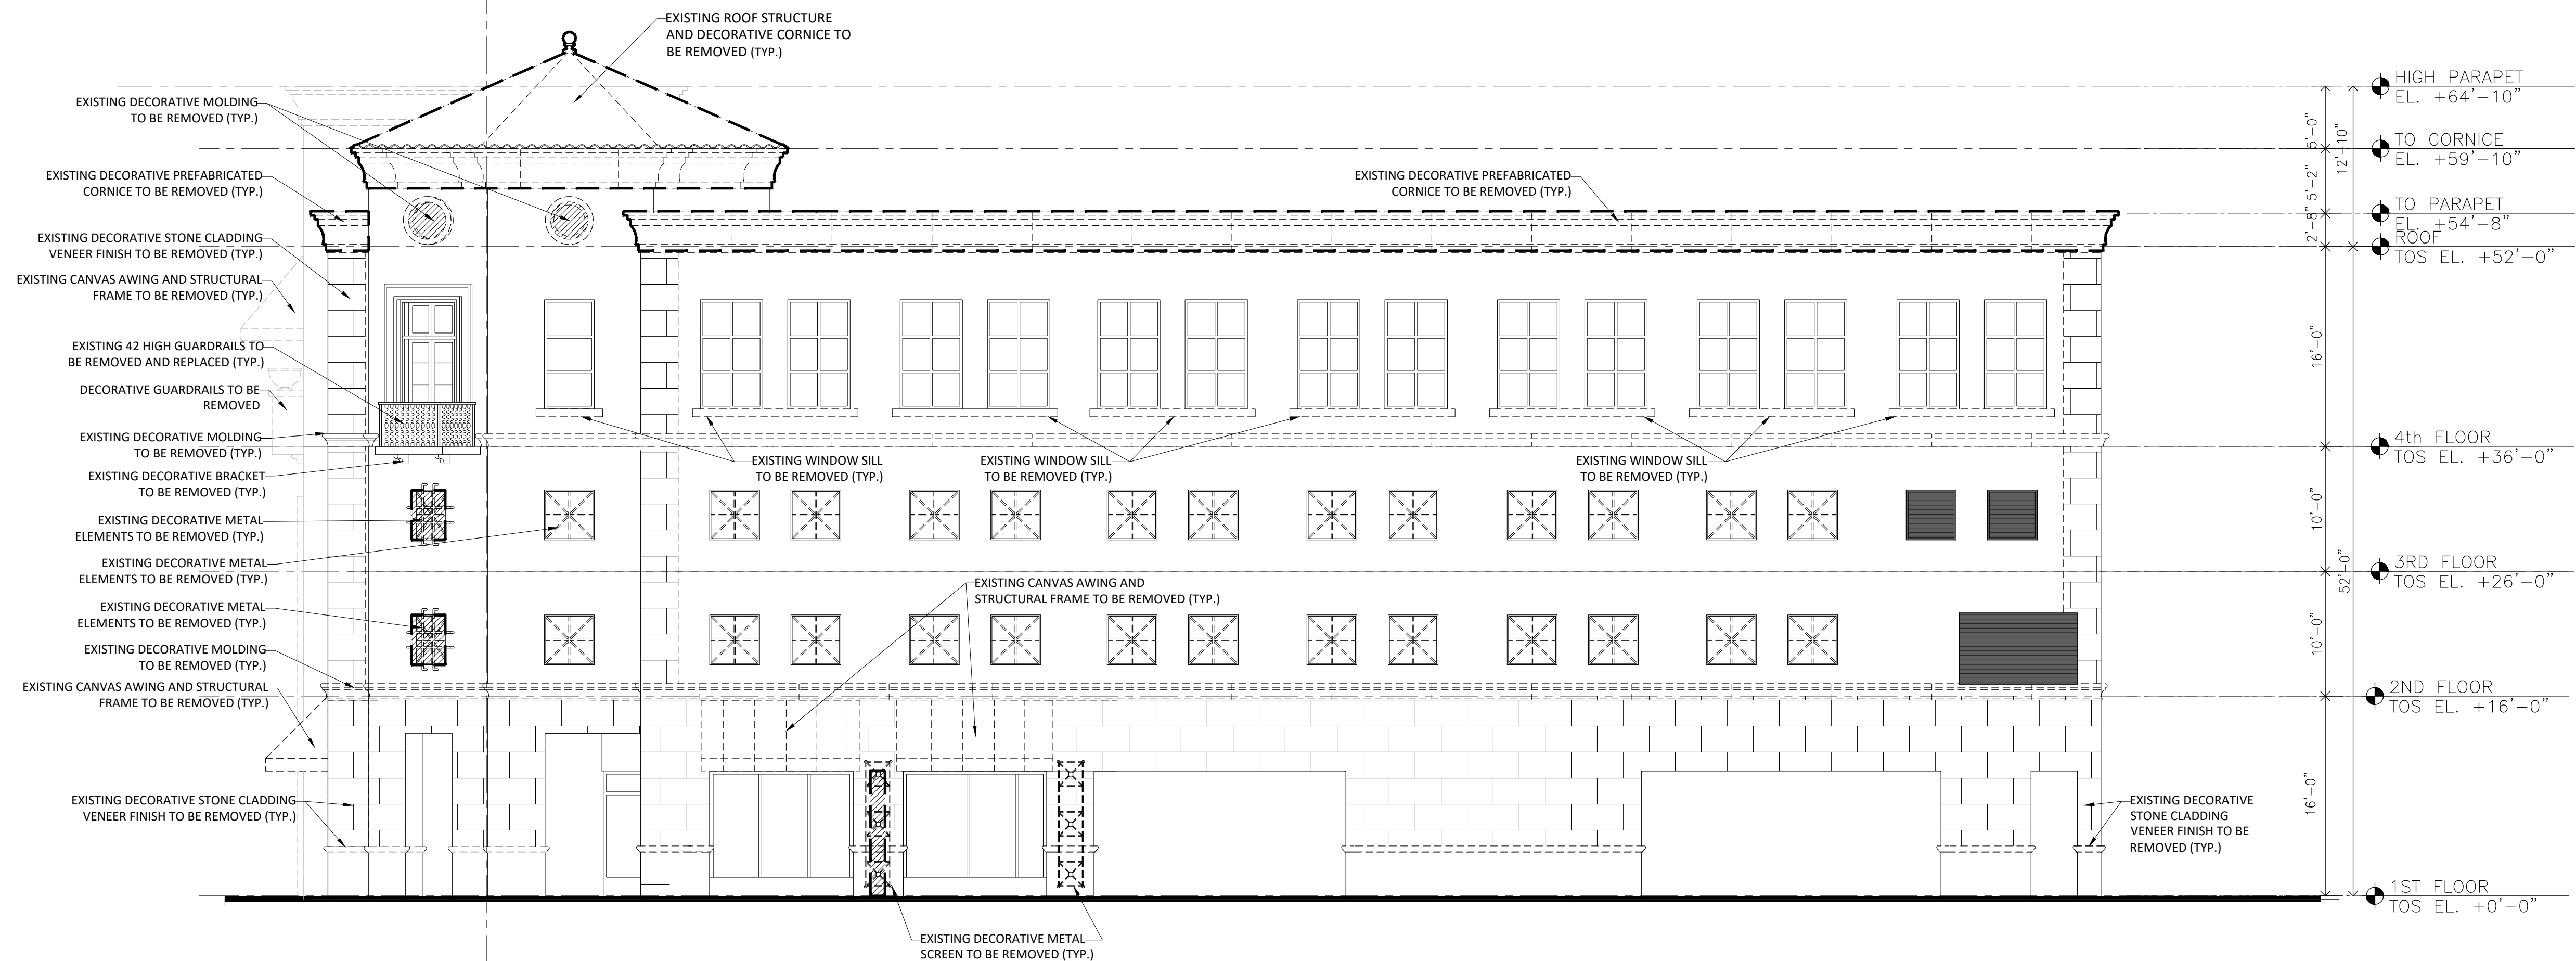

DEMOLITION SIDE ELEVATION (SOUTH)

SCALE: 1/8" = 1'-0"

SEAL:



ROBERT BEHAR AR No. 14339



CITY NATIONAL BANK
2855 S Le Jeune Rd
Coral Gables, FL 33134

© 2020 BEHAR FONT PARTNERS, P.A. THE DESIGN AND DRAWINGS FOR THIS PROJECT ARE PROPERTY OF THIS ARCHITECT AND ARE PROTECTED UNDER THE COPYRIGHT PROTECTION ACT.

DATE: 02-19-2021
PROJECT NO: 20-013
DRAWING NAME:

SHEET NO:
A-2.02

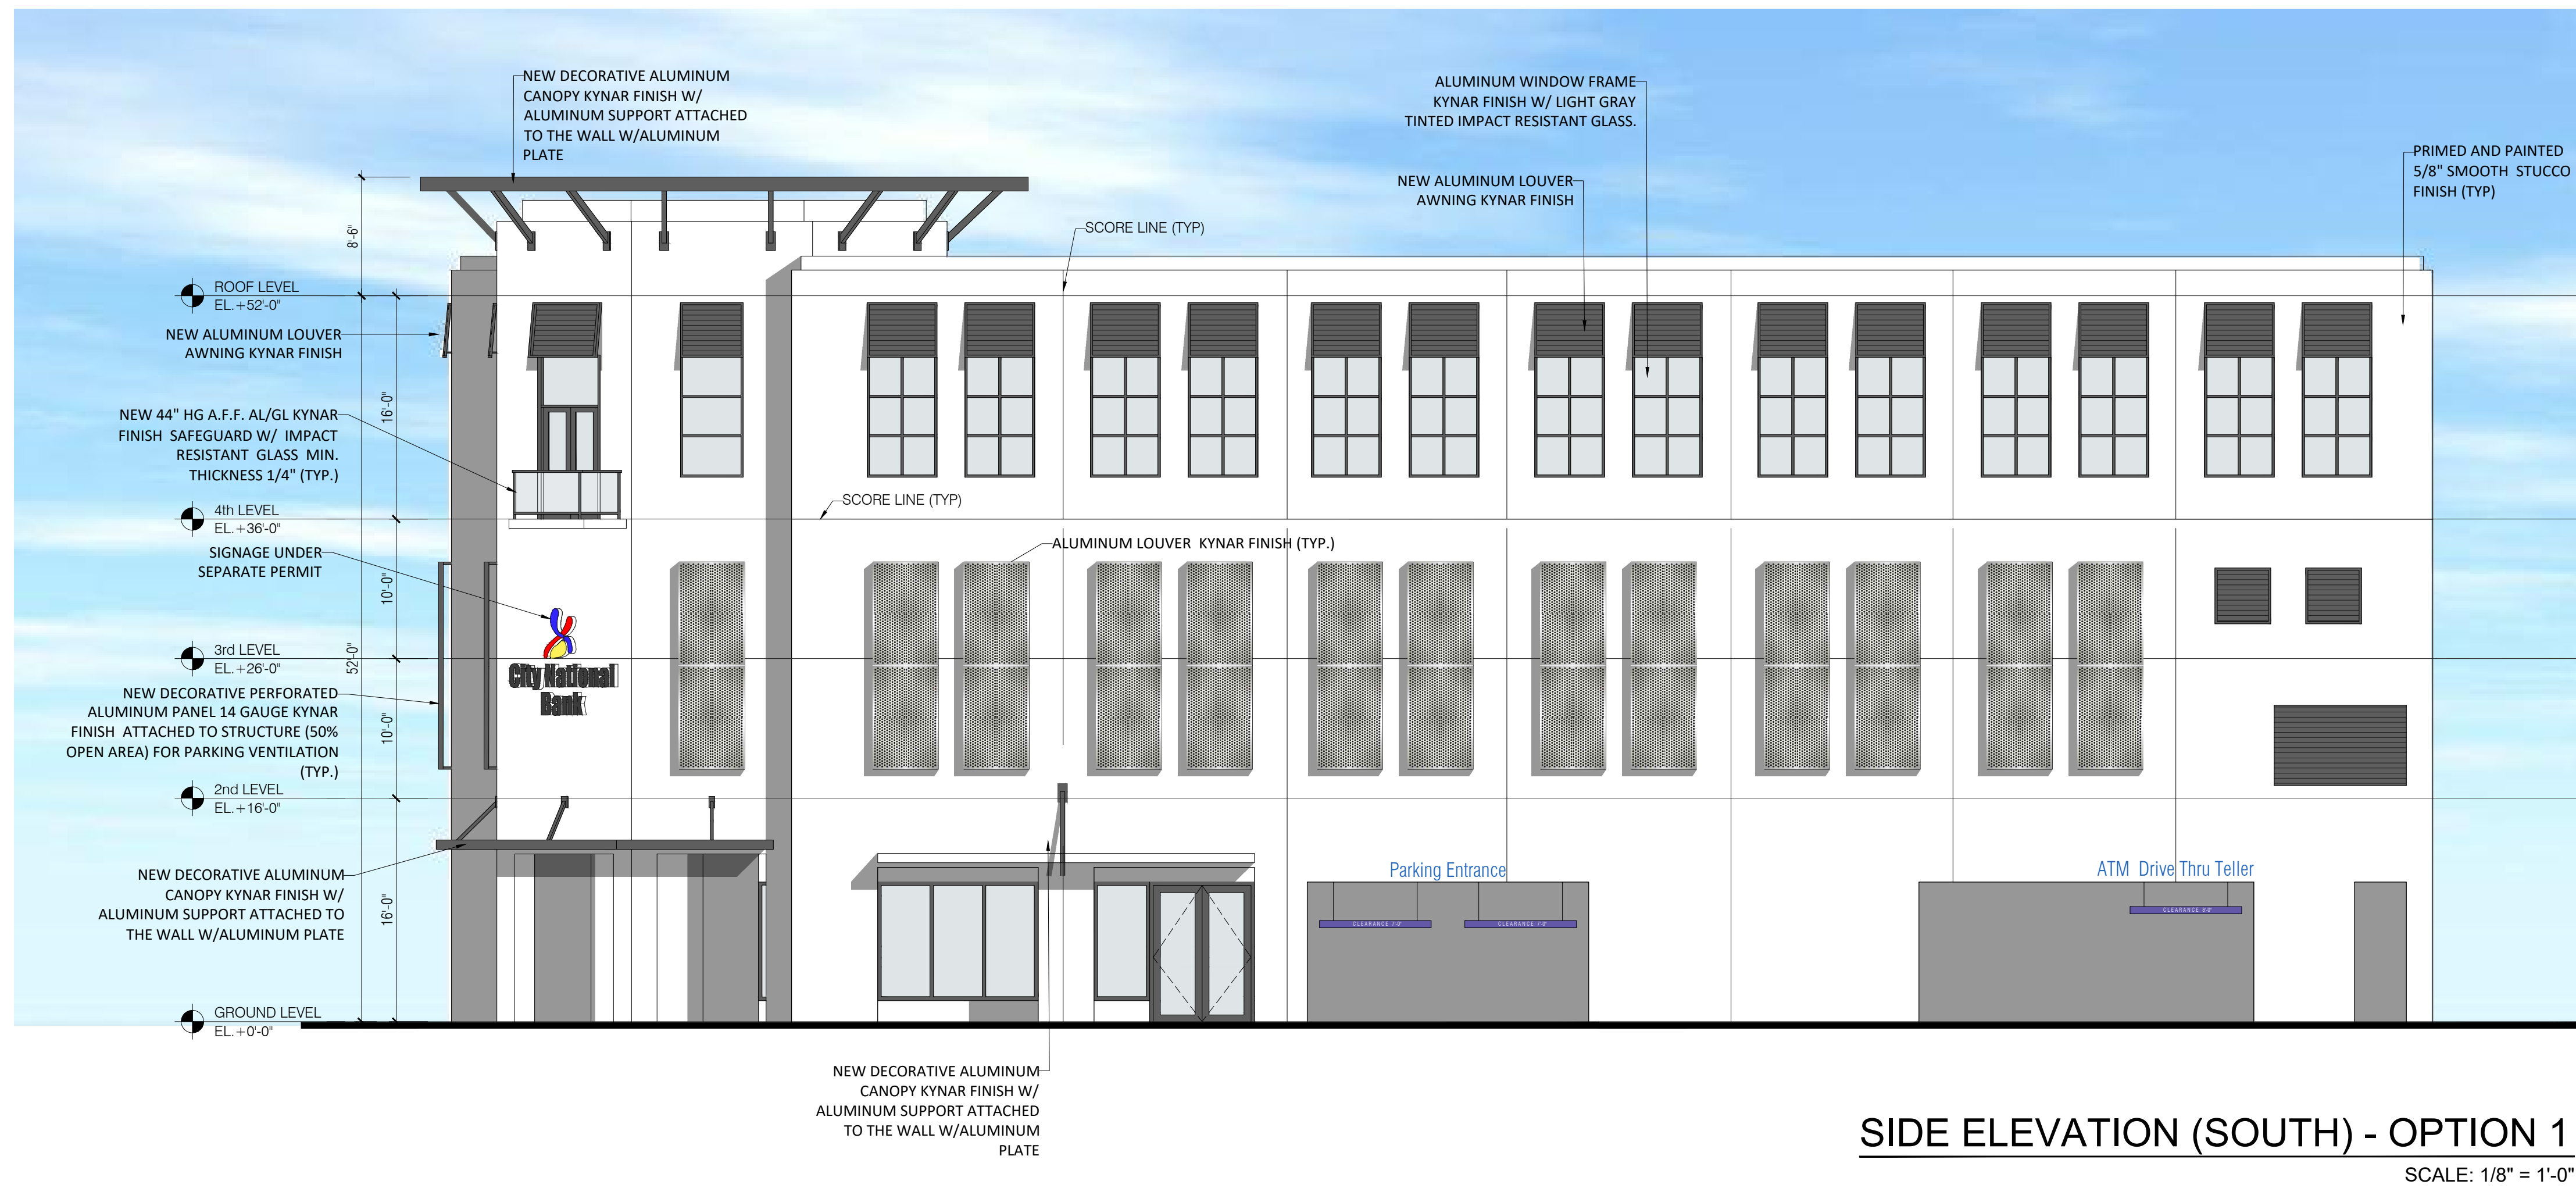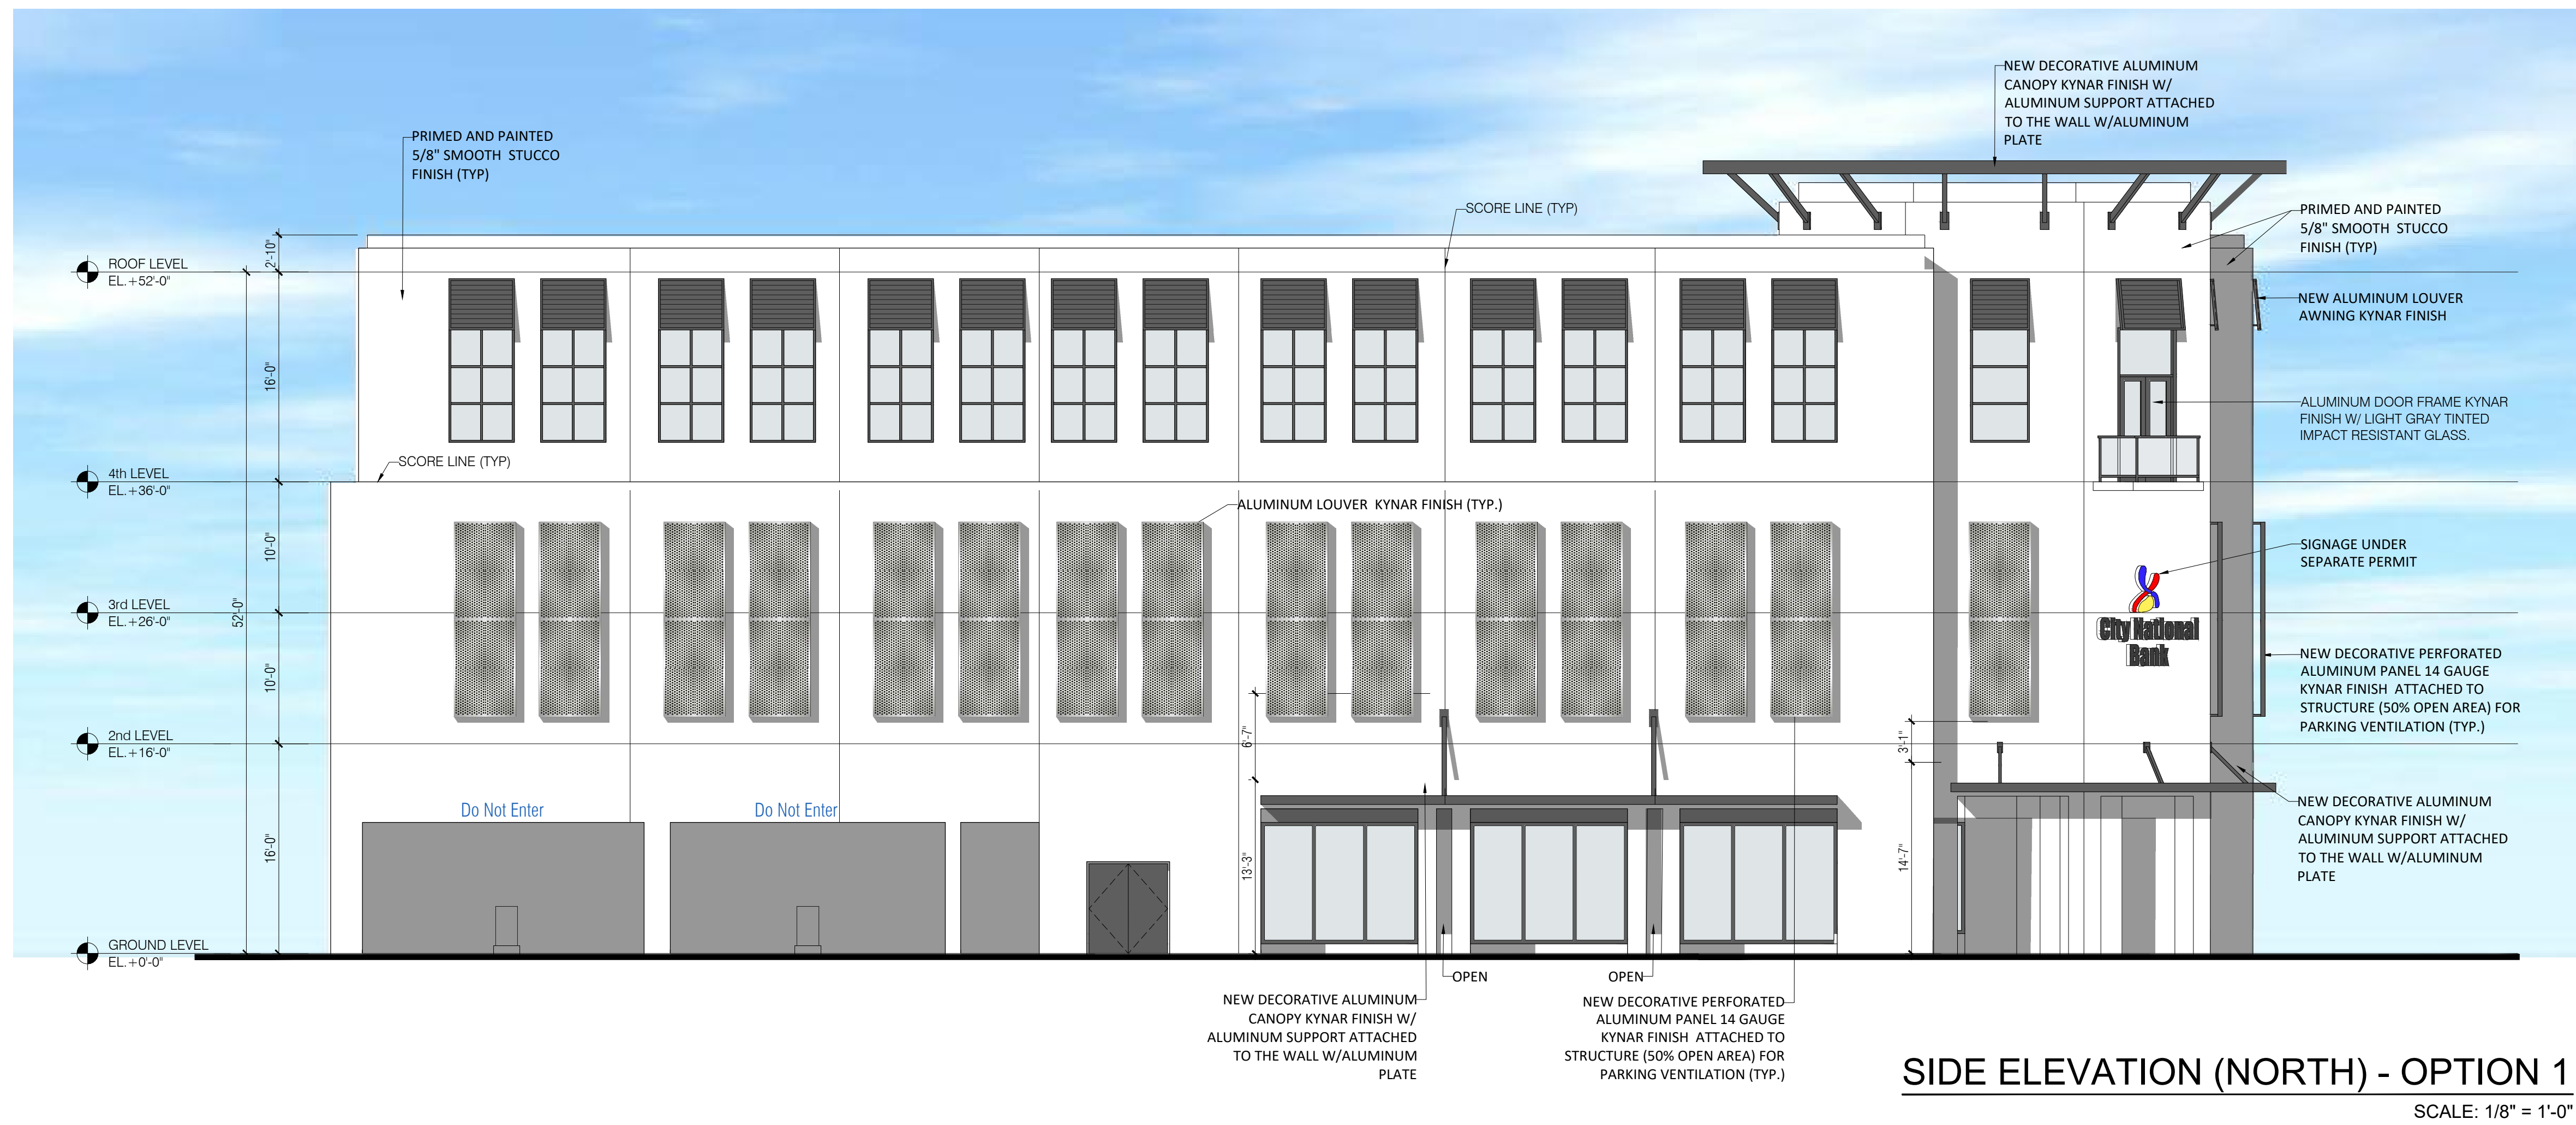

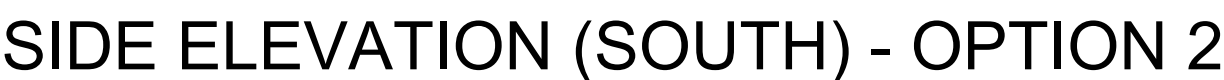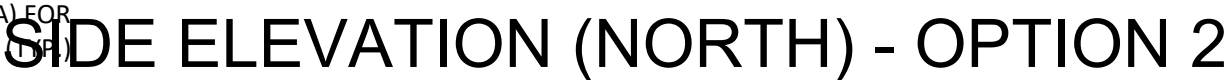

SEAL:

ROBERT BEHAR AR No. 14339

CITY NATIONAL BANK
2855 S Le Jeune Rd
Coral Gables, FL 3 134

© 2020 BEHAR FONT PARTNERS, P.A. THE DESIGN AND DRAWINGS FOR THIS PROJECT ARE PROPERTY OF THIS ARCHITECT AND ARE PROTECTED UNDER THE COPYRIGHT PROTECTION ACT.

DATE: 02-19-2021
PROJECT NO: 20-013
DRAWING NAME:

SHEET NO:
A-4.01



GLASS-ALUMINUM
RAILING




DECORATIVE
ALUMINUM
TRELLIS




LIMESTONE
VENEER



MARSHMALLOW
SW7001
(SMOOTH STUCCO)

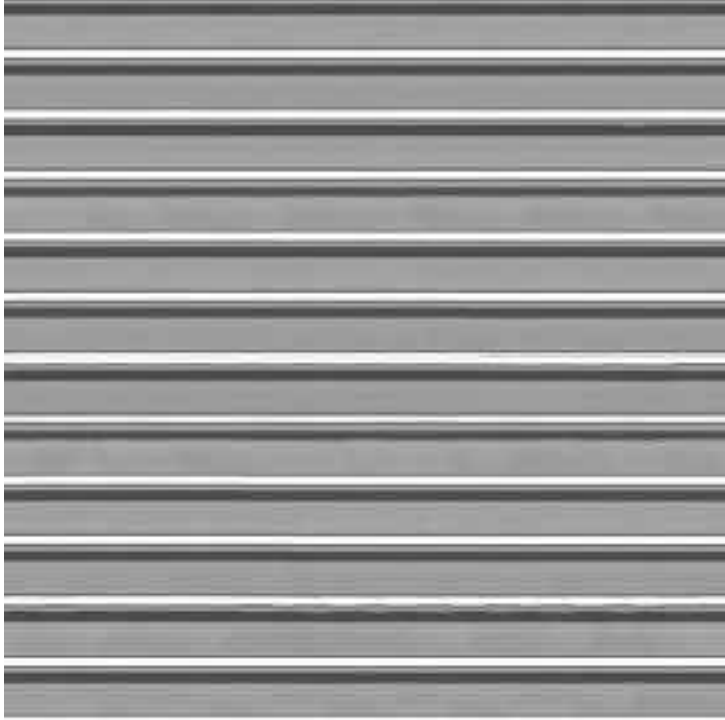

ALUMINUM
LOUVERS

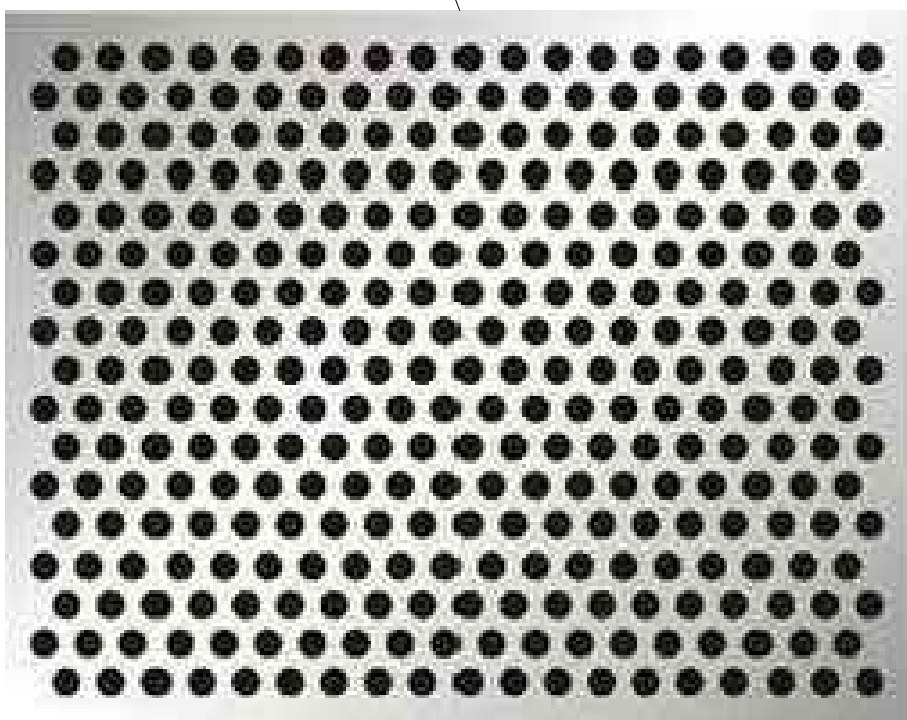

DECORATIVE
PERFORATED
ALUMINUM PANEL



ALUMINUM CANOPY

2728 PONCE DE LEON
CORAL GABLES




ALUMINUM CANOPY

2728 PONCE DE LEON
CORAL GABLES



ALUMINUM CANOPY

HILLSTONE
CORAL GABLES

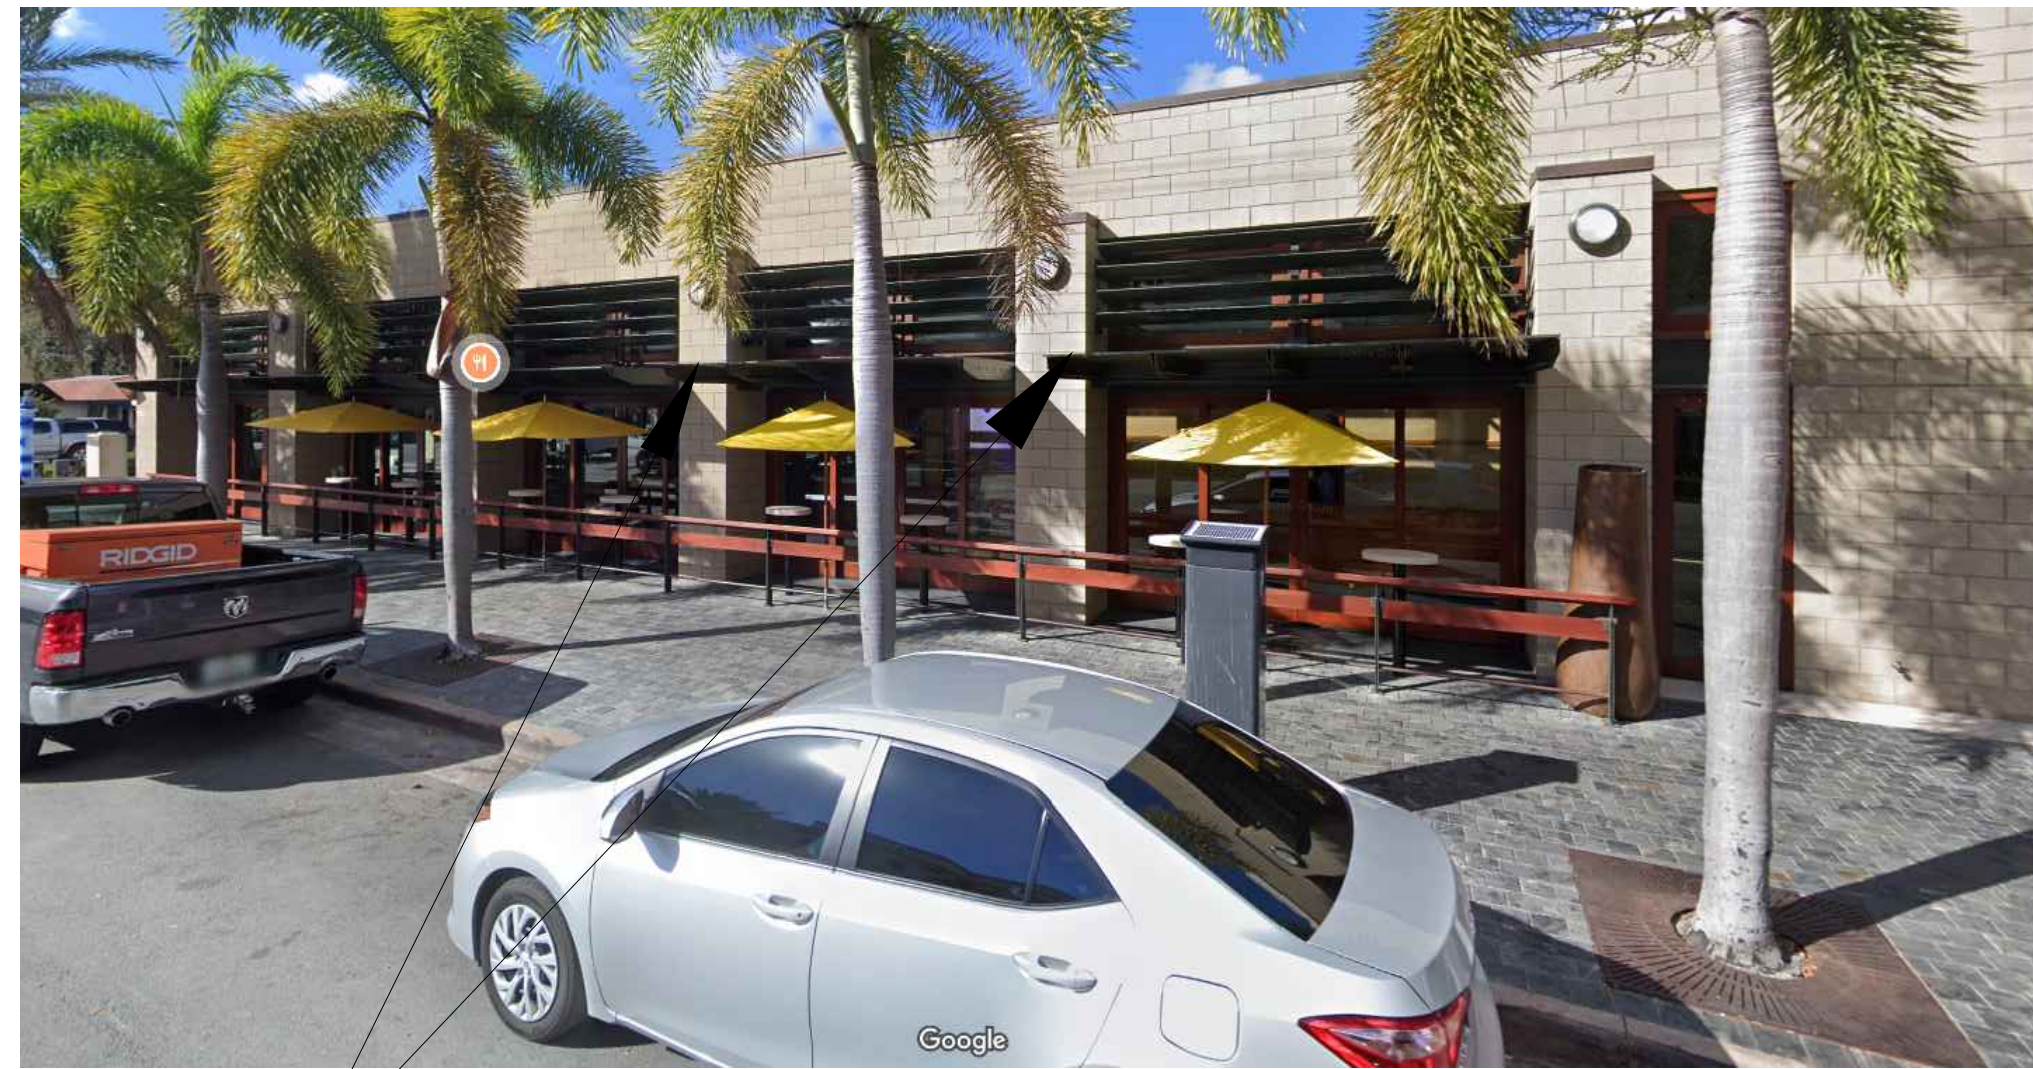


ALUMINUM CANOPY

HILLSTONE
CORAL GABLES



ALUMINUM CANOPY

4533 PONCE DE LEON

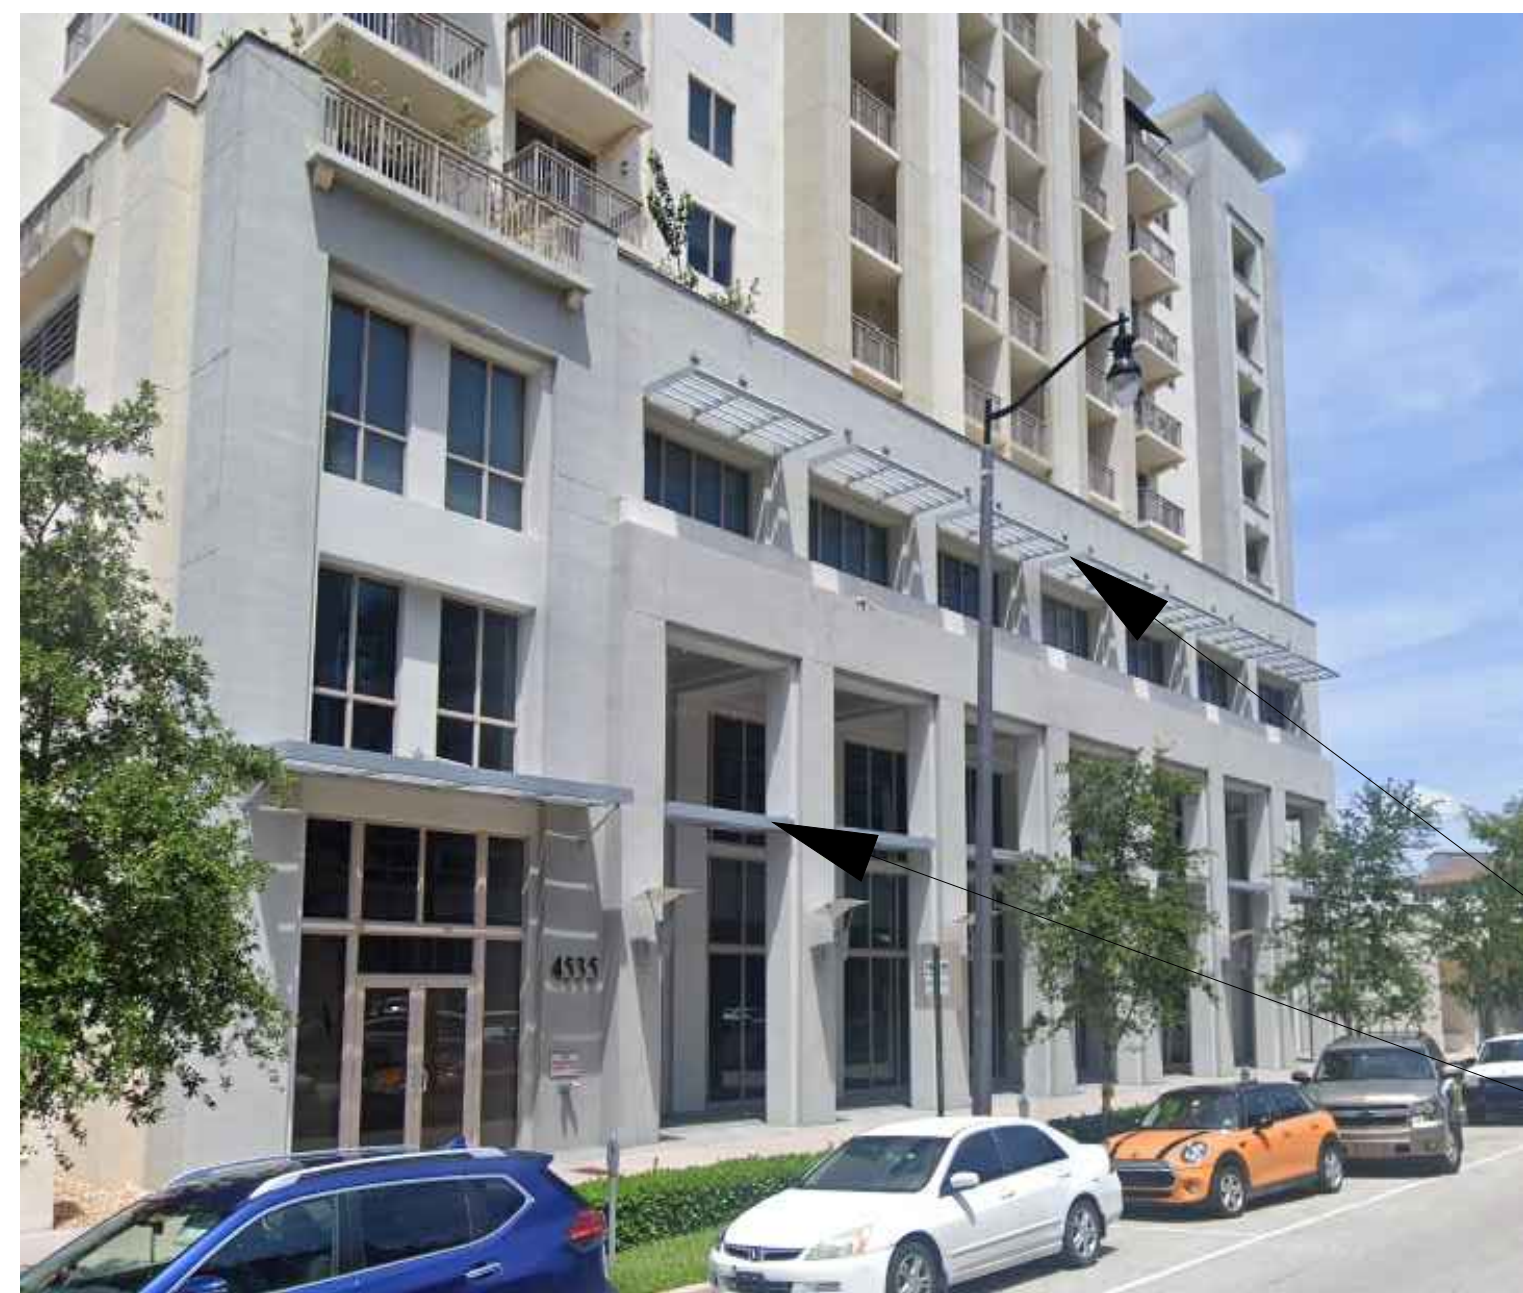

ALUMINUM CANOPY

4533 PONCE DE LEON













SEAL:

ROBERT BEHAR AR No. 14339

CITY NATIONAL BANK
2855 S Le Jeune Rd
Coral Gables, FL 3 3 1 3 4

© 2020 BEHAR FONT PARTNERS, P.A. THE DESIGN AND DRAWINGS FOR THIS PROJECT ARE PROPERTY OF THIS ARCHITECT AND ARE PROTECTED UNDER THE COPYRIGHT PROTECTION ACT.



RENDERING - OPTION 1

SCALE: N.T.S.

DATE: 02-19-2021
PROJECT NO: 20-013
DRAWING NAME:

SHEET NO:

R-0.4



RENDERING - OPTION 2

SCALE: N.T.S.

SEAL:

ROBERT BEHAR AR No. 14339

CITY NATIONAL BANK
2855 S Le Jeune Rd
Coral Gables, FL 3 3 1 3 4

© 2020 BEHAR FONT PARTNERS, P.A. THE DESIGN AND DRAWINGS FOR THIS PROJECT ARE PROPERTY OF THIS ARCHITECT AND ARE PROTECTED UNDER THE COPYRIGHT PROTECTION ACT.

DATE: 02-19-2021
PROJECT NO: 20-013
DRAWING NAME:

SHEET NO:

R-0.5

RENDERING - OPTION 1

SCALE: N.T.S.



SEAL:

ROBERT BEHAR AR No. 14339

CITY NATIONAL BANK
2855 S Le Jeune Rd
Coral Gables, FL 3 3 1 3 4

© 2020 BEHAR FONT PARTNERS, P.A. THE DESIGN AND DRAWINGS FOR THIS PROJECT ARE PROPERTY OF THIS ARCHITECT AND ARE PROTECTED UNDER THE COPYRIGHT PROTECTION ACT.

DATE: 02-19-2021
PROJECT NO: 20-013
DRAWING NAME:

SHEET NO:

R-0.5.1

RENDERING - OPTION 2

SCALE: N.T.S.



SEAL:

ROBERT BEHAR AR No. 14339



CITY NATIONAL BANK
2855 S Le Jeune Rd
Coral Gables, FL 3 134

© 2020 BEHAR FONT PARTNERS, P.A. THE DESIGN AND DRAWINGS FOR THIS PROJECT ARE PROPERTY OF THIS ARCHITECT AND ARE PROTECTED UNDER THE COPYRIGHT PROTECTION ACT.

RENDERING - OPTION 1

SCALE: N.T.S.

DATE: 02-19-2021
PROJECT NO: 20-013
DRAWING NAME:

SHEET NO:

R-0.6

SEAL:

ROBERT BEHAR AR No. 14339

CITY NATIONAL BANK
2855 S Le Jeune Rd
Coral Gables, FL 3 3 1 3 4

© 2020 BEHAR FONT PARTNERS, P.A. THE DESIGN AND DRAWINGS FOR THIS PROJECT ARE PROPERTY OF THIS ARCHITECT AND ARE PROTECTED UNDER THE COPYRIGHT PROTECTION ACT.



RENDERING - OPTION 2

SCALE: N.T.S.

DATE: 02-19-2021
PROJECT NO: 20-013
DRAWING NAME:

SHEET NO:

R-0.6.1