DOOR SCHEDULE					
No	SIZE	THICKNESS	PAN	GLASS	REMARKS
1	2'6" x 7'0"	1¾"			SCR. IN WOOD FRAME
2	3'6" x 7'0"	1¾"		1 LT	3/16" PLYWOOD BOTH SIDES
3	3'0" x 6'8"			6 LT	STEEL DOOR
4	3'0" x 6'8"	1⅛"			SCREEN DOOR
5	2'6" x 6'8"	1⅜"			REZO
6	2'8" x 6'8"	1⅜"			REZO
7	2'8" x 6'8"	1⅜"			REZO
8	2'6" x 6'8"	1⅜"			REZO
9	2'8" x 6'8"	1⅜"			REZO
10	2'6" x 6'8"	1⅜"			REZO
11	2'0" x 6'8"	1⅜"			REZO
12	2'6" x 6'8"	1⅜"		1 LT	REZO
13	2'6" x 6'8"	1¾"	2 PAN		KAL. GARAGE SIDE
14	2'6" x 6'8"	1¾"	2 PAN		
15	2'6" x 6'8"	1⅛"			SCREEN DOOR
16	2'0" x 6'8"	1⅜"	2 PAN		
17	2'0" x 6'8"	1⅜"	2 PAN		
18	2'6" x 6'8"	1⅜"	2 PAN		
19	2'6" x 6'8"	1¾"	1 PAN	2 LT	
20	8' OVERHEAD	1¾"		1 LT	3/16" PLYWOOD FACING - APPLIED MOULDINGS
21	2'6" x 6'8"	1⅜"			REZO
22	2'0" x 6'8"	1⅜"			REZO
23	2'6" x 6'0"	1⅜"			REZO
24	2'0" x 6'0"	1⅜"			REZO
25	2'0" x 6'8"	1⅜"			REZO
26	PR. 2'0" x 6'8"	1⅜"			REZO
27	2'6" x 6'8"	1⅜"			REZO
28	3'0" x 6'8"	1⅜"	2 PAN.		

NOTE - ALL REZO DOORS SHALL BE GROOVED AS SHOWN ON DWG. 5.

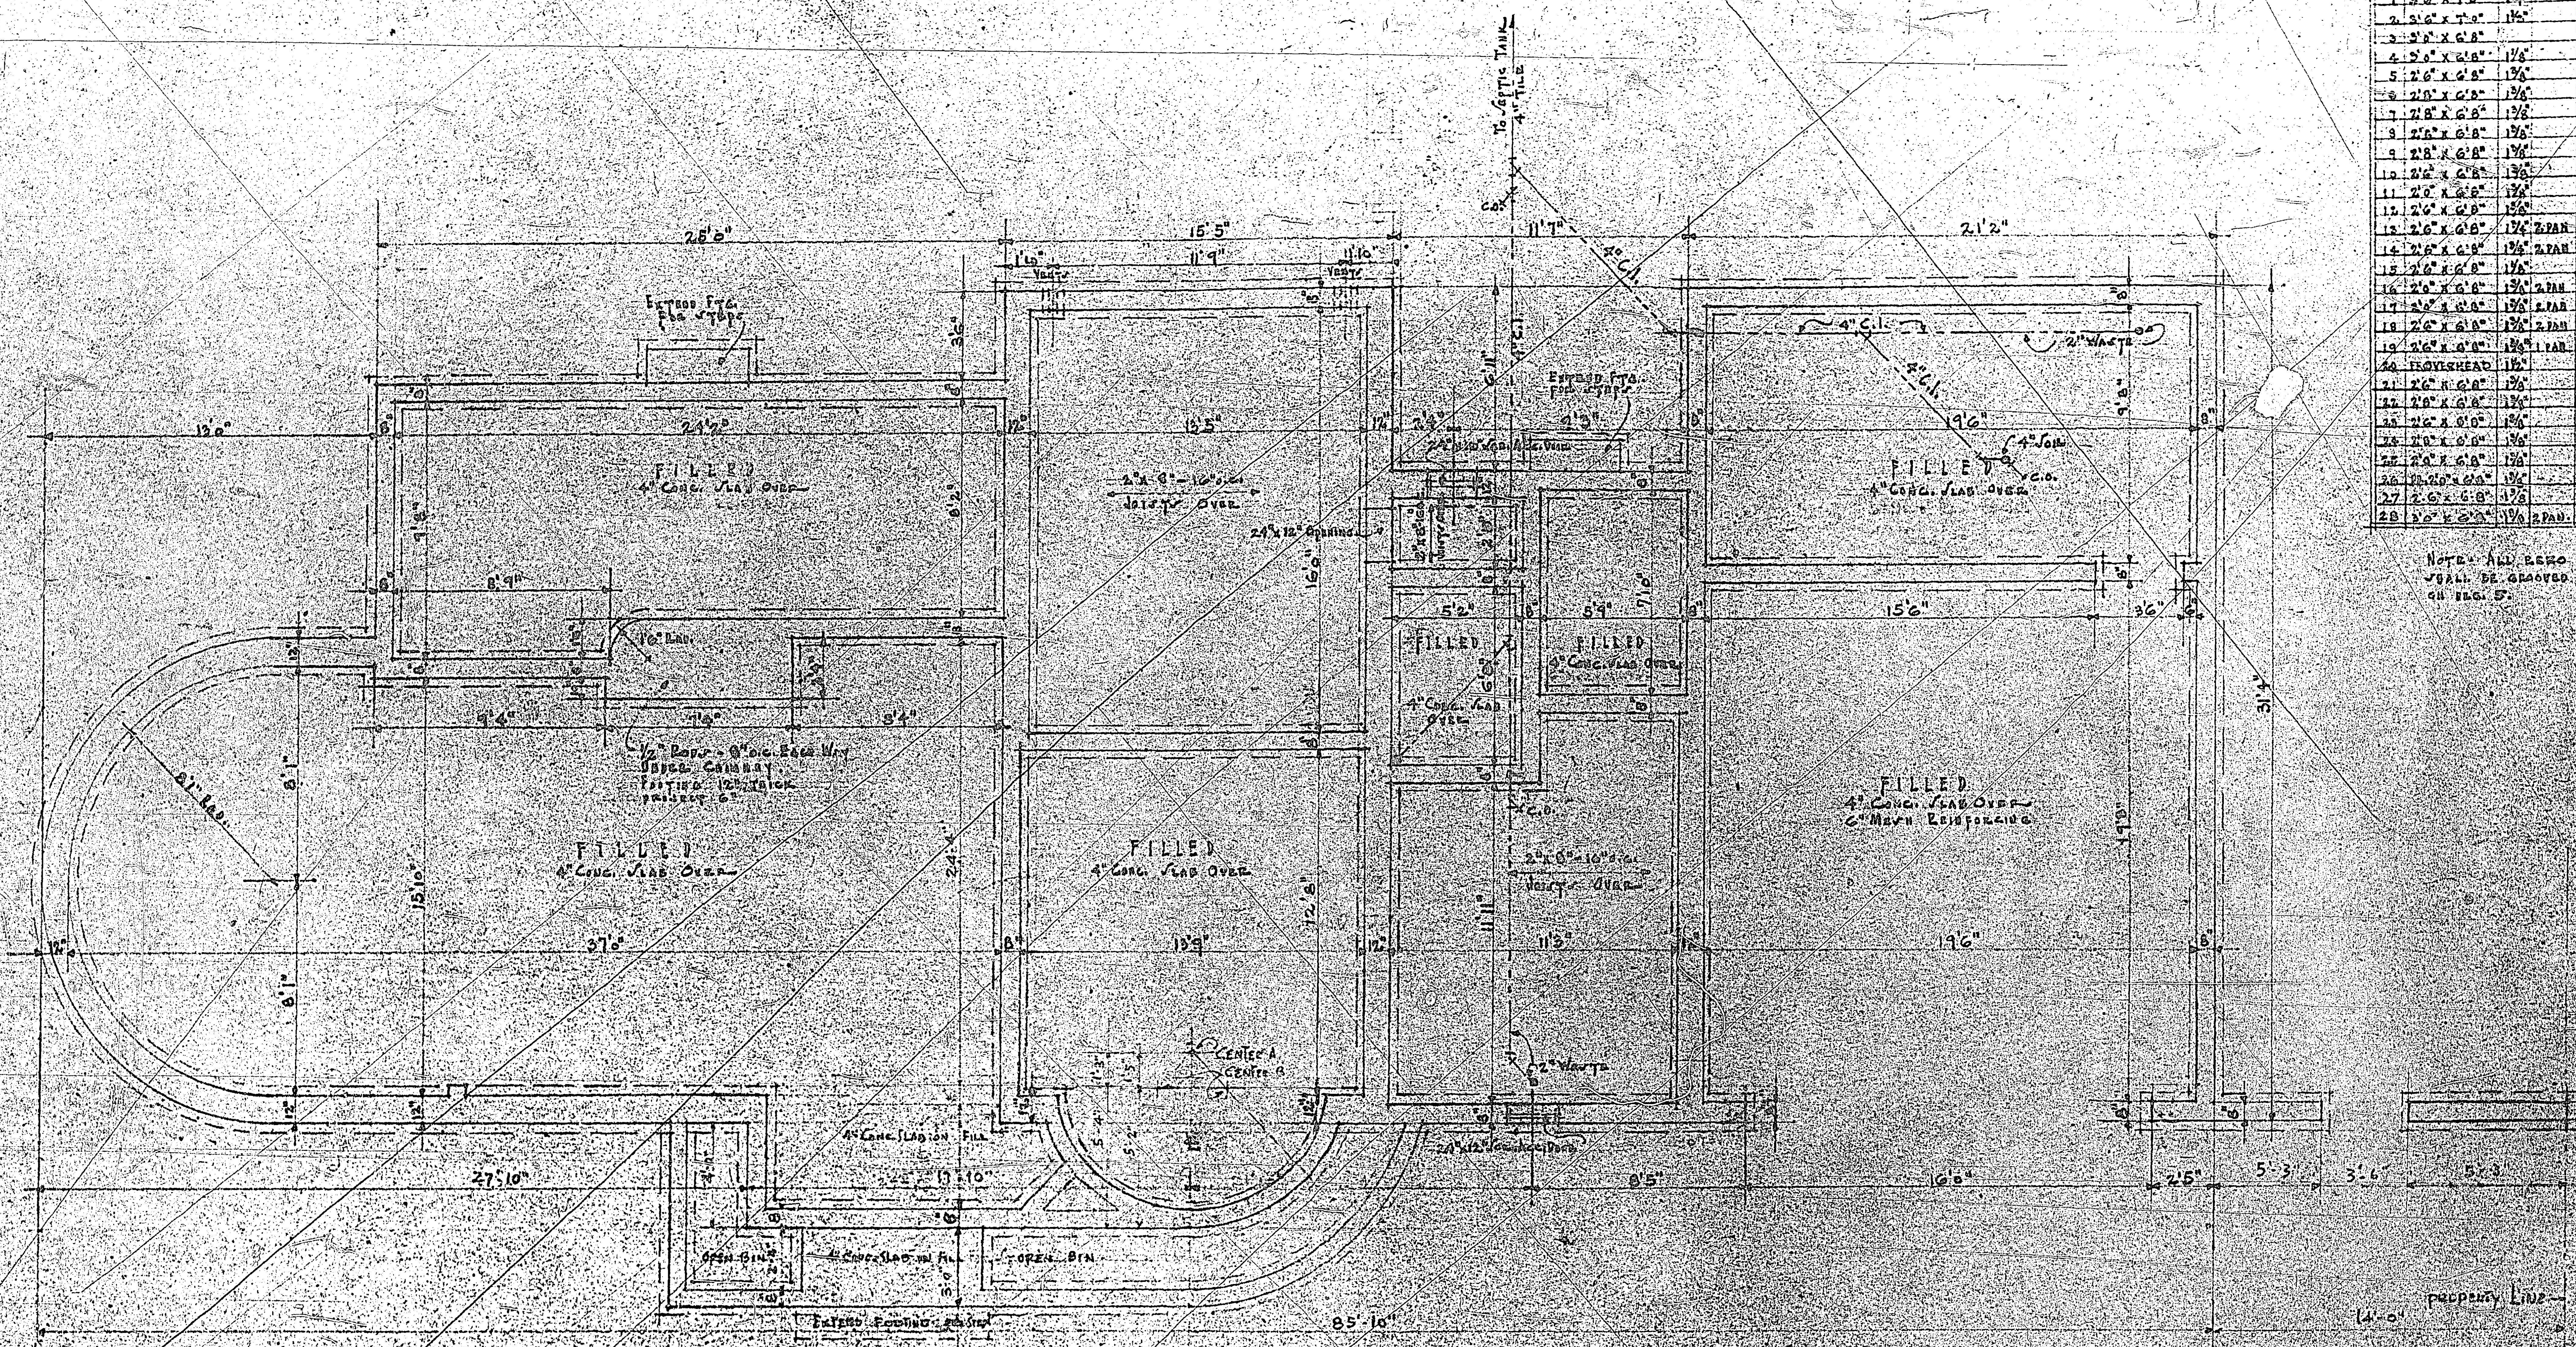
25'0"
15'5"
1'10"
11'9"
1'10"
11'7"
21'2"
VENTS
VENTS
TO SEPTIC TANK 4" TILE
C.O.
4" C.I.
EXTEND FTG. FOR STEPS
EXTEND FTG. FOR STEPS
3'6"
13'0"
24'2"
13'5"
FILLED
4" CONC. SLAB OVER
2"x 8" - 16" o.c. JOISTS OVER
24"x 12" OPENING
24"x 12" ACCESS DOOR
6'11"
4'3"
2'4"
2"x 6" - 16" o.c.
JOISTS OVER
4" C.I.
2" WASTE
4" SOIL
C.O.
19'6"
9'8"
FILLED
4" CONC. SLAB OVER
8'2"
7'8"
16'0"
8'9"
10" RAD.
5'2"
5'9"
7'0"
15'6"
3'6"
FILLED
4" CONC. SLAB OVER
FILLED
4" CONC. SLAB OVER
9'4"
7'0"
8'4"
½" RODS - 6" o.c. EACH WAY UNDER CHIMNEY. FOOTING 12" THICK PROJECT 6"
8' 1" RAD.
8'1"
15'10"
FILLED
4" CONC. SLAB OVER
24'4"
FILLED
4" CONC. SLAB OVER
12'8"
C.O.
2"x 6" - 16" o.c.
JOISTS OVER
11'11"
FILLED
4" CONC. SLAB OVER
6" MESH REINFORCING
19'8"
31'4"
37'0"
13'9"
11'3"
19'6"
8'1"
CENTER A
CENTER B
2" WASTE
24"x 12" ACCESS DOOR
4" CONC. SLAB ON FILL
27'10"
13'10"
8'5"
16'0"
2'5"
5'3"
3'6"
5'3"
OPEN BIN
4" CONC. SLAB ON FILL
OPEN BIN
EXTEND FOOTING FOR STEP
85'10"
PROPERTY LINE
14'0"

NOTE - ALL CONC. FOOTINGS UNDER 8" WALLS SHALL BE 10" x 20" WITH 2-5/8" RODS CONTINUOUS. ALL FOOTINGS UNDER 12" WALLS SHALL BE 10" x 20" WITH 2-5/8" RODS CONTINUOUS. ALL FOOTINGS UNDER 16" WALLS SHALL BE 10" x 24" WITH 2-5/8" RODS CONTINUOUS. ALL FOOTINGS UNDER STEPS, INCLUDING MAIN ENTRANCE SHALL BE 10" THICK & PROJECT 4". MOP ON ONE PLY 15# FELT OVER ALL SLABS TO RECEIVE TILE.

FOUNDATION PLAN

SCALE - ¼" = 1'0"

RESIDENCE FOR
MR. S. E. GIFFEN
CORAL GABLES
WM. H. MERRIAM — ARCHITECT
2334 Ponce de Leon Boulevard
CORAL GABLES - FLORIDA
COMM. No. 3724 APRIL 3, 1937

541 1

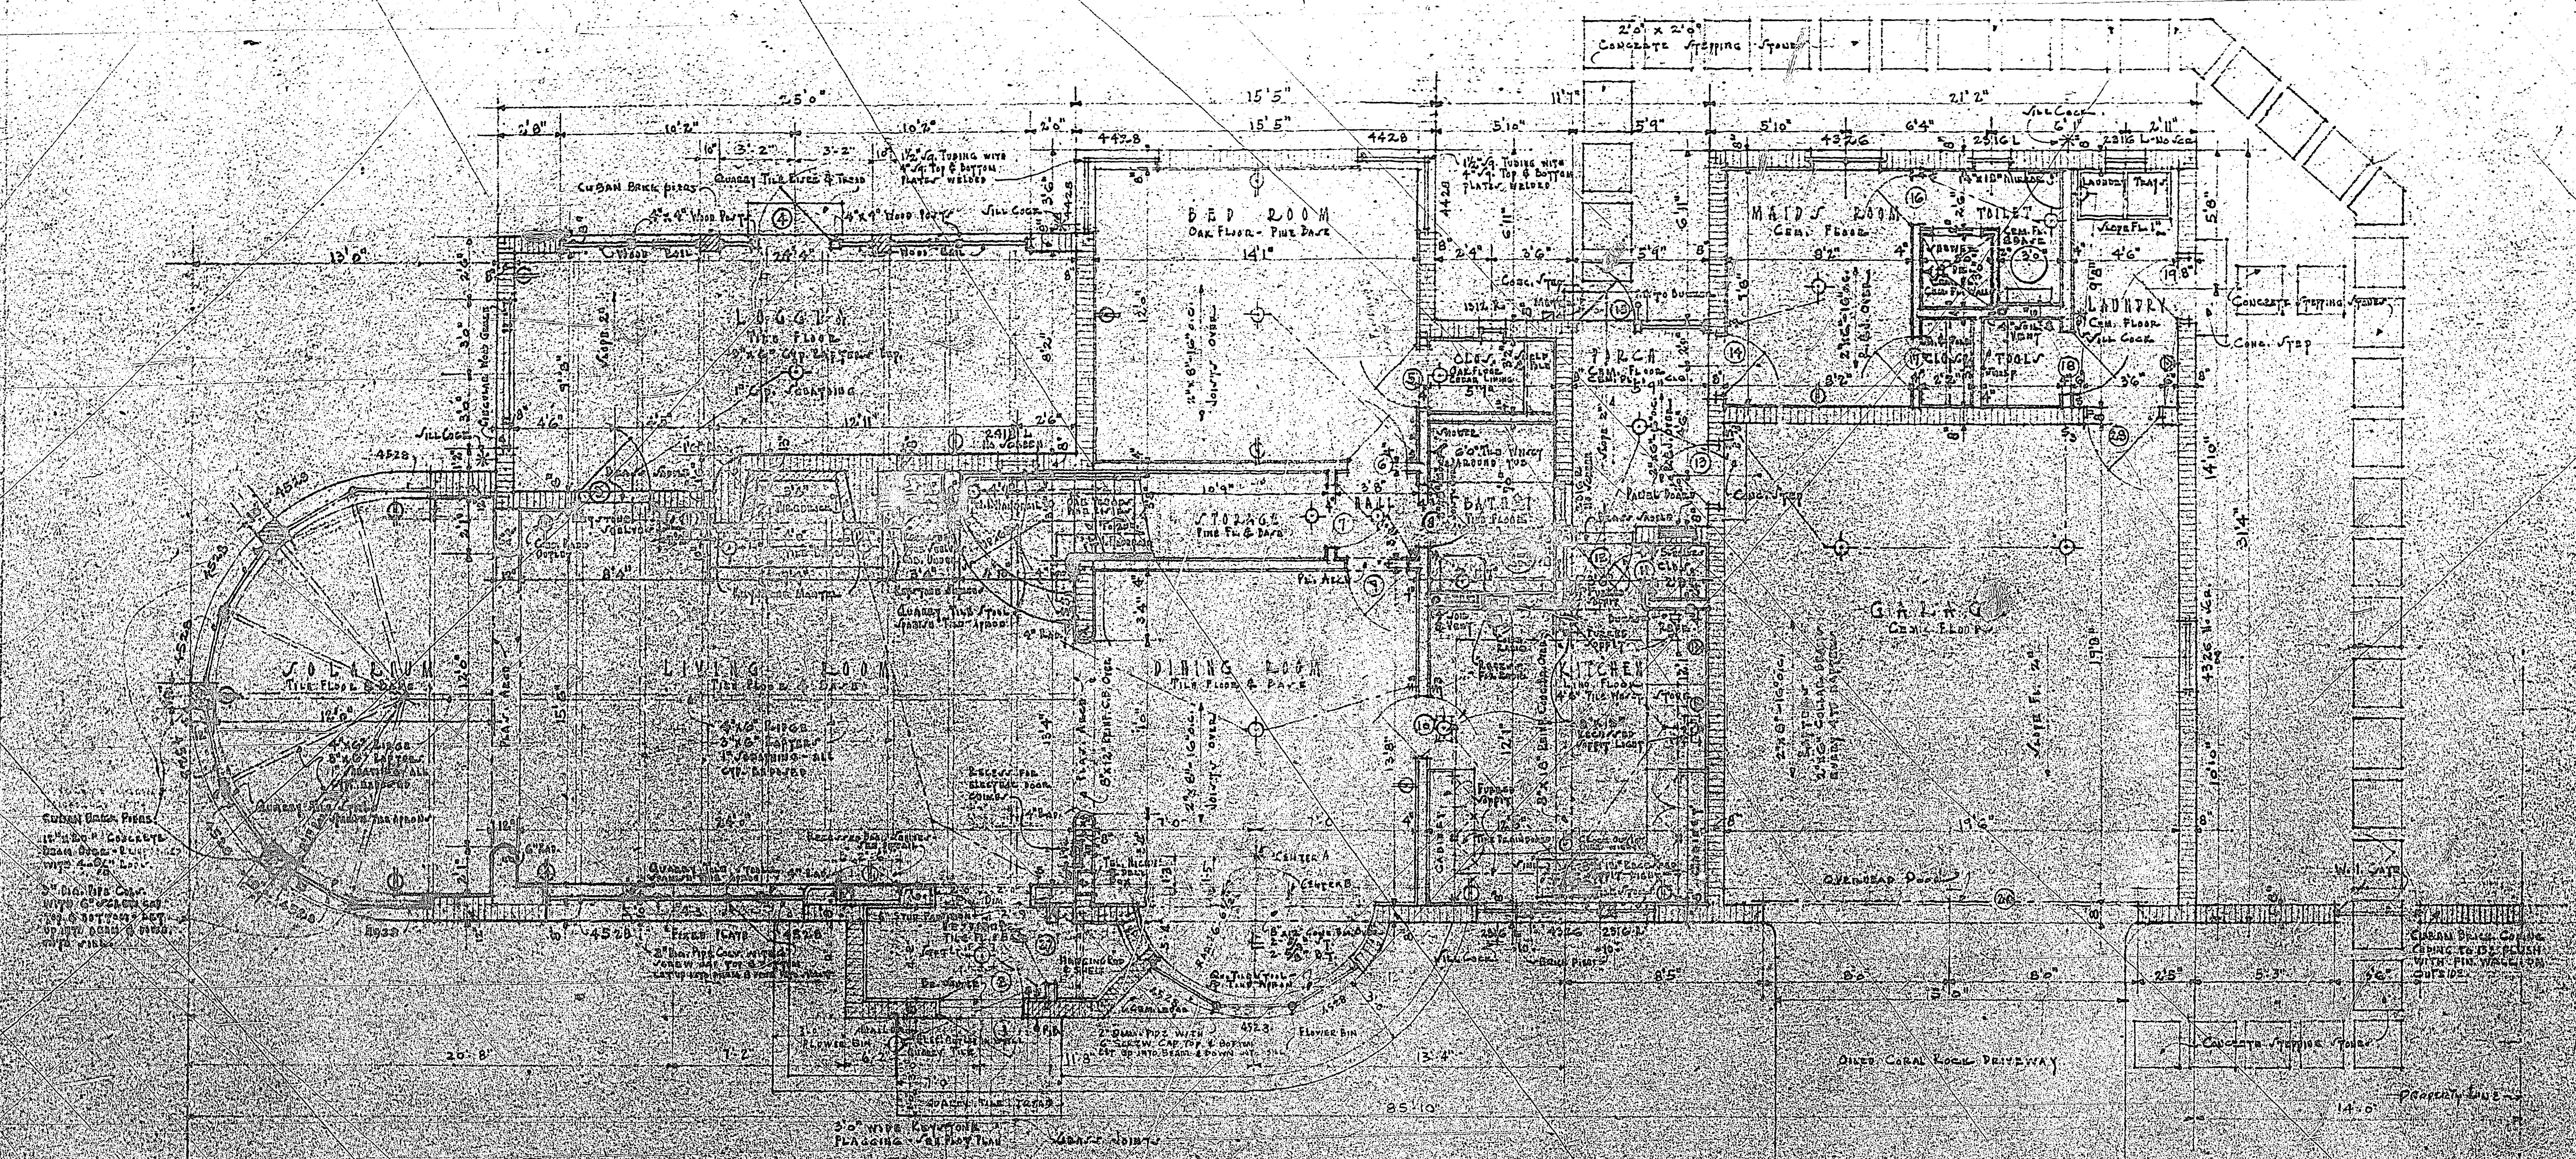
2'0" x 2'9" Concrete Stepping Stones
Grass Joints
Sill Cock
BED ROOM
Oak Floor - Pine Base
LOGGIA
Tile Floor
Cuban Brick Piers
Quarry Tile Risers & Treads
SOLARIUM
Tile Floor & Base
LIVING ROOM
Tile Floor & Base
DINING ROOM
Tile Floor & Base
STORAGE
Pine Fl. & Base
HALL
CLOS.
BATH
PORCH
KITCHEN
Tile Floor
MAIDS ROOM
Cem. Floor
TOILET
LAUNDRY
Cem. Floor
Concrete Stepping Stones
Conc. Step
GARAGE
Cem. Floor
Overhead Door
Oiled Coral Rock Driveway
Concrete Stepping Stones
Property Line
14'0"
3'0" wide Keystone Flagging - See Plot Plan
Grass Joints
15'5"
21'2"
85'10"

· FIRST FLOOR PLAN ·

SCALE - 1/4" = 1'0"

RESIDENCE FOR
· MR · S · E · GIFFEN ·
CORAL GABLES

WM. H. MERRIAM — ARCHITECT
2334 Ponce de Leon Boulevard
CORAL GABLES — FLORIDA
COMM. No 3724 APRIL 3. 1939

5411

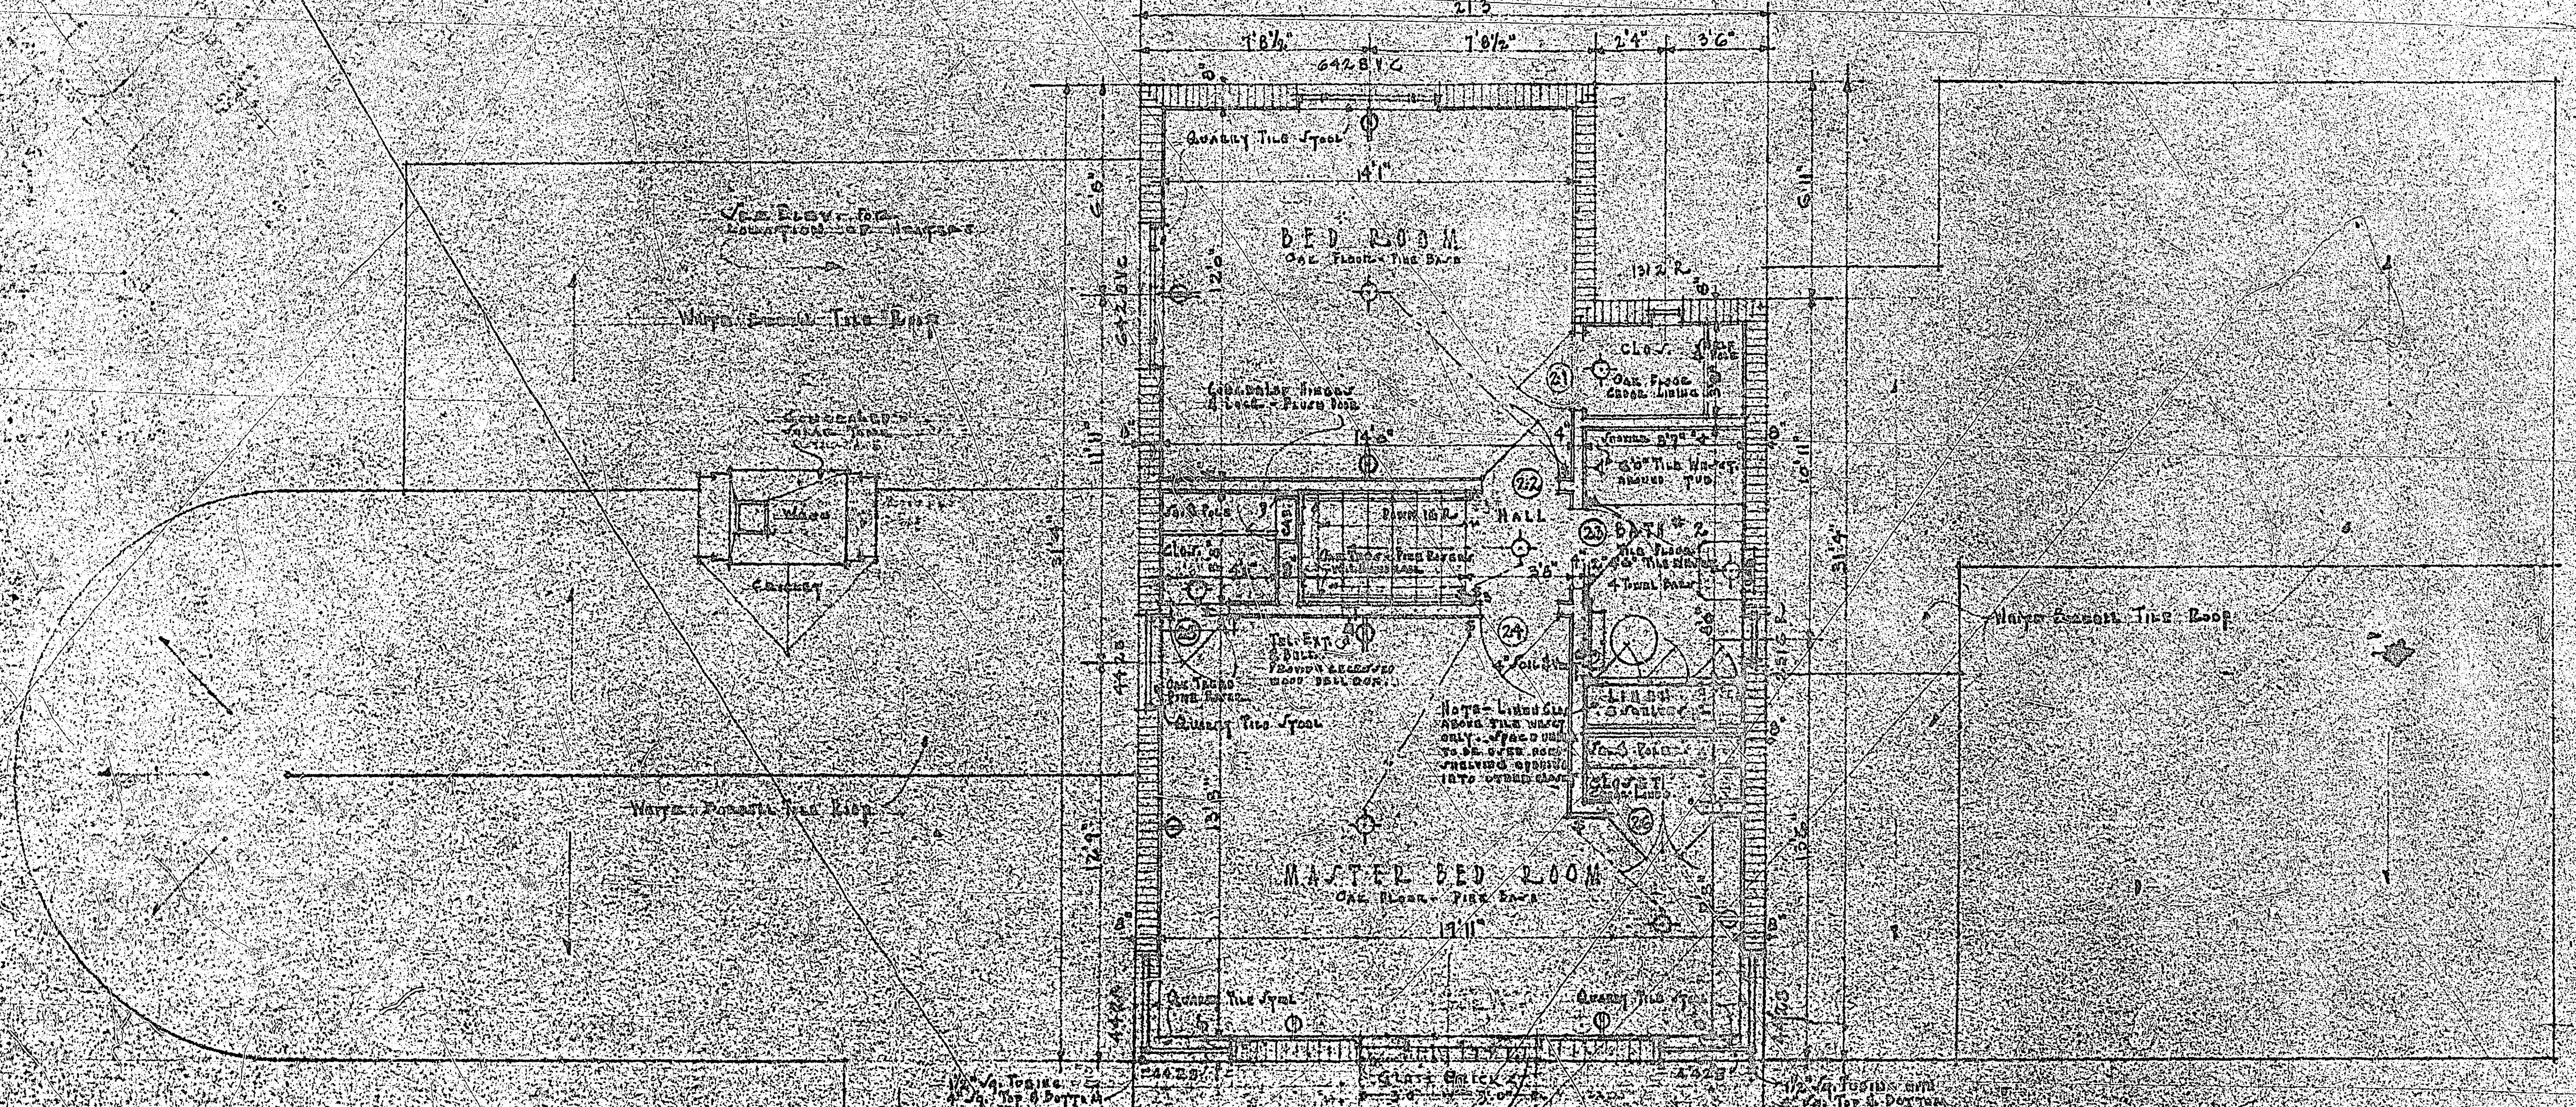
21'3"
7'8½"
7'8½"
2'4"
3'6"
642 BVC
QUARRY TILE STOOL
14'1"
BED ROOM
OAK FLOOR - PINE BASE
12'0"
CAMELBACK HINGES & LOCK - FLUSH DOOR
14'0"
13'2"R
CLOS.
21
OAK FLOOR CEDAR LINING
22
HALL
23
BATH # 2
TILE FLOOR
6'0" TILE WAINSCOT AROUND TUB
4 TOWEL BARS
3'8"
24
4" SOIL
CLOS.
SH. & POLE
25
TEL. EXT.
2 BELLS
PROVIDE RECESSED WOOD BELL BOX
OAK TREADS PINE RISERS
QUARRY TILE STOOL
NOTE - LINEN SHELVES ABOVE TILE WAINSCOT ONLY. SPACE UNDER TO BE OVER ROOF SHELVING OPENING INTO OTHER CLOSET
LINEN SHELVES
SH. & POLE
CLOSET
26
MASTER BED ROOM
OAK FLOOR - PINE BASE
13'11"
13'3"
QUARRY TILE STOOL
QUARRY TILE STOOL
GLASS BRICK
10'7½"
10'7½"
21'3"
6'11"
10'11"
31'4"
11'11"
12'2"
31'4"
SEE ELEV. FOR LOCATION OF SCUPPERS
WHITE BARBELL TILE ROOF
WHITE BARBELL TILE ROOF
WHITE BARBELL TILE ROOF
CHIMNEY

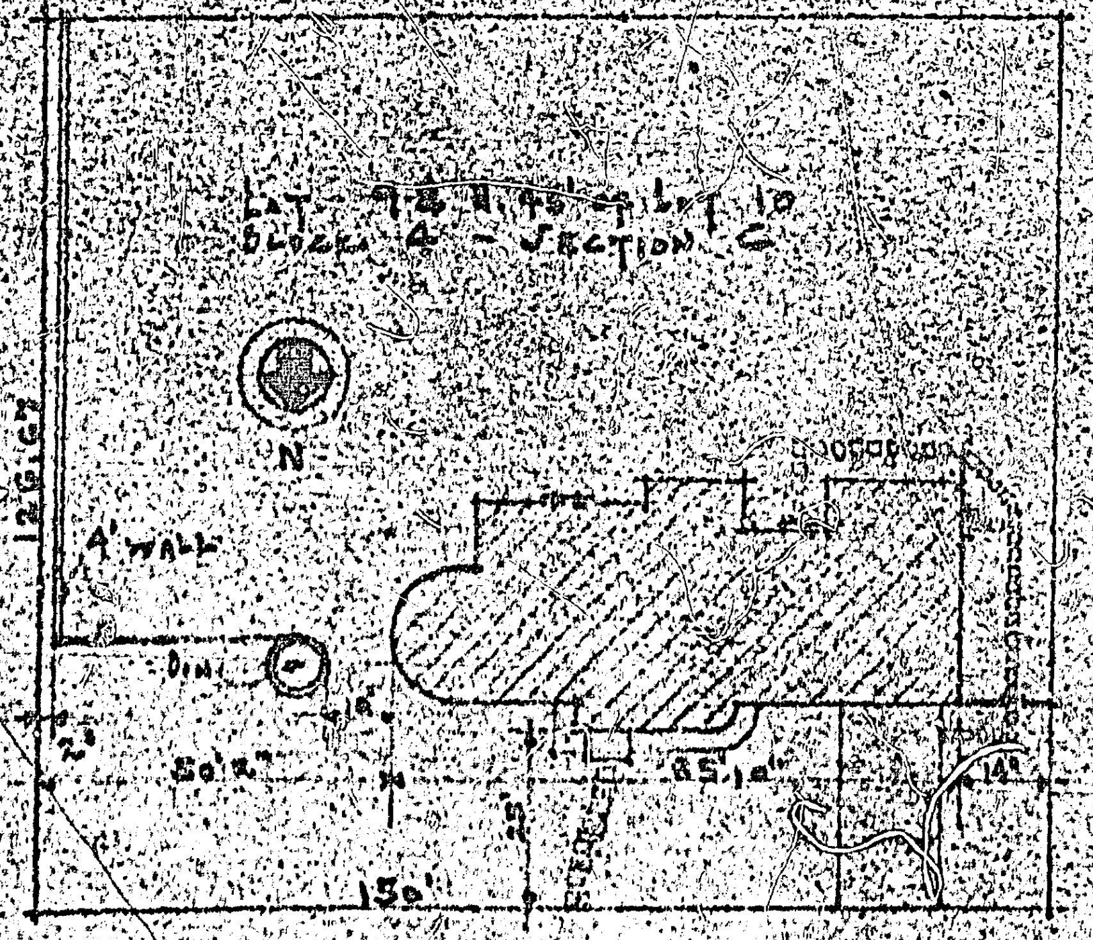
LOT 7 & N 45 of LOT 10
BLOCK 4 - SECTION C
N
GRANADA BLVD
4' WALL
50'2"
35'10"
150'
14'

ALHAMBRA CIRCLE

PLOT PLAN

Scale - 1/32" = 1'0"

SECOND FLOOR PLAN

Scale - 1/4" = 1'0"

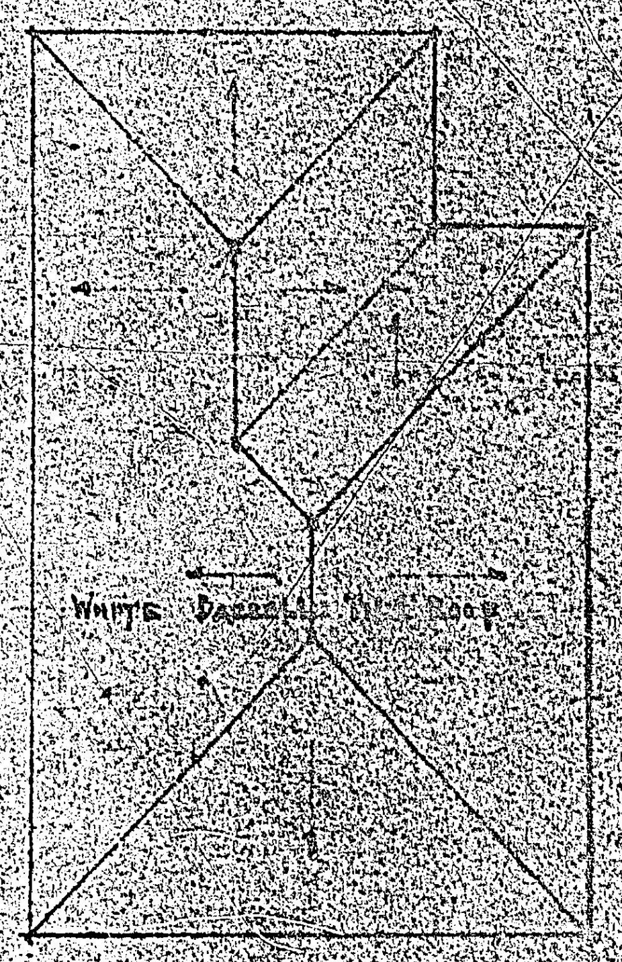
WHITE BARBELL TILE ROOF

ROOF PLAN

Scale - 1/16" = 1'0"

RESIDENCE FOR

MR. S. E. GIFFEN

CORAL GABLES

WM. H. MERRIAM — ARCHITECT

2324 PONCE DE LEON BLVD.

CORAL GABLES - FLORIDA

COMM. NO. 3724 APRIL 5 - 19[illegible]

3

5411

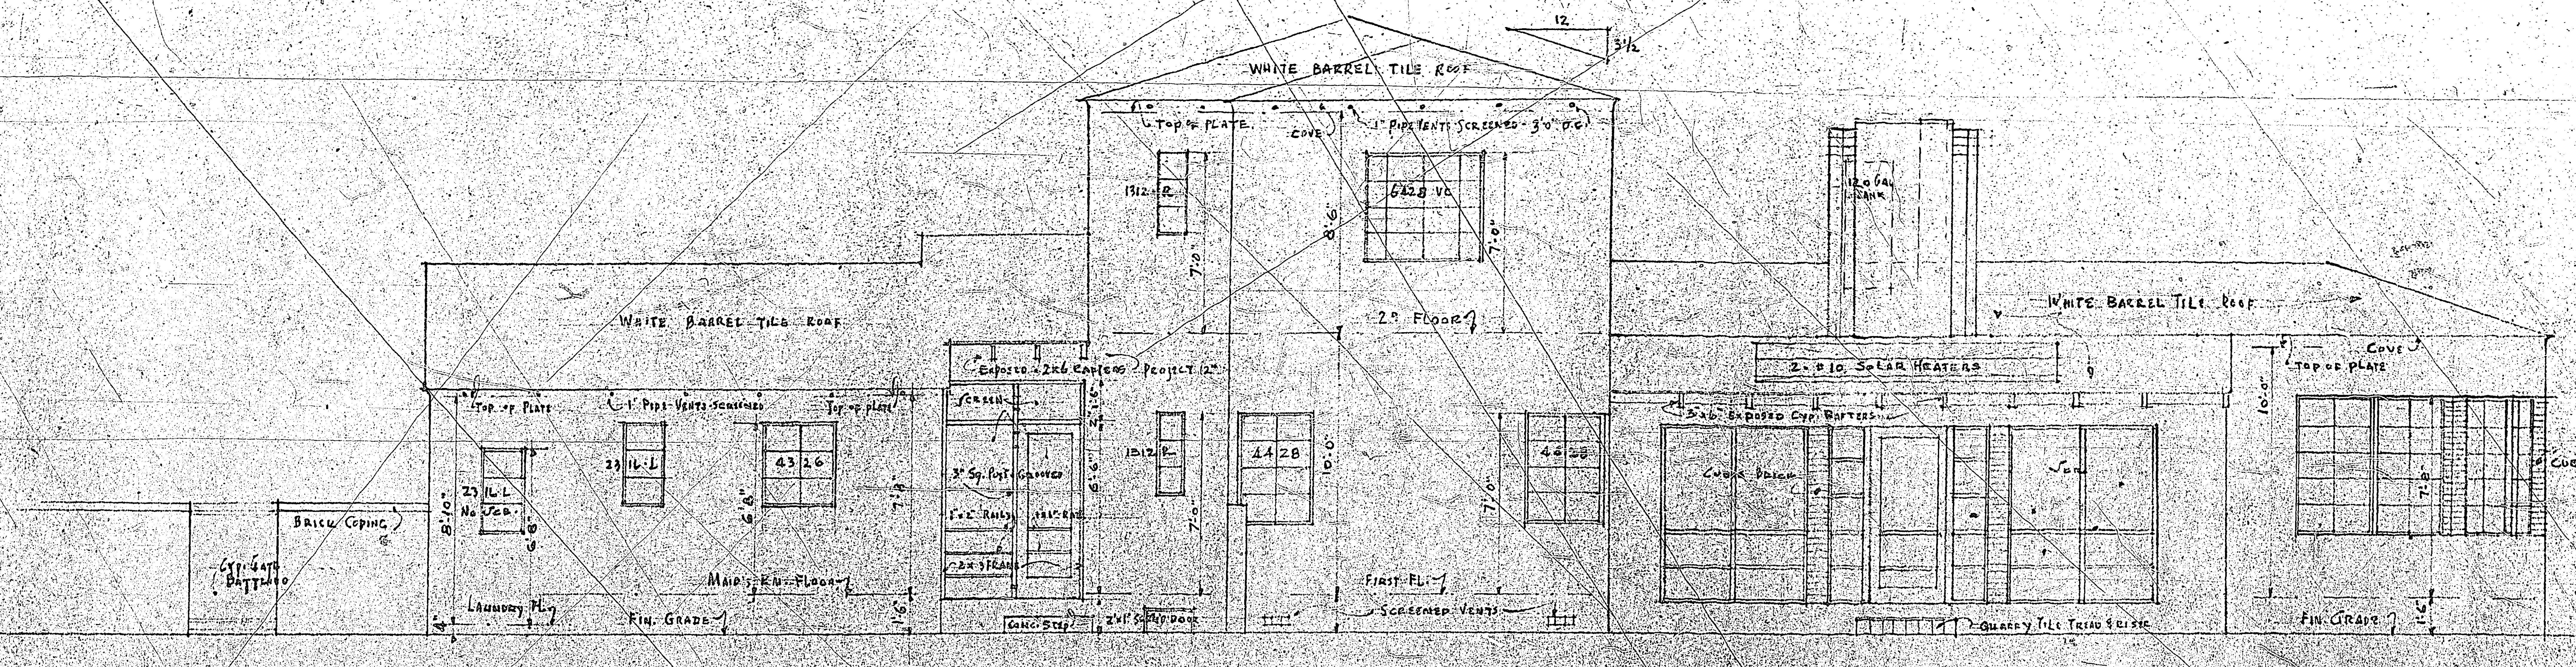
12
3½
WHITE BARREL TILE ROOF
Top of PLATE
COVE
1" PIPE VENTS SCREENED - 3'0" O.C.
1312 R
6428 VC
8'6"
7'0"
2nd FLOOR
WHITE BARREL TILE ROOF
Exposed 2x6 Rafters Project 12"
Top of Plate
1" Pipe Vents Screened
Top of Plate
Screen
23 16 L
43 26
23 16 L No Jeb.
8'10"
6'8"
7'8"
3" Sq. Post Grooved
1x2 Rails
2x3 Frame
1312 R
4428
10'0"
4628
7'0"
Brick Coping
Cyp. Gate Battened
Maid's Rm. Floor
Laundry Fl.
Fin. Grade
1'6"
4"
Conc. Step
2'x1' Screened Door
First Fl.
Screened Vents
120 Gal. Tank
WHITE BARREL TILE ROOF
2-#10 SOLAR HEATERS
3x6 Exposed Cyp. Rafters
Cuban Brick
Sun
Cove
Top of Plate
10'0"
7'8"
Cuban Brick
Quarry Tile Tread & Riser
Fin. Grade
1'6"

REAR ELEVATION Scale 1/4" = 1'0"

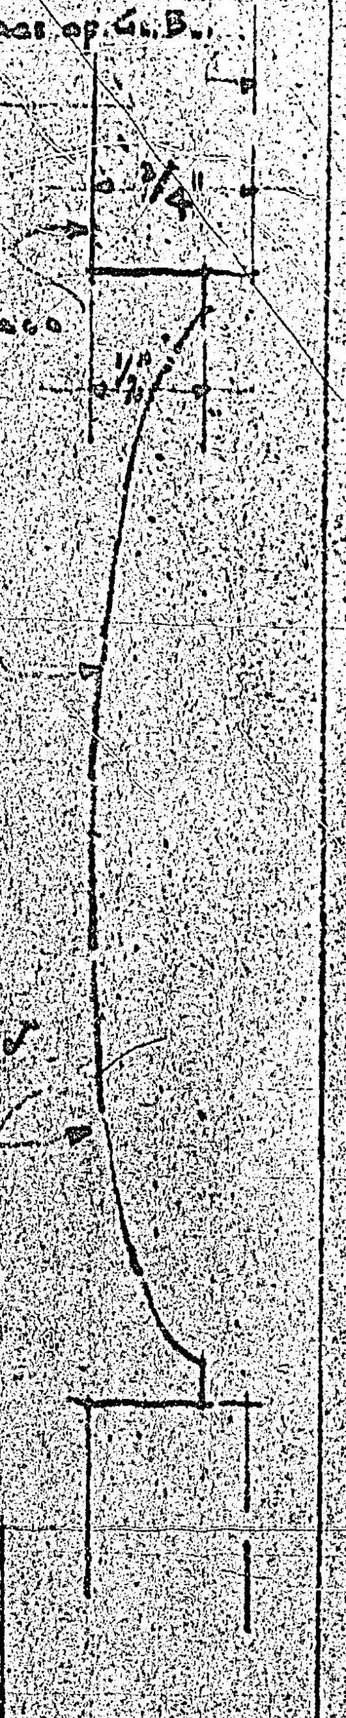
Face of G.B.
3/4"
Face of Stucco
1/8"
Run Mold

F.S. PROFILE OF RUN MOLDS

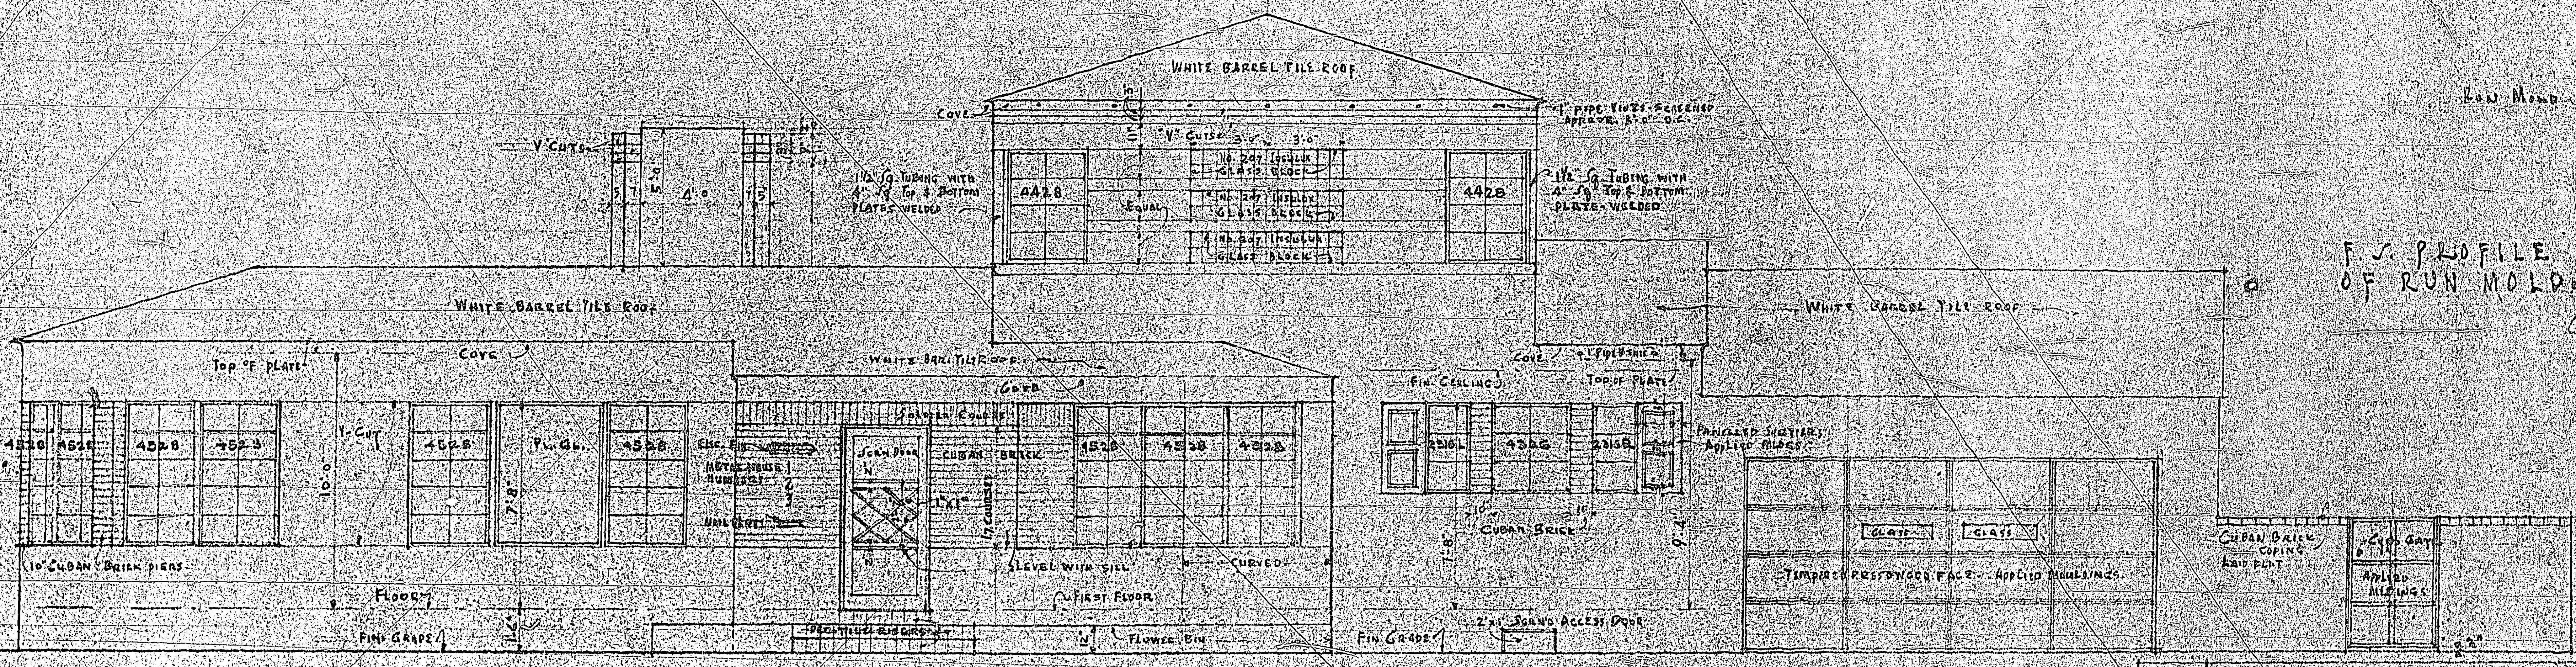
WHITE BARREL TILE ROOF
Cove
1" Pipe Vents Screened Approx. 8'0" O.C.
V Cuts
4'0"
V" Cuts
3'0"
3'0"
No. 207 Insulux Glass Block
1½" Sq. Tubing with 4" Sq. Top & Bottom Plates Welded
4428
Equal
4428
1½" Sq. Tubing with 4" Sq. Top & Bottom Plate Welded
WHITE BARREL TILE ROOF
Top of Plate
Cove
4528
4528
4528
4528
V Cut
10'0"
4528
Pl. Gl.
4528
7'8"
10" Cuban Brick Piers
Floor
Fin. Grade
1'6"
White Bar. Tile Roof
Cove
Soldier Course
Elec. Fix.
Metal House Numbers
Mail Box
Scrn. Door
Cuban Brick
1"x1"
17 Courses
4528
4528
4528
Level with Sill
Curved
First Floor
Quarry Tile Risers
Flower Bin
Cove
1" Pipe Vents
Fin. Ceiling
Top of Plate
2316 L
4326
2316 R
Panelled Shutters Applied Mldgs.
10"
Cuban Brick
7'8"
9'4"
Fin. Grade
2'x1' Scrnd Access Door
WHITE BARREL TILE ROOF
Glass
Glass
Tempered Presdwood Face - Applied Mouldings
Cuban Brick Coping Laid Flat
Cyp. Gate
Applied Mldings

FRONT ELEVATION Scale 1/4" = 1'0"

RESIDENCE FOR
MR. J. E. GIFFEN
CORAL GABLES, FLORIDA

WM. H. MERRIAM
ARCHITECT
2734 PONCE de LEON BLVD
CORAL GABLES

COMM. NO.
3724

APRIL 3
1937

4

5411

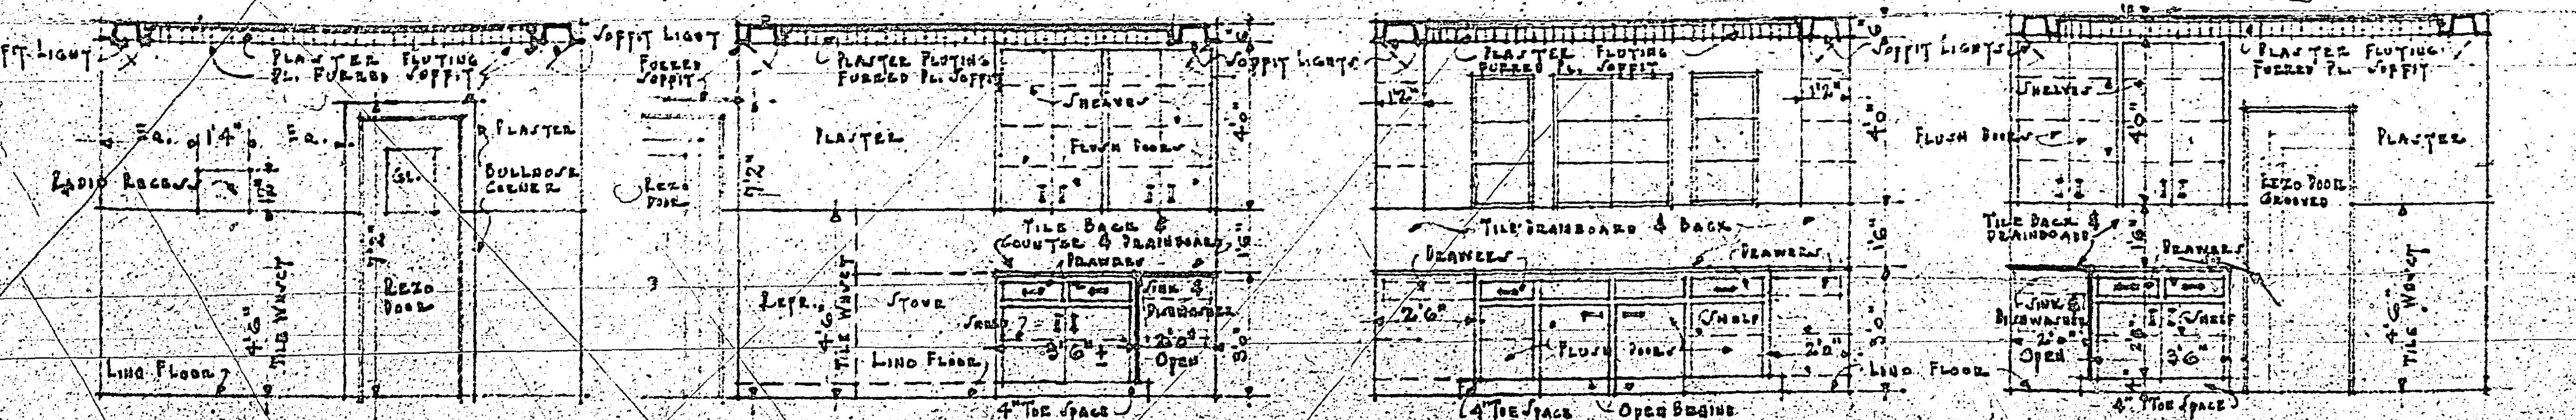
Soffit Light
Plaster Fluting Fl. Furred Soffit
Plaster
Radio
Rezo Door
Tile Wainscot
Lino Floor
Stove
Flush Door
Tile Back & Counter & Drainboard
Drawers
Open
4" Toe Space
Tile Drainboard & Back
Open Below
Lino Floor

ELEVATION TOWARD PORCH — ELEVATION TOWARD GARAGE — ELEVATION TOWARD SINK — ELEVATION TOWARD DINING ROOM

KITCHEN & CABINET DETAILS

SCALE 1/4" = 1'0"

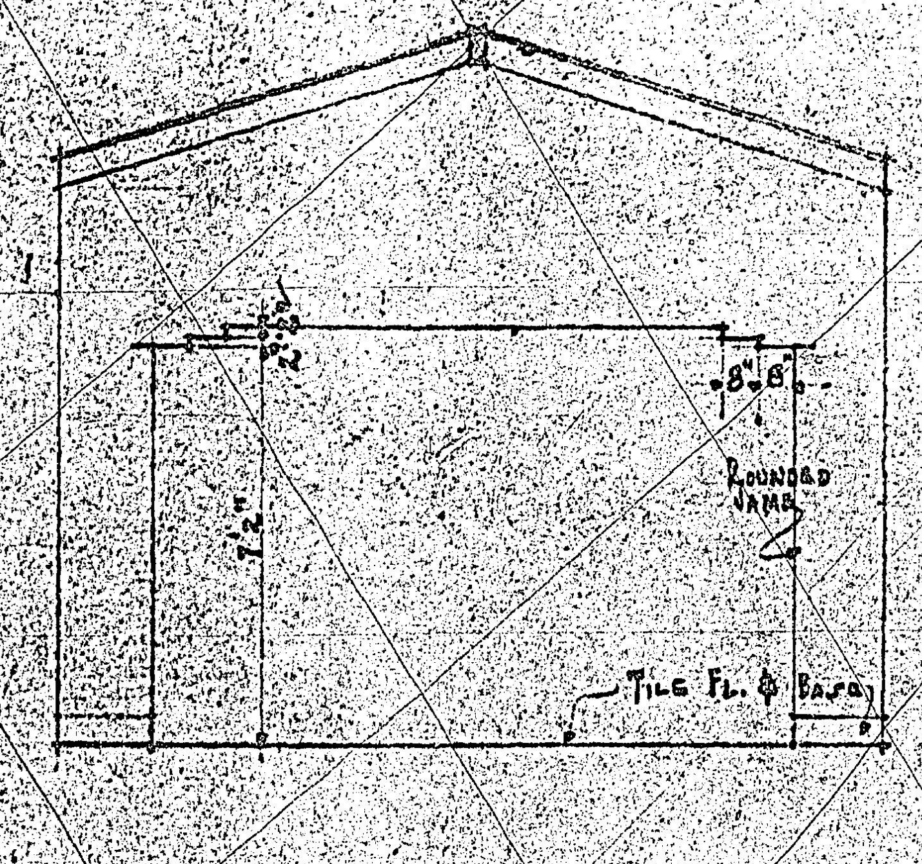
Rounded Jamb
Tile Fl. & Base

ARCH LIVING ROOM TO SOLARIUM

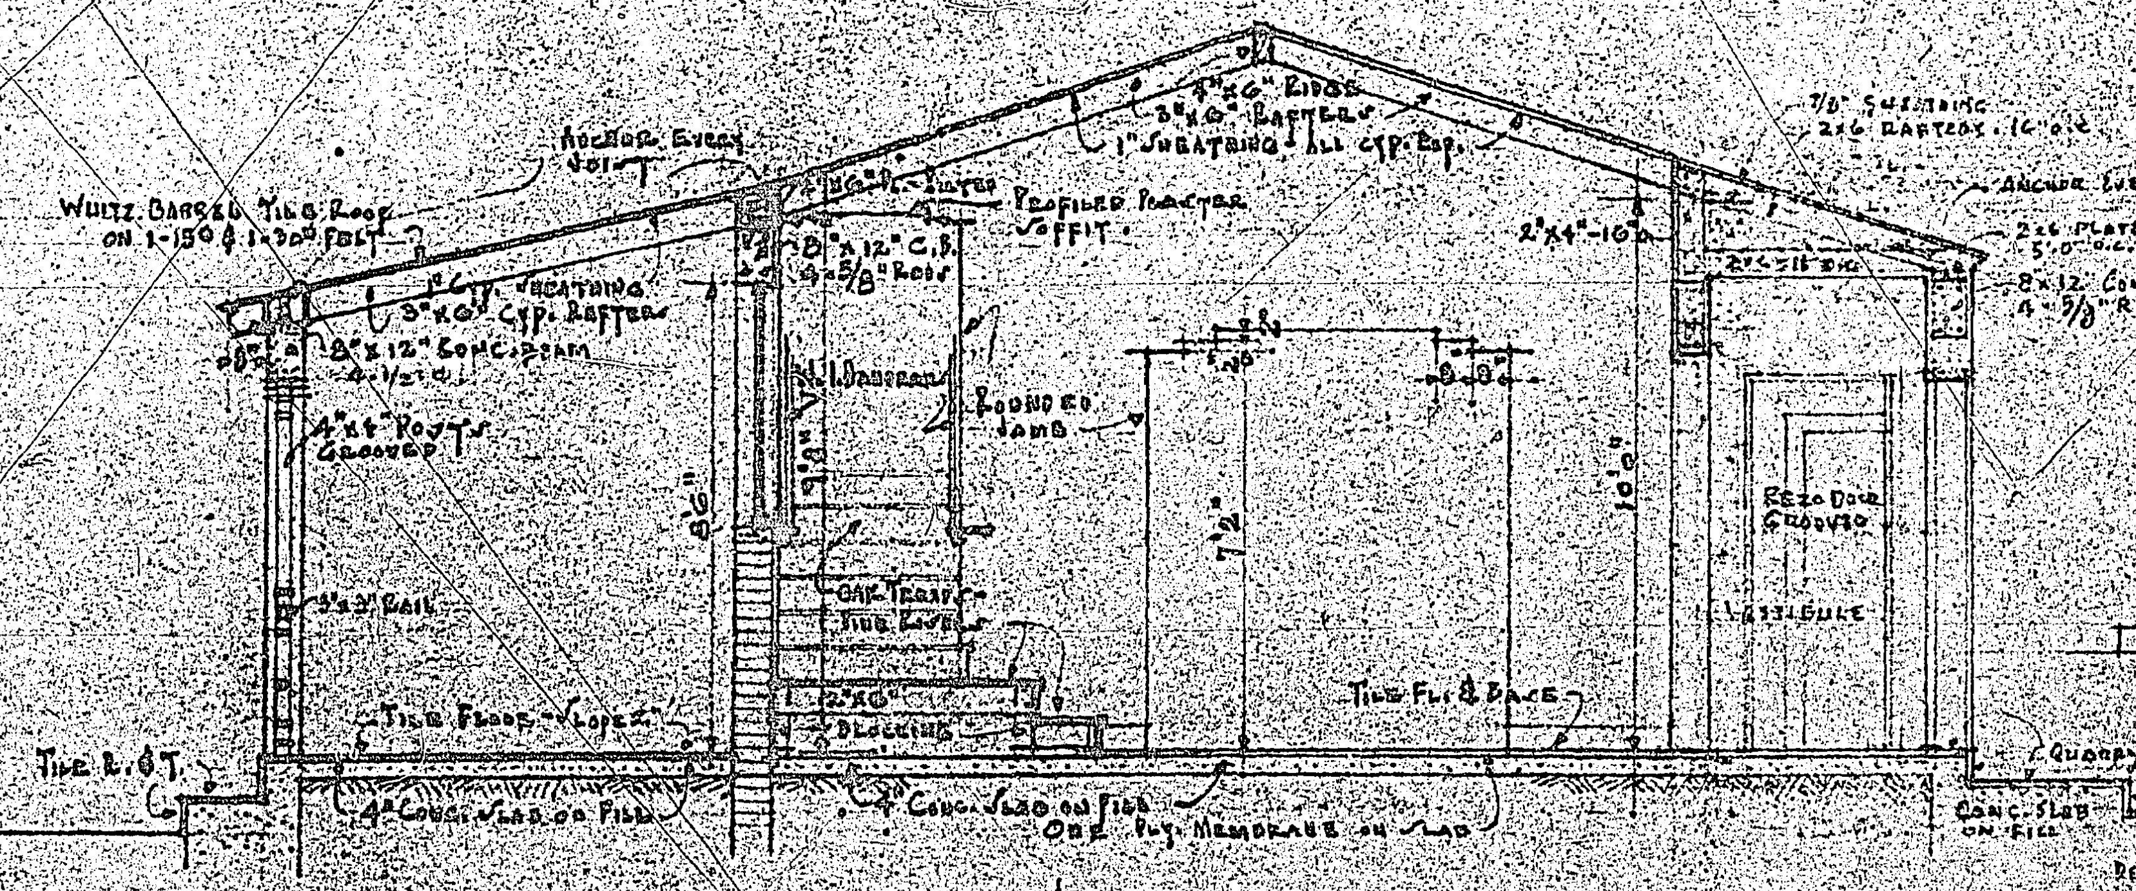
White Barrel Tile Roof
Rounded Jamb
Rezo Door Grooved
Tile Floor
Tile Fl. & Base
Quarry Tile

SECTION THRU LOGGIA & LIVING ROOM TOWARD STAIR

SCALE 1/4" = 1'0"

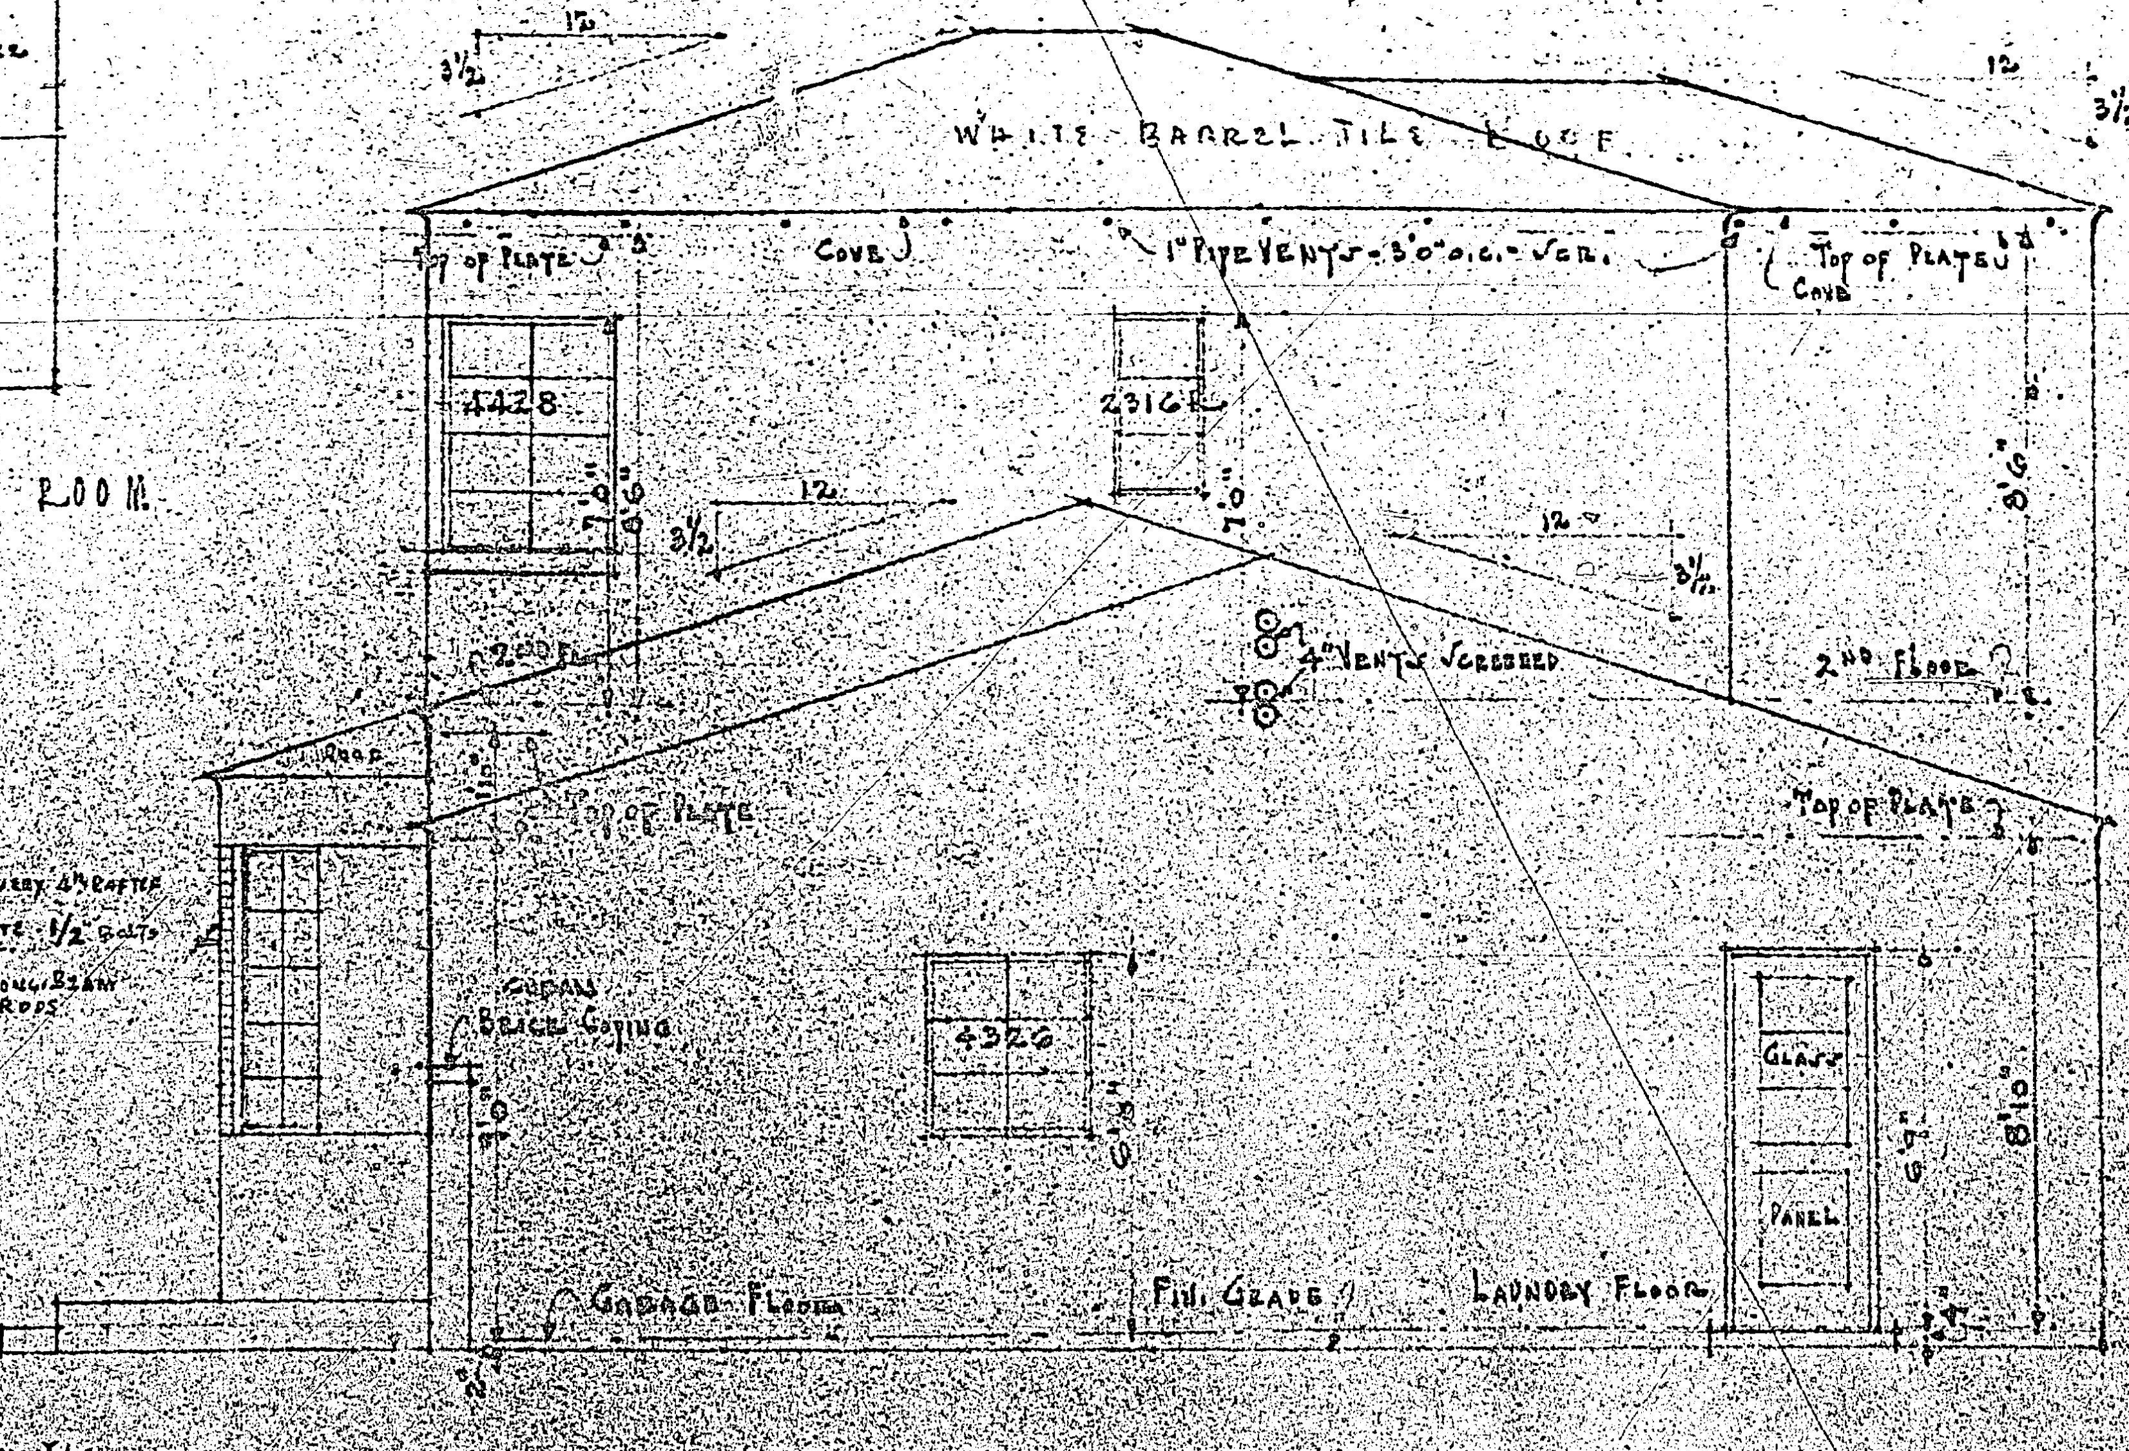
White Barrel Tile Roof
1" Pipe Vents 3'0" o.c. Scr.
Top of Plate
Cove
4428
2316
4326
2nd Floor
Garage Floor
Fin. Grade
Laundry Floor
Glass
Panel

RIGHT ELEVATION

SCALE 1/2" = 1'0"

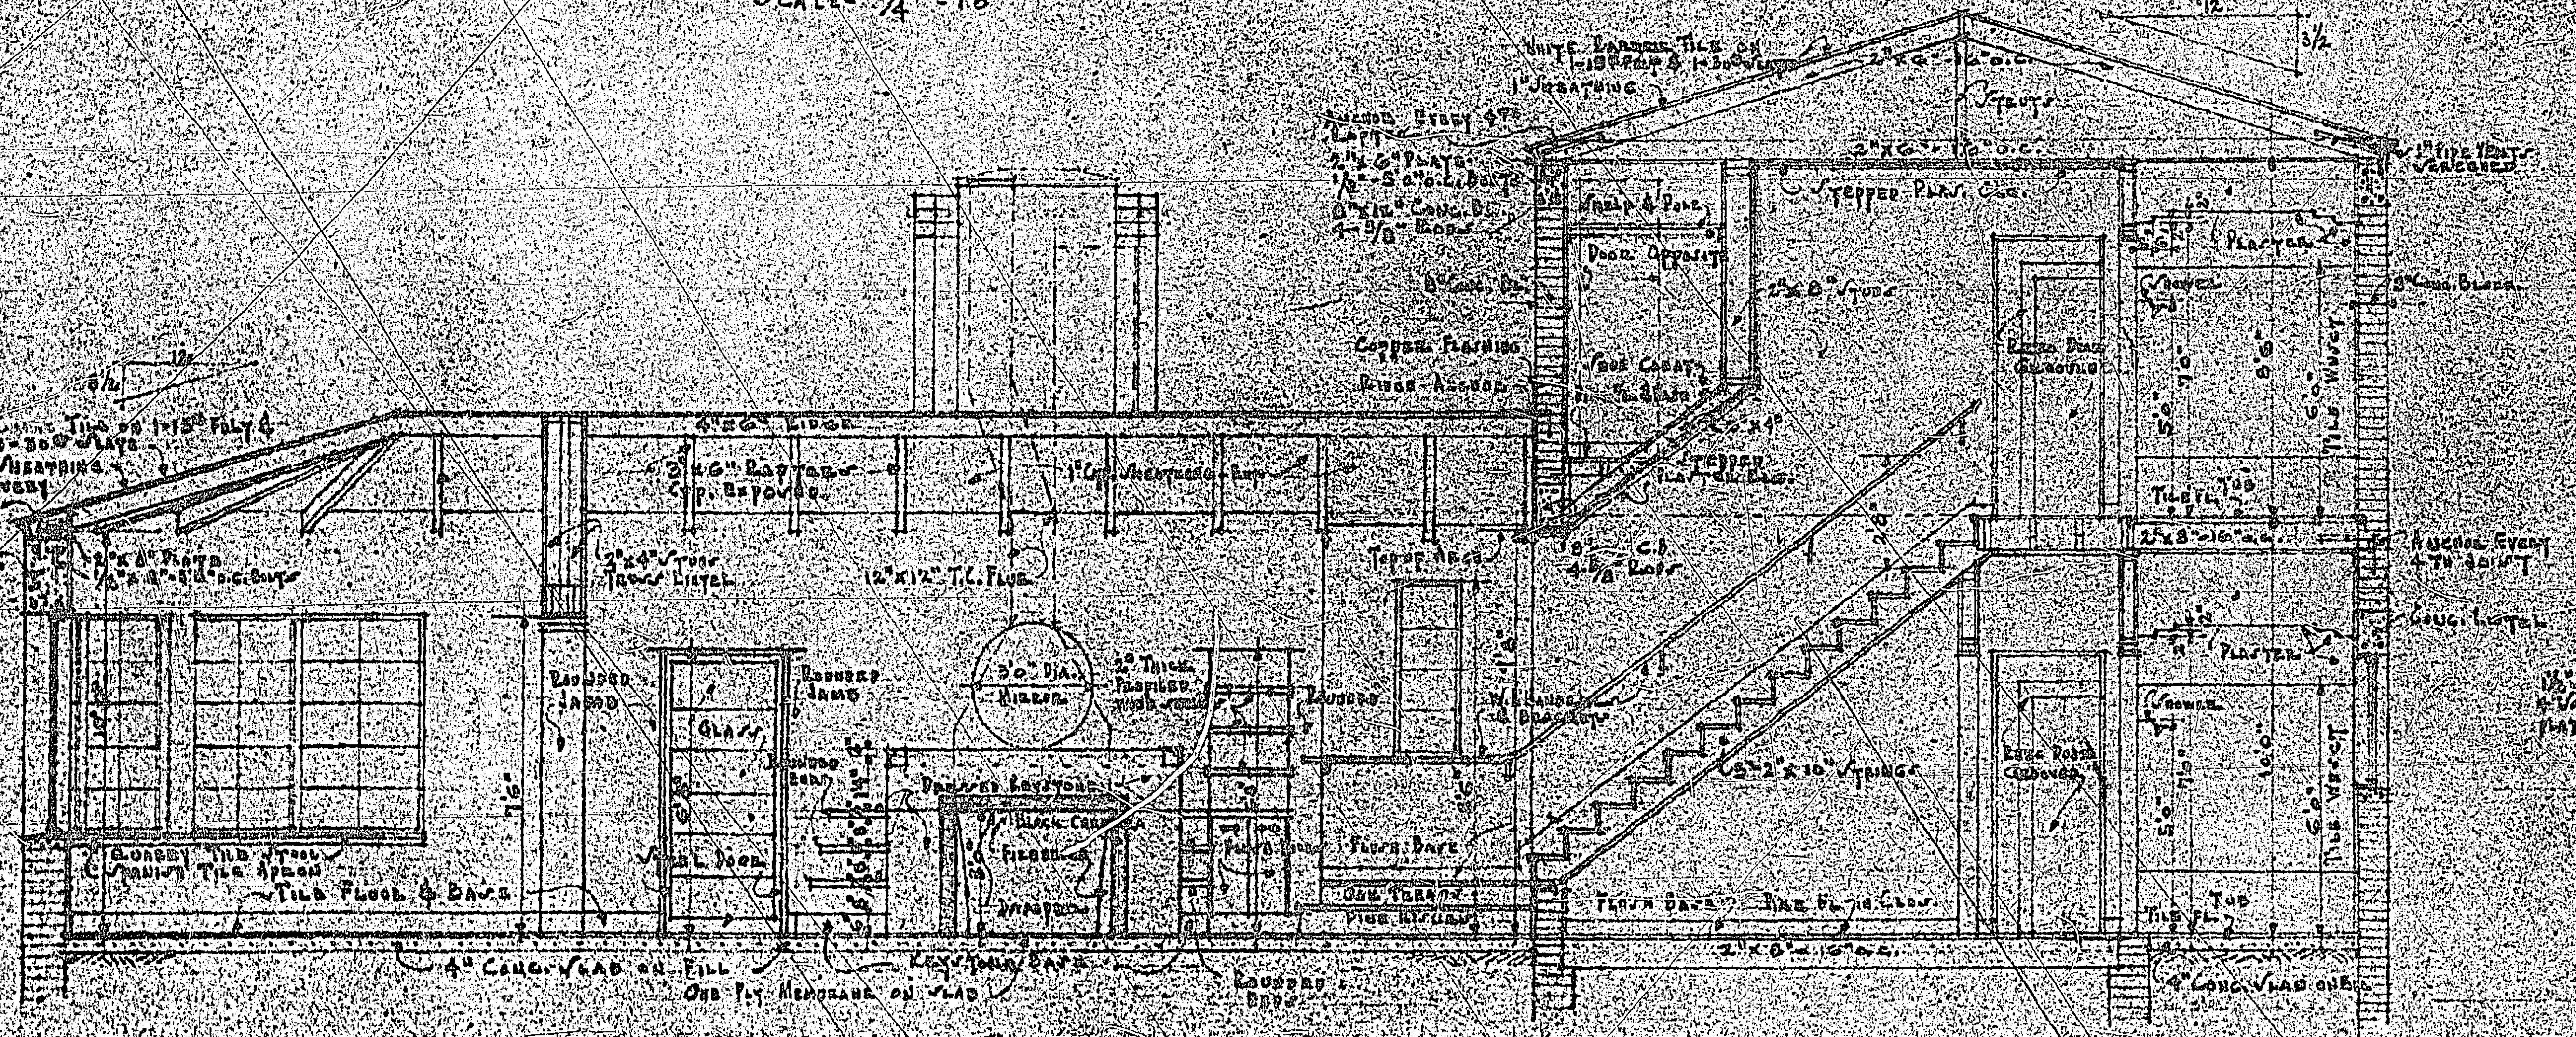
Rounded Jamb
Glass
Tile Floor & Base
4" Conc. Slab on Fill
30" Dia. Mirror
Plaster
Tile Wainscot

LONGITUDINAL SECTION THRU SOLARIUM - LIVING ROOM - STAIR & BATHS

SCALE 1/4" = 1'0"

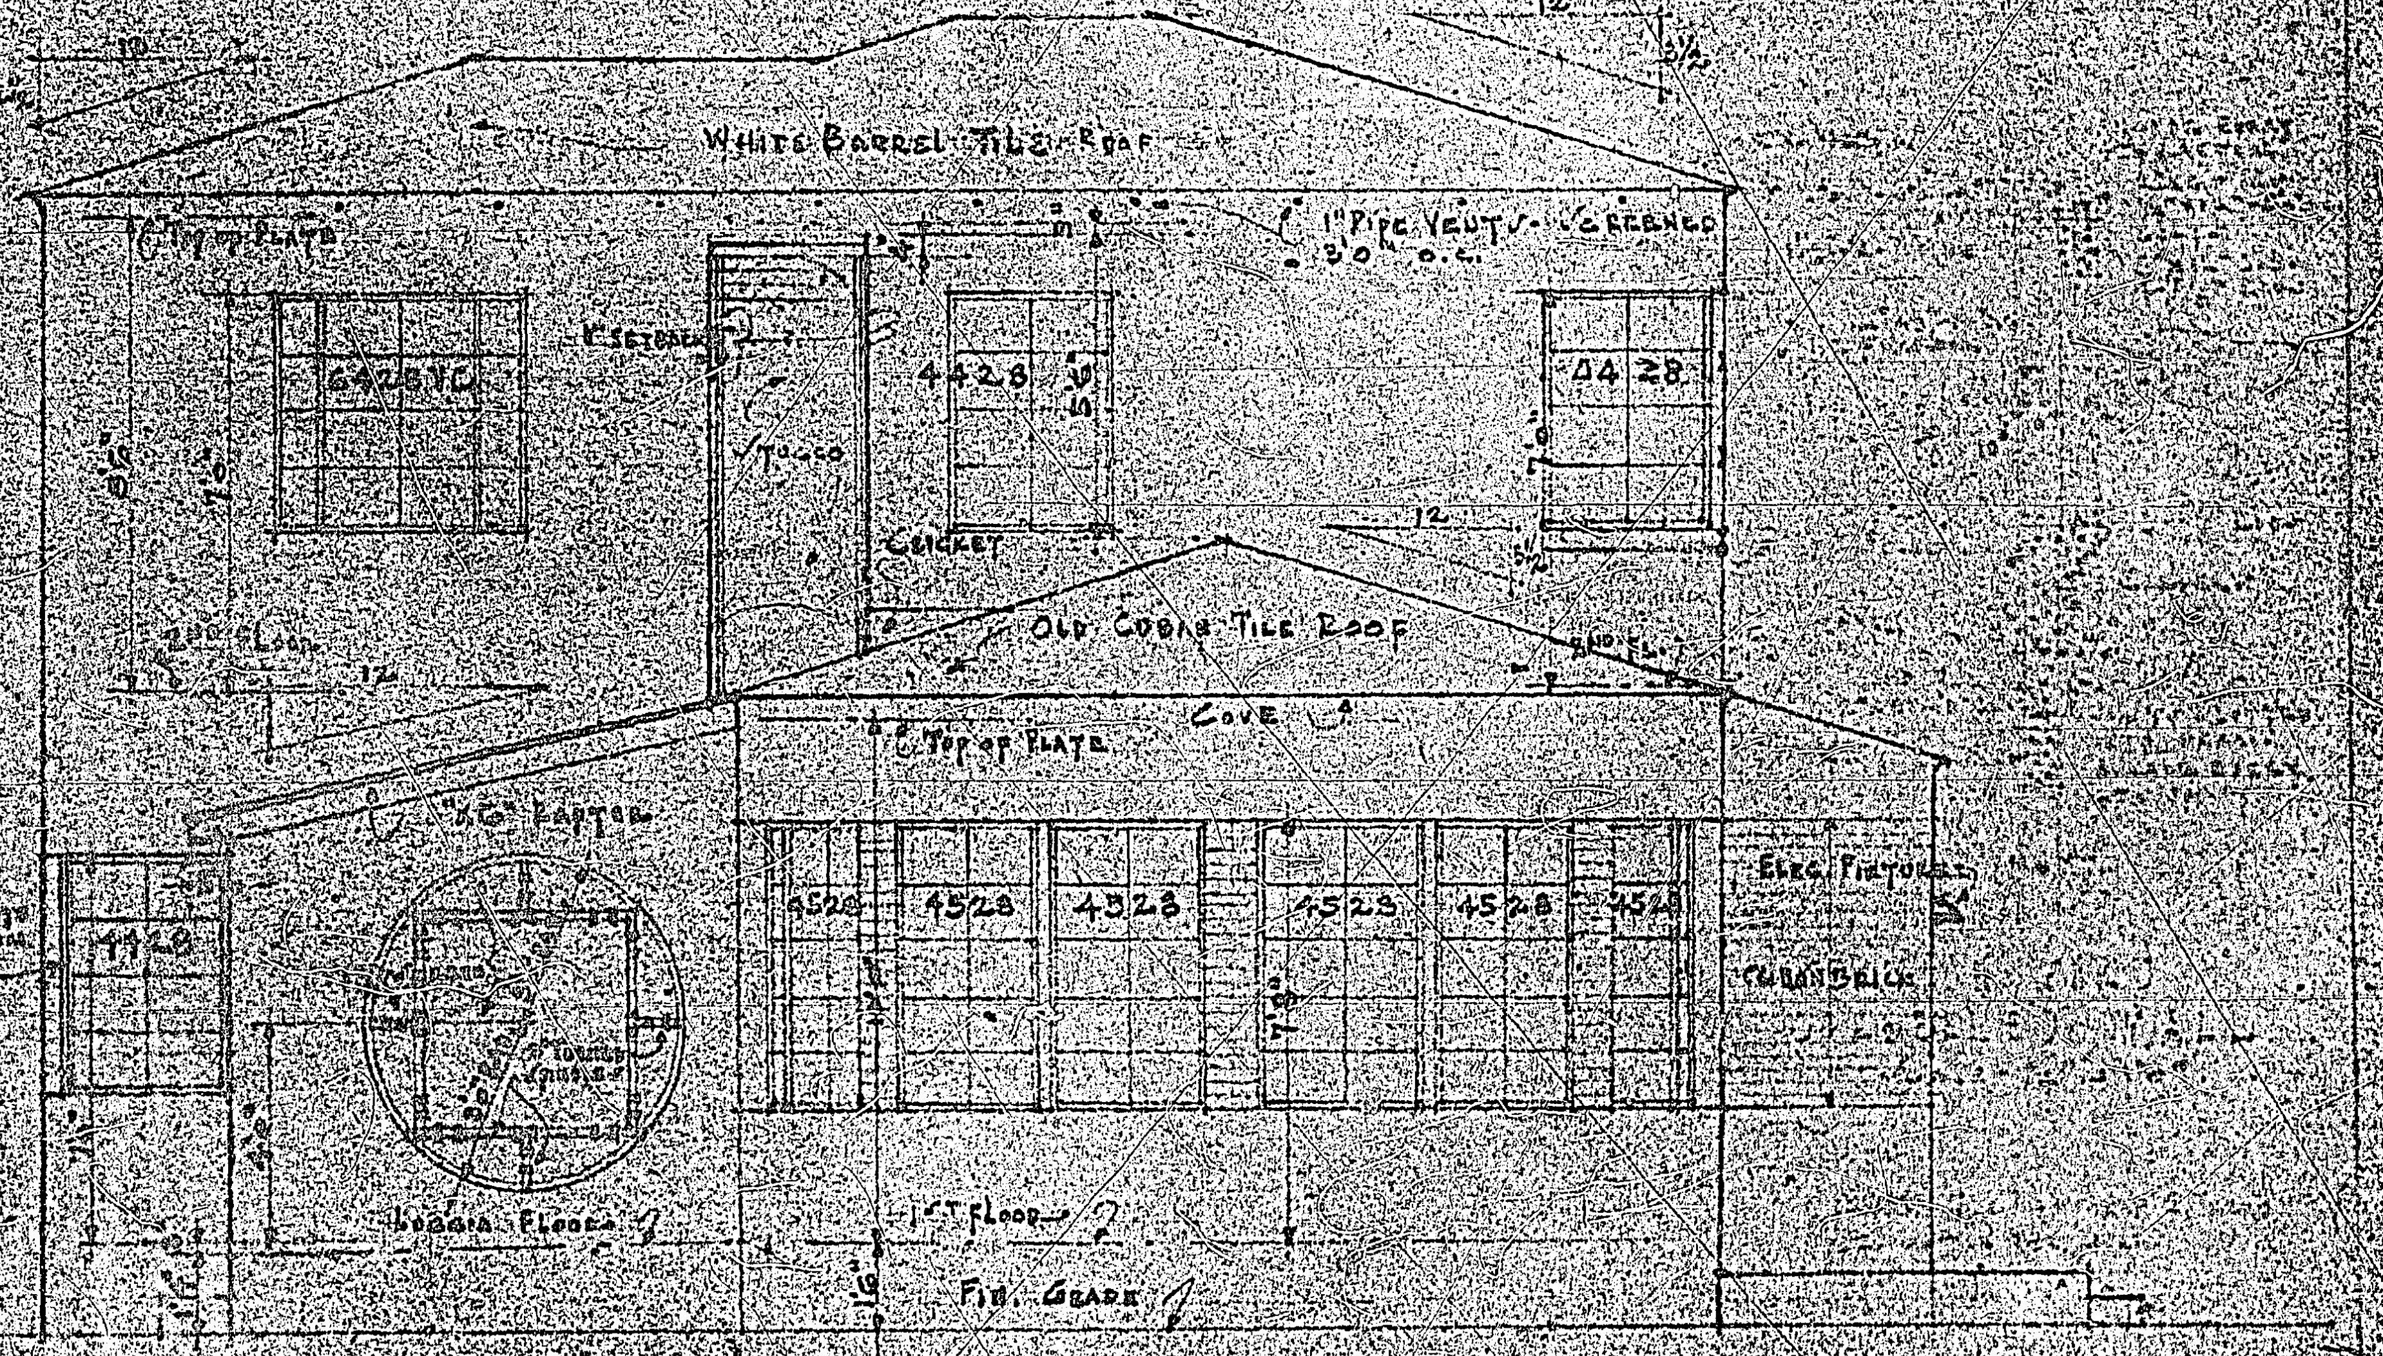
White Barrel Tile Roof
1" Pipe Vents Screened 3'0" o.c.
Top of Plate
4428
Old Cuban Tile Roof
Cove
4528
Loggia Floor
1st Floor
Fin. Grade

LEFT ELEVATION

SCALE 1/4" = 1'0"

RESIDENCE FOR
MR. S. E. GIFFEN
CORAL GABLES
WM. H. MERRIAM — ARCHITECT
2934 PONCE DE LEON BOULEVARD
CORAL GABLES FLORIDA
COMM. Nº 3724 APRIL 3, 1937

5411