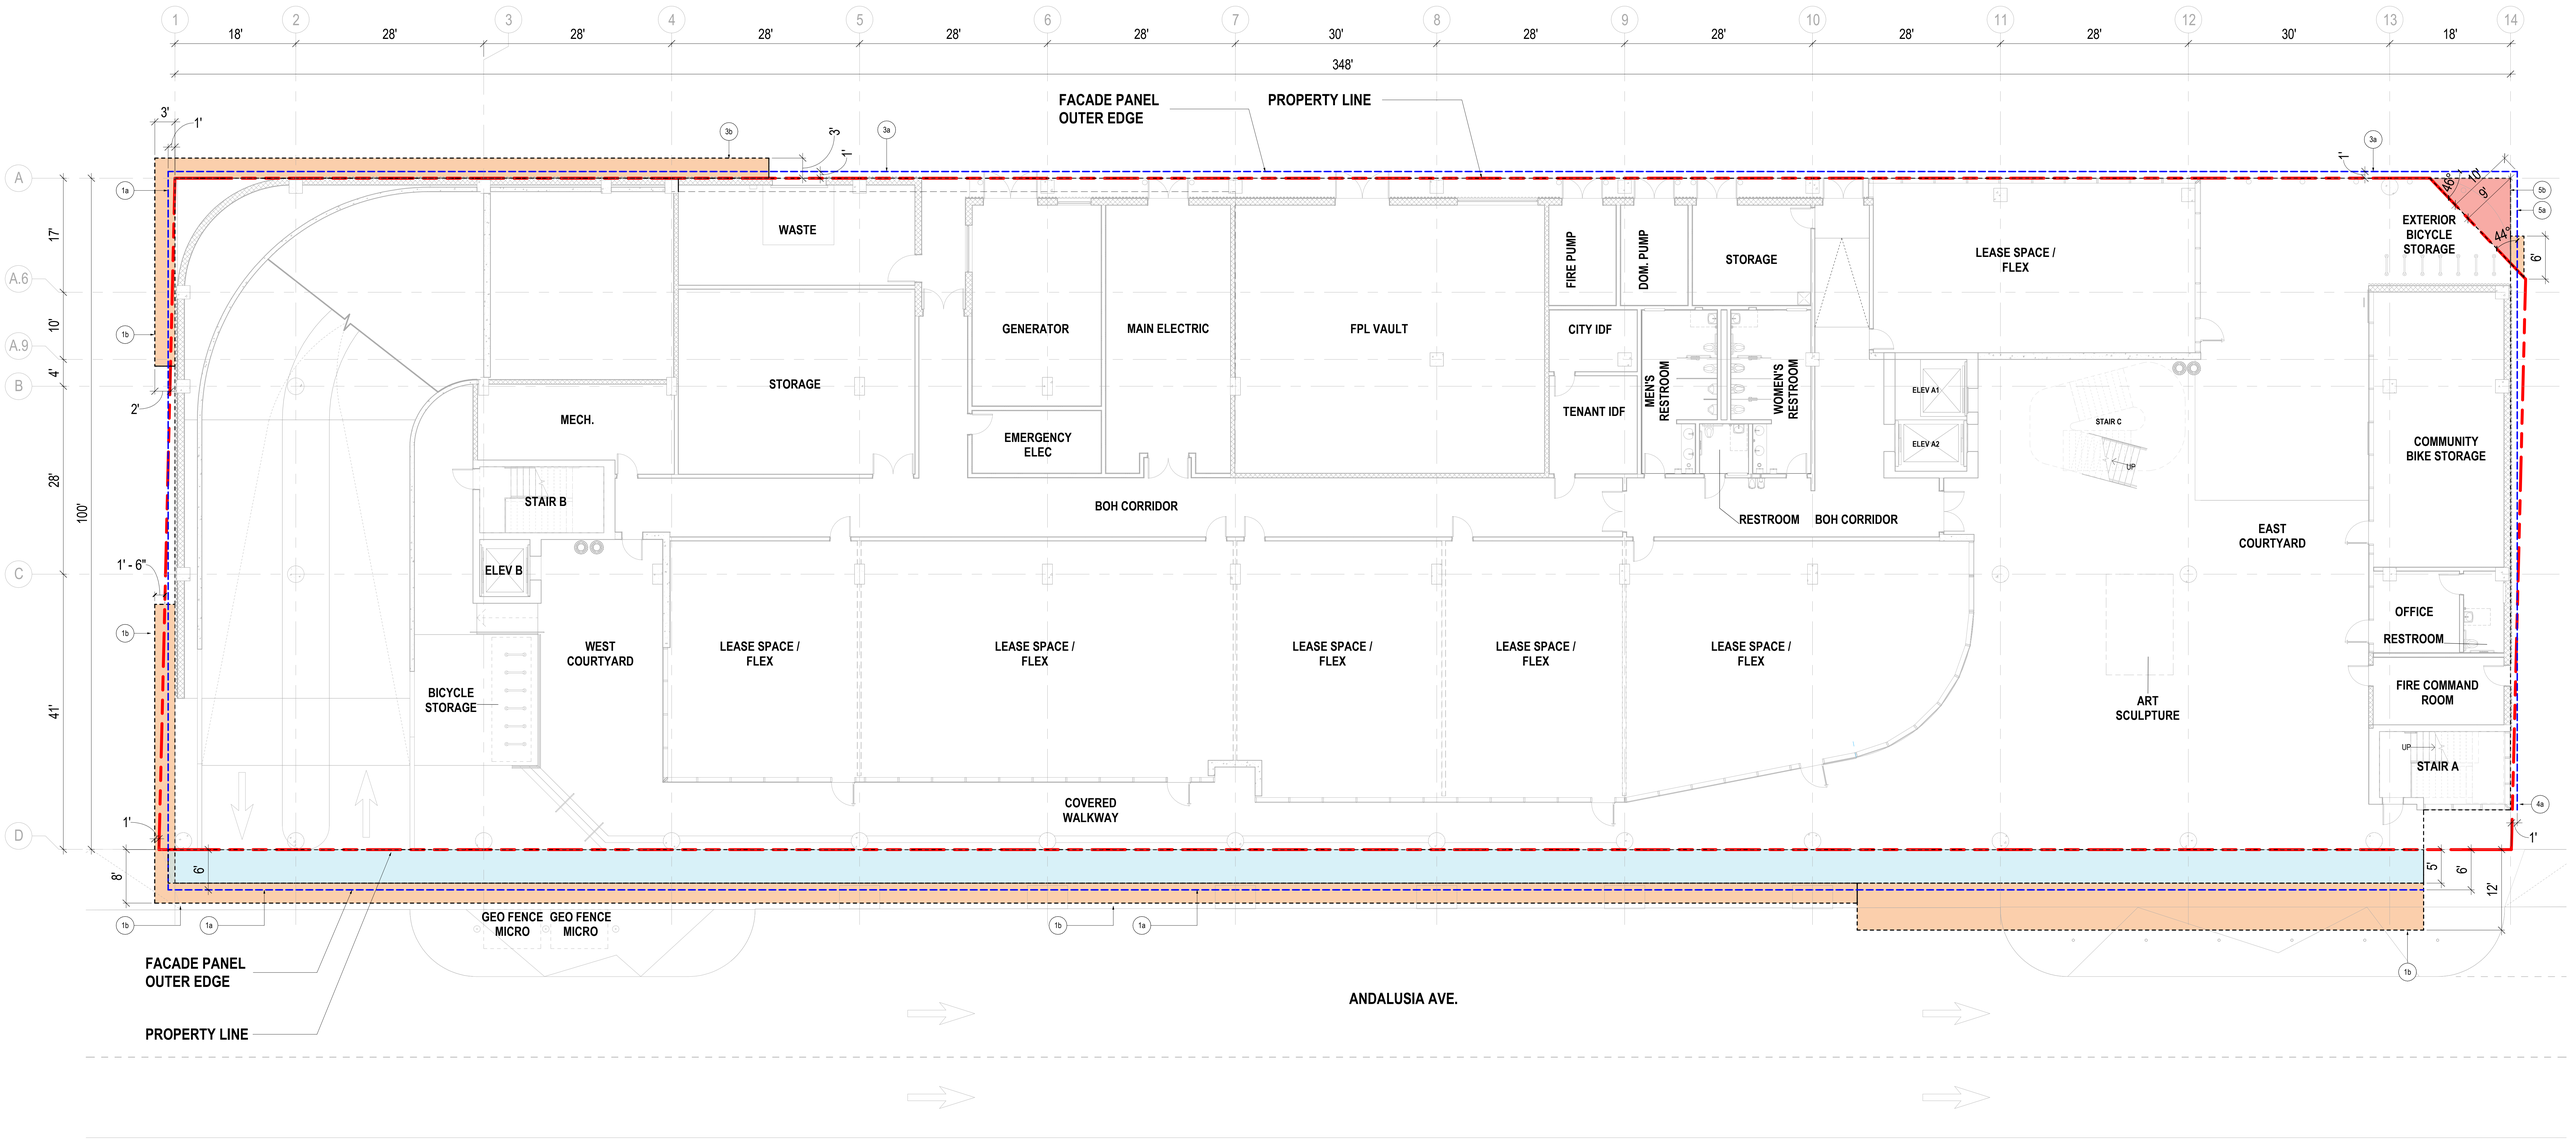

01 ENCROACHMENT PLAN - LEVEL 01
SCALE: 1/8" = 1'-0"

ENCROACHMENT KEY LEGEND

1. ***South along Andalusia:**

a. Facade Panels Outer Edge
- 6 feet along column line D and in between column lines 1-13 – Level 3
- 6 feet along column line D and in between column lines 5-13- Level 4
- 6 feet along column line D and in between column lines 5-13- Level 5
- 6 feet along column line D and in between column lines 5-13- Level 6
- 6 feet along column line D and in between column lines 1-13 – Levels 7-10/Roof

b. Slab Extension
- 8 feet along column line D and in between column lines 1-10 – Level 2
- 12 feet along column line D and in between column lines 10-13 – Level 2
- 8 feet along column line D and in between column lines 1-5 – Level 4
- 8 feet along column line D and in between column lines 1-5 – Level 5
- 8 feet along column line D and in between column lines 1-5 – Level 6

2. ***West along Alley:**

a. Facade Panels Outer Edge
- 1 foot along column line 1 and in between column lines A-C– Level 2
- 1 foot along column line 1 and in between column lines A-B – Level 3
- 1 foot along column line 1 and in between column lines A-C- Level 4
- 1 foot along column line 1 and in between column lines A-C- Level 5
- 1 foot along column line 1 and in between column lines B-D – Levels 7-8
- 1 foot along column line 1 and in between column lines A-D – Level 10/Roof

b. Slab Extension
- 18 inches along column line 1 and in between column lines C-D – Level 2
- 18 inches along column line 1 and in between column lines C-D – Level 4
- 18 inches along column line 1 and in between column lines C-D – Level 5
- 18 inches along column line 1 and in between column lines B-D – Level 6
- 3 feet along column line 1 and in between column lines A-B - Level 6
- 3 feet along column line 1 and in between column lines A-B - Levels 7-8

3. ***North along Alley:**

a. Facade Panels Outer Edge
- 1 foot along column line A and in between column lines 1-14 – Levels 2-5
- 1 foot along column line A and in between column lines 5-14 – Levels 6-8
- 1 foot along column line A and in between column lines 1-14 - Level 9-10/Roof

b. Slab Extension
- 3 feet along column line A and in between column lines 1-5 – Levels 6-8

4. ***East along Alley:**

a. Facade Panels Outer Edge
- 1 foot along column line 14 and in between column lines C-D – Level 2-10/Roof

5. ***North East Corner of Alley:**

a. Facade Panels Outer Edge
- 10 foot along column line 14 and in between column lines A-A.6 – Level 2-10/Roof

b. Slab Extension
- 9 foot between column lines 13-14 and column lines A-A.6 – Levels 2-10/Roof

Note: Encroachments begin at **Level 02 (17' feet from ground level to bottom of slab of second level).*

LEGEND

- Property Line
- Facade Panels Outer Edge
- Slab Extension - Varies per level
- Slab Extension - South - Constant from Levels 02-10
- Slab Extension - Constant from Levels 02-10 - NE Corner

N

© 2018 Gensler