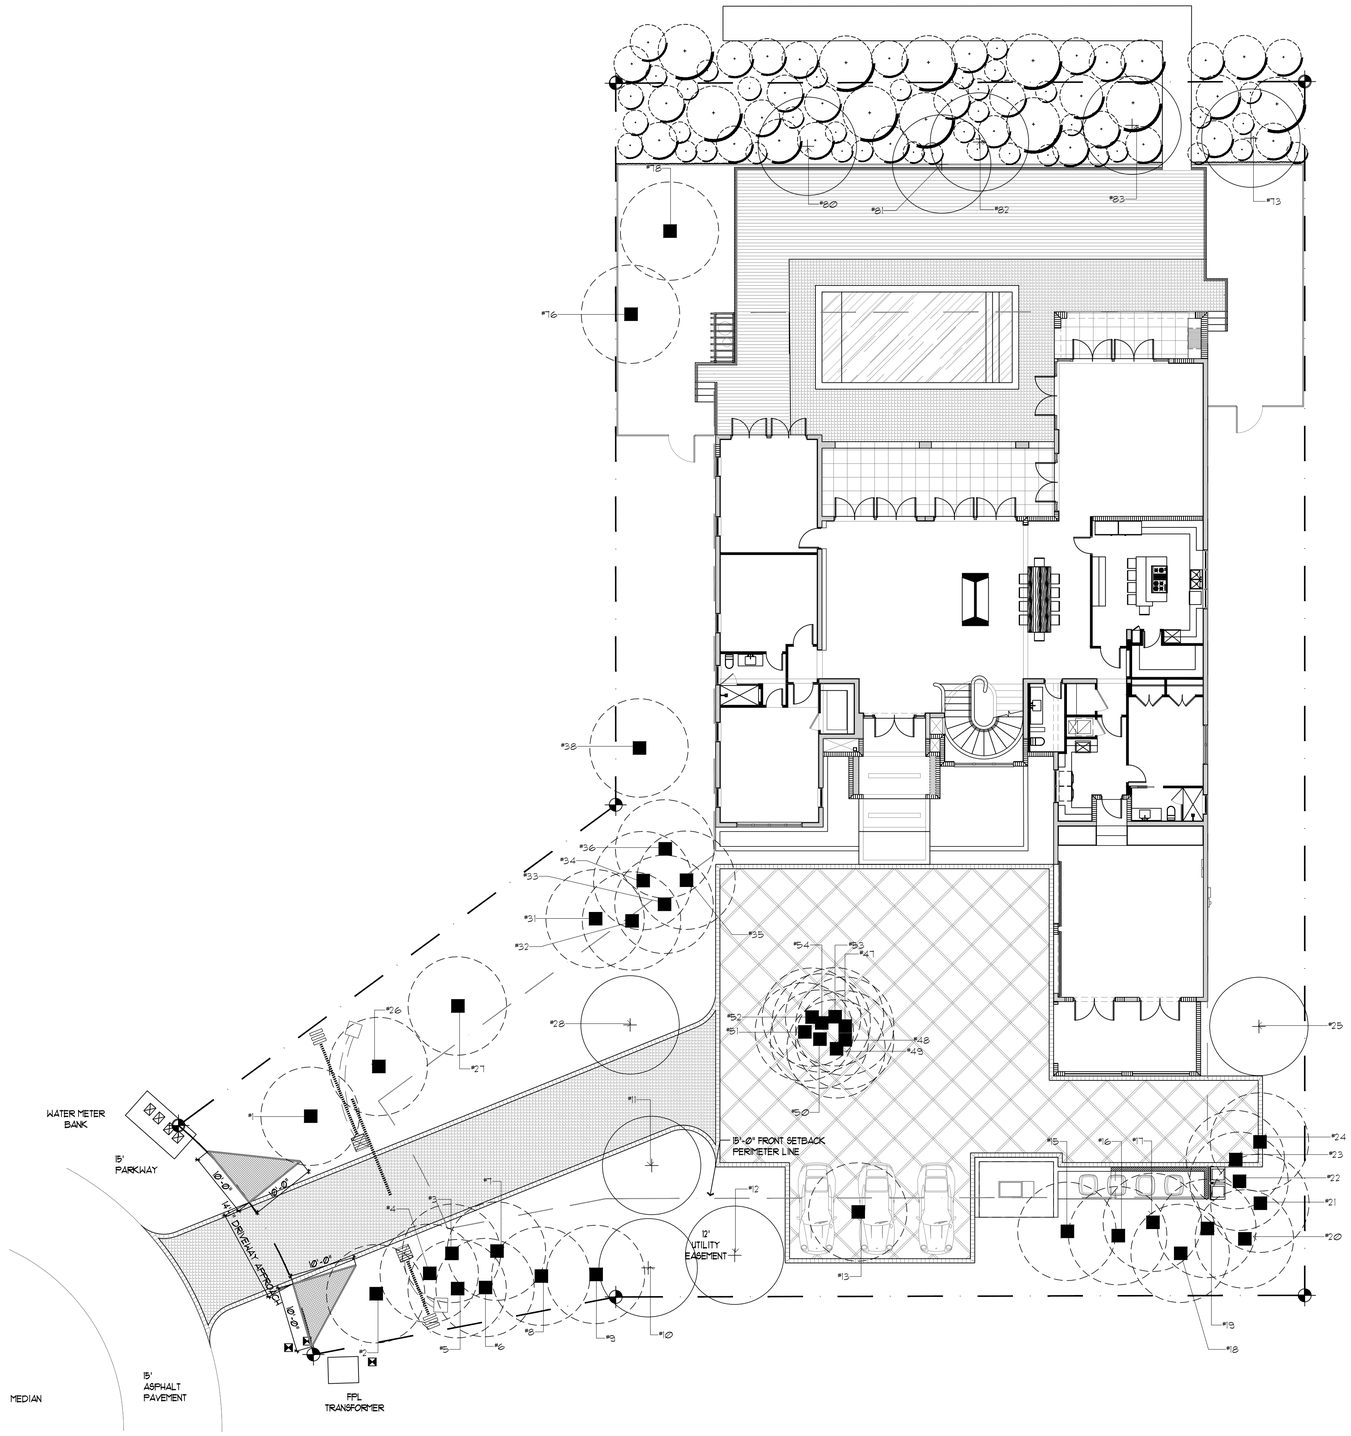

TREE DISPOSITION PLAN

SCALE: 3/32"=1'-0"

EXISTING TREE LIST:

#	Common Name	Botanical Name	D.B.H.	Ht.	Sp.	Disposition	Additional Notes	Canopy Loss
1	Medjool Date Palm	Phoenix Dactylifera "Medjool"	14	40	20	Remove		314
2	Medjool Date Palm	Phoenix Dactylifera "Medjool"	14	40	20	Remove		314
3	Buccaneer Palm	Pseudophoenix Sargentii	12	15	15	Remove		177
5	Buccaneer Palm	Pseudophoenix Sargentii	12	15	15	Remove		177
6	Reflexed Dracaena	Dracaena Reflexa	12	15	15	Remove		177
7	Buccaneer Palm	Pseudophoenix Sargentii	12	15	15	Remove		177
8	Buccaneer Palm	Pseudophoenix Sargentii	12	15	15	Remove		177
9	Buccaneer Palm	Pseudophoenix Sargentii	12	15	15	Remove		177
10	Wax Myrtle	Myrica Cerifera	12	15	15	To Remain		0
11	Live Oak	Quercus Virginiana	24	50	40	To Remain		0
12	Live Oak	Quercus Virginiana	12	25	15	To Remain		0
13	Sylvester Date Palm	Phoenix Sylvestris	12	15	20	Remove		314
15	King Alexander Palm	Archontophoenix Alexandrae	12	40	15	Remove		177
16	King Alexander Palm	Archontophoenix Alexandrae	12	50	15	Remove		177
17	King Alexander Palm	Archontophoenix Alexandrae	12	50	15	Remove		177
18	King Alexander Palm	Archontophoenix Alexandrae	12	50	15	Remove		177
19	King Alexander Palm	Archontophoenix Alexandrae	8	45	15	Remove		177
20	King Alexander Palm	Archontophoenix Alexandrae	12	50	15	Remove		177
21	King Alexander Palm	Archontophoenix Alexandrae	18	60	15	Remove		177
22	King Alexander Palm	Archontophoenix Alexandrae	12	45	15	Remove		177
23	King Alexander Palm	Archontophoenix Alexandrae	12	50	15	Remove		177
24	King Alexander Palm	Archontophoenix Alexandrae	12	50	15	Remove		177
25	Live Oak	Quercus Virginiana	24	50	30	To Remain		0
26	Queen Sago	Cycas Circinalis	N/A	10	10	Remove	Does not qualify as a tree	0
27						Remove	Dead	0
28	Live Oak	Quercus Virginiana	24	40	40	To Remain		0
31	Buccaneer Palm	Pseudophoenix Sargentii	12	10	15	Remove		177
32						Remove	Dead	0
33	Buccaneer Palm	Pseudophoenix Sargentii	12	10	15	Remove		177
34	Buccaneer Palm	Pseudophoenix Sargentii	12	10	15	Remove		177
35	Buccaneer Palm	Pseudophoenix Sargentii	12	10	15	Remove		177
36	Buccaneer Palm	Pseudophoenix Sargentii	12	10	15	Remove		177
38	Buccaneer Palm	Pseudophoenix Sargentii	12	10	15	Remove		177
47	King Alexander Palm	Archontophoenix Alexandrae	12	30	10	Remove		79
48	King Alexander Palm	Archontophoenix Alexandrae	12	30	10	Remove		79
49	King Alexander Palm	Archontophoenix Alexandrae	12	25	10	Remove		79
50	King Alexander Palm	Archontophoenix Alexandrae	12	15	10	Remove		79
51	King Alexander Palm	Archontophoenix Alexandrae	12	20	10	Remove		79
52	King Alexander Palm	Archontophoenix Alexandrae	12	25	10	Remove		79
53	King Alexander Palm	Archontophoenix Alexandrae	12	30	10	Remove		79
54	King Alexander Palm	Archontophoenix Alexandrae	12	15	10	Remove		79
73	White Mangrove	Laguncularia Racemosa	6	5	5	To Remain		0
76	Buccaneer Palm	Pseudophoenix Sargentii	12	8	10	Remove		79
78	Coconut Palm	Cocos Nucifera	12	50	25	Remove		490
80	White Mangrove	Laguncularia Racemosa	12	30	35	To Remain		0
81	White Mangrove	Laguncularia Racemosa	12	30	20	To Remain		0
82	White Mangrove	Laguncularia Racemosa	48	35	40	To Remain		0
83	White Mangrove	Laguncularia Racemosa	120	40	50	To Remain		0
						TOTAL CANOPY LOSS:		6,037#

No.	REVISIONS	BY

-:NOTICE:-

GENERAL CONTRACTOR:
FOR CONSTRUCTION, IT IS YOUR RESPONSIBILITY TO WORK TOGETHER WITH THE ARCHITECTURAL & ENGINEERING DRAWINGS. IF ANY DISCREPANCIES APPEAR, CALL THE ARCHITECTS & THE ENGINEERS OF RECORD BEFORE CONTINUING ANY WORK.

PROPOSED REMODELING RESIDENCE FOR:
MR. LUIS ISAIAS &
MRS. ALEXIS ISAIAS

PROJECT TITLE

LOCATED AT:
281 LAS BRISAS CT.
CORAL GABLES, FL 33143

PROJECT LOCATION

CALIL ARCHITECTS
1728 CORAL WAY, SUITE-702 MIAMI, FLORIDA 33145
PHONE: (305) 860-9600 FAX: (305) 860-9602
AA 26001949 EDUARDO A. CALIL, ARCHITECT LICENSE No. AR 0009383
WWW.CALILARCHITECTS.COM

"In my professional judgement and to the best of my knowledge and belief, these plans and specifications comply with applicable Building Codes." This document and the information it contains is the exclusive property of CALIL ARCHITECTS and may not be reproduced or used for other purpose other than the specific project for which it was prepared without the explicit consent of CALIL ARCHITECTS

Laura M. Llerena-Hernandez

Digitally signed by Laura M. Llerena-Hernandez
DN: c=US, st=Florida, l=Miami, o=Laura Llerena & Associates Inc, cn=Laura M. Llerena-Hernandez, email=llhernandez@llerena-associates.com
Date: 2021.02.03 19:26:42 -05'00'

REGISTERED LANDSCAPE ARCHITECT
LAURA M. LLERENA-HERNANDEZ
6667125
STATE OF FLORIDA

DESIGNING BEAUTIFUL SPACES
LLA LAURA LLERENA & ASSOCIATES
LANDSCAPE ARCHITECTURE
13170 S.W. 128th Street, Suite 207, Miami, FL 33186
Tel: 305-256-1199 / Fax: 305-256-1155
www.llerena-associates.com

811 Know what's below. Call before you dig.

DRAWINGS AND SPECIFICATIONS AS INSTRUMENTS OF SERVICE ARE AND SHALL REMAIN THE PROPERTY OF THE LANDSCAPE ARCHITECT WHETHER THE PROJECT FOR WHICH THEY ARE MADE IS EXECUTED OR NOT. THEY ARE NOT TO BE USED BY OWNER OR OTHER PROJECTS EXCEPT BY AGREEMENT IN WRITING AND WITH APPROPRIATE COMPENSATION TO THE LANDSCAPE ARCHITECT.

SHEET No.

EX-1

DRAWN	LR
CHECKED	LMLH
DATE	FEB. 2021
SCALE	SHOWN
JOB No.	21-05