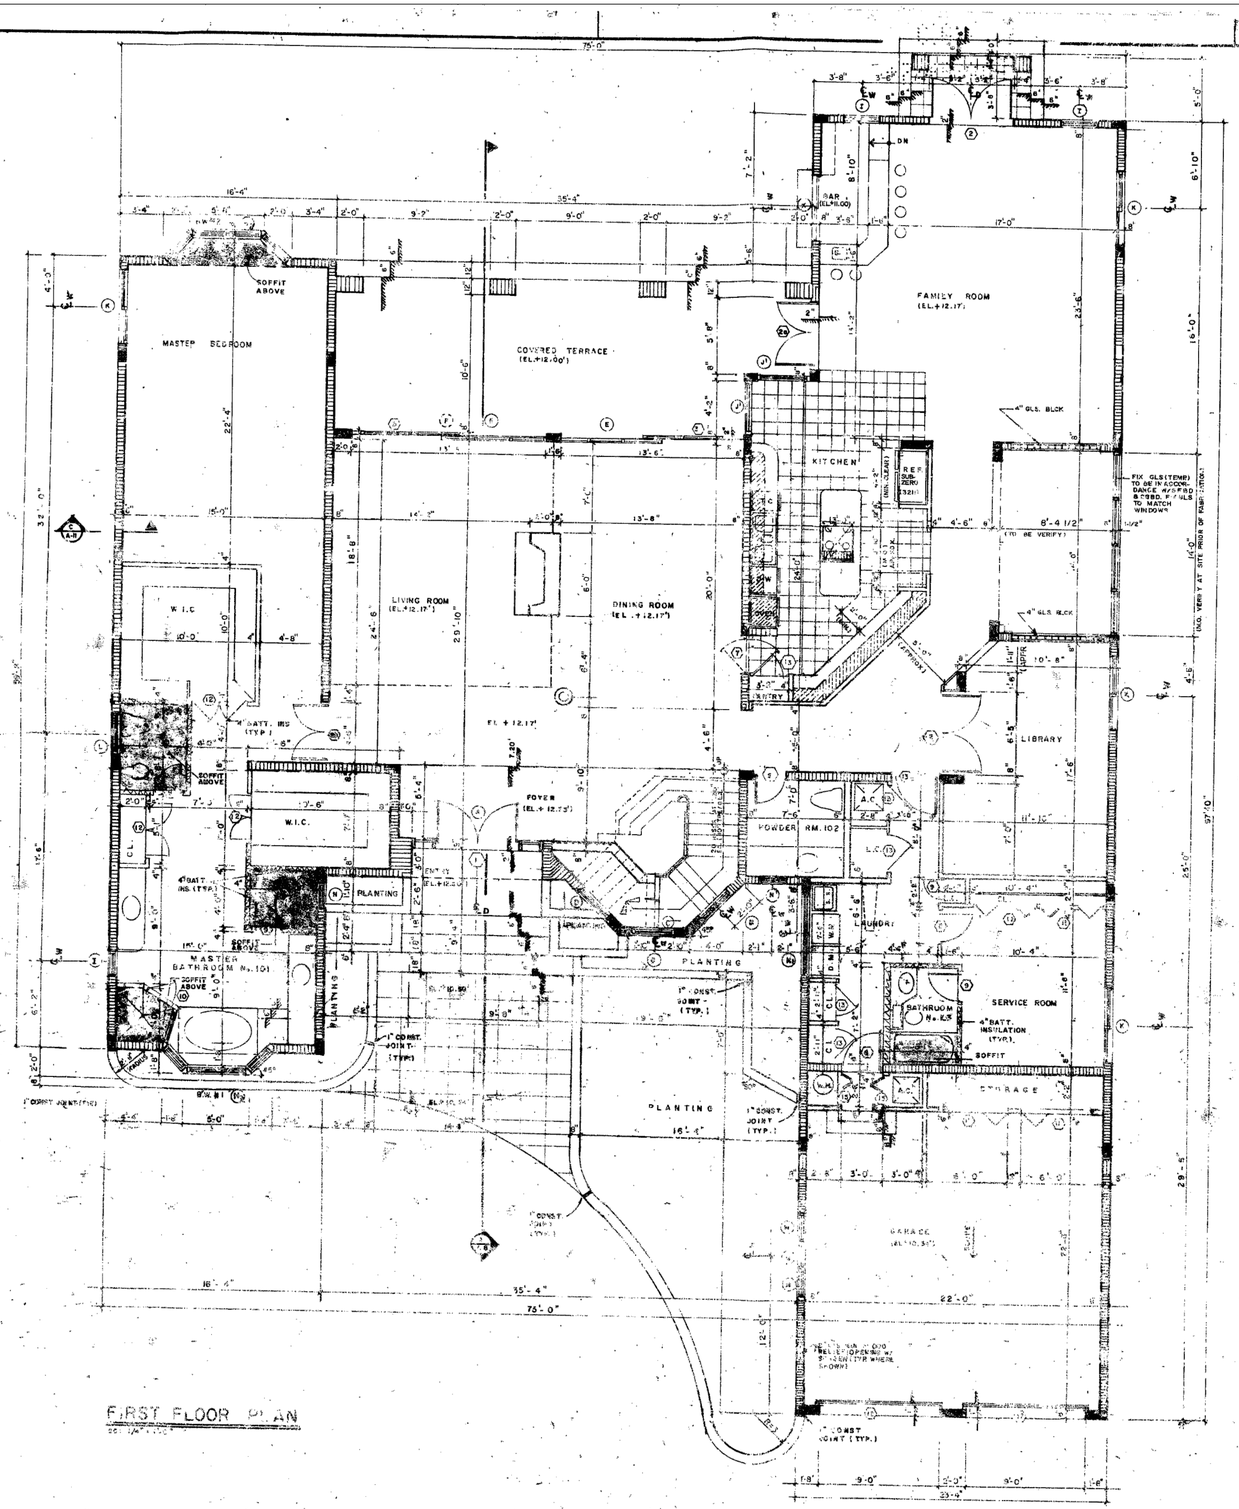

FIRST FLOOR PLAN

ORIGINAL FIRST FLOOR PLAN

SCALE: N.T.S.

ORIGINAL PLANS PROVIDED BY CITY OF CORAL GABLES MICROFILM

NOTE:
CONTRACTOR IS TO VERIFY ALL DIMENSIONS PRIOR OF CONSTRUCTION. IN CASE OF ANY INCONSISTENCY, THE ARCHITECT IS TO BE CONTACTED IMMEDIATELY.

8-12-90	BY GNG ARCHITECTS: KITCHEN & S.P. LAGE MAIN DINING AT TERRACE	OWNER/ ARCH.	
7-6-90	CHANGE GREEN HOUSE FIX GLS. & ENCLOSE TO A FLAT TILE ROOF	OWNER/ ARCH/DD	

GNG ARCHITECTS

DRAWN BY	REVISED BY	JOB NO.	SHEET NO.
B.B.		SB F-002	
DATE	DATE	SCALE	OF
AUG./88		1/4"=1'-0"	28

PROJECT NAME & LOCATION
LAS BRISAS COURT, CORAL GABLES
SHEET TITLE
FIRST FLOOR PLAN — A-4

The copyright, new design, ideas & model by the Architect. Reserve exclusive rights. Prohibited use without the Architect's consent.

DATE	REVISIONS	BY
12-28-88	GENERAL	
12-20-88	STRUCTURAL REV.	GNG
1-17-89	4TH FL. OF GARAGE	GNG
4-10-89	KITCHEN & CORNER	GNG
4-17-89	BLOCK INLIFT OPEN G.	GNG
5-2-89	PERMIT SET	

GERALBERT-GAVIA ARCHITECTS 7/6/90

No.	REVISIONS	BY

-: NOTICE :-
GENERAL CONTRACTOR:
FOR CONSTRUCTION, IT IS YOUR RESPONSIBILITY TO WORK TOGETHER WITH THE ARCHITECTURAL & ENGINEERING DRAWINGS. IF ANY DISCREPANCIES APPEAR, CALL THE ARCHITECTS & THE ENGINEERS OF RECORD BEFORE CONTINUING ANY WORK.

PROPOSED REMODELING RESIDENCE FOR:
MR. LUIS ISAIAS &
MRS. ALEXIS ISAIAS

PROJECT TITLE

LOCATED AT:
2121 LAS BRISAS CT.
CORAL GABLES, FL 33143

PROJECT LOCATION

CALIL ARCHITECTS
AA 26001949 PHONE: (305) 860-9600
1728 CORAL WAY, SUITE-702 MIAMI, FLORIDA 33145
FAX: (305) 860-9602
EDUARDO A. CALIL, ARCHITECT LICENSE No. AR 0009383
WWW.CALILARCHITECTS.COM

"In my professional judgement and to the best of my knowledge and belief, these plans and specifications comply with applicable Building Codes." This document and the information it contains is the exclusive property of CALIL ARCHITECTS and may not be reproduced or used for other purposes other than the specific project for which it was prepared without the explicit consent of CALIL ARCHITECTS

SHEET No.
EXA-2.01

DRAWN	E.A.C. JR, K.E.F.
CHECKED	E.A.C.
DATE	SEPTEMBER '20
SCALE	SHOWN
JOB No.	2020-020