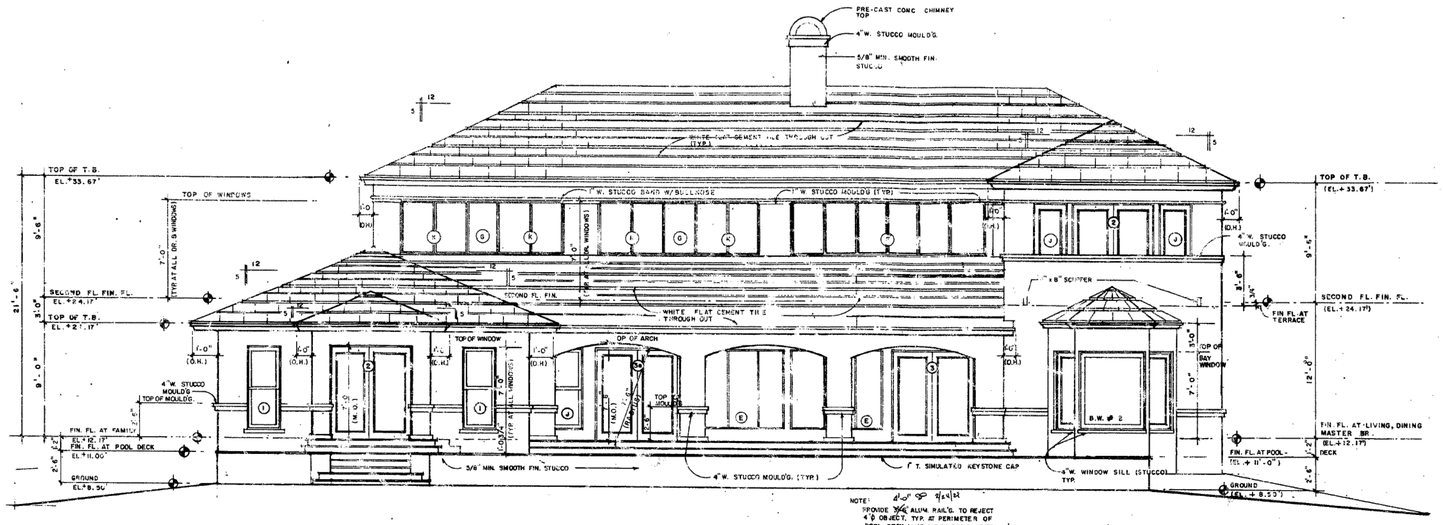

NORTH ELEVATION

SC. 1/4" = 1'-0"

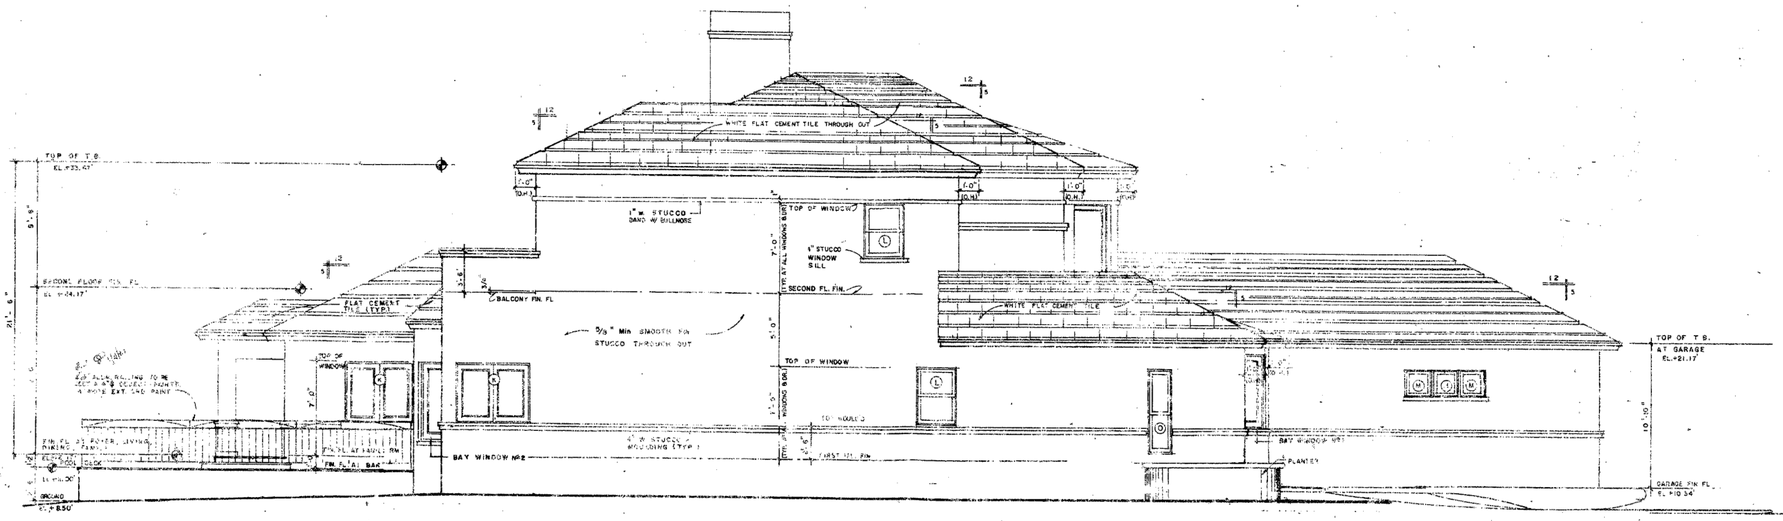

WEST ELEVATION

SC. 1/4" = 1'-0"

ORIGINAL ELEVATIONS

SCALE: N.T.S.

ORIGINAL PLANS PROVIDED BY CITY OF CORAL GABLES MICROFILM

GNG ARCHITECTS

DRAWN BY	REVIEWED BY	JOB NO.	SHEET NO.
D.D. N.H.		88-7-002	7
DATE OCT./92	DATE	SCALE 1/4"=1'-0"	OF 28

PROJECT NAME & LOCATION
MR. & MRS. NATHAN REIDER RESIDENCE
145 BRIAR HOLLOW COURT, CUCOPLUM, CORAL GABLES

SHEET TITLE
NORTH ELEVATION & WEST ELEVATION

No. ... shall be valid unless signed & sealed by the Architects. Reproducción sin el permiso de los Arquitectos

DATE	REVISIONS	BY
12-24-92	GENERAL	
	ADD WINDOWS	
	ADD WINDOWS	
	ADD CONSTRUCTION	

GELABERT-NAVIA ARCHITECTS

No.	REVISIONS	BY

-: NOTICE :-

GENERAL CONTRACTOR:
FOR CONSTRUCTION. IT IS YOUR RESPONSIBILITY TO WORK TOGETHER WITH THE ARCHITECTURAL & ENGINEERING DRAWINGS. IF ANY DISCREPANCIES APPEAR, CALL THE ARCHITECTS & THE ENGINEERS OF RECORD BEFORE CONTINUING ANY WORK.

PROPOSED REMODELING RESIDENCE FOR:

MR. LUIS ISAIAS & MRS. ALEXIS ISAIAS

PROJECT TITLE

LOCATED AT:
1301 LAGUNA CT.
CORAL GABLES, FL 33143

PROJECT LOCATION

CALIL ARCHITECTS
1728 CORAL WAY, SUITE-702 MIAMI, FLORIDA 33145
PHONE: (305) 860-9600 FAX: (305) 860-9602
EDUARDO A. CALIL, ARCHITECT LICENSE No. AR 0009383
AA 26001949 WWW.CALILARCHITECTS.COM

"In my professional judgement, and to the best of my knowledge and belief, these plans and specifications comply with applicable Building Codes". This document and the information it contains is the exclusive property of CALIL ARCHITECTS and may not be reproduced or used for other purpose other than the specific project for which it was prepared without the explicit consent of CALIL ARCHITECTS

SHEET No.

EXA-3.02

DRAWN	E.A.C. JR, K.E.F.
CHECKED	E.A.C.
DATE	SEPTEMBER '20
SCALE	SHOWN
JOB No.	2020-010