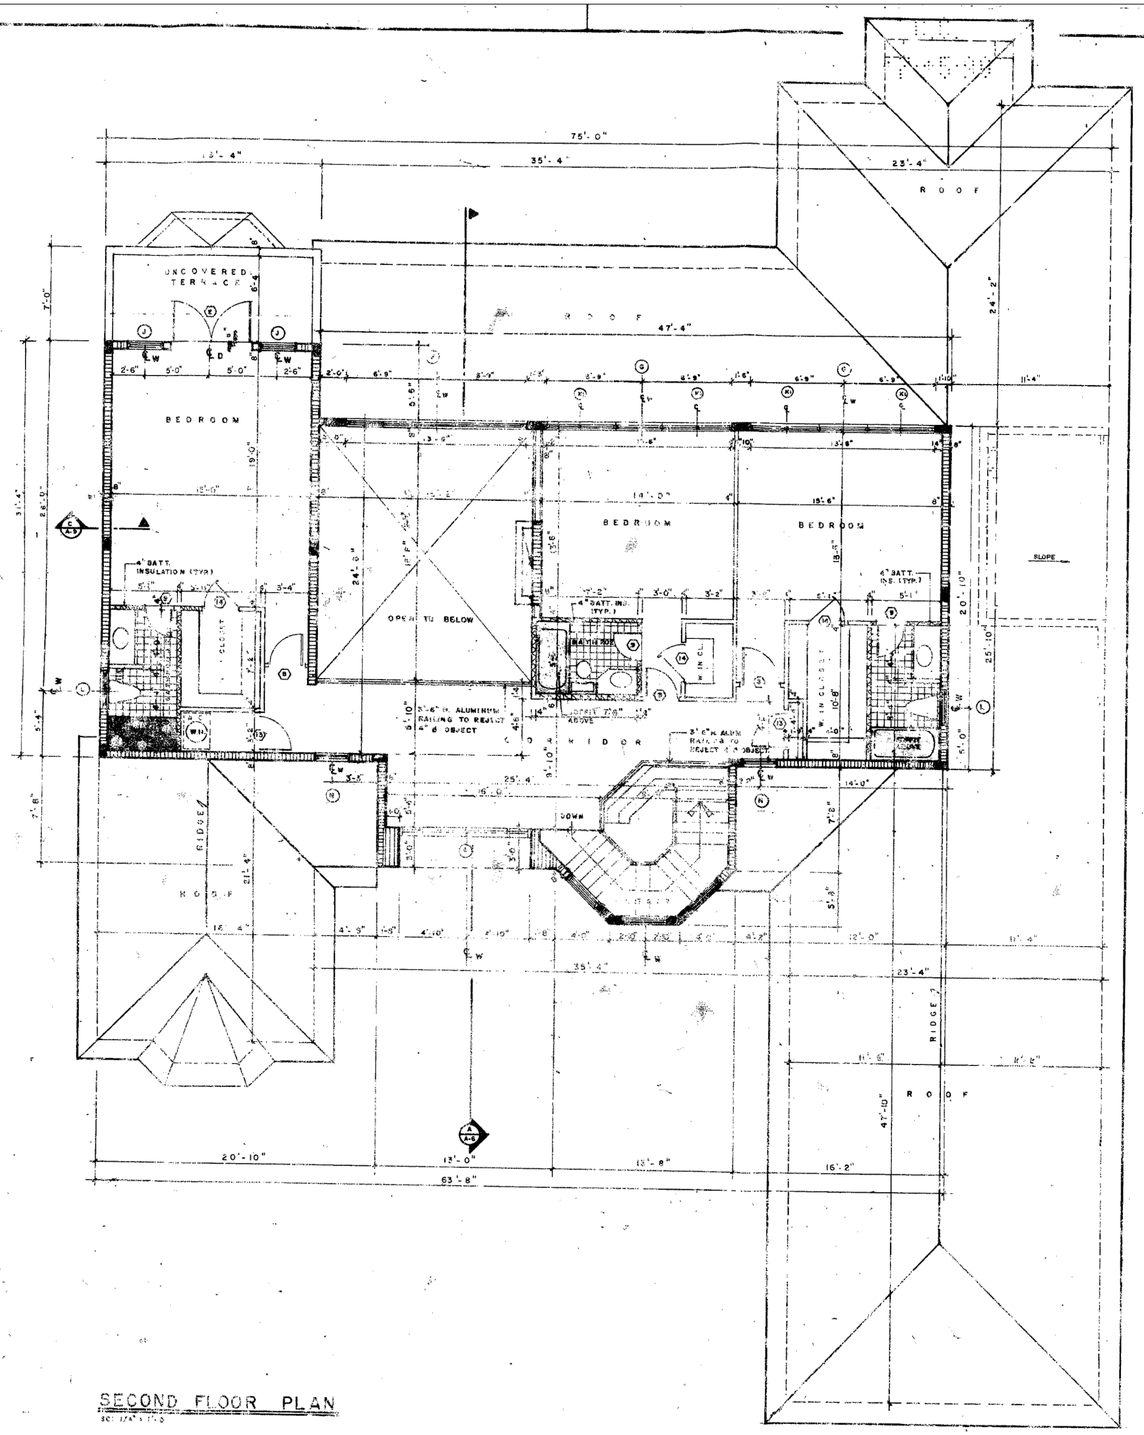

SECOND FLOOR PLAN

SCALE: 1/4" = 1'-0"

ORIGINAL SECOND FLOOR PLAN

SCALE: N.T.S.

ORIGINAL PLANS PROVIDED BY CITY OF CORAL GABLES MICROFILM

N

NOTE:-
CONTRACTOR IS TO VERIFY ALL DIMENSIONS PRIOR OF CONSTRUCTION. IN CASE OF ANY INCONSISTENCY THE ARCHITECT IS TO BE CONTACTED IMMEDIATLY

GNG ARCHITECTS

DRAWN BY	REVISED BY	JOB NO.	SHEET No.
RS		267-002	
DATE	DATE	SCALE	OF
AUG./08		1/4"=1'0"	28

PROJECT NAME & LOCATION

LAS BRISAS COURT, FOOPLUN, CORAL GABLES

SHEET TITLE

SECOND FLOOR PLAN 16-5

The copy shall be returned with the above drawing as issued by the Architects. Reproducción es válida con firma y sello de los Arquitectos

DATE	REVISIONS	BY
12-20-00	GENERAL	
4-24-07	PLANCHING REV.	GPA
5-19-07	DIMENSION	
6-26-07	CHANGE PROP. PRELIMINARY	CHMC/JOD
7-7-10	CHANGE HOUSE GREEN HOUSE	CHMC/JOD

GELABERT-NAVIA, ARCHITECTS

7/5/10

No.	REVISIONS	BY

-:NOTICE:-

GENERAL CONTRACTOR:
FOR CONSTRUCTION. IT IS YOUR RESPONSIBILITY TO WORK TOGETHER WITH THE ARCHITECTURAL & ENGINEERING DRAWINGS. IF ANY DISCREPANCIES APPEAR, CALL THE ARCHITECTS & THE ENGINEERS OF RECORD BEFORE CONTINUING ANY WORK.

PROPOSED REMODELING RESIDENCE FOR:

MR. LUIS ISAIAS & MRS. ALEXIS ISAIAS

PROJECT TITLE

LOCATED AT:
1300 LAS BRISAS CT.
CORAL GABLES, FL 33143

PROJECT LOCATION

CALIL ARCHITECTS
1728 CORAL WAY, SUITE-702 MIAMI, FLORIDA 33145
AA 26001949 PHONE: (305) 860-9600 FAX: (305) 860-9602
EDUARDO A. CALIL, ARCHITECT LICENSE No. AR 0009383
WWW.CALILARCHITECTS.COM

"In my professional judgement, and to the best of my knowledge and belief, these plans and specifications comply with applicable Building Codes". This document and the information it contains is the exclusive property of CALIL ARCHITECTS and may not be reproduced or used for other purpose other than the specific project for which it was prepared without the explicit consent of CALIL ARCHITECTS

SHEET No.

EXA-2.02

DRAWN	E.A.C. JR. K.E.F.
CHECKED	E.A.C.
DATE	SEPTEMBER '20
SCALE	SHOWN
JOB No.	2010-010