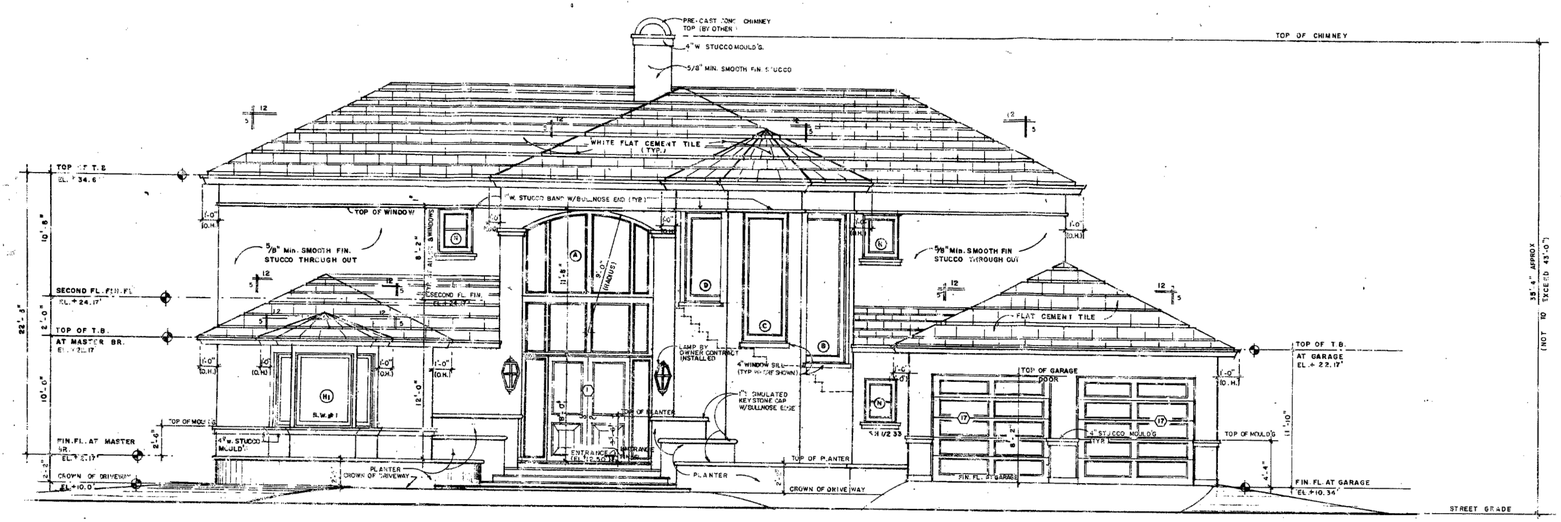

SOUTH ELEVATION

SCALE: 1/4" = 1'-0"

NOTE:-

ALL DOORS & WINDOWS TOPS' ARE TO BE 8'-2" FROM FIN. FL. OR AS NOTED ON THE ELEVATIONS, IN CASE OF ANY DISCREPTANCY THE ARCHITECT IS TO BE CONTACTED

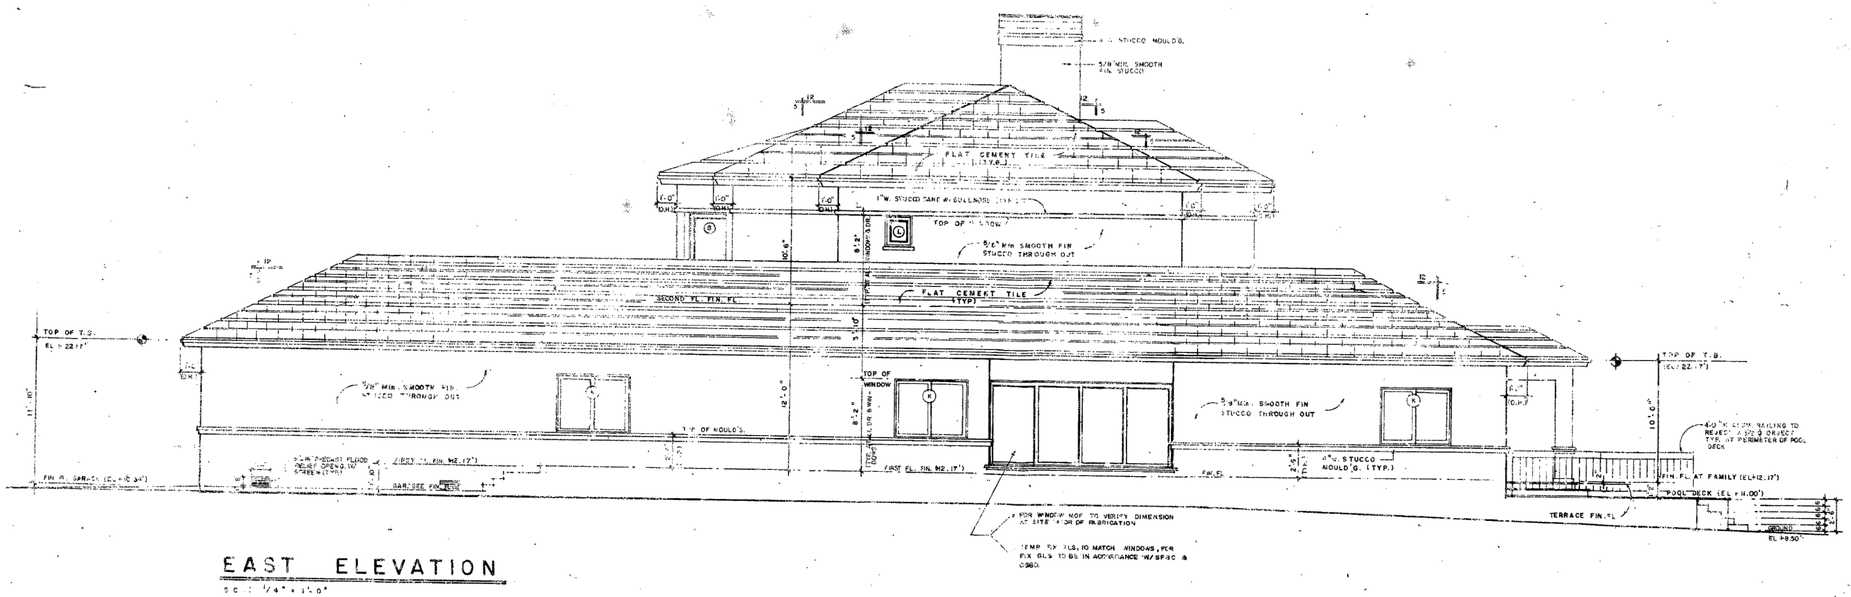

EAST ELEVATION

SCALE: 1/4" = 1'-0"

ORIGINAL ELEVATIONS

SCALE: N.T.S.

ORIGINAL PLANS PROVIDED BY CITY OF CORAL GABLES MICROFILM

DATE	REVISIONS	BY
7-2-93	CHANGE FROM GREEN HOUSE TO COVERED ROOF W/FIX GLS	CORD/OWNER DD

GNG ARCHITECTS

DRAWN BY	REVISED BY	JOB NO.	SHEET NO.
D.D. N.H.		88-7-002	6
DATE OCT./88	DATE	SCALE 1/4"=1'-0"	OF 26

PROJECT NAME & LOCATION

LAS ANDEAS COURT, COCOPLUM, CORAL GABLES

SHEET TITLE

SOUTH ELEVATION & EAST ELEVATION — 4-6

No copy shall be valid unless signed & sealed by the Architects. Ninguna copia es válida sin la firma y sello de los Arquitectos.

DATE	REVISIONS	BY
12-26-88	GENERAL	
1-26-93	WINDOWS & DOORS OPN'S.	
4-10-89	PLANTER, RAILG. AT POOL	CO.B.R.
9-1-89	RAISING WINDOWS TO 8'-2"	
	RAISING SECOND FL. TO 10'-0"	
6-21-90	GREEN HOUSE AT EAST	OWNER/DD

GELABERT-SANCHEZ ARCHITECTS

11/5/90

6

No.	REVISIONS	BY

-:NOTICE:-

GENERAL CONTRACTOR:
FOR CONSTRUCTION, IT IS YOUR RESPONSIBILITY TO WORK TOGETHER WITH THE ARCHITECTURAL & ENGINEERING DRAWINGS. IF ANY DISCREPANCIES APPEAR, CALL THE ARCHITECTS & THE ENGINEERS OF RECORD BEFORE CONTINUING ANY WORK.

PROPOSED REMODELING RESIDENCE FOR:

MR. LUIS ISAIAS & MRS. ALEXIS ISAIAS

PROJECT TITLE

PROJECT LOCATION: LOCATED AT: 1300 LAS ANDEAS CT. CORAL GABLES, FL 33143

CALIL ARCHITECTS
1728 CORAL WAY, SUITE-702 MIAMI, FLORIDA 33145
AA 26001949 PHONE: (305) 860-9600 FAX: (305) 860-9602
EDUARDO A. CALIL, ARCHITECT LICENSE No. AR 0009383
WWW.CALILARCHITECTS.COM

"In my professional judgement, and to the best of my knowledge and belief, these plans and specifications comply with applicable Building Codes." This document and the information it contains is the exclusive property of CALIL ARCHITECTS and may not be reproduced or used for other purposes other than the specific project for which it was prepared without the explicit consent of CALIL ARCHITECTS

SHEET No.

EXA-3.01

DRAWN	E.A.C. JR. K.E.F.
CHECKED	E.A.C.
DATE	SEPTEMBER '20
SCALE	SHOWN
JOB No.	2020-010