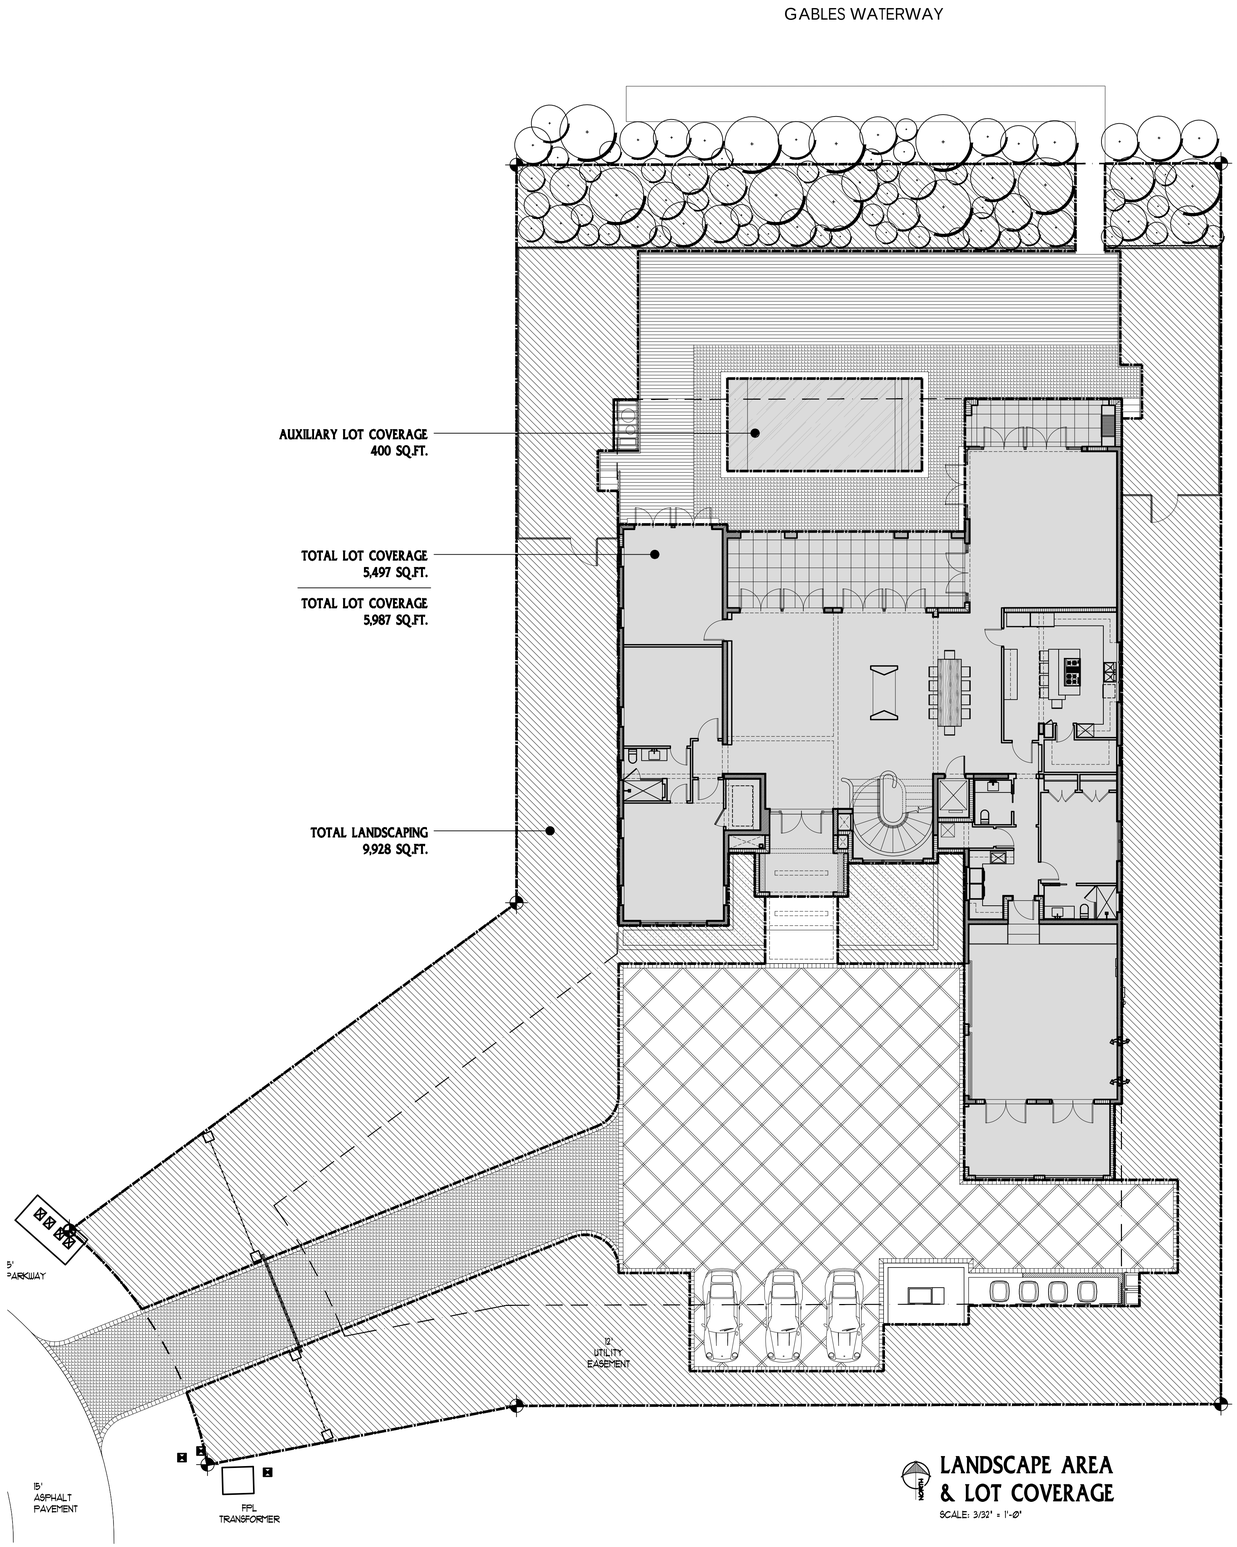

LANDSCAPE AREA & LOT COVERAGE
SCALE: 3/32" = 1'-0"

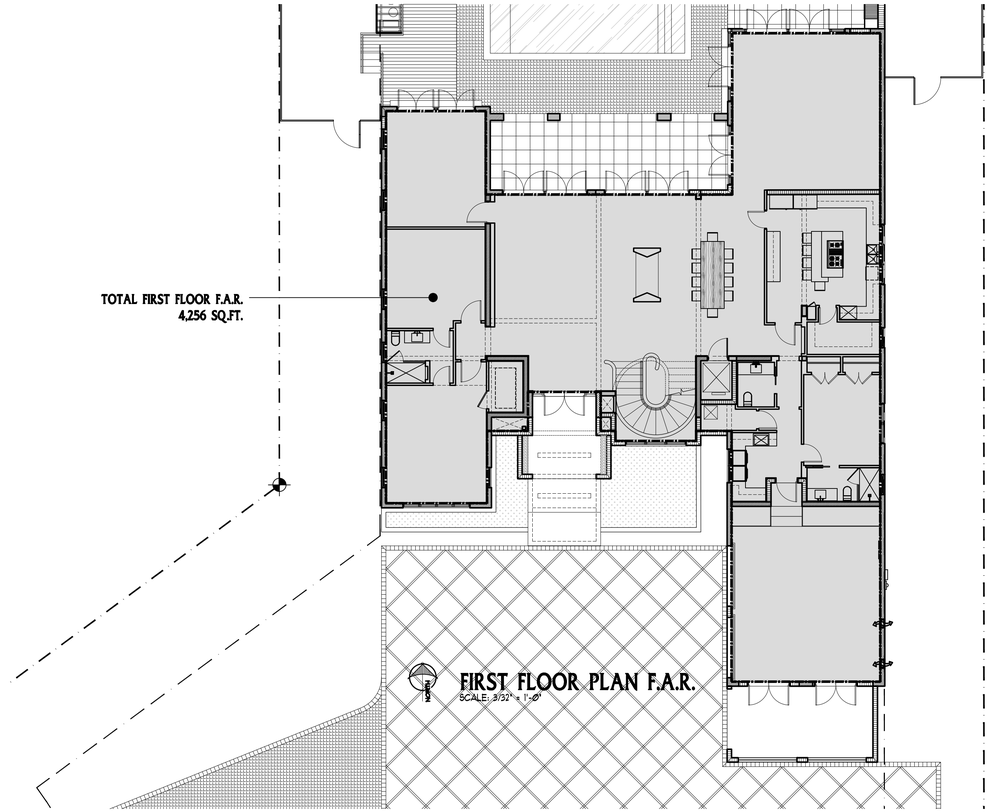

FIRST FLOOR PLAN F.A.R.
SCALE: 3/32" = 1'-0"

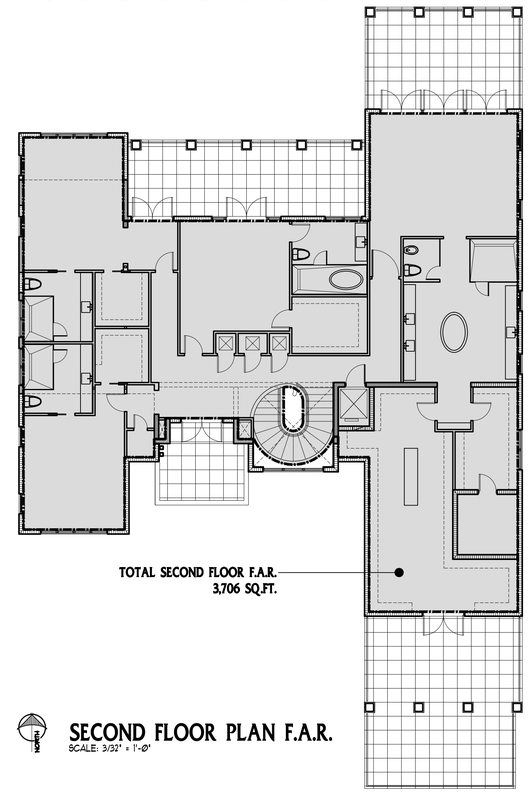

SECOND FLOOR PLAN F.A.R.
SCALE: 3/32" = 1'-0"

No.	REVISIONS	BY

-:NOTICE:-

GENERAL CONTRACTOR:
FOR CONSTRUCTION, IT IS YOUR RESPONSIBILITY TO WORK TOGETHER WITH THE ARCHITECTURAL & ENGINEERING DRAWINGS. IF ANY DISCREPANCIES APPEAR, CALL THE ARCHITECTS & THE ENGINEERS OF RECORD BEFORE CONTINUING ANY WORK.

PROJECT TITLE

PROPOSED REMODELING RESIDENCE FOR:
MR. LUIS ISAIAS &
MRS. ALEXIS ISAIAS

PROJECT LOCATION

LOCATED AT:
2811 ALHAMBRA CT.
CORAL GABLES, FL 33143

CALIL
ARCHITECTS
1728 CORAL WAY, SUITE-702 MIAMI, FLORIDA 33145
AA 26001949 PHONE: (305) 860-9600 FAX: (305) 860-9602
EDUARDO A. CALIL, ARCHITECT LICENSE No. AR 0009383
WWW.CALILARCHITECTS.COM

"In my professional judgement and to the best of my knowledge and belief, these plans and specifications comply with applicable Building Codes." This document and the information it contains is the exclusive property of CALIL ARCHITECTS and may not be reproduced or used for other purposes other than the specific project for which it was prepared without the explicit consent of CALIL ARCHITECTS

SHEET No.

A-1.02

DRAWN	E.A.C. JR, K.E.F.
CHECKED	E.A.C.
DATE	SEPTEMBER '20
SCALE	SHOWN
JOB No.	2020-020