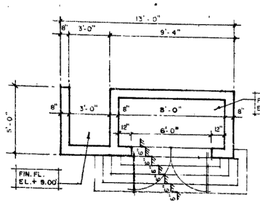

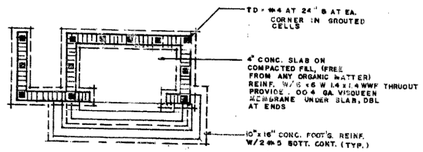

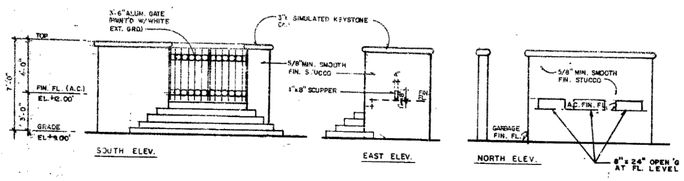

GARBAGE & A.C. ENCLOSURE

SCALE: 1/4" = 1'-0"

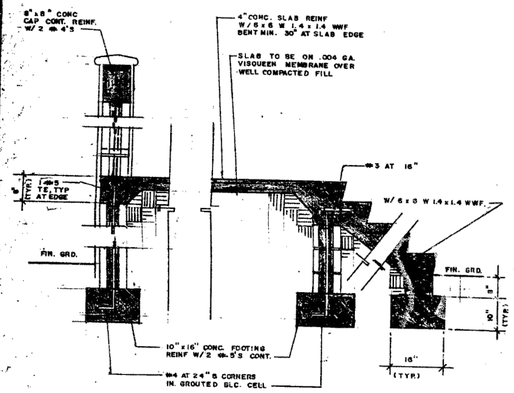

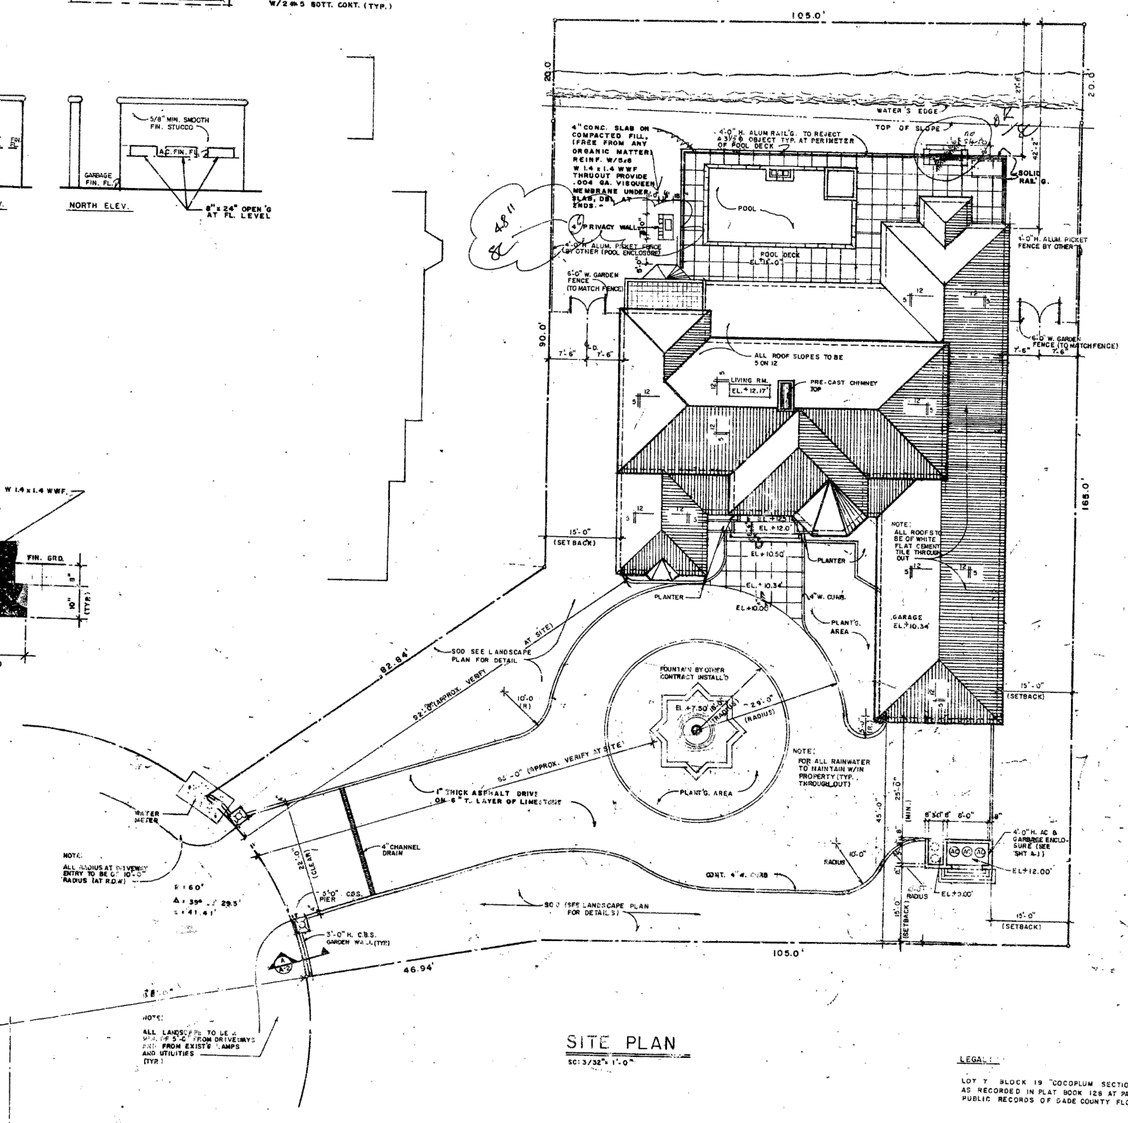

SITE PLAN

SC: 1/32" = 1'-0"

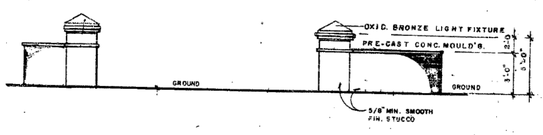

ENTRANCE GATE ELEVATION

SC: 3/16" = 1'-0"

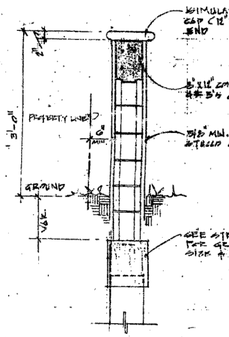

SECTION

SC: 3/4" = 1'-0"

LEGAL:

LOT 7 BLOCK 19 "COCOPLUM SECTION 2 PLAT 0" AS RECORDED IN PLAT BOOK 128 AT PAGE 90 OF THE PUBLIC RECORDS OF DADE COUNTY FLORIDA.

3-7-91 FOUNDATION FOR AC ENCLOSURE

ORIGINAL SITE PLAN

SCALE: N.T.S.

ORIGINAL PLANS PROVIDED BY CITY OF CORAL GABLES MICROFILM

GNG ARCHITECT			
DRAWN BY T.D.	REVISED BY	JOB NO. 87-20-00	SHEET NO. 2
DATE SEP./88	DATE	SCALE 1/32" = 1'-0"	OF 26

PROJECT NAME & LOCATION

LAS BRISAS COURT, COCOPLUM, CORAL GABLES

SHEET TITLE

SITE PLAN A-2

No copy shall be valid unless signed & sealed by the Architect
Ninguna copia es valida sin la firma y sello de los Arquitectos

DATE	REVISIONS	BY
12-26-88	CU-1-2-3 JUNTS RELOCATED	
	SWIMMING POOL AREA	
2-13-89	RE-SHAPE POOL	
4-10-89	SWIMMING COMPLAIN	
	CHANGE DATE POOL BK'G	
6-24-90	CHANGE TRELLIS PATIO TO SWIMMING POOL	
7-2-90	CHANGE GREEN HOUSE TO	

ARCHITECT

GELABERT-NAVIA ARCHITECTS

No.	REVISIONS	BY

-: NOTICE :-

GENERAL CONTRACTOR:
FOR CONSTRUCTION, IT IS YOUR RESPONSIBILITY TO WORK TOGETHER WITH THE ARCHITECTURAL & ENGINEERING DRAWINGS. IF ANY DISCREPANCIES APPEAR, CALL THE ARCHITECTS & THE ENGINEERS OF RECORD BEFORE CONTINUING ANY WORK.

PROJECT TITLE

PROPOSED REMODELING RESIDENCE FOR:
MR. LUIS ISAIAS &
MRS. ALEXIS ISAIAS

PROJECT LOCATION

LOCATED AT:
1728 CORAL WAY
CORAL GABLES, FL 33143

CALIL ARCHITECTS
1728 CORAL WAY, SUITE-702 MIAMI, FLORIDA 33145
AA 26001949 PHONE: (305) 860-9600 FAX: (305) 860-9602
EDUARDO A. CALIL, ARCHITECT LICENSE No. AR 0009383
WWW.CALILARCHITECTS.COM

"In my professional judgement and to the best of my knowledge and belief, these plans and specifications comply with applicable Building Codes." This document and the information it contains is the exclusive property of CALIL ARCHITECTS and may not be reproduced or used for other purposes other than the specific project for which it was prepared without the explicit consent of CALIL ARCHITECTS

SHEET No.

EXA-1.01

DRAWN	E.A.C. JR. K.E.F.
CHECKED	E.A.C.
DATE	SEPTEMBER '20
SCALE	SHOWN
JOB No.	2010-010