10-3-91

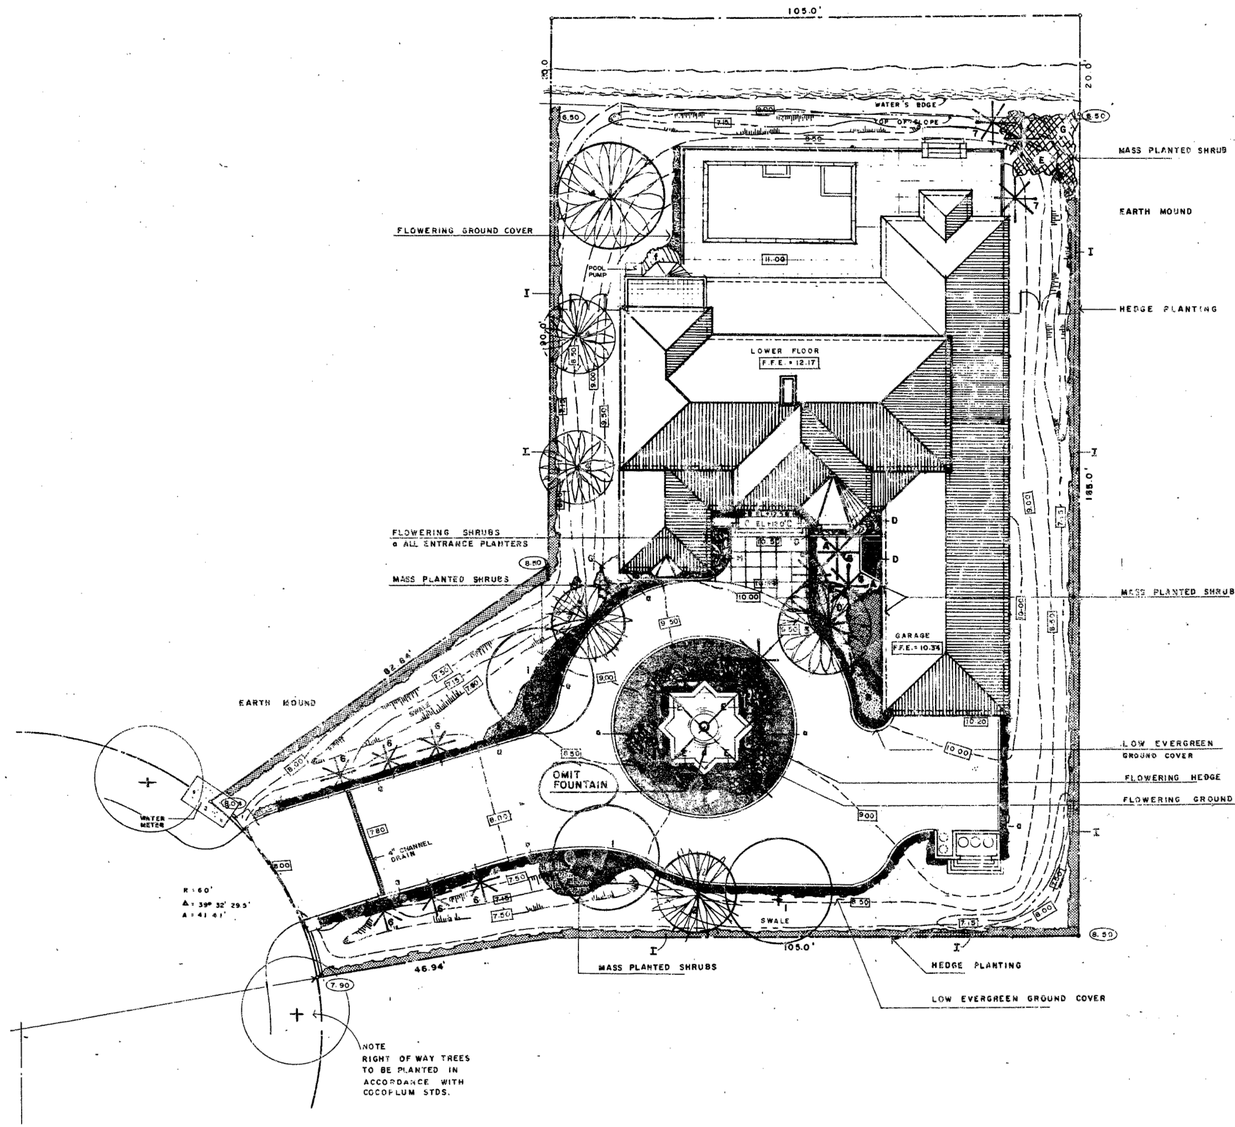

ORIGINAL LANDSCAPE PLAN

SCALE: N.T.S.

ORIGINAL PLANS PROVIDED BY CITY OF CORAL GABLES MICROFILM

N

L E G E N D

TREES AND PALMS

COMMON / BOTANICAL NAMES	QTY.	REMARKS
CANOPY TREES		
1 - LIVE OAK / QUERCUS VIRGINIANA	3	16' HGT. x 10' SPR.
FLOWERING TREES		
2 - JERUSALEM THORN / PARKINSONIA ACULEATA	1	16' HGT. x 10' SPR.
3 - POINCIANA / POINCIANA PINNATA	1	12' HGT. x 6' SPR.
4 - ALEXANDER LAUREL / CALLOPHYLLUM INOPHYLLUM	3	16' HGT. x 10' SPR.
5 - GOLDEN RAIN TREE / KOELREUTERIA FORMOSANA	1	" " " "
PALMS		
6 - QUEEN PALM / ARECASTRUM ROMANZOFFIANUM	12	16' HGT. x 10' SPR.
7 - WASHINGTON PALM / WASHINGTON ROBUSTA	3	" " " "

SHRUBS

COMMON / BOTANICAL NAMES	QTY.	REMARKS
A - BIRD'S NEST FERN / ASPLENIUM NIDUS	5	7 Gals.
B - SWORD FERN / NEPHROLEPIS EXALTATA	15	3
C - PEACE LILY / SPATHIPHYLLUM MAUNA LOA	8	3
D - VARIEGATED GINGER / ALPINIA ZERUMBET	35	3
E - IXORA MAUI / IXORA	70	3
F - PHILODENDRON / PHILODENDRON SELLOUM	6	3
G - VIBURNUM VIBURNUM SUSPENSUM	35	3
H - CRAPE JASMINE / TABERNAEMONTANA DIVARICATA	10	5
I - CUBAN LAUREL / FICUS NITIDA	120	5'-7' HEIGHT

GROUND COVER

COMMON / BOTANICAL	QTY.	REMARKS
a BIG BLUE LILY / LIRIOPE MUSCARI	400	FULL GAL.
b RAILROAD VINE / IPOMOEA	105	
c DWARF CONFEDERATE JASMINE / TRACH. JASMINOIDES	15	
d PURPLE QUEEN / SETCRESSEA PURPLE	42	
e KURUME AZALEA / RHODODENDRON OBTUSUM	9	

(8.04) = EXISTING ELEVATIONS

[7.15] = PROPOSED ELEVATIONS

GNG ARCHITECTS

DRAWN BY	REVISED BY	JOB NO.	SHEET NO.
DATE SEP/88	DATE	88-7-002 SCALE 3/32"=1'-0"	3 OF 24

PROJECT NAME & LOCATION

LAS BRISAS COURT, COCOPLUM, CORAL GABLES

SHEET TITLE

LANDSCAPE PLAN A-3

No copy shall be valid unless signed & sealed by the Architects.
Ninguna copia es válida sin la firma y sello de los Arquitectos.

DATE	REVISIONS	BY
6-24-90	PLAN REVISIONS TO TENNIS COURT	DAVIDSON CO.
7-5-90	REVISED FROM PRELIM. SUBMITTAL TO FINAL	DAVIDSON CO.
11-1-91	OMIT FOUNTAIN	OWAIS

GELABERT NAVIA ARCHITECTS

No.	REVISIONS	BY

-: NOTICE :-

GENERAL CONTRACTOR:
FOR CONSTRUCTION, IT IS YOUR RESPONSIBILITY TO WORK TOGETHER WITH THE ARCHITECTURAL & ENGINEERING DRAWINGS. IF ANY DISCREPANCIES APPEAR, CALL THE ARCHITECTS & THE ENGINEERS OF RECORD BEFORE CONTINUING ANY WORK.

PROPOSED REMODELING RESIDENCE FOR:

PROJECT TITLE

MR. LUIS ISAIAS &
MRS. ALEXIS ISAIAS

PROJECT LOCATION

LOCATED AT:
2011 LAS BRISAS CT.
CORAL GABLES, FL 33143

CALIL ARCHITECTS
1728 CORAL WAY, SUITE-702 MIAMI, FLORIDA 33145
AA 26001949 PHONE: (305) 860-9600 FAX: (305) 860-9602
EDUARDO A. CALIL, ARCHITECT LICENSE No. AR 0009383
WWW.CALILARCHITECTS.COM

"In my professional judgement and to the best of my knowledge and belief, these plans and specifications comply with applicable Building Codes." This document and the information it contains is the exclusive property of CALIL ARCHITECTS and may not be reproduced or used for other purposes other than the specific project for which it was prepared without the explicit consent of CALIL ARCHITECTS

SHEET No.

EXL-1.01

DRAWN	E.A.C. JR, K.E.F.
CHECKED	E.A.C.
DATE	SEPTEMBER '20
SCALE	SHOWN
JOB No.	2020-010