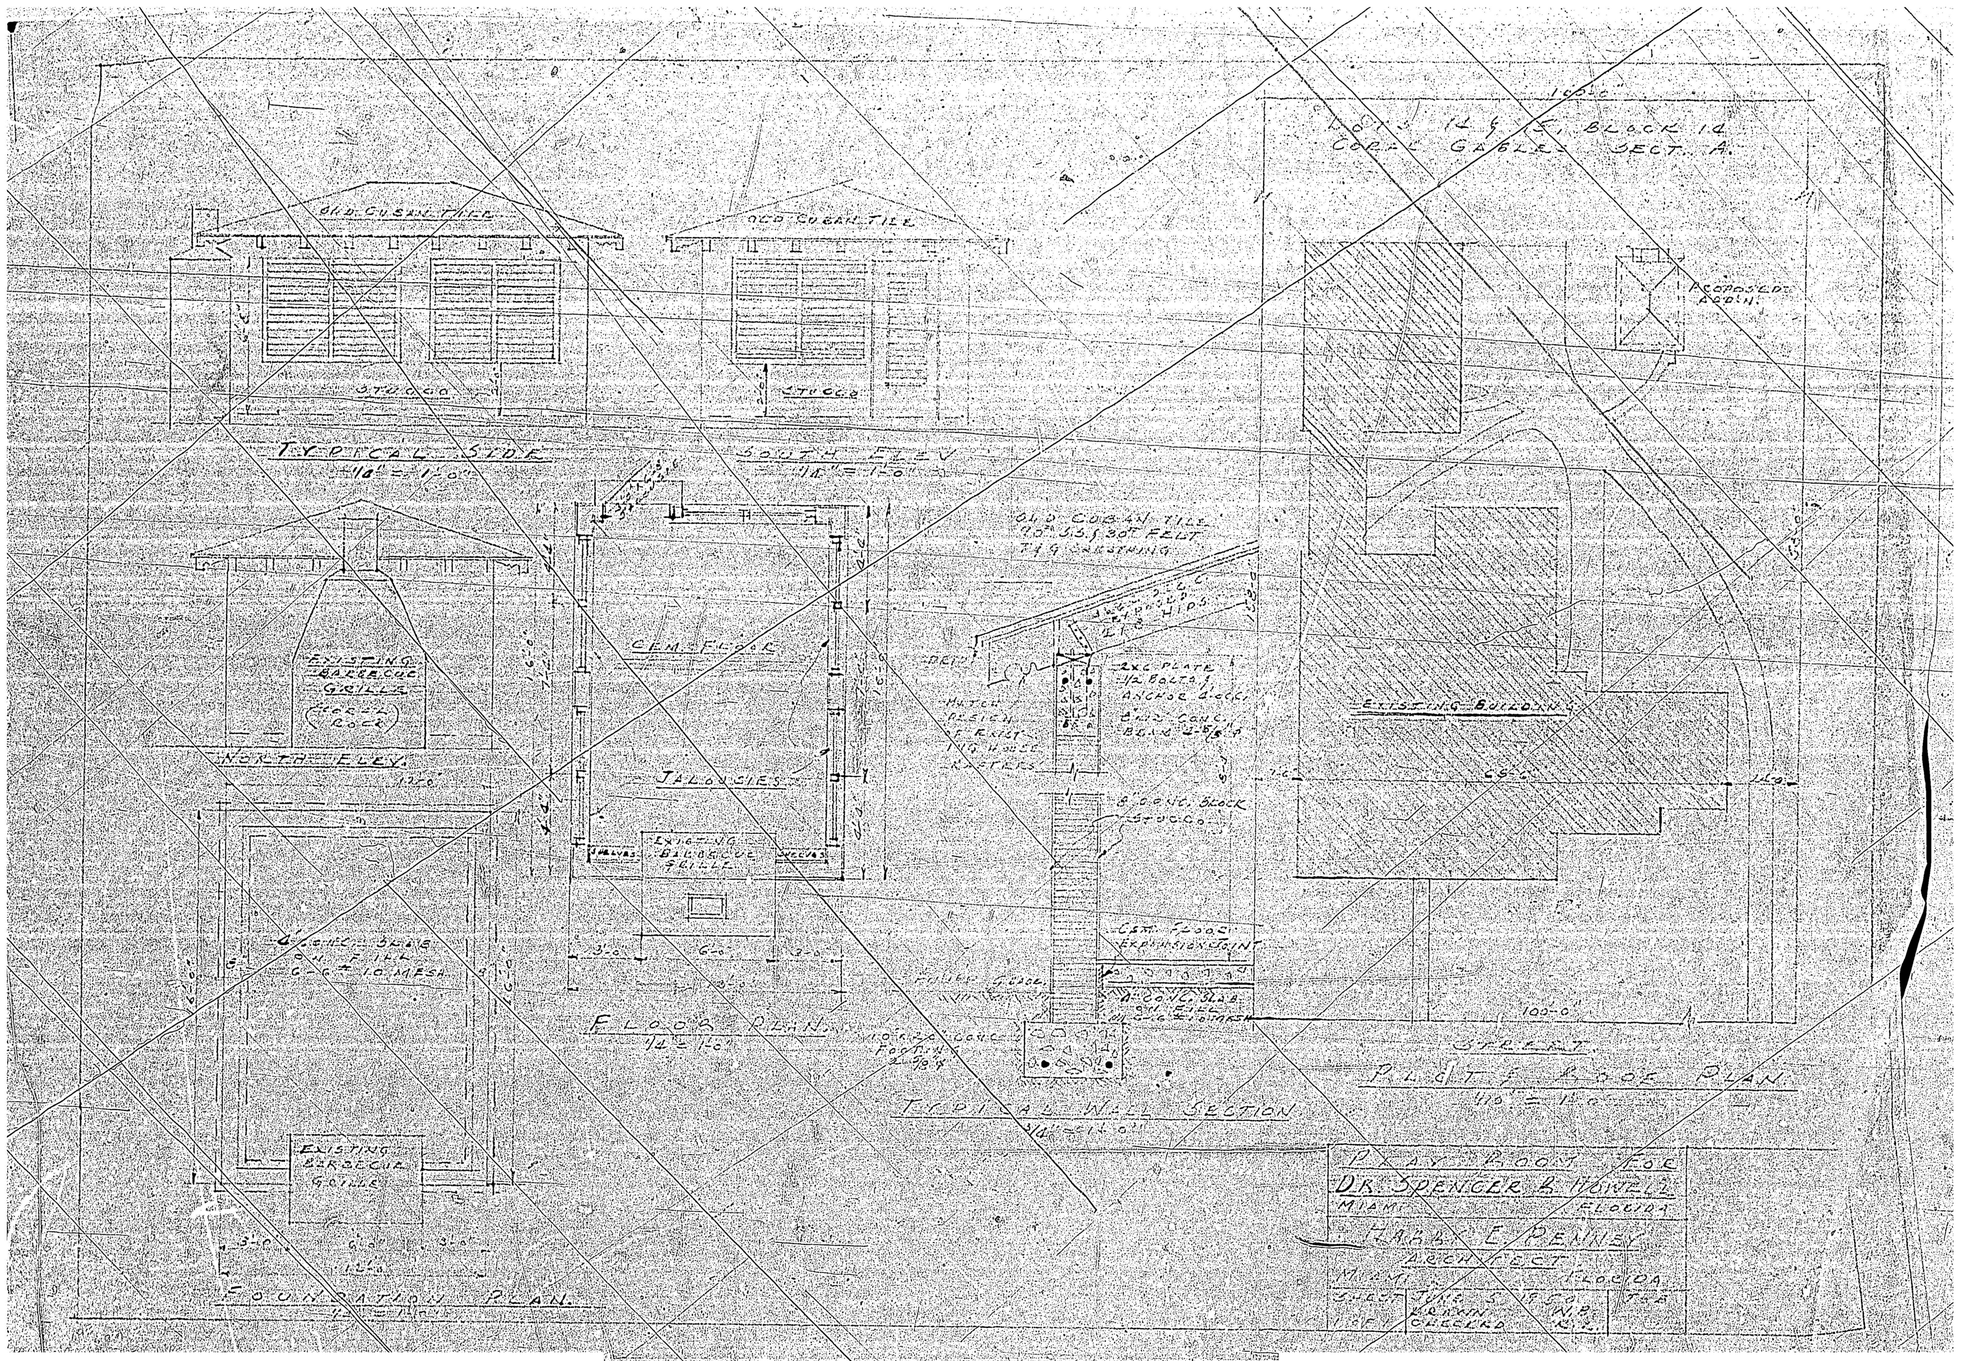
LOTS 12 & 13, BLOCK 14
CORAL GABLES SECT. A.
OLD CUBAN TILE
STUCCO
TYPICAL SIDE
SOUTH ELEV
PROPOSED ADDN.
EXISTING BUILDING
CEM. FLOOR
JALOUSIES
NORTH ELEV.
FLOOR PLAN
TYPICAL WALL SECTION
PLOT & ROOF PLAN
FOUNDATION PLAN
DR. SPENCER B. HOWELL
MIAMI FLORIDA
JACK E. DENNEY
ARCHITECT
MIAMI FLORIDA

9204