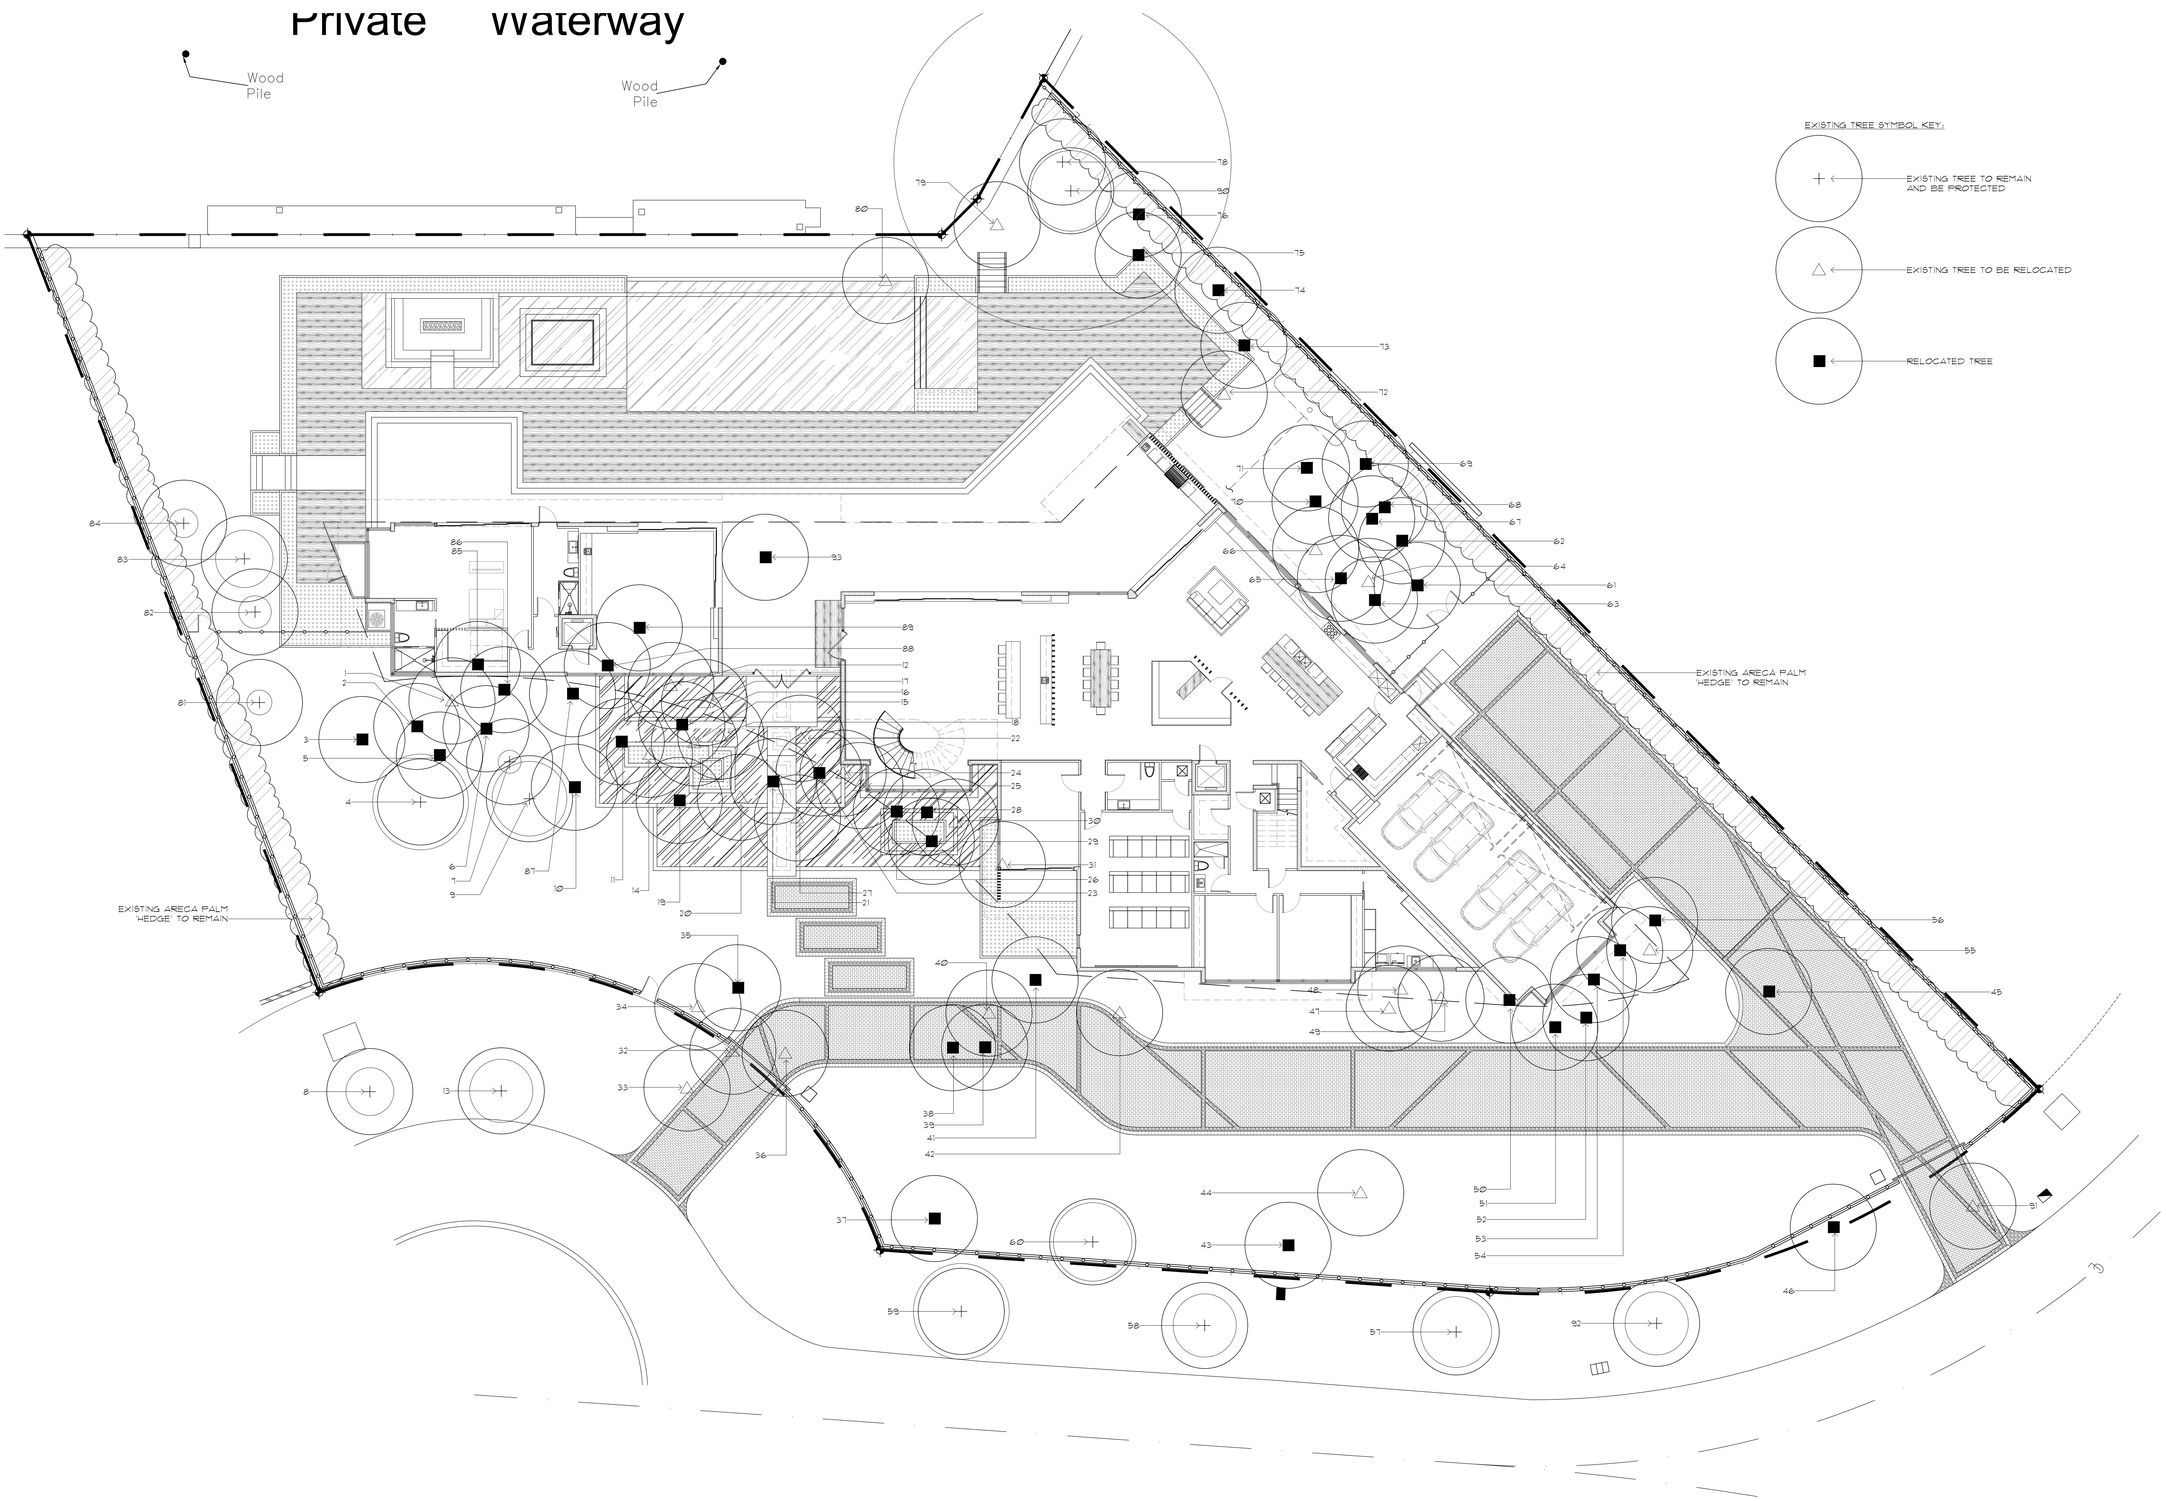

EXISTING TREE SYMBOL KEY:

- EXISTING TREE TO REMAIN AND BE PROTECTED
- EXISTING TREE TO BE RELOCATED
- RELOCATED TREE

No.	REVISIONS	BY

-:NOTICE:-

GENERAL CONTRACTOR:
FOR CONSTRUCTION IS YOUR RESPONSIBILITY TO WORK TOGETHER WITH THE ARCHITECTURAL & ENGINEERING DRAWINGS. IF ANY DISCREPANCIES APPEAR CALL THE ARCHITECTS & THE ENGINEERS OF RECORD BEFORE CONTINUING ANY WORK.

PROJECT TITLE
PROPOSED NEW RESIDENCE FOR:
MR. FRANK MATA

PROJECT LOCATION
LOCATED AT:
2300 ANTONIO PARKWAY
CORAL GABLES, FL 33156

"In purchasing, subpoenaing and to the best of my knowledge and belief these plans and specifications contain no proprietary information. The document and the information it contains is the property of CALIL ARCHITECTS and may not be reproduced or used for other purposes other than the specific project for which it was prepared unless the explicit consent of CALIL ARCHITECTS

CALIL ARCHITECTS
1728 CORAL WAY, SUITE-702 MIAMI, FLORIDA 33145
FAX: (305) 860-9602
AA 26001949 PHONE: (305) 860-9602
EDUARDO A. CALIL, ARCHITECT LICENSE No. AR 0009353
WWW.CALILARCHITECTS.COM

REGISTERED LANDSCAPE ARCHITECT
LAURA M. LLERENA
6667125
STATE OF FLORIDA

SHEET No.
EX-1

DRAWN BY
CHECKED BY
DATE SET 21
SCALE DWN
JOB No.55

TREE DISPOSITION PLAN

SCALE: 3/32"=1'-0"

DESIGNING BEAUTIFUL SPACES
LLA LAURA LLERENA & ASSOCIATES
LANDSCAPE ARCHITECTURE
13170 S.W. 128th Street, Suite 207, Miami, FL 33186
Tel: 305-256-1199 / Fax: 305-256-1155
www.llerena-associates.com

DRAWINGS AND SPECIFICATIONS AS INSTRUMENTS OF SERVICE ARE AND SHALL REMAIN THE PROPERTY OF THE LANDSCAPE ARCHITECT WHETHER THE PROJECT FOR WHICH THEY ARE MADE IS EXECUTED OR NOT. THEY ARE NOT TO BE USED BY OWNER ON OTHER PROJECTS EXCEPT BY AGREEMENT IN WRITING AND WITH APPROPRIATE COMPENSATION TO THE LANDSCAPE ARCHITECT.

811 Know what's below. Call before you dig.