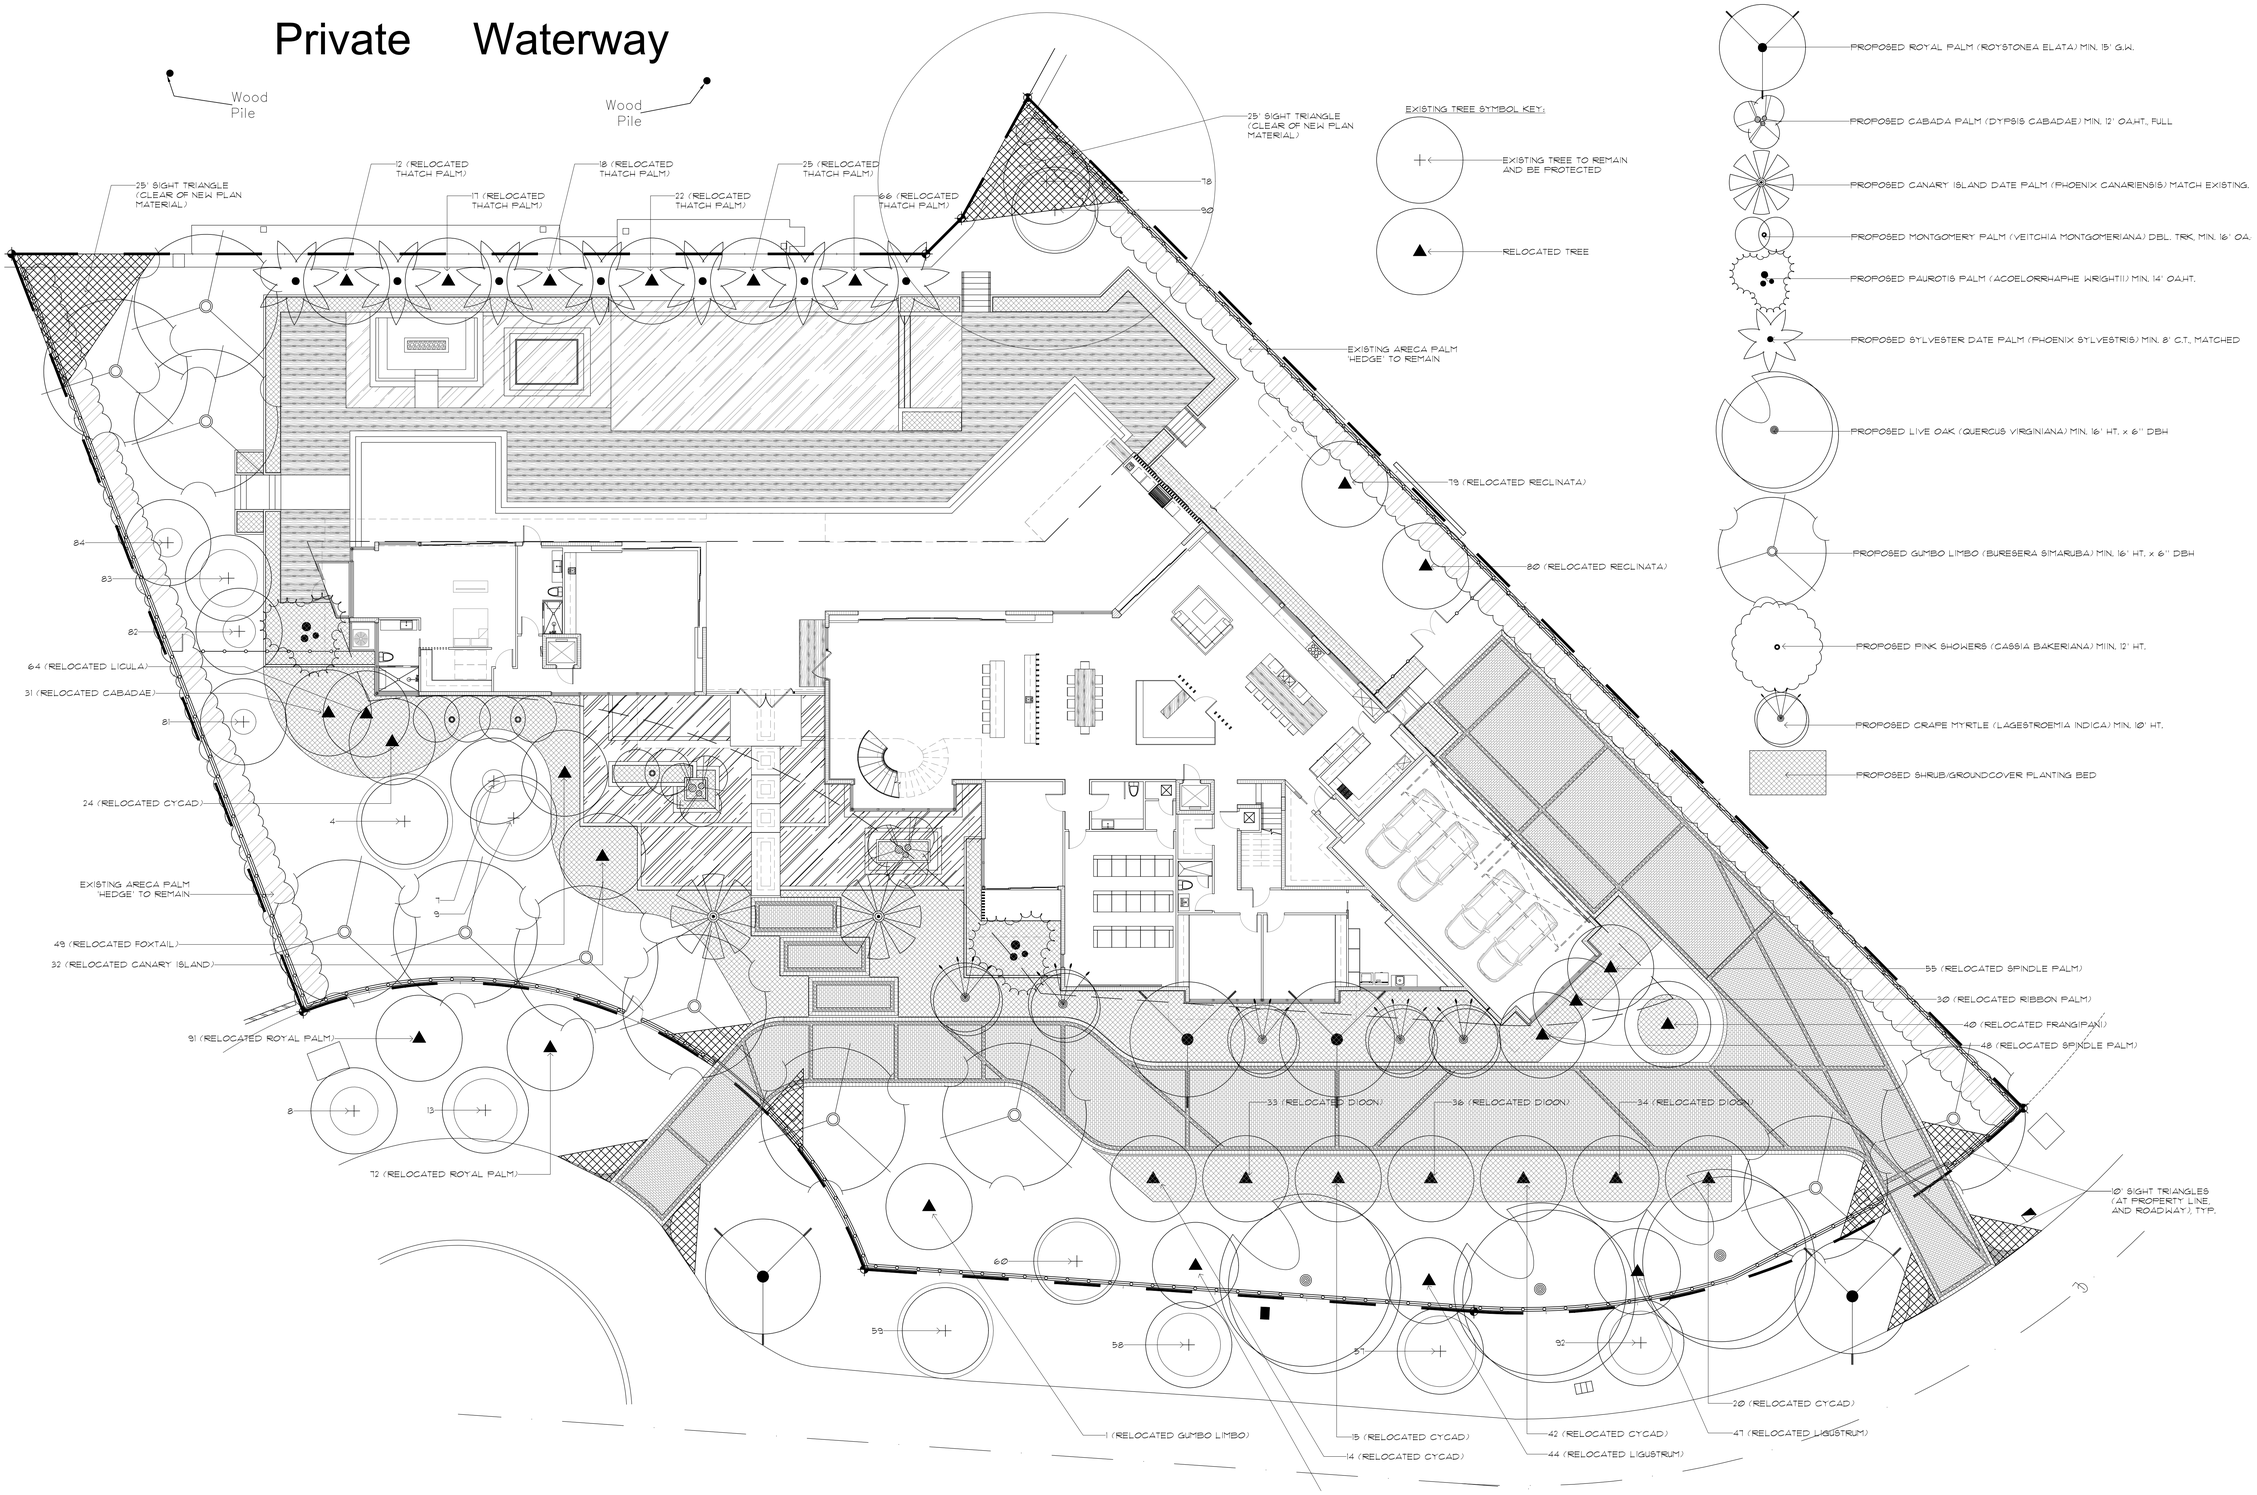

No.	REVISIONS	BY

-:NOTICE:-

GENERAL CONTRACTOR FOR CONSTRUCTION IS YOUR RESPONSIBILITY TO WORK TOGETHER WITH THE ARCHITECTURAL & ENGINEERING DRAWINGS. IF ANY DISCREPANCIES APPEAR CALL THE ARCHITECTS & THE ENGINEERS OF RECORD BEFORE CONTINUING ANY WORK.

PROPOSED NEW RESIDENCE FOR
MR. FRANK MATA

PROJECT TITLE

LOCATED AT
1000 ANASTASIA BARCLAY
CORAL GABLES FL 33156

PROJECT LOCATION

CALIL ARCHITECTS
1728 CORAL WAY, SUITE-702 MIAMI, FLORIDA 33145
PHONE: (305) 860-8620 FAX: (305) 860-8622
AA 26001949 EDWARD A. CALIL, ARCHITECT LICENSE No. AR 0009353
WWW.CALILARCHITECTS.COM

"In a professional capacity, we have to the best of our knowledge and belief, these drawings and specifications conform to the applicable Building Codes". This document and the information it contains is the exclusive property of CALIL ARCHITECTS and may not be reproduced or used for other purposes other than the specific project for which it was prepared without the express consent of CALIL ARCHITECTS.

REGISTERED LANDSCAPE ARCHITECT
LAURA LLERENA
6667125
STATE OF FLORIDA

SHEET No.
L-1

DRAWN BY
CHECKED BY
DATE 08 '21
SCALE
JOB No.

PRELIMINARY LANDSCAPE PLAN

SCALE: 3/32"=1'-0"

DESIGNING BEAUTIFUL SPACES
LLA LAURA LLERENA & ASSOCIATES
LANDSCAPE ARCHITECTURE
13170 S.W. 128th Street, Suite 207, Miami, FL 33186
Tel: 305-256-1199 / Fax: 305-256-1155
www.llerena-associates.com

DRAWINGS AND SPECIFICATIONS AS INSTRUMENTS OF SERVICE ARE AND SHALL REMAIN THE PROPERTY OF THE LANDSCAPE ARCHITECT WHETHER THE PROJECT FOR WHICH THEY ARE MADE IS EXECUTED OR NOT. THEY ARE NOT TO BE USED BY OWNER ON OTHER PROJECTS EXCEPT BY AGREEMENT IN WRITING AND WITH APPROPRIATE COMPENSATION TO THE LANDSCAPE ARCHITECT.

811 Know what's below. Call before you dig.