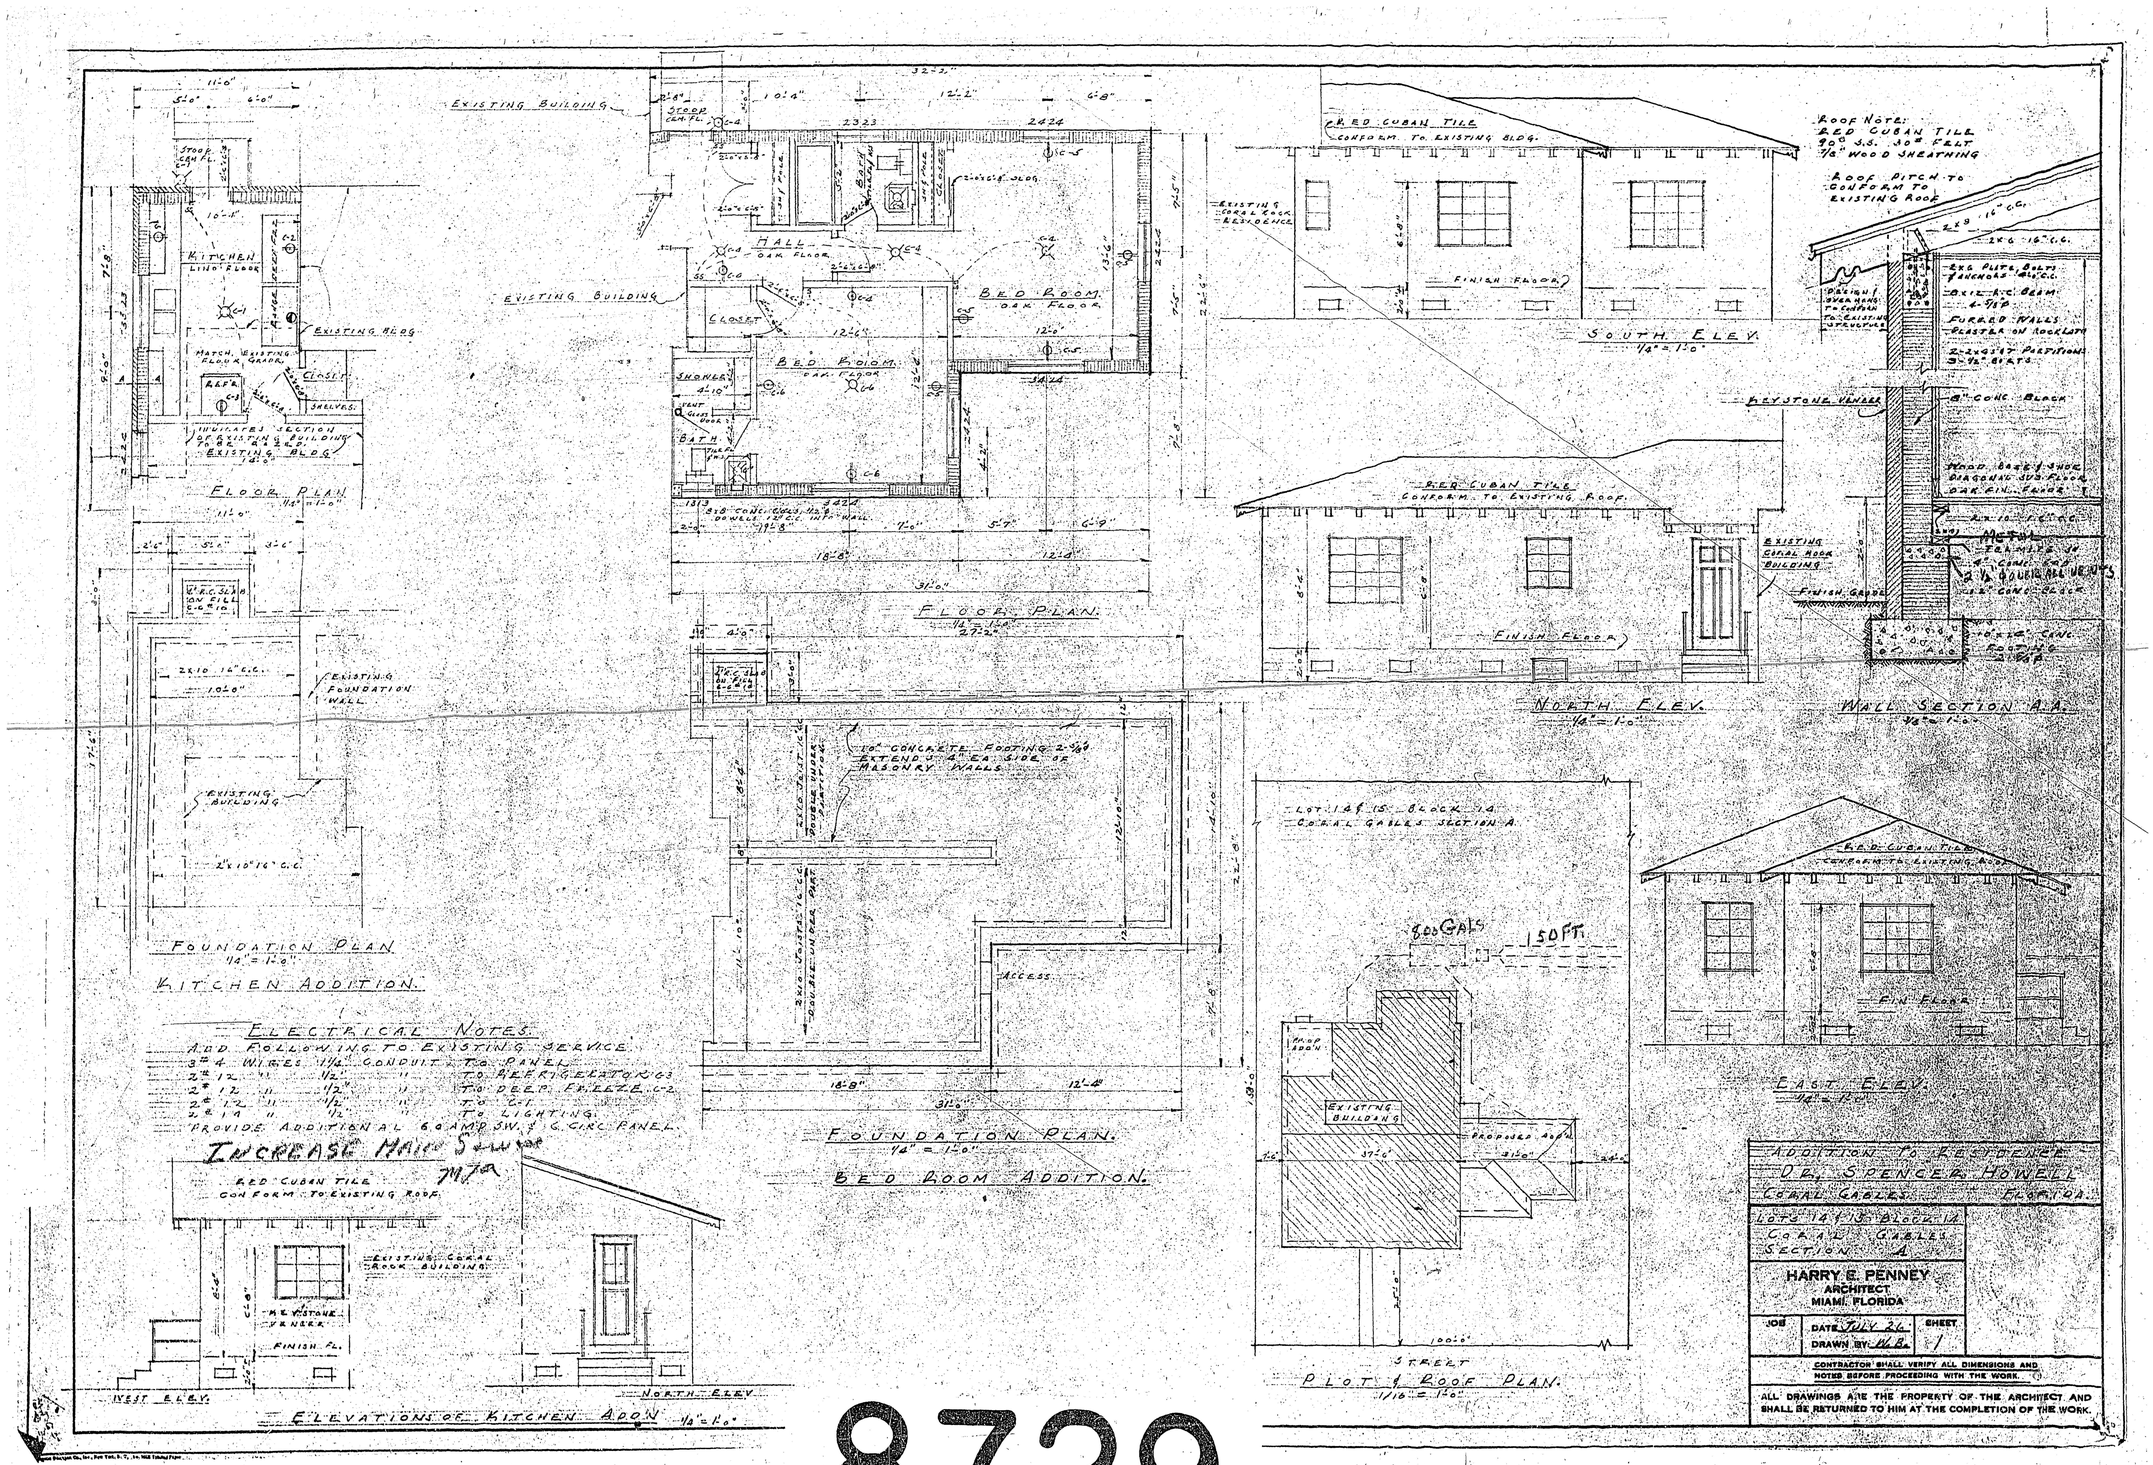
EXISTING BUILDING
KITCHEN
EXISTING BLDG
CLOSET
SHELVES
FLOOR PLAN
EXISTING FOUNDATION WALL
FOUNDATION PLAN
KITCHEN ADDITION.
ELECTRICAL NOTES.
ADD FOLLOWING TO EXISTING SERVICE
3 # 4 WIRES 1 1/4" CONDUIT TO PANEL
2 # 12 " 1/2" " TO REFRIGERATORS
2 # 12 " 1/2" " TO DEEP FREEZE C-2
2 # 12 " 1/2" " TO CEL
2 # 14 " 1/2" " TO LIGHTING.
PROVIDE ADDITIONAL 6 0 AMP SW. & CIRC PANEL.
INCREASE MAIN SWITCH
RED CUBAN TILE CONFORM TO EXISTING ROOF.
EXISTING CORAL ROCK BUILDING
FINISH FL.
WEST ELEV.
NORTH ELEV.
ELEVATIONS OF KITCHEN ADDN.
HALL
OAK FLOOR
BED ROOM
CLOSET
SHOWER
BATH
FLOOR PLAN.
10" CONCRETE FOOTING 2-#4 EXTEND 3" EA SIDE OF MASONRY WALLS
ACCESS
FOUNDATION PLAN.
BED ROOM ADDITION.
RED CUBAN TILE CONFORM TO EXISTING BLDG.
EXISTING CORAL ROCK RESIDENCE
FINISH FLOOR
SOUTH ELEV.
ROOF NOTE: RED CUBAN TILE #30 J.S. 30# FELT 7/8" WOOD SHEATHING
ROOF PITCH TO CONFORM TO EXISTING ROOF
KEYSTONE VENEER
8" CONC. BLOCK
EXISTING CORAL ROCK BUILDING
FINISH GRADE
NORTH ELEV.
WALL SECTION A.A.
LOT 14 & 15 BLOCK 14 CORAL GABLES SECTION A.
800 GALS
150 FT.
PROP ADD'N
EXISTING BUILDING
PROPOSED ADD'N
STREET
PLOT & ROOF PLAN.
EAST ELEV.
ADDITION TO RESIDENCE OF SPENCER HOWELL CORAL GABLES FLORIDA
LOTS 14 & 15 BLOCK 14 CORAL GABLES SECTION A
HARRY E. PENNEY ARCHITECT MIAMI, FLORIDA
JOB
DATE JULY 26
DRAWN BY: W.B.
SHEET 1
CONTRACTOR SHALL VERIFY ALL DIMENSIONS AND NOTIFY BEFORE PROCEEDING WITH THE WORK.
ALL DRAWINGS ARE THE PROPERTY OF THE ARCHITECT AND SHALL BE RETURNED TO HIM AT THE COMPLETION OF THE WORK.

8729