LEFT NEIGHBOR

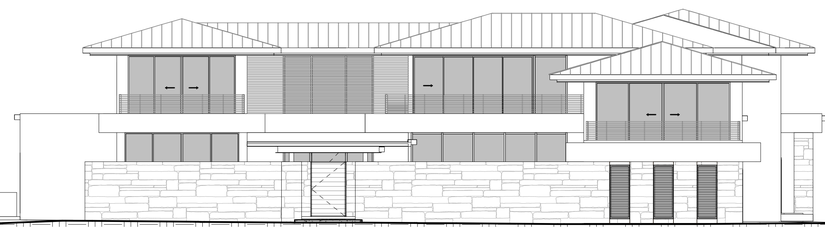

SUBJECT PROPERTY

RIGHT NEIGHBOR

ADF REEF LLC

NEW TWO STORY
RESIDENCE

10840 OLD CUTLER ROAD
CORAL GABLES, FLORIDA 33156

SEAL

GIORGIO LUIGI BALLI -AR13951

REVISIONS

NO.	DESC	DATE

PERMIT SET

GIORGIO BALLI
AIA ARCHITECT PA
ARCHITECTURE INTERIORS CONSTRUCTION

IN COLLABORATION WITH:
DAVID SCOTT TRAUTMAN ARCHITECT

JOB NUMBER:
CHECKED BY: GB
ISSUE DATE: Issue Date
SCALE: AS NOTED

SHEET TITLE

ELEVATION W/
NEIGHBORS

SHEET NUMBER

A-9

COPYRIGHT GIORGIO BALLI PA
1533 SUNSET DRIVE SUITE 101, CORAL GABLES, FL 33143