ALL RIGHTS RESERVED. THESE DRAWINGS AND SPECIFICATIONS ARE INSTRUMENTS OF SERVICE AND SHALL REMAIN THE PROPERTY OF ALISA BLOCK, ARCHITECT. THEY ARE NOT TO BE USED IN WHOLE OR IN PART, FOR ANY PURPOSE NOT SPECIFICALLY INTENDED BY THE ARCHITECT, NOR THEY ARE TO BE USED IN ANY PREPARED, IF EXECUTED OR NOT, THEY ARE NOT TO BE USED IN ANY MANNER WHATSOEVER, NOR ARE THEY TO BE REPRODUCED OR REPRODUCTIONS OF SUCH DRAWINGS WITHOUT THE WRITTEN CONSENT OF ALISA BLOCK, ARCHITECT, PROHIBITED.

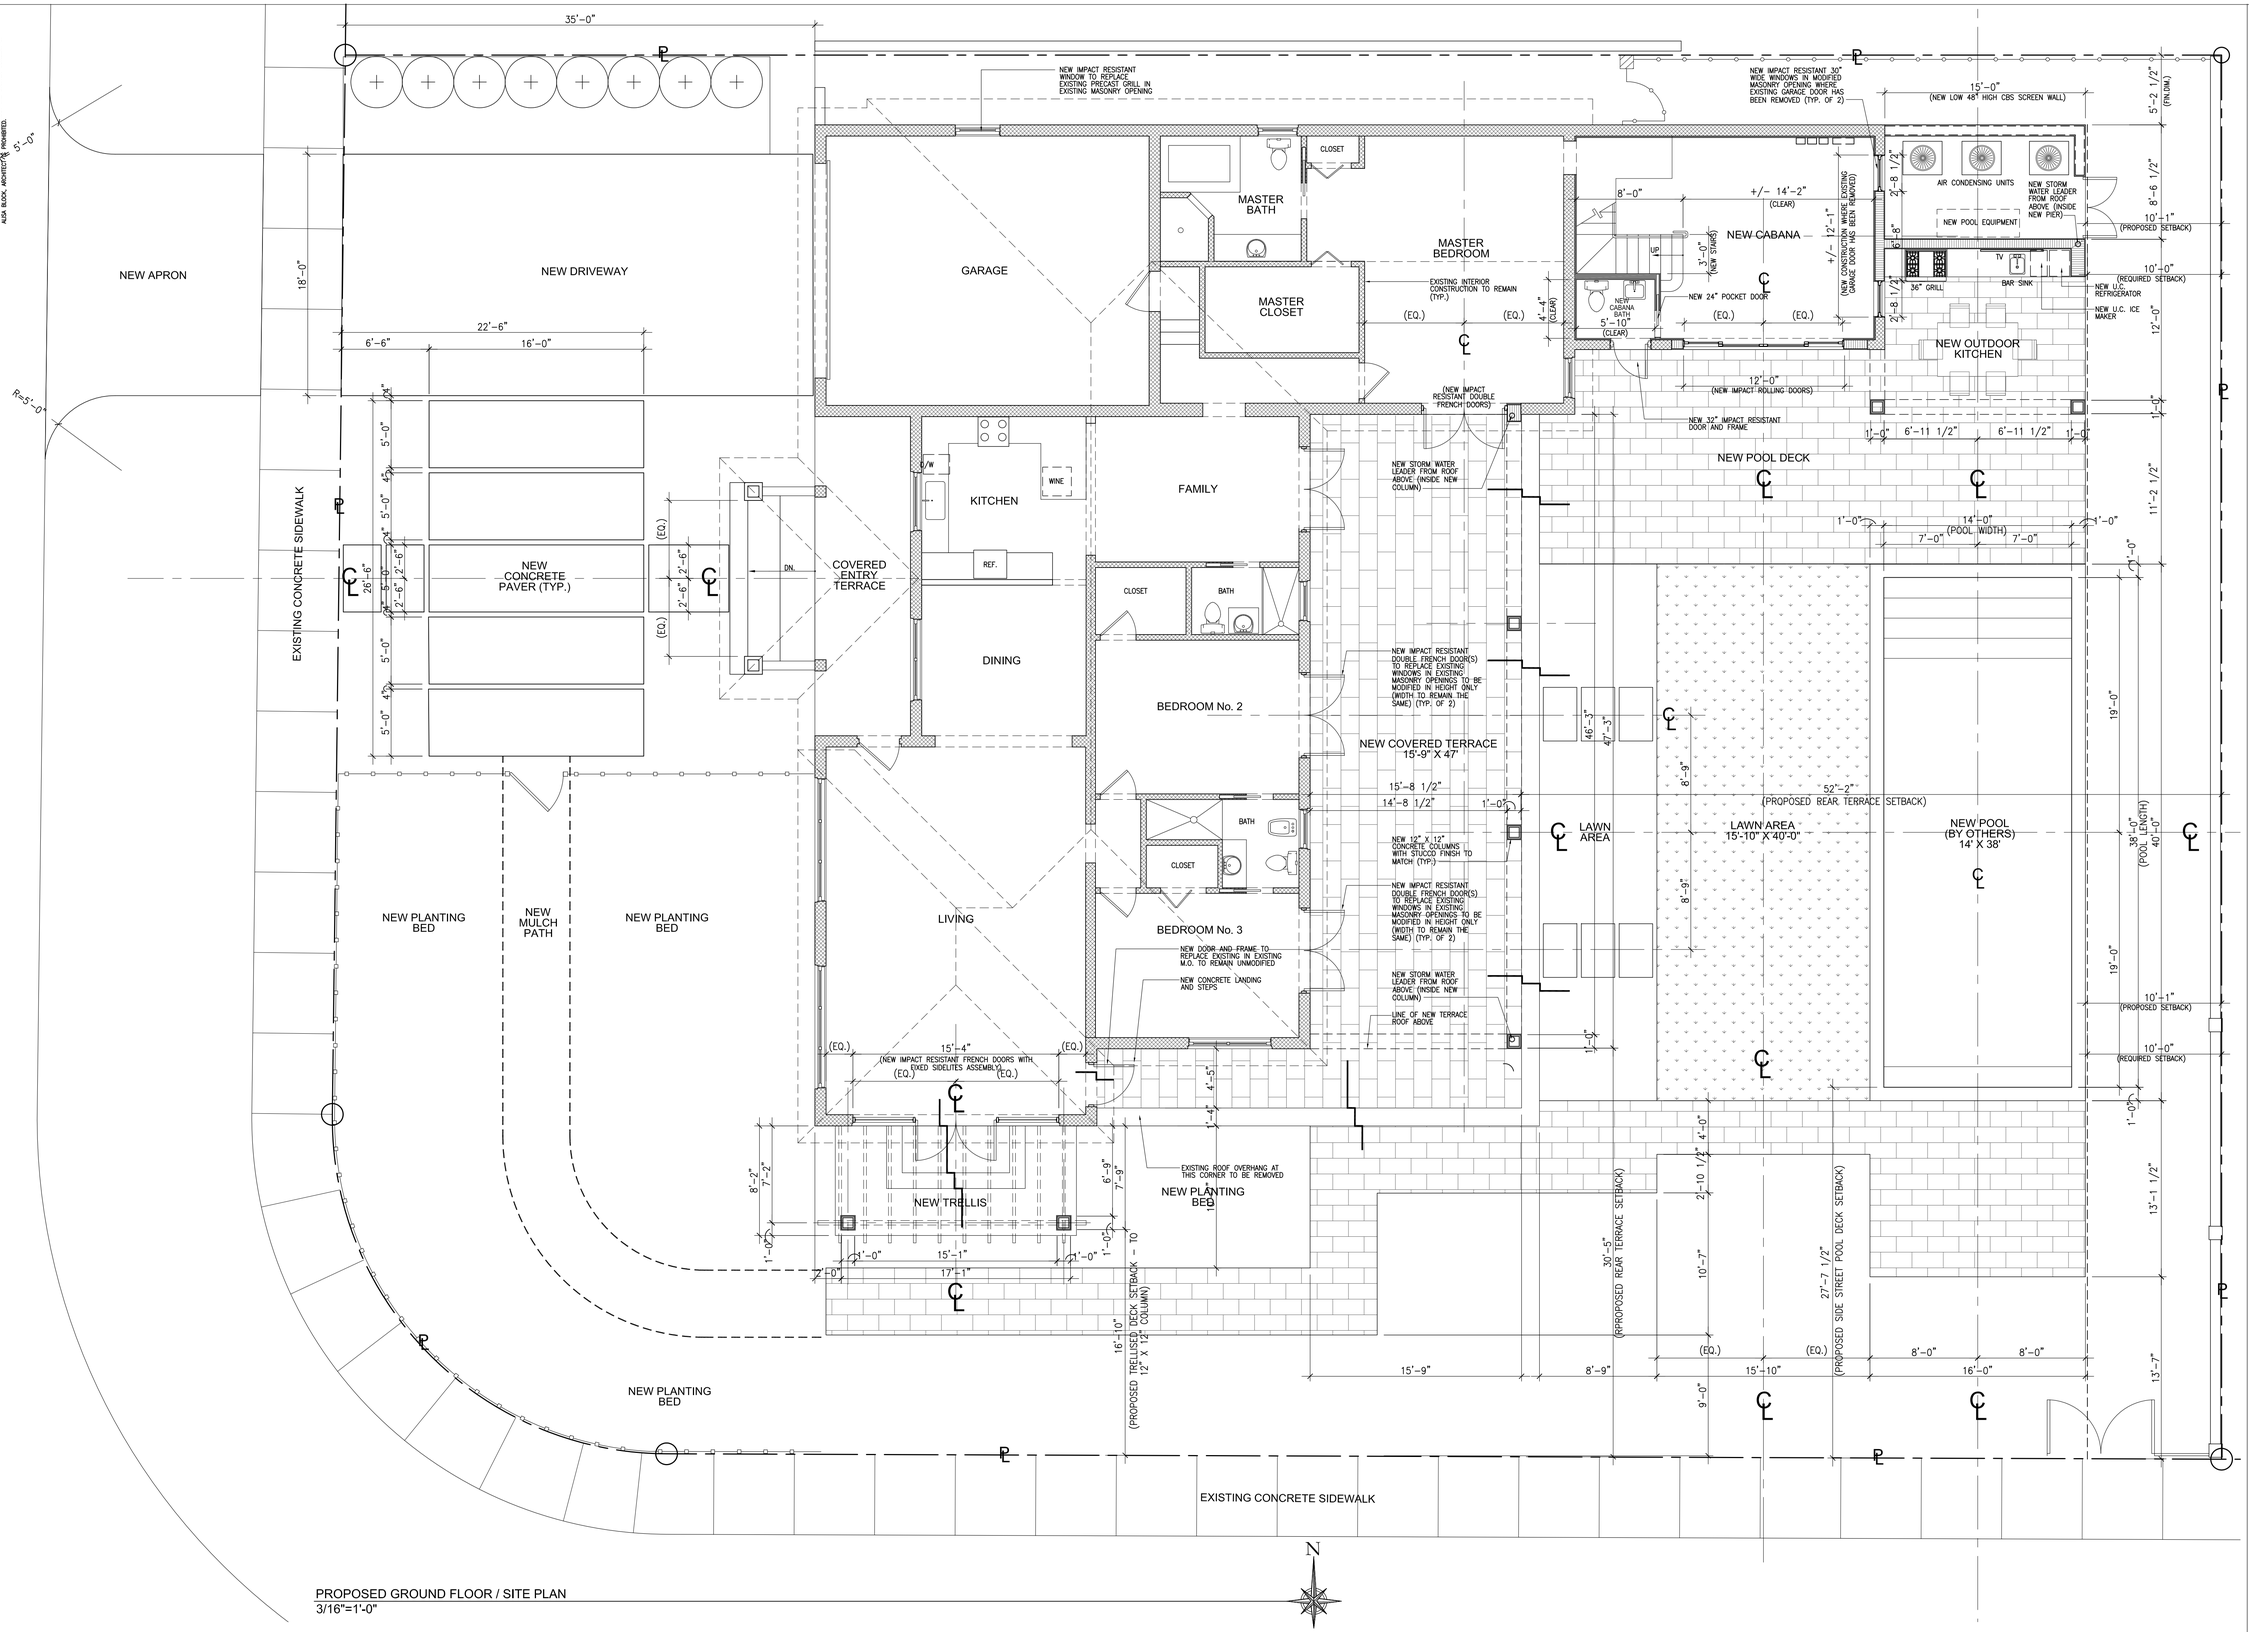

PROPOSED GROUND FLOOR / SITE PLAN
3/16"=1'-0"

Digitally signed by Alisa Block
Date: 2020.11.12 12:07:50 -05'00'

ALISA BLOCK
ARCHITECT
FL AR0016940
7260 SW 54 AVENUE
Miami, FL 33143
Tel/Fax: (305) 662-8564
© 2016 Alisa Block, Architect

PROJECT:
Level 2 Residential Remodeling and Additions:
The Kolaya Residence
5211 Alhambra Circle
Coral Gables, Florida, 33146

REVISIONS:

DRAWING:
PROPOSED FLOOR PLAN

DATE: November 9, 2020

SCALE: NOTED

SHEET NO.: A200