ALL RIGHTS RESERVED. INDEX DRAWINGS AND SPECIFICATIONS ARE INSTRUMENTS OF SERVICE AND SHALL REMAIN THE PROPERTY OF ALISA BLOCK, ARCHITECT. THEY ARE TO BE RETURNED UPON REQUEST. THEY SHALL NOT BE LOANED, COPIED OR REPRODUCED, NOR ARE THEY TO BE USED IN ANY FASHION WHATSOEVER, EXCEPT ON THE PROJECT FOR WHICH THEY WERE PREPARED, IF EXECUTED OR NOT, THEY ARE NOT TO BE USED IN ANY OTHER PROJECT, EXCEPT BY AGREEMENT IN WRITING AND WITH APPROPRIATE COMPENSATION TO ALISA BLOCK, ARCHITECT. REPRODUCTIONS OF SPECIFICATIONS WITHOUT THE WRITTEN CONSENT OF ALISA BLOCK, ARCHITECT, IS PROHIBITED.

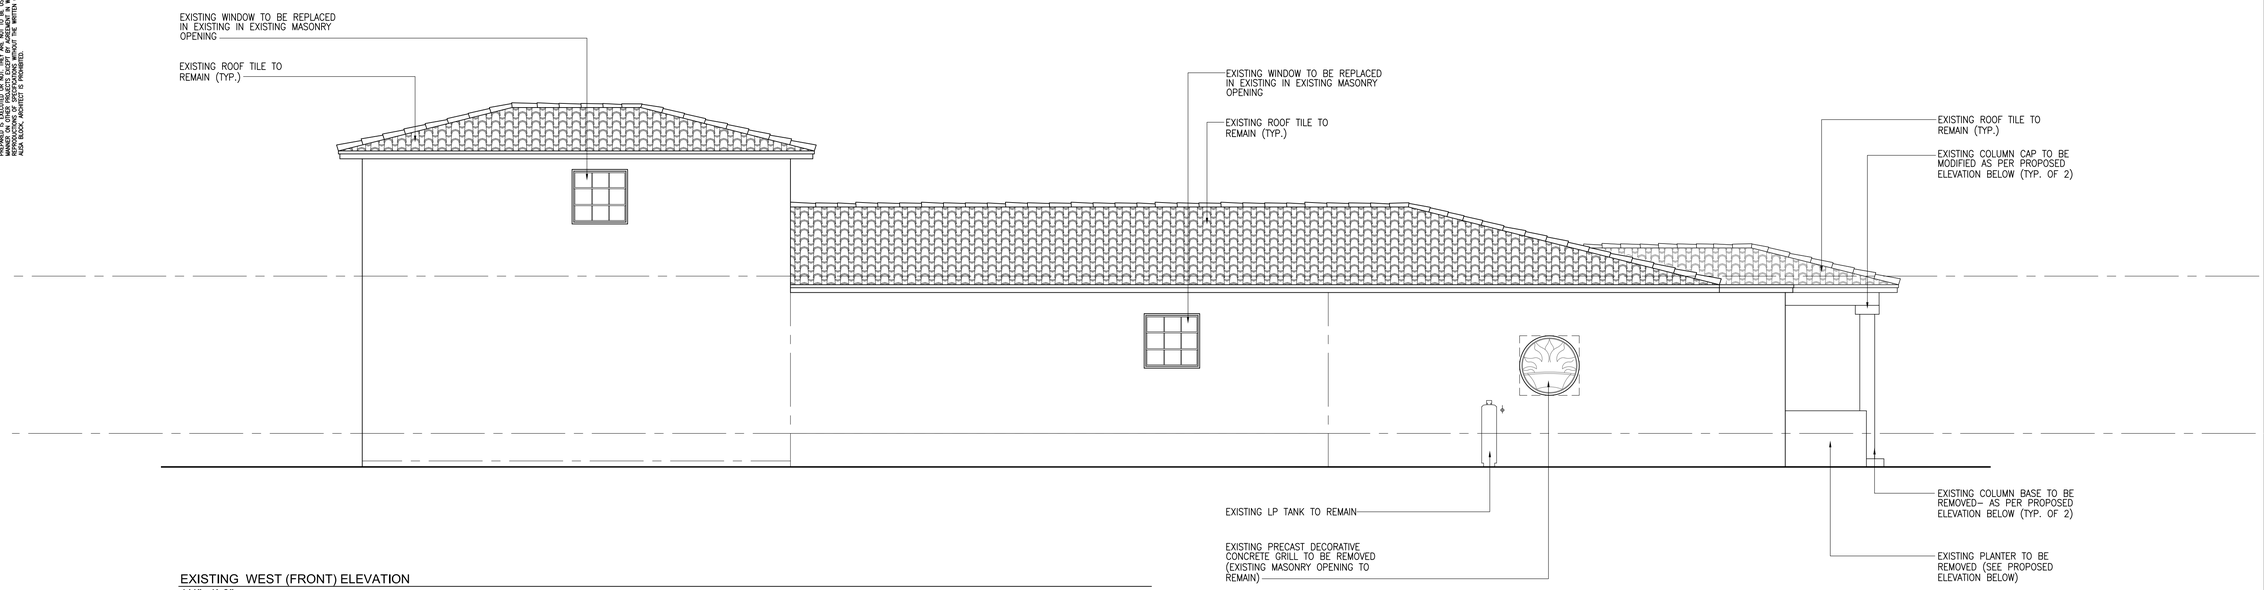

EXISTING WEST (FRONT) ELEVATION
1/4"=1'-0"

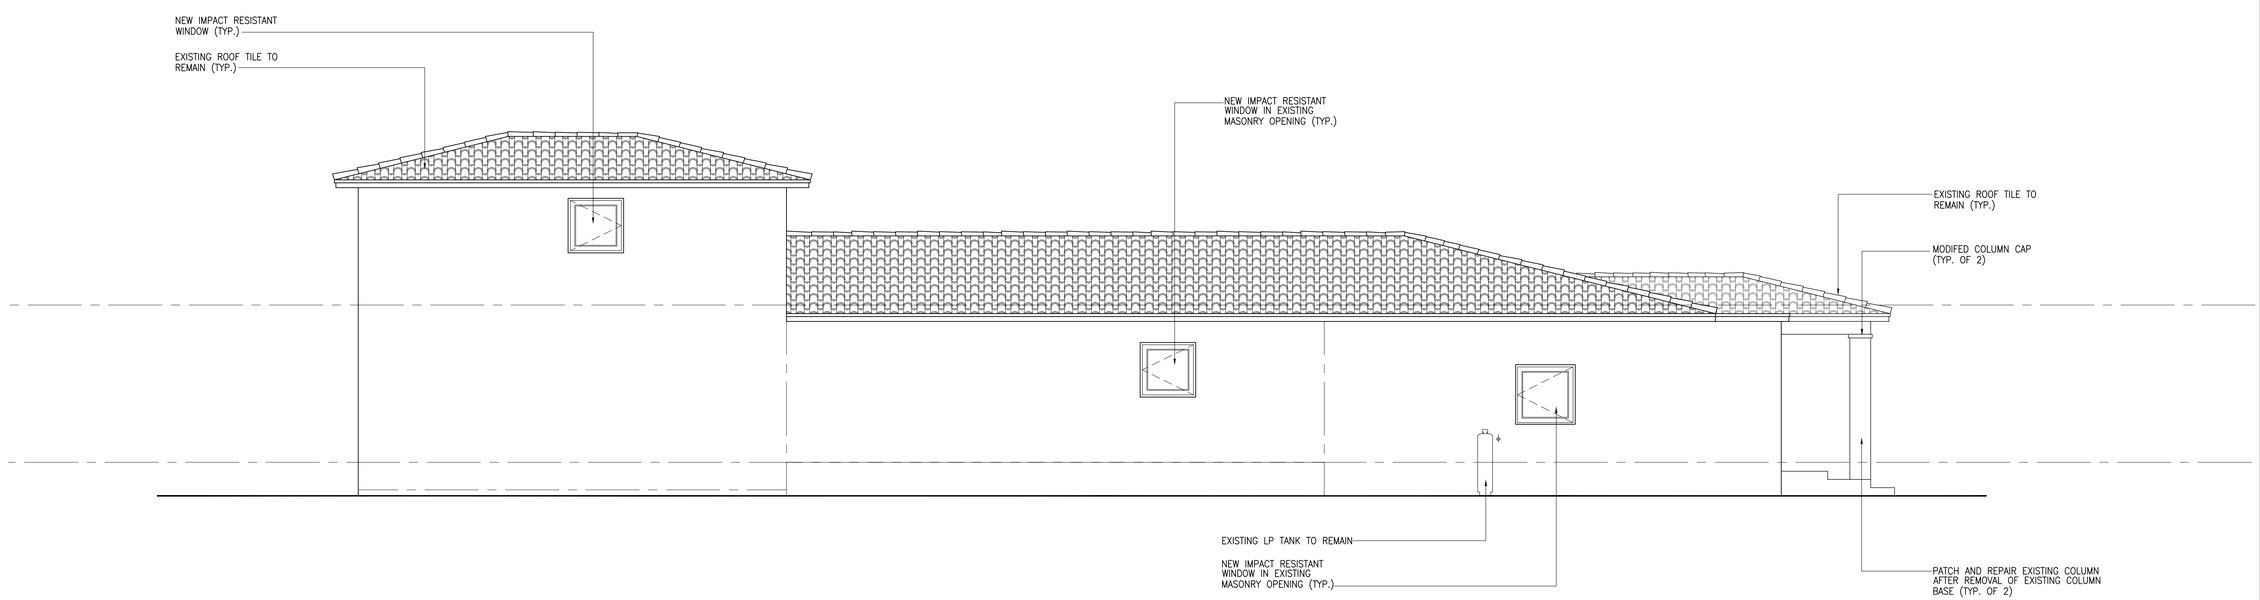

PROPOSED WEST (FRONT) ELEVATION
1/4"=1'-0"

STATE OF FLORIDA
FL AR0016940
ARCHITECT

Digitally signed by Alisa Block
Date: 2020.11.12 12:10:56 -05'00'

ALISA BLOCK
ARCHITECT
FL AR0016940
7260 SW 54 AVENUE
Miami, FL 33143
Tel/Fax: (305) 662-8564
© 2016 Alisa Block, Architect

PROJECT:
Level 2 Residential Remodeling and Additions:
The Kolaya Residence
5211 Alhambra Circle
Coral Gables, Florida, 33146

REVISIONS:

DRAWING:
EXTERIOR ELEVATIONS

DATE: November 9, 2020

SCALE: NOTED

SHEET NO.: A303