ALL RIGHTS RESERVED. THESE DRAWINGS AND SPECIFICATIONS ARE INSTRUMENTS OF SERVICE AND SHALL REMAIN THE PROPERTY OF ALISA BLOCK, ARCHITECT. THEY ARE TO BE USED ONLY WITH RESPECT TO THIS PROJECT AND ARE NOT TO BE USED IN OTHER PREMISES IS EXECUTED OR NOT. THEY ARE NOT TO BE LOANED TO THIRD PARTIES. ALL REPRODUCTIONS, INCLUDING ELECTRONIC REPRODUCTIONS OF SPECIFICATIONS WITHOUT THE WRITTEN CONSENT OF ALISA BLOCK, ARCHITECT, ARE PROHIBITED.

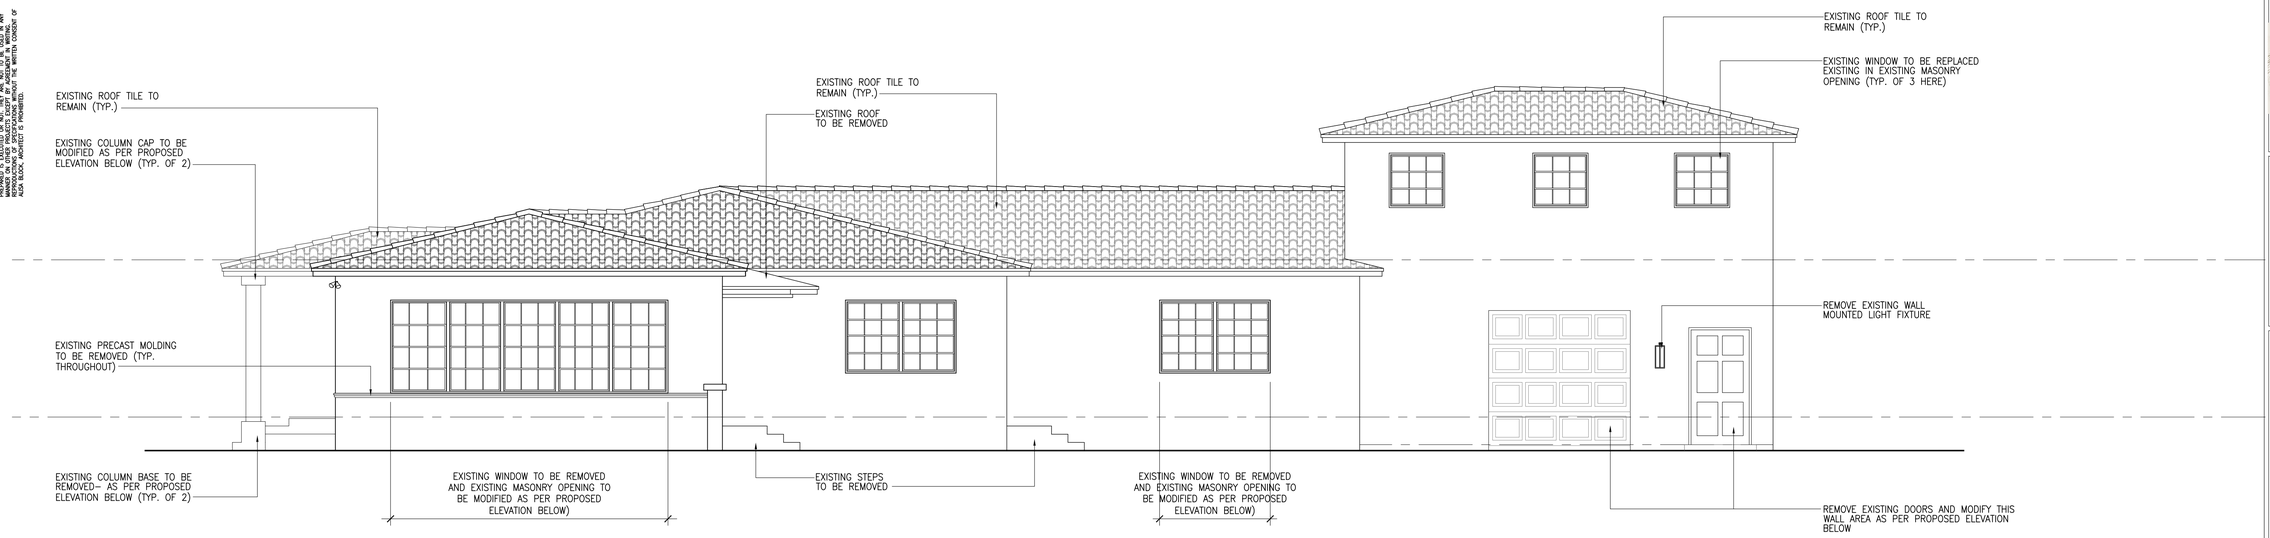

EXISTING SOUTH ELEVATION
1/4"=1'-0"

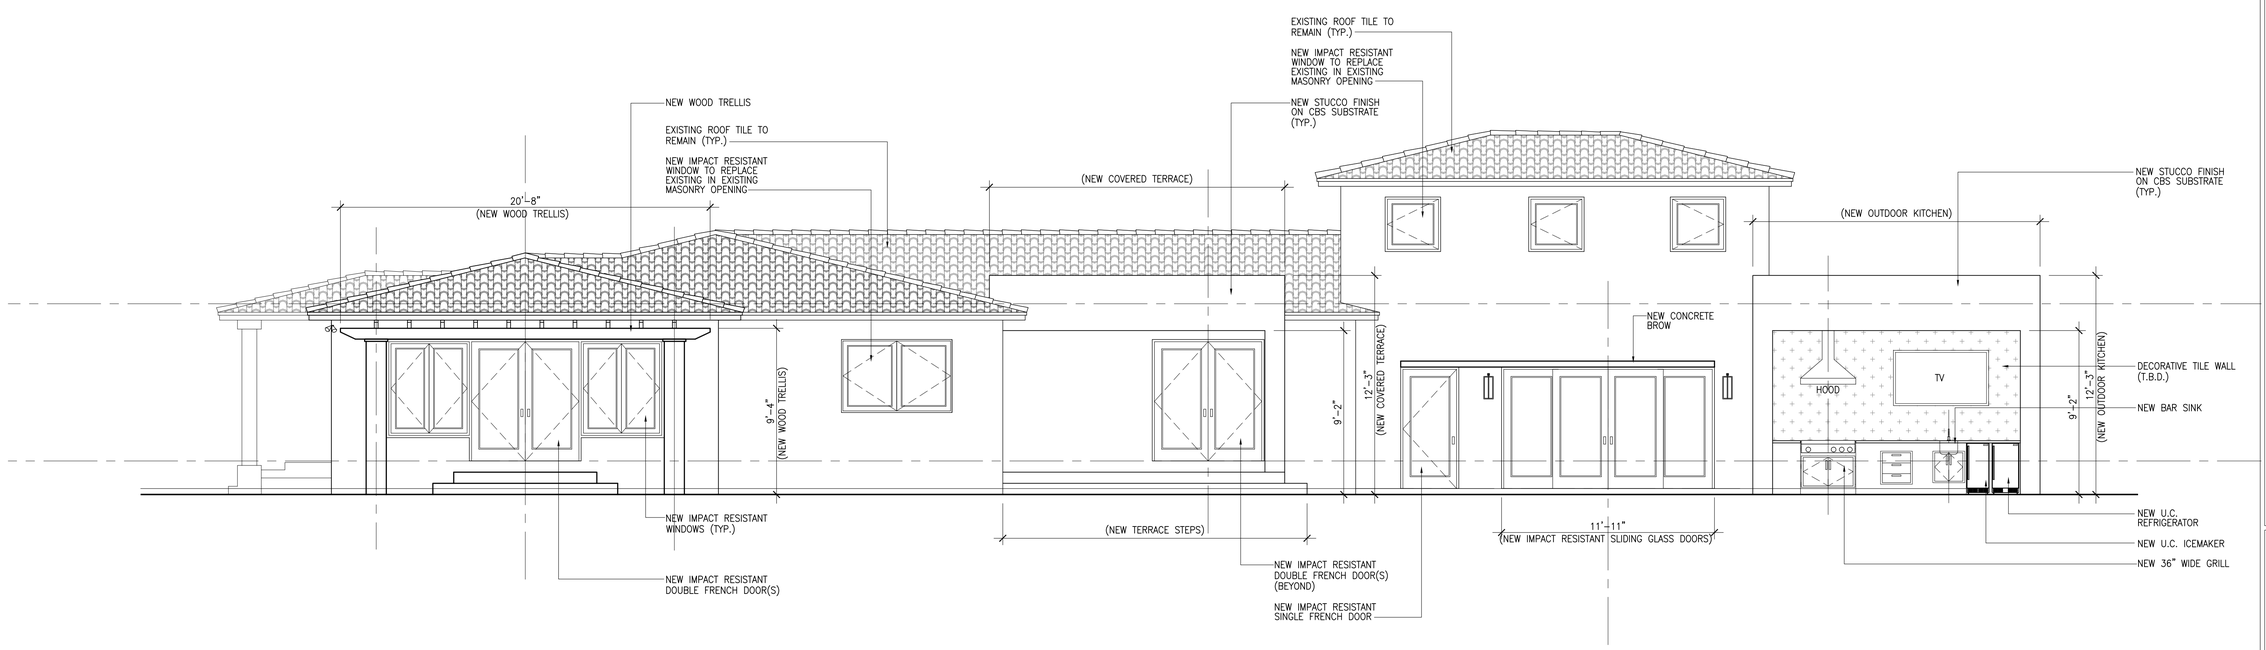

PROPOSED SOUTH ELEVATION
1/4"=1'-0"

Digitally signed by Alisa Block
Date: 2020.11.12 12:08:57 -05'00'

ALISA BLOCK
ARCHITECT
FL AR0016940
7260 SW 54 AVENUE
Miami, FL 33143
Tel/Fax: (305) 662-8564
© 2016 Alisa Block, Architect

PROJECT:
Level 2 Residential Remodeling and Additions:
The Kolaya Residence
5211 Alhambra Circle
Coral Gables, Florida, 33146

REVISIONS:

DRAWING:
EXTERIOR ELEVATIONS

DATE: November 9, 2020

SCALE: NOTED

SHEET NO.: A300