ALL RIGHTS RESERVED. INDEX DRAWINGS AND SPECIFICATIONS ARE INSTRUMENTS OF SERVICE AND SHALL REMAIN THE PROPERTY OF ALISA BLOCK, ARCHITECT. THEY ARE TO BE RETURNED UPON REQUEST AT COMPLETION OF THE PROJECT, BUT SHALL NOT BE USED BY ANY PERSONS OR ENTITIES FOR ANY PURPOSE WHATSOEVER WITHOUT THE WRITTEN CONSENT OF ALISA BLOCK, ARCHITECT OR ASSIGNEES.

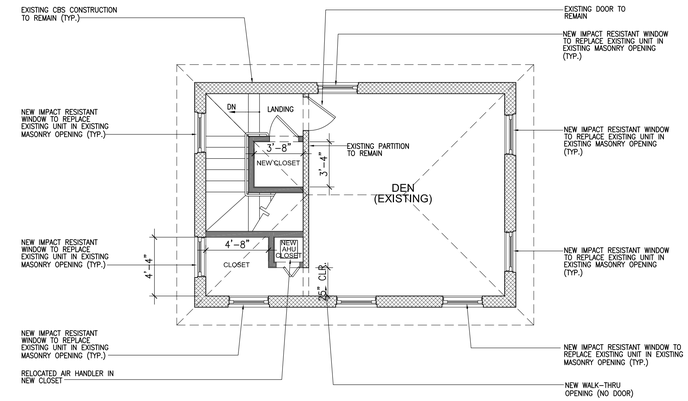

PROPOSED SECOND FLOOR LEVEL PLAN
3/16"=1'-0"

N

Digitally signed by Alisa Block
Date: 2020.11.12 12:08:23 -05'00'

ALISA BLOCK
ARCHITECT
FL AR0016940
7260 SW 54 AVENUE
Miami, FL 33143
Tel/Fax: (305) 662-8564
© 2016 Alisa Block, Architect

PROJECT:
Level 2 Residential Remodeling and Additions:
The Kolaya Residence
5211 Alhambra Circle
Coral Gables, Florida, 33146

REVISIONS:

DRAWING:
PROPOSED SECOND FLOOR PLAN

DATE: November 9, 2020

SCALE: NOTED

SHEET NO.: A201