ALL RIGHTS RESERVED. THESE DRAWINGS AND SPECIFICATIONS ARE INSTRUMENTS OF SERVICE AND SHALL REMAIN THE PROPERTY OF ALISA BLOCK, ARCHITECT. THEY ARE TO BE USED ONLY FOR THE PROJECT FOR WHICH THEY WERE PREPARED AND PUBLISHED. NO PART OF THESE DRAWINGS AND SPECIFICATIONS MAY BE REPRODUCED OR DISTRIBUTED OR MADE PUBLIC BY ANY MEANS, EXCEPT IN CONNECTION WITH THE PROJECT, WITHOUT THE WRITTEN CONSENT OF ALISA BLOCK, ARCHITECT.

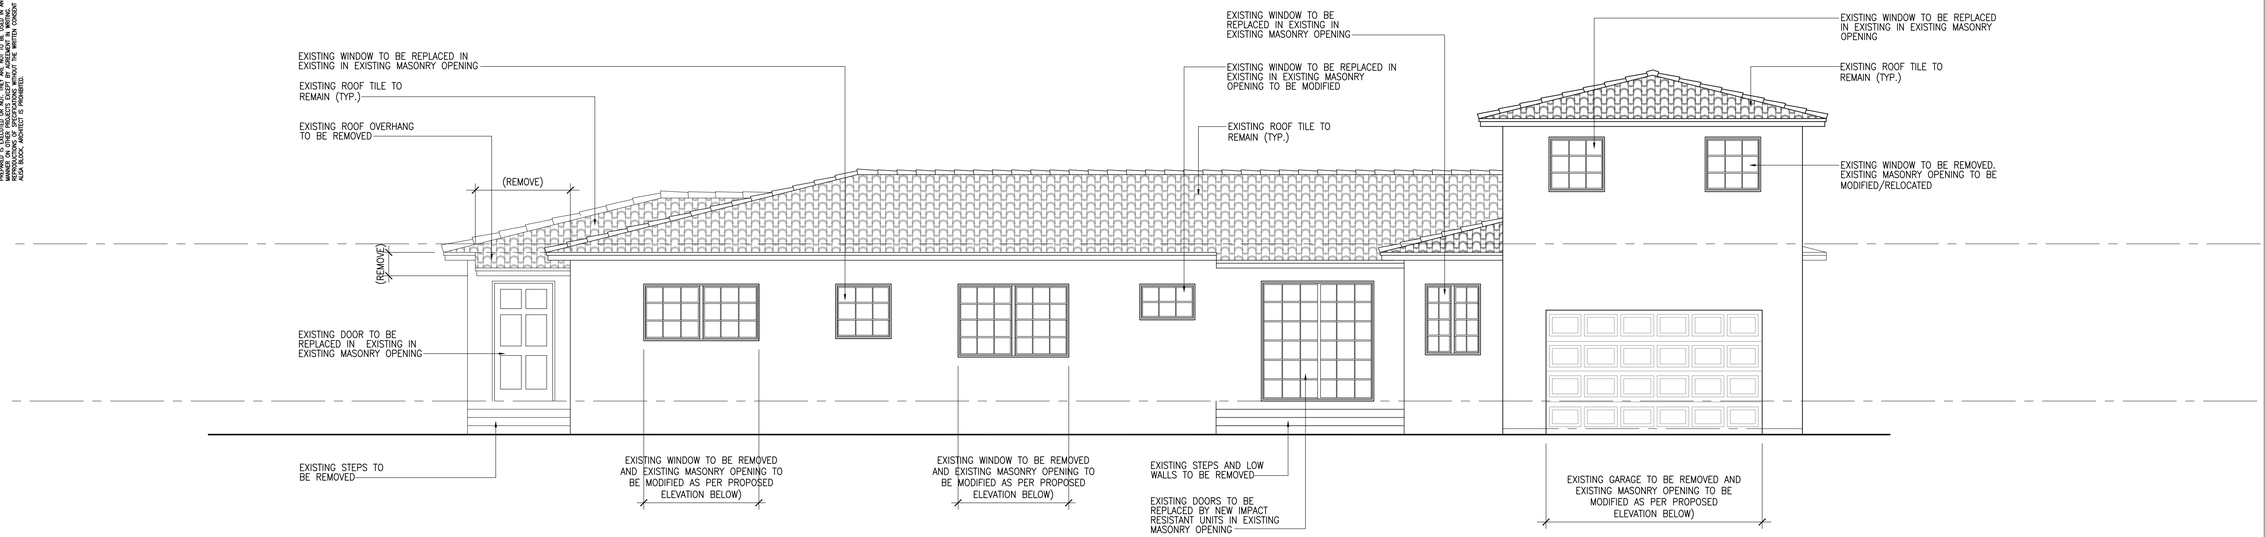

EXISTING EAST ELEVATION
1/4"=1'-0"

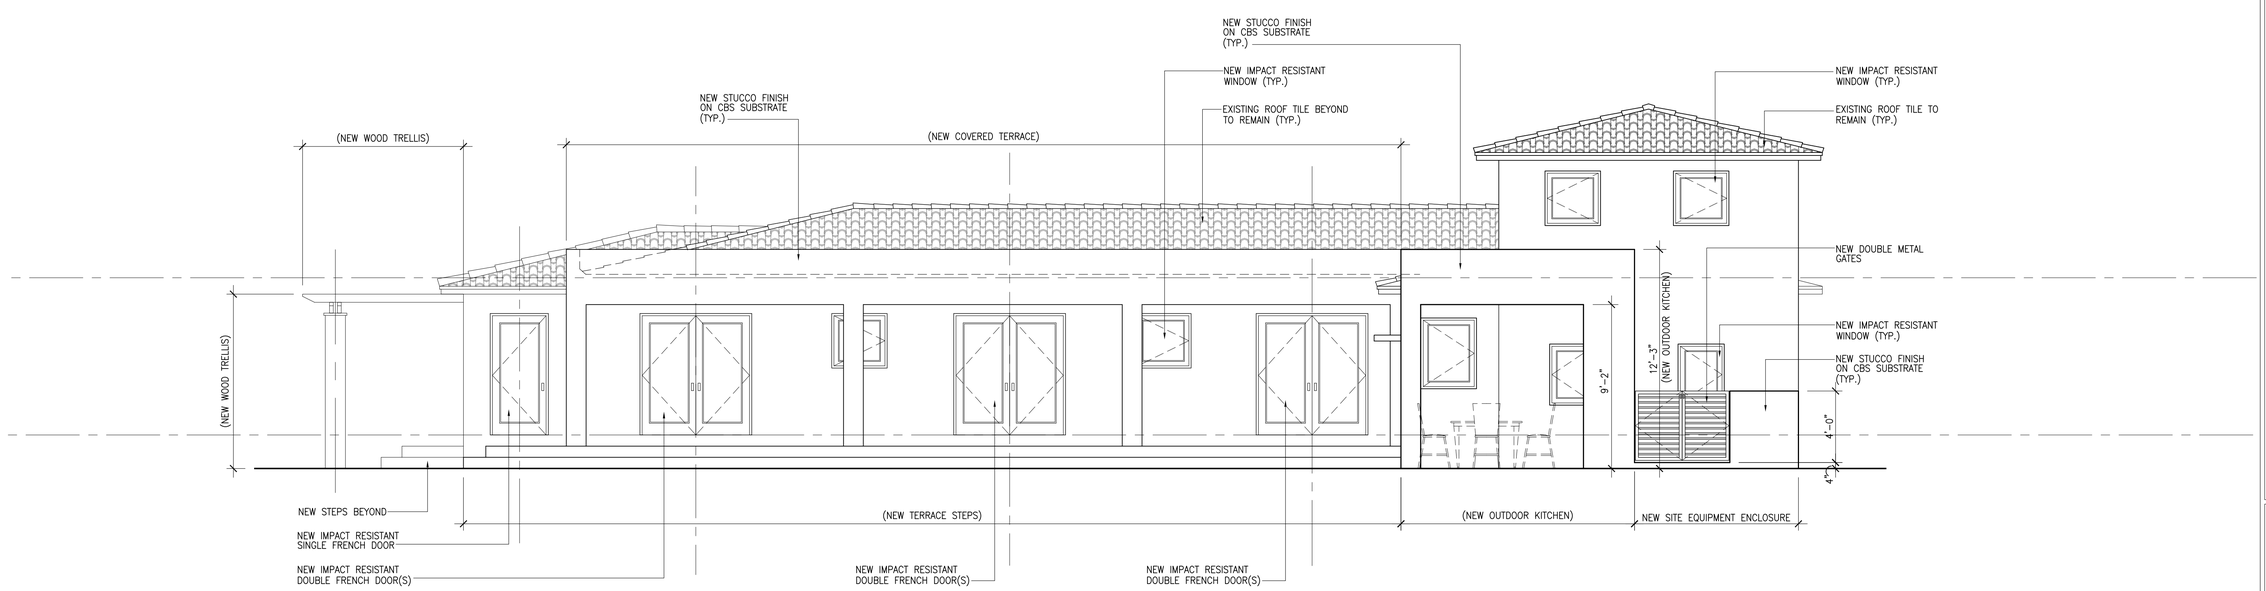

PROPOSED EAST ELEVATION
1/4"=1'-0"

Digitally signed by Alisa Block
Date: 2020.11.12 12:09:29 -05'00'

ALISA BLOCK
ARCHITECT
FL AR0016940
7260 SW 54 AVENUE
Miami, FL 33143
Tel/Fax: (305) 662-8564
© 2016 Alisa Block, Architect

PROJECT:
Level 2 Residential Remodeling and Additions:
The Kolaya Residence
5211 Alhambra Circle
Coral Gables, Florida, 33146

REVISIONS:

DRAWING:
EXTERIOR ELEVATIONS

DATE: November 9, 2020

SCALE: NOTED

SHEET NO.: A301