ALL RIGHTS RESERVED. INDEX DRAWINGS AND SPECIFICATIONS ARE INSTRUMENTS OF SERVICE AND SHALL REMAIN THE PROPERTY OF ALISA BLOCK ARCHITECT. THEY ARE TO BE RETURNED UPON REQUEST AT THE COMPLETION OF THE WORK. THEY ARE NOT TO BE USED ON ANY PREMISES OR EXECUTED OR NOT. THEY ARE NOT TO BE USED IN ANY MANNER AGAINST THE INTERESTS OF ALISA BLOCK ARCHITECT. REPRODUCTIONS OF SPECIFICATIONS WITHOUT THE WRITTEN CONSENT OF ALISA BLOCK ARCHITECT IS PROHIBITED.

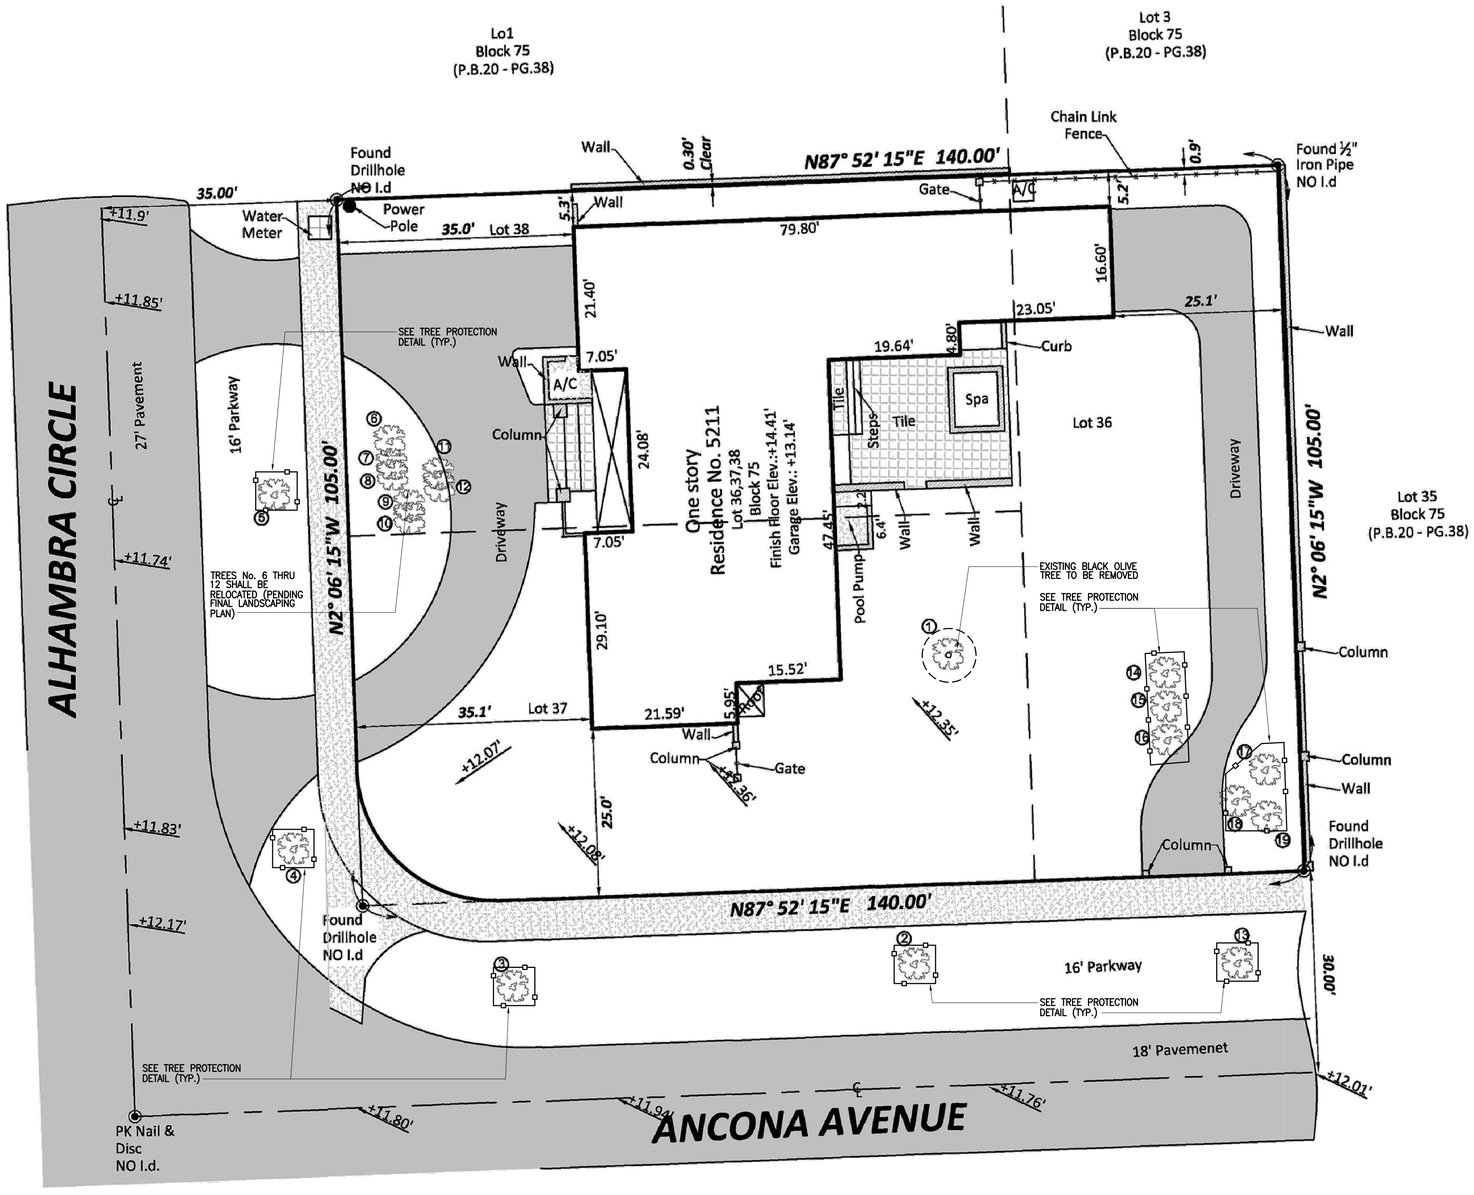

TREE TABULATION

NUMBER	COMMON NAME	DIAMETER	HEIGHT	CANOPY
①	Black Olive	24'	45'	45'
②	Black Olive	24'	40'	40'
③	Black Olive	24'	40'	40'
④	Black Olive	24'	40'	40'
⑤	Black Olive	24'	40'	40'
⑥	Pigmy	5'	10'	10'
⑦	Pigmy	5'	10'	10'
⑧	Pigmy	5'	10'	10'
⑨	Pigmy	5'	10'	10'
⑩	Pigmy	5'	10'	10'
⑪	Pigmy	5'	10'	10'
⑫	Pigmy	5'	10'	10'
⑬	Tree	16'	35'	35'
⑭	Palmetto	12'	35'	15'
⑮	Palmetto	16'	35'	15'
⑯	Palmetto	10'	20'	10'
⑰	Palm	10'	30'	10'
⑱	Palm	10'	30'	10'
⑲	Palm	10'	30'	10'

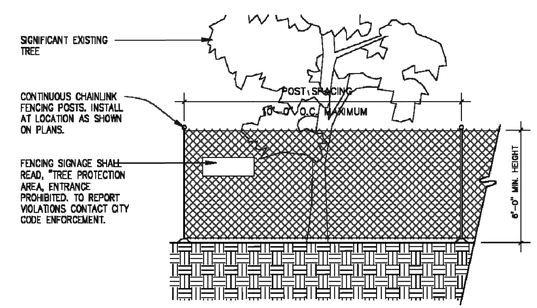

TREE PROTECTION DETAIL

NOT TO SCALE

TREE DISPOSITION PLAN
3/32"=1'-0"

N

Digitally signed by Alisa Block
Date: 2020.11.12 12:11:26 -05'00'

ALISA BLOCK
ARCHITECT
FL AR0016940
7260 SW 54 AVENUE
Miami, FL 33143
Tel/Fax: (305) 662-8564
© 2016 Alisa Block, Architect

PROJECT:
Level 2 Residential Remodeling and Additions:
The Kolaya Residence
5211 Alhambra Circle
Coral Gables, Florida, 33146

REVISIONS:

DRAWING:
TREE DISPOSITION PLAN

DATE: November 9, 2020

SCALE: NOTED

SHEET NO.: L100