PERMIT submittal Elevation (propose)

BL-21-04-7988	Applied	Approved	Issued	Final	Expires
	04/28/2021				10/25/2021

Type DOOR/GARAGE DOOR/SHUTTER/WINDOW

Status pending

Permit Description

RESIDENTIAL - INSTALL (4) ACCORDION SHUTTERS $ 2,100

Permit Address 748 NAVARRE AVE CORAL GABLES FL 33134-3763

Applicant ALBERTO J XIQUES & ARTURO XIQU Owner Y Cust# 024067
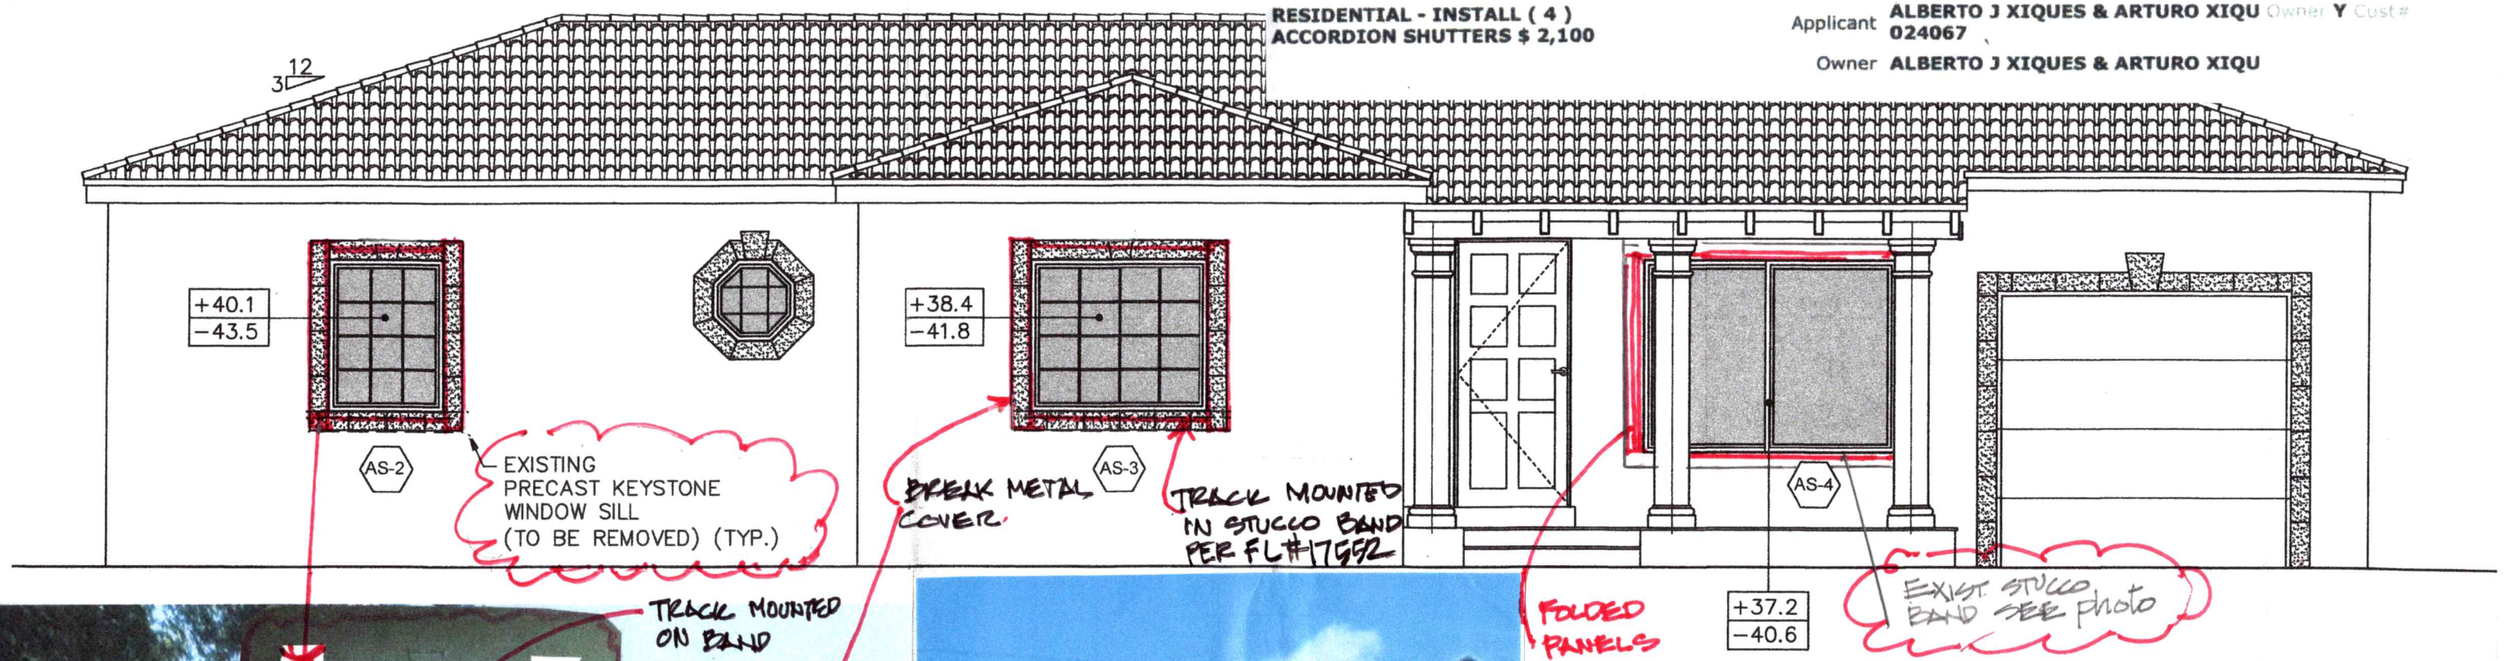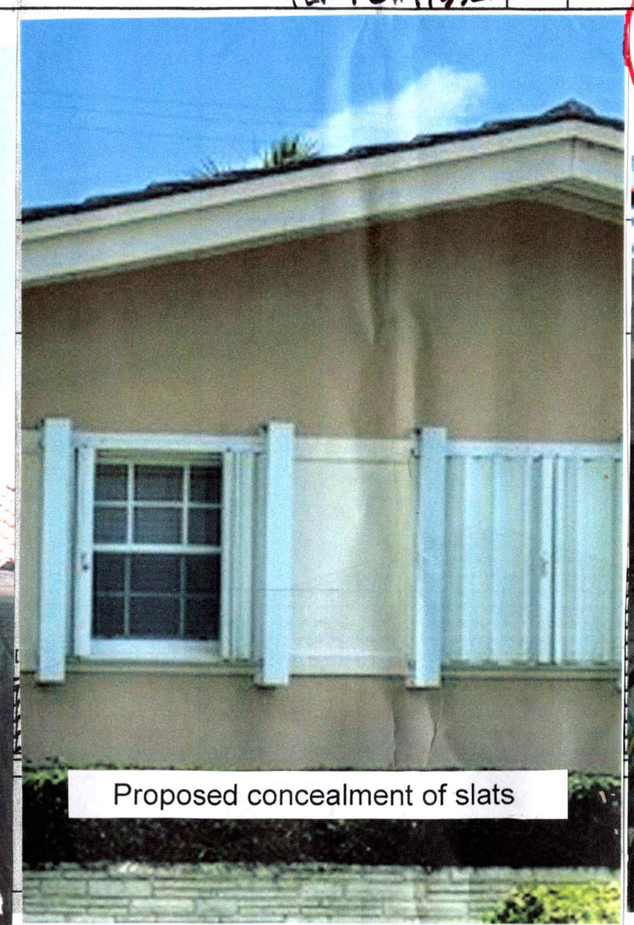
Owner ALBERTO J XIQUES & ARTURO XIQU