

Building Floor Plans

MEDITERRANEAN
VILLAGE at
Ponce Circle

CLIENT


AGAVE PONCE LLC.
2801,2901, 3001 PONCE DE
LEON BOULEVARD

ISSUE DRAWING LOG

NOTE:


- **FINAL PARKING AND LOADING DESIGN TO BE REVIEWED BY PARKING CONSULTANT FOR COMPLIANCE WITH ZONING AND BUILDING CODE REQUIREMENTS PRIOR TO APPLYING FOR A BUILDING PERMIT.**

PARKING CRITERIA

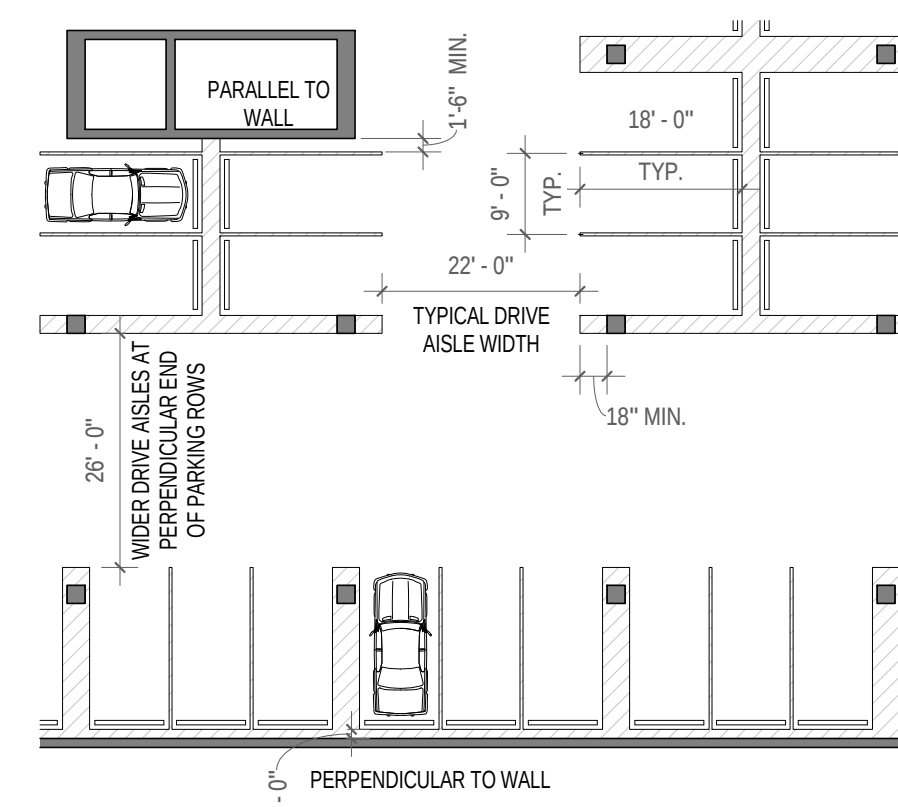

SEA

KEY PLAN

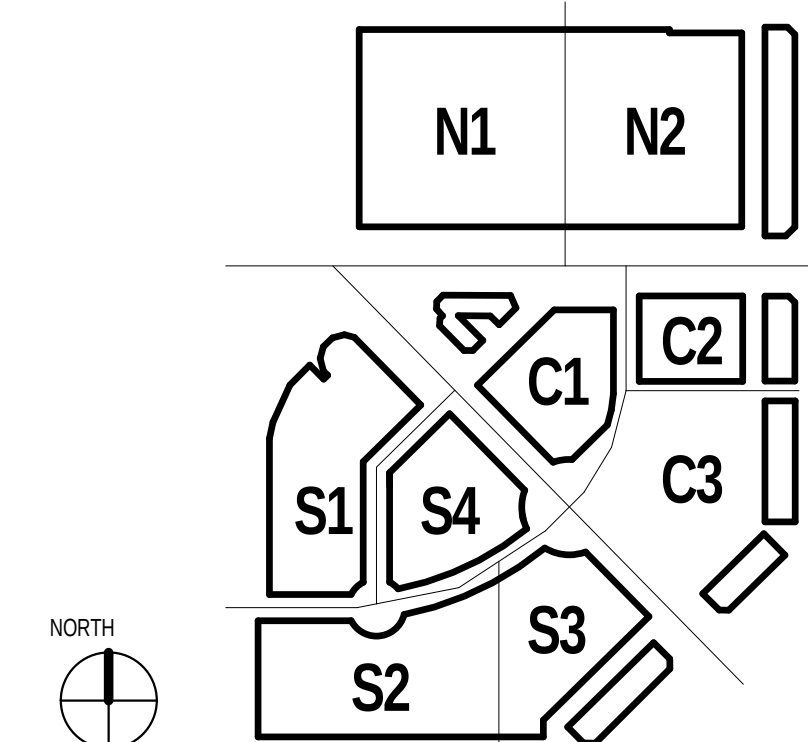

NOT FOR CONSTRUCTION

SHEET IDENTIFICATION


TITLE

**FLOOR PLAN LEVEL
B2**

NUMBER

A-100

2014 RTKL ASSOCIATES INC.

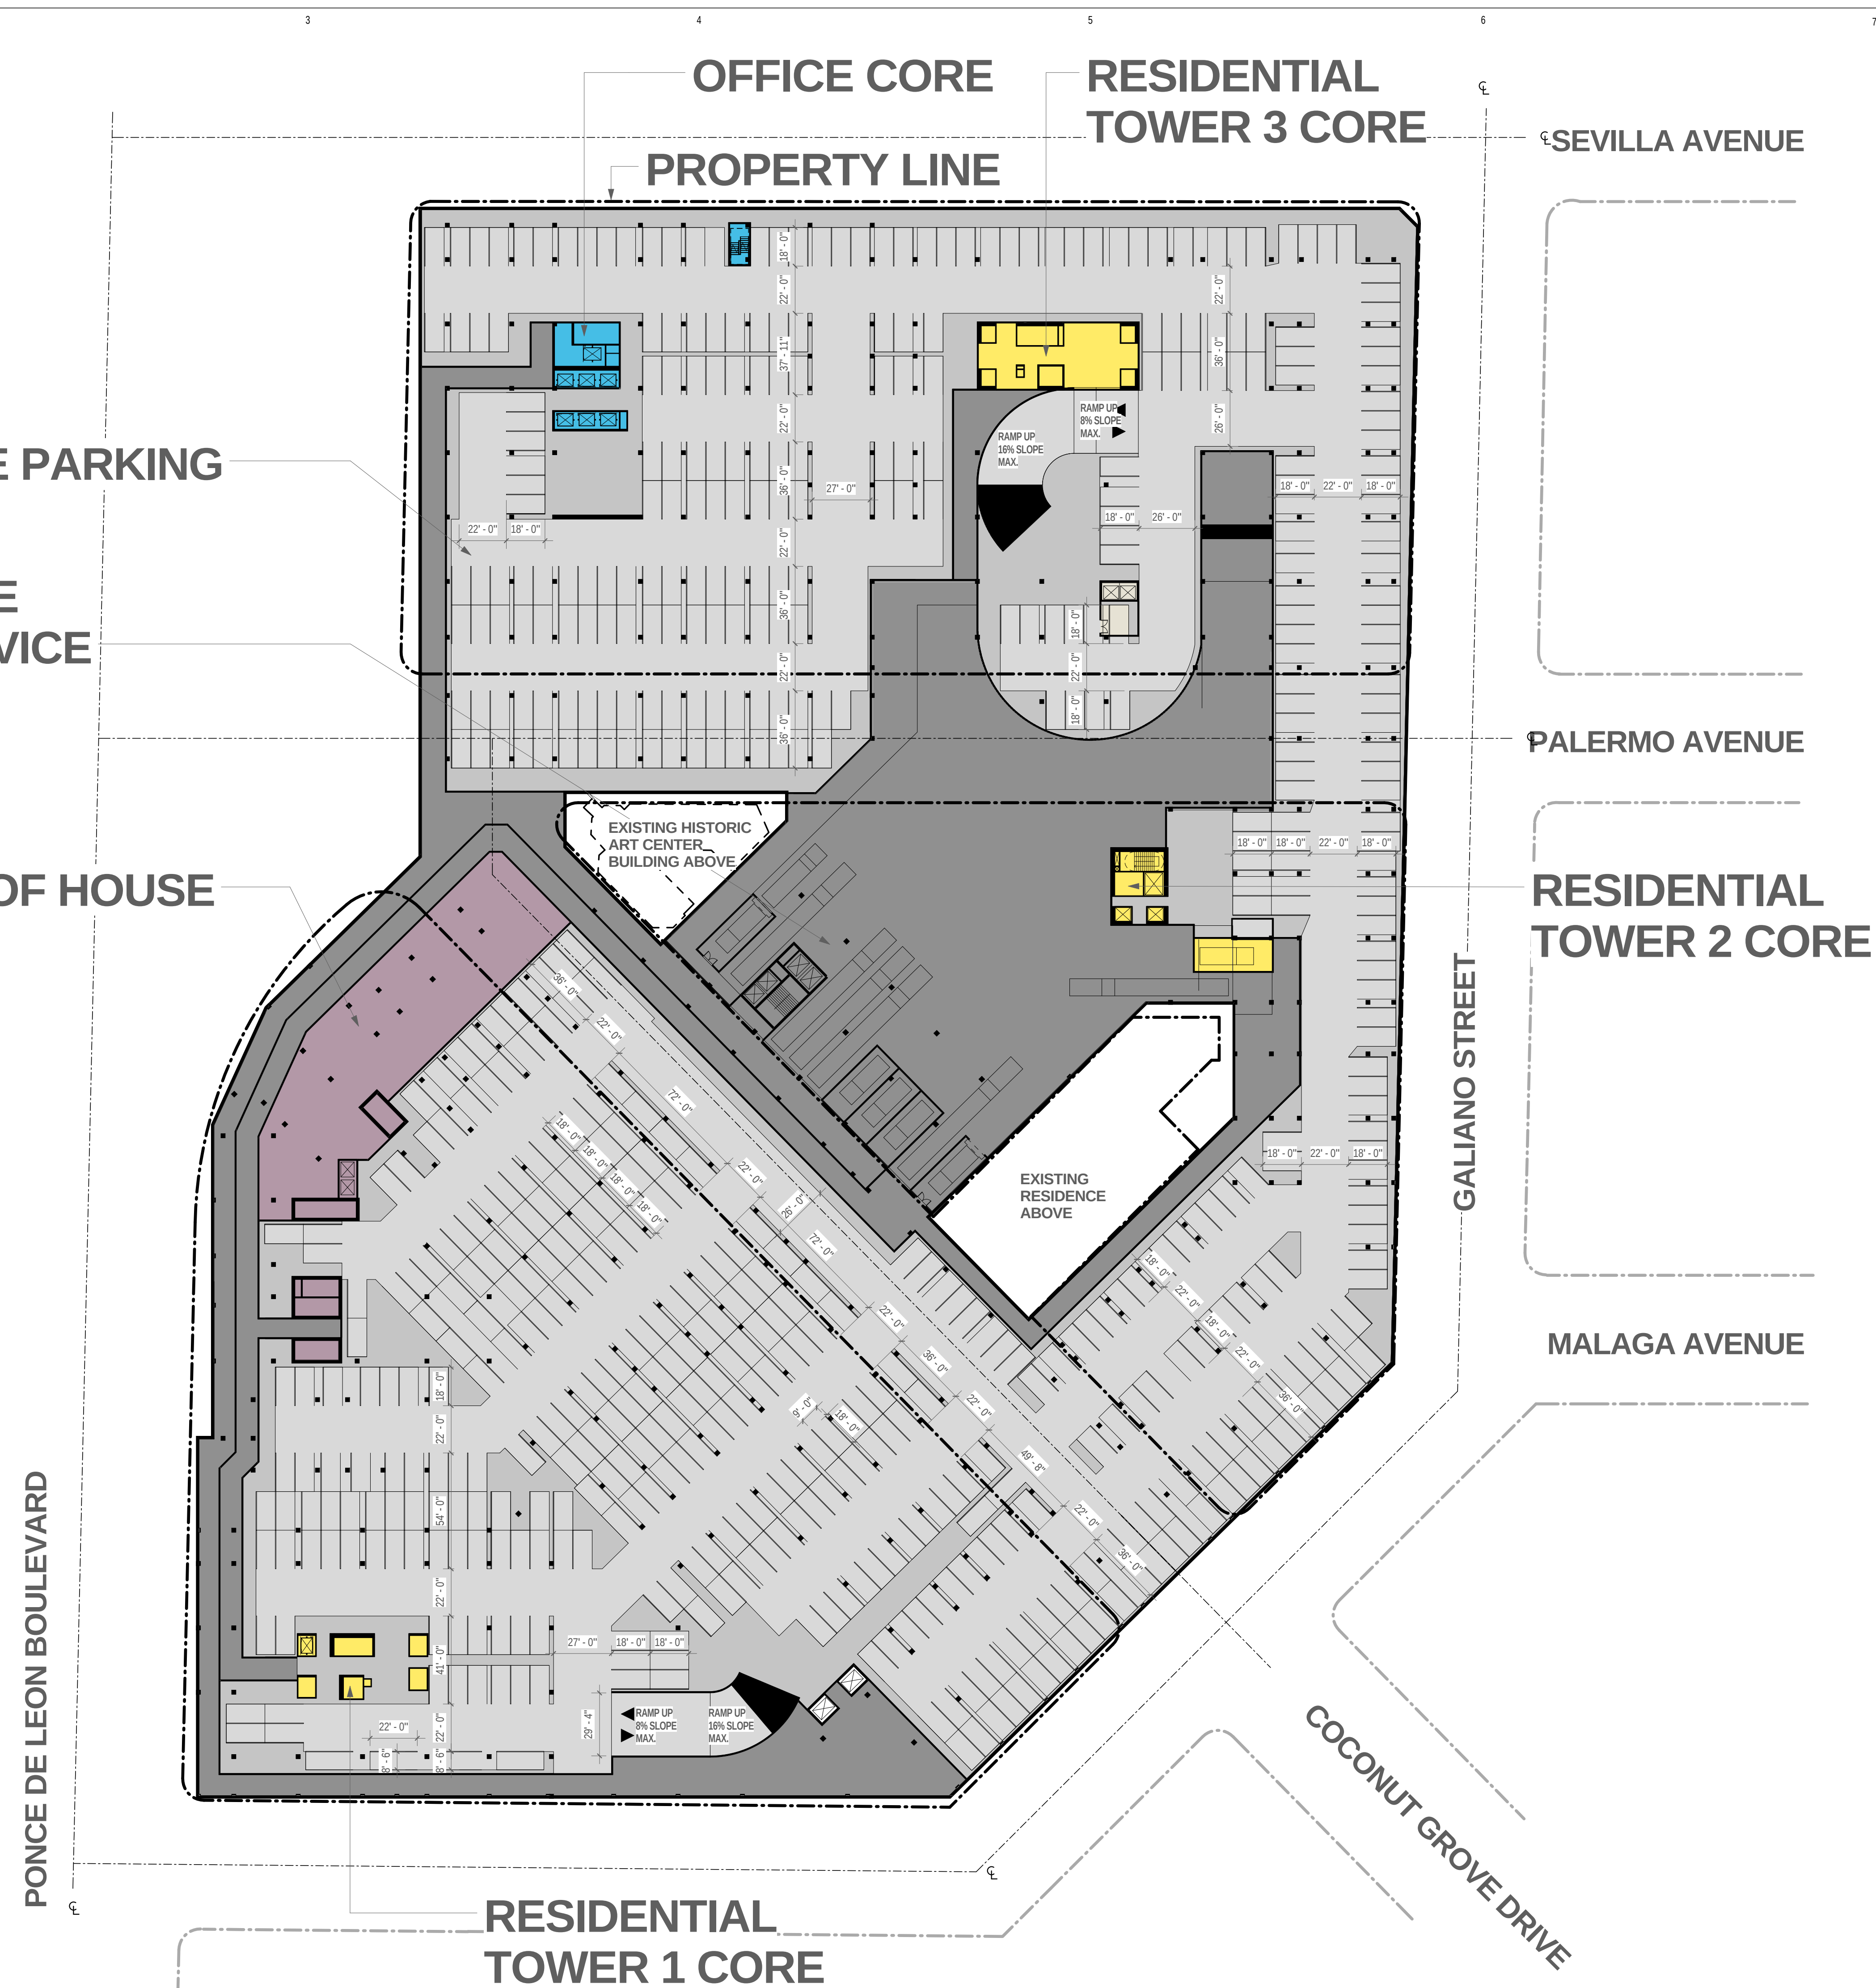


1 LEVEL -02
1" = 40'-0"


TIME: 1/26/2015 1:30:47 PM

FILE NAME: C:\Users\qpauwels\Documents\OSV-Podium-Central


FILE NAME: C:\Users\paula\Documents\OSV\Platum-Central
02_01\platumB1.rvt
TIME: 1/25/2015 1:31:25 PM

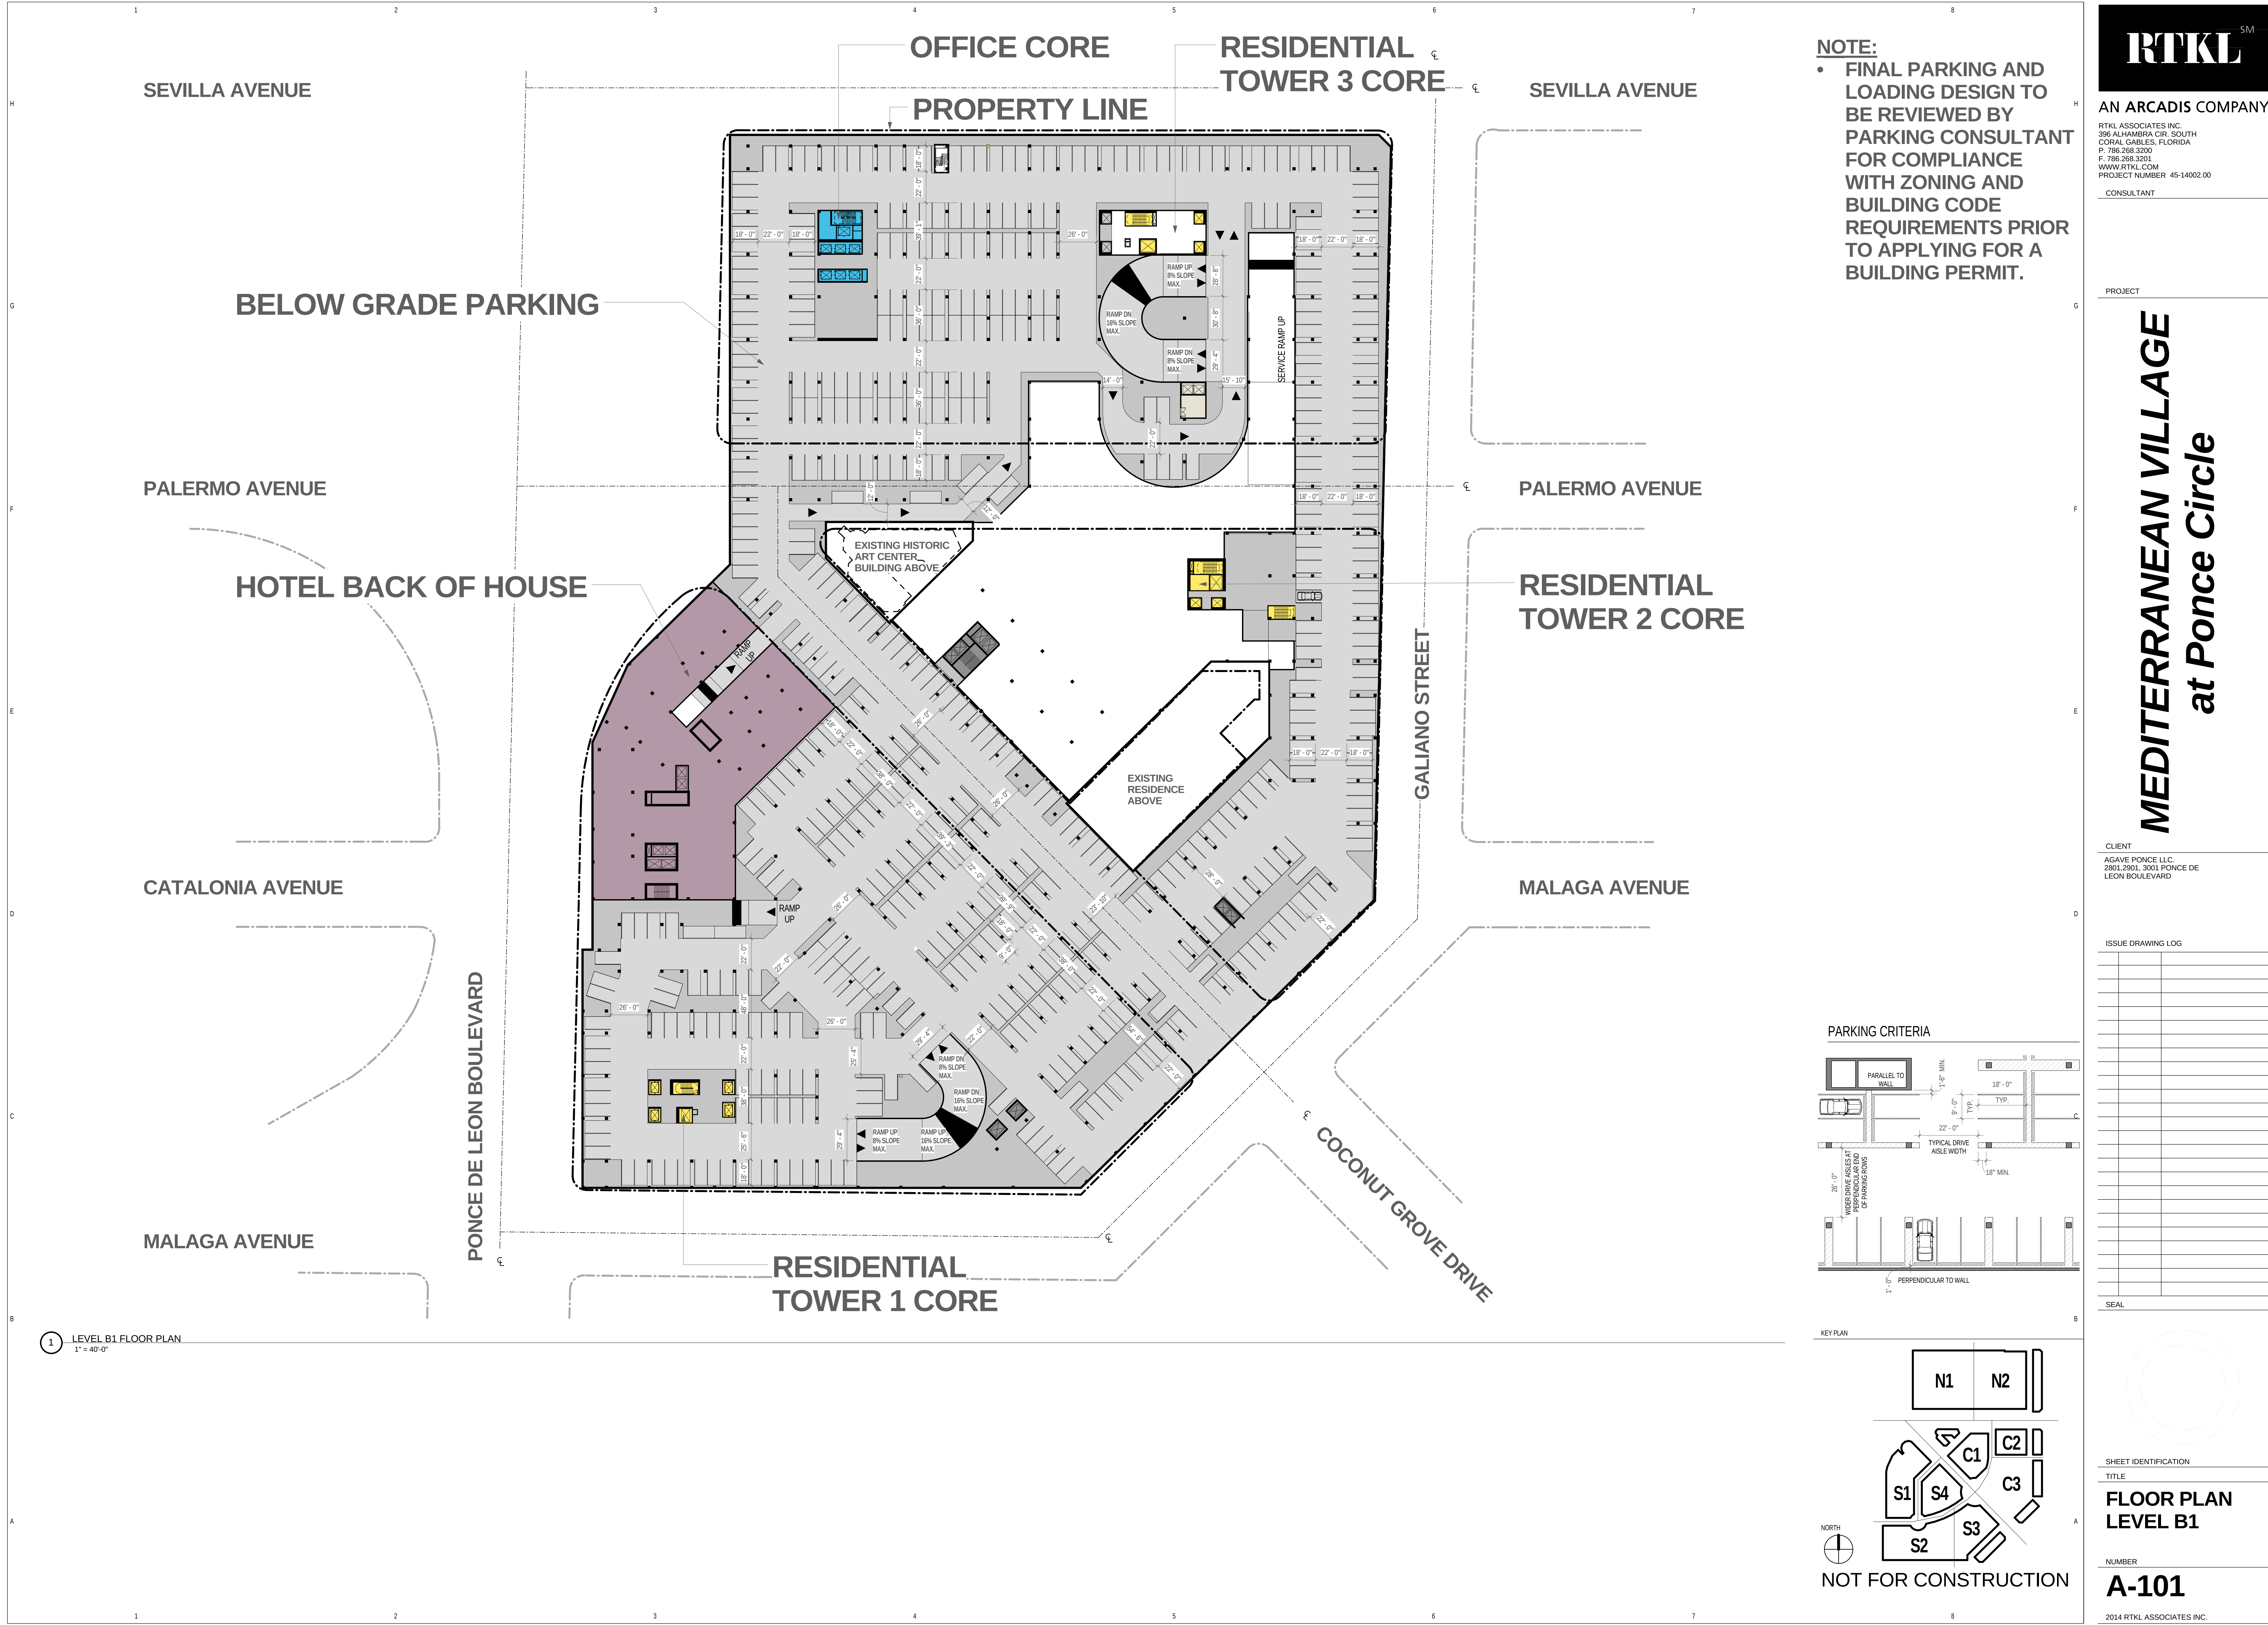

MEDITERRANEAN VILLAGE
at Ponce Circle

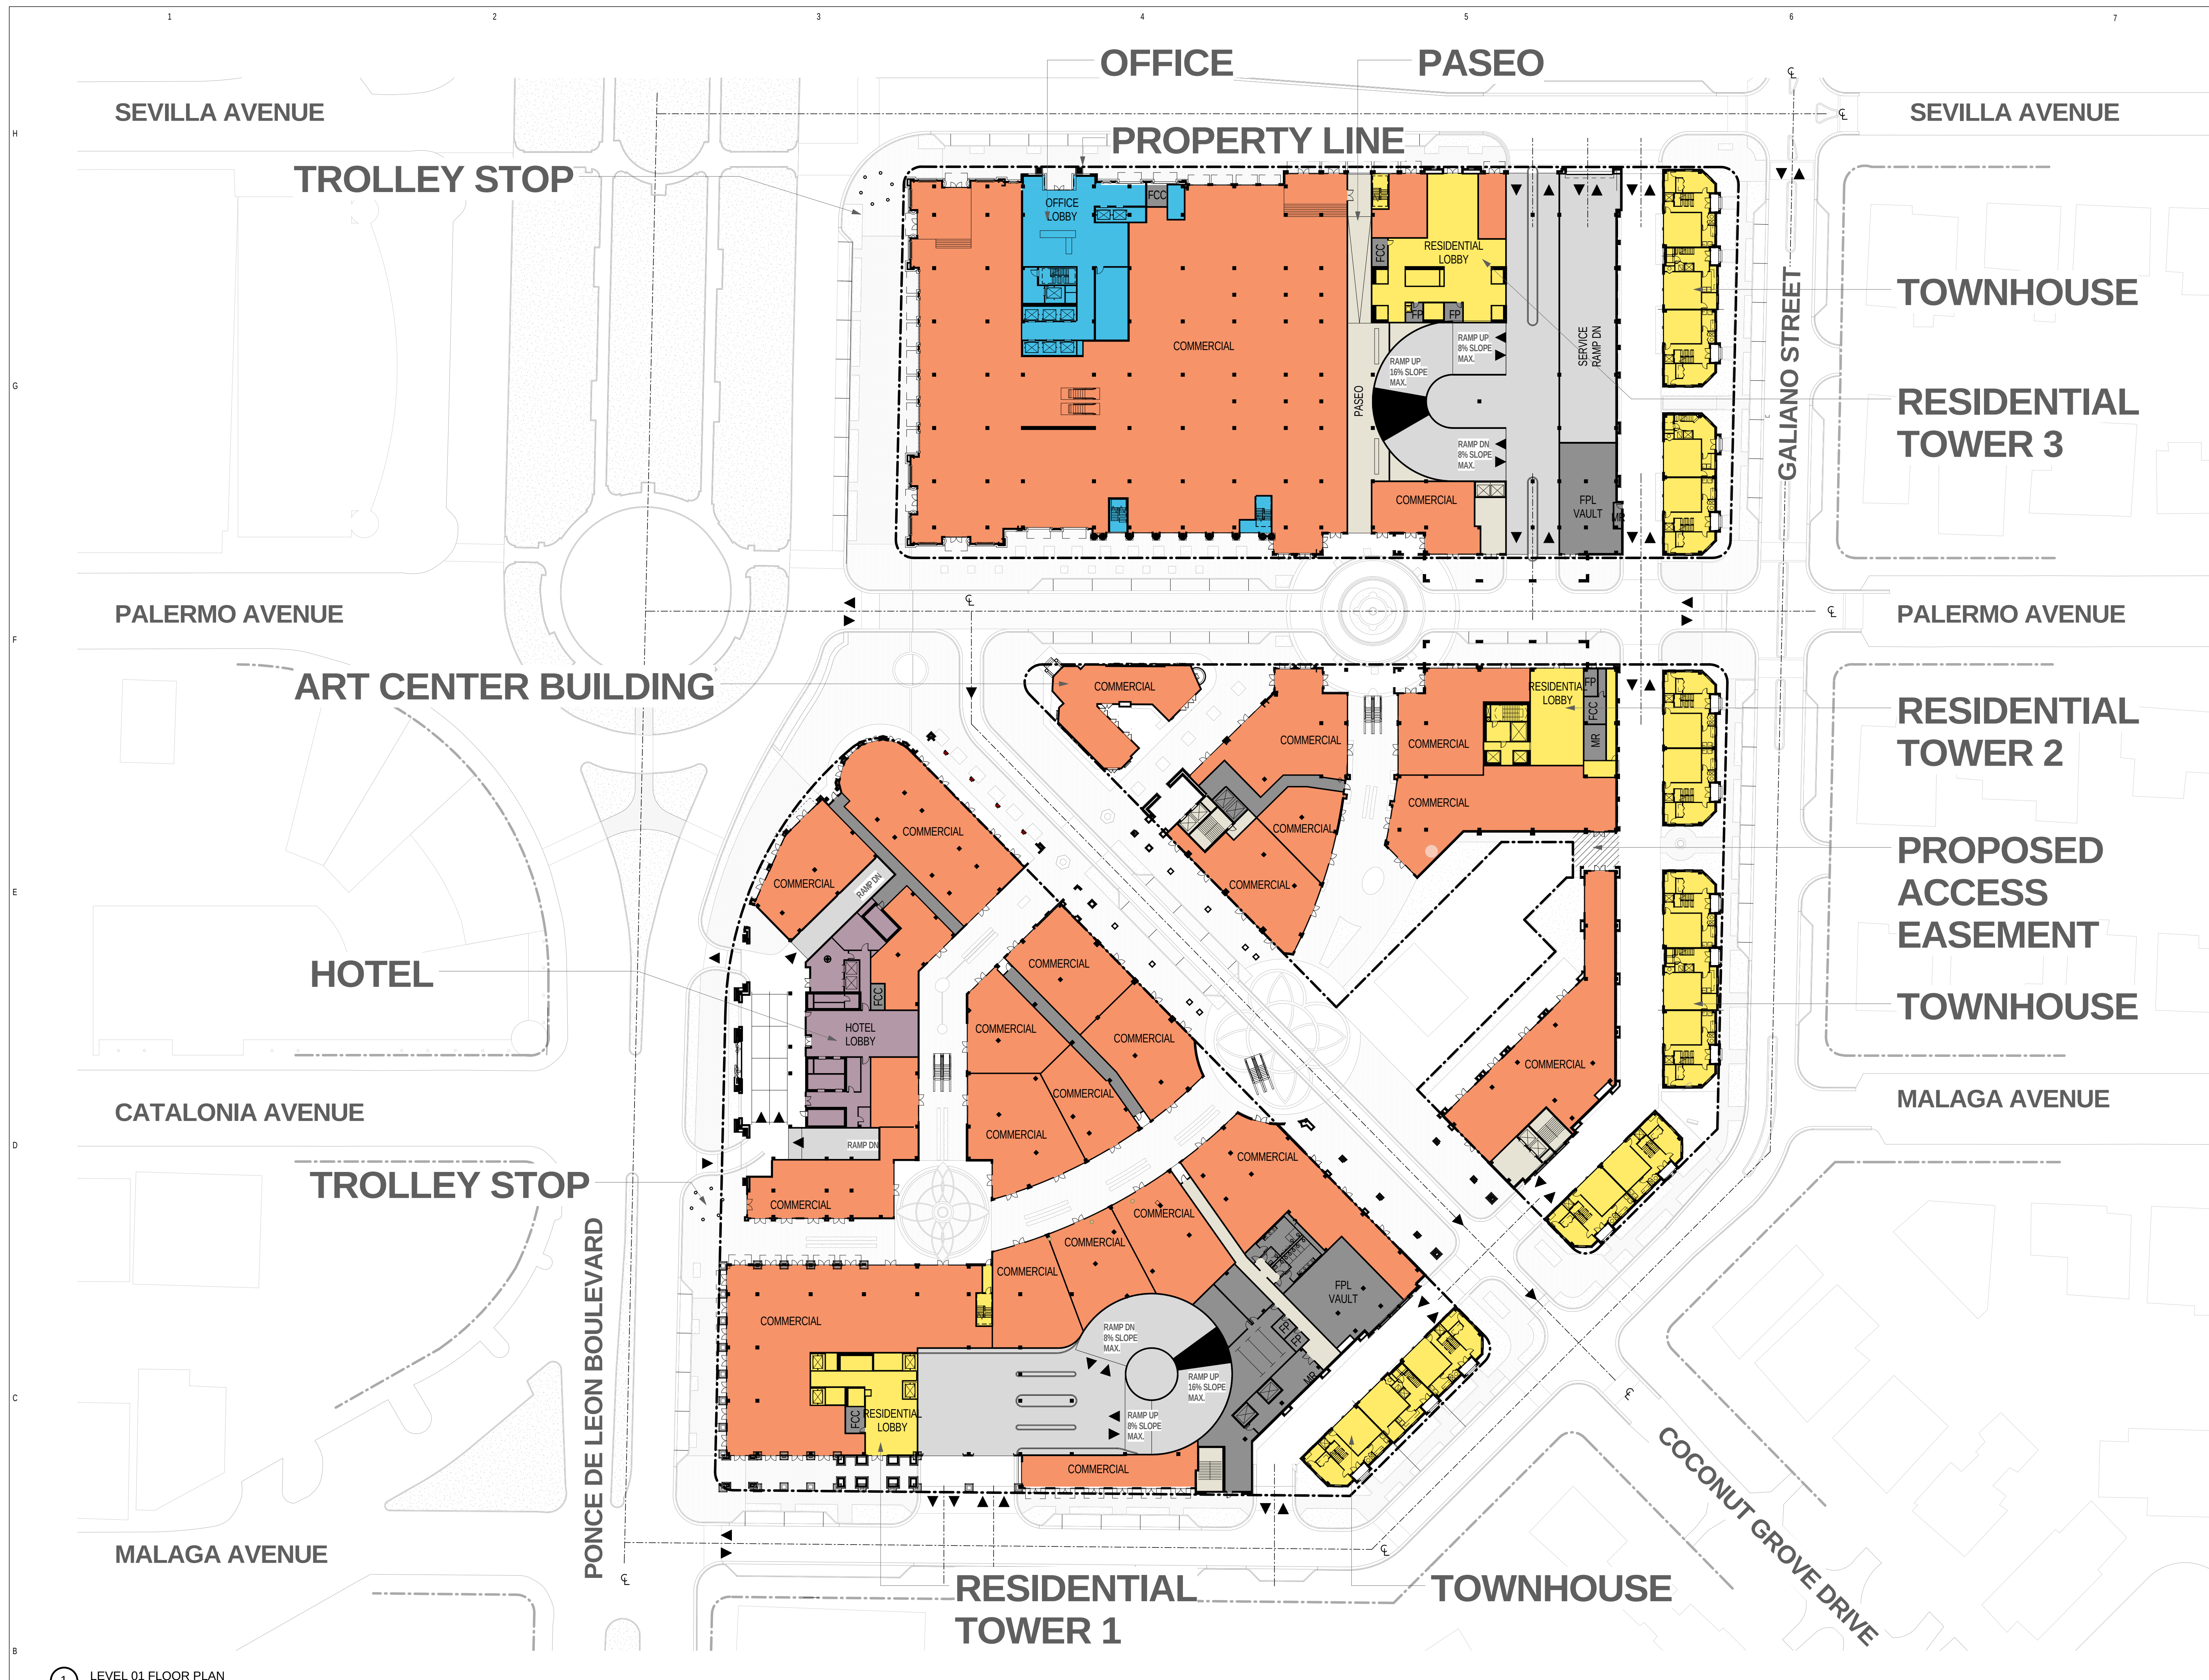[illegible]

1 LEVEL 01 FLOOR PLAN
1" = 40'-0"

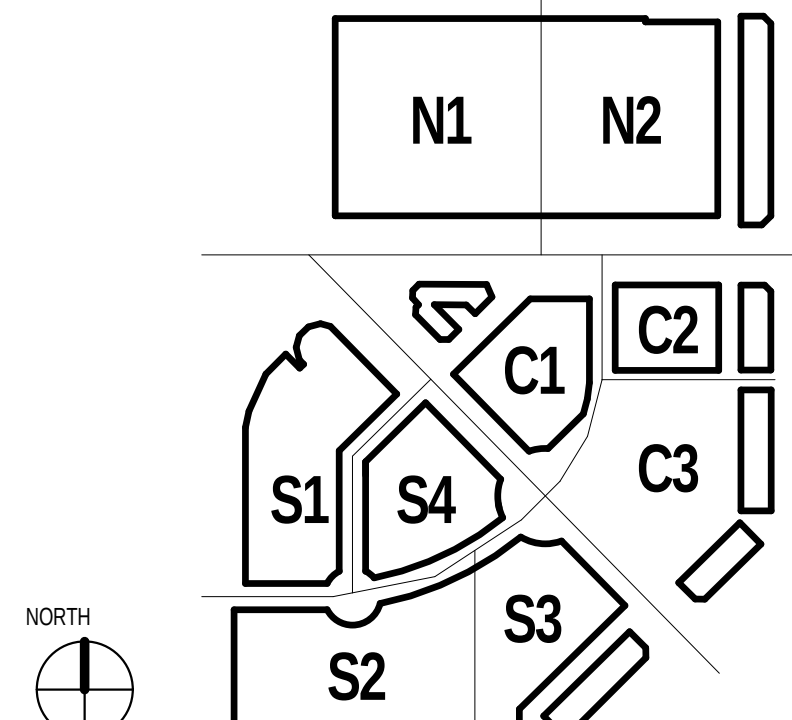


NORTH



A simple compass rose with a circle and four lines extending to the cardinal directions. The top line is labeled 'NORTH', the bottom line is labeled 'SOUTH', the left line is labeled 'WEST', and the right line is labeled 'EAST'.

NOT FOR CONSTRUCTION

MEDITERRANEAN VILLAGE
at Ponce Circle

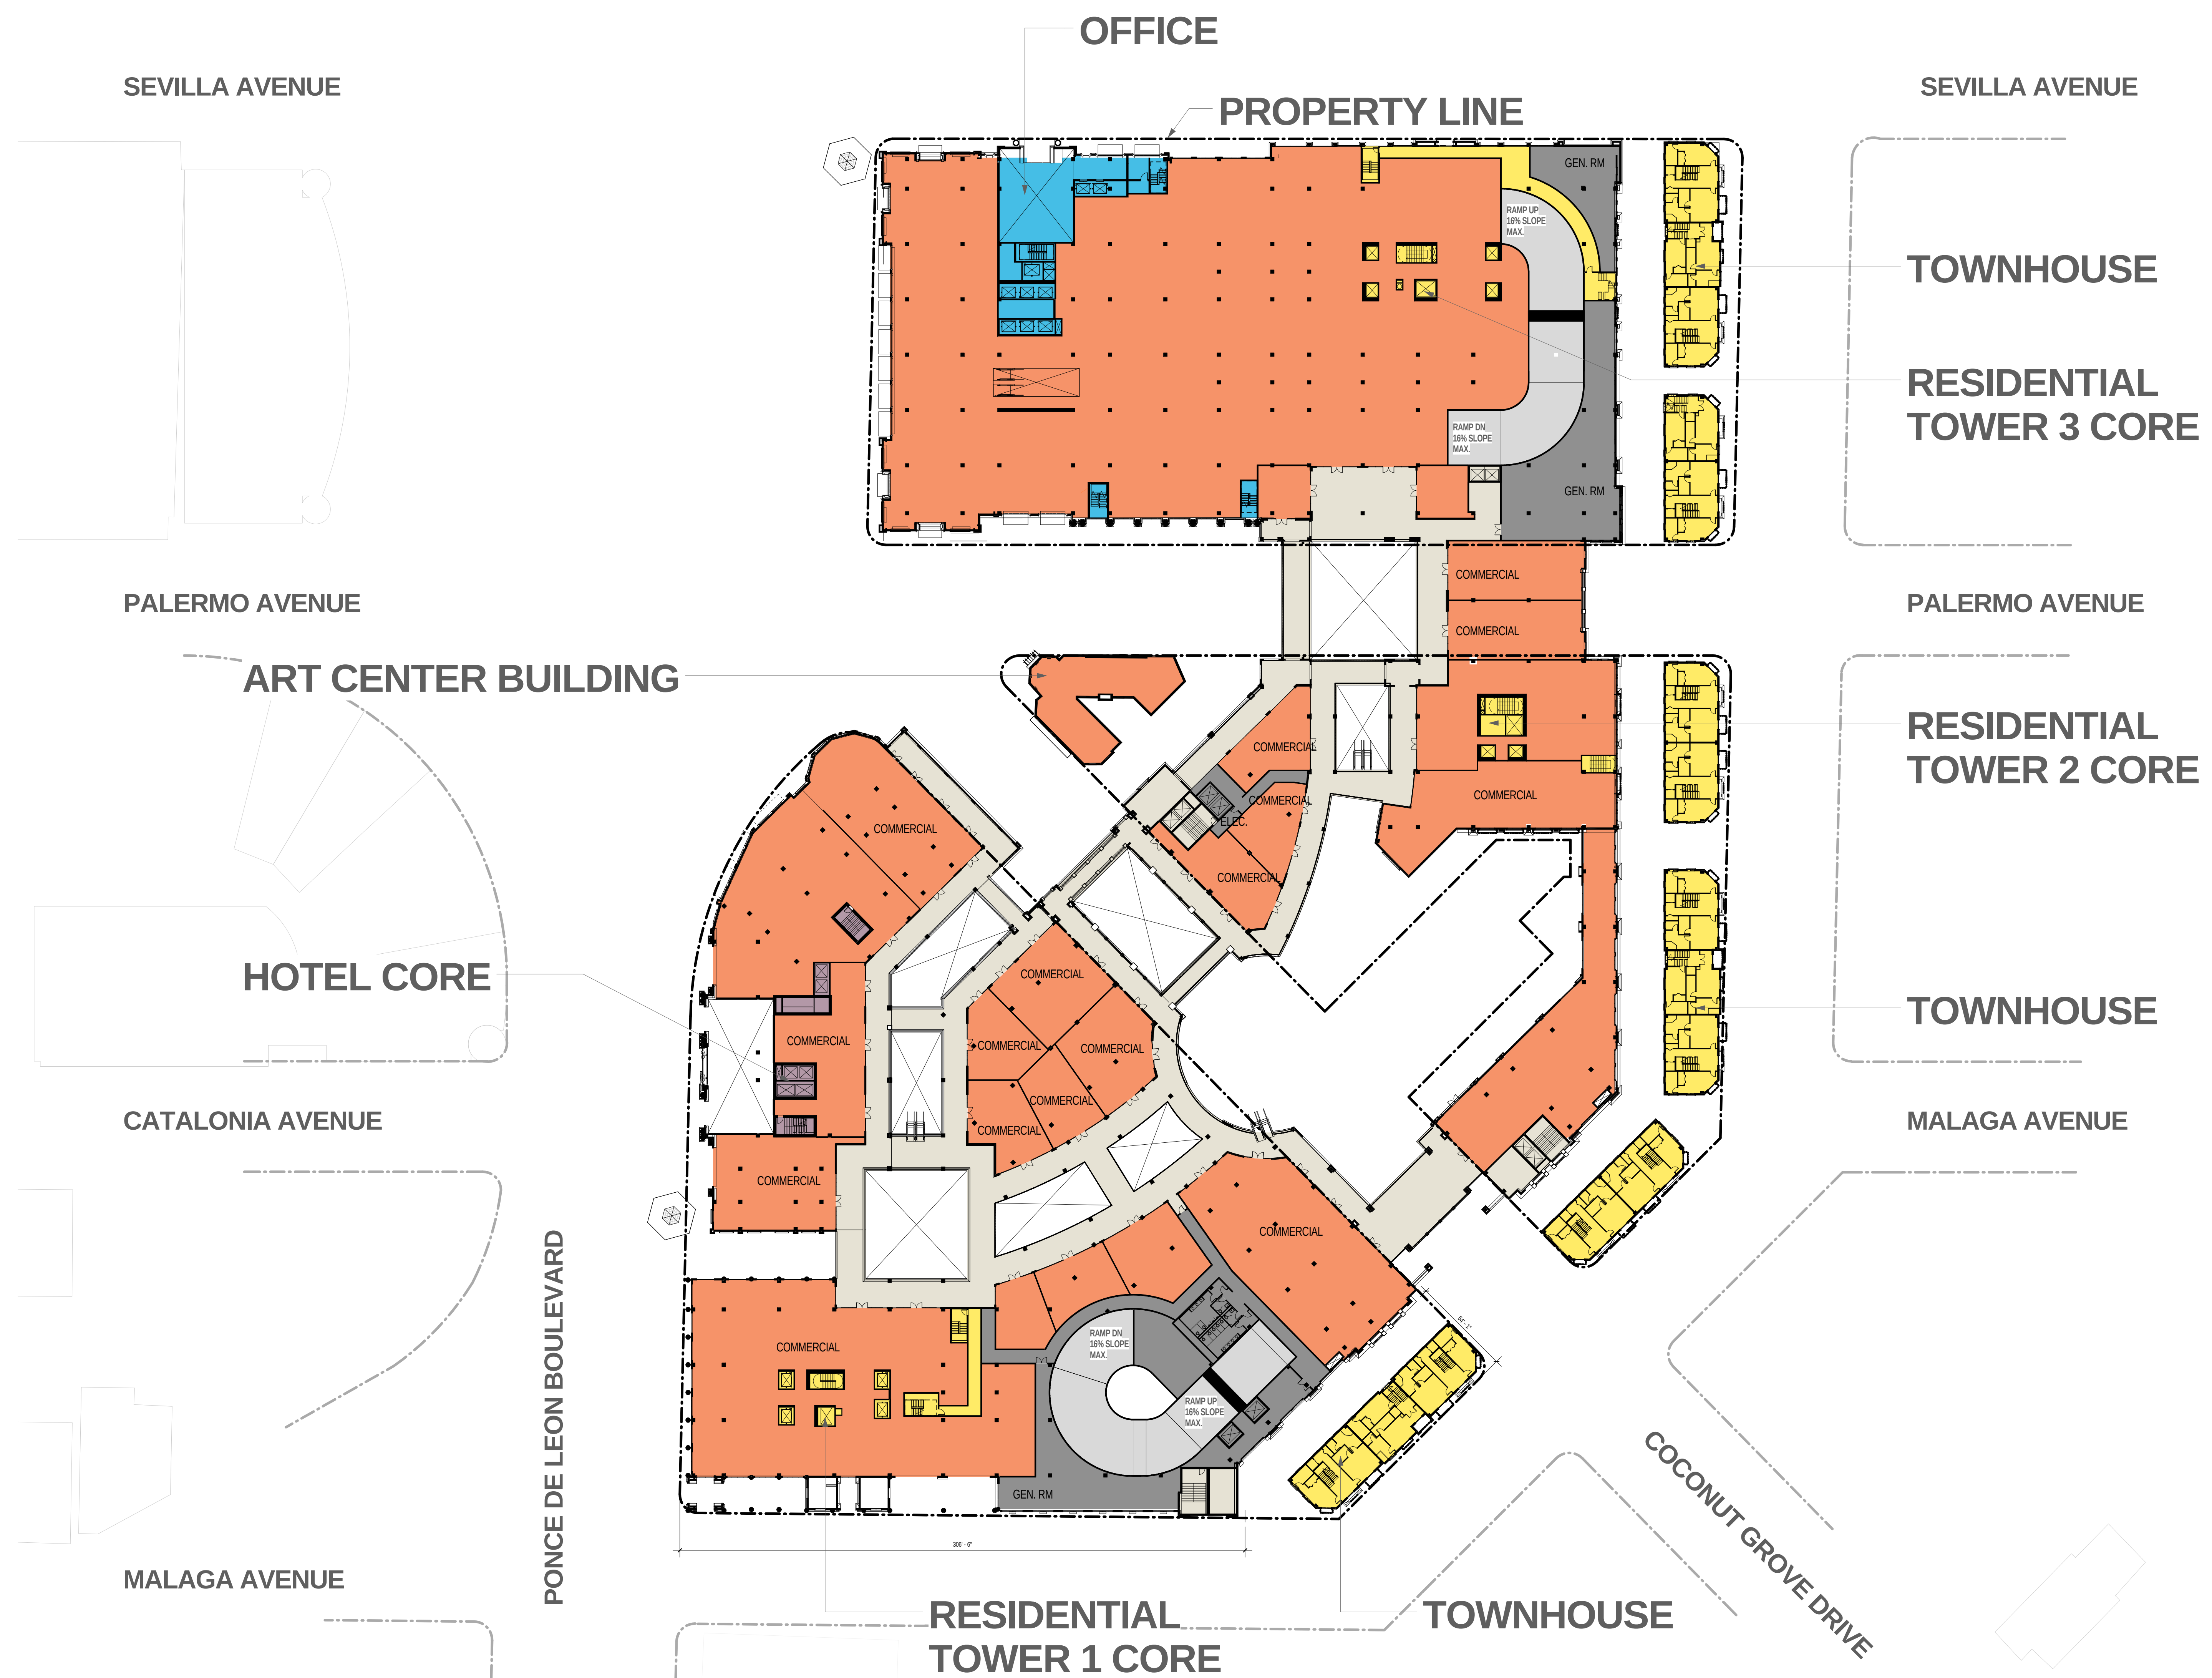[illegible]

1 LEVEL 02 FLOOR PLAN
1" = 40'-0"

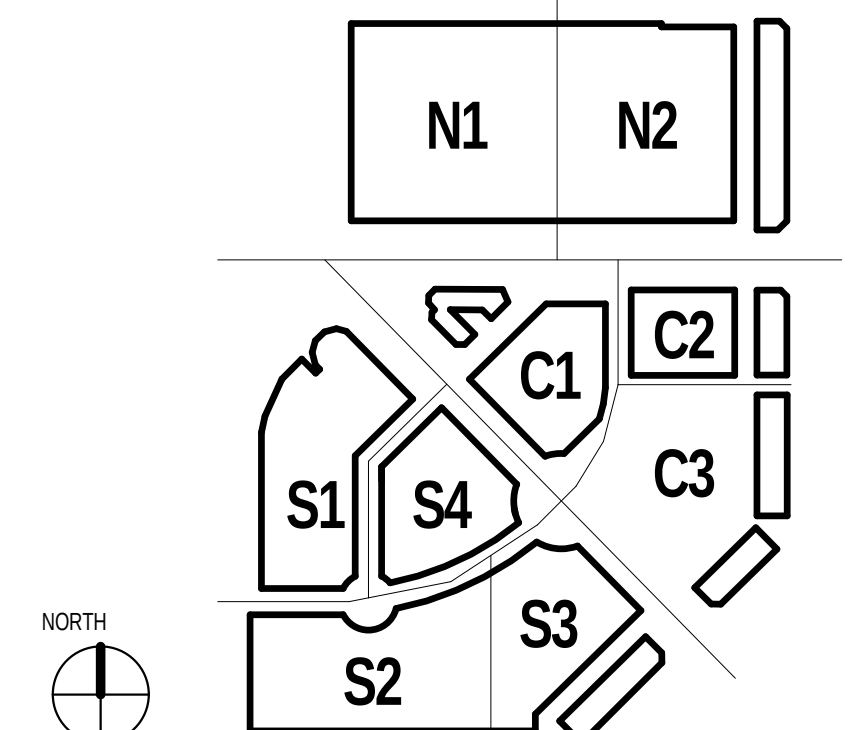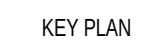


NOT FOR CONSTRUCTION

MEDITERRANEAN VILLAGE
at Ponce Circle


[illegible]

NOTE:

- **FINAL PARKING AND LOADING DESIGN TO BE REVIEWED BY PARKING CONSULTANT FOR COMPLIANCE WITH ZONING AND BUILDING CODE REQUIREMENTS PRIOR TO APPLYING FOR A BUILDING PERMIT.**

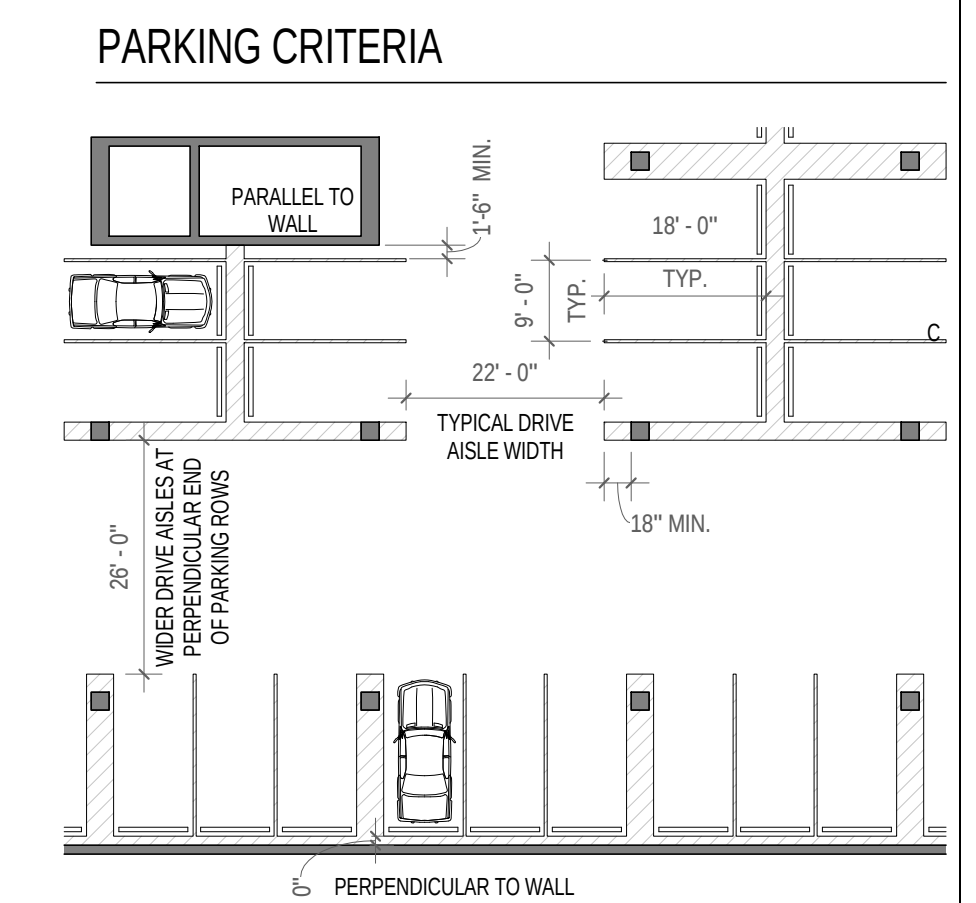

KEY PLAN

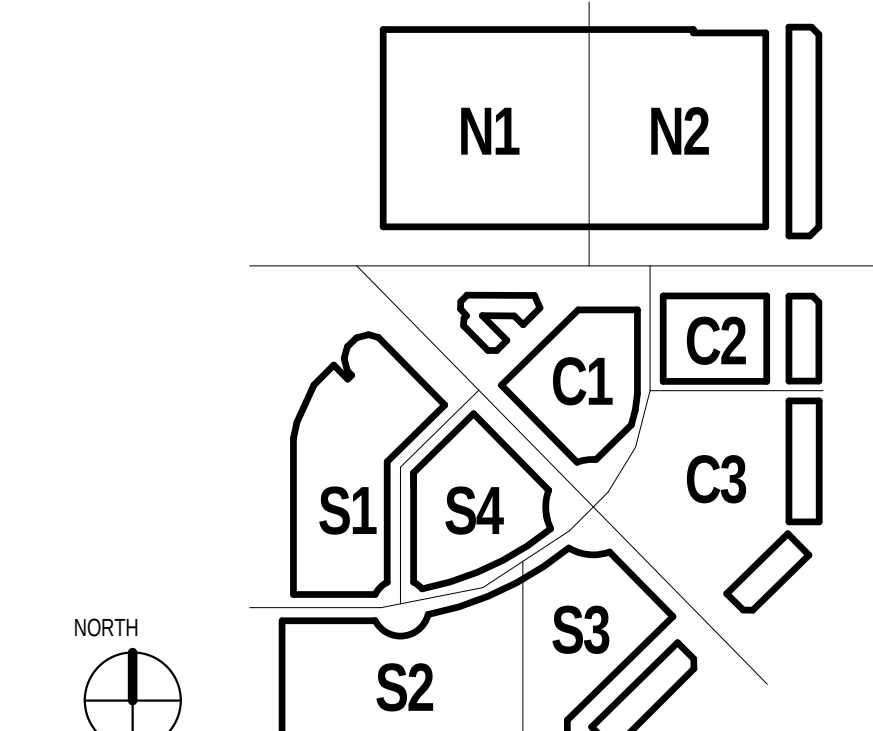

NOT FOR CONSTRUCTION

[illegible]

1 LEVEL 03 FLOOR PLAN
1" = 40'-0"

TIME: 1/26/2015 1:37:27 PM


FILE NAME: C:\Users\qpauwels\Documents\OSV-Podium-Central

MEDITERRANEAN VILLAGE
at Ponce Circle


[illegible]

NOTE:

- **FINAL PARKING AND LOADING DESIGN TO BE REVIEWED BY PARKING CONSULTANT FOR COMPLIANCE WITH ZONING AND BUILDING CODE REQUIREMENTS PRIOR TO APPLYING FOR A BUILDING PERMIT.**

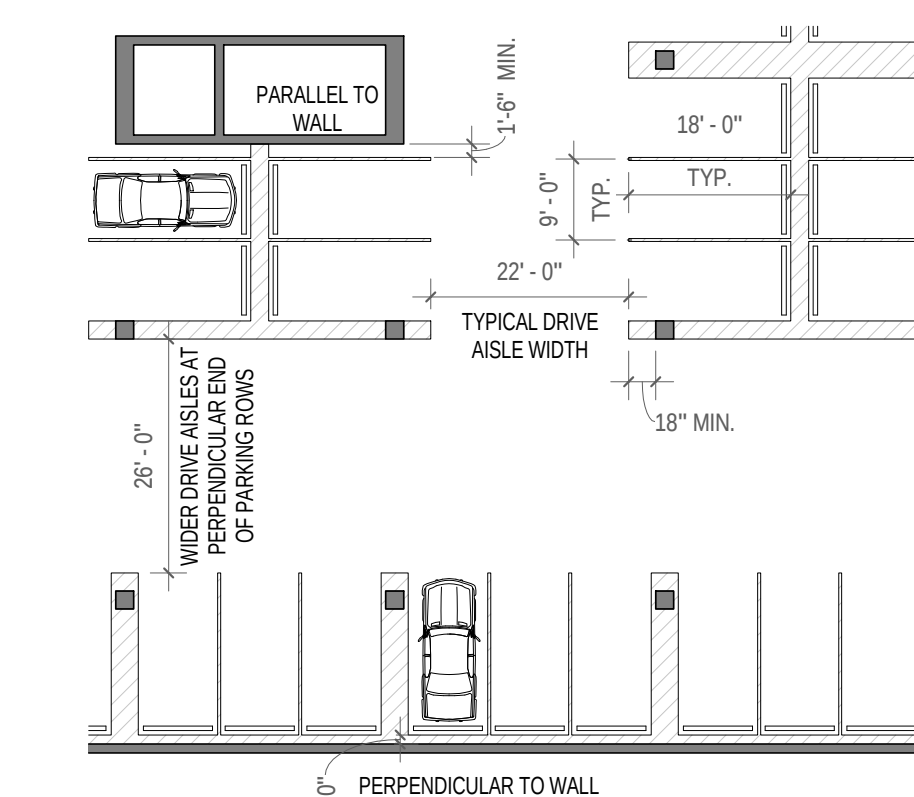

KEY PLAN

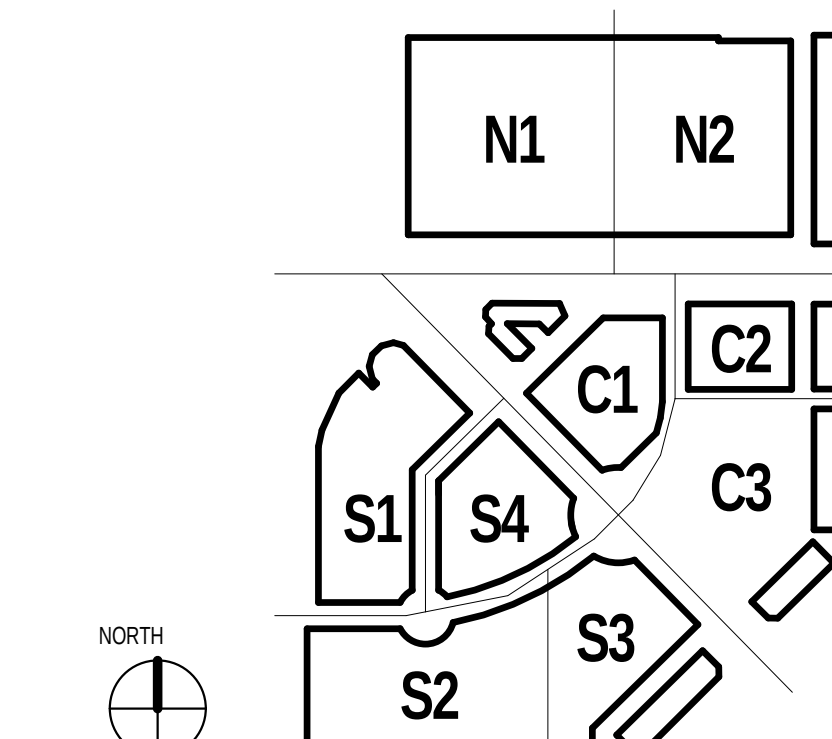

NOT FOR CONSTRUCTION

1 LEVEL 04 FLOOR PLAN
1" = 40'-0"

MEDITERRANEAN VILLAGE
at Ponce Circle

[illegible]


GENERAL NOTES

8


NOTE:

- **FINAL PARKING AND LOADING DESIGN TO BE REVIEWED BY PARKING CONSULTANT FOR COMPLIANCE WITH ZONING AND BUILDING CODE REQUIREMENTS PRIOR TO APPLYING FOR A BUILDING PERMIT.**

PARKING CRITERIA

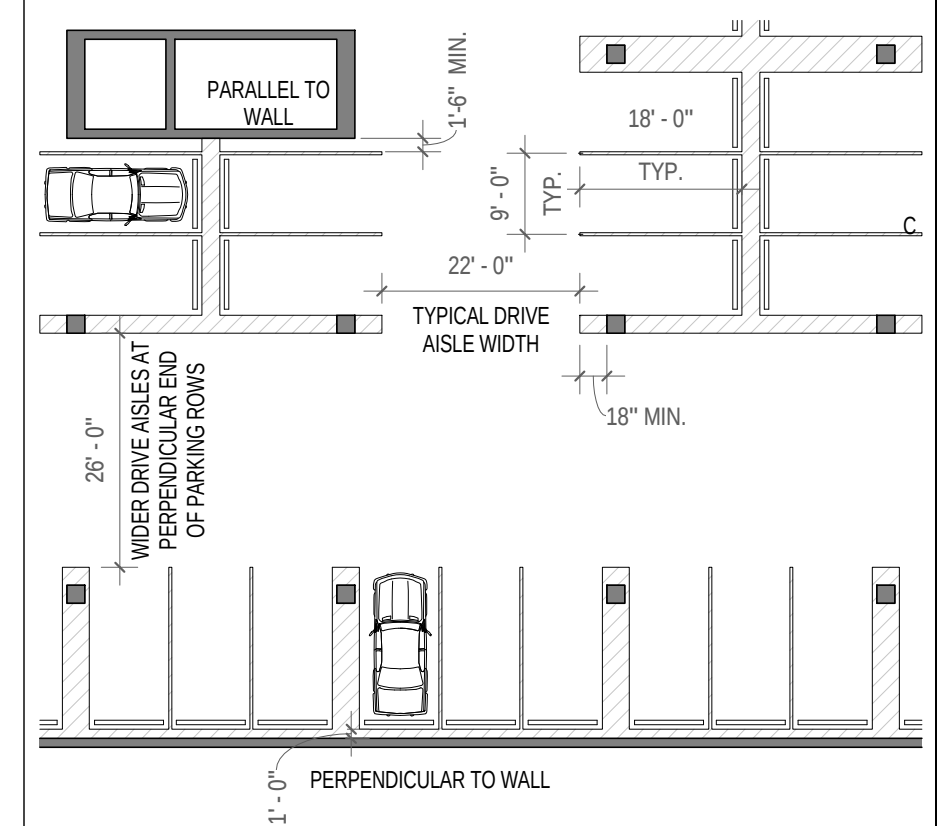

KEY PLAN

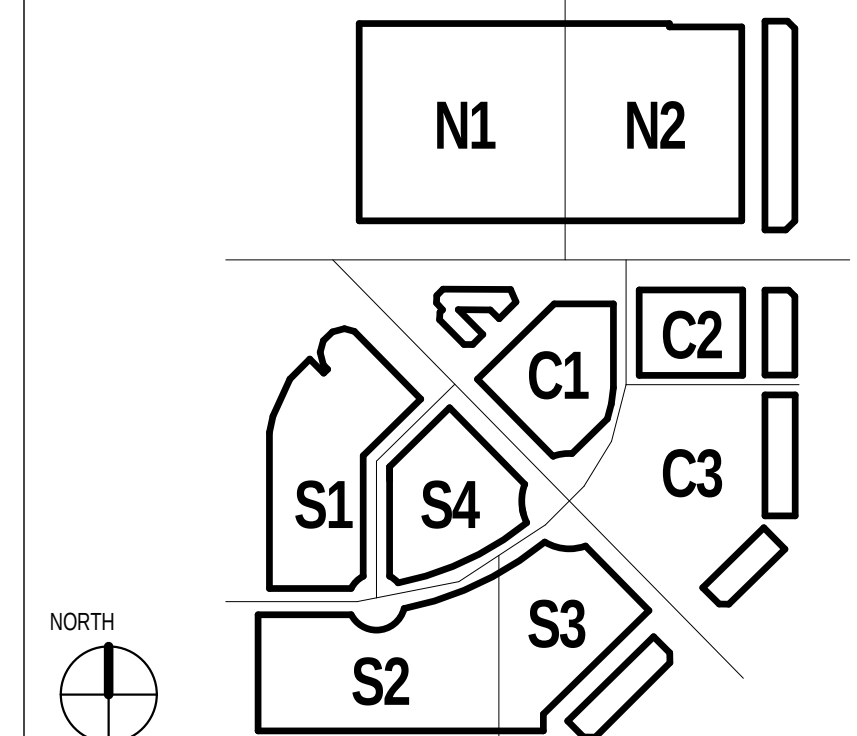

NOT FOR CONSTRUCTION

SEVILLA AVENUE

GYM

PALERMO AVENUE

HOTEL

CATALONIA AVENUE

MALAGA AVENUE

PONCE DE LEON BOULEVARD



[illegible]

1 LEVEL 05 FLOOR PLAN
1" = 40'-0"

MEDITERRANEAN VILLAGE
at Ponce Circle


NOTE:

- **FINAL PARKING AND LOADING DESIGN TO BE REVIEWED BY PARKING CONSULTANT FOR COMPLIANCE WITH ZONING AND BUILDING CODE REQUIREMENTS PRIOR TO APPLYING FOR A BUILDING PERMIT.**

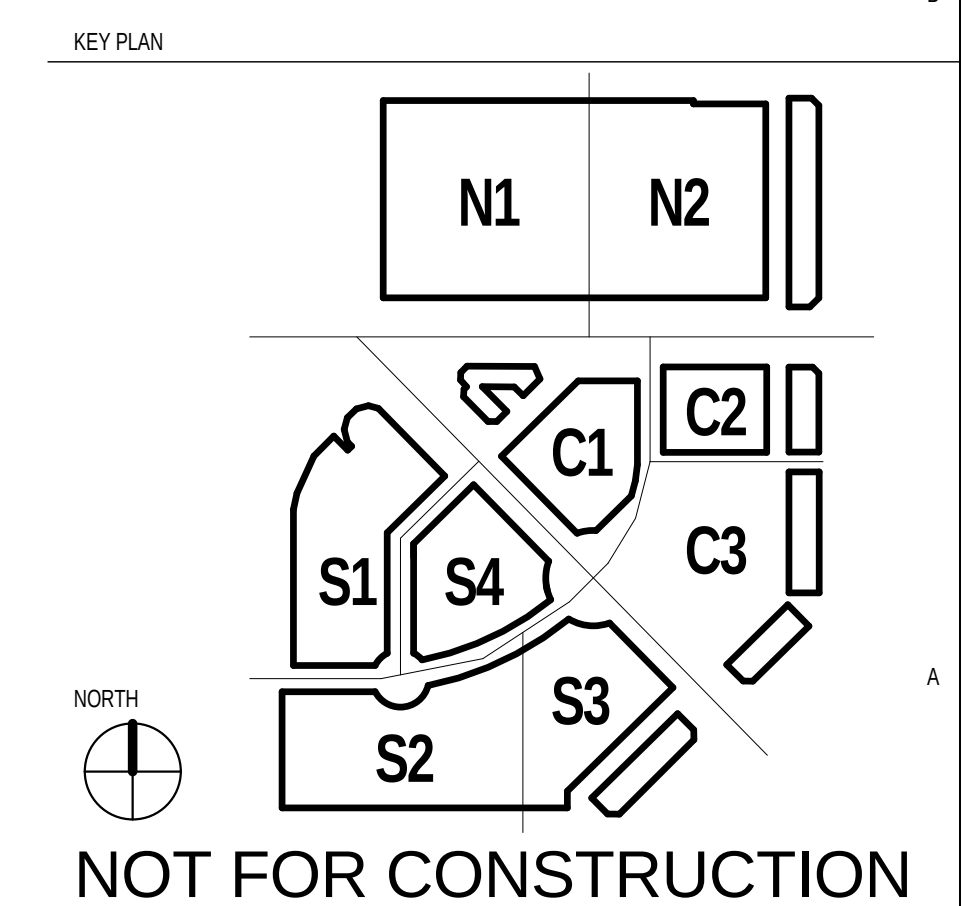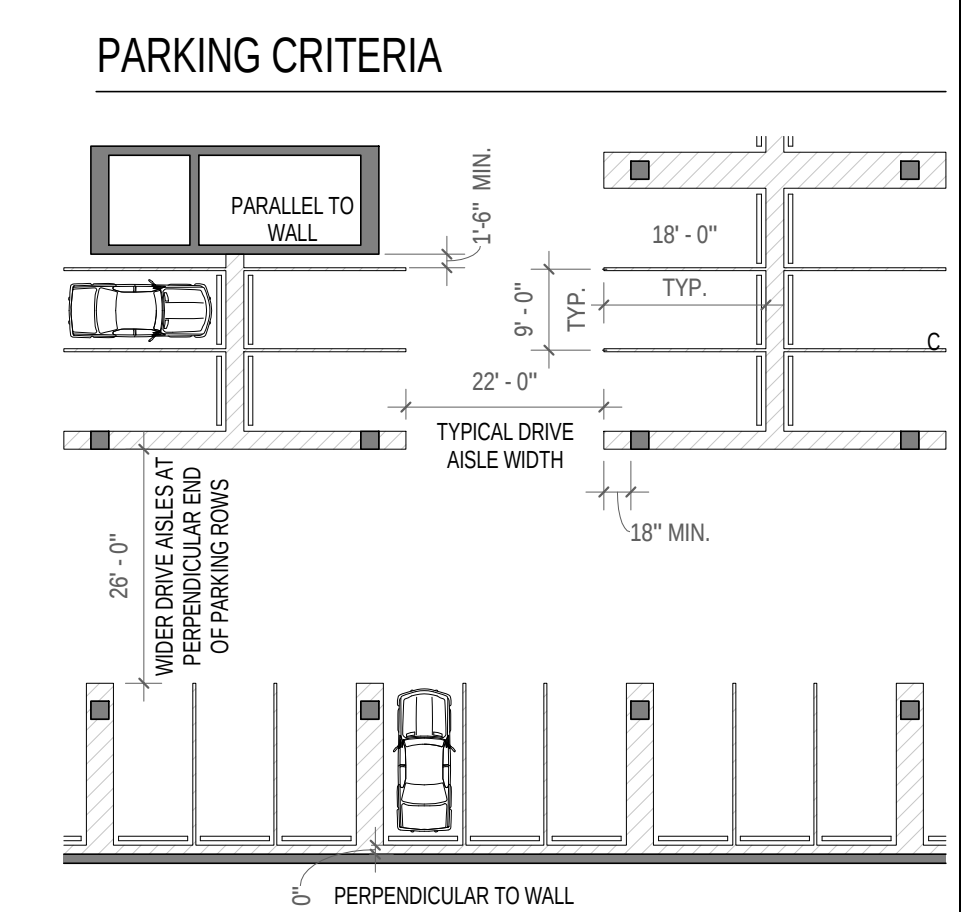

NOT FOR CONSTRUCTION

2014 RTKL ASSOCIATES INC.

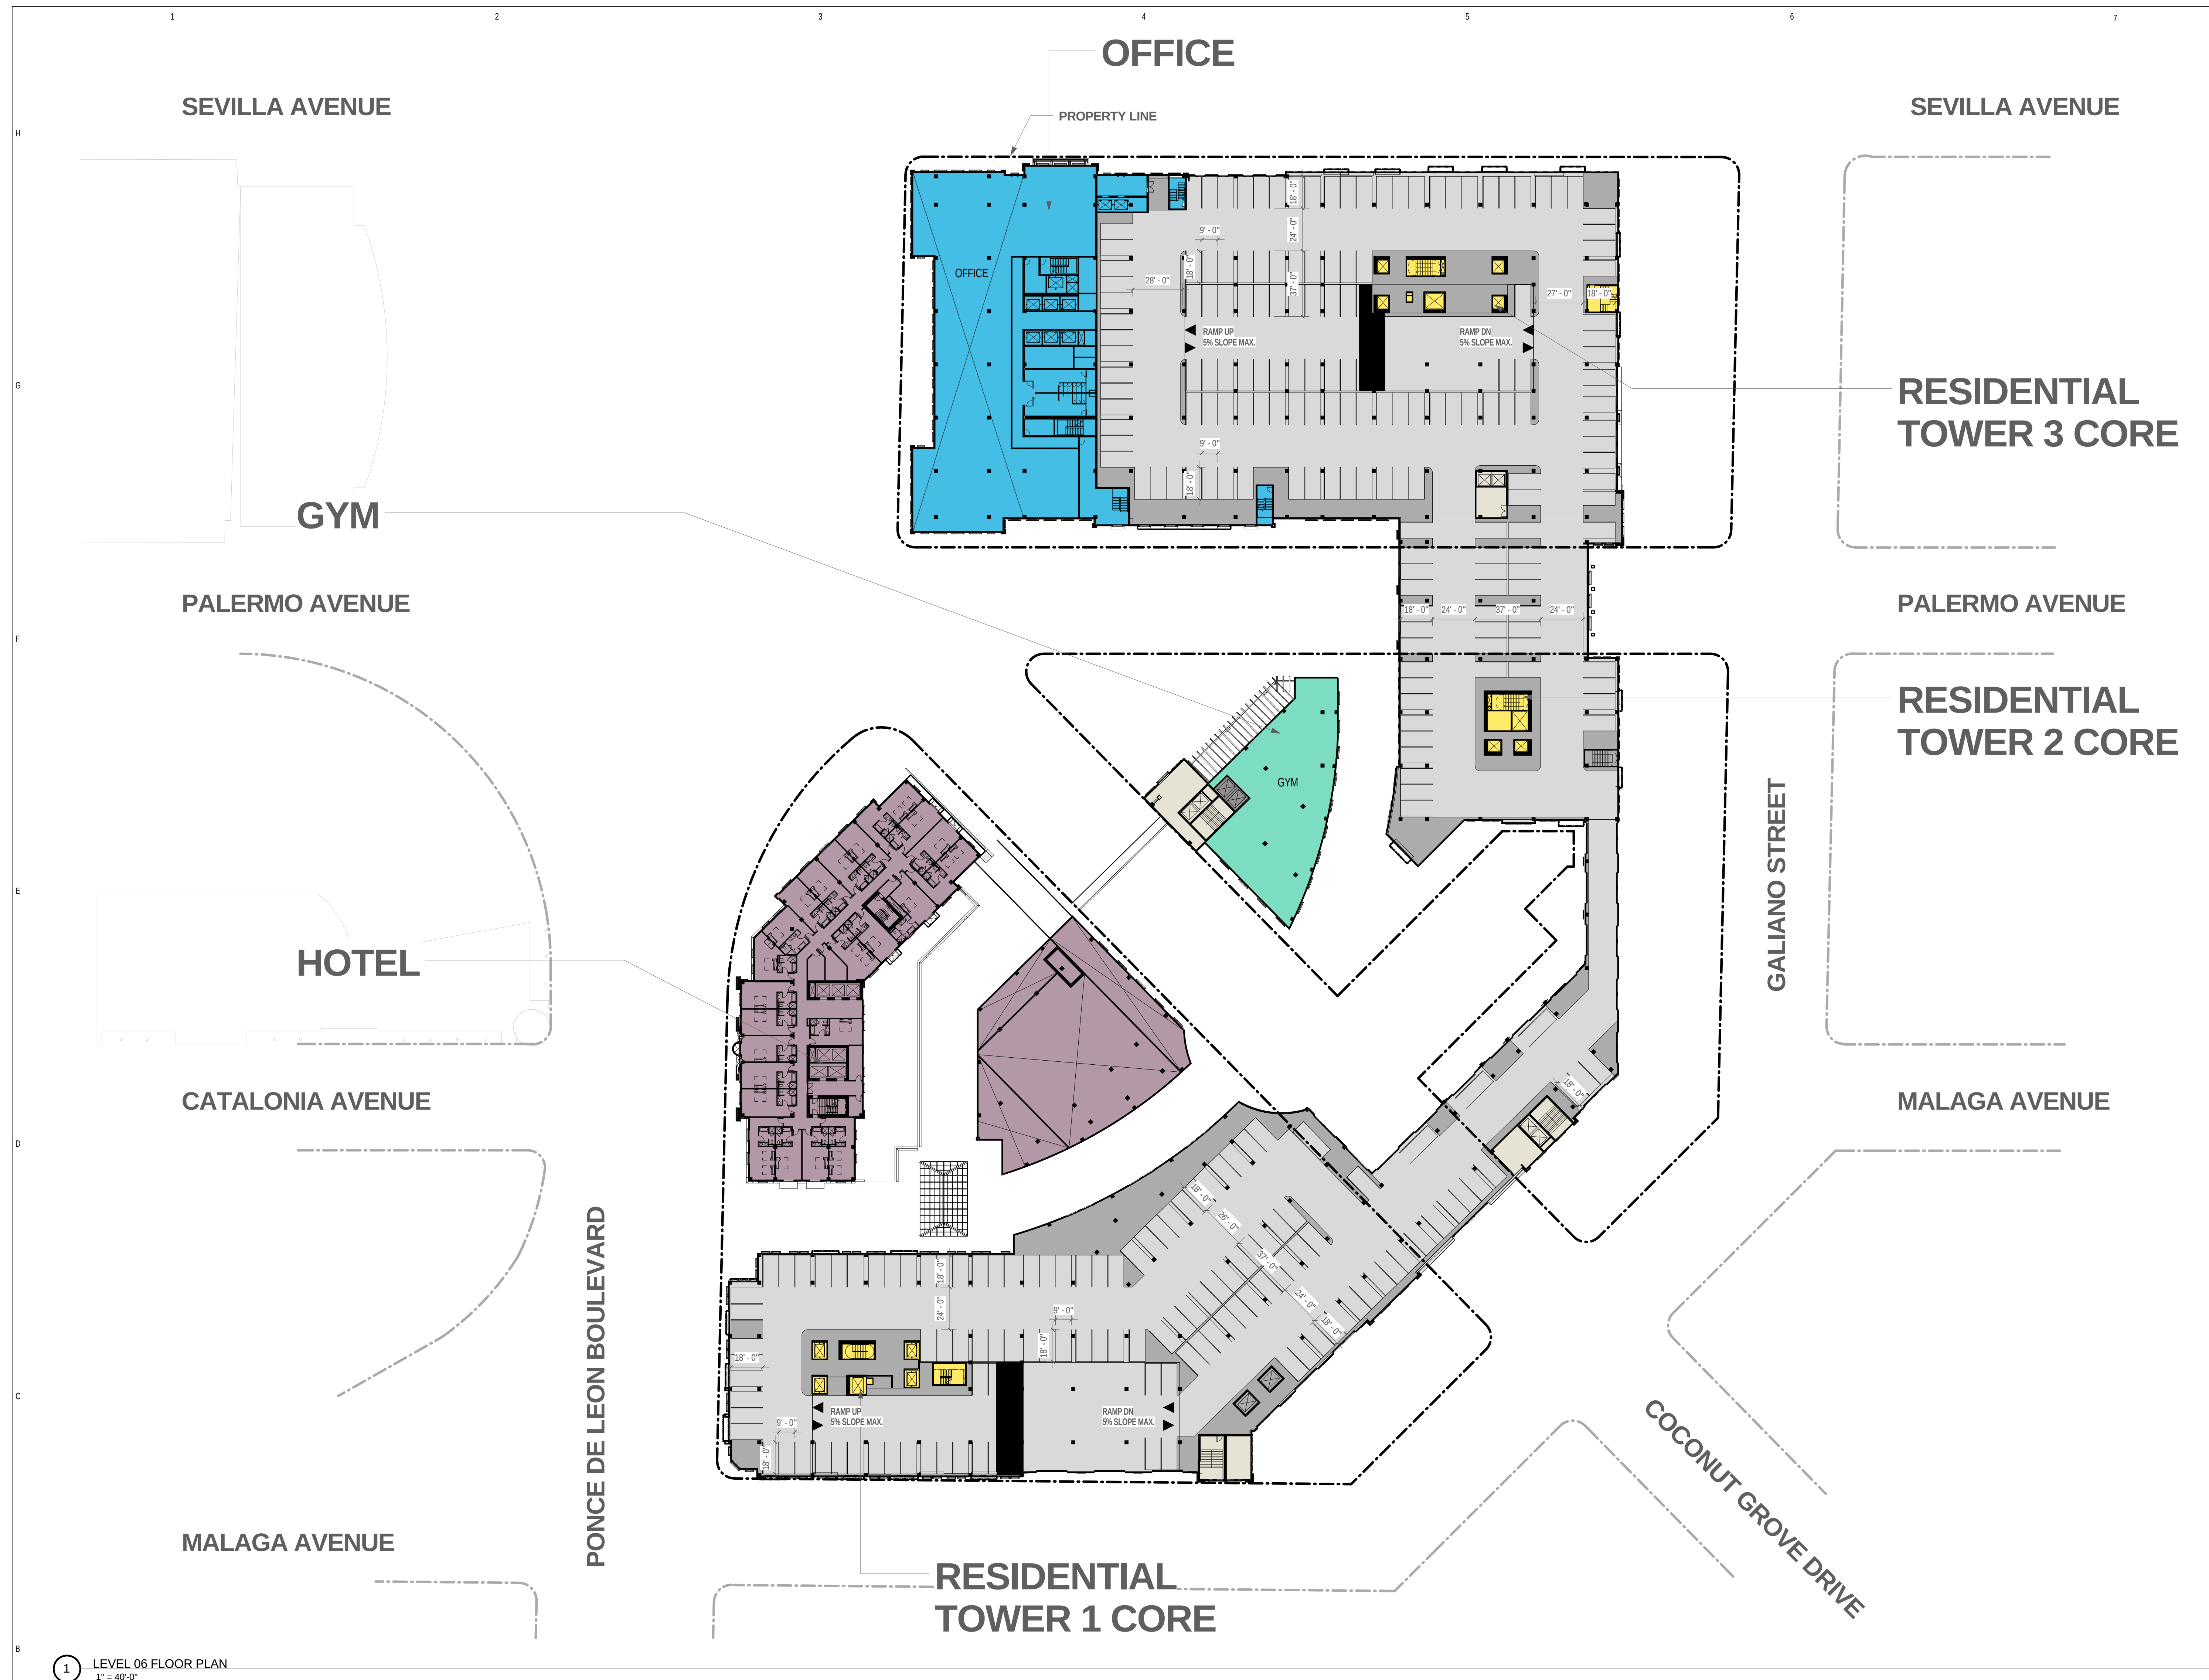

1 LEVEL 06 FLOOR PLAN
1" = 40'-0"

TIME: 1/26/2015 1:42:49 PM


FILE NAME: C:\Users\gpauwels\Documents\OSV-Podium-Central

MEDITERRANEAN VILLAGE
at Ponce Circle


NOTE:

- **FINAL PARKING AND LOADING DESIGN TO BE REVIEWED BY PARKING CONSULTANT FOR COMPLIANCE WITH ZONING AND BUILDING CODE REQUIREMENTS PRIOR TO APPLYING FOR A BUILDING PERMIT.**

PARKING CRITERIA

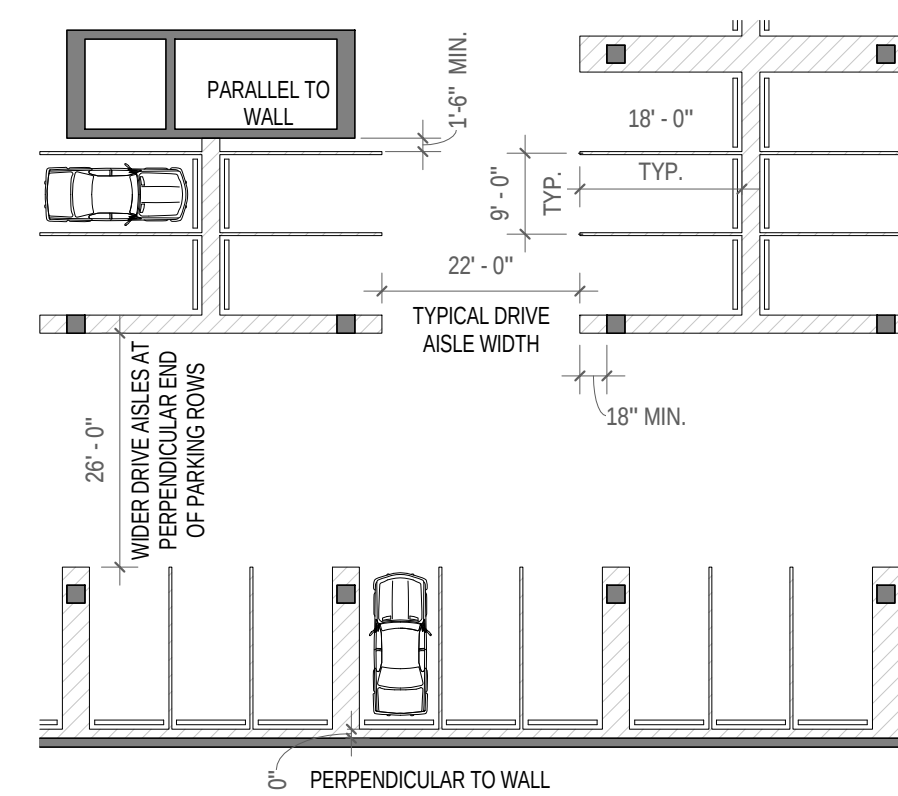

KEY PLAN

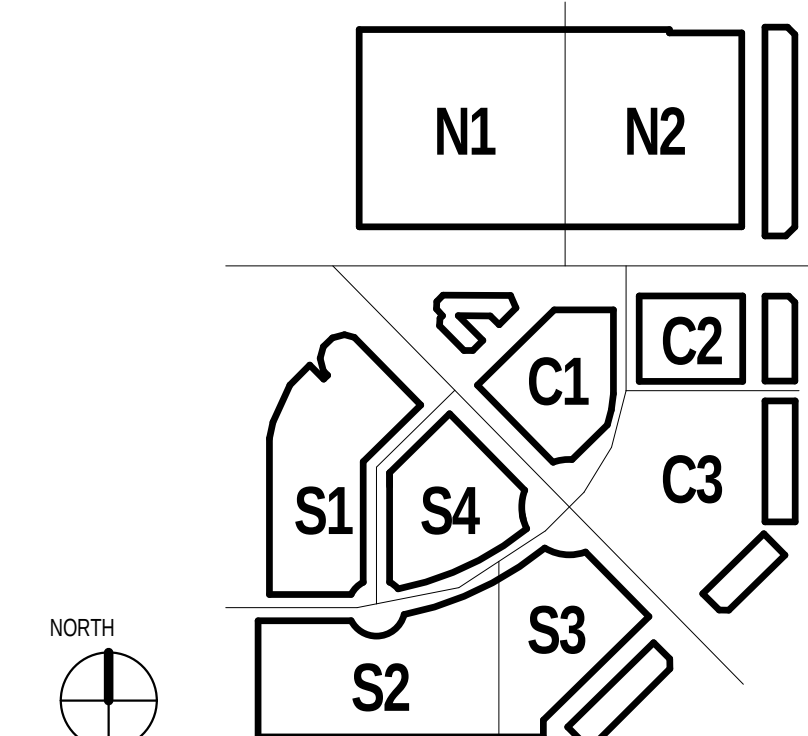

NOT FOR CONSTRUCTION

1 LEVEL 07 FLOOR PLAN
1" = 40'-0"


TIME: 1/26/2015 1:44:18 PM

FILE NAME: C:\Users\qpauwels\Documents\OSV-Podium-Central

MEDITERRANEAN VILLAGE
at Ponce Circle

[illegible]

MEDITERRANEAN VILLAGE
at Ponce Circle

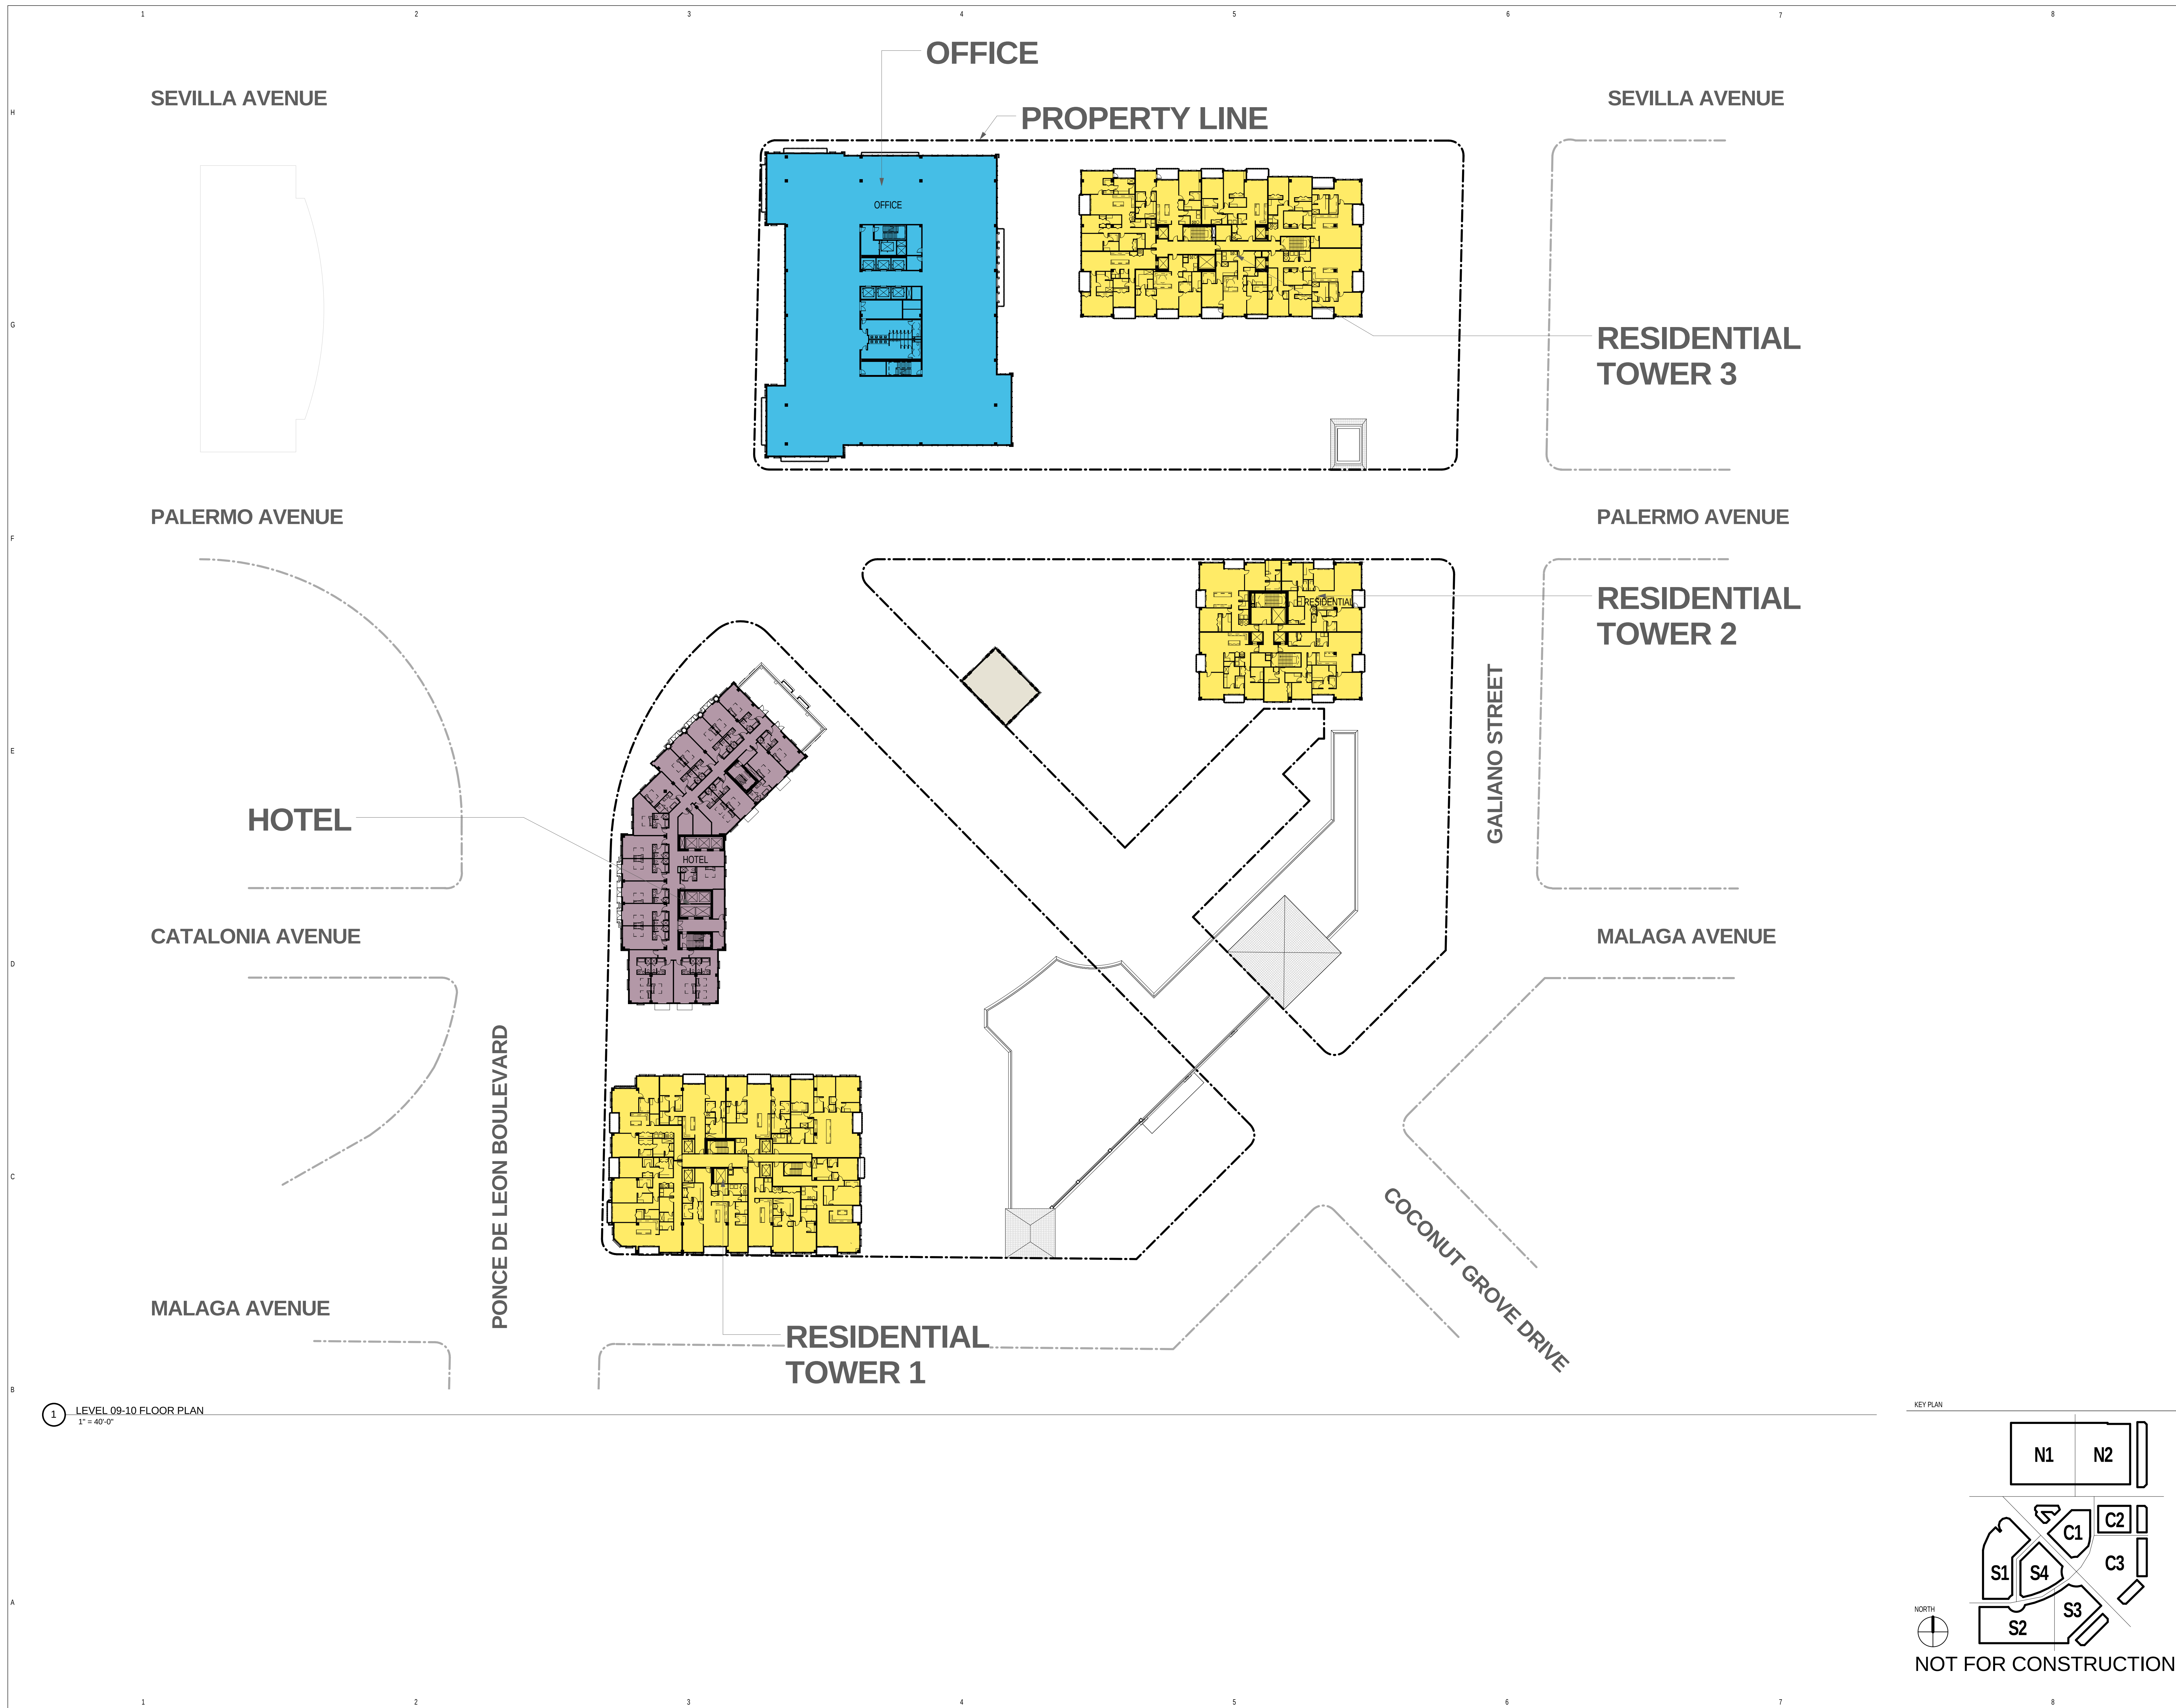[illegible]

CONSULTANT

PROJECT



MEDITERRANEAN VILLAGE
at Ponce Circle

ISSUE DRAWING LOG


SEAL

NUMBER


2014 RTKL ASSOCIATES INC.

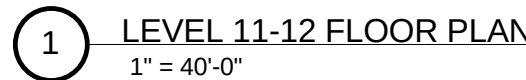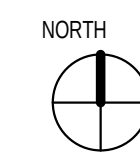

MEDITERRANEAN VILLAGE
at Ponce Circle

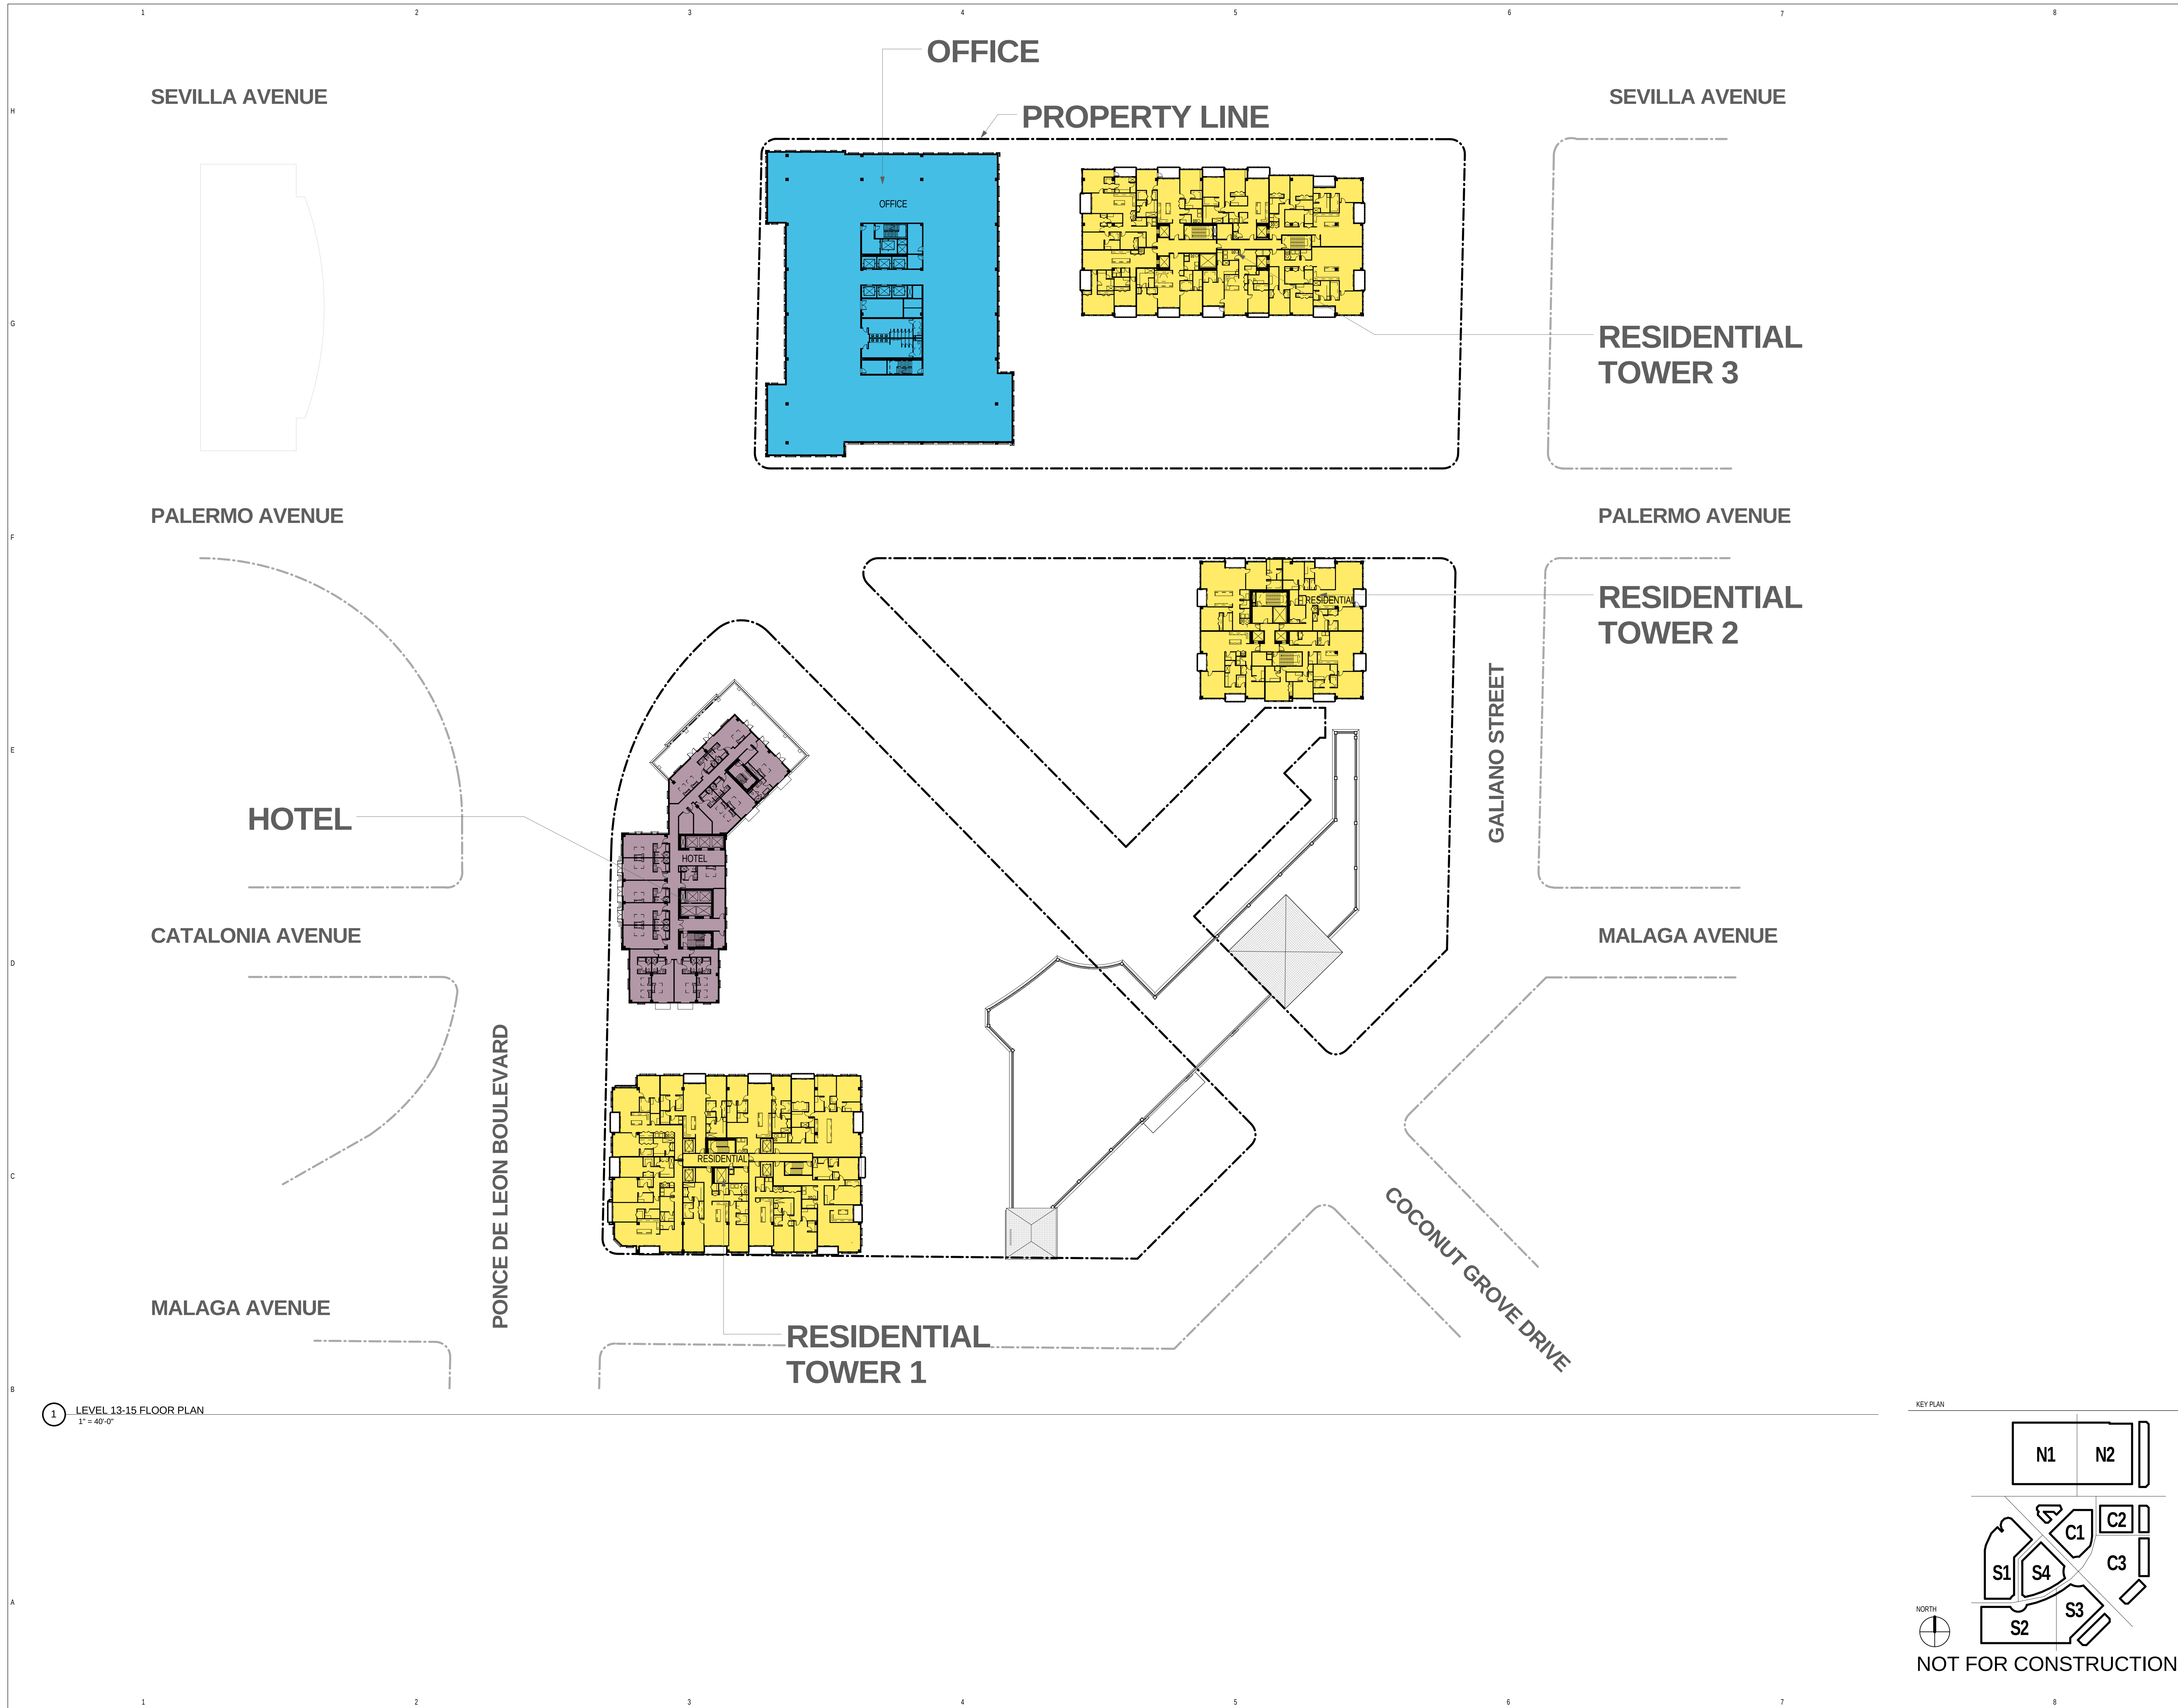[illegible]

MEDITERRANEAN VILLAGE
at Ponce Circle

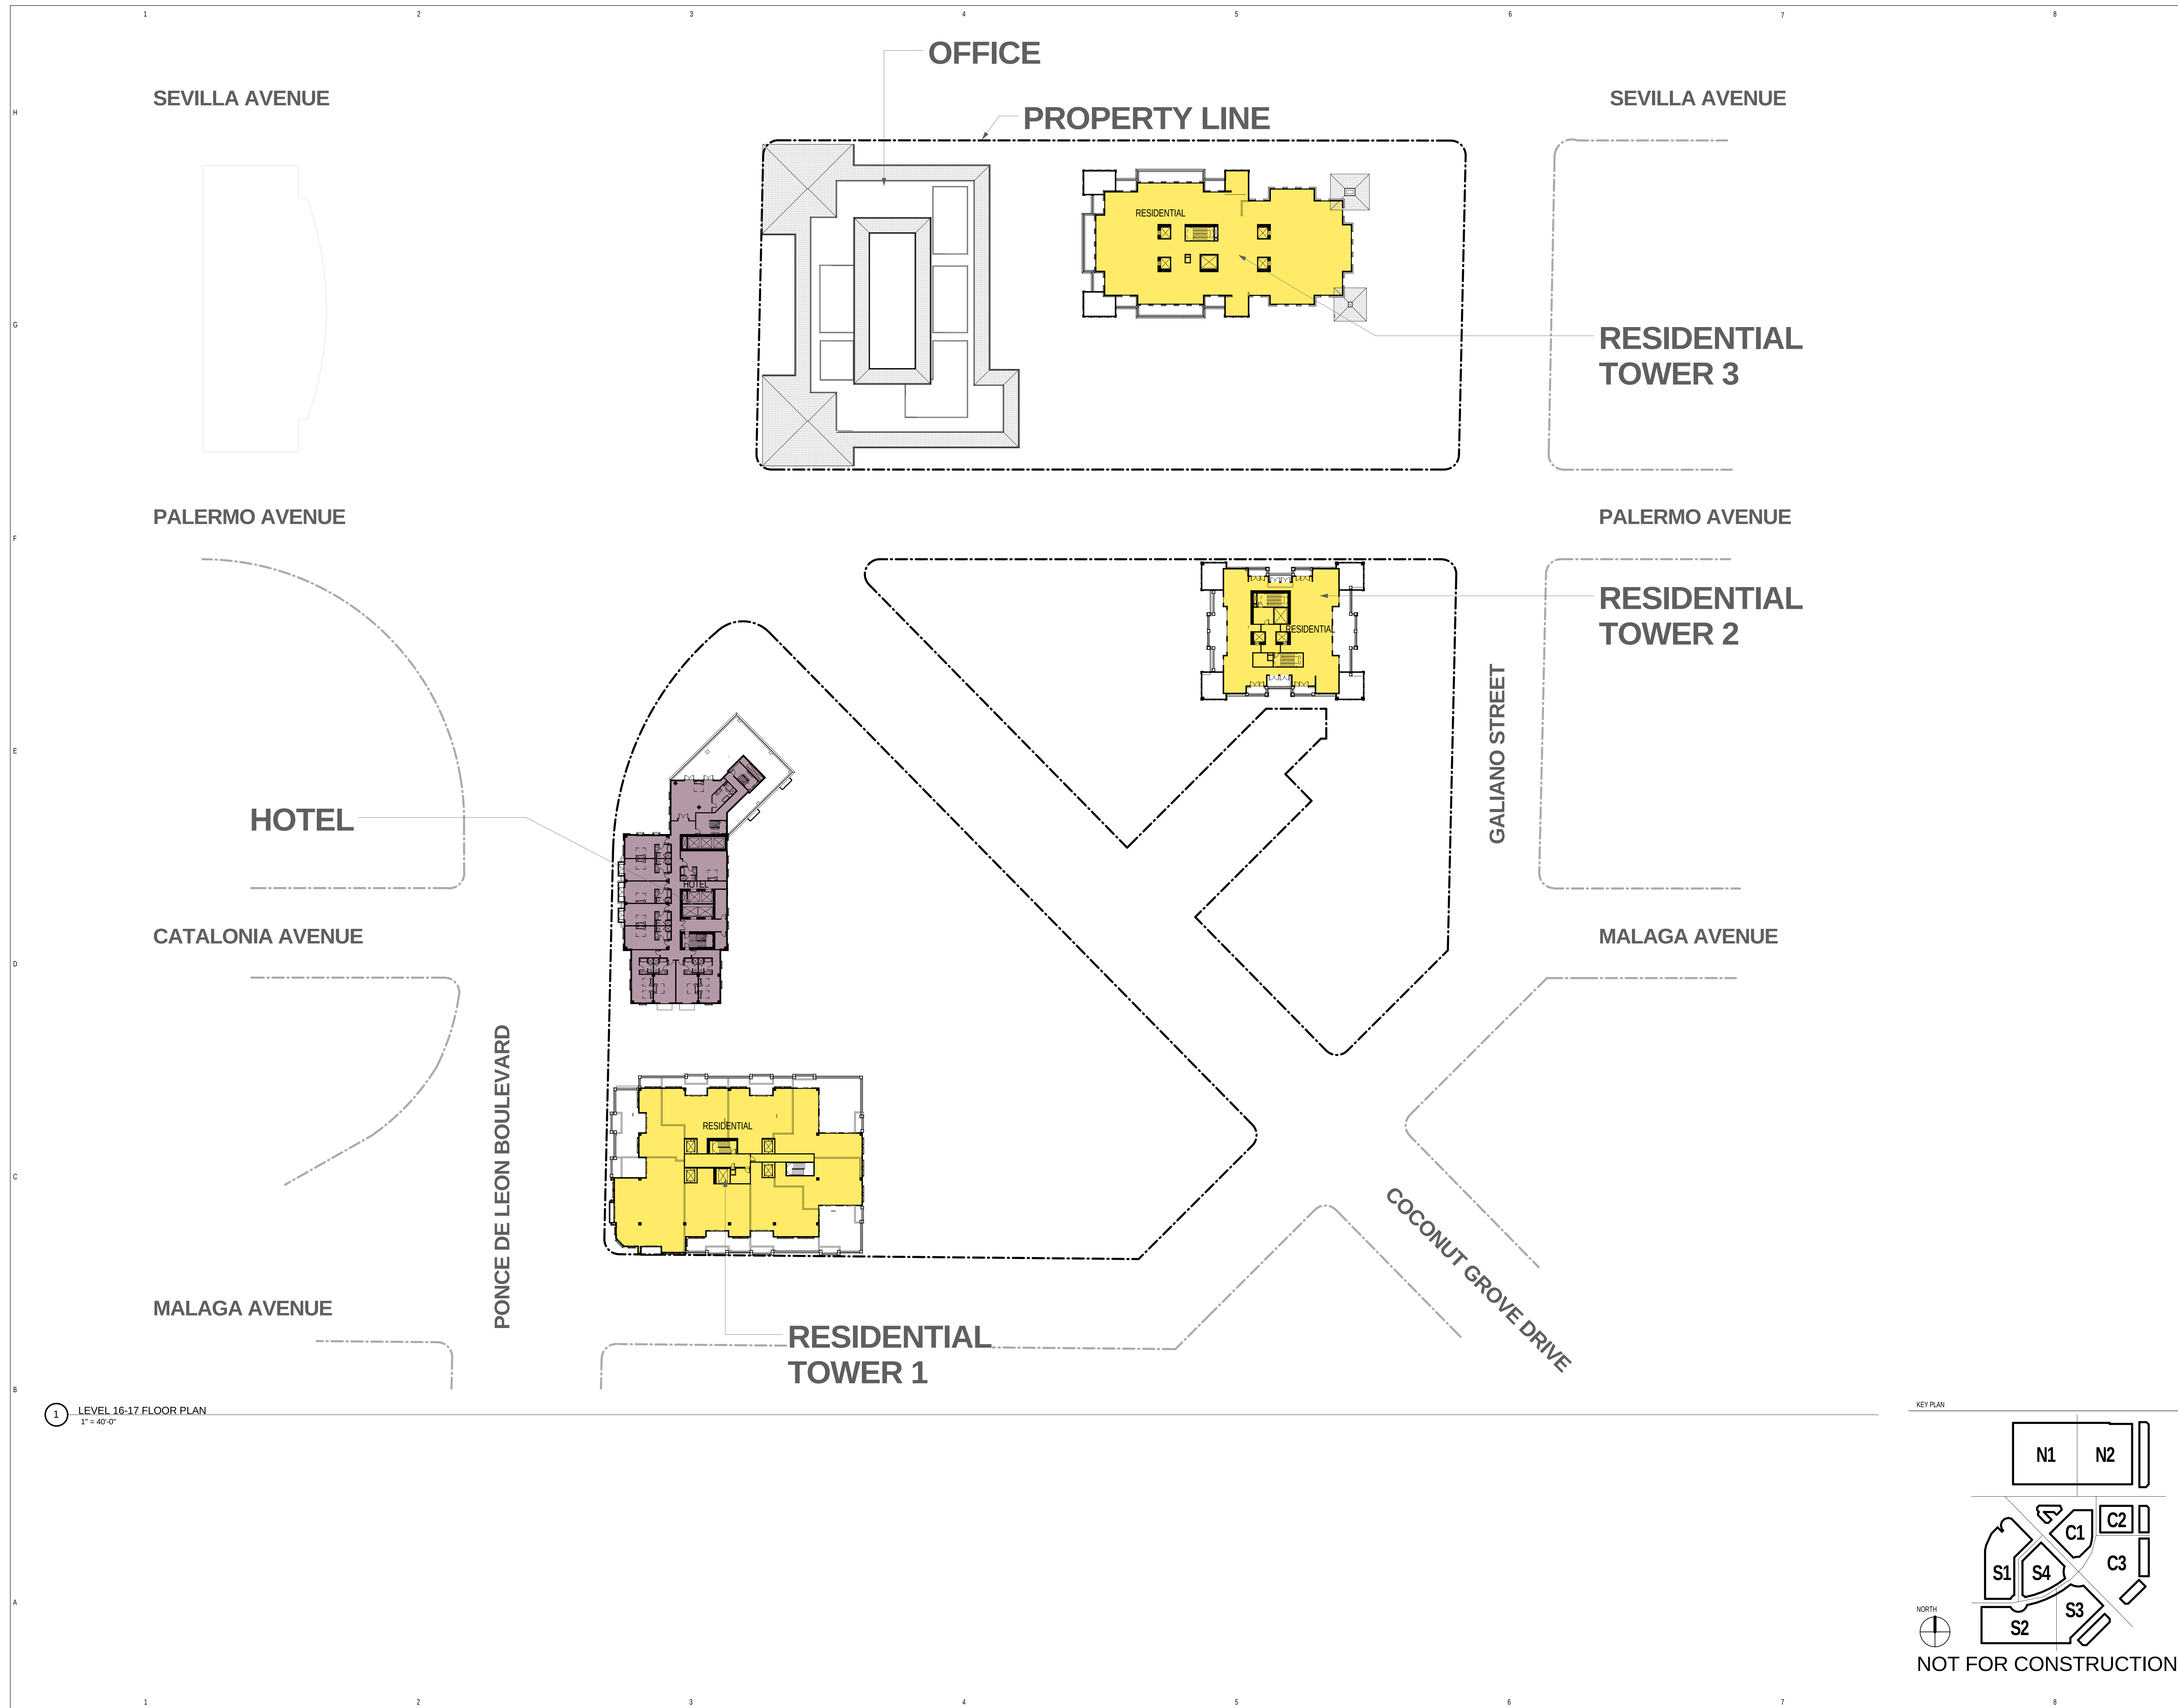[illegible]

MEDITERRANEAN VILLAGE
at Ponce Circle

SEAL

TITEL

**FLOOR PLAN
LEVEL 18- 19**

NUMBER


A-118




NOT FOR CONSTRUCTION

1 LEVEL 18-19 FLOOR PLAN
1" = 40'-0"

MEDITERRANEAN VILLAGE
at Ponce Circle

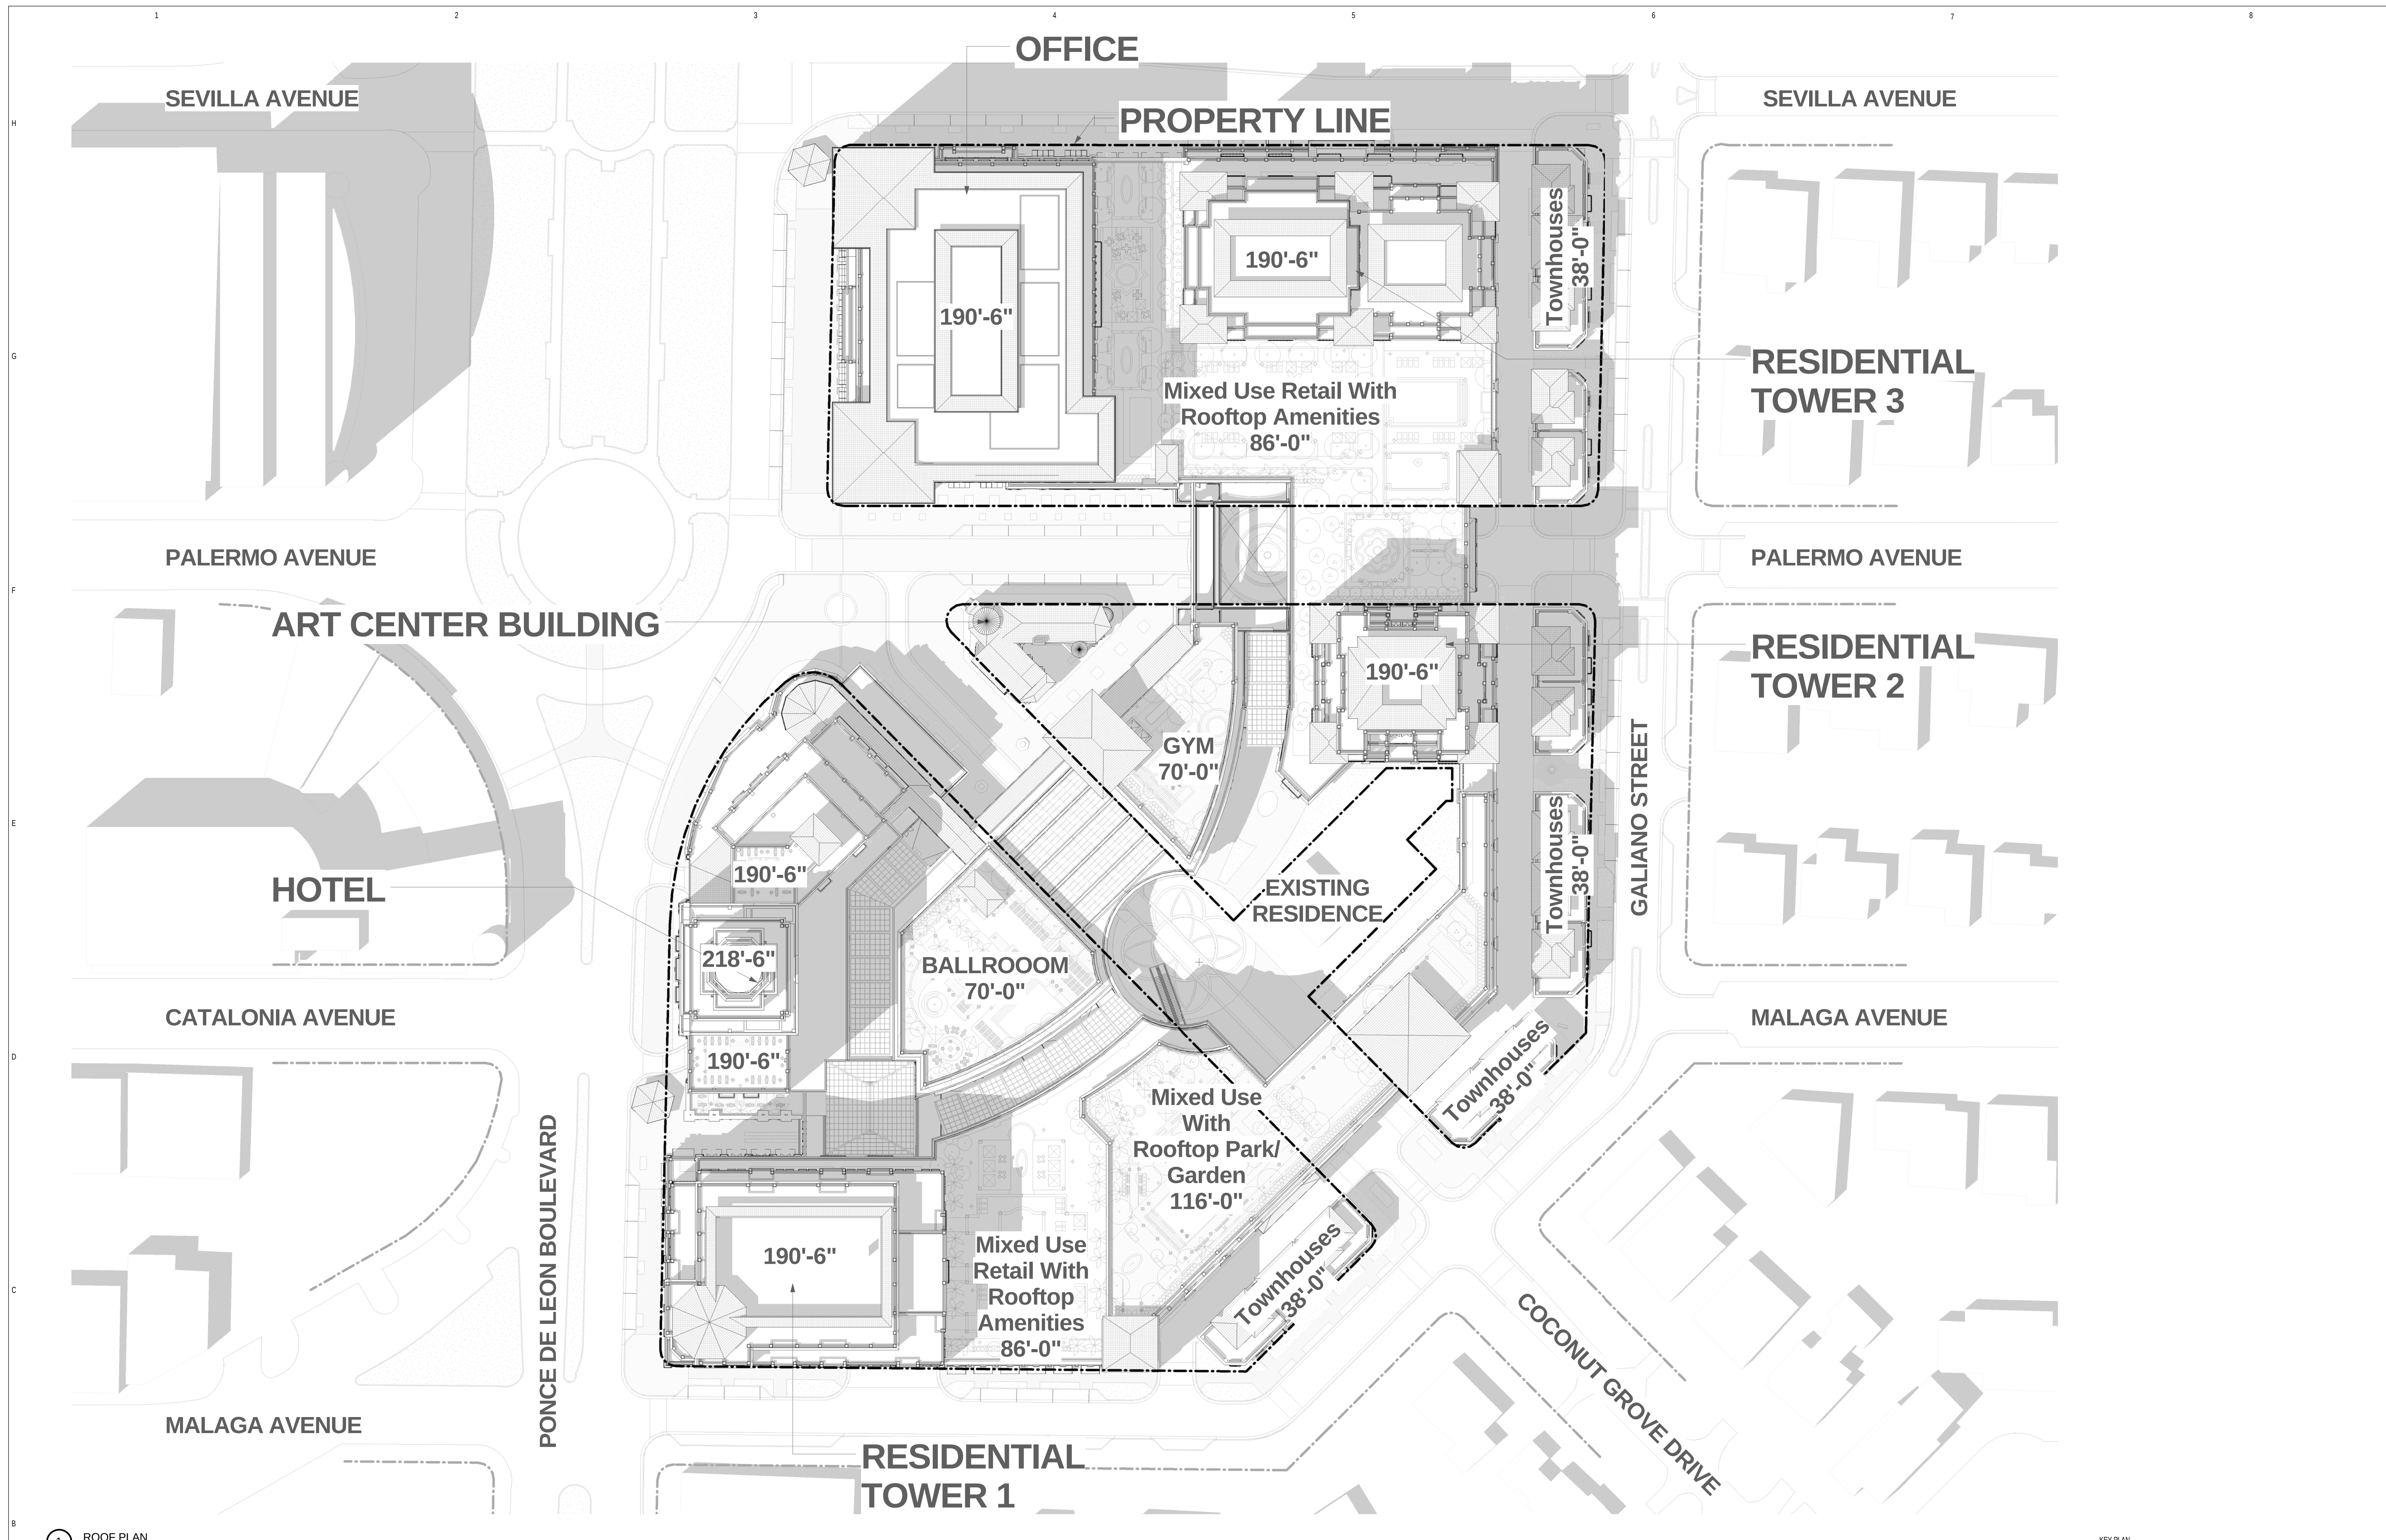[illegible]

1 ROOF PLAN
1" = 40'-0"

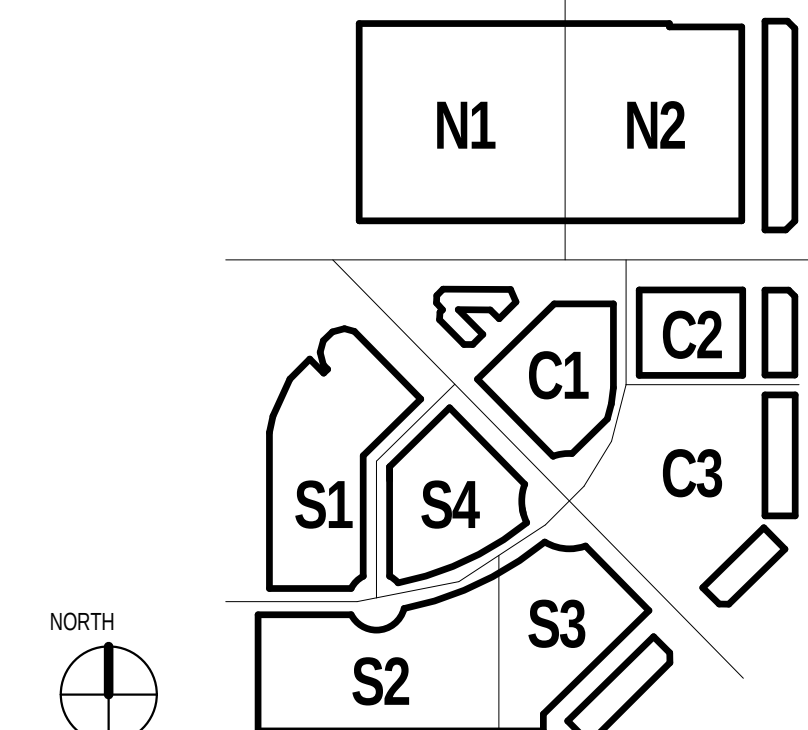

NOT FOR CONSTRUCTION