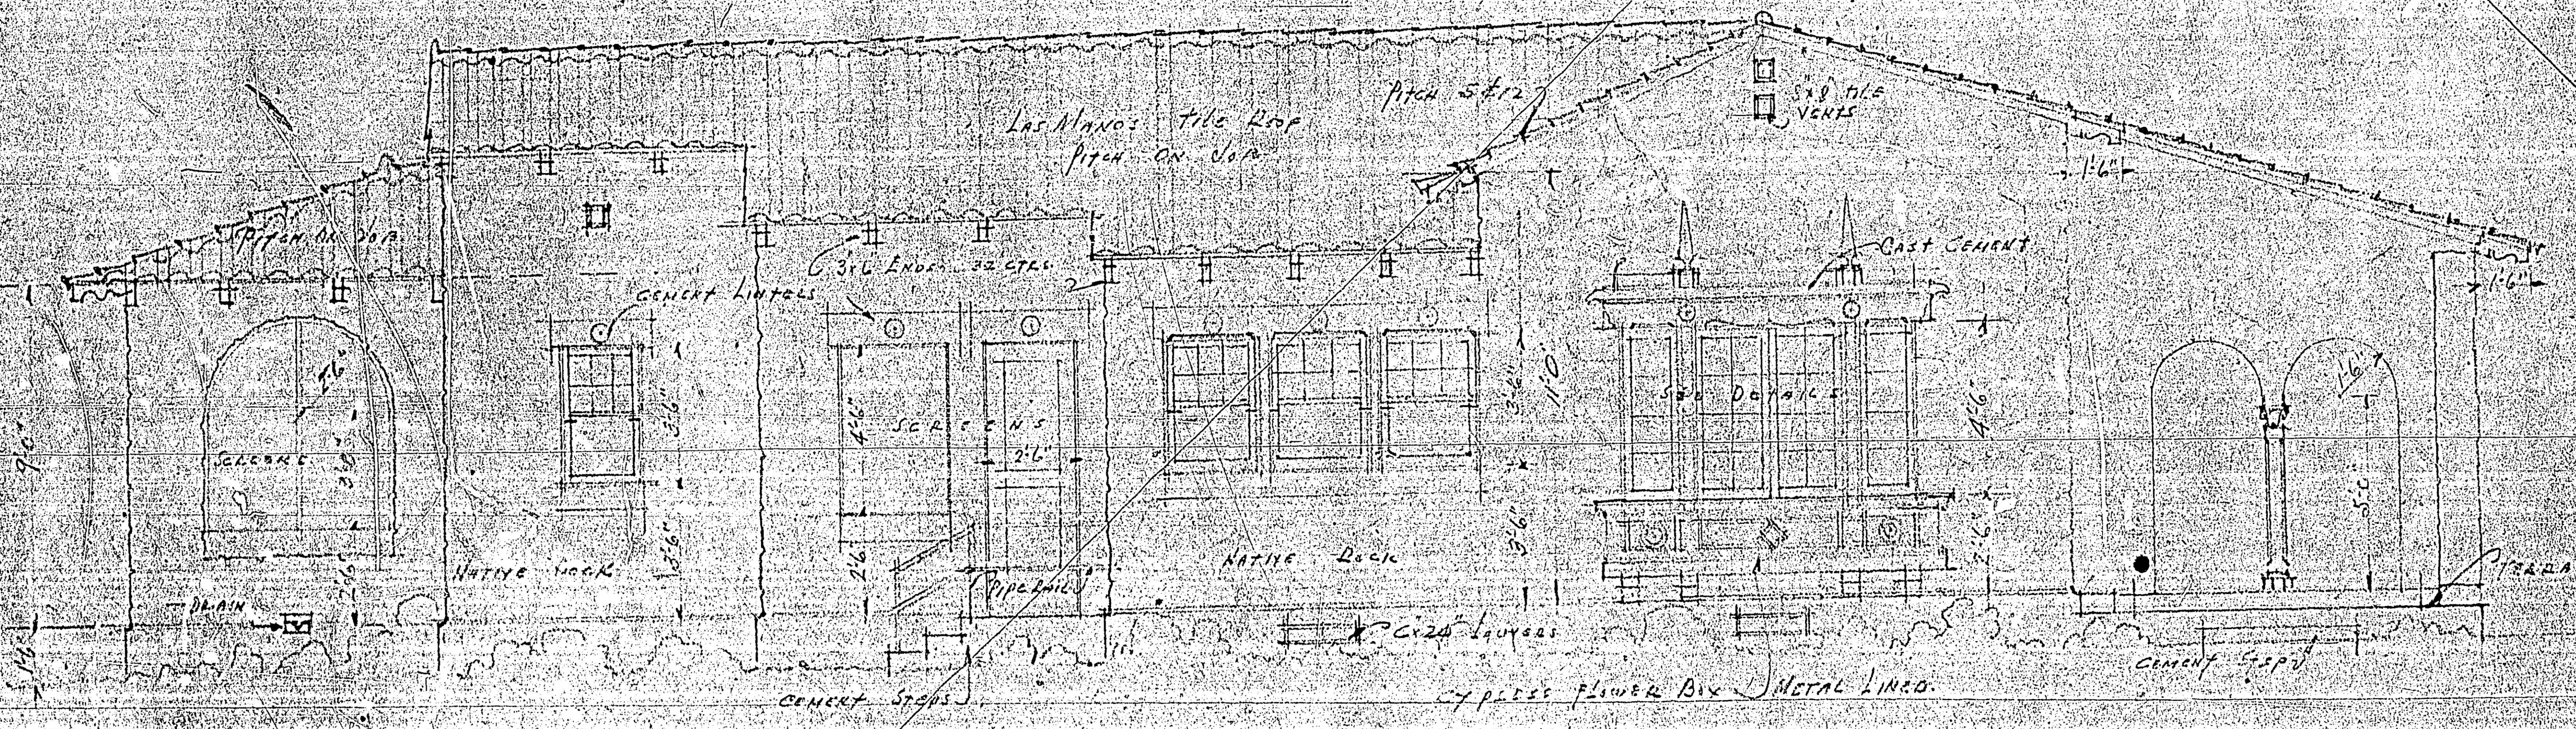
Pitch on Job
Las Manos Tile Roof
Pitch on Job
Pitch 5 to 12
5x8 Tile Vents
3x6 Ends 32 Ctrs.
Cement Lintels
Cast Cement
1'-6"
1'-6"
9'-0"
2'-6"
Screens
3'-6"
3'-6"
2'-6"
4'-6"
Screens
2'-6"
3'-6"
11'-0"
3'-6"
See Details
4'-6"
2'-6"
1'-6"
5'-0"
Native Rock
Native Rock
Drain
Pipe Rail
1'-8"
6"x24" Louvres
Terrace
Cement Steps
Cypress Flower Box Metal Lined
Cement Steps

LEFT SIDE

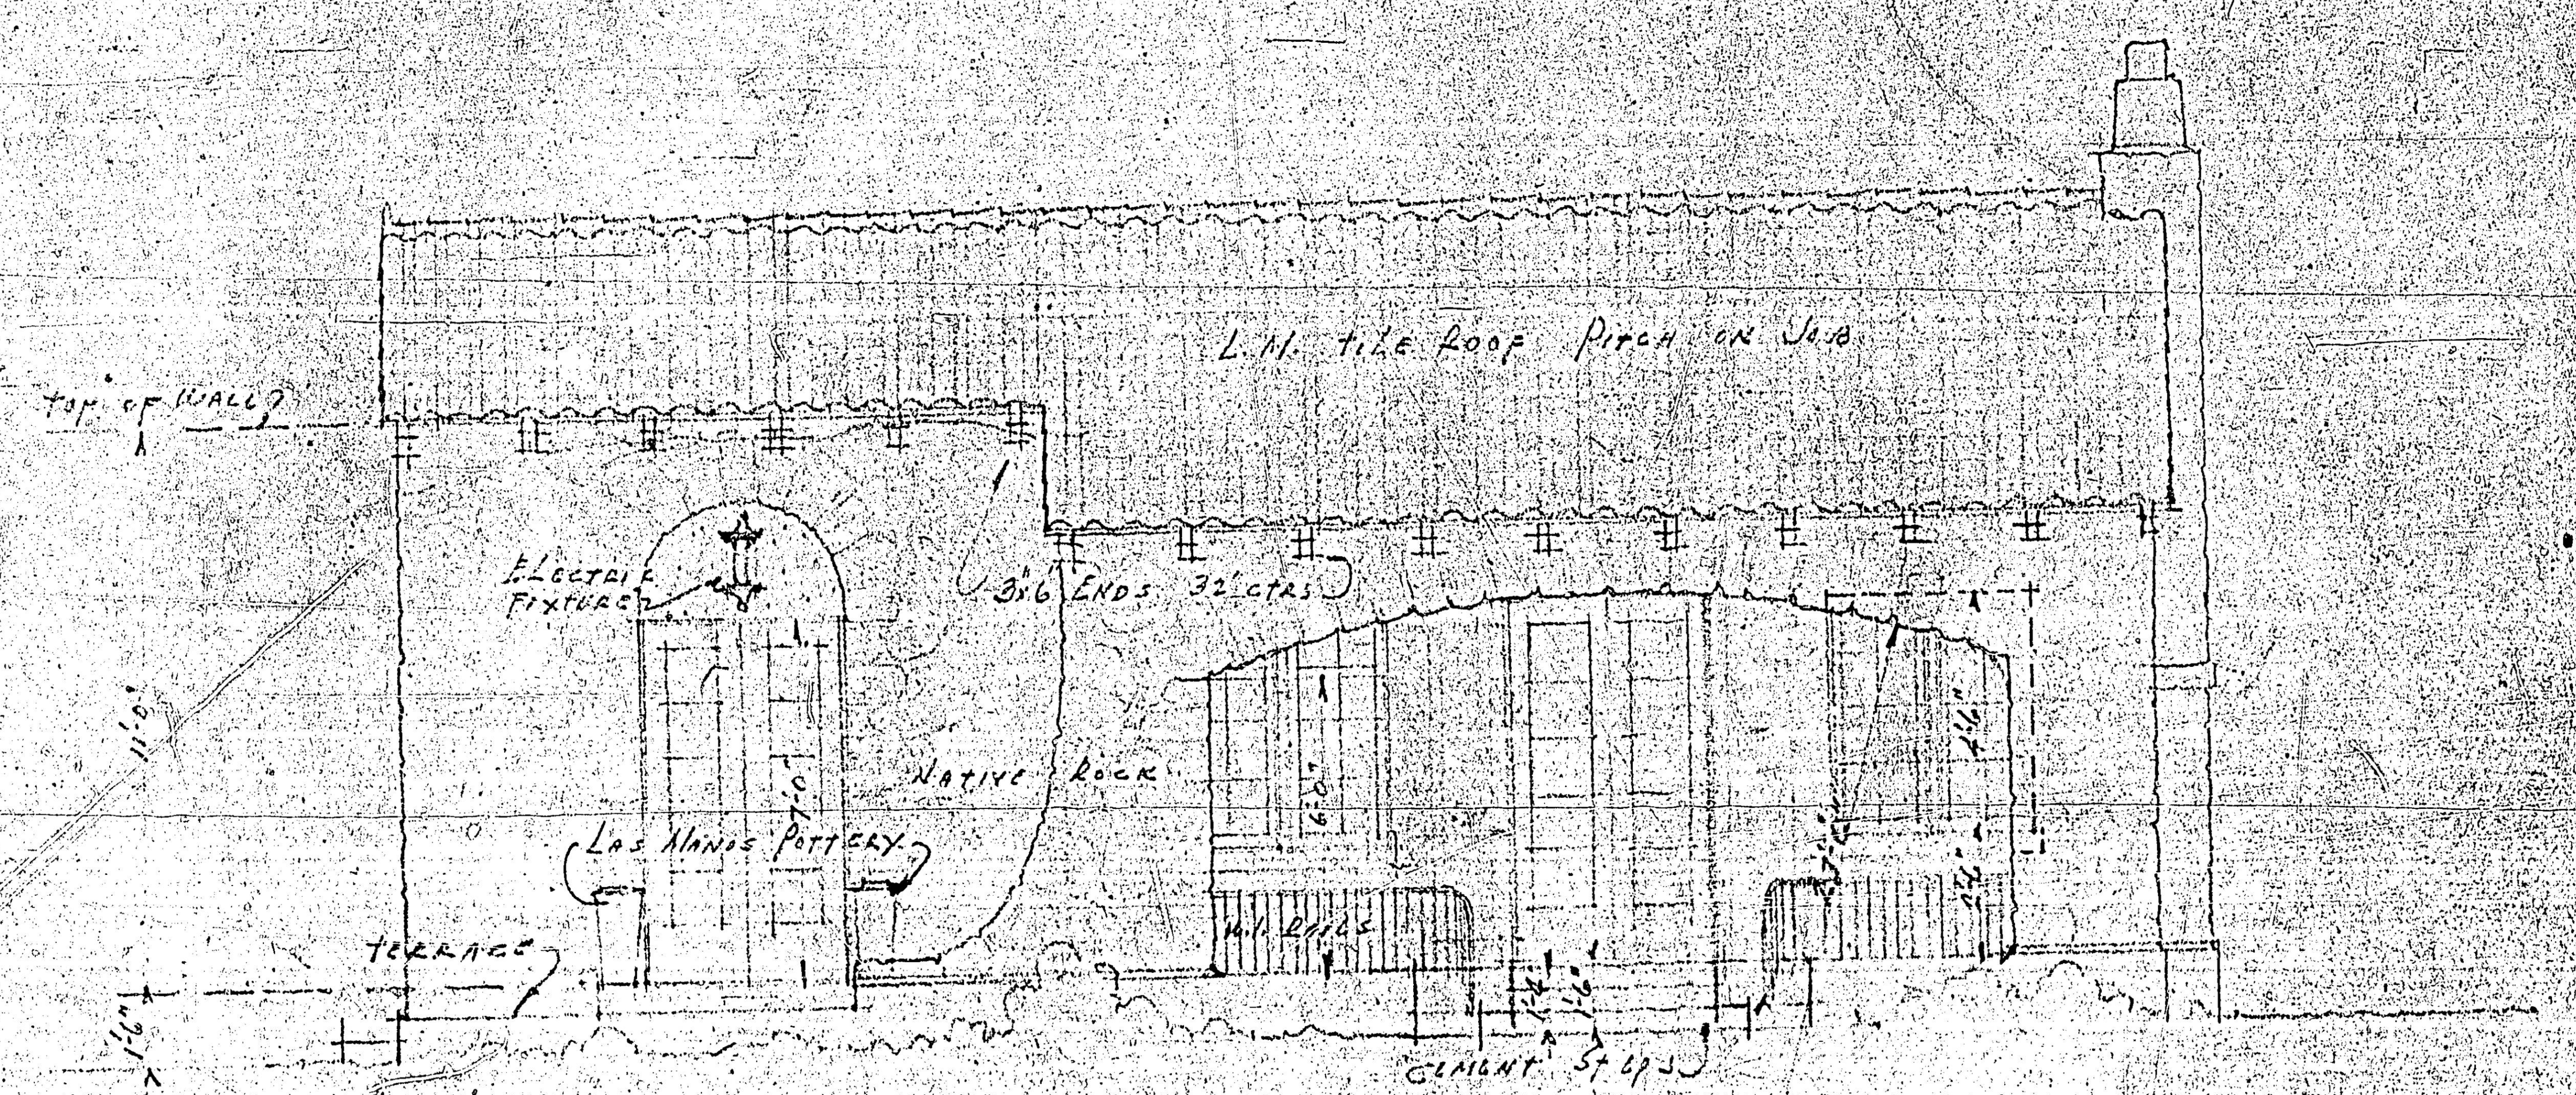
TOP OF WALL
L.M. TILE ROOF PITCH ON JOB
ELECTRIC FIXTURE
3x6 ENDS 32" CTRS
NATIVE ROCK
LAS MANOS POTTERY
TERRACE
W.I. RAILS
CEMENT STEPS
11'0"
1'6"
7'0"
6'0"

FRONT

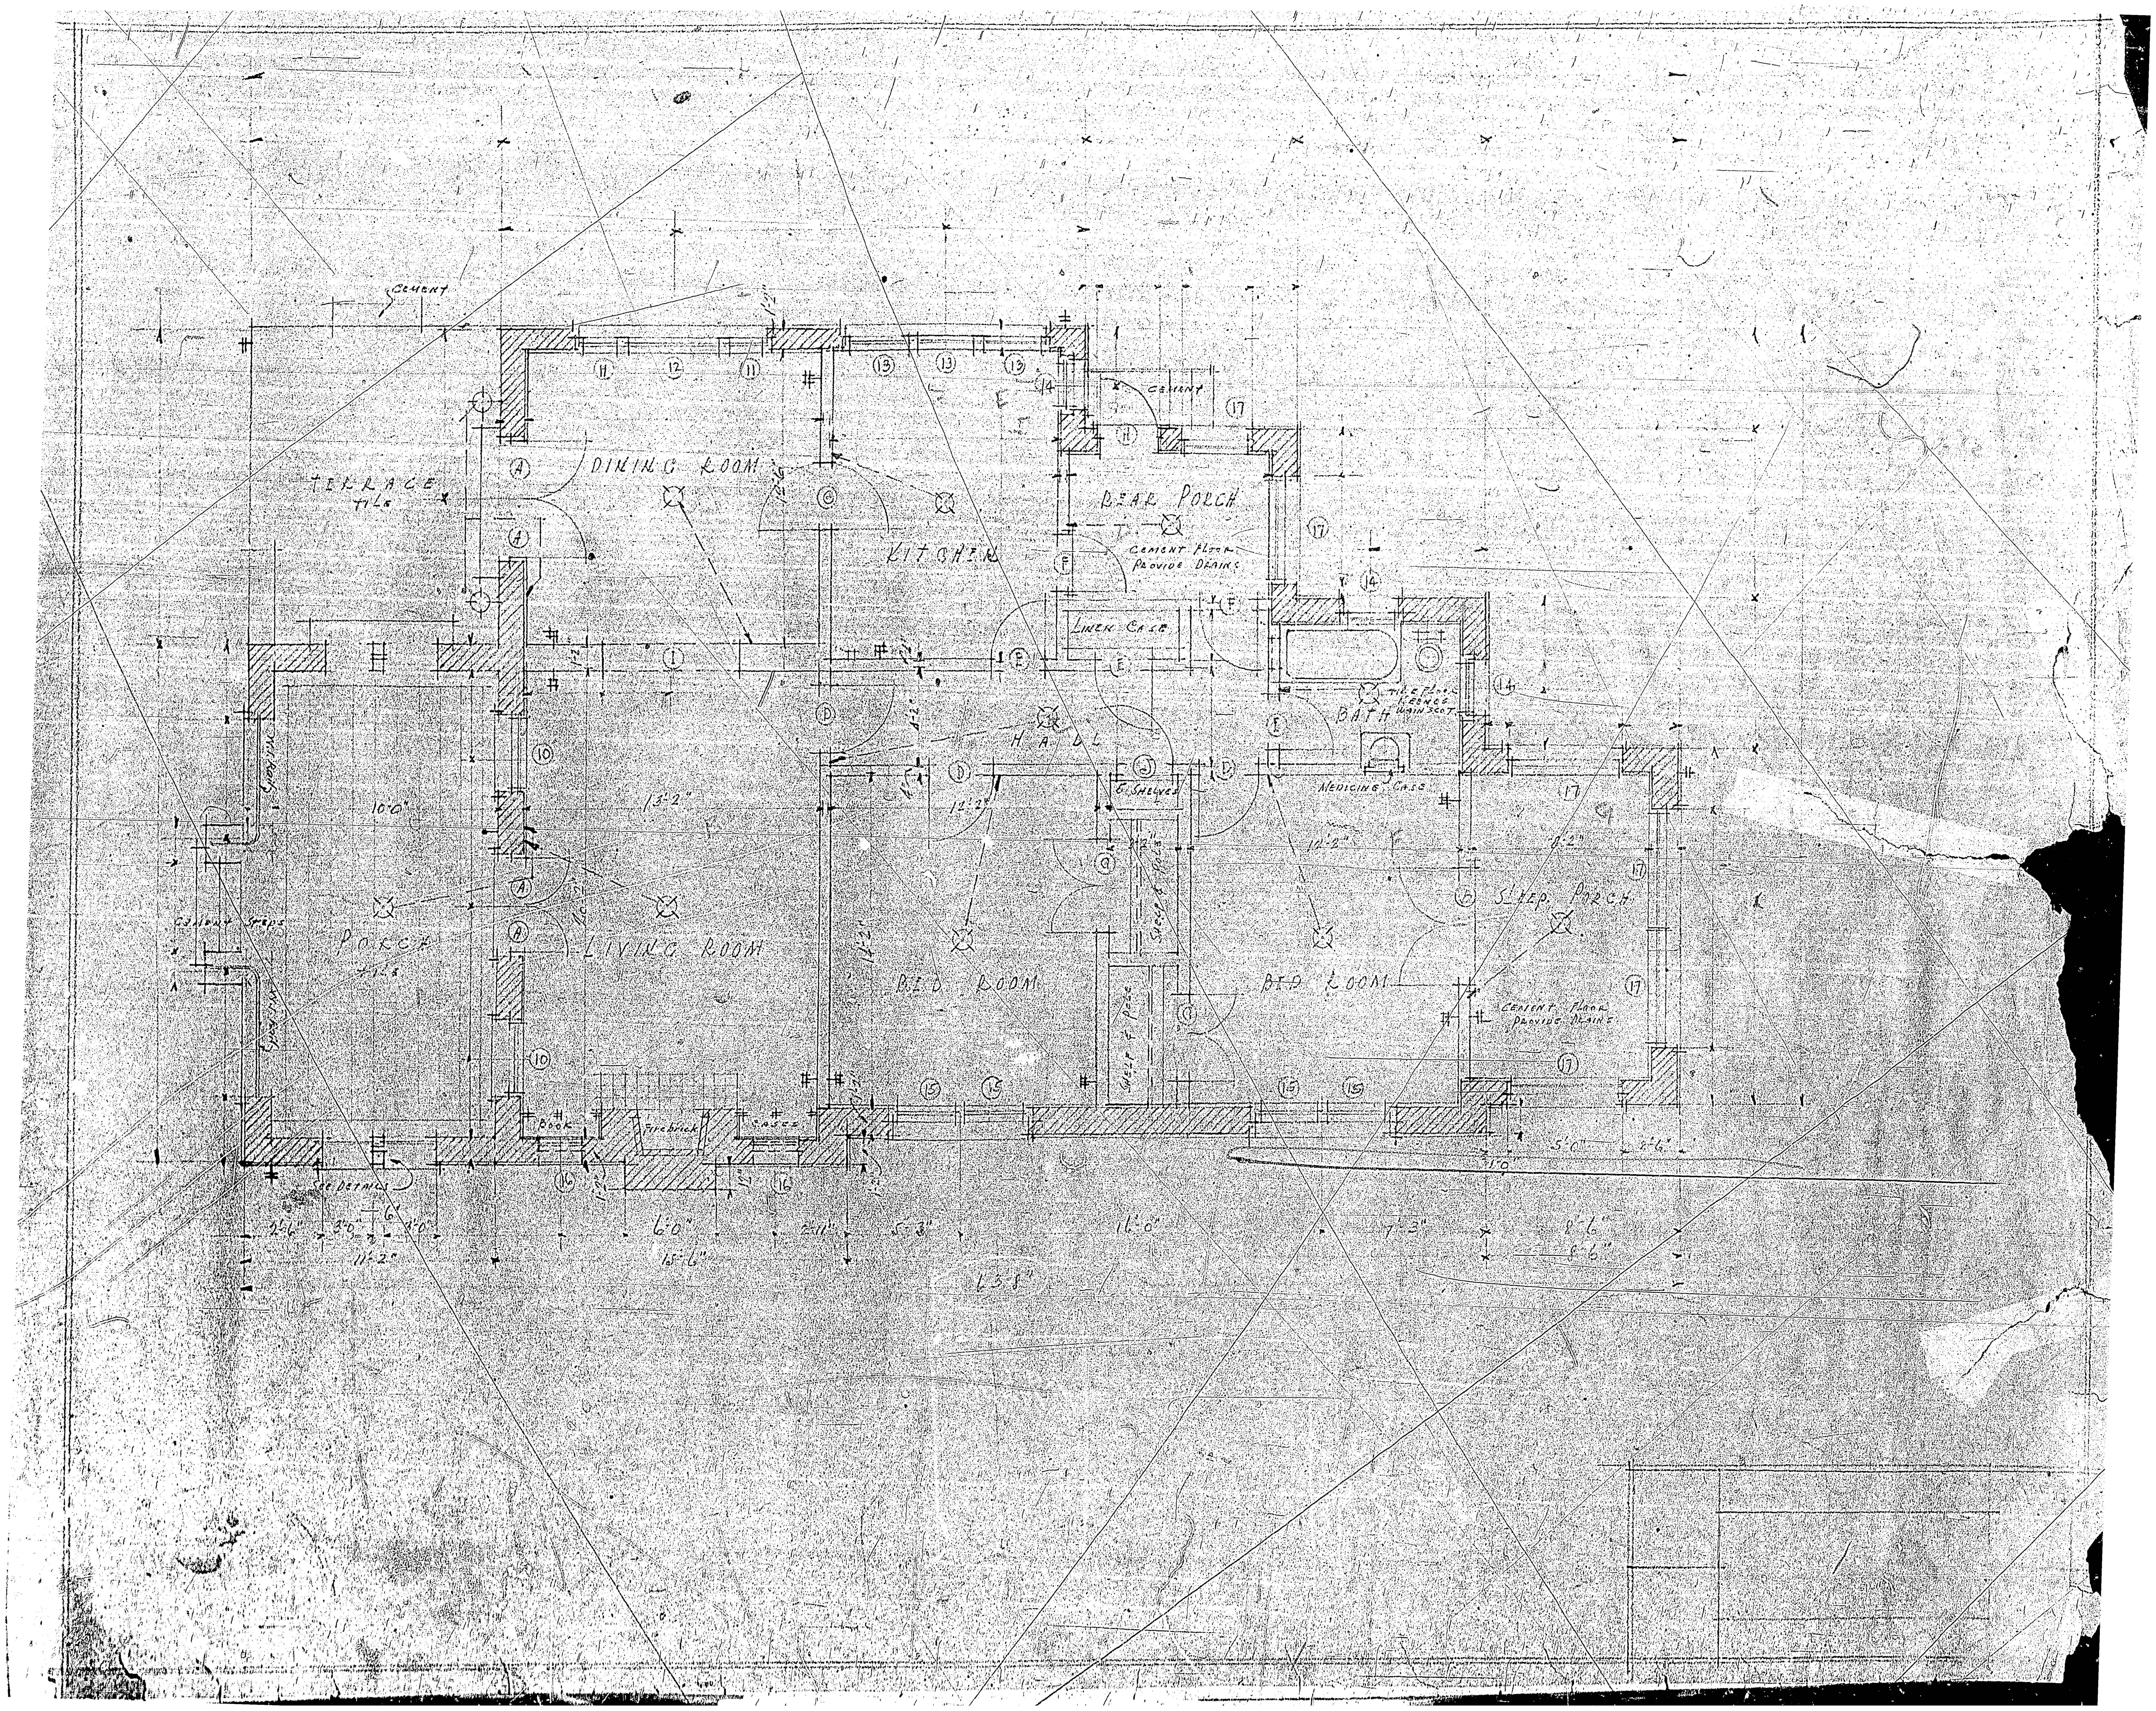
CEMENT
TERRACE TILE
DINING ROOM
KITCHEN
REAR PORCH
CEMENT
CEMENT FLOOR PROVIDE DRAINS
LINEN CASE
BATH
TILE FLOOR CERAMIC WAINSCOT
MEDICINE CASE
HALL
SHELVES
SHELF & POLE
SLEEP. PORCH
CEMENT FLOOR PROVIDE DRAINS
BED ROOM
BED ROOM
LIVING ROOM
PORCH TILE
CEMENT STEPS
BOOK
FIREBRICK
CASES
SEE DETAIL
10'0"
13'2"
12'2"
12'2"
10'8"
8'2"
2'6"
3'0"
6"
3'0"
11'2"
6'0"
15'6"
2'11"
5'3"
16'0"
7'3"
8'6"
8'6"
5'0"
2'6"
11'0"
63'8"

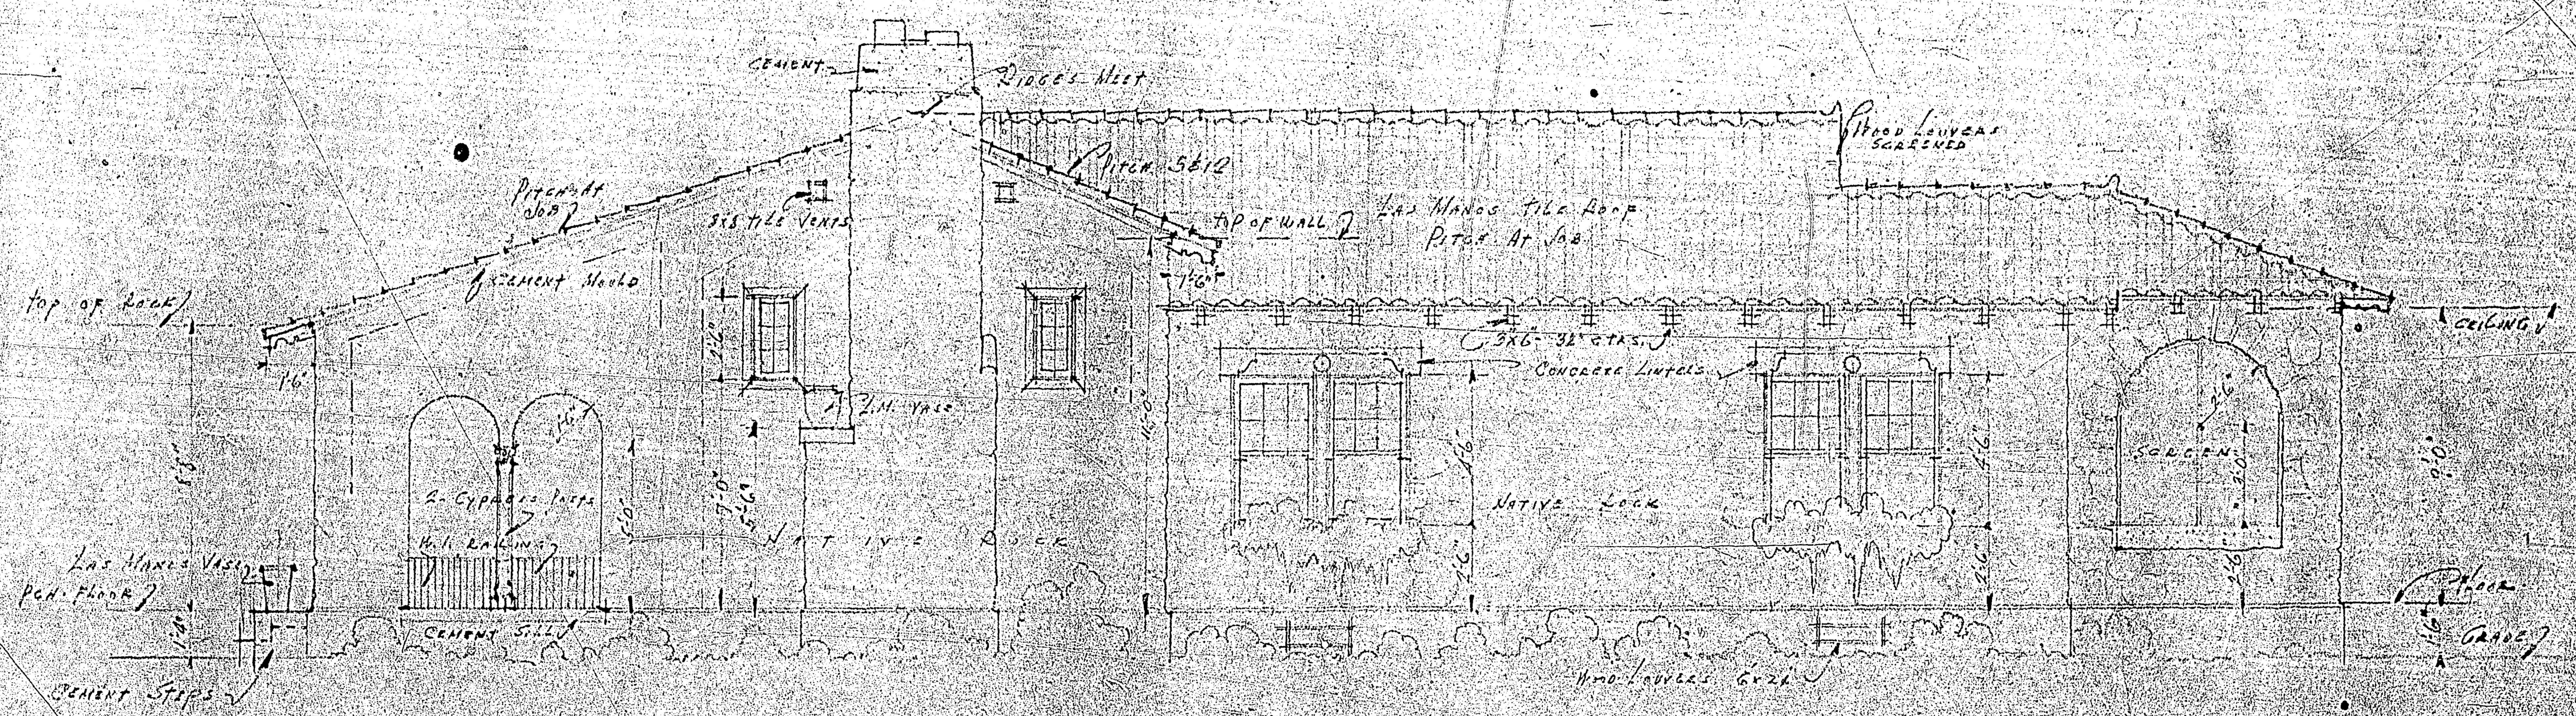
Cement
Ridges Meet
Pitch 5:12
Wood Louvers Screened
Pitch At Job
8x8 Tile Vents
Top of Wall
Las Manos Tile Roof Pitch At Job
Cement Mould
Top of Rock
1'6"
1'6"
3x6" 32" Ctrs.
Concrete Lintels
Ceiling
Z.M. Vase
2-Cypress Posts
W.I. Railing
Native Rock
Native Rock
Screen
Las Manos Vase
Pch. Floor
Cement Sill
Floor
Grade
Cement Steps
Wood Louvers 6x24
11'-0"
11'-0"
2'-6"
4'-6"
2'-6"

RIGHT SIDE

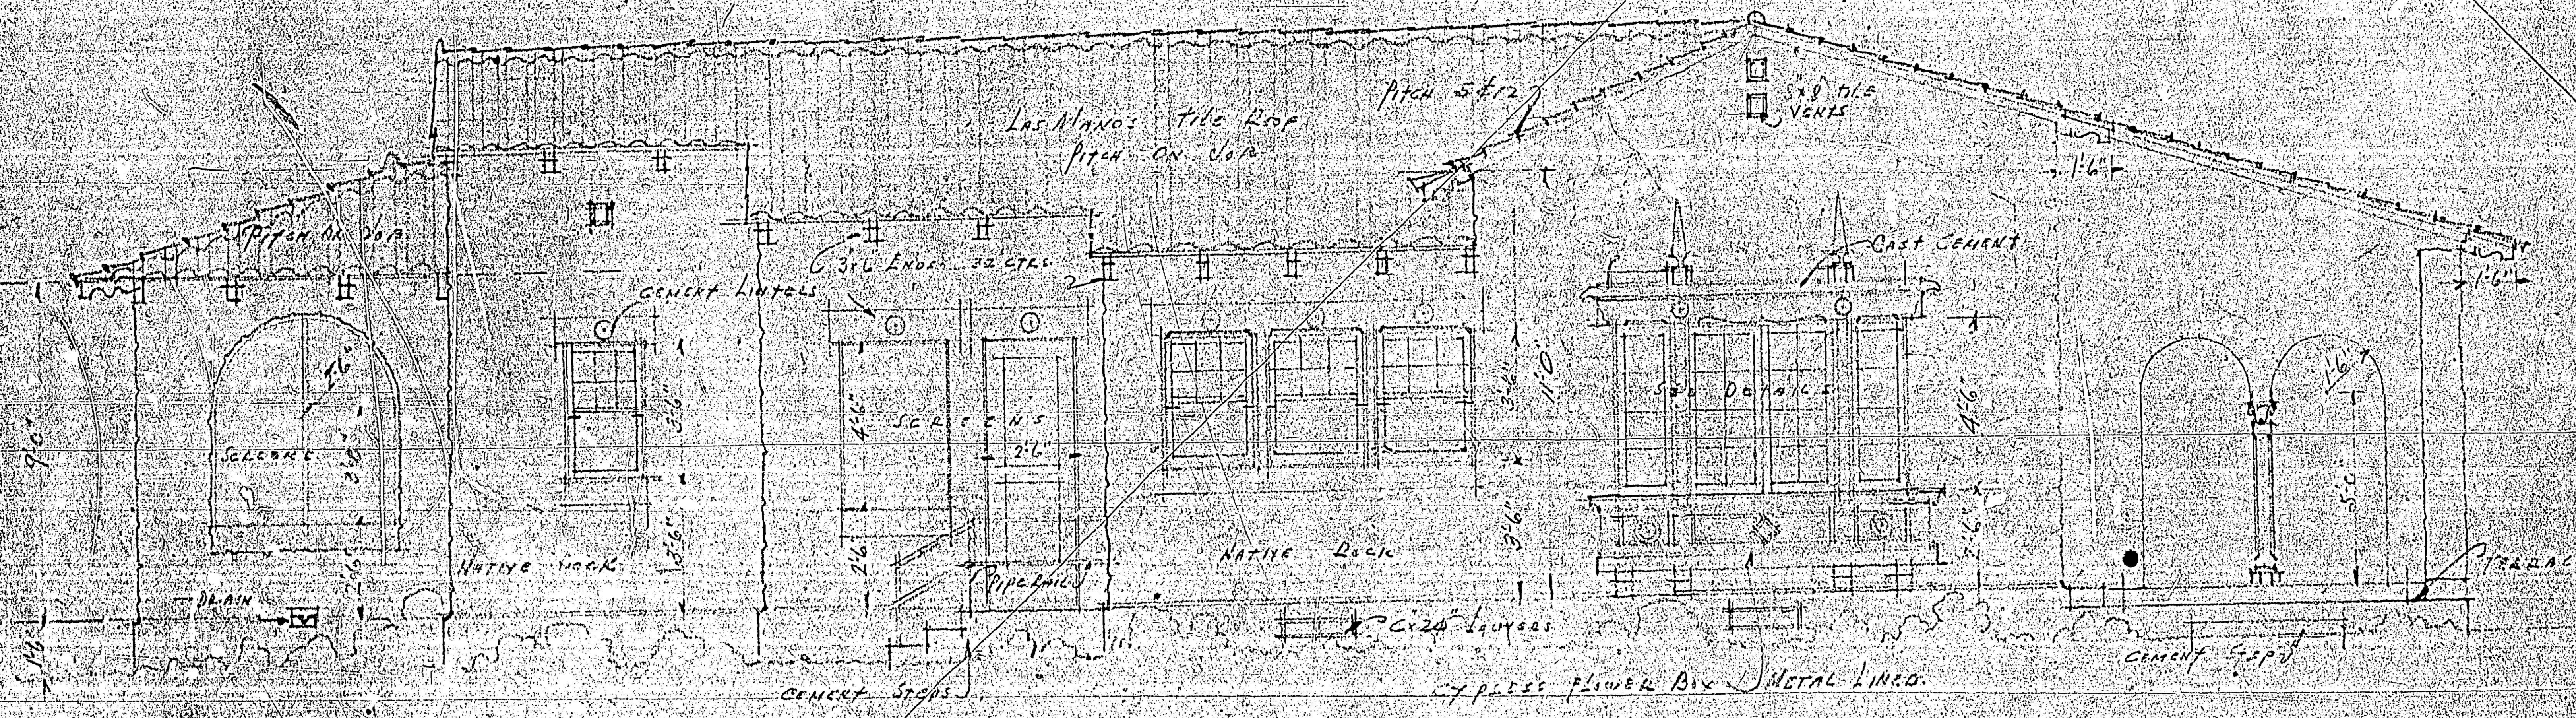
Pitch on Job
Las Manos Tile Roof
Pitch on Job
Pitch 5 in 12
5x8 Tile Vents
3x6 Ends 32 ctrs
Cement Lintels
Cast Cement
Screens
Screens
2'-6"
See Details
7'-6"
9'-0"
3'-6"
3'-6"
4'-6"
2'-6"
3'-6"
11'-0"
3'-6"
4'-6"
2'-6"
1'-6"
1'-6"
1'-6"
5'-0"
1'-9"
2'-6"
Native Rock
Native Rock
Drain
Pipe Rail
6x24 Louvres
Cement Steps
Cypress Flower Box Metal Lined
Cement Steps
Terrace

LEFT SIDE

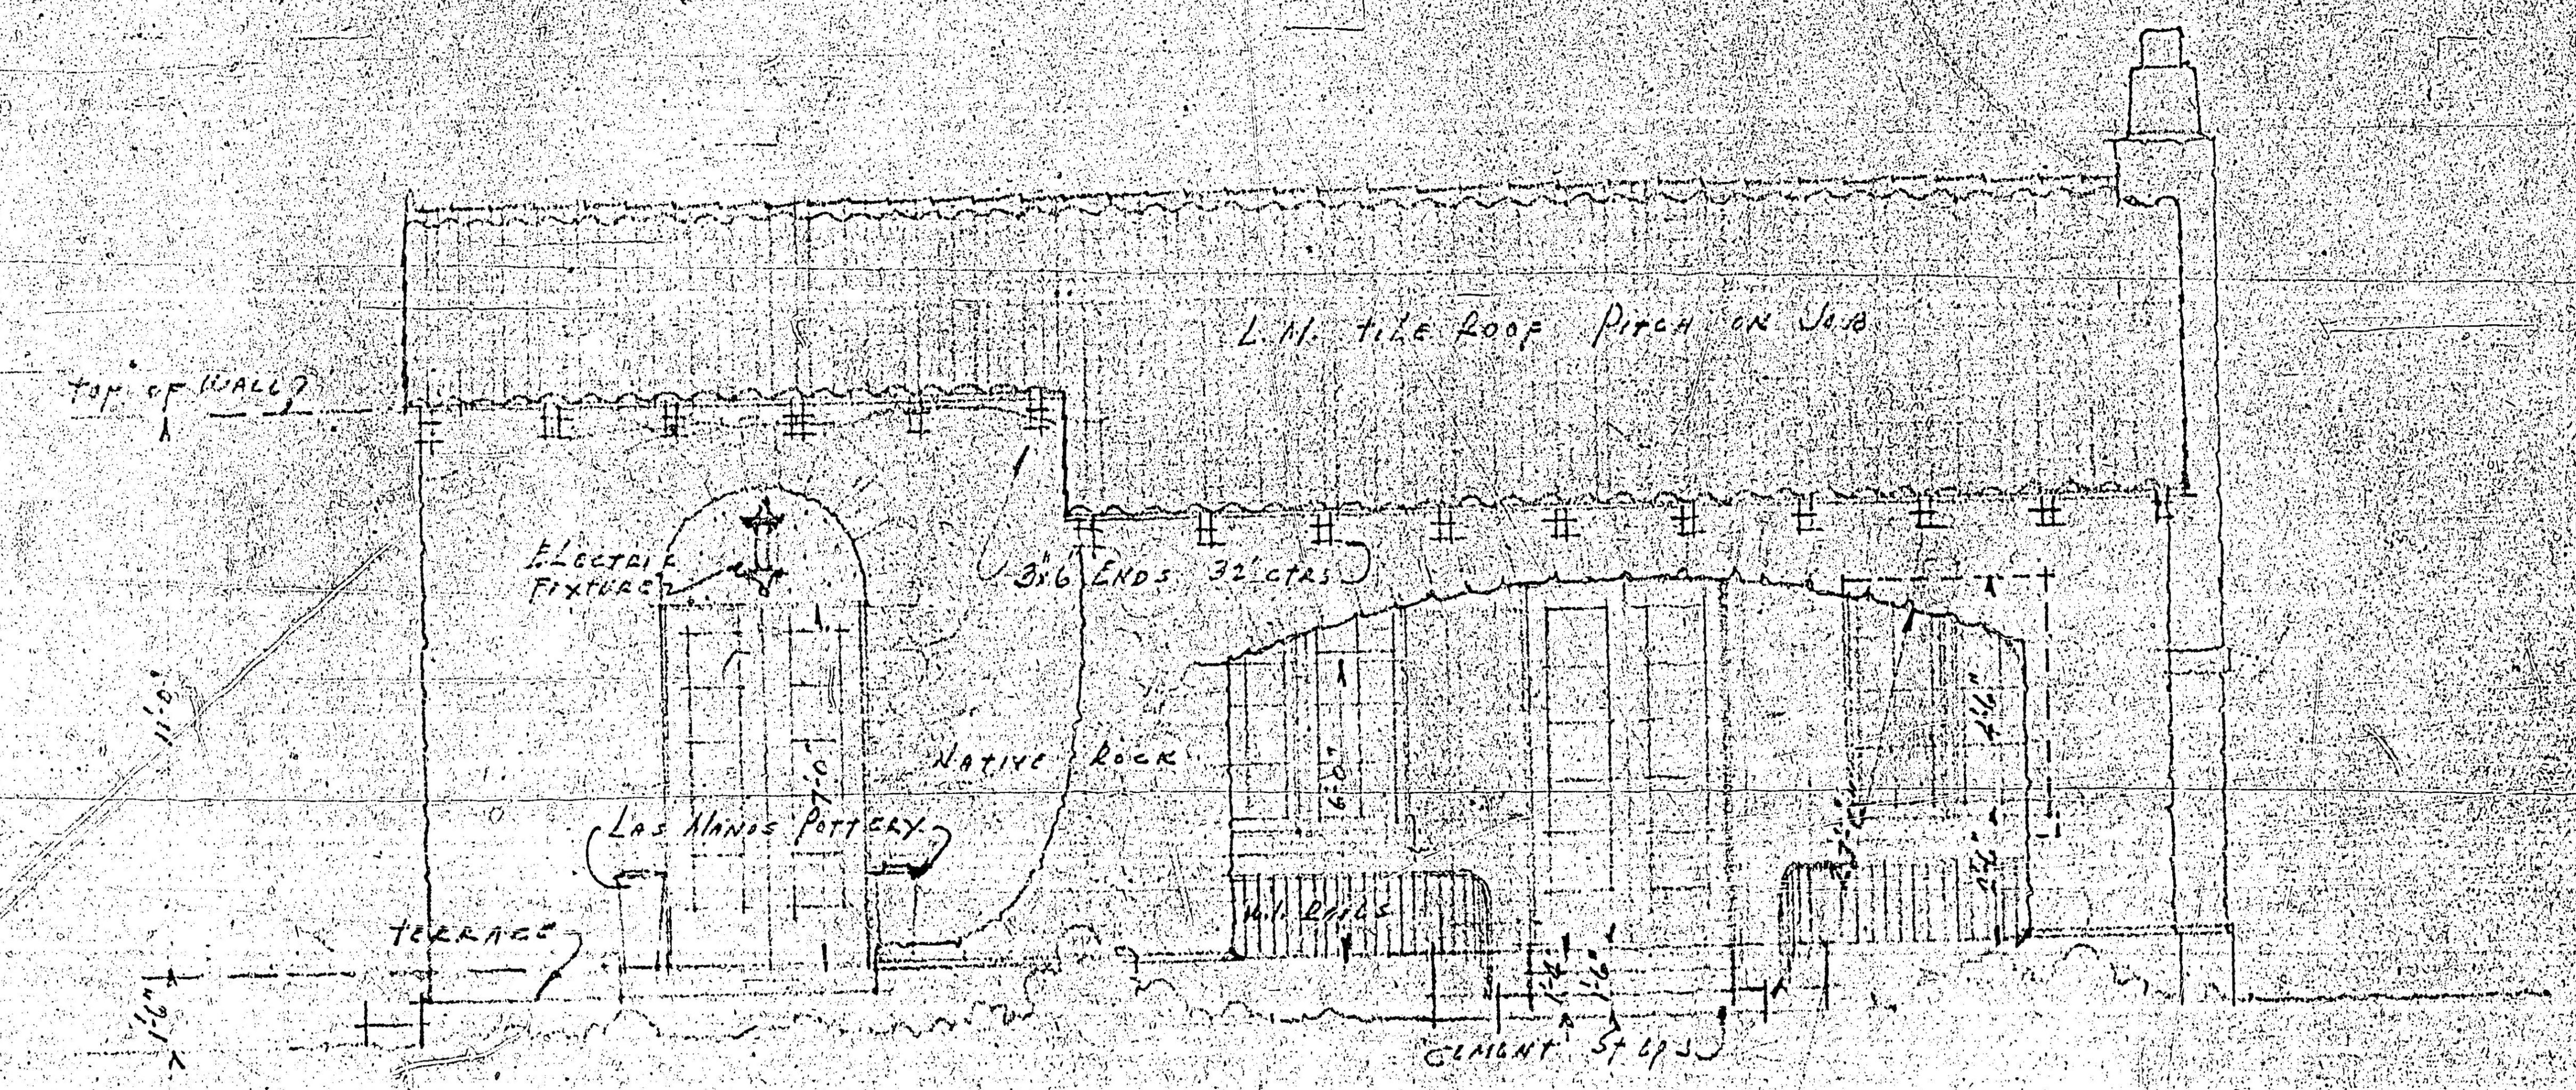
TOP OF WALL
L.M. TILE ROOF PITCH ON SLAB
ELECTRIC FIXTURE
3"6 ENDS 32" CTRS
NATIVE ROCK
LAS MANOS POTTERY
TERRACE
W.I. RAILS
CEMENT STEPS
11'0"
1'6"
6'0"
7'0"

- F R O N T -

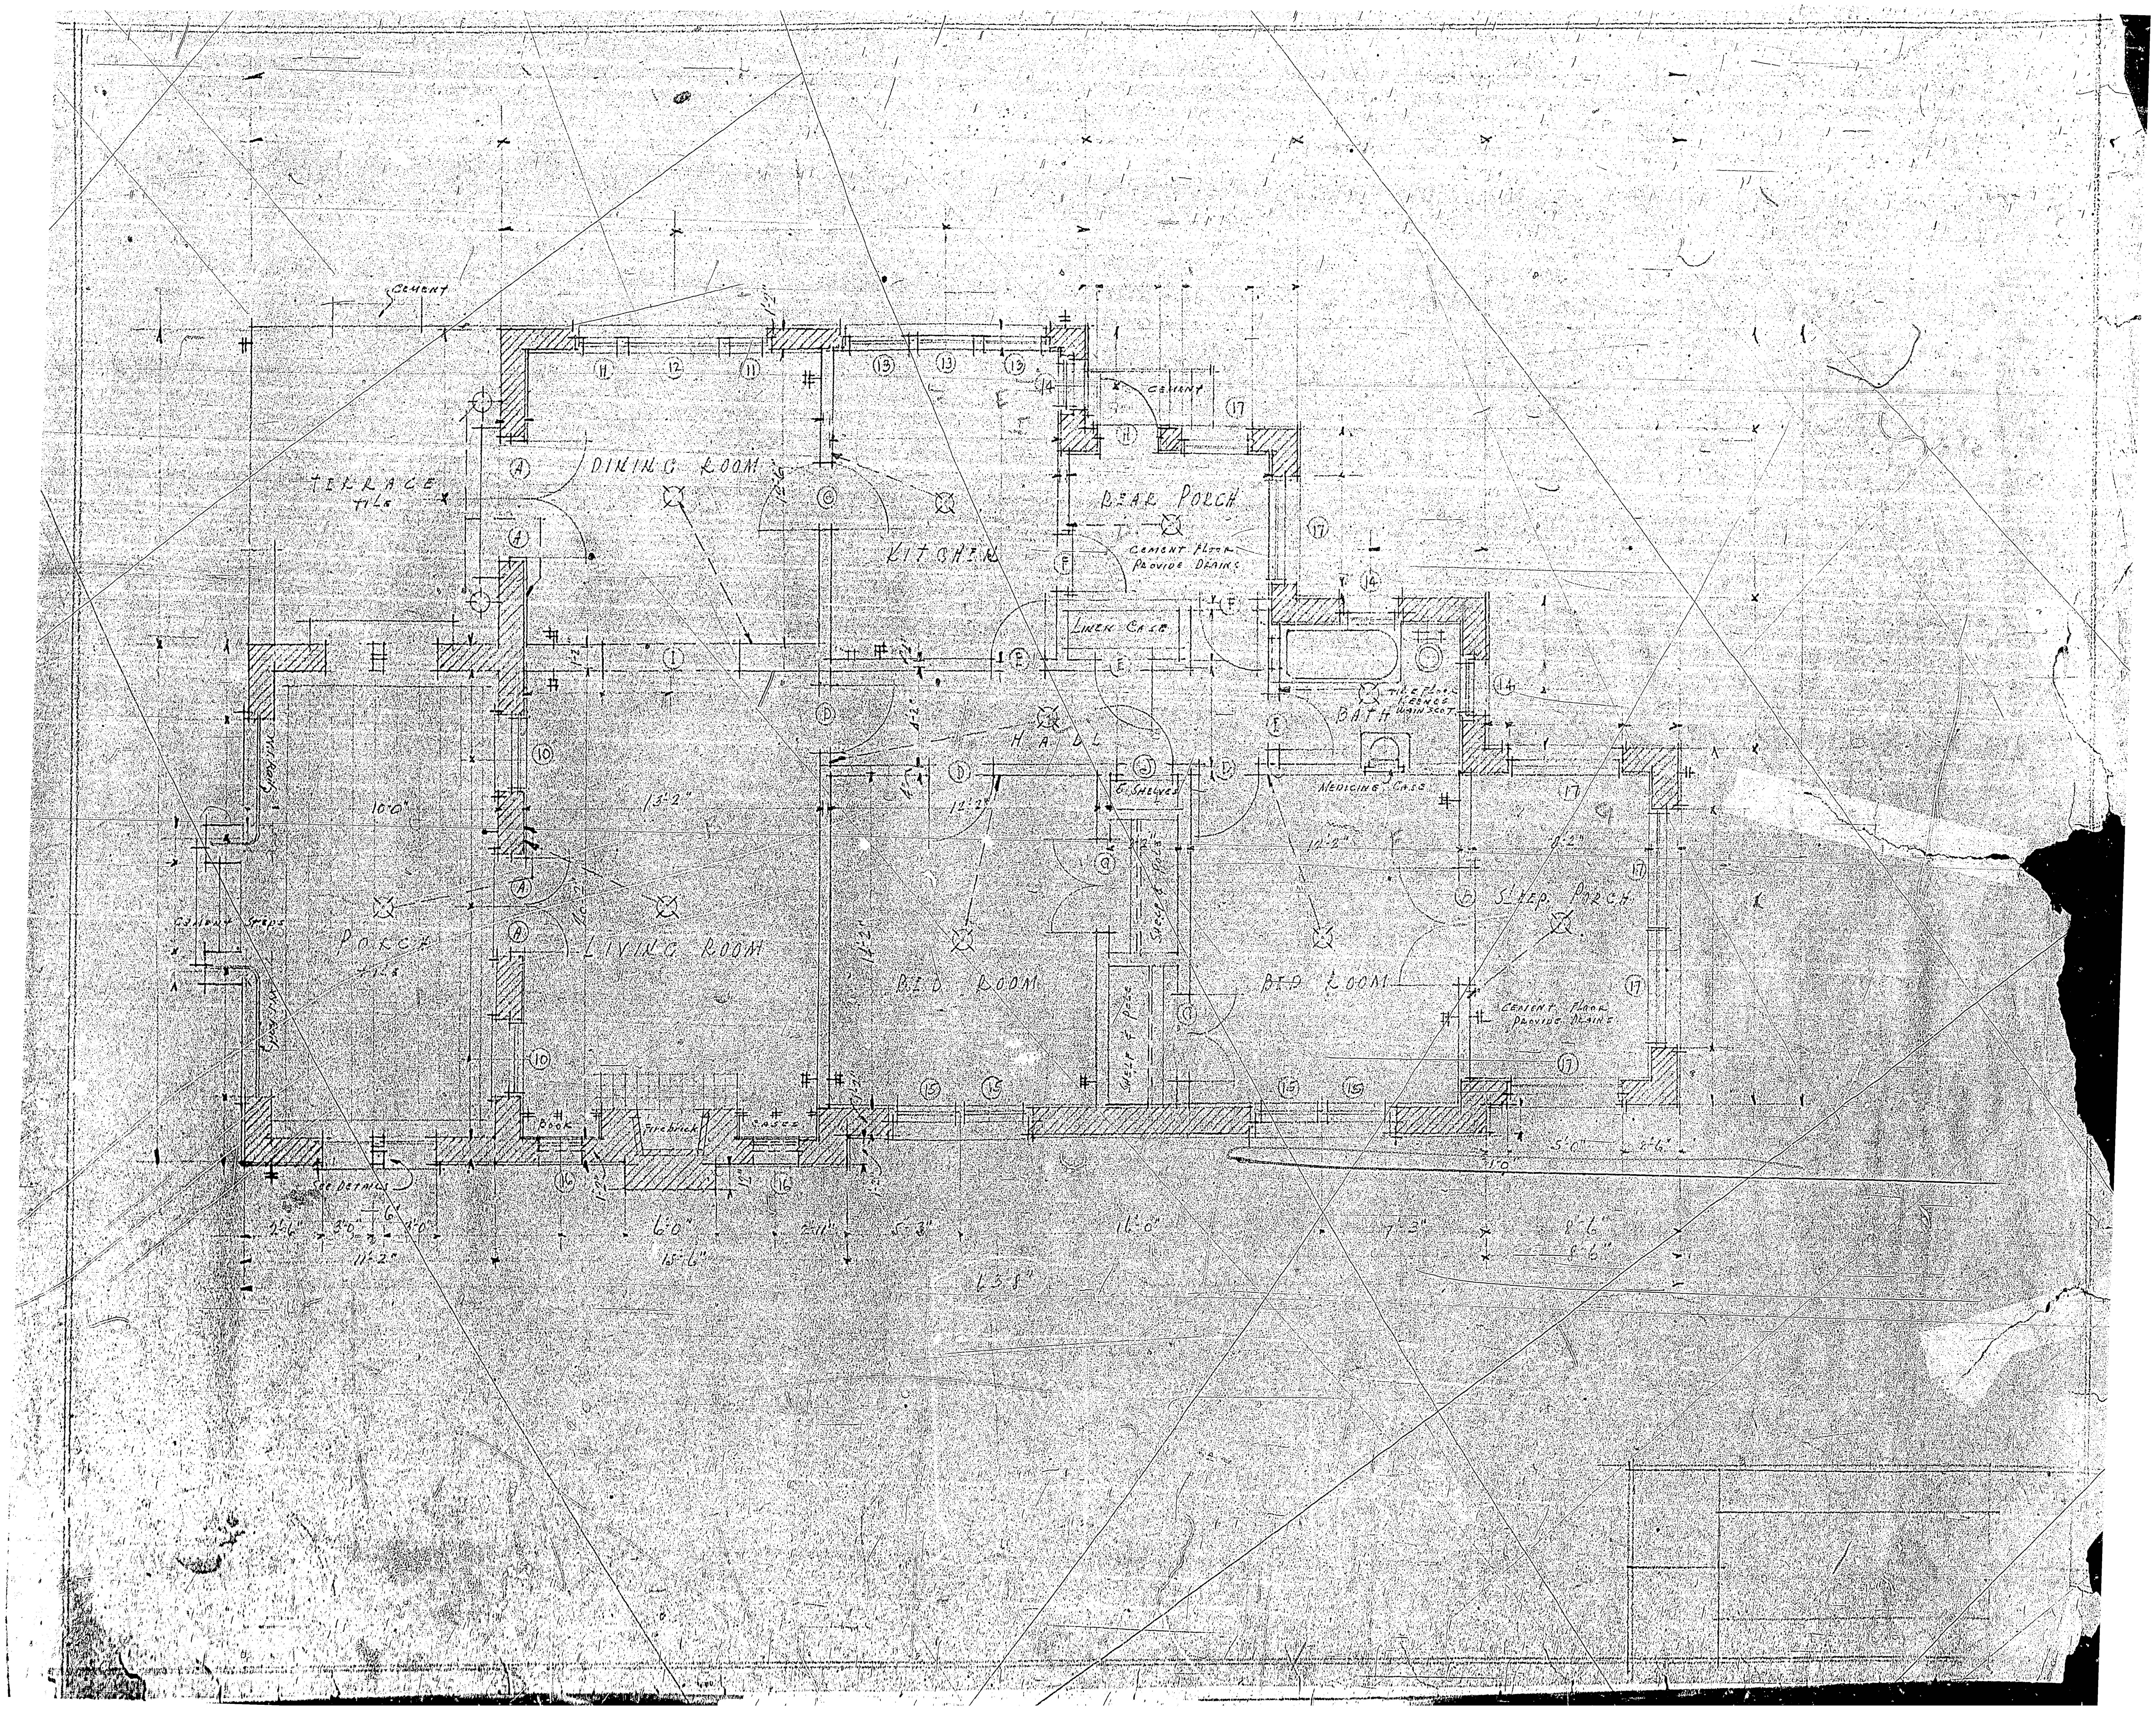
CEMENT
TERRACE
TILE
DINING ROOM
KITCHEN
CEMENT
REAR PORCH
CEMENT FLOOR
PROVIDE DRAINS
LINEN CASE
TILE FLOOR
KEENES WAINSCOT
BATH
MEDICINE CASE
HALL
6 SHELVES
SHELF & POLE
SHELF & POLE
SLEEP. PORCH
CEMENT FLOOR
PROVIDE DRAINS
PORCH
TILE
CEMENT STEPS
LIVING ROOM
BED ROOM
BED ROOM
BOOK
FIREBRICK
CASES
SEE DETAIL
10'0"
13'2"
12'2"
12'8"
8'2"
2'6"
3'0"
6"
3'0"
11'2"
6'0"
15'6"
2'11"
5'3"
16'0"
7'3"
8'6"
8'6"
5'0"
2'6"
11'0"
63'8"
A
A
A
A
C
D
D
E
E
F
F
E
G
G
G
J
10
10
11
12
11
13
13
13
14
14
14
17
17
17
17
17
17
15
15
15
15
16
16

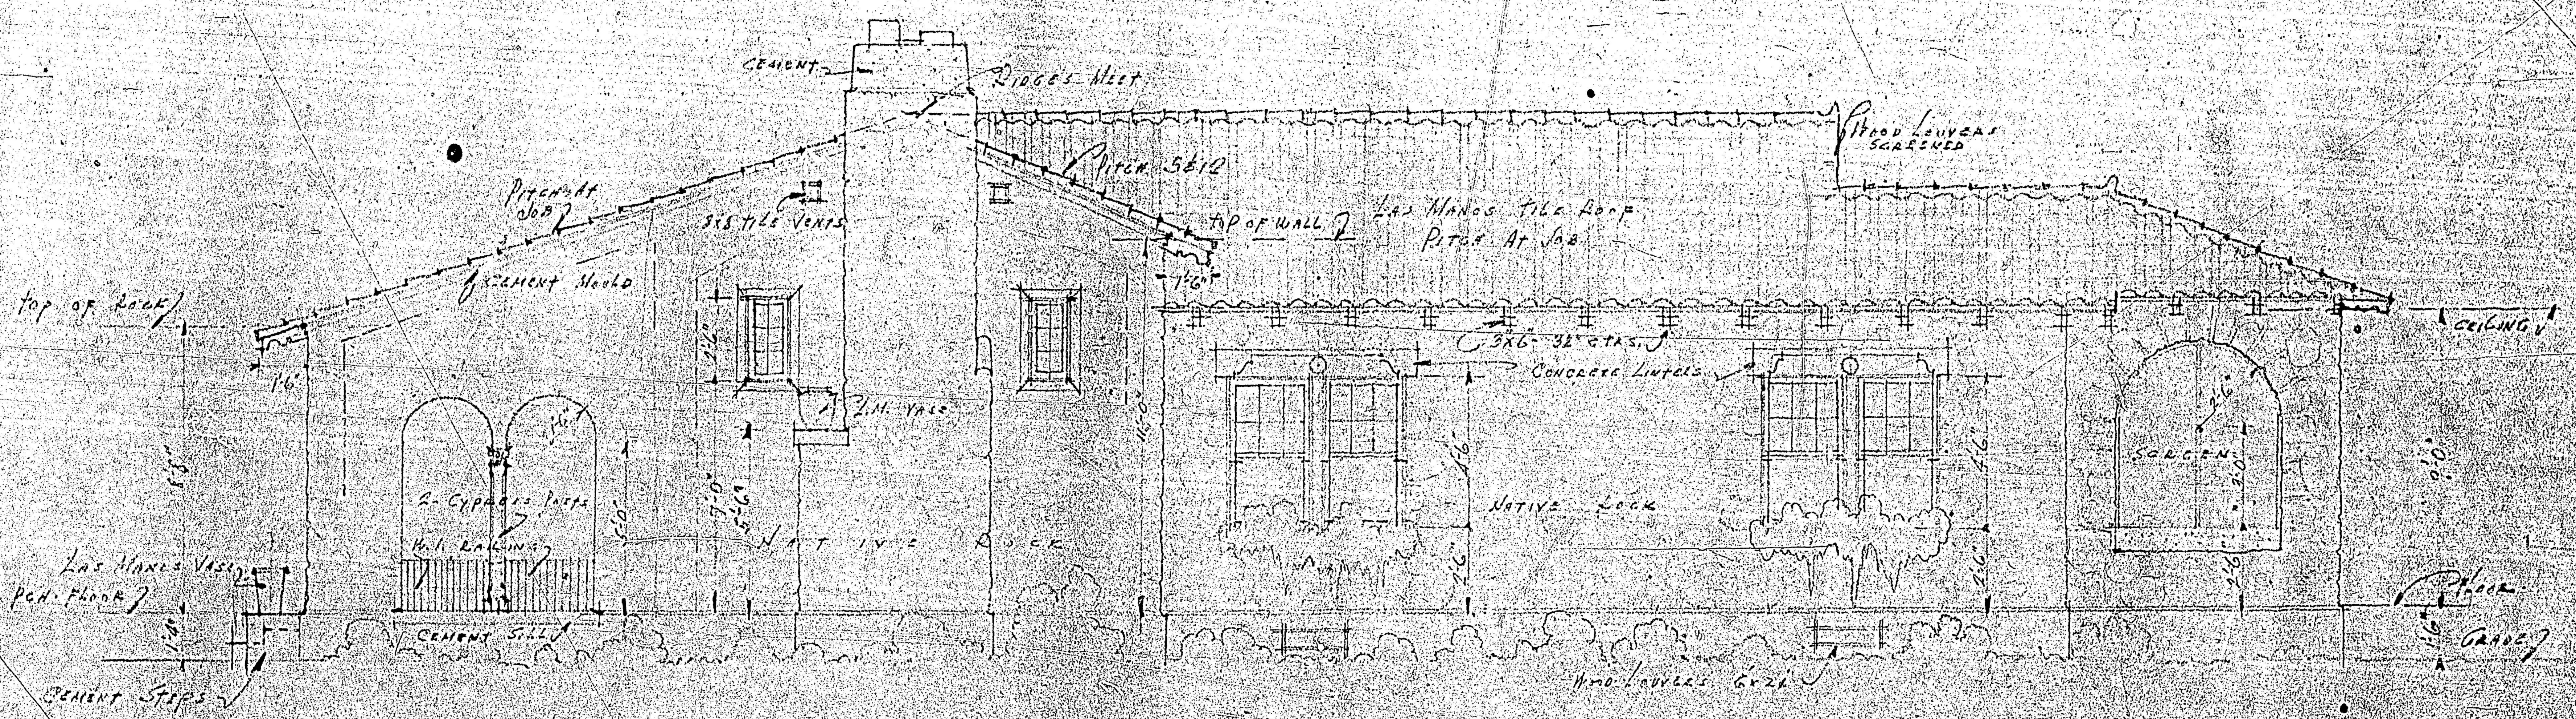
CEMENT
RIDGES MEET
PITCH AT JOB
8x8 TILE VENTS
PITCH 5:12
TOP OF WALL
LAS MANOS TILE ROOF
PITCH AT JOB
WOOD LOUVERS SCREENED
CEMENT MOULD
TOP OF ROCK
1'6"
1'6"
3x6" 32" CTRS.
CONCRETE LINTELS
CEILING
L.M. VASE
2-CYPRESS POSTS
W.I. RAILING
NATIVE ROCK
NATIVE ROCK
SCREEN
LAS MANOS VASE
PCH. FLOOR
CEMENT SILL
FLOOR
GRADE
CEMENT STEPS
WOOD LOUVERS 6x24
11'-0"
5'0"

RIGHT SIDE

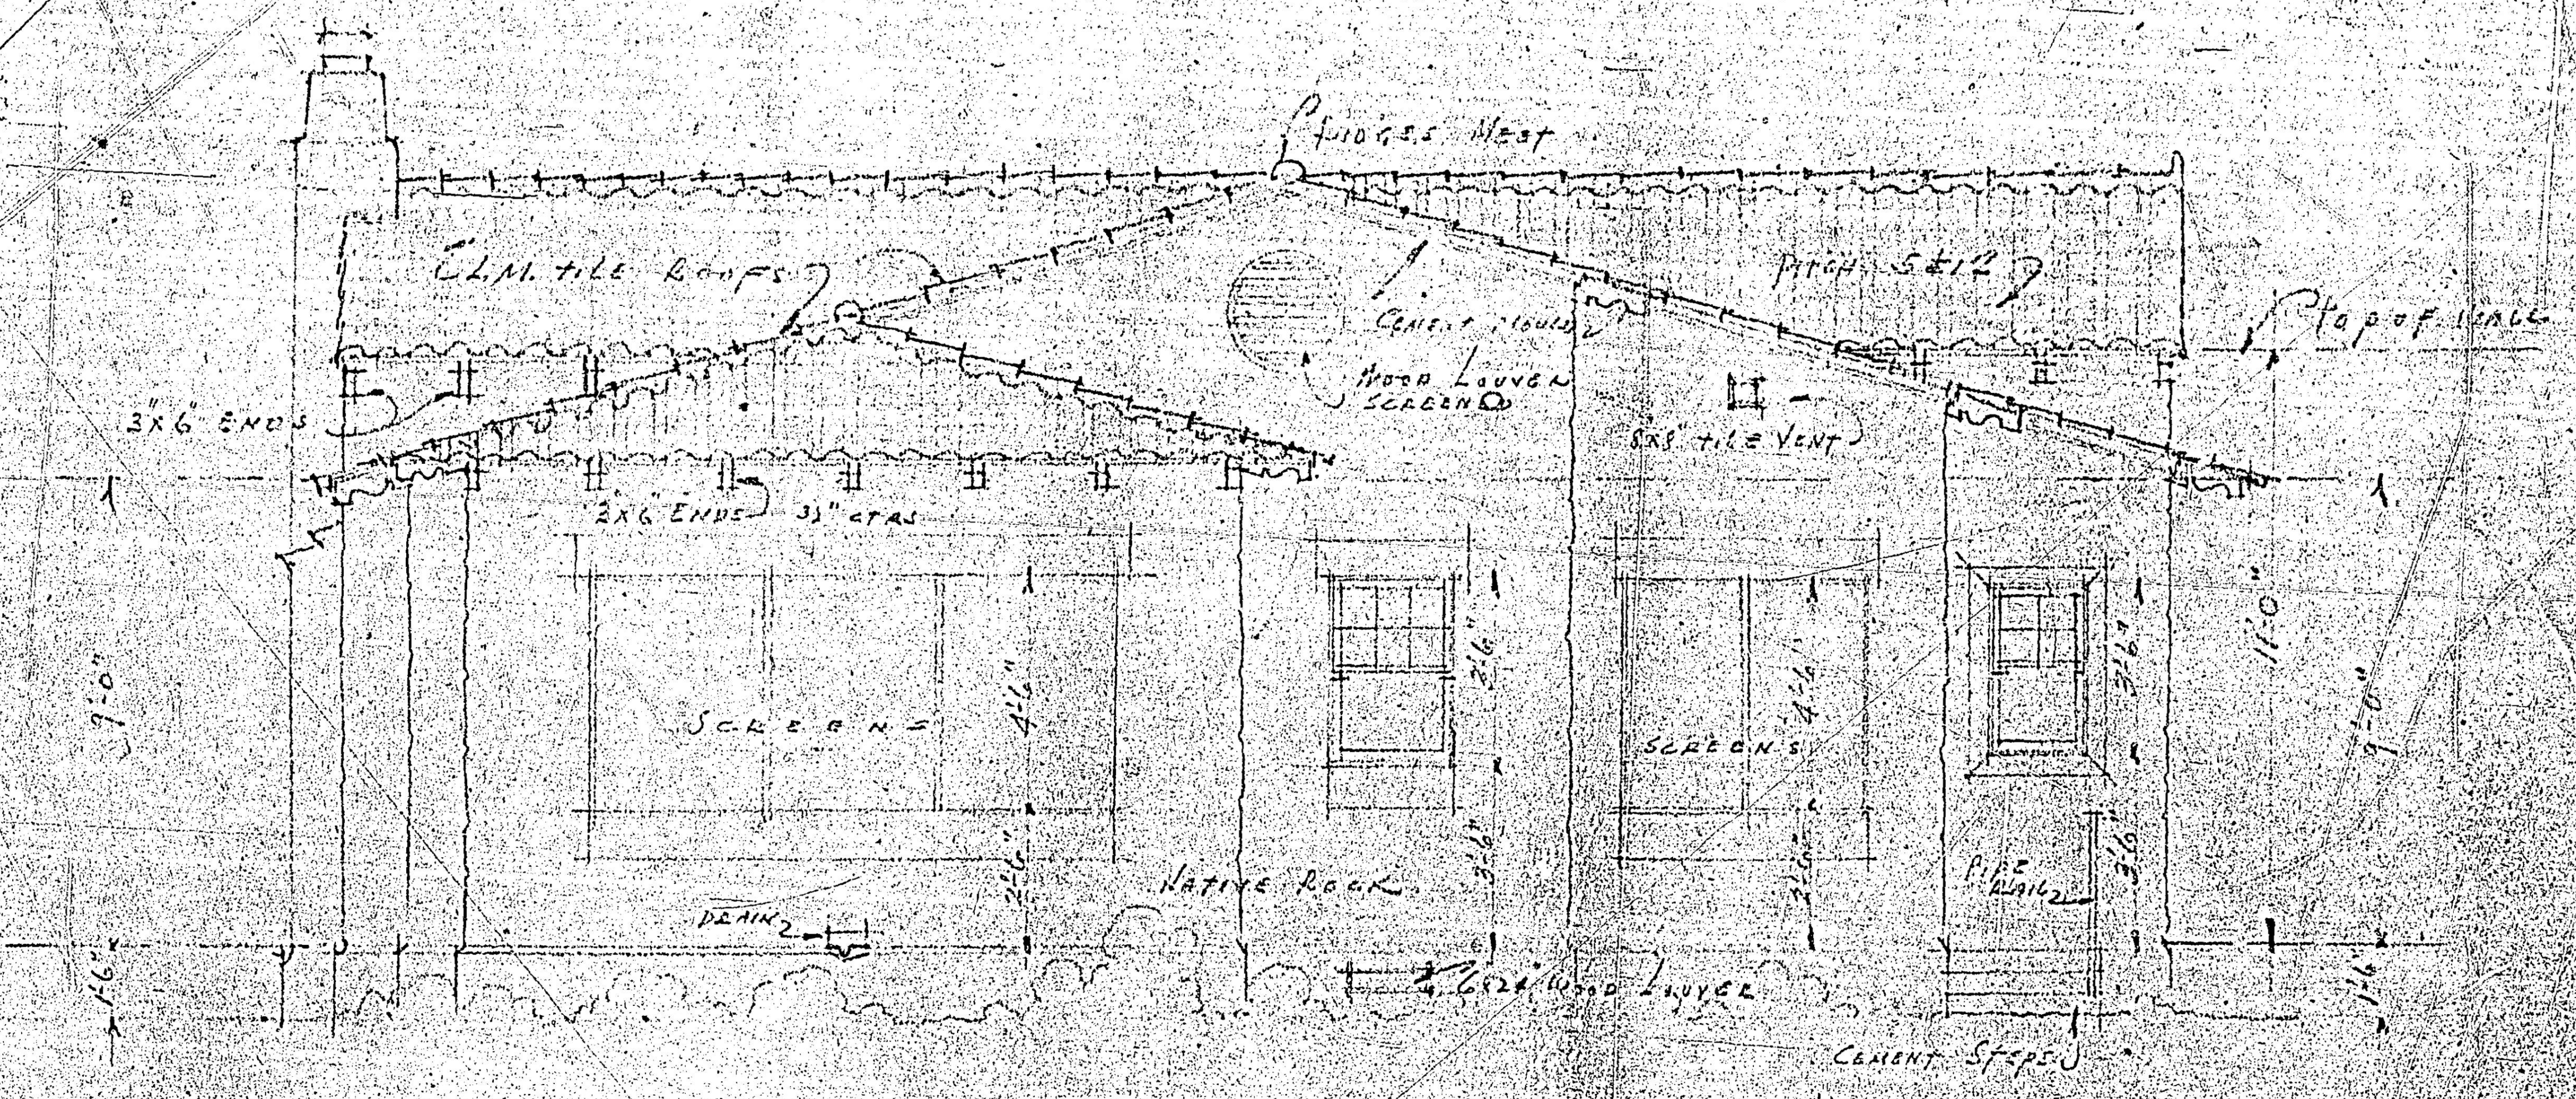
RIDGES MEET
CLAY TILE ROOFS
PITCH 5"12"
CEMENT LOUVER
WOOD LOUVER SCREENED
TOP OF WALL
3"X6" ENDS
2X6 ENDS 33" CTRS
8X8 TILE VENT
SCREENS
SCREENS
NATIVE ROCK
DRAIN
4"X24" WOOD LOUVER
PIPE RAIL
CEMENT STEPS
9'-0"
1'-6"
4'-6"
2'-6"
3'-6"
2'-6"
4'-6"
3'-6"
3'-6"
2'-6"
11'-0"
9'-0"
1'-6"

REAR