

Building Floor Plans

MEDITERRANEAN
VILLAGE at
Ponce Circle

CLIENT

AGAVE PONCE LLC.
2801,2901, 3001 PONCE DE
LEON BOULEVARD

ISSUE DRAWING LOG

SEAL

SHEET IDENTIFICATION

TITL

**FLOOR PLAN LEVEL
B2**

NUMBER


A-100

2014 RTKL ASSOCIATES INC.


NOTE:

- **FINAL PARKING AND LOADING DESIGN TO BE REVIEWED BY PARKING CONSULTANT FOR COMPLIANCE WITH ZONING AND BUILDING CODE REQUIREMENTS PRIOR TO APPLYING FOR A BUILDING PERMIT.**


PARKING CRITERIA

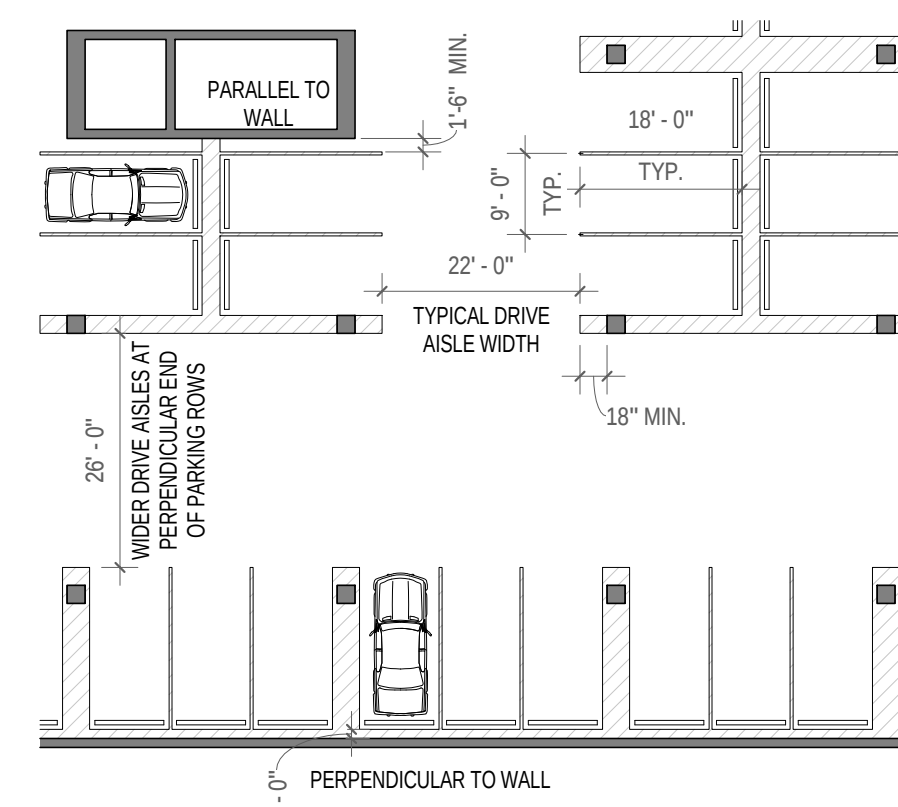

KEY PLAN

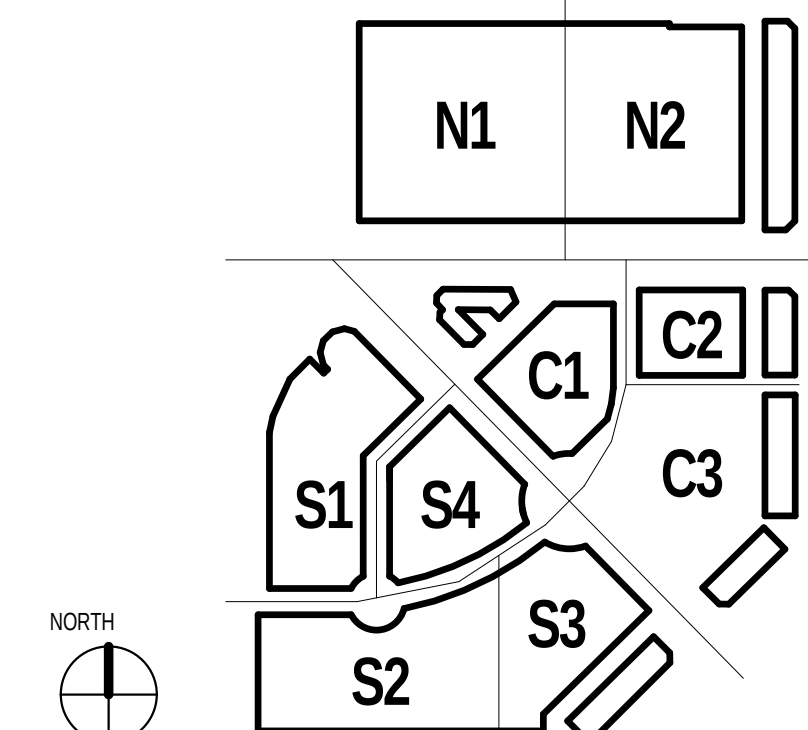

NOT FOR CONSTRUCTION

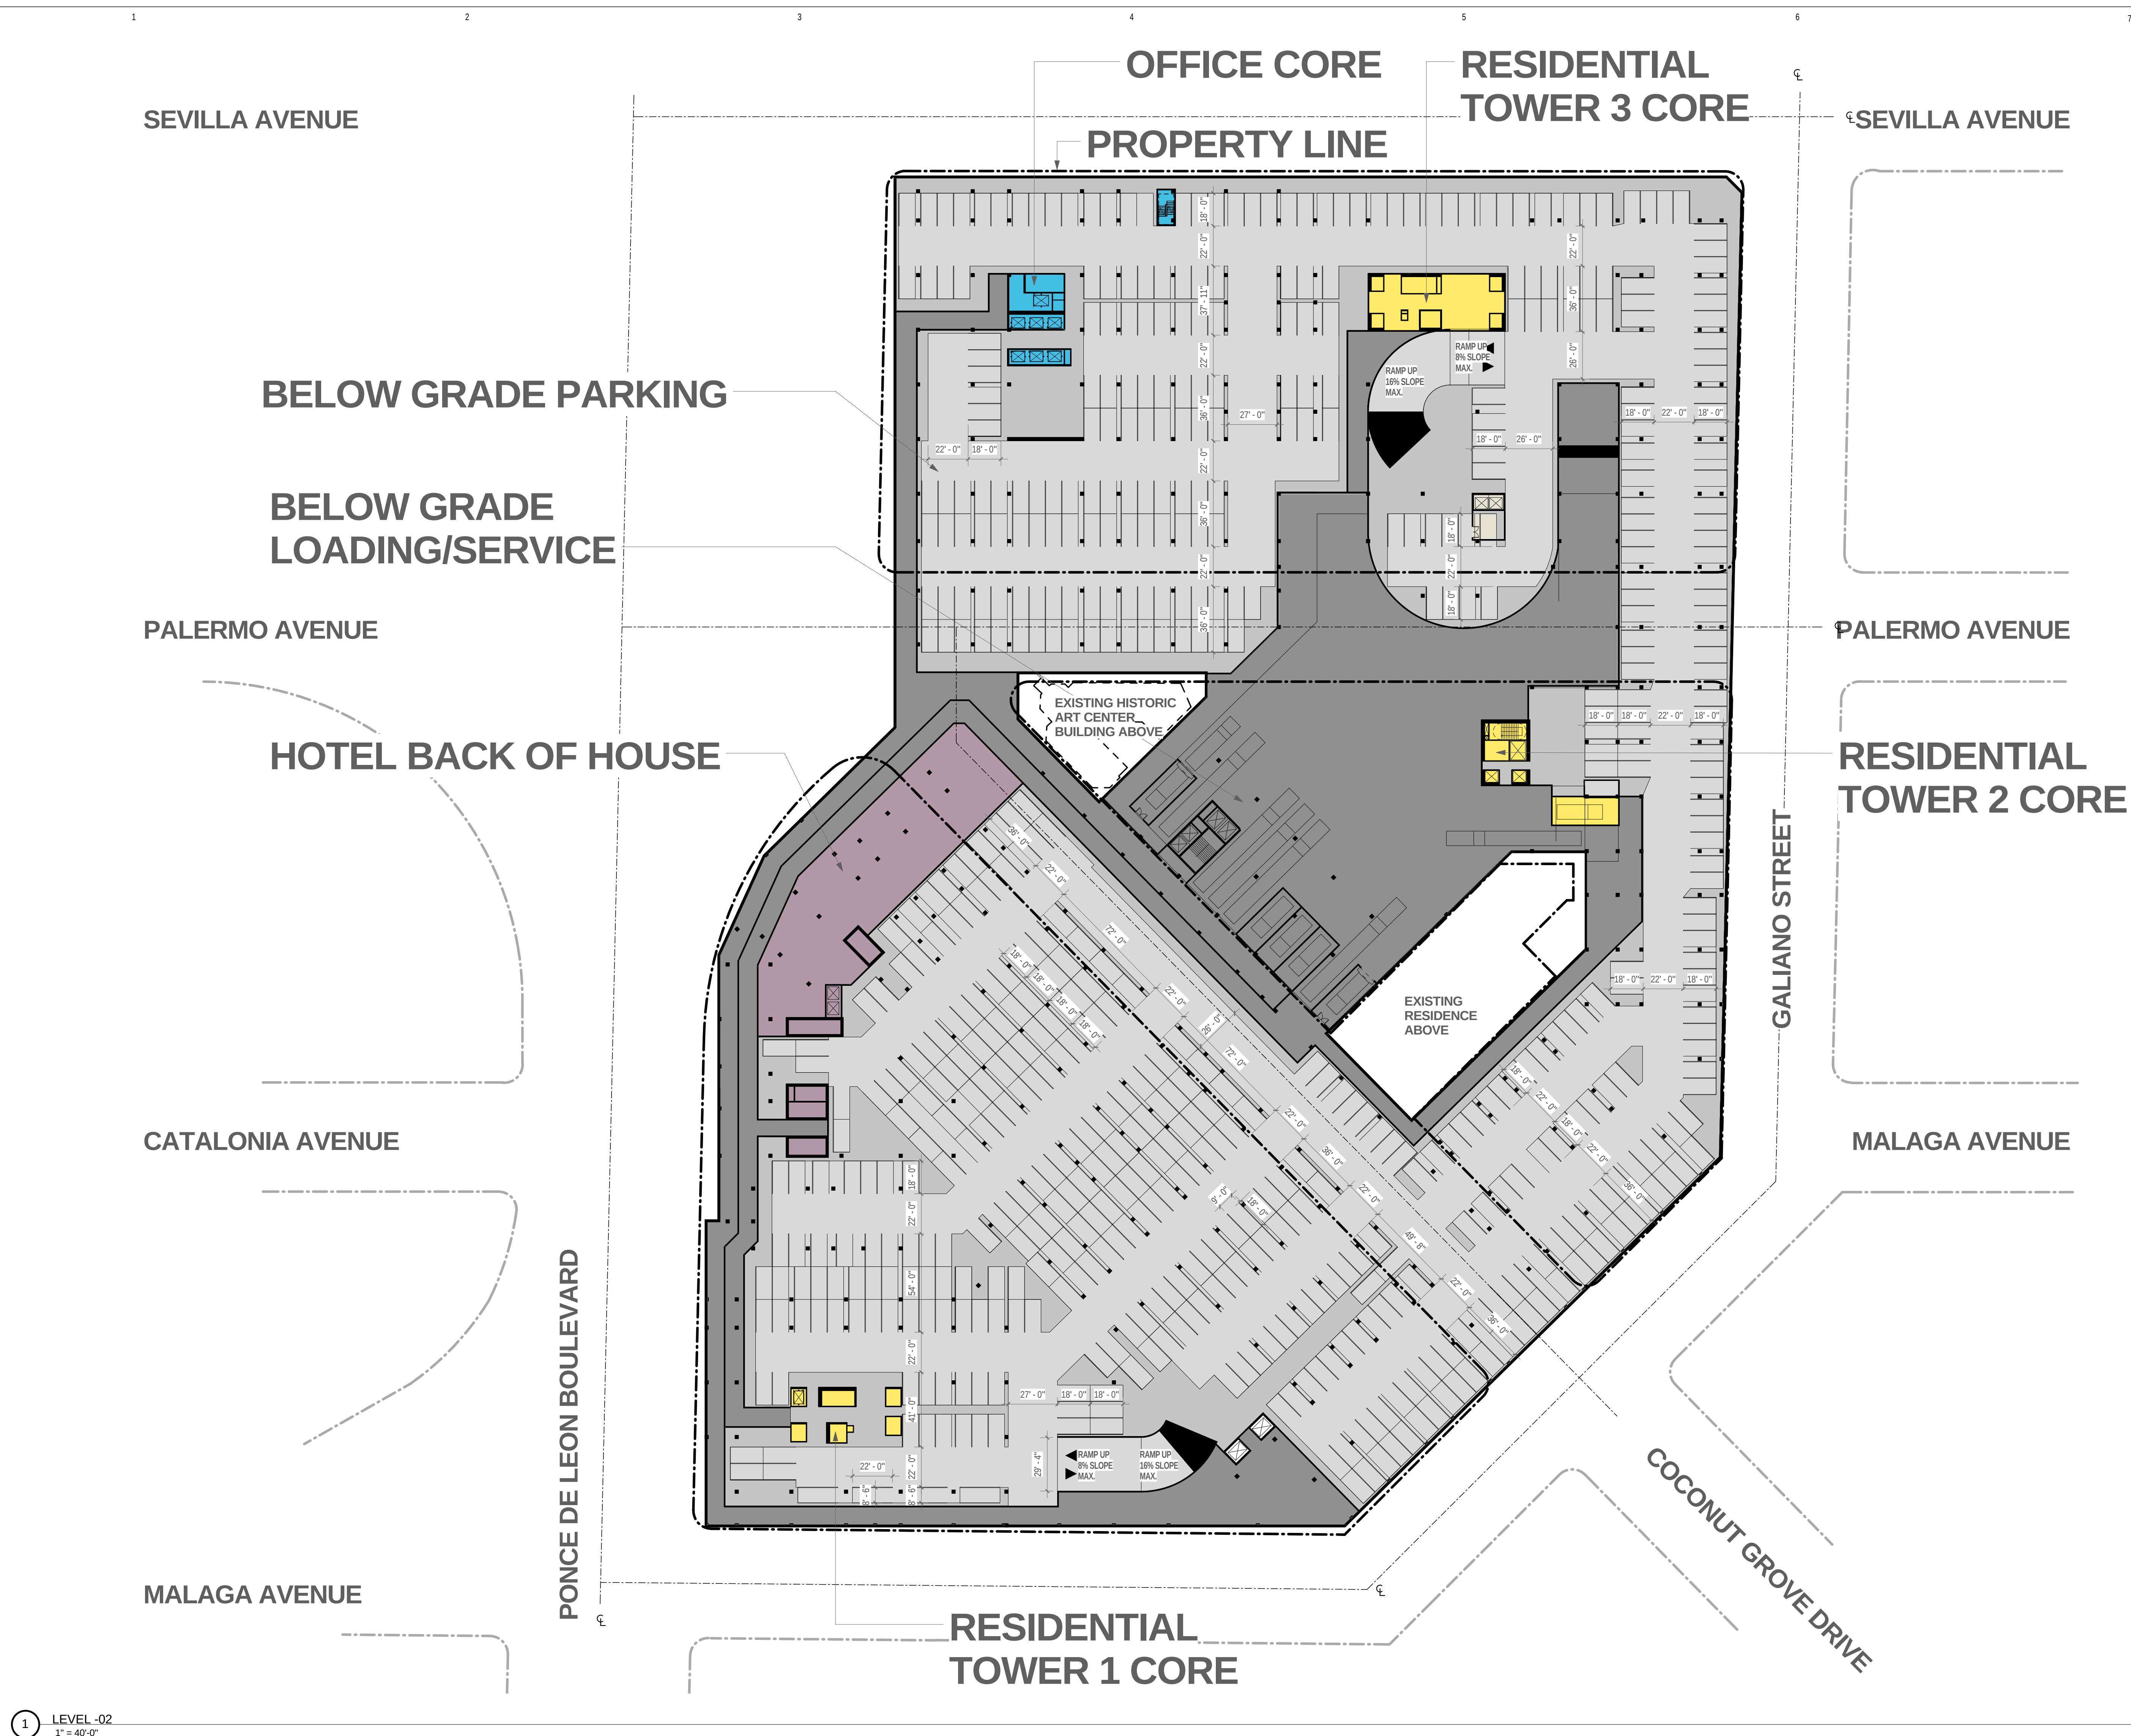

1 LEVEL -02
1" = 40'-0"

PROJECT

MEDITERRANEAN VILLAGE
at Ponce Circle

CLIENT


AGAVE PONCE LLC.
2801,2901, 3001 PONCE DE
LEON BOULEVARD

ISSUE DRAWING LOG

NOTE:


- **FINAL PARKING AND LOADING DESIGN TO BE REVIEWED BY PARKING CONSULTANT FOR COMPLIANCE WITH ZONING AND BUILDING CODE REQUIREMENTS PRIOR TO APPLYING FOR A BUILDING PERMIT.**

PARKING CRITERIA

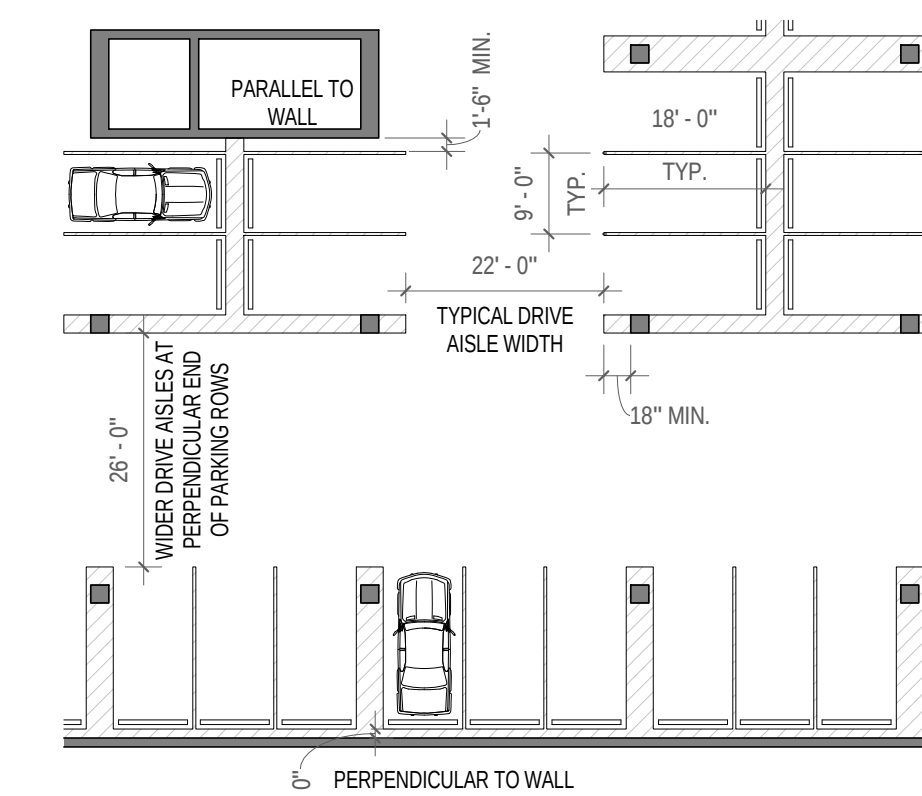

SEA

KEY PLAN

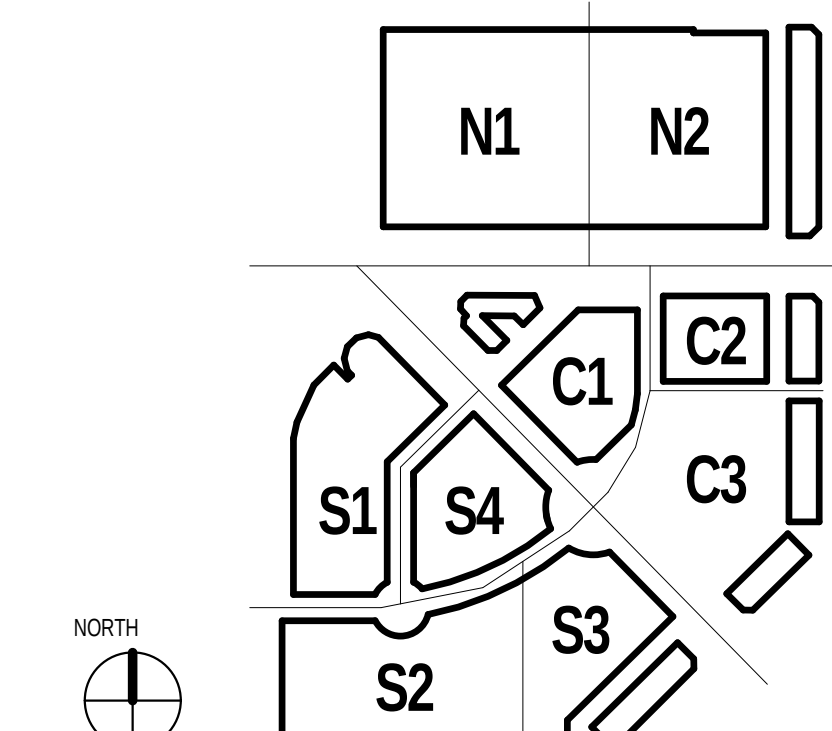

NOT FOR CONSTRUCTION

SHEET IDENTIFICATION


TITLE

**FLOOR PLAN
LEVEL B1**

NUMBER


A-101

2014 RTKL ASSOCIATES INC.

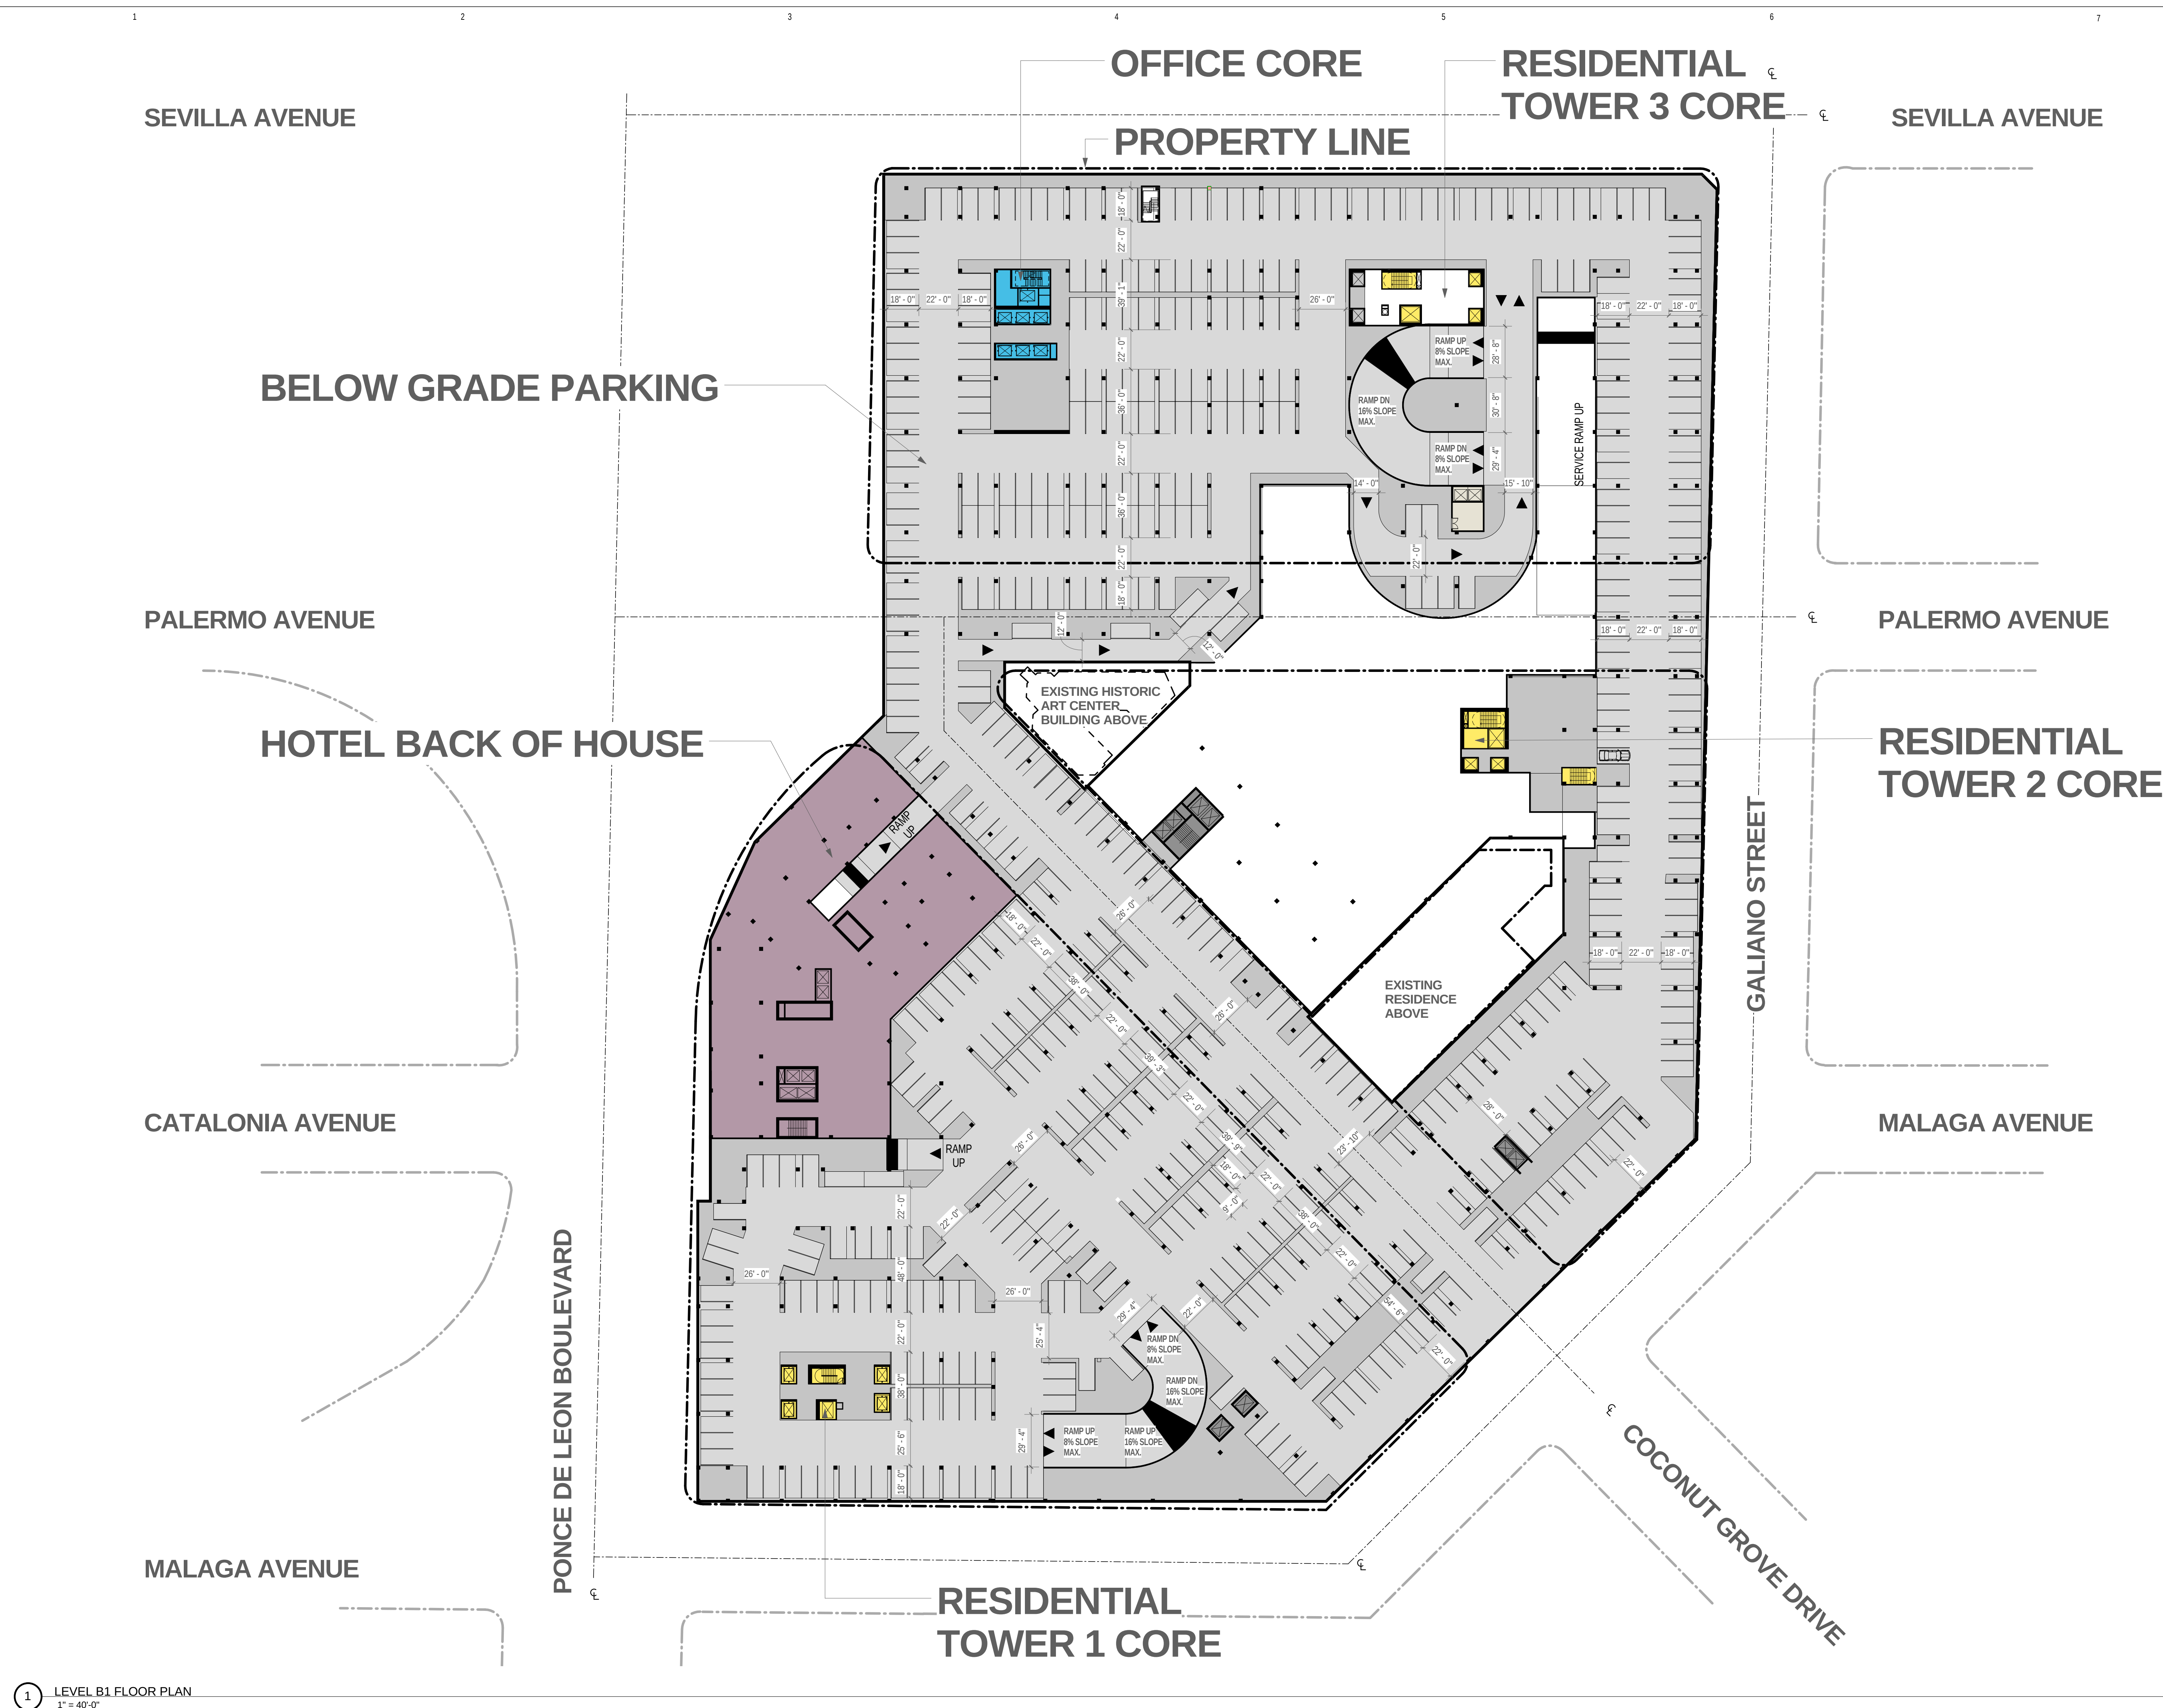


1 LEVEL B1 FLOOR PLAN
1" = 40'-0"


MEDITERRANEAN VILLAGE
at Ponce Circle

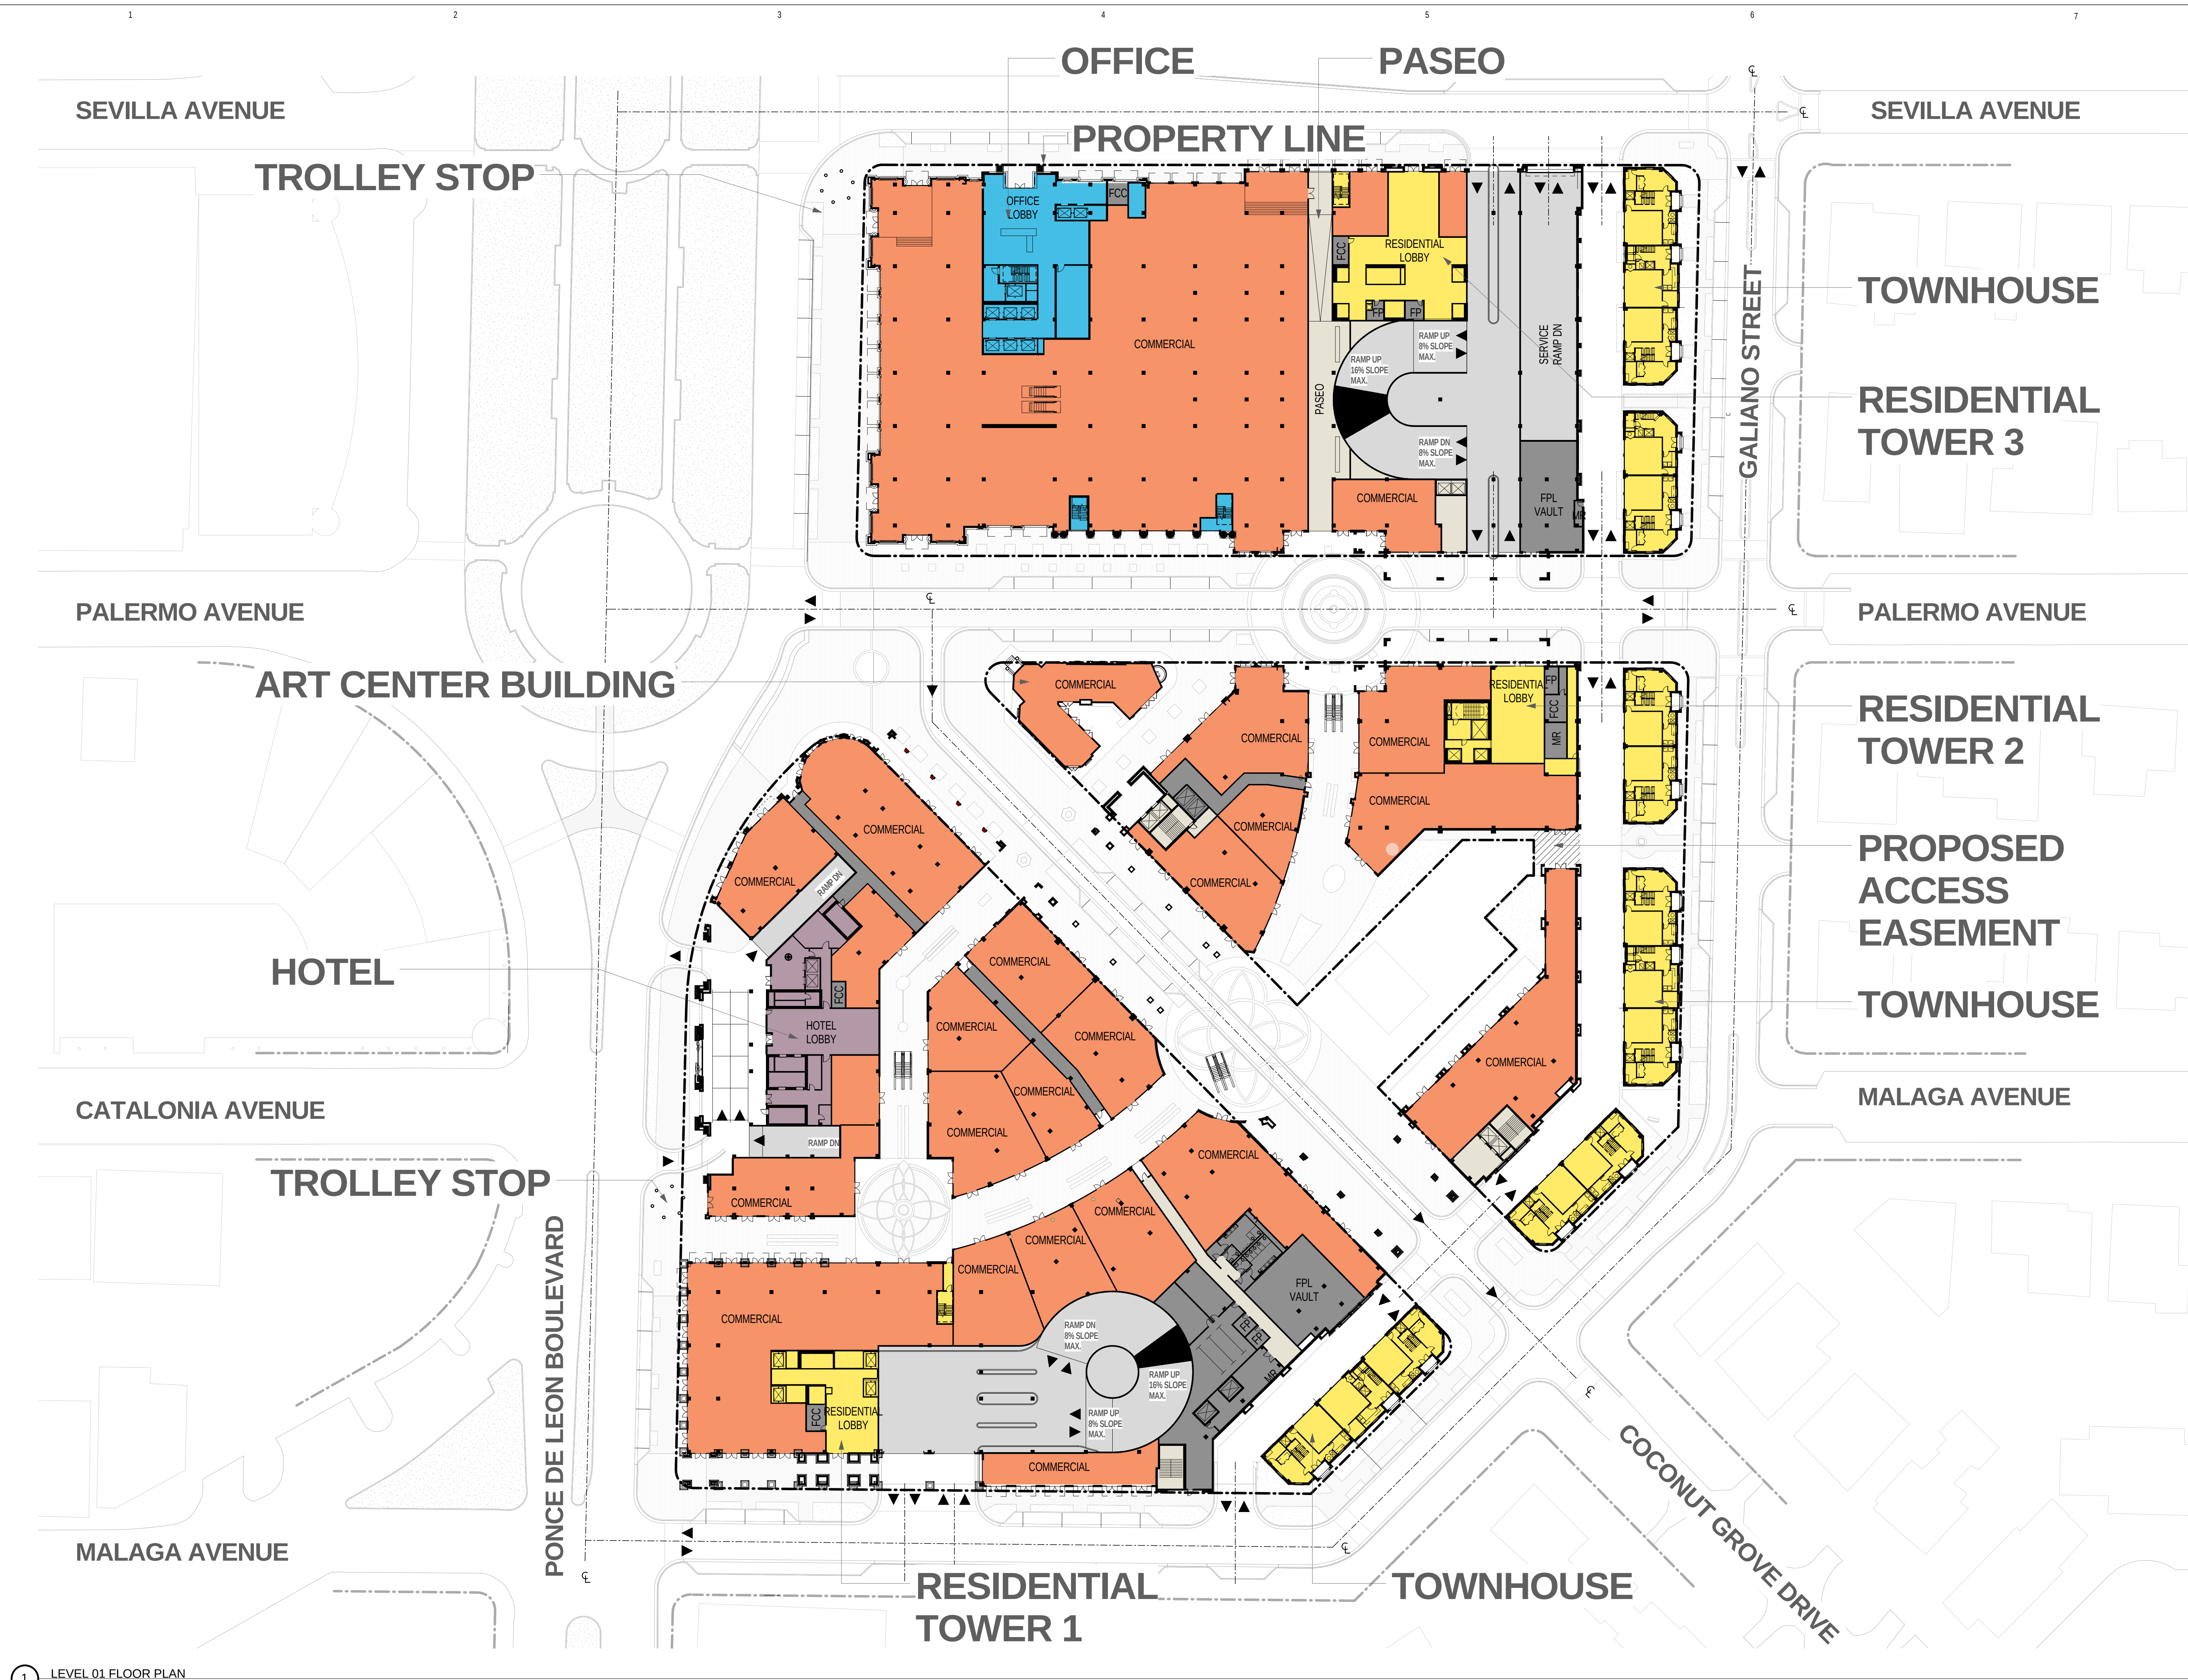[illegible]



1 LEVEL 01 FLOOR PLAN
1" = 40'-0"

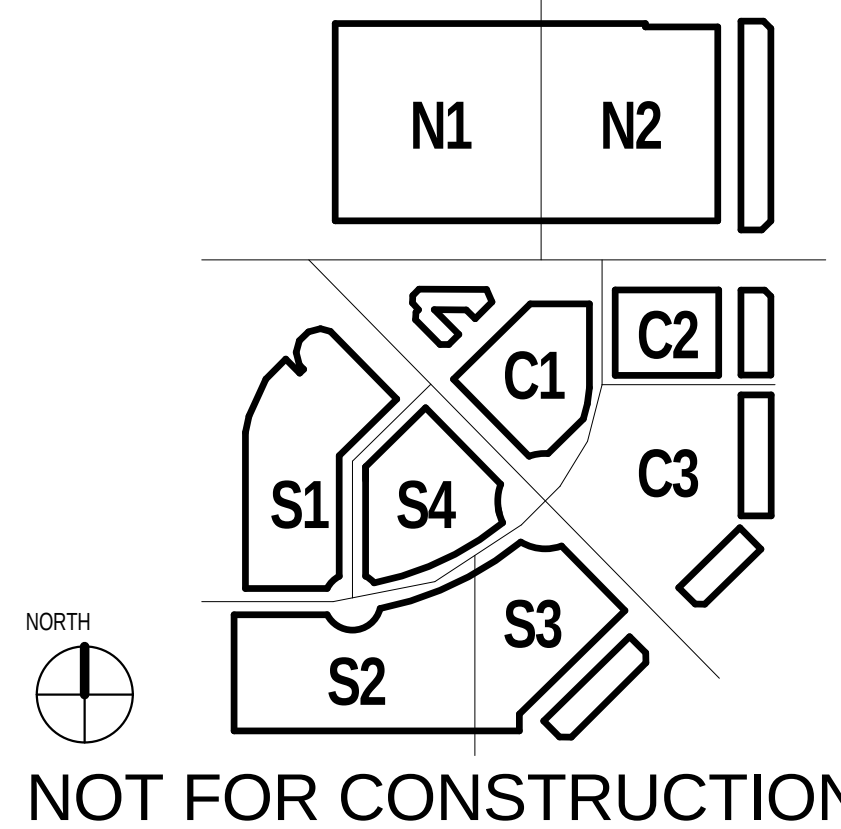

MEDITERRANEAN VILLAGE
at Ponce Circle

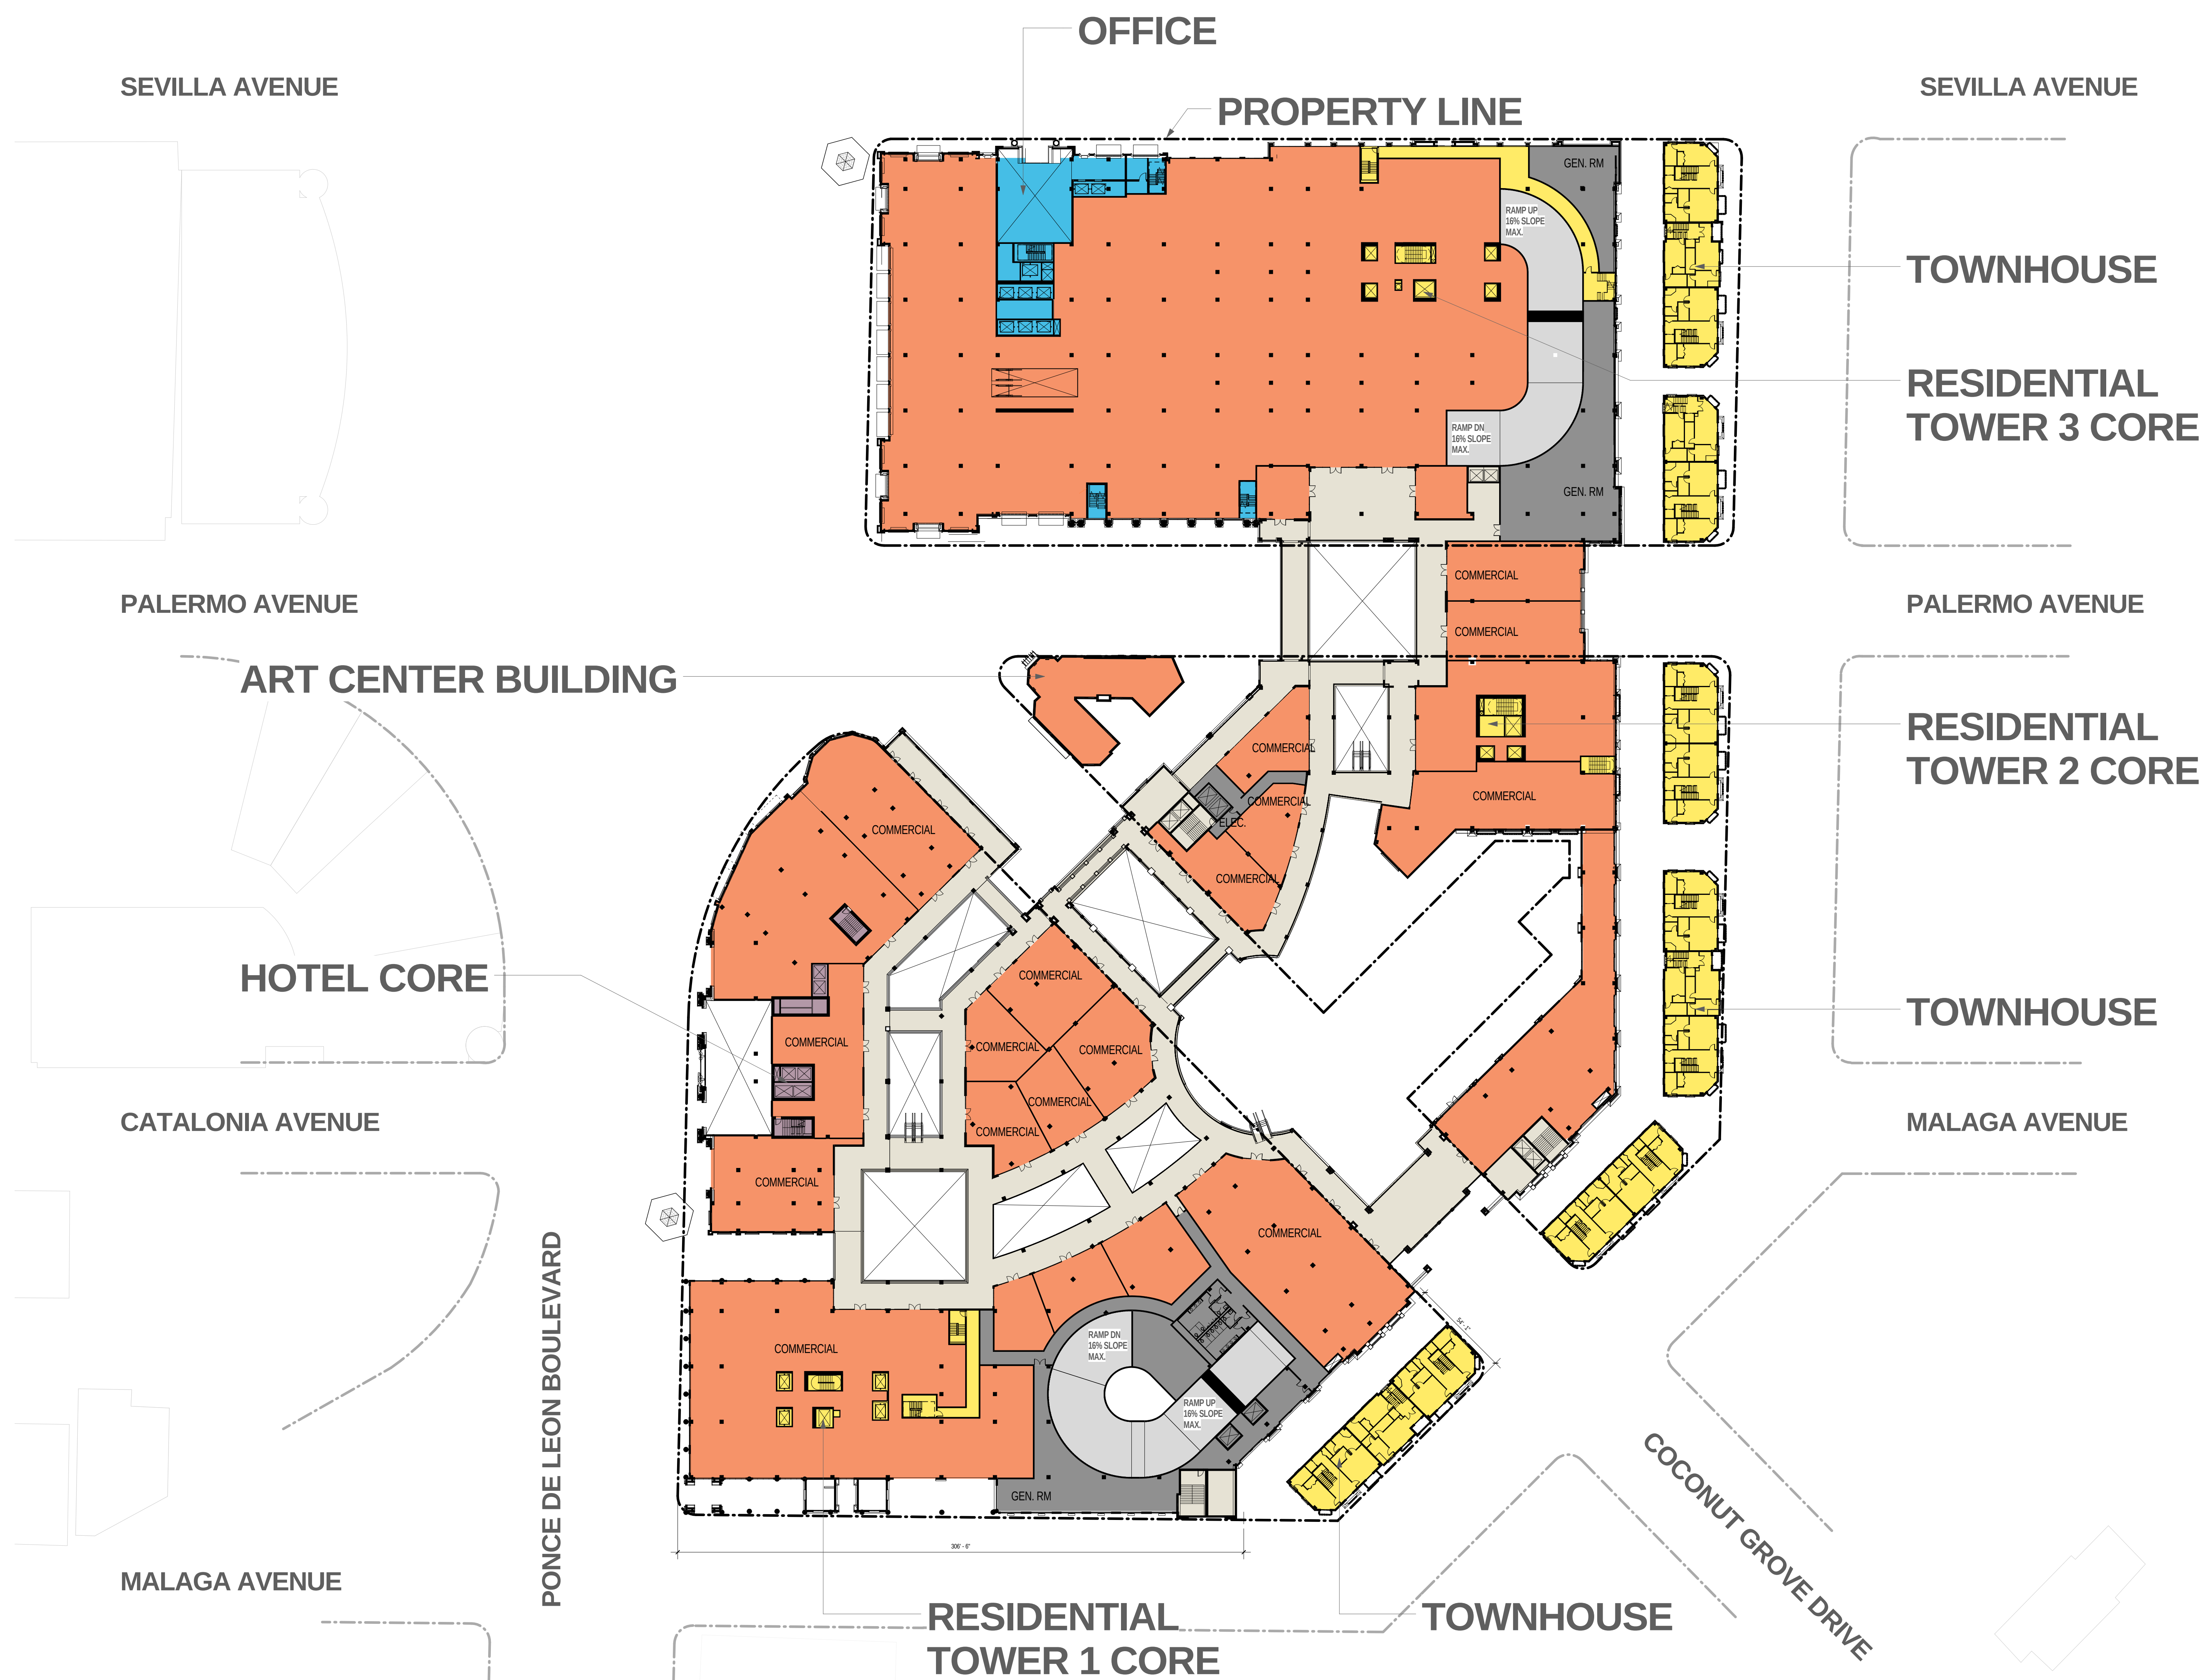[illegible]

1 LEVEL 02 FLOOR PLAN
1" = 40'-0"

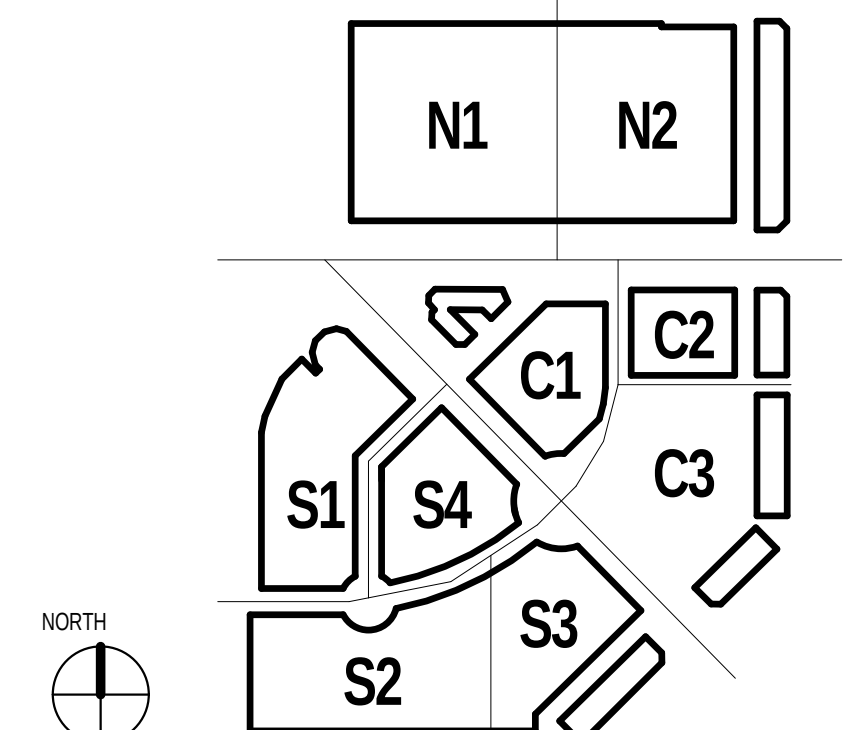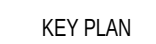


NOT FOR CONSTRUCTION

MEDITERRANEAN VILLAGE
at Ponce Circle


[illegible]

NOTE:

- **FINAL PARKING AND LOADING DESIGN TO BE REVIEWED BY PARKING CONSULTANT FOR COMPLIANCE WITH ZONING AND BUILDING CODE REQUIREMENTS PRIOR TO APPLYING FOR A BUILDING PERMIT.**

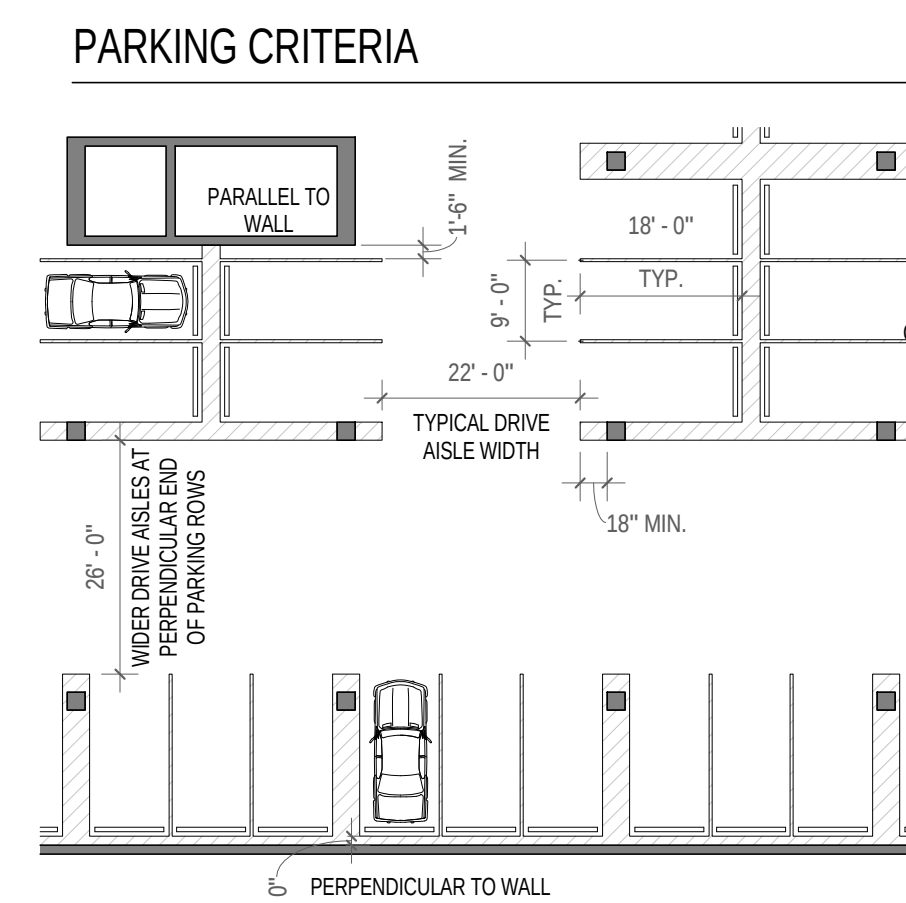

KEY PLAN

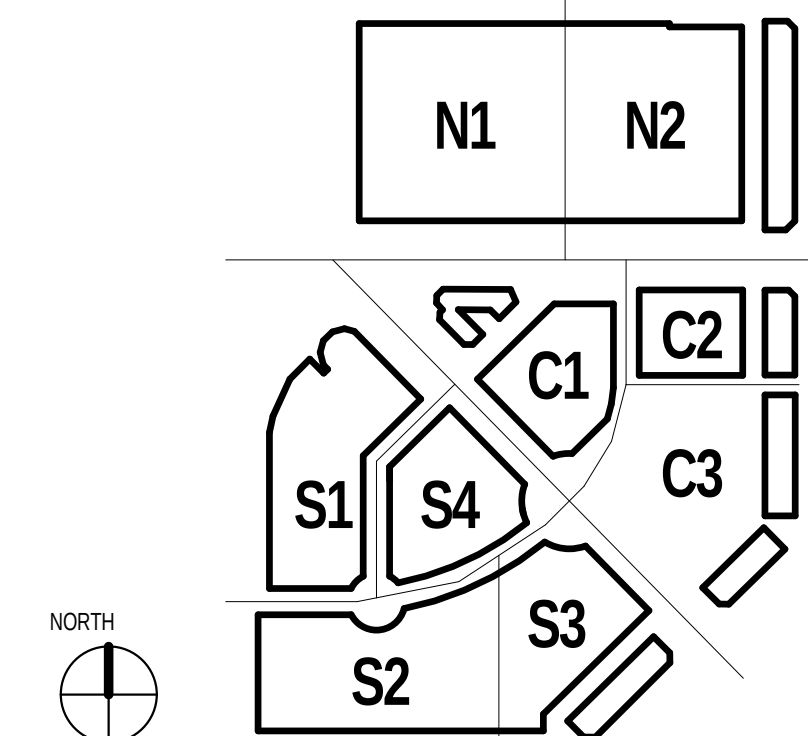

NOT FOR CONSTRUCTION

OFFICE

PROPERTY LINE

SEVILLA AVENUE

TOWNHOUSE

RESIDENTIAL TOWER 3 CORE

PALERMO AVENUE

RESIDENTIAL TOWER 2 CORE

TOWNHOUSE

MALAGA AVENUE

RESIDENTIAL TOWER 1 CORE

TOWNHOUSE

SEVILLA AVENUE

DAYCARE

PALERMO AVENUE

ART CENTER BUILDING

HOTEL

CATALONIA AVENUE

MALAGA AVENUE

PONCE DE LEON BOULEVARD

1 LEVEL 03 FLOOR PLAN
1" = 40'-0"

TIME: 1/26/2015 1:37:27 PM


FILE NAME: C:\Users\pauwels\Documents\OSV-Podium-Central

MEDITERRANEAN VILLAGE
at Ponce Circle


[illegible]

NOTE:

- **FINAL PARKING AND LOADING DESIGN TO BE REVIEWED BY PARKING CONSULTANT FOR COMPLIANCE WITH ZONING AND BUILDING CODE REQUIREMENTS PRIOR TO APPLYING FOR A BUILDING PERMIT.**

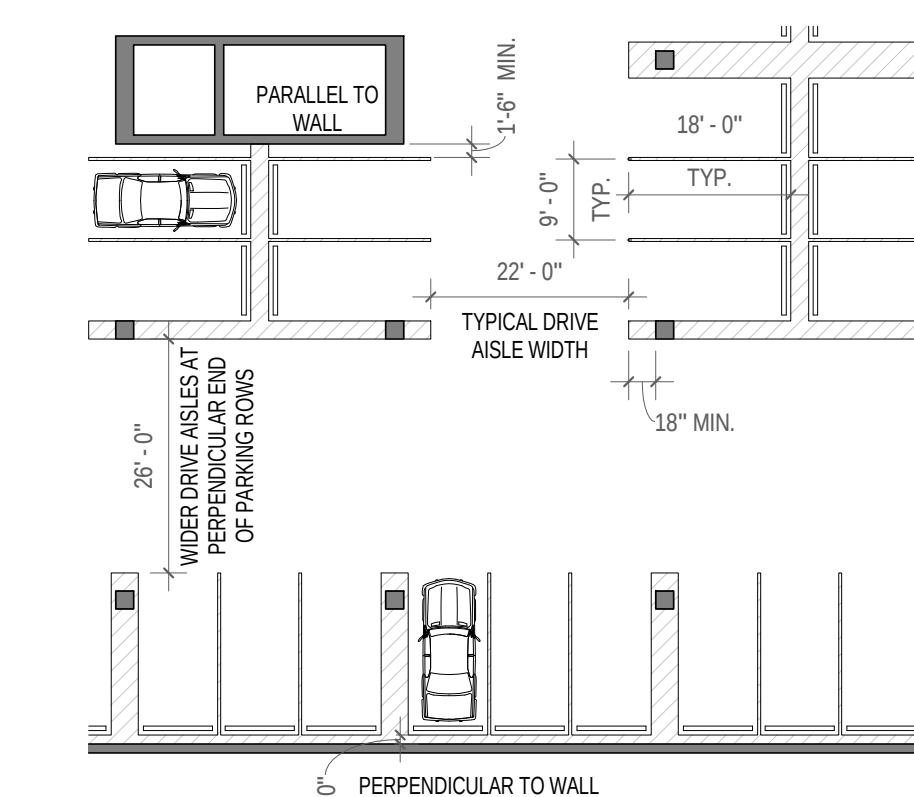

KEY PLAN

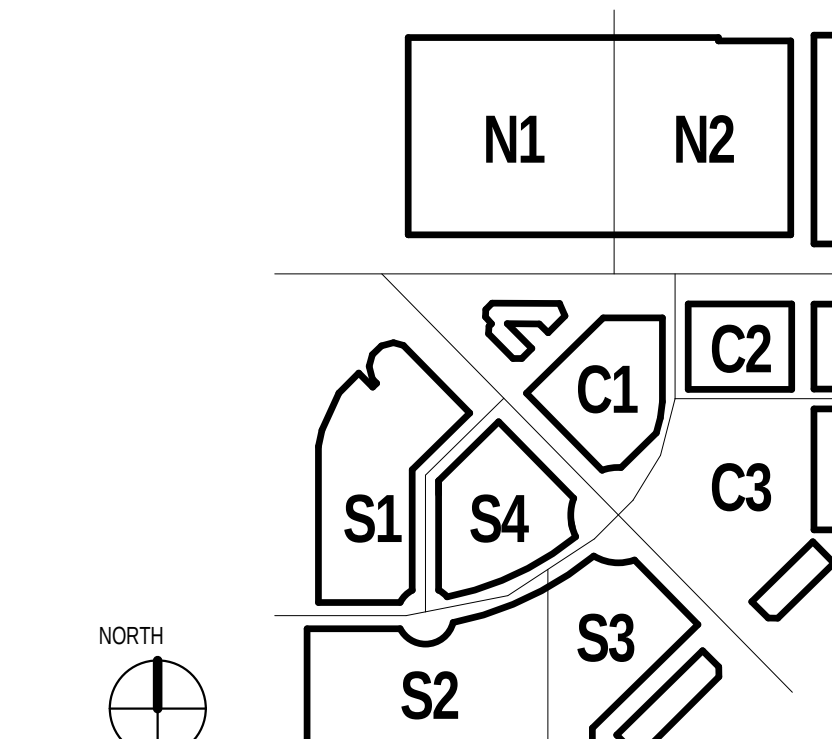

NOT FOR CONSTRUCTION

1 LEVEL 04 FLOOR PLAN
1" = 40'-0"

MEDITERRANEAN VILLAGE
at Ponce Circle

[illegible]


GENERAL NOTES

8


NOTE:

- **FINAL PARKING AND LOADING DESIGN TO BE REVIEWED BY PARKING CONSULTANT FOR COMPLIANCE WITH ZONING AND BUILDING CODE REQUIREMENTS PRIOR TO APPLYING FOR A BUILDING PERMIT.**

PARKING CRITERIA

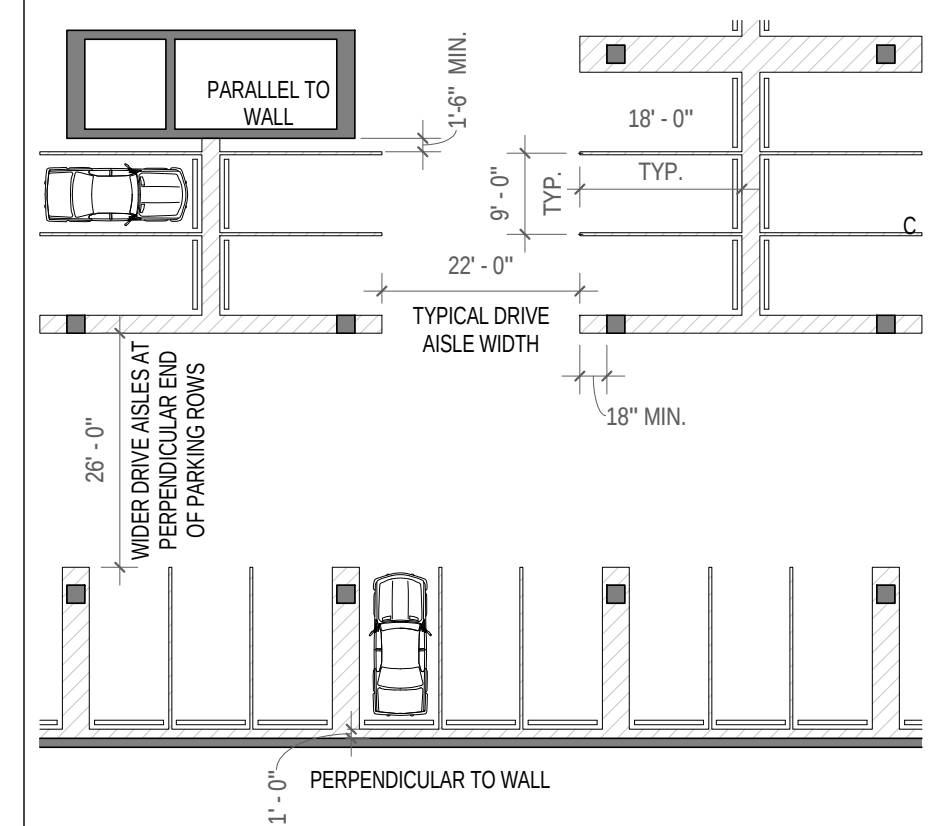

KEY PLAN

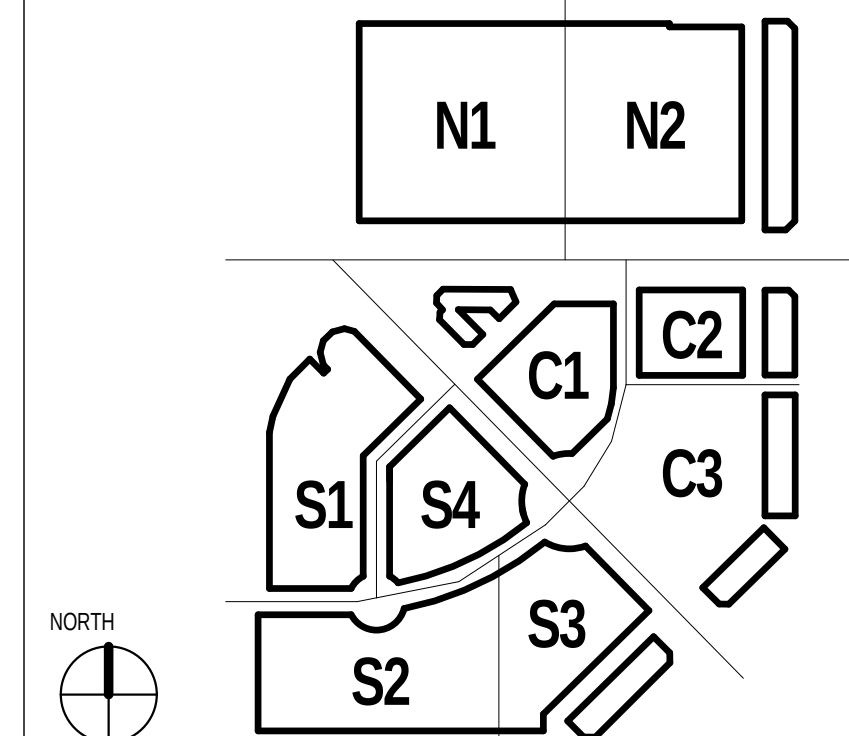

NOT FOR CONSTRUCTION

SEVILLA AVENUE

GYM

PALERMO AVENUE

HOTEL

CATALONIA AVENUE

MALAGA AVENUE

PONCE DE LEON BOULEVARD

OFFICE

PROPERTY LINE

SEVILLA AVENUE

TOWNHOUSE

RESIDENTIAL TOWER 3 CORE

PALERMO AVENUE

RESIDENTIAL TOWER 2 CORE

TOWNHOUSE

MALAGA AVENUE

SE
COCONUT GROVE DRIVE

RESIDENTIAL TOWER 1 CORE

TOWNHOUSE


1 LEVEL 05 FLOOR PLAN
1" = 40'-0"

MEDITERRANEAN VILLAGE
at Ponce Circle


[illegible]

NOTE:

- **FINAL PARKING AND LOADING DESIGN TO BE REVIEWED BY PARKING CONSULTANT FOR COMPLIANCE WITH ZONING AND BUILDING CODE REQUIREMENTS PRIOR TO APPLYING FOR A BUILDING PERMIT.**

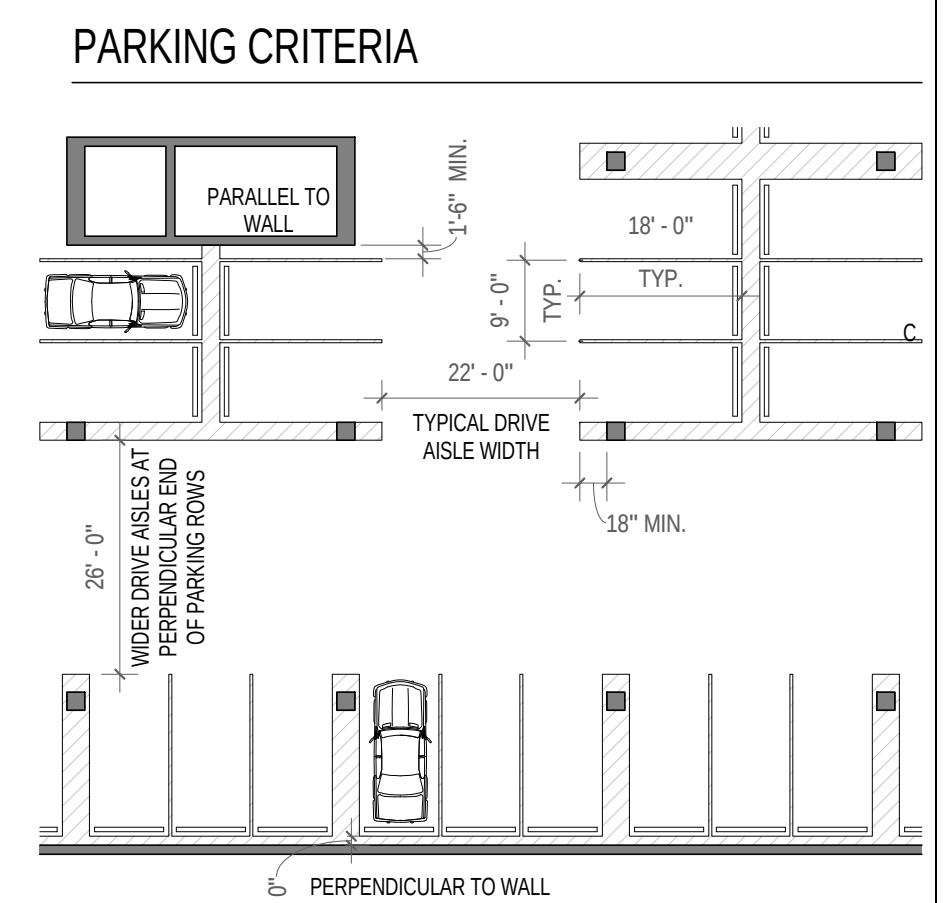

KEY PLAN

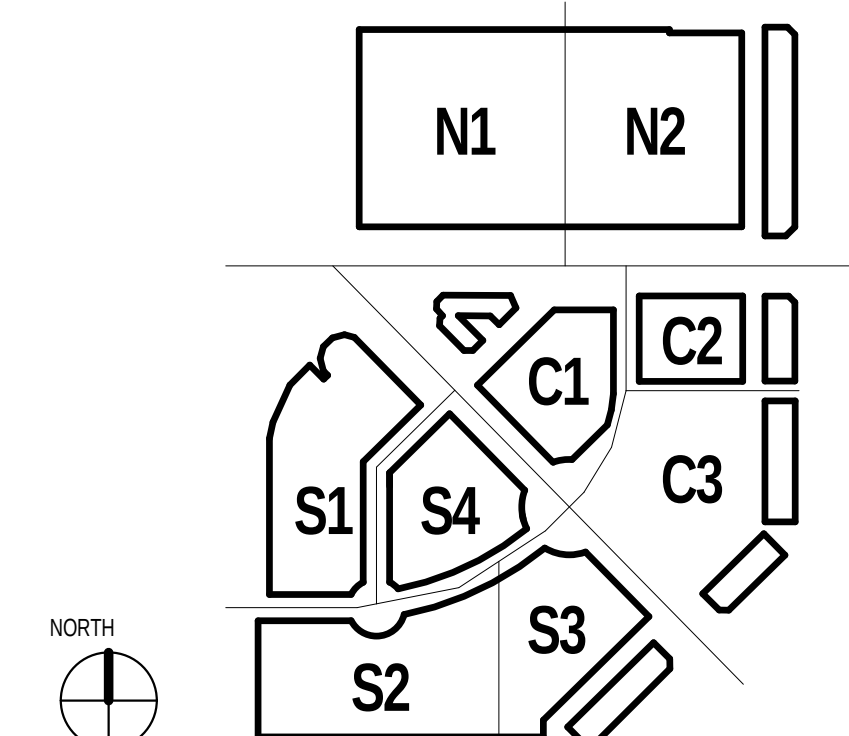


NOT FOR CONSTRUCTION

1 LEVEL 06 FLOOR PLAN
1" = 40'-0"


MEDITERRANEAN VILLAGE
at Ponce Circle

PARKING CRITERIA

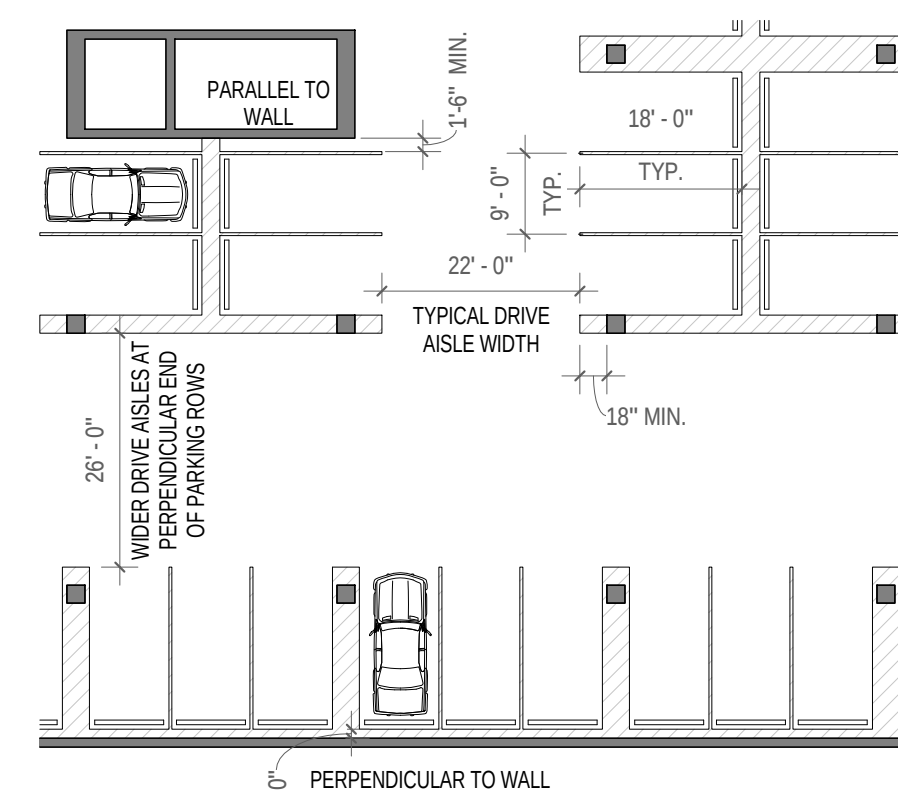

SEA

KEY PLAN

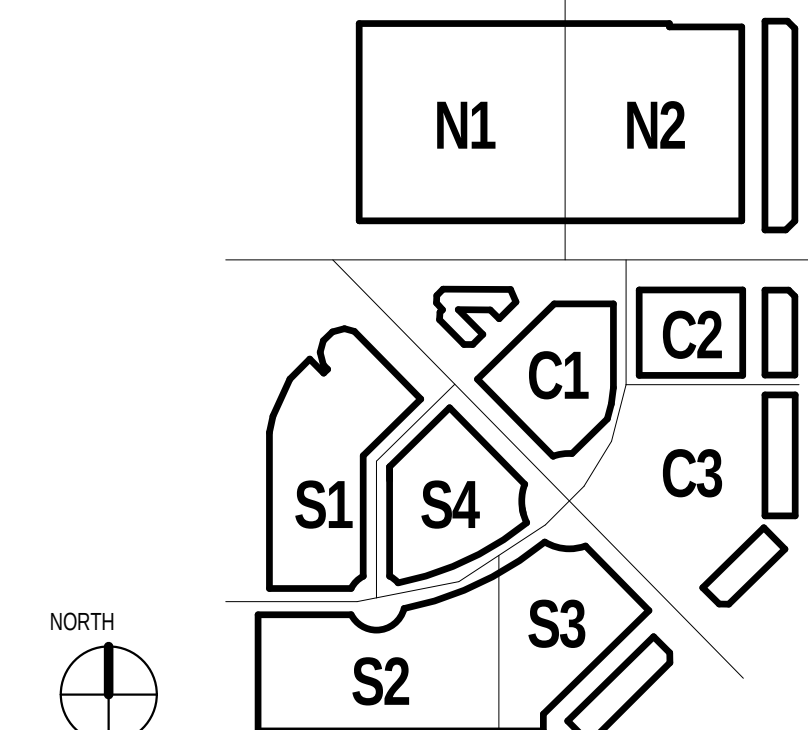

NOT FOR CONSTRUCTION

SHEET IDENTIFICATION


TITLE

**FLOOR PLAN
LEVEL 07**

NUMBER

A-108

2014 RTKL ASSOCIATES INC.

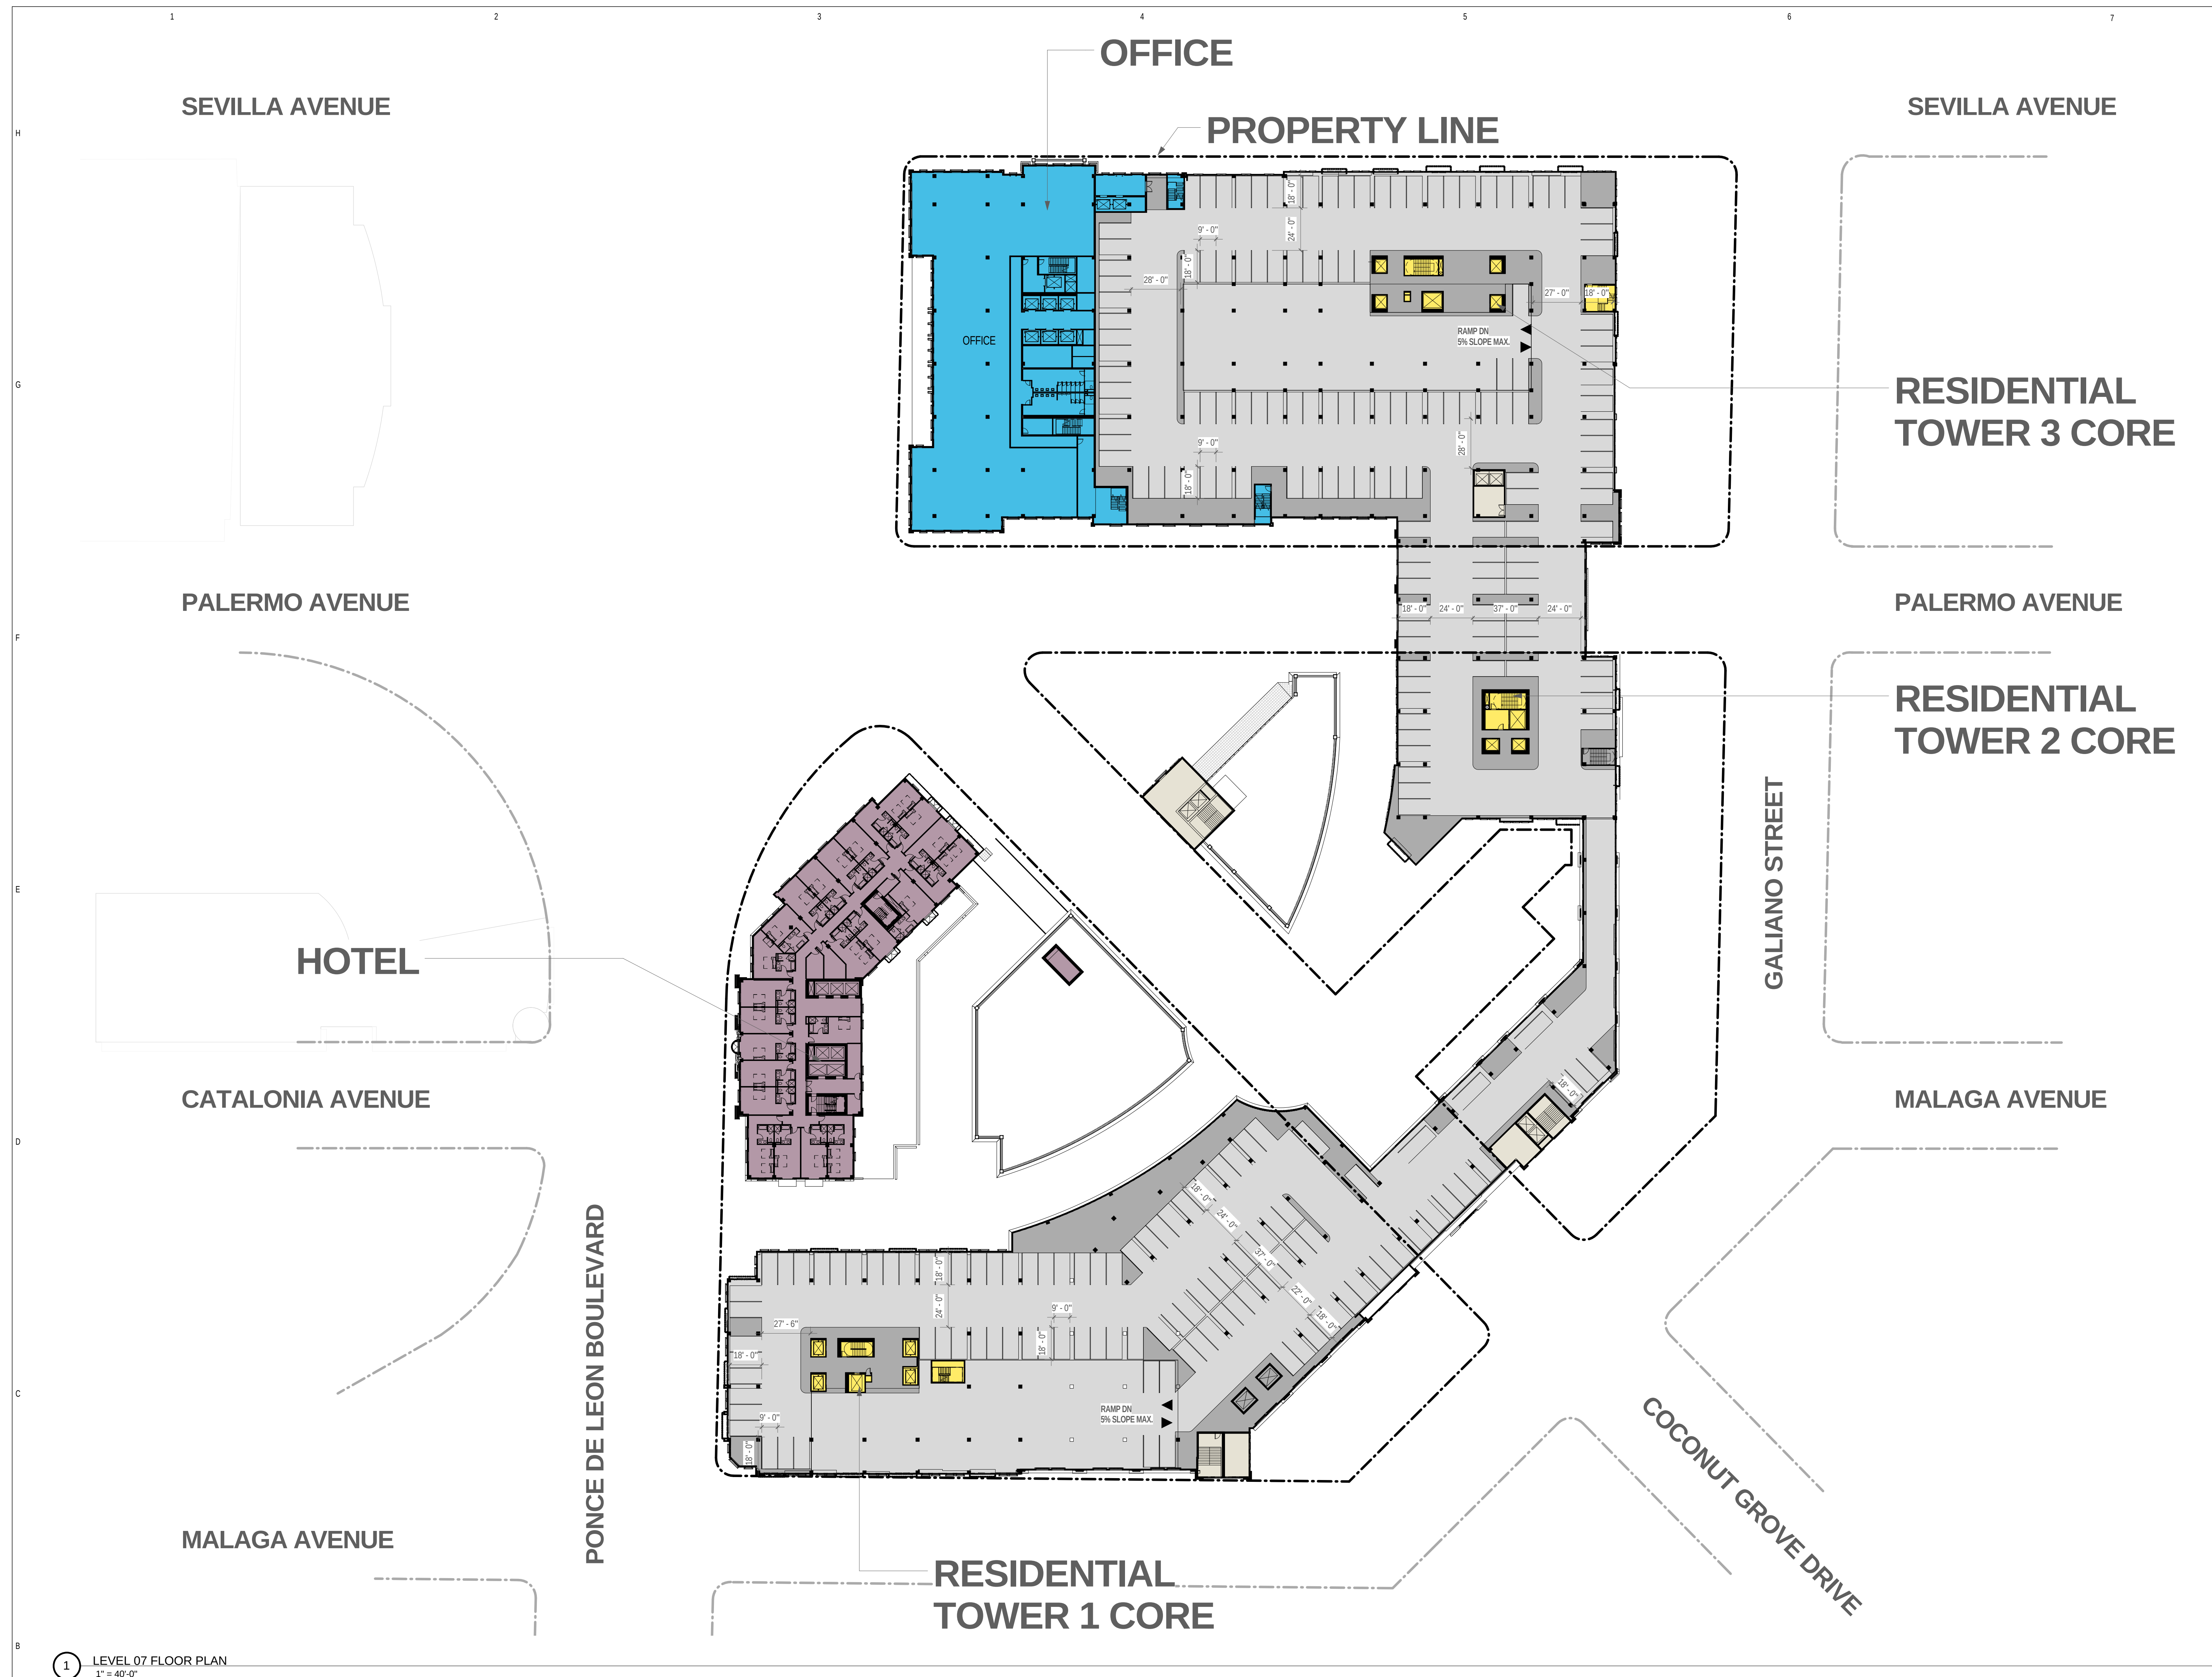


NOTE:

- **FINAL PARKING AND LOADING DESIGN TO BE REVIEWED BY PARKING CONSULTANT FOR COMPLIANCE WITH ZONING AND BUILDING CODE REQUIREMENTS PRIOR TO APPLYING FOR A BUILDING PERMIT.**


MEDITERRANEAN VILLAGE
at Ponce Circle

[illegible]


MEDITERRANEAN VILLAGE
at Ponce Circle

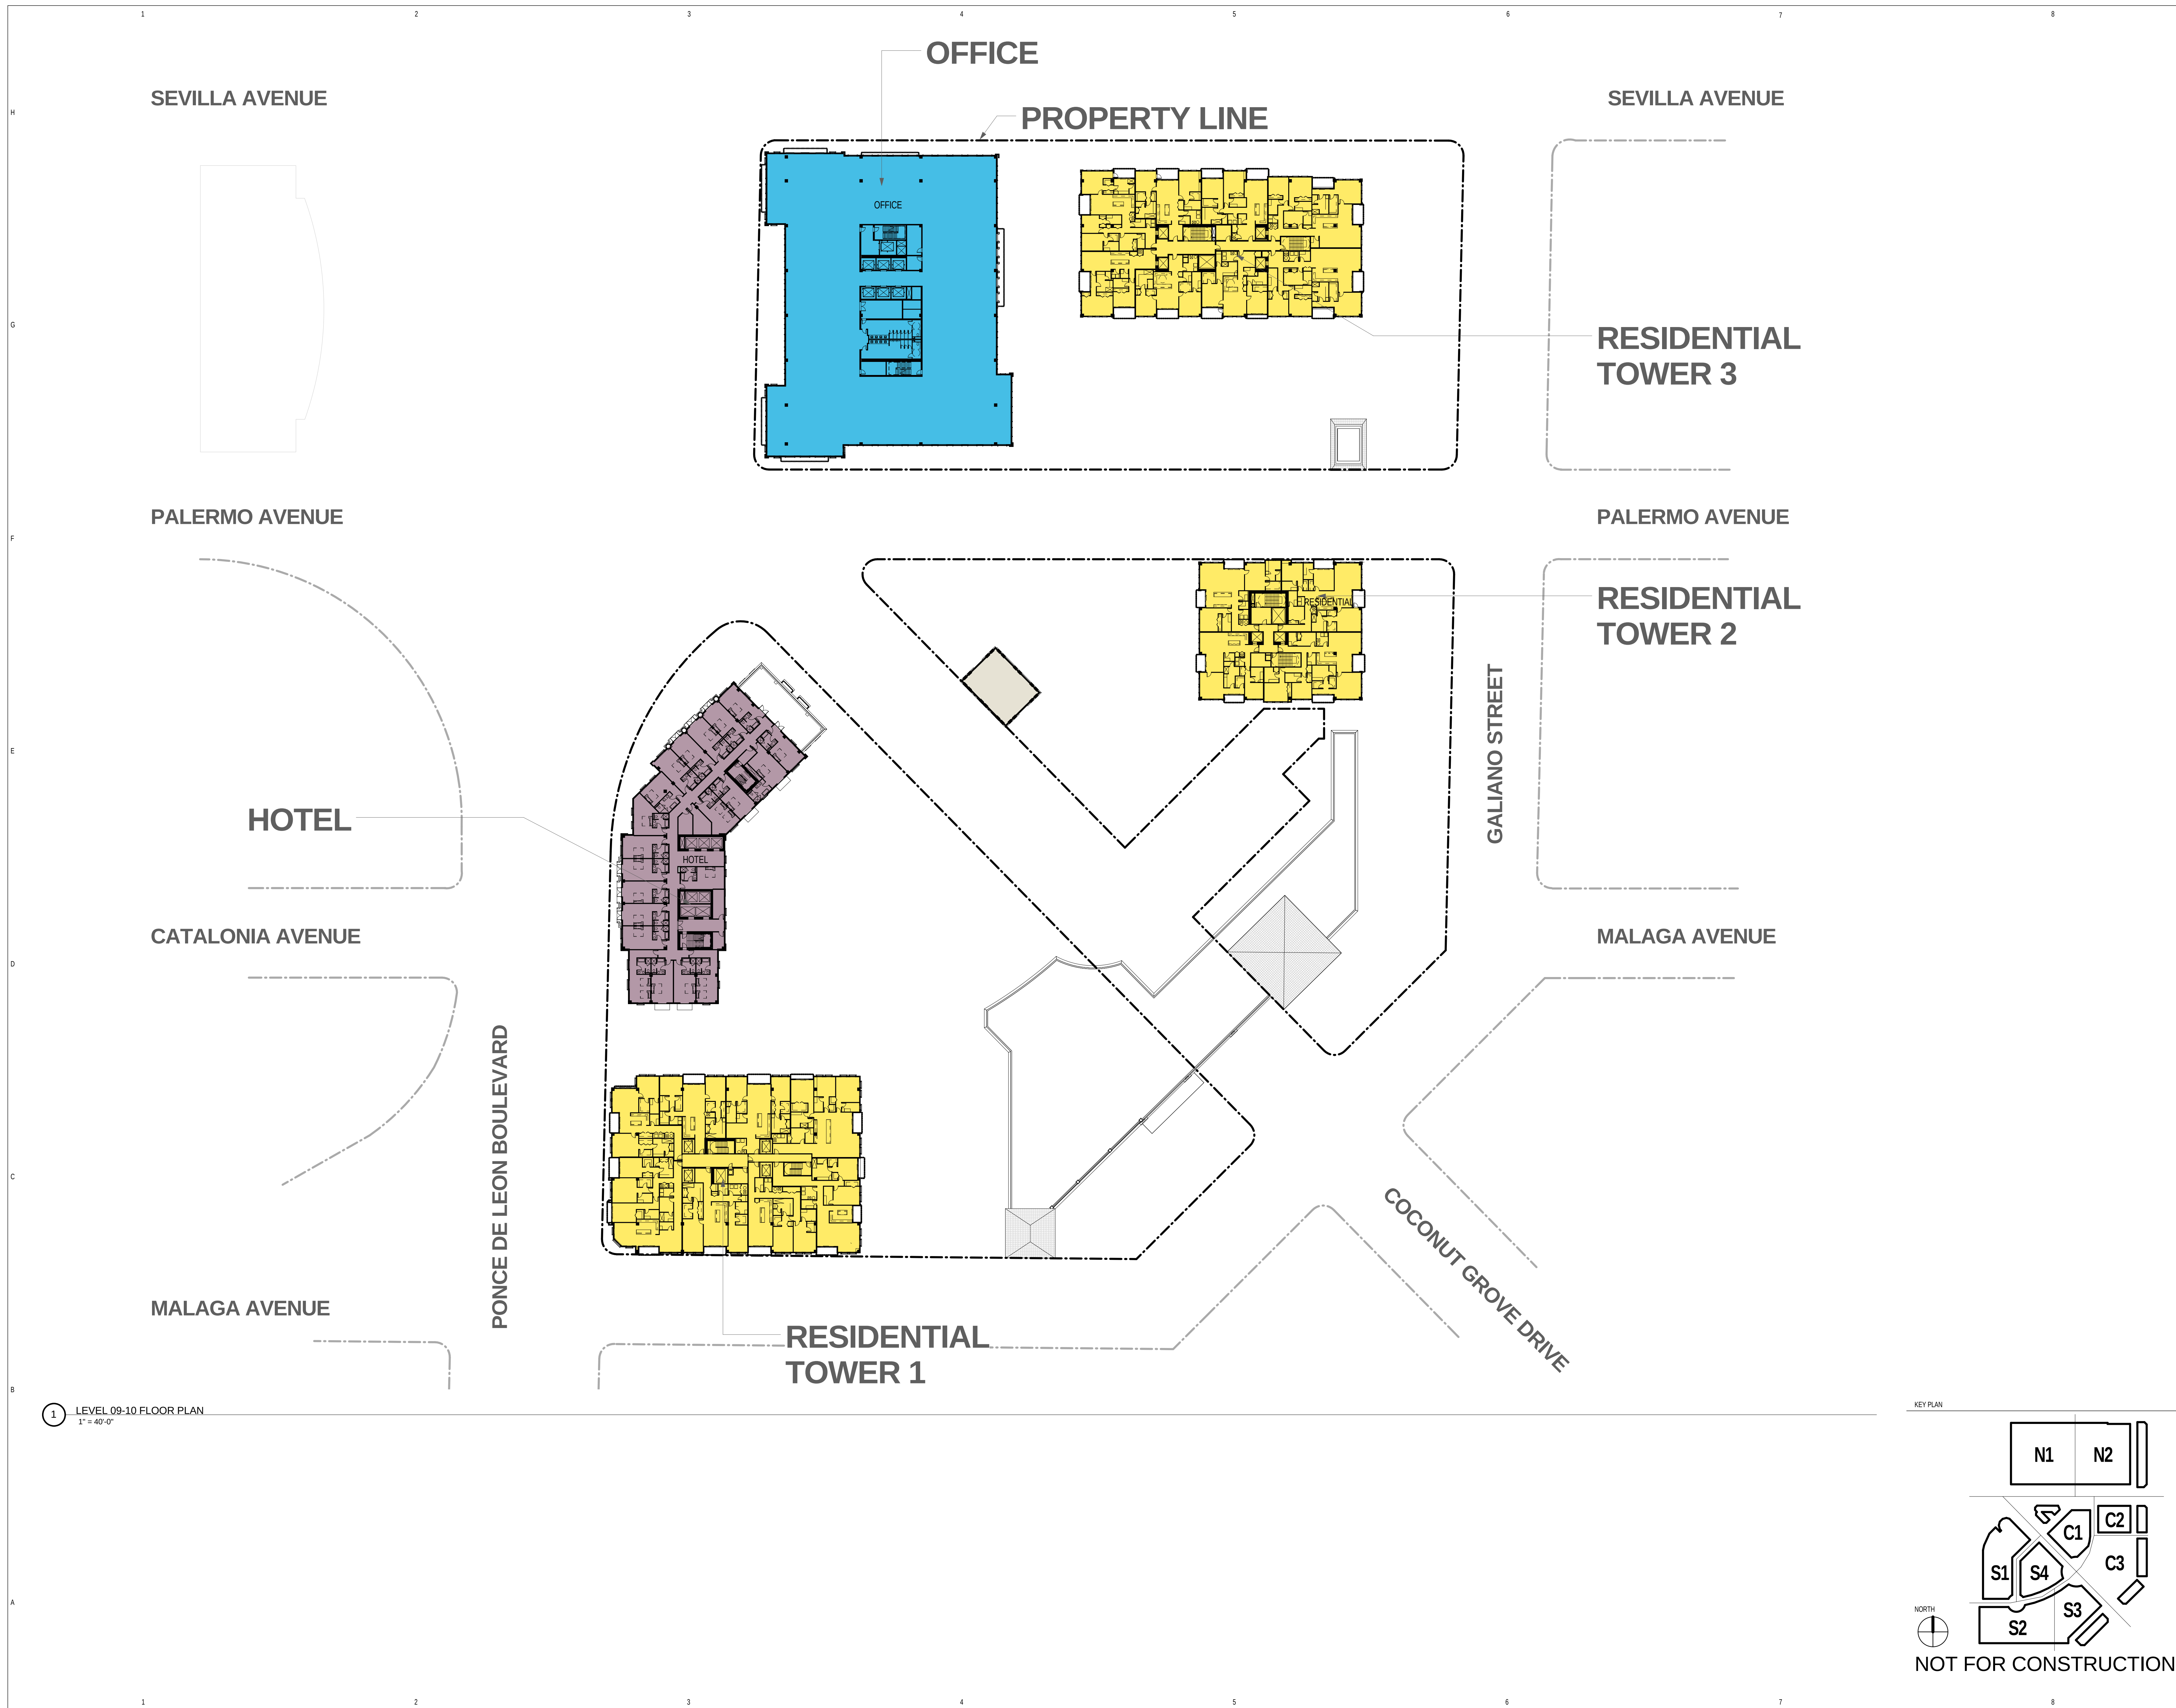[illegible]

MEDITERRANEAN VILLAGE
at Ponce Circle

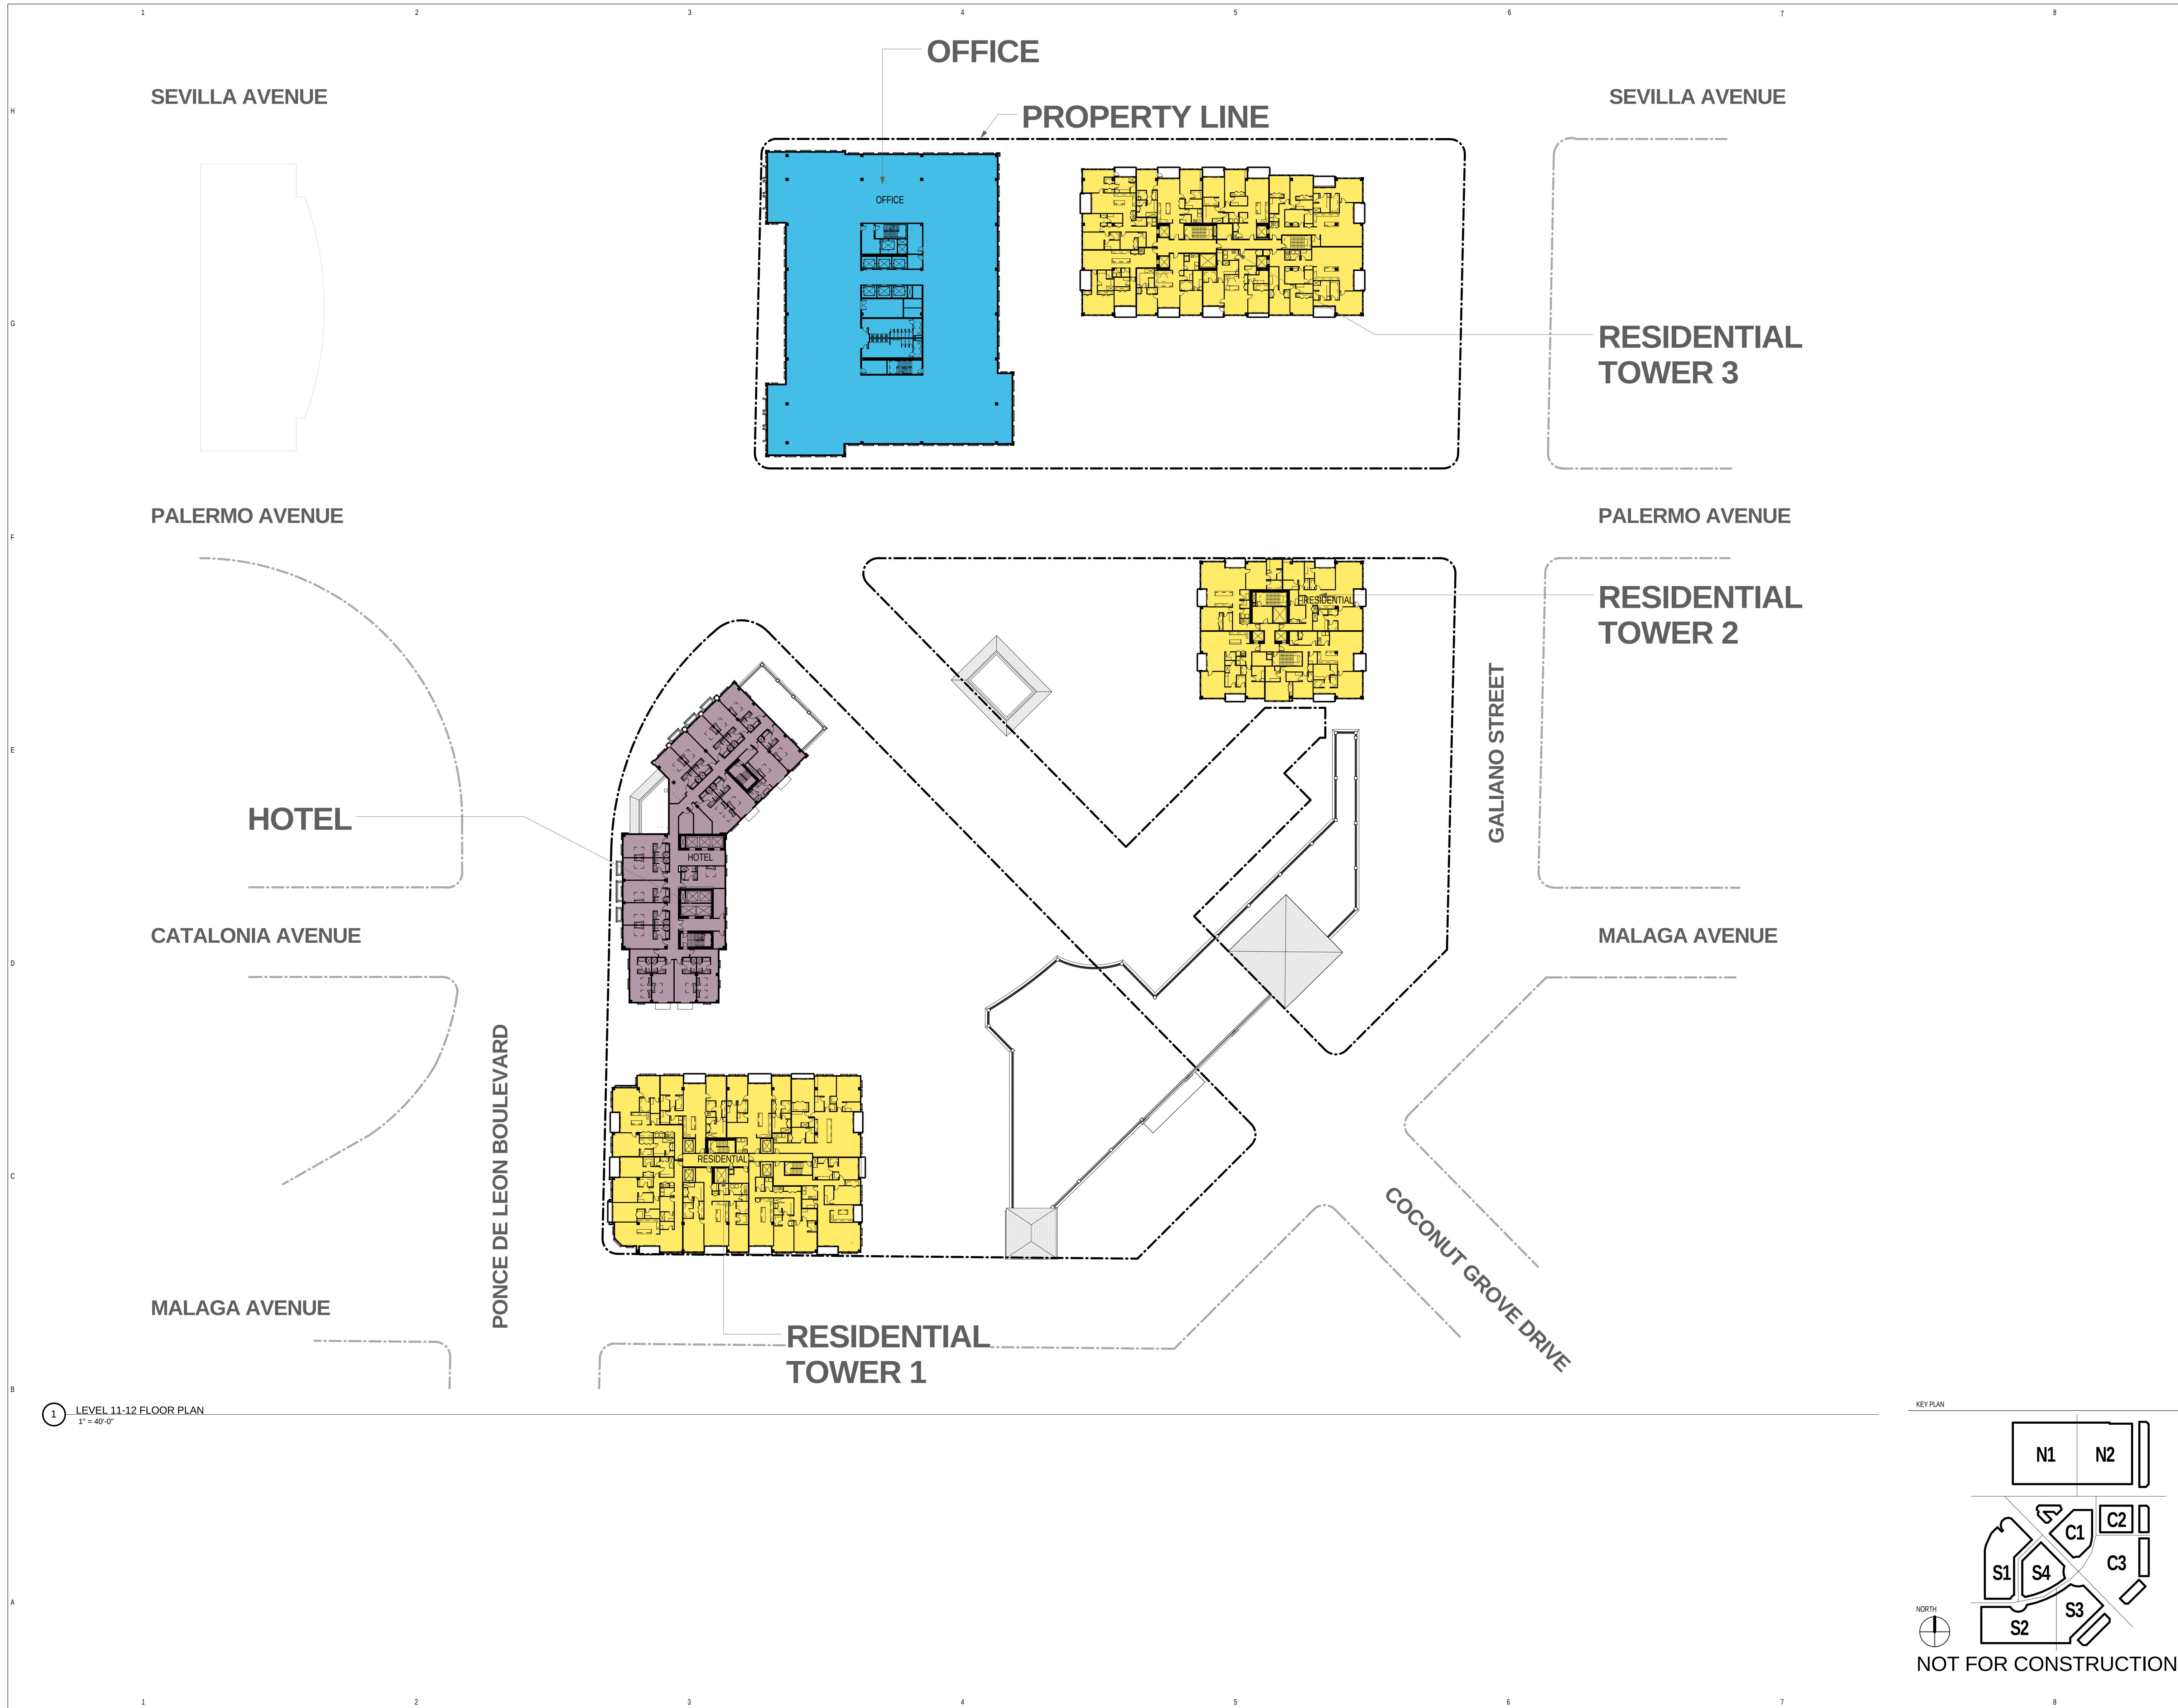[illegible]

MEDITERRANEAN VILLAGE
at Ponce Circle

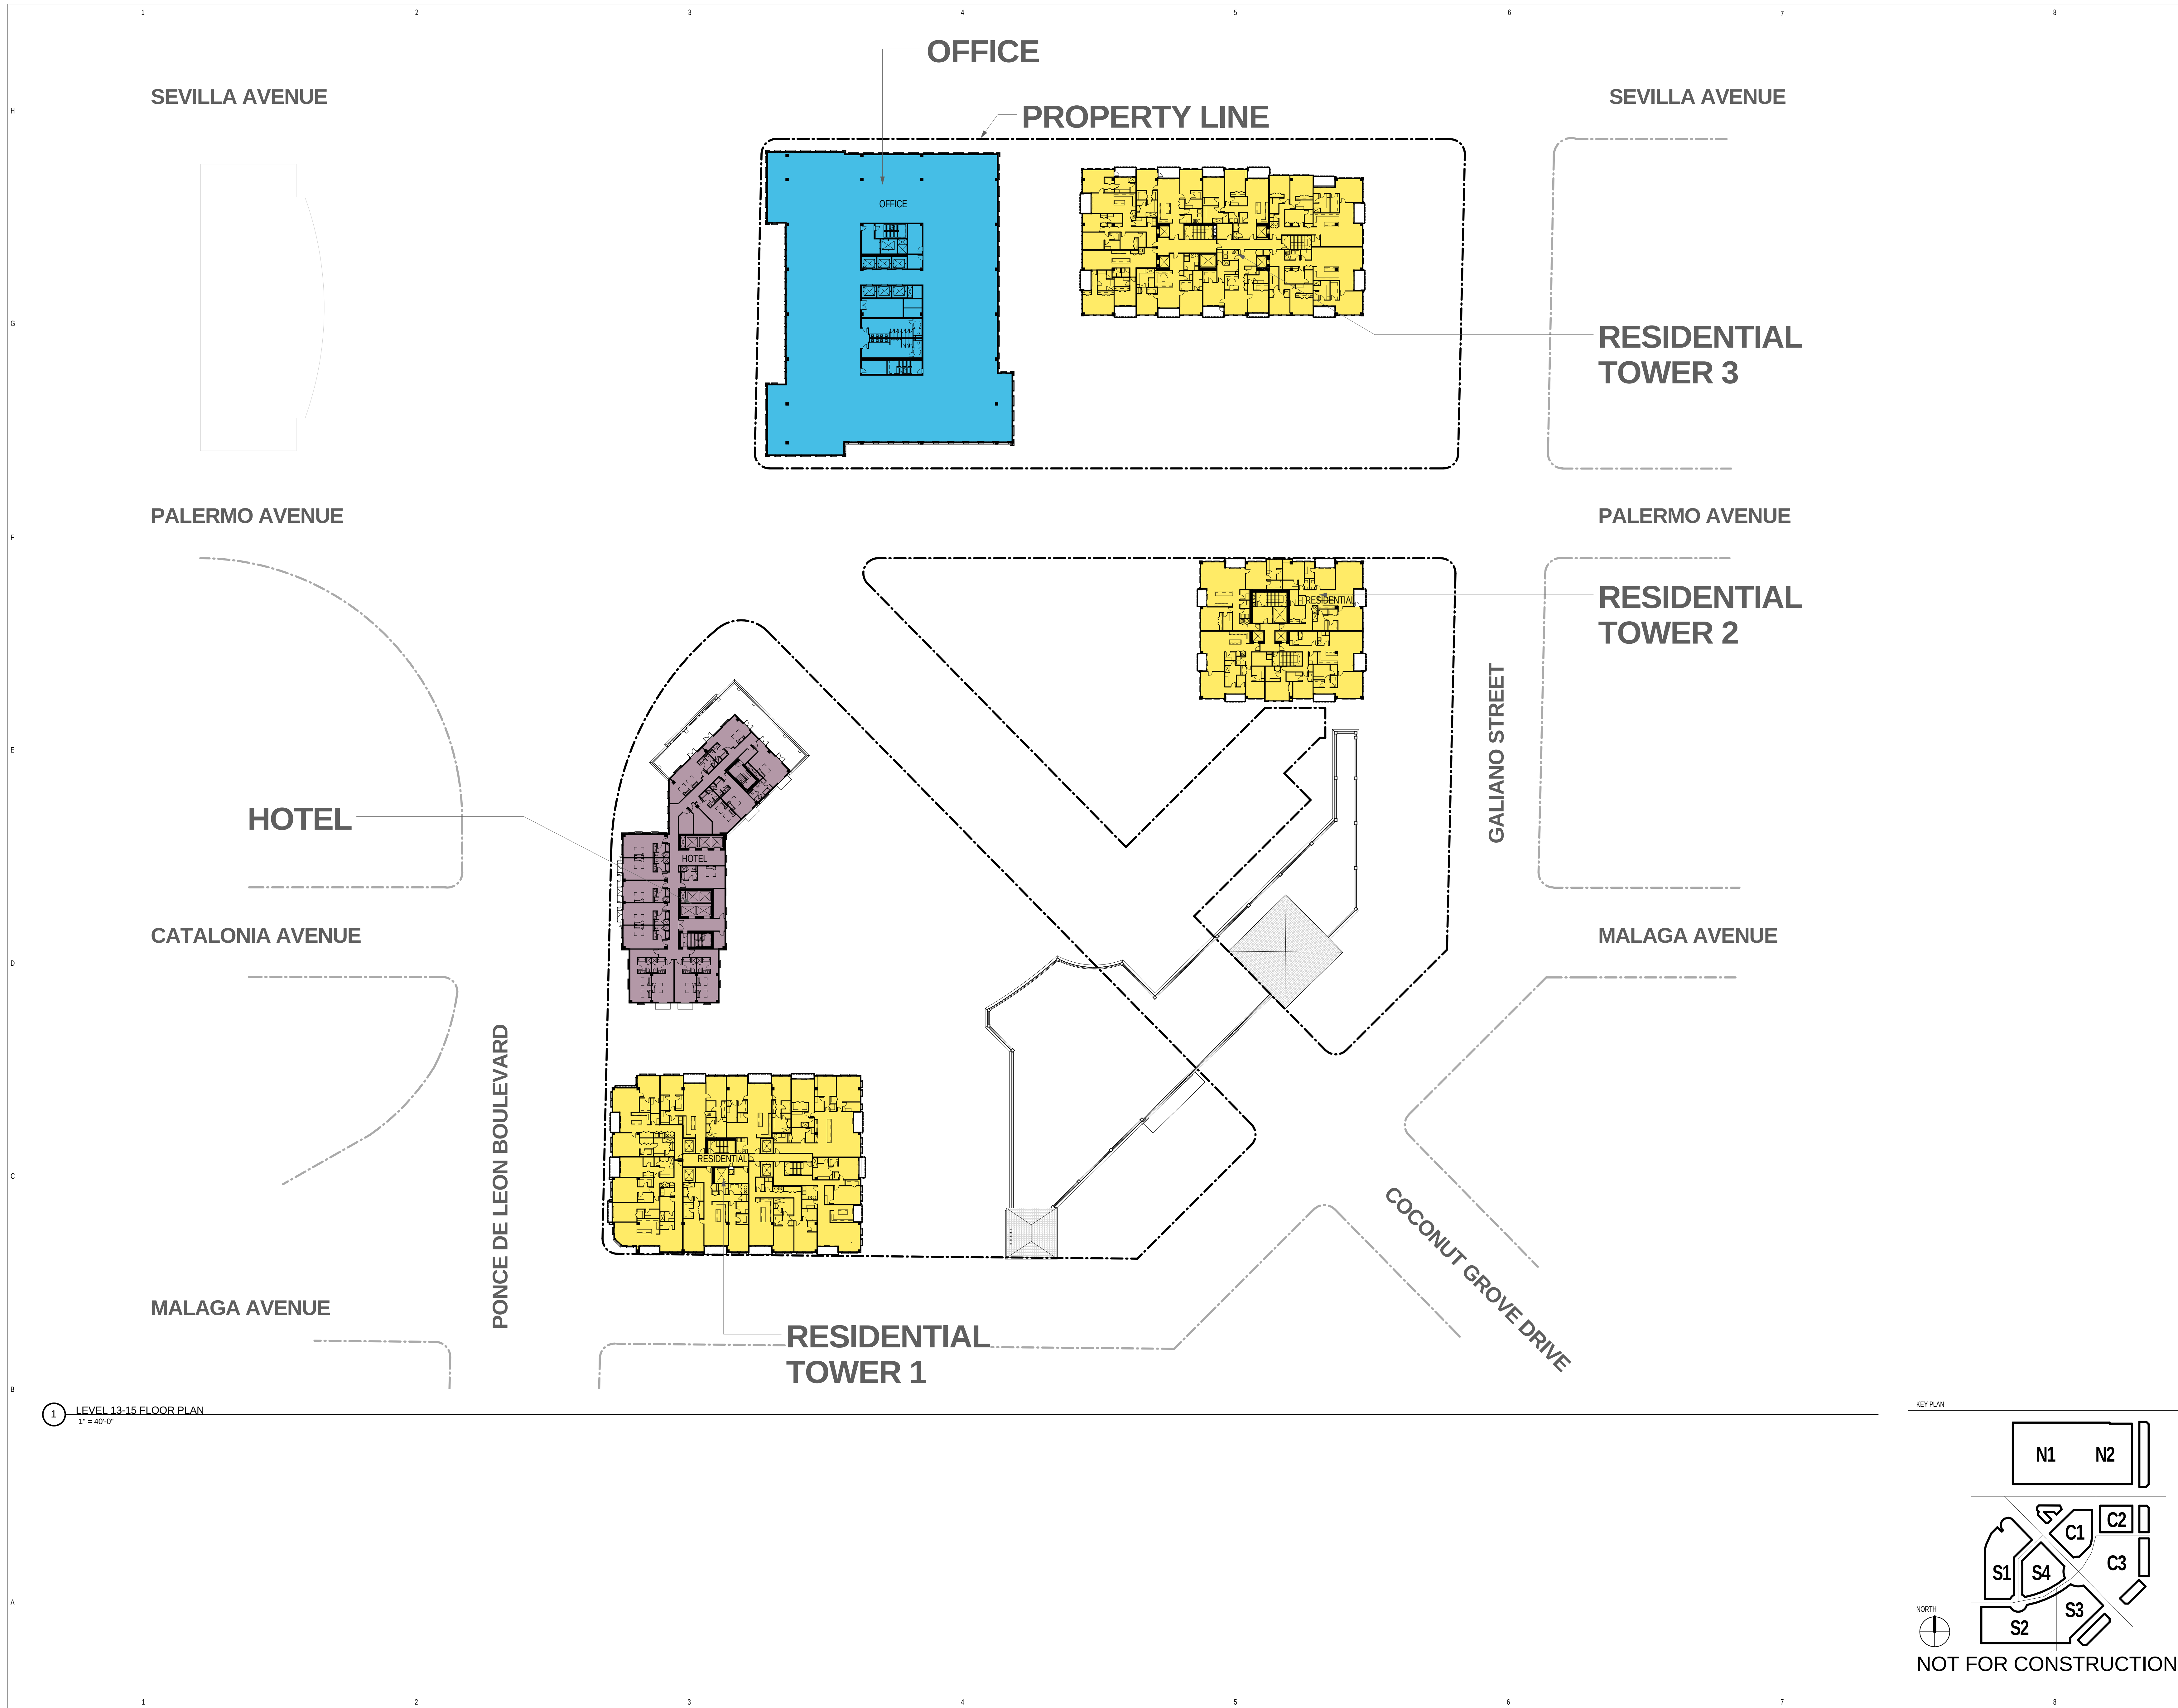[illegible]

MEDITERRANEAN VILLAGE
at Ponce Circle

SEAL

NUMBER

2014 RTKL ASSOCIATES INC.



NOT FOR CONSTRUCTION

CONSULTANT

PROJECT

MEDITERRANEAN VILLAGE
at Ponce Circle

ISSUE DRAWING LOG

SEAL


NUMBER

2014 RTKL ASSOCIATES INC.




NOT FOR CONSTRUCTION

MEDITERRANEAN VILLAGE
at Ponce Circle

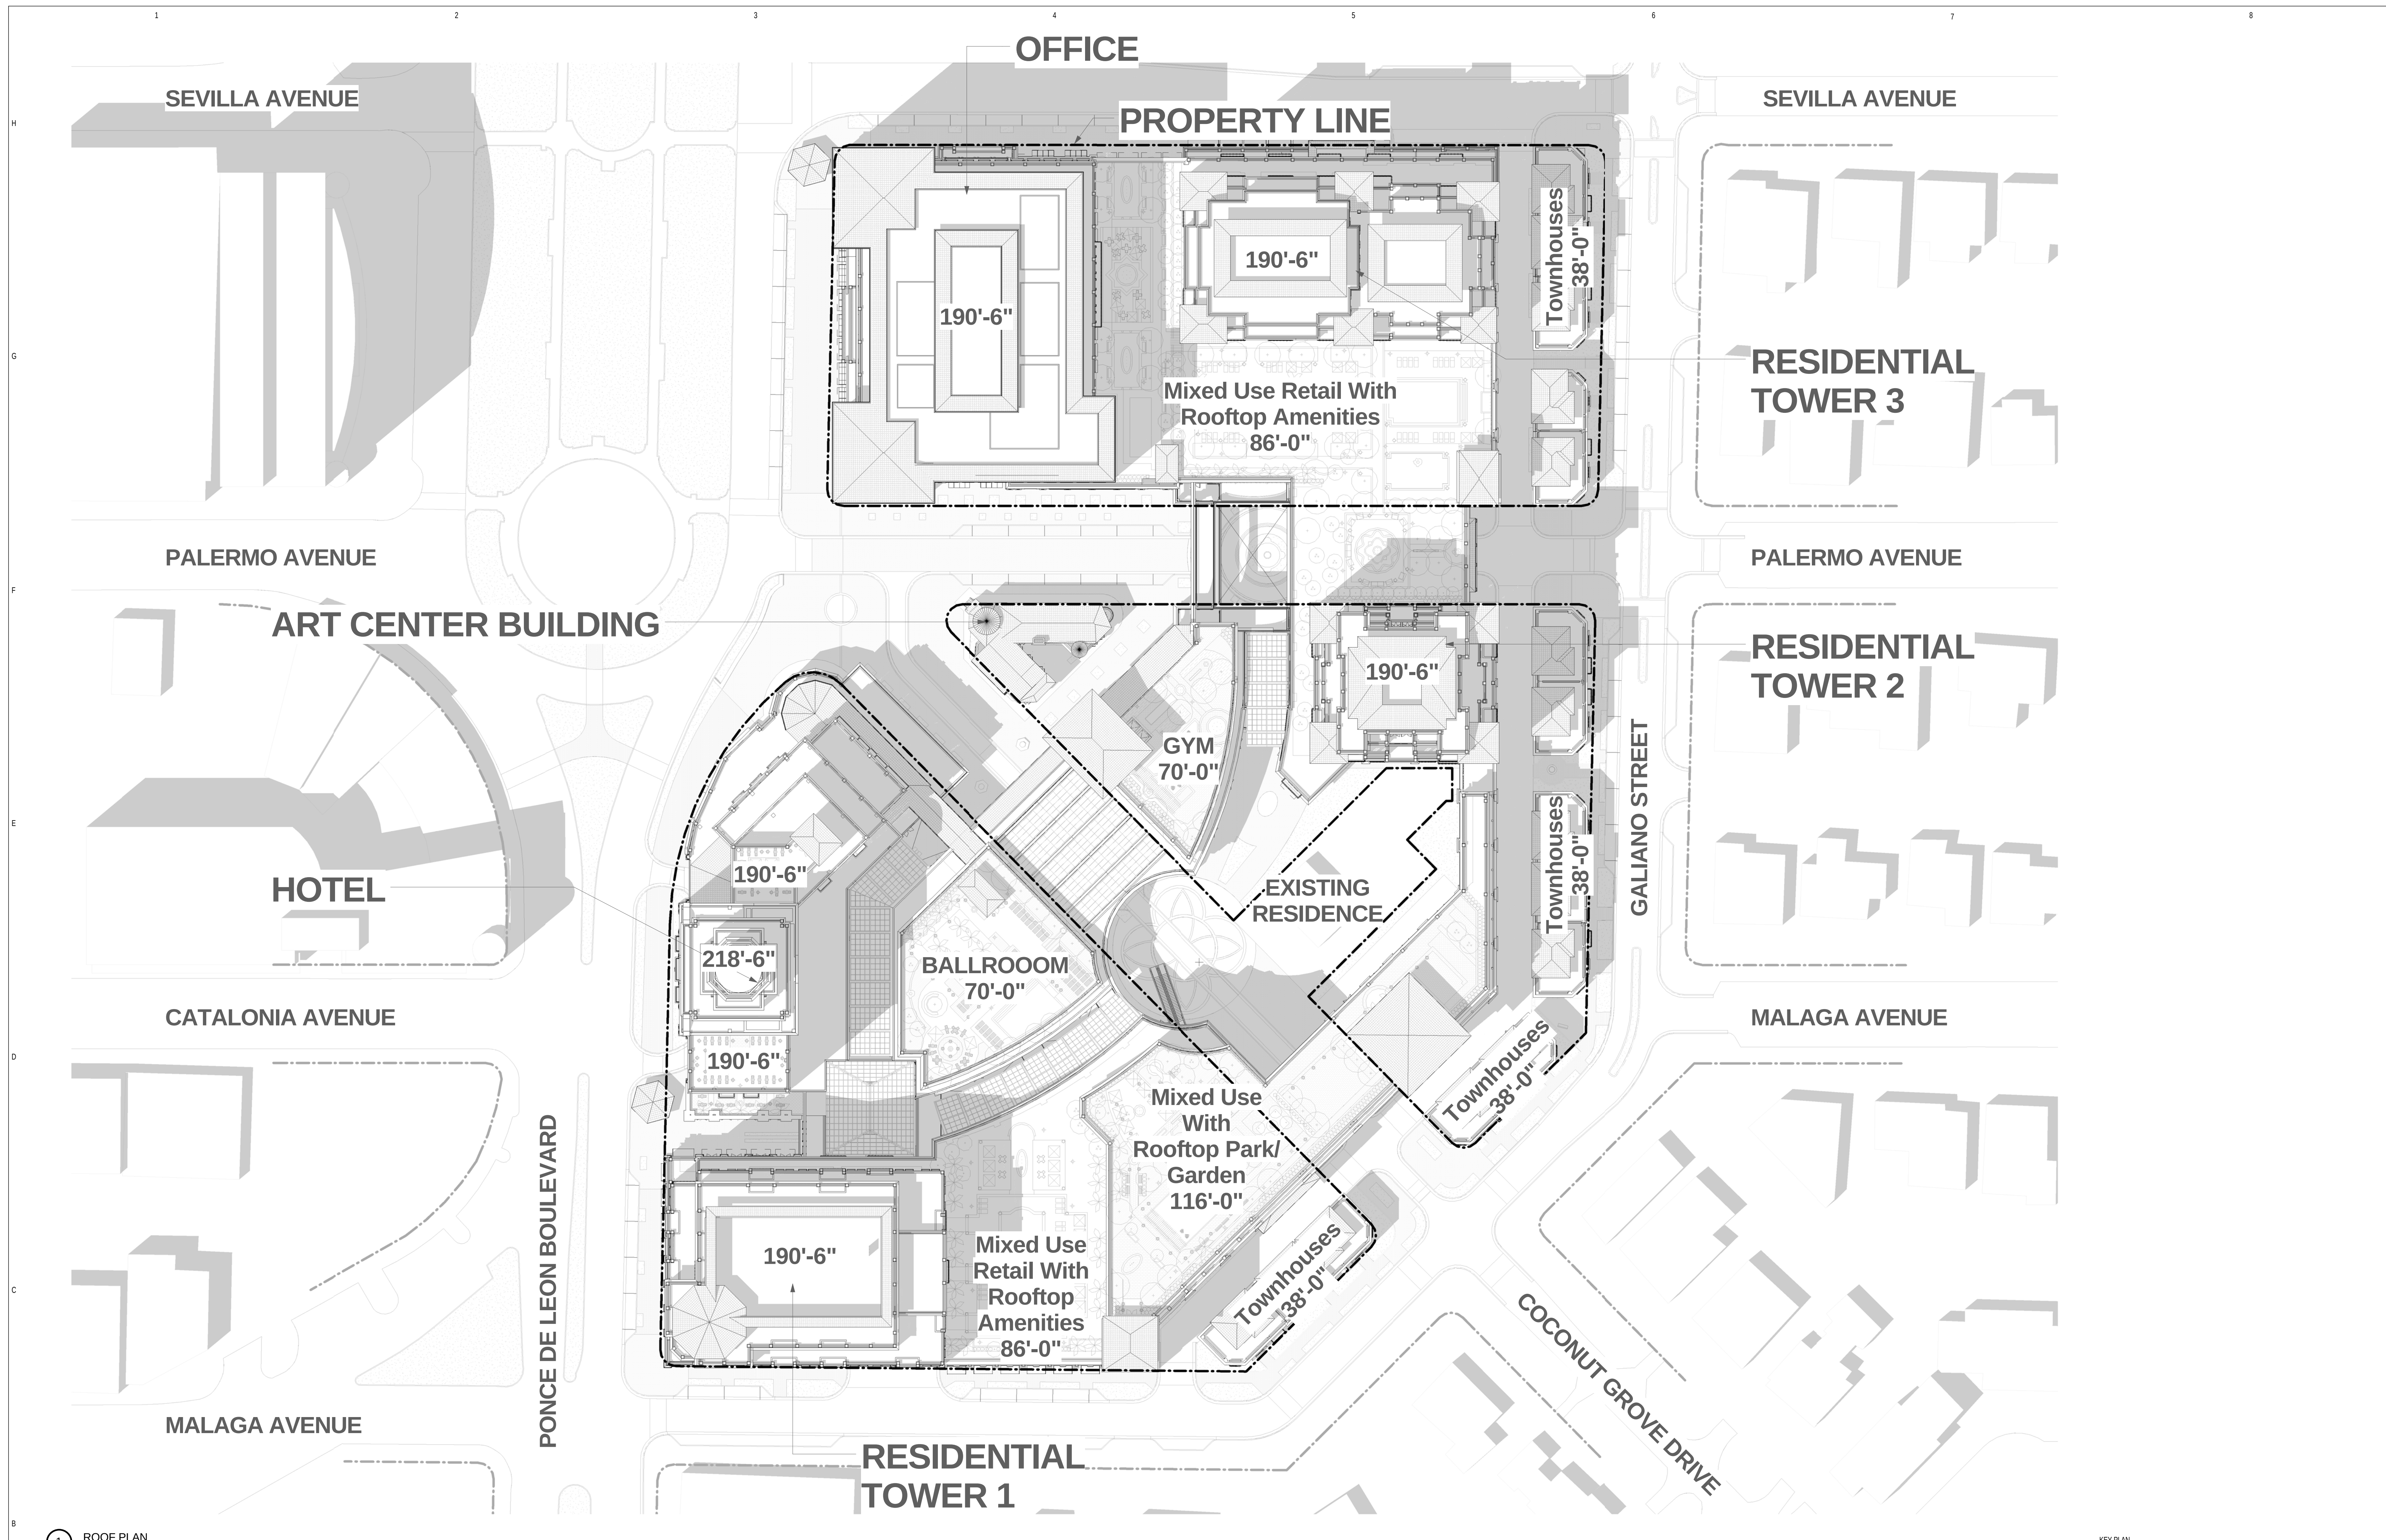[illegible]

1 ROOF PLAN
1" = 40'-0"

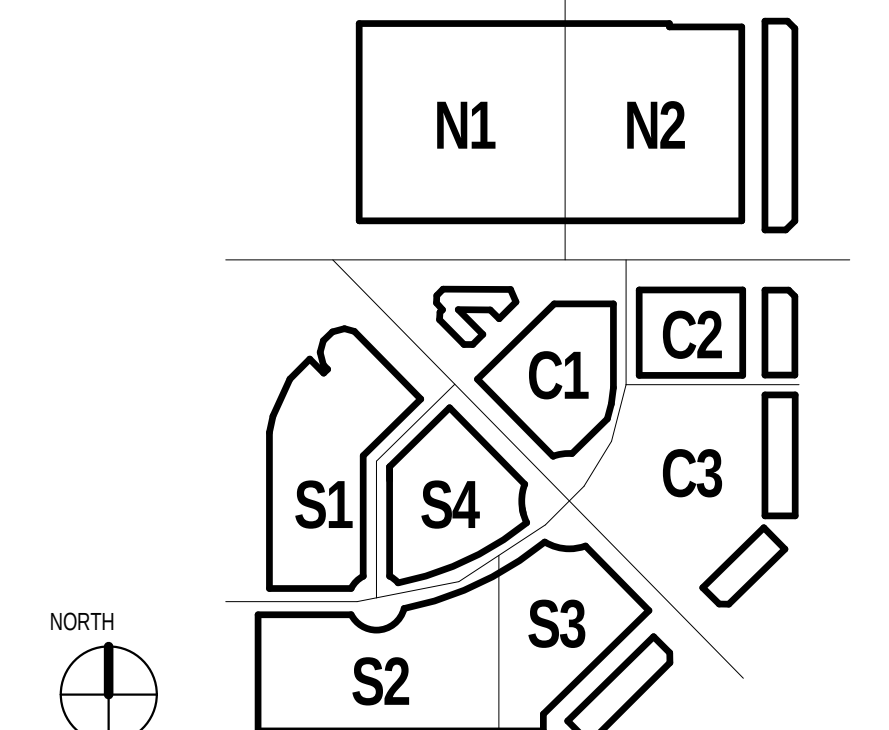

NOT FOR CONSTRUCTION